



APOPKA DEVELOPMENT REVIEW COMMITTEE AGENDA

May 15, 2024 9:00 AM

Apopka City Hall Council Chambers

REZONING

1. PD- 24-4, Floridian Town Center - Planned Development Amendment (PD Amend), 2nd Submittal

SITE PLAN:

MAJOR DEVELOPMENT PLAN

1. SP-23-2, Tire Service Center Apopka - Major Development Plan (MDP), 2nd Submittal

CONSTRUCTION SITE PLAN

1. SP-24-19, Dutch Bros FL 1202 - Construction Site Plan (CSP), 2nd Submittal
2. SP-24-18, North Orange Animal Hospital - Construction Site Plan (CSP), 2nd Submittal
3. SP-24-8, FCS Industries - Construction Site Plan (CSP), 2nd Submittal
4. SP-24-42, Madison Oaks (MF3) - Construction Site Plan (CSP), 1st Submittal

SUBDIVISION:

CONSTRUCTION SITE PLAN

1. SP-24-41, Plymouth Harbor - Major Development Plans (MDP), 1st Submittal
Owner(s): Plymouth Harbor LLC
Applicant(s): G L Summit Engineering - Geoffery L. Summitt
Location: South of Plymouth Oaks Road, West of Plymouth Sorrento Road and North of Bailey Hill Road
Proposed Use: Residential
Project Manager: Bobby Howell
Presented by: Bobby Howell, Planning Manager

DISCUSSION

ADJOURNMENT

Individuals with disabilities needing assistance to participate in any of these proceedings should contact the City Clerk at least two (2) working days in advance of the meeting date and time at (407) 703-1704. F.S. 286.0105 If a person decides to appeal any decision or recommendation made by Council with respect to any matter considered at this meeting, he will need record of the proceedings, and that for such purposes he may need to ensure that a verbatim record of the proceedings is made, which record includes the testimony and evidence upon which the appeal is to be based.

Any opening invocation that is offered before the official start of the Council meeting shall be the voluntary offering of a private person,

to and for the benefit of the Council. The views or beliefs expressed by the invocation speaker have not been previously reviewed or approved by the City Council or the city staff, and the City is not allowed by law to endorse the religious or non-religious beliefs or views of such speaker. Persons in attendance at the City Council meeting are invited to stand during the opening ceremony. However, such invitation shall not be construed as a demand, order, or any other type of command. No person in attendance at the meeting shall be required to participate in any opening invocation that is offered or to participate in the Pledge of Allegiance. You may remain seated within the City Council Chambers or exit the City Council Chambers and return upon completion of the opening invocation and/or Pledge of Allegiance if you do not wish to participate in or witness the opening invocation and/or the recitation of the Pledge of Allegiance.

DONALD W. MCINTOSH ASSOCIATES, INC. RESERVES THE EXCLUSIVE COPYRIGHT AND PROPERTY RIGHTS TO THIS DRAWING WHICH MAY NOT BE REPRODUCED, CHANGED, OR COPIED IN ANY FORM OR MANNER, NOR CAN IT BE ASSIGNED TO ANY PARTY WITHOUT DONALD W. MCINTOSH ASSOCIATES, INC.'S WRITTEN CONSENT.



PLANNED DEVELOPMENT MASTER PLAN

FLORIDIAN TOWN CENTER

CITY OF APOPKA, FLORIDA

PREPARED FOR

FLORIDIAN APOPKA PHASE I OWNER, LLC
60 14th STREET SOUTH, SUITE 104
BIRMINGHAM, AL 35233
PH: 205.254.8565

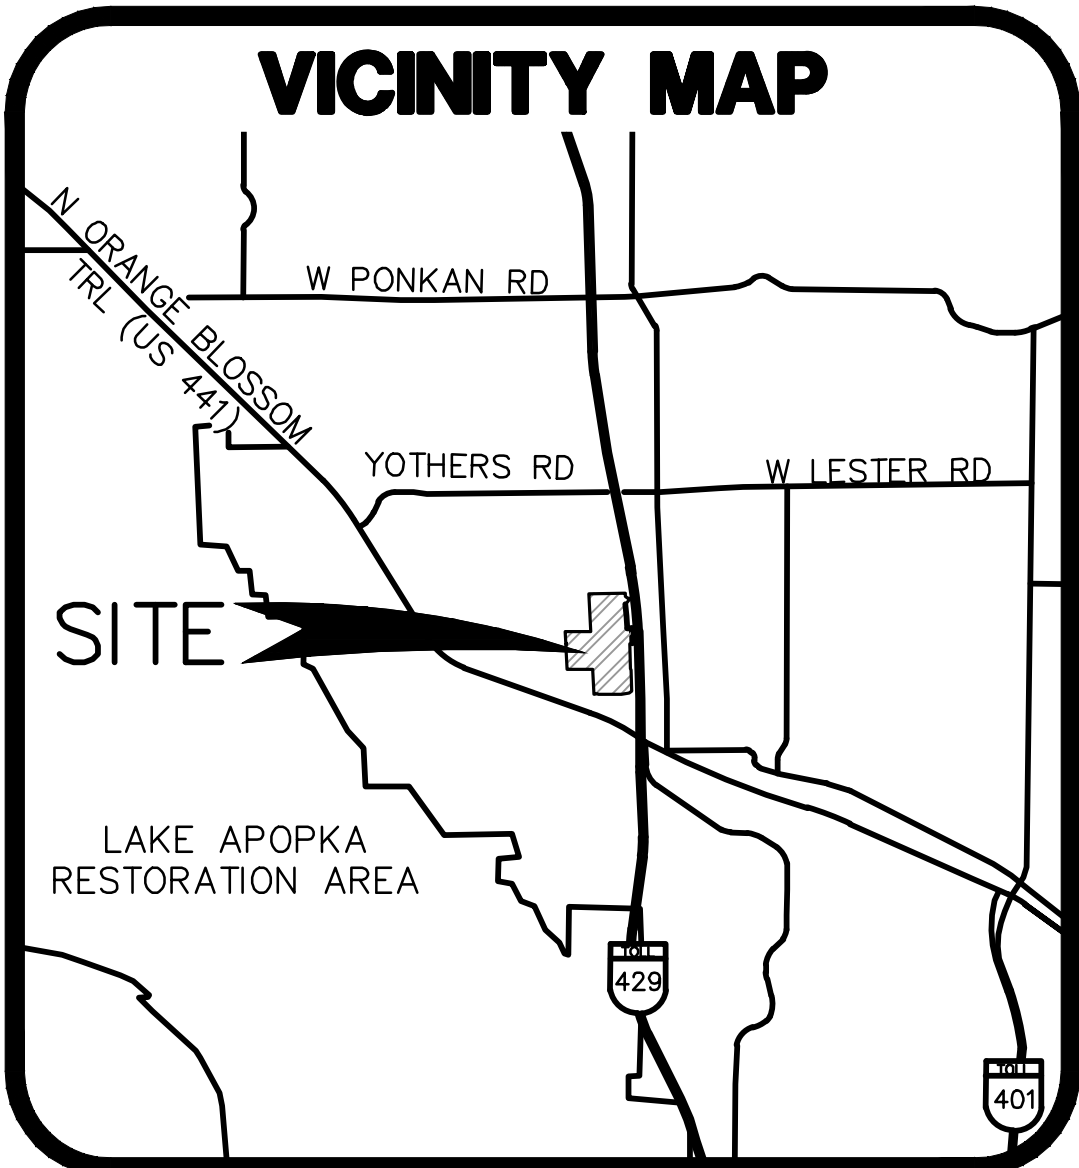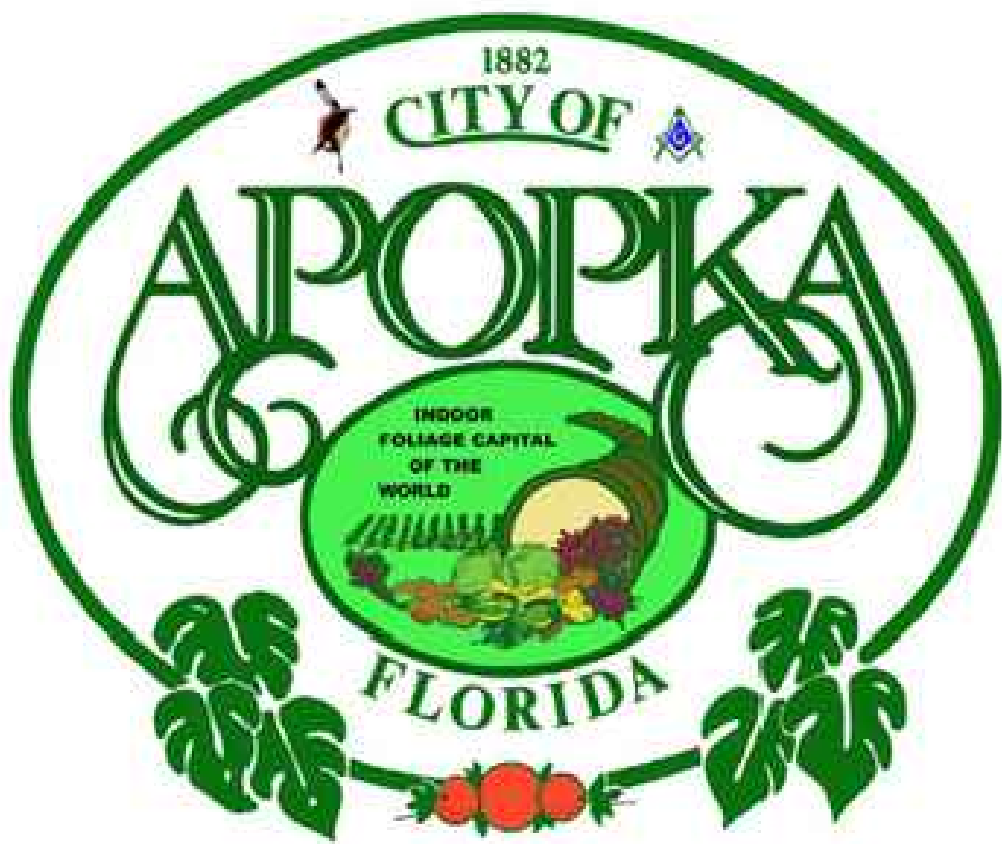

SECTION 36, TOWNSHIP 20 S, RANGE 27 E,
SECTION 31, TOWNSHIP 20 S, RANGE 28 E
PROPERTY APPRAISER PARCEL ID #
06-21-28-7172-05-002, 06-21-28-7172-16-020, 06-21-28-7172-16-030,
06-21-28-7172-16-040, 06-21-28-7172-16-050, 06-21-28-7172-16-051,
06-21-28-7172-16-060, 06-21-28-7172-16-070, 36-20-27-0000-00-047,
36-20-27-0000-00-048, 36-20-27-0000-00-052, 36-20-27-0000-00-066,
36-20-27-0000-00-068, 36-20-27-0000-00-074, 36-20-27-0000-00-075,
36-20-27-0000-00-083, 36-20-27-0000-00-085, 36-20-27-0000-00-093

OWNER/APPLICANT

FLORIDIAN APOPKA PHASE I OWNER, LLC
60 14th STREET SOUTH, SUITE 104
BIRMINGHAM, AL 35233
Ph: 205.254.8565

ENGINEER/SURVEYOR

DONALD W. MCINTOSH ASSOCIATES, INC.
2200 PARK AVENUE NORTH
WINTER PARK, FLORIDA 32789
Ph: 407.644.4068
CONTACT PERSON: JOHN T. TOWNSEND, PE


PLANNERS/LANDSCAPE ARCHITECTS

GAI CONSULTANTS, INC.
618 E. SOUTH STREET, SUITE 700
ORLANDO, FLORIDA 32801
Ph: 321.319.3069

GEOTECHNICAL SERVICES

DEVO ENGINEERING
5500 ALHAMBRA DRIVE
ORLANDO, FLORIDA 32808
Ph: 407.290.2371

REVISED APRIL 19, 2024
OCTOBER 30, 2020

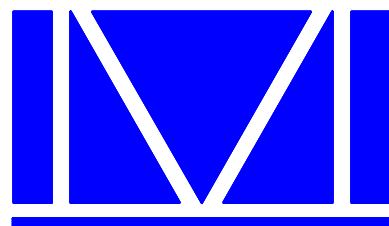

McINTOSH ASSOCIATES
an L/A company
1950 SUMMIT PARK DRIVE, SUITE 600
ORLANDO, FL 32810 407.644.4068

ENGINEERS
PLANNERS
SURVEYORS



SHEET INDEX

1	COVER SHEET
2	BOUNDARY AND LEGAL DESCRIPTION
3	AERIAL, EXISTING SOILS & FLUCCS
4	EXISTING AND PROPOSED ZONING & FLU MAP
5	OVERALL MASTER PLAN AND PHASING PLAN
6	DEVELOPMENT NOTES, DATA TABLES AND TYPICAL ROAD SECTIONS
6A	DEVELOPMENT NOTES, DATA TABLES AND TYPICAL ROAD SECTIONS
7	MASTER PLAN - NORTH
8	MASTER PLAN - MID SECTION
9	MASTER PLAN - SOUTH & SOUTHFORK ROAD IMPROVEMENTS
L1-L3	LANDSCAPE PLAN
B-1	BUFFER PLAN
OS-1	OPEN SPACE PLAN
S-1	SIGNAGE PLAN

NOT FOR CONSTRUCTION

JAMES C. NUGENT
FLORIDA P.E. No. 57553
DATE: _____

DONALD W. MCINTOSH ASSOCIATES, INC. RESERVES THE EXCLUSIVE COPYRIGHT AND PROPERTY RIGHTS TO THIS DRAWING WHICH MAY NOT BE REPRODUCED, CHANGED, OR COPIED IN ANY FORM OR MANNER, NOR CAN IT BE ASSIGNED TO ANY PARTY WITHOUT DONALD W. MCINTOSH ASSOCIATES, INC.'S WRITTEN CONSENT.

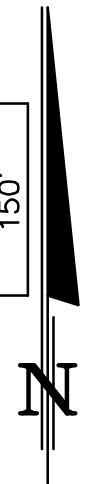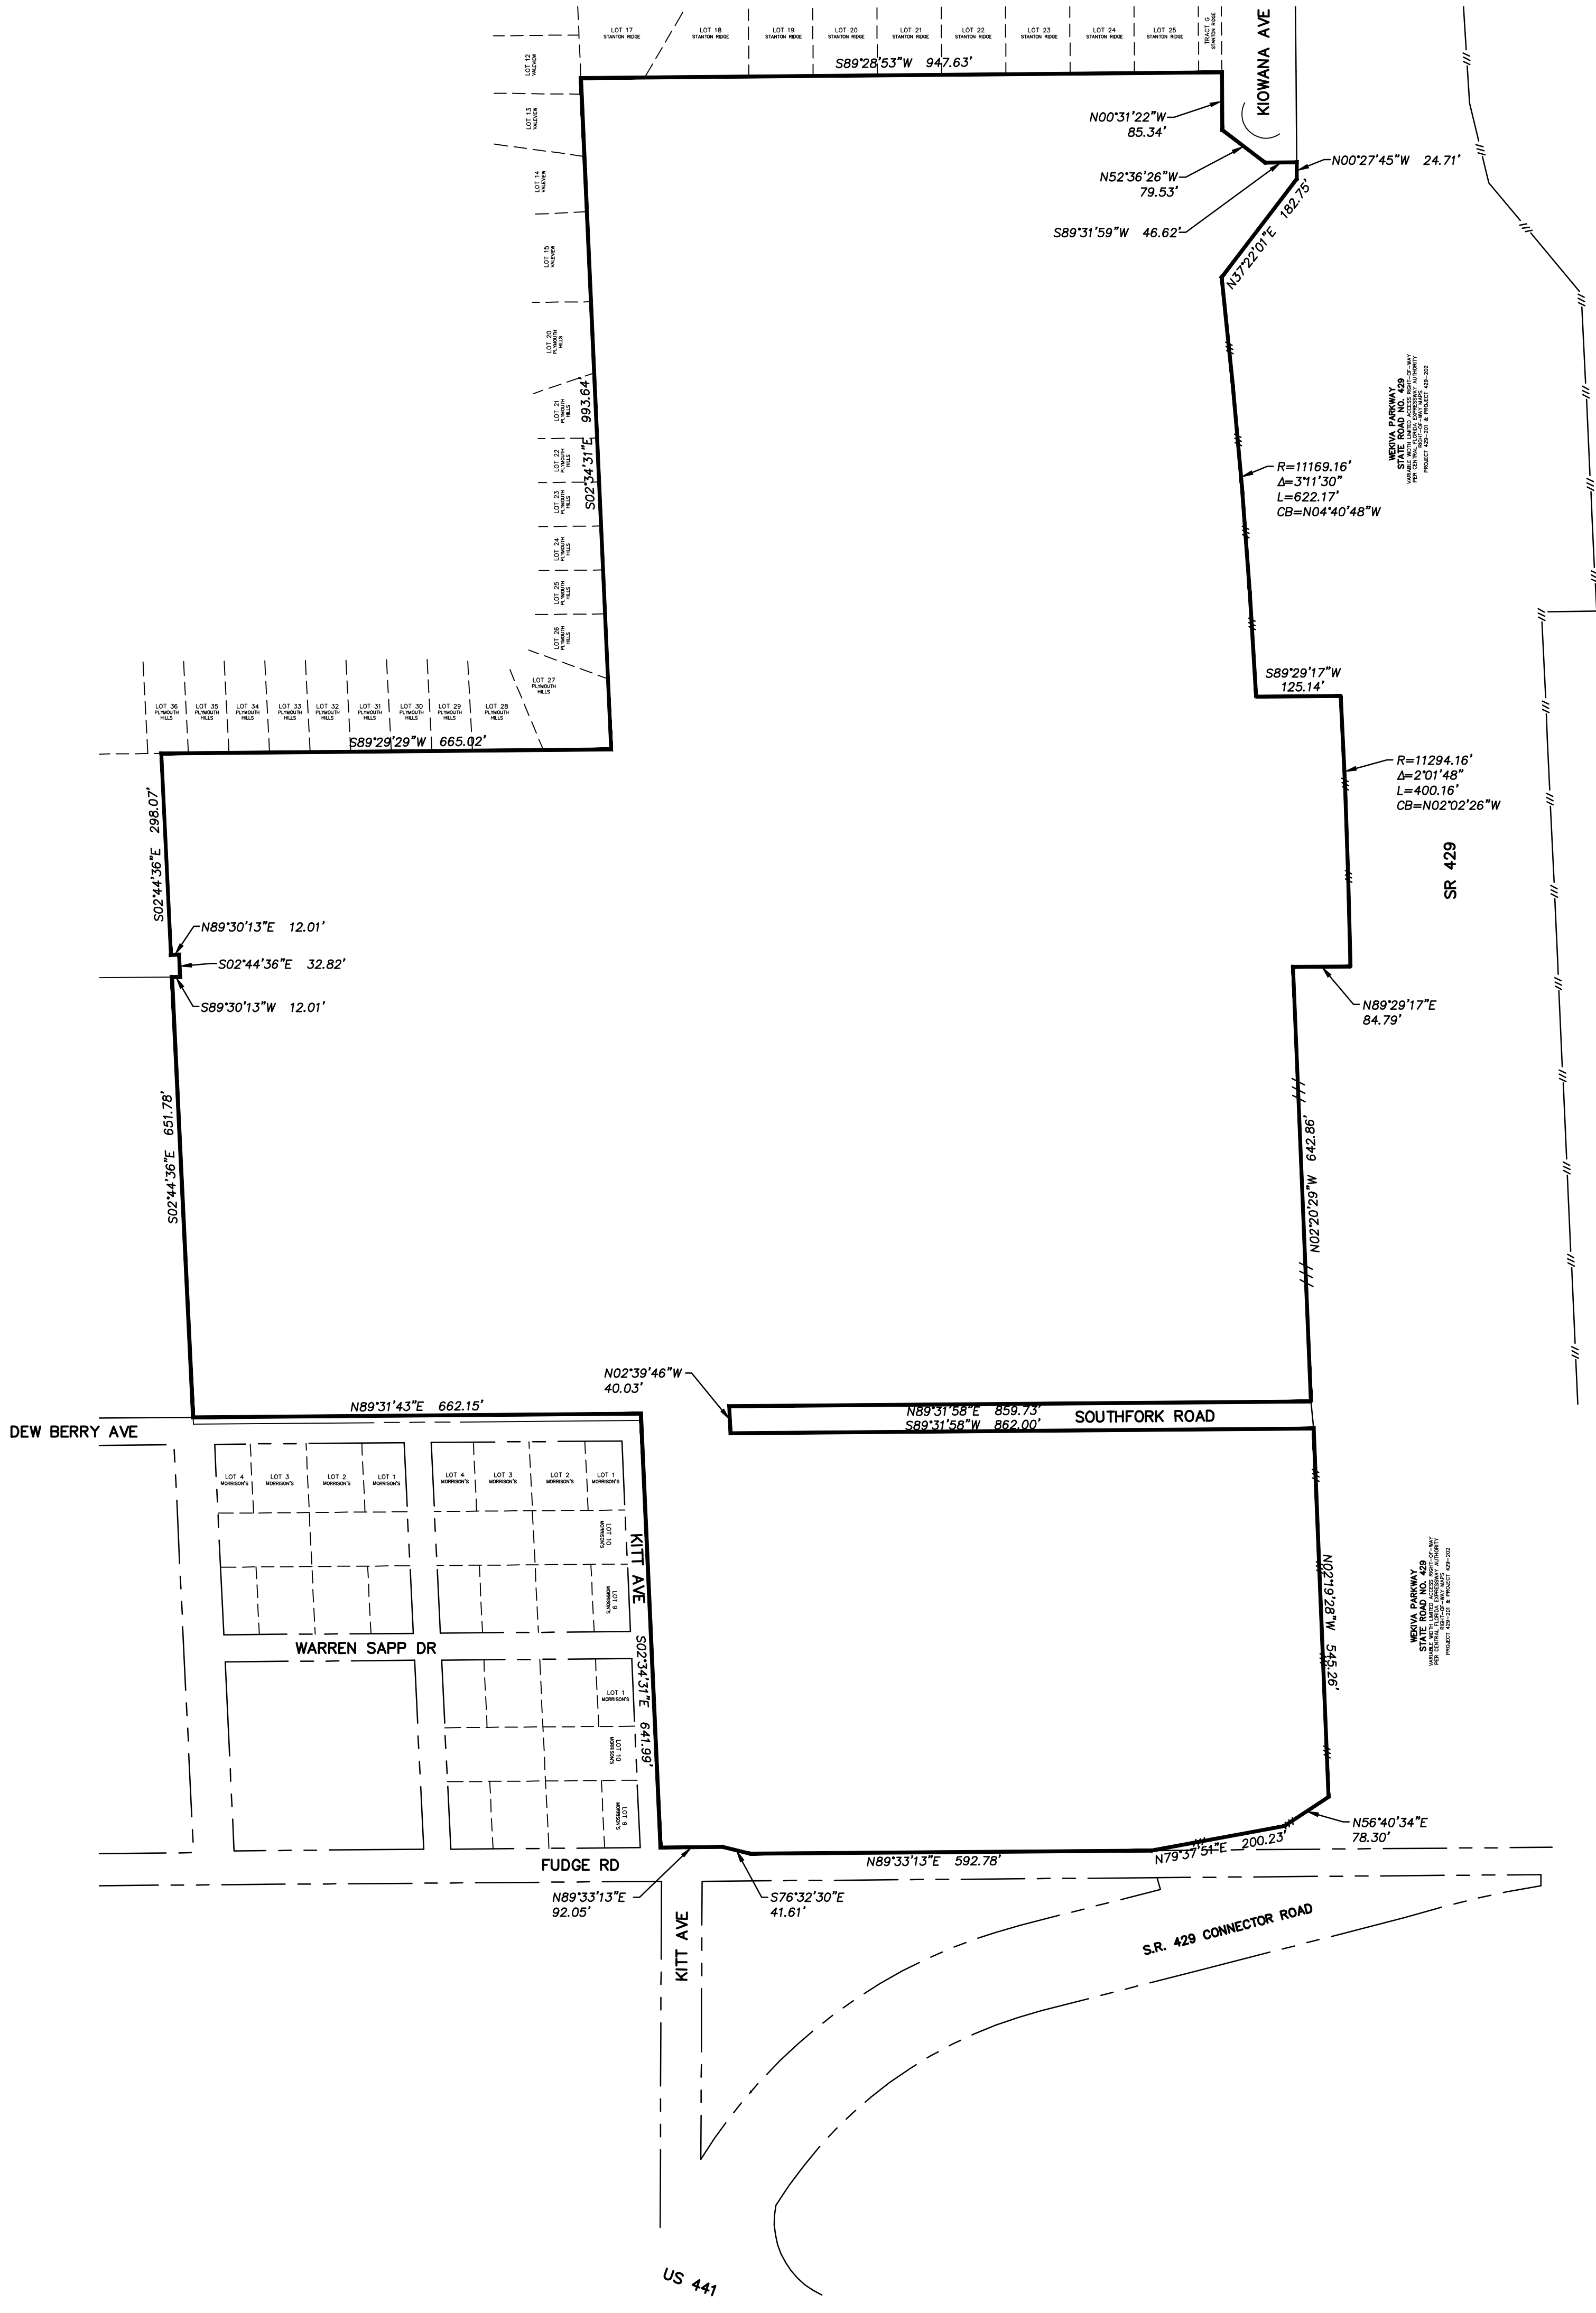

DESCRIPTION:

That part of MAP OF PLYMOUTH, according to the plat thereof, as recorded in Plat Book B, Pages 17 and 18, of the Public Records of Orange County, Florida, and that part of Section 36, Township 20 South, Range 27 East, Orange County, Florida, described as follows:

BEGIN at the Southeast corner of Tract G, according to the plat of STANTON RIDGE, as recorded in Plat Book 99, Pages 131 through 134, of the Public Records of Orange County, Florida; thence S89°28'53"W along the South line of said plat of STANTON RIDGE, for a distance of 947.63 feet to the Southwest corner of said plat of STANTON RIDGE and the West line of the Northeast 1/4 of the Southeast 1/4 of said Section 36; thence S02°34'31"E along said West line, 993.64 feet to the Northeast corner of the South 1/2 of the Southeast 1/4 of the Northwest 1/4 of the Southeast 1/4 of said Section 36; thence S89°29'29"W along the North line of said South 1/2 of the Southeast 1/4 of the Northwest 1/4 of the Southeast 1/4 of Section 36, for a distance of 665.02 feet to the Northwest corner of said South 1/2 of the Southeast 1/4 of the Northwest 1/4 of the Southeast 1/4 of Section 36; thence S02°44'36"E along the West line of said South 1/2 of the Southeast 1/4 of the Northwest 1/4 of the Southeast 1/4 of Section 36, for a distance of 298.07 feet to the North line of the South 1/2 acre of said South 1/2 of the Southeast 1/4 of the Northwest 1/4 of the Southeast 1/4 of Section 36; thence departing said West line run N89°30'13"E along said North line, 12.01 feet to the East line of the Western 12.00 feet of said South 1/2 acre of the South 1/2 of the Southeast 1/4 of the Northwest 1/4 of the Southeast 1/4 of Section 36; thence departing said North line run S02°44'36"E along said East line, 32.82 feet to the South line of said Southeast 1/4 of the Northwest 1/4 of the Southeast 1/4 of Section 36; thence departing said East line run S89°30'13"W along said South line, 12.01 feet to the Southwest corner of said Southeast 1/4 of the Northwest 1/4 of the Southeast 1/4 of Section 36; thence S02°44'36"E along the West line of the Northeast 1/4 of the Southwest 1/4 of the Southeast 1/4 of said Section 36, for a distance of 651.78 feet to the North line of lands described in Official Records Book 4175, Page 4995, of the Public Records of Orange County, Florida; thence departing said West line run N89°31'43"E along said North line and the North line of lands described in Official Records Book 4184, Page 3110, of the Public Records of Orange County, Florida, for a distance 662.15 feet to the West line of the Southeast 1/4 of the Southwest 1/4 of said Section 36; thence departing said North line run S02°34'31"E along said West line, 641.99 feet to the North line of lands described in Official Records Book 2987, Page 1787, of the Public Records of Orange County, Florida; thence departing said West line run N89°33'13"E along said North line and the North line of lands described in Official Records Book 9852, Page 5231, of the Public Records of Orange County, Florida, 92.05 feet; thence S76°32'30"E along said North line of lands described in Official Records Book 9852, Page 5231, for a distance of 41.61 feet to the North right-of-way line of Fudge Road, platted as Lake Street, according to the aforesaid plat of MAP OF PLYMOUTH; thence departing said North line run N89°33'13"E along said North right-of-way line, 592.78 feet to the Westerly limited access right-of-way line of State Road Number 429, as described in Official Records Book 9852, Page 6076, of the Public Records of Orange County, Florida; thence departing said North right-of-way line run N79°37'51"E along said Westerly limited access right-of-way line, 200.23 feet; thence N56°40'34"E along said Westerly limited access right-of-way line, 78.30 feet to the Westerly limited access right-of-way line of State Road Number 429, as described in Official Records Book 9964, Page 3691, of the Public Records of Orange County, Florida; thence N02°19'28"W along said Westerly limited access right-of-way line, 545.28 feet to the Northwest corner of Lot 8, Block P, according to said plat of MAP OF PLYMOUTH, and the South line of lands described in Official Records Document Number 20190621267, of the Public Records of Orange County, Florida; thence departing said Westerly limited access right-of-way line, run S89°31'58"W along said South line, 852.00 feet to the Southwest corner of said lands described in Official Records Document Number 20190621267; thence N02°39'46"W along the West line of said lands described in Official Records Document Number 20190621267, for a distance 40.03 feet to the Northwest corner of said lands described in Official Records Document Number 20190621267; thence N89°31'58"E along the North line of said lands described in Official Records Document Number 20190621267, for a distance of 859.73 feet to the Southwest corner of Lot 1, Block P, according to said plat of MAP OF PLYMOUTH and the Westerly limited access right-of-way line of State Road Number 429, as described in Official Records Book 10808, Page 4332, of the Public Records of Orange County, Florida; thence departing said North line run N02°20'29"W along said Westerly limited access right-of-way line, 642.86 feet; thence N89°29'17"E along said Westerly limited access right-of-way line, 84.79 feet to the Westerly limited access right-of-way line of State Road Number 429, as described in Official Records Book 10764, Page 480, of the Public Records of Orange County, Florida and a non-tangent curve concave Westerly having a radius of 11294.16 feet and a chord bearing of N02°02'26"W; thence Northerly along said Westerly limited access right-of-way line and the arc of said curve through a central angle of 02°01'48" for a distance of 400.16 feet to the Westerly limited access right-of-way line of State Road Number 429, as described in Official Records Book 10705, Page 4582, of the Public Records of Orange County, Florida and as described in Official Records Book 10705, Page 6080, of the Public Records of Orange County, Florida and a non-tangent line; thence S89°29'17"W along said Westerly limited access right-of-way line, 125.14 feet to a non-tangent curve concave Westerly having a radius of 11169.16 feet and a chord bearing of N04°40'48"W; thence Northerly along said Westerly limited access right-of-way line and the arc of said curve through a central angle of 03°11'30" for a distance of 622.17 feet to a non-tangent line; thence N37°22'01"E along said Westerly limited access right-of-way line, 182.75 feet; thence N00°27'45"W along said Westerly limited access right-of-way line, 24.71 feet to the Southeast corner of the aforesaid plat of STANTON RIDGE; thence departing said Westerly limited access right-of-way line the following courses and distances along the aforesaid South line of the plat of STANTON RIDGE: S89°31'59"W, 46.62 feet; N52°36'26"W, 79.53 feet; N00°31'22"W, 85.34 feet to the POINT OF BEGINNING. This description is based on Florida State Plane Coordinate System East Zone, scale factor of 0.99997293, NAD 83 Datum (2011 adjustment) and all distances are grid dimensions.



Containing 73.931 acres more or less when calculated in ground dimensions.

Being subject to any rights-of-way, restrictions, conditions and easements of record.

- GENERAL NOTES:
1. THIS IS NOT A SURVEY AND IS SHOWN FOR GENERAL INFORMATION ONLY. FOR ADDITIONAL INFORMATION SEE THE BOUNDARY AND TOPOGRAPHIC SURVEY, PREPARED BY D.W.M.A., PROVIDED UNDER SEPARATE COVER WITH THIS SUBMITTAL PACKAGE.
 2. THE SCALE OF THIS DRAWING MAY HAVE CHANGED DUE TO REPRODUCTION.

DRAWING	PLANNED DEVELOPMENT MASTER PLAN		NOT FOR CONSTRUCTION																											
	FLORIDIAN TOWN CENTER CITY OF APOPKA, FLORIDA		 McINTOSH ASSOCIATES an <i>LIA</i> company 1950 SUMMIT PARK DRIVE, SUITE 600 ORLANDO, FL 32810		ENGINEERS PLANNERS SURVEYORS		JOB NUMBER 18161		SCALE 1"=150'		DATE 10/30/20		CHECKED BY JIT		DESIGNED BY MAB		DRAWN BY MAB		JAMES C. NUGENT FLORIDA P.E. No. 57553 DATE: _____		NO.		DATE		REVISED PER CITY COMMENTS		REVISIONS		CHK.	
SHEET 2 OF 16	BOUNDARY AND LEGAL DESCRIPTION																													

DONALD W. MCINTOSH ASSOCIATES, INC. RESERVES THE EXCLUSIVE COPYRIGHT AND PROPERTY RIGHTS TO THIS DRAWING WHICH MAY NOT BE REPRODUCED, CHANGED, OR COPIED IN ANY FORM OR MANNER, NOR CAN IT BE ASSIGNED TO ANY PARTY WITHOUT DONALD W. MCINTOSH ASSOCIATES, INC.'S WRITTEN CONSENT.

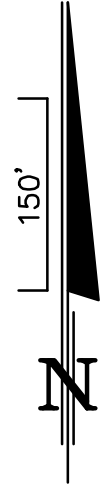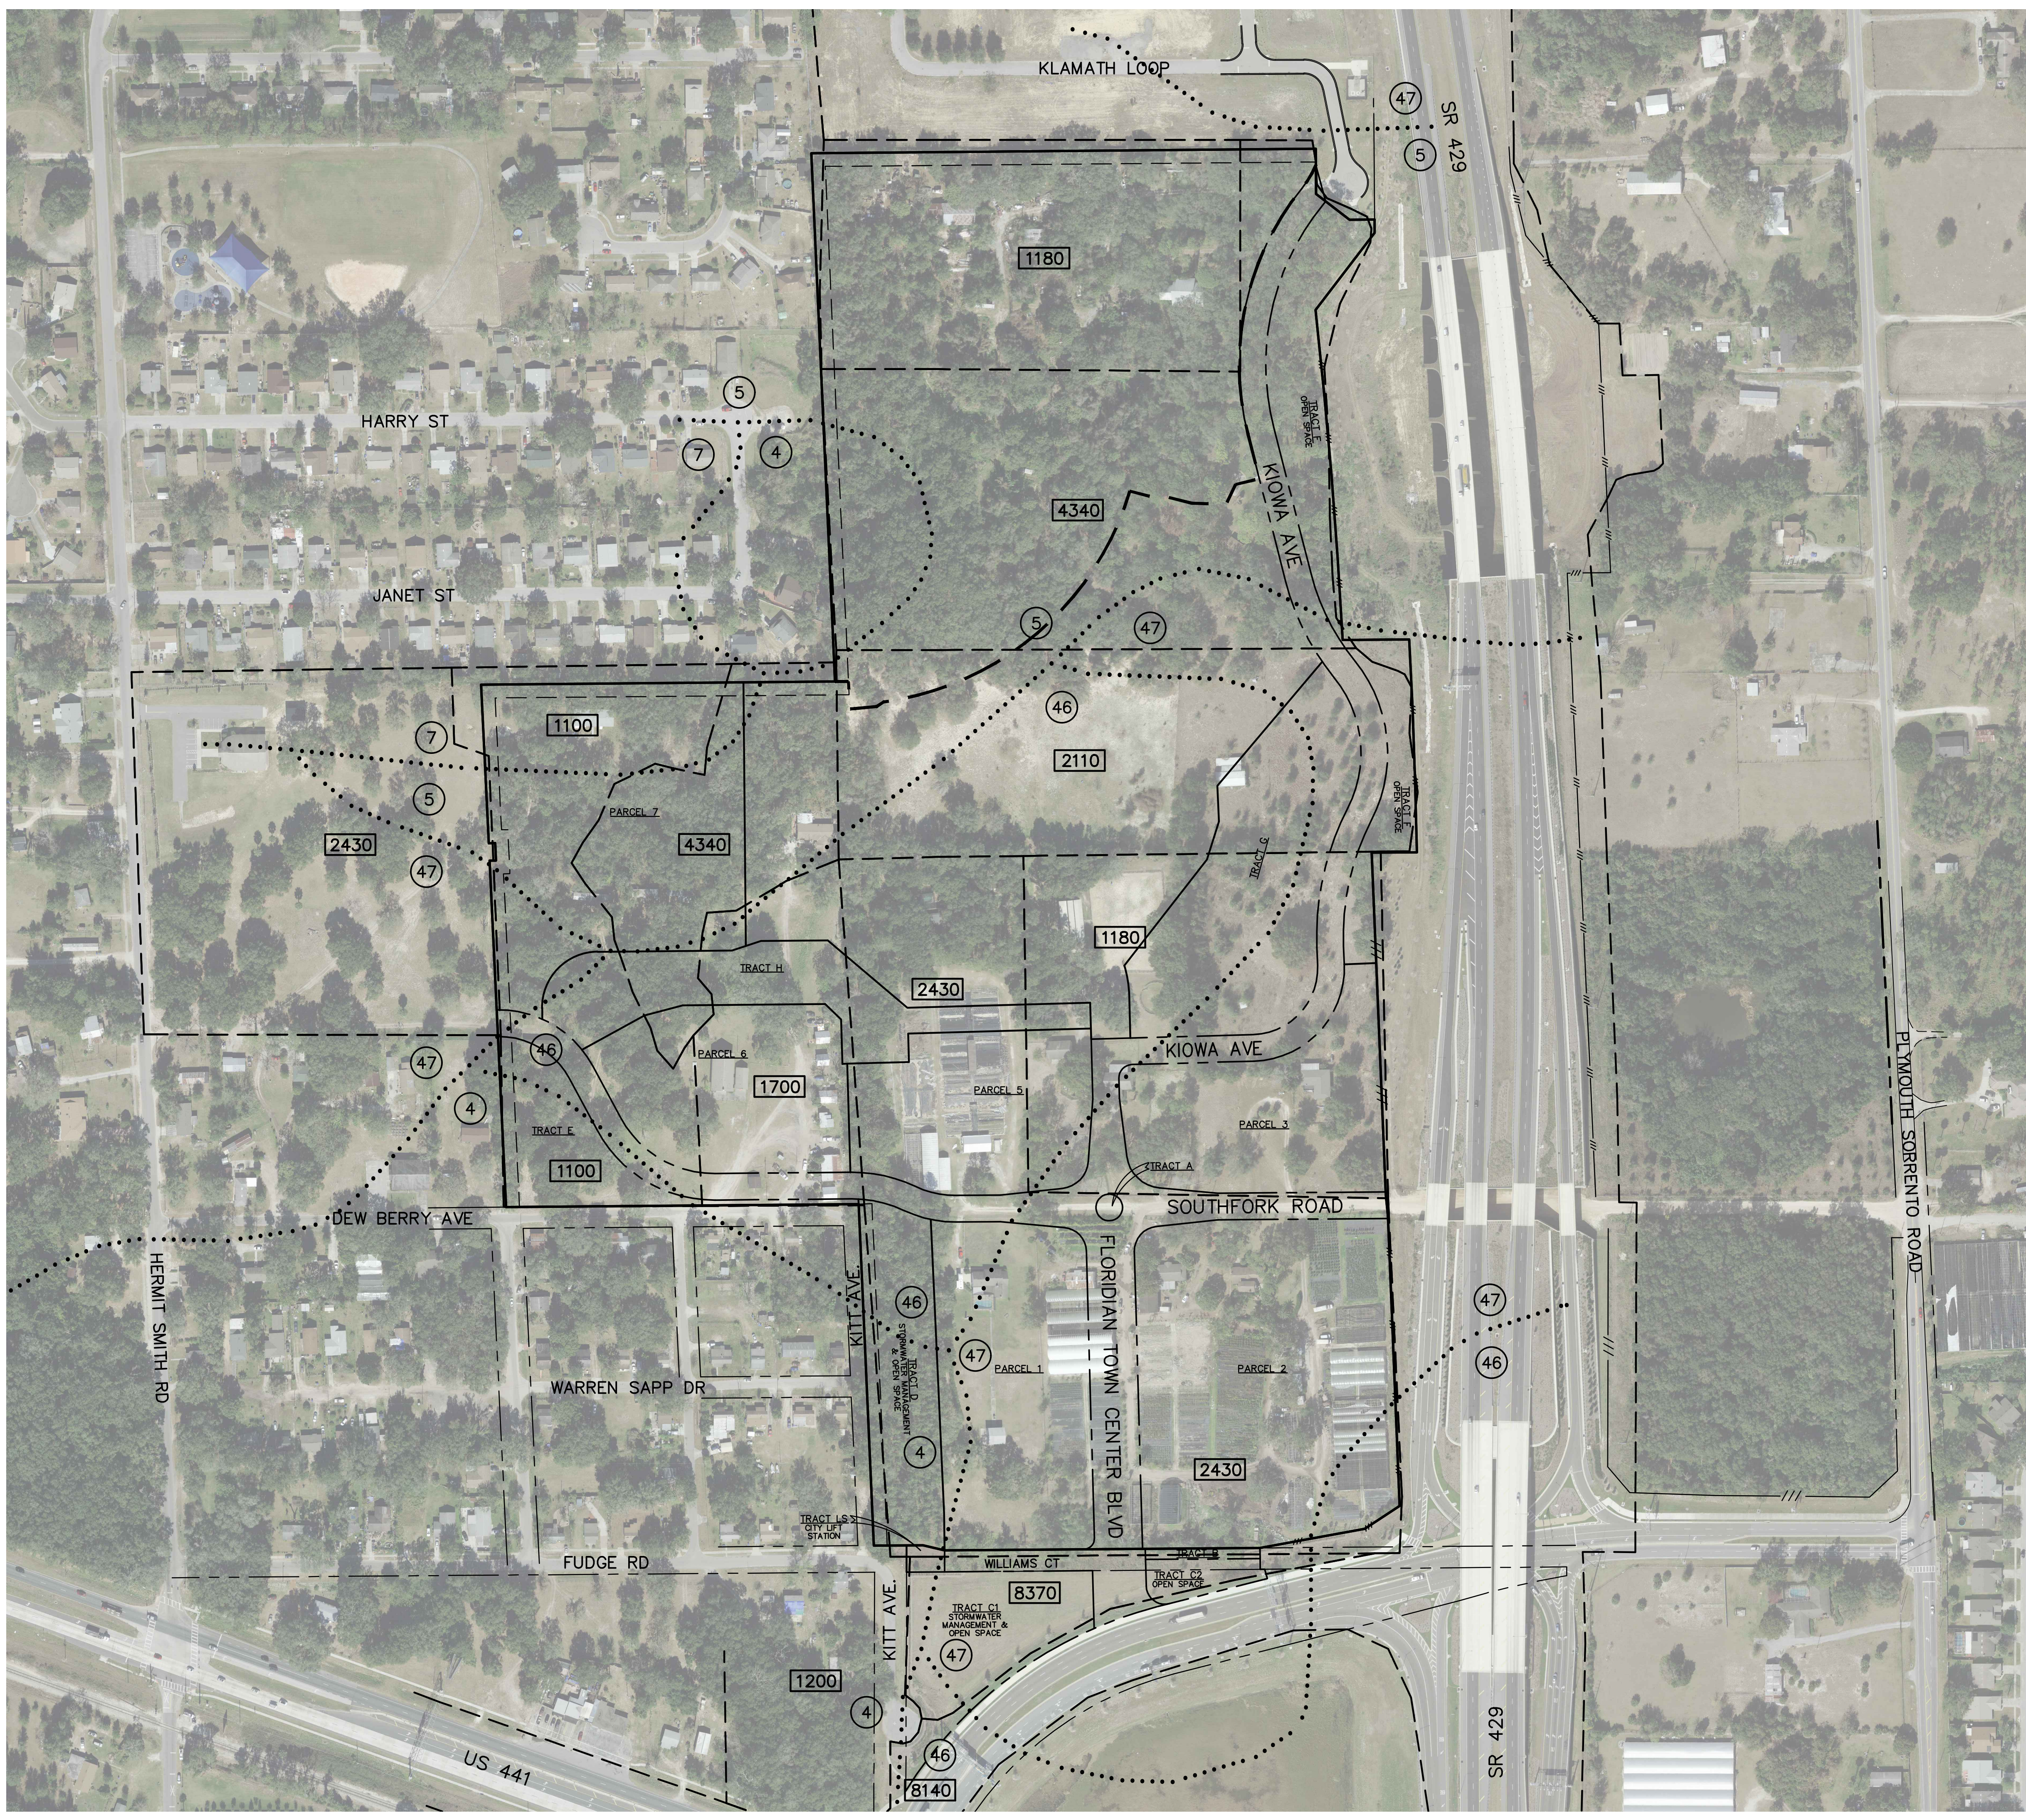

LEGEND

- EXISTING SOILS LIMITS, PER USDA NATURAL RESOURCES CONSERVATION SERVICE MAPS
- - - - EXISTING LAND USE DATA, PER SURWMD

FLUCCS CODE LEGEND

- 1100** - RESIDENTIAL 1/2 ACRE
- 1180** - RESIDENTIAL 2 ACRE
- 1200** - RESIDENTIAL 1/4 ACRE
- 2110** - IMPROVED PASTURES
- 2430** - ORNAMENTALS
- 4340** - UPLAND MIXED CONIFEROUS
- 8140** - ROADS AND HIGHWAYS
- 8370** - SURFACE WATER COLLECTION BASINS

SOILS LEGEND

- 4** - CANDLER FINE SANDS, 0%-5% SLOPES
- 5** - CANDLER FINE SANDS, 5%-12% SLOPES
- 7** - CANDLER URBAN LAND COMPLEX, 0%-5% SLOPES
- 46** - TAVARES FINE SAND, 0%-5% SLOPES
- 47** - TAVARES-MILLHOPPER FINE SANDS, 0%-5% SLOPES

GENERAL NOTES:
1. THE SCALE OF THIS DRAWING MAY HAVE CHANGED DUE TO REPRODUCTION.

DRAWING	PLANNED DEVELOPMENT MASTER PLAN	 McINTOSH ASSOCIATES an <i>LIA</i> company 1950 SUMMIT PARK DRIVE, SUITE 600 ORLANDO, FL 32810 407.844.4088	NOT FOR CONSTRUCTION										
			ENGINEERS PLANNERS SURVEYORS										
SHEET 3 OF 16	AERIAL, EXISTING SOILS & FLUCCS	FLORIDIAN TOWN CENTER CITY OF APOPKA, FLORIDA	DRAWN BY MAB		DESIGNED BY MAB	CHECKED BY JTT	DATE 10/30/20	SCALE 1"=150'	JOB NUMBER 18161	JAMES C. NUGENT FLORIDA P.E. No. 57553 DATE: _____			
										NO. DATE		REV PARCELS 5,6,67 BOUNDARY AND ADD TRACT H	
										1 2/11/21 REVISED PER CITY COMMENTS		CHK.	





GENERAL NOTES:

1. THE SCALE OF THIS DRAWING MAY HAVE CHANGED DUE TO REPRODUCTION.

[illegible]

DONALD W. MCINTOSH ASSOCIATES, INC. RESERVES THE EXCLUSIVE COPYRIGHT AND PROPERTY RIGHTS TO THIS DRAWING WHICH MAY NOT BE REPRODUCED, CHANGED, OR COPIED IN ANY FORM OR MANNER, NOR CAN IT BE ASSIGNED TO ANY PARTY WITHOUT DONALD W. MCINTOSH ASSOCIATES, INC.'S WRITTEN CONSENT.

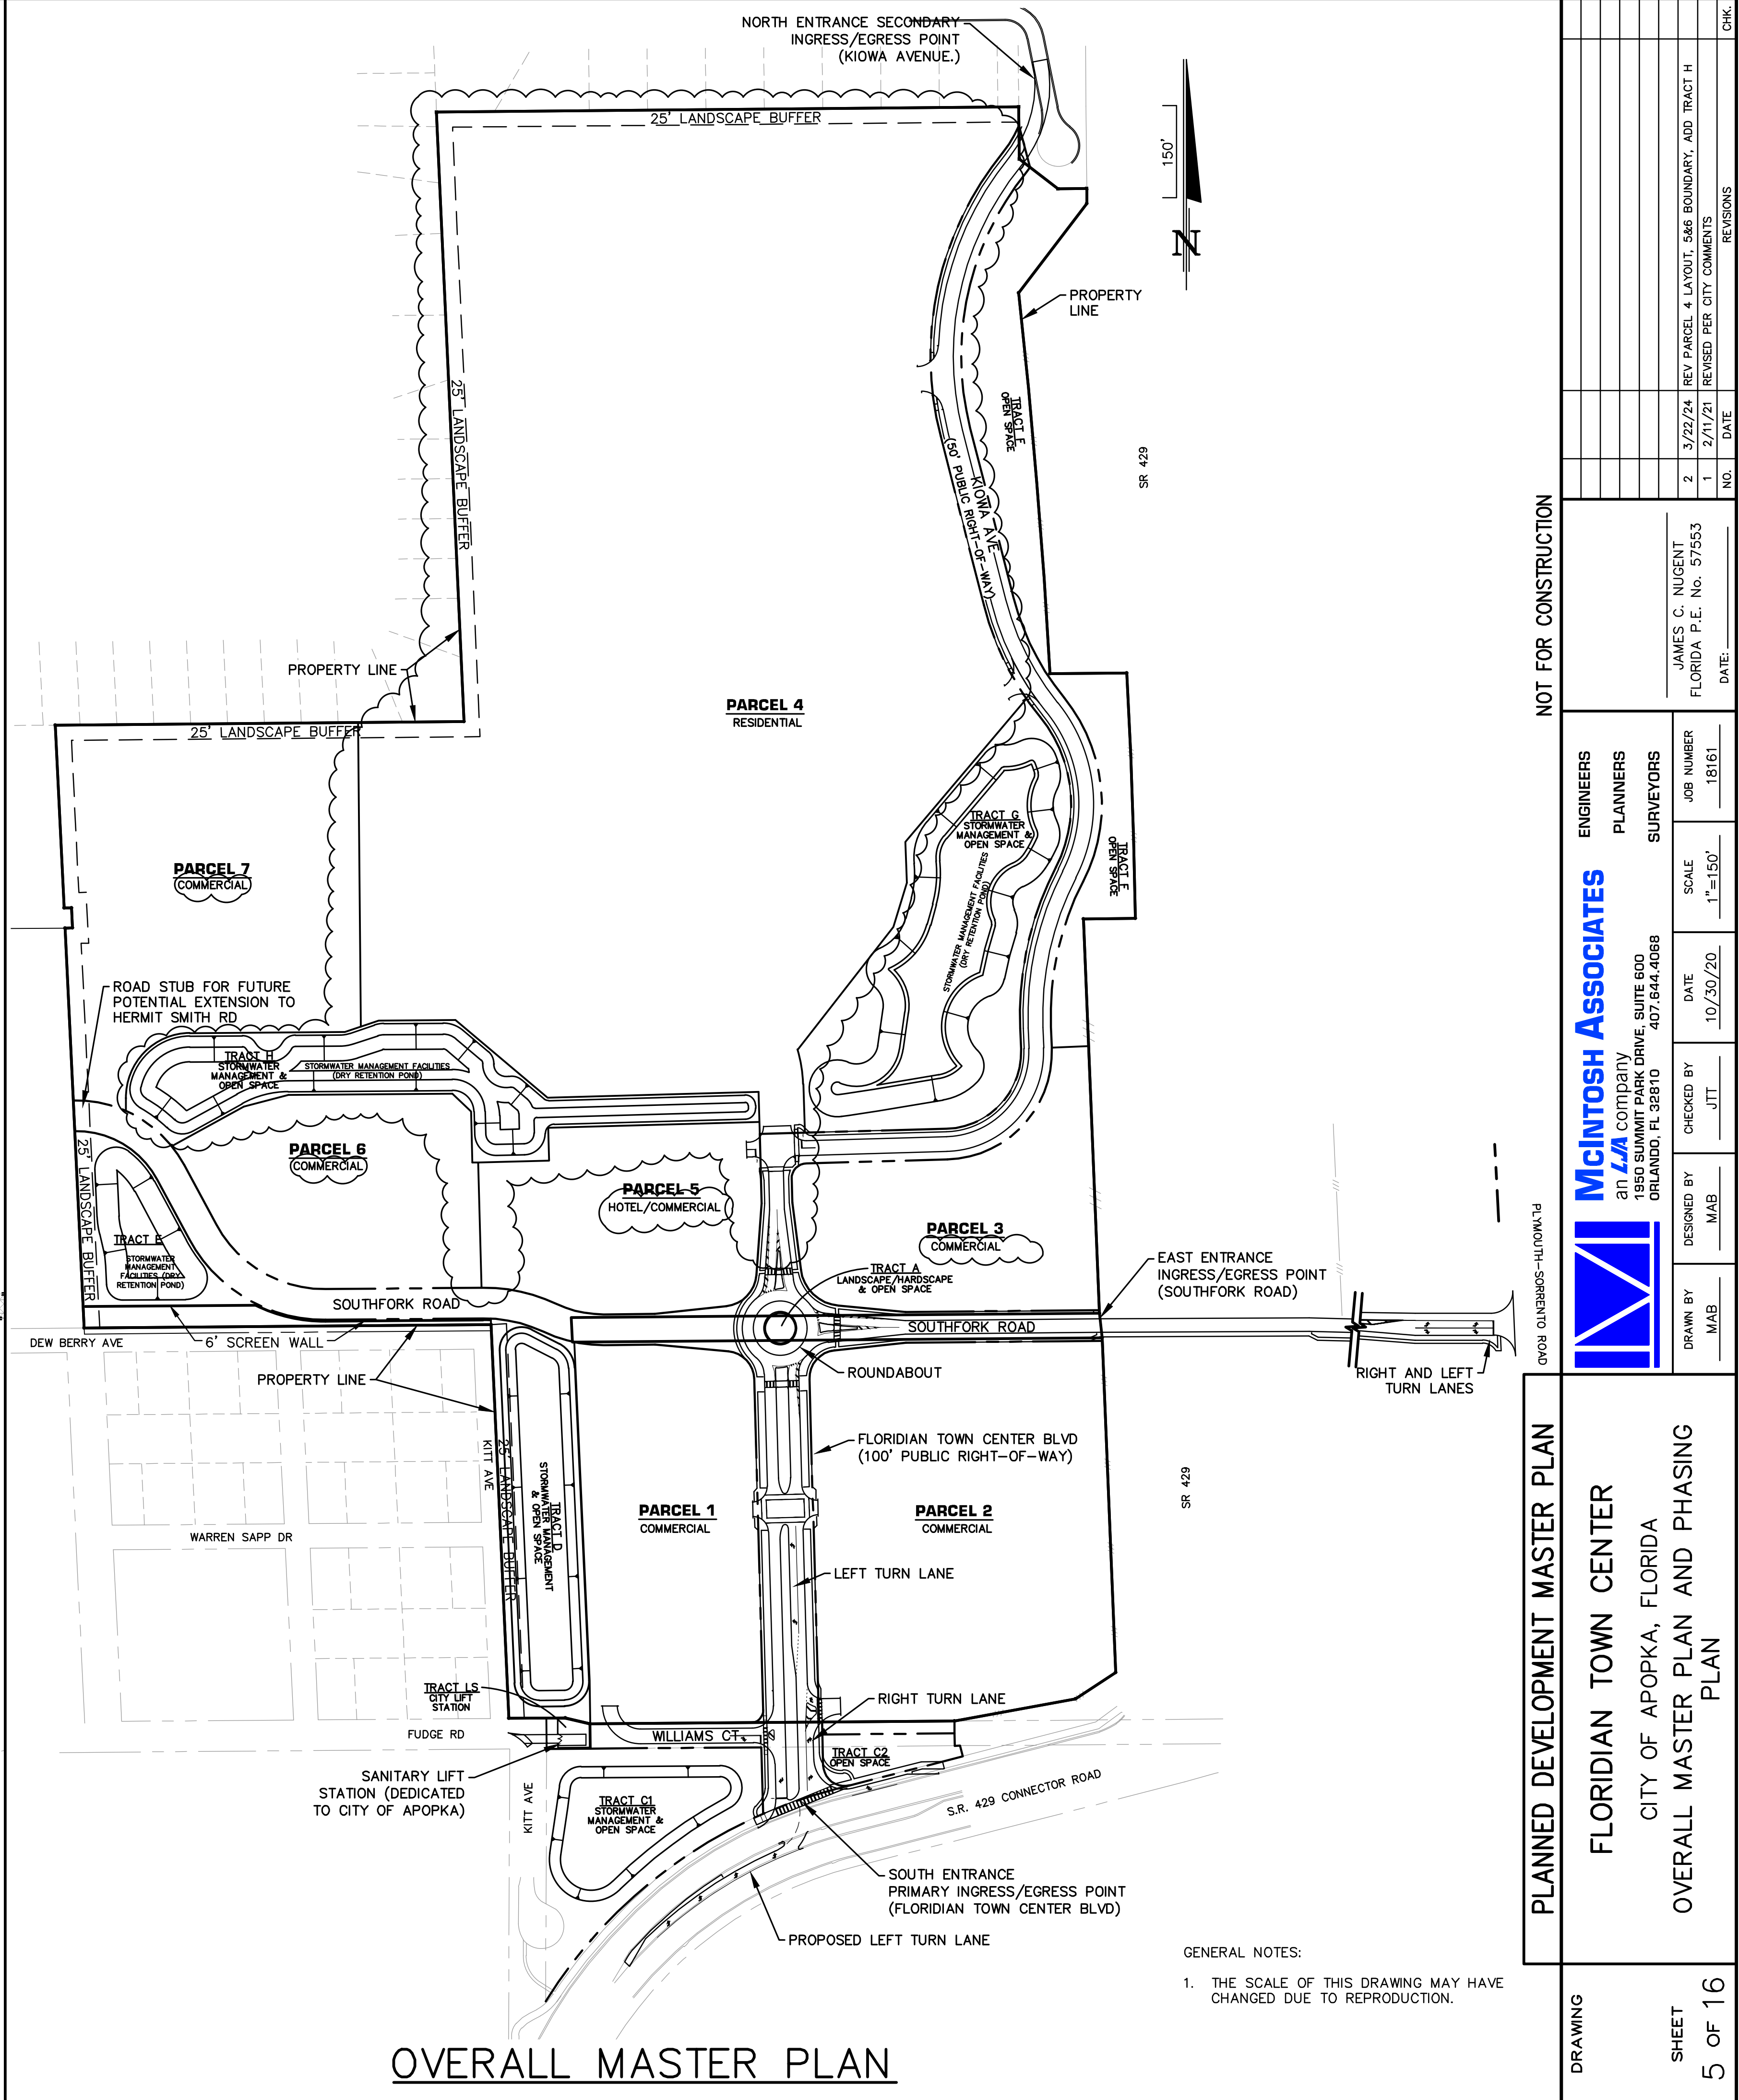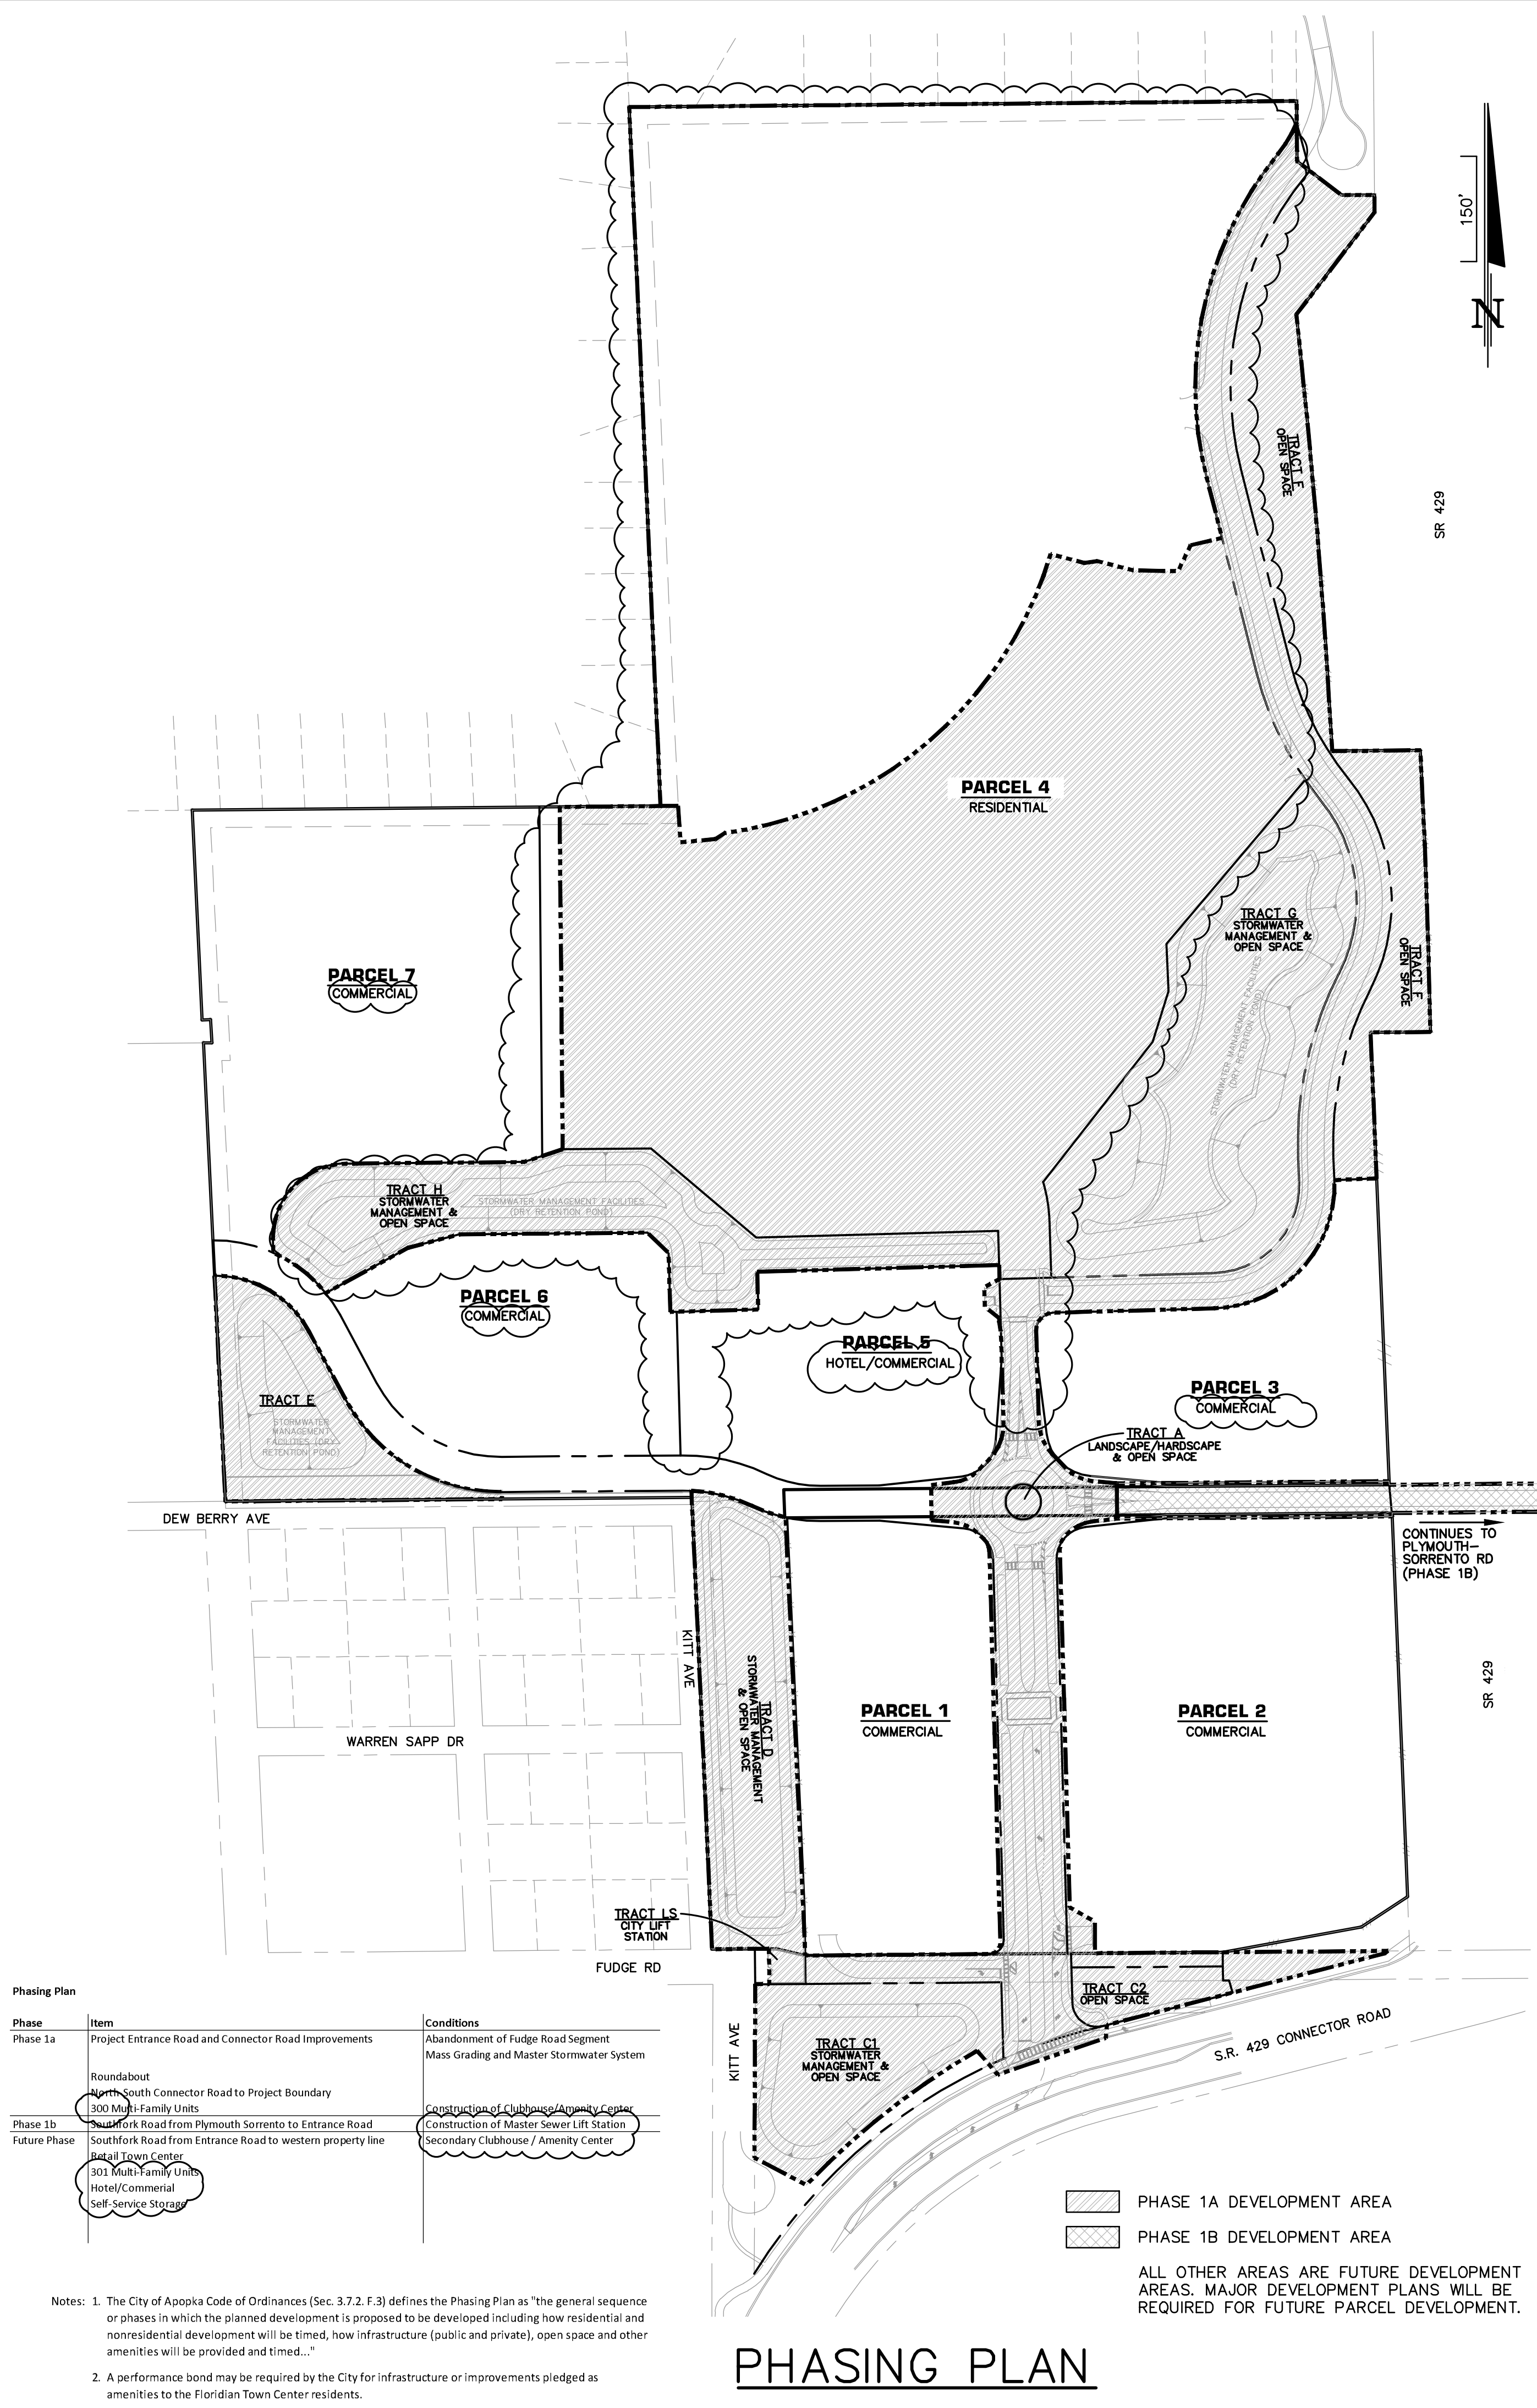

DONALD W. MCINTOSH ASSOCIATES, INC. RESERVES THE EXCLUSIVE COPYRIGHT AND PROPERTY RIGHTS TO THIS DRAWING WHICH MAY NOT BE REPRODUCED, CHANGED, OR COPIED IN ANY FORM OR MANNER, NOR CAN IT BE ASSIGNED TO ANY PARTY WITHOUT DONALD W. MCINTOSH ASSOCIATES, INC.'S WRITTEN CONSENT.

PARCEL AND TRACT DESCRIPTION			
NAMES	DESCRIPTION	AREA (AC)	OWNERSHIP/MAINTENANCE
PARCELS			
1	COMMERCIAL	4.00	DEVELOPER
2	COMMERCIAL	6.63	DEVELOPER
3	HOTEL/COMMERCIAL	3.12	DEVELOPER
4	RESIDENTIAL	30.76	DEVELOPER
5	FLEX SPACE/OFFICE	2.91	DEVELOPER
6	YMCA/COMMERCIAL	3.03	DEVELOPER
7	ALF/COMMERCIAL	5.85	DEVELOPER
TRACTS			
A	LANDSCAPE/HARDSCAPE & OPEN SPACE	0.05	PROPERTY OWNERS ASSOCIATION
B	OPEN SPACE	0.10	PROPERTY OWNERS ASSOCIATION
C1	STORMWATER MANAGEMENT & OPEN SPACE	1.84	CITY OWNED/POA MAINTAINED
C2	OPEN SPACE	0.33	CITY OWNED/POA MAINTAINED
D	STORMWATER MANAGEMENT & OPEN SPACE	1.96	PROPERTY OWNERS ASSOCIATION
E	STORMWATER MANAGEMENT & OPEN SPACE	1.40	PROPERTY OWNERS ASSOCIATION
F	OPEN SPACE	2.49	PROPERTY OWNERS ASSOCIATION
G	STORMWATER MANAGEMENT & OPEN SPACE	3.89	PROPERTY OWNERS ASSOCIATION
H	STORMWATER MANAGEMENT & OPEN SPACE	2.40	PROPERTY OWNERS ASSOCIATION
LS	SANITARY LIFT STATION	0.08	CITY OF APOPKA
R/W	PUBLIC RIGHT-OF-WAY	6.79	CITY OF APOPKA

PD Program Allocations

Development Parcel	PUD Parcel Acreage	Use	Allocation of PD Program	Net Parcel Density/Intensity ¹
Commercial FLU				
1	4.00 acres	Commercial/Retail/Office	25,235 sq ft	0.14 FAR
2	6.63 acres	Commercial/Retail/Office	67,500 sq ft	0.23 FAR
3	3.12 acres	Commercial/Retail/Office	32,000 sq ft	0.24 FAR
5	2.91 acres	Commercial/Retail/Hotel	72,000 du	0.57 FAR
6	3.03 acres	Commercial/Retail/Office	62,000 sq ft	0.47 FAR
7	5.85 acres	Commercial/Retail/Office	110,000 sq ft	0.43 FAR
Total Program Allocated in Commercial FLU			368,735 sq ft	0.25 FAR

HDR FLU

4	30.76 acres	Multi-Family	601 du	19.5 du/acre
Total Program Allocated in HDR FLU			601 du	15.0 du/acre
			30,050 sq ft	0.01 FAR

Notes: 1. Development parcels exclude some open space tracts, some stormwater pond tracts, and public ROWs; therefore, parcel densities shown are based on program allocations to the net parcel acreages. Overall project densities are maintained per maximum FLU densities and intensities.

Multifamily Unit Breakdown

Unit Type	Minimum Square Footage	Phase 1 Proposed Mix Total Units ¹	% of Units
Studio/1 Bedroom	750 sq ft	150	25%
2 Bedrooms	1,000 sq ft	120	20%
3 Bedrooms	1,300 sq ft	30	5%

Notes: 1. The unit type breakdown is conceptual and may vary at MDP.

Development Standards

Standard	Parcel						
	1	2	3	4	5	6	7
Lot Standards							
Min Lot Width	50'	50'	50'	75'	50'	50'	50'
Minimum Building Setbacks							
Front	10'	10'	10'	10'	10'	10'	10'
Side	10'	10'	10'	15'	10'	10'	10'
Street Side	10'	10'	10'	15'	10'	10'	10'
Rear	15'	15'	15'	15'	15'	15'	15'
From Single Family Lot Line	60'	n/a	n/a	25'	n/a	60'	50'
Minimum Parking Setback							
From Single Family Lot Line	25'	n/a	n/a	25'	n/a	25'	25'
Minimum Building Separation (Residential)	n/a	n/a	n/a	20'	n/a	n/a	n/a
Building Height							
Max Height	35'	35'	75'	50'	75'	35'	50'
Max Stories	3	3	6	4	6	2	4
Minimum Living Area ¹	n/a	n/a	n/a	750'	n/a	n/a	n/a
Minimum Parking	2.75 space/ksf of commercial on average			1.45 spaces per unit + 1 space per 10 units guest	2.0 space/ksf of hotel use		Per LDC

1. See detailed unit breakdown table for minimum living area by unit type.

Permitted Parcel Uses

Uses	Parcel						
	1	2	3	4	5	6	7
Multi-Family				Y			
Townhome					Y		
Hotel			Y		Y		
Commercial/Retail	Y	Y	Y		Y	Y	
Professional Office	Y	Y	Y		Y	Y	Y
Medical Office	Y	Y	Y		Y	Y	Y
Self-Service Storage ¹	Y	Y	Y				Y
Parks and Open Space ²	Y	Y	Y	Y	Y	Y	Y
Indoor Recreation						Y	
Institutional/Civic					Y	Y	

- Notes : 1. Only indoor, climate controlled self-service storage shall be permitted. No outdoor self-service storage will be permitted.
2. Parks may include passive or active recreational facilities such as playgrounds, dog parks, sport courts, etc.

PROHIBITED PD USES

- A. ANY USE THAT EMITS AN OBNOXIOUS ODOR, OBNOXIOUS NOISE, OR OBNOXIOUS SOUND THAT CAN BE HEARD OR SMELLED OUTSIDE OF ANY BUILDING IN THE PROJECT.
- B. AN OPERATION PRIMARILY USED AS WAREHOUSE OPERATION OR ANY ASSEMBLING, MANUFACTURING, DISTILLING, REFINING, SMELTING, AGRICULTURAL, OR MINING OPERATION.
- C. ANY SELF-SERVICE STORAGE FACILITIES THAT ARE NOT CLIMATE CONTROLLED.
- D. ANY OUTDOOR STORAGE OF AUTOMOBILES, RECREATIONAL VEHICLES, OR BOATS.
- E. ANY "SECOND HAND" STORE, ANY OPERATION SELLING "SURPLUS" OR "SALVAGE" GOODS, OR PAWN SHOP.
- F. ANY MOBILE HOME PARK, TRAILER COURT, LABOR CAMP, JUNKYARD, OR STOCKYARD; BUT THIS PROHIBITION IS NOT APPLICABLE TO THE TEMPORARY USE OF CONSTRUCTION TRAILERS DURING PERIODS OF CONSTRUCTION, RECONSTRUCTION OR MAINTENANCE.
- G. ANY DUMPING, DISPOSING, INCINERATION OR REDUCTION OF GARBAGE, BUT THIS PROHIBITION DOES NOT APPLY TO (I) GARBAGE COMPACTORS OR OTHER GARBAGE COLLECTION AREAS OR FACILITIES LOCATED NEAR THE REAR OF ANY BUILDING, OR (II) RECYCLING CENTERS THAT MAY BE REQUIRED BY GOVERNMENTAL REQUIREMENTS.
- H. ANY FIRE SALE, BANKRUPTCY SALE (UNLESS PURSUANT TO A COURT ORDER) OR AUCTION HOUSE OPERATION.
- I. ANY CENTRAL LAUNDRY, DRY CLEANING PLANT, OR LAUNDROMAT, BUT THIS RESTRICTION IS NOT INTENDED TO PREVENT THE OPERATION OF AN ON-SITE SERVICE ORIENTED SOLELY TO PICKUP AND DELIVERY OF CLOTHING BY THE ULTIMATE CONSUMER, WITH NO WASHING OR PROCESSING FACILITIES WITHIN THE PROJECT, AS THE SAME MAY BE FOUND IN RETAIL SHOPPING CENTERS IN THE METROPOLITAN AREA WHERE THE PROJECT IS LOCATED.
- J. ANY (I) AUTOMOBILE, TRUCK, TRAILER, OR RECREATIONAL VEHICLE SALES, LEASING, OR DISPLAY OPERATION, (II) CAR WASH, OR (III) BODY SHOP REPAIR OPERATION.
- K. ANY BOWLING ALLEY OR SKATING RINK.
- L. ANY MORTUARY OR FUNERAL HOME.
- M. ANY ESTABLISHMENT SELLING OR EXHIBITING OBSCENE OR SEXUALLY EXPLICIT MATERIAL.
- N. ANY ESTABLISHMENT SELLING OR EXHIBITING ILLICIT DRUGS OR RELATED PARAPHERNALIA.
- O. A STRIP CLUB.
- P. ANY MESSAGE PARLOR OR SIMILAR ESTABLISHMENT (BUT THE PROVISION OF THERAPEUTIC MESSAGES AS PART OF A FIRST-CLASS HEALTH OR BEAUTY SPA OPERATION OR BY PROFESSIONAL HEALTH CARE PROVIDERS IS PERMITTED).
- Q. ANY FLEA MARKET, AMUSEMENT OR VIDEO ARCADE, POOL OR BILLIARD HALL, OR DANCE HALL.
- R. ANY TRAINING OR EDUCATIONAL FACILITY, INCLUDING: BEAUTY SCHOOLS, BARBER COLLEGES, READING ROOMS, PLACES OF INSTRUCTION, OR OTHER OPERATIONS CATERING PRIMARILY TO STUDENTS OR TRAINEES RATHER THAN TO CUSTOMERS, BUT THIS PROHIBITION IS NOT APPLICABLE TO ON-SITE EMPLOYEE TRAINING BY AN OCCUPANT INCIDENTAL TO THE CONDUCT OF ITS BUSINESS AT THE PROJECT.
- S. ANY GAMBLING FACILITY OR OPERATION, INCLUDING: OFF-TRACK OR SPORTS BETTING PARLOR; TABLE GAMES SUCH AS BLACKJACK OR POKER; SLOT MACHINES, VIDEO POKER/BLACKJACK/KENO MACHINES OR SIMILAR DEVICES; OR BINGO HALL.

STATEMENT OF PLANNING AND DEVELOPMENT GOALS

THE FLORIDIAN TOWN CENTER WILL, THROUGH THE APPLICATION OF THE PROPOSED PD, PERMIT A CONTINUUM OF INSTITUTIONAL SHOPPING, DINING, LODGING, AND RESIDENTIAL USES WITHIN A HIGH QUALITY, WELL DESIGNED, AND COMPACT PROJECT. EVEN WHILE USING STANDARD LAND USE CATEGORIES, THE PD WILL ALLOW FOR EFFECTIVE ALLOCATION AND INTEGRATION OF USES, INCLUDING THE FLEXIBILITY OF MIXED-USE IN THE CORE OF THE SITE. THE PD IS ESPECIALLY POWERFUL IN ITS ABILITY TO BALANCE THE NEED FOR RESPONSIVENESS IN THE FACE OF RAPIDLY CHANGING MARKETS WITH THE RESPONSIBILITY OF PROVIDING QUALITY ASSURANCE TO THE CITY AND TO NEIGHBORS. THE PD ENSURES THAT SIGNIFICANT OPEN SPACE, AMENITIES, COMMUNITY FACILITIES, AND WAYFINDING ARE PROVIDED AND THAT PEDESTRIAN ACCESS AND COMFORT ARE PRINCIPLE CONCERNS. THE PD ALSO ENSURES THAT THE OPPORTUNITY POSED AT THIS KEY PROPERTY, AT THE CONFLUENCE OF SOME OF THE LARGEST AND MOST IMPORTANT TRANSPORTATION CORRIDORS IN THE REGION, IS NOT WASTED ON INCREMENTAL, PIECEMEAL SPRAWL, BUT MAXIMIZED AS A NEW TOWN CENTER FOR NORTHWEST APOPKA.

COMPENSATING COMMUNITY BENEFITS

COMPENSATING COMMUNITY BENEFITS SHALL INCLUDE, BUT NOT BE LIMITED TO THE FOLLOWING:

- IN AREAS WHERE UNDERGROUND UTILITIES WOULD HAVE PREVENTED THE PLACEMENT OF TRADITIONAL CANOPY STREET TREES, WE ARE TAKING EXTRA STEPS TO ESTABLISH A QUALITY DESIGN AESTHETIC AND A PLEASANT PEDESTRIAN ENVIRONMENT. ON KIOWA AVENUE WE ARE PROVIDING FOR LIVE OAKS OUTSIDE THE ROW AND UTILITY BUFFER THAT WILL COME TO PROVIDE SHADE TO THE SIDEWALK AND DISTINCTIVE CHARACTER TO THE CORRIDOR. ON SOUTHFORK AND FLORIDIAN TOWN CENTER BLVD, THOUGH SMALLER TREES ARE BEING USED IN THE RIGHT OF WAY, WE ARE NEARLY DOUBLING THE STREET TREE REQUIREMENT, IN ORDER TO ACHIEVE THE DESIRED PEDESTRIAN ENVIRONMENT.
- PROTECTION OF MANY EXISTING SPECIMEN TREES BY ALTERING THE LOCATION AND CONFIGURATION OF NUMEROUS STORMWATER PONDS, ROADS, BUFFERS, LANDSCAPED AREAS, AND OPEN SPACE.
- PROVIDING CENTRAL STORMWATER FACILITIES FOR BOTH THE DEVELOPMENT AND THE CITY ROW.
- PROVIDING SIGNIFICANTLY MORE THAN THE MINIMUM 30% OPEN SPACE REQUIREMENT FOR A PD, WHICH IN ITSELF, IS HIGHER THAN THE REQUIREMENTS OF THE CITY'S TRADITIONAL ZONING CATEGORIES.
- PROVIDING FOR CO-BRANDING OF SIGNS AND GATEWAYS FOR THE CITY AND THE DEVELOPMENT.
- PROVIDING A SITE FOR A NEW YMCA, THE ONLY ONE IN THIS PART OF THE ORLANDO METRO.
- PROVIDING FOR THE EXTENSION OF A NEW LOCAL COLLECTOR ROAD, WHICH WILL EVENTUALLY CONNECT TO YOTHERS ROAD.

GENERAL NOTE:

1. ALL NOTES AND DATA TABLES PROVIDED HEREON HAVE BEEN PROVIDED BY COMMUNITY SOLUTIONS GROUP, A GAI CONSULTANTS, INC. SERVICE GROUP

NOTES

COMMUNITY DESIGN

- ALL VEHICLE PARKING LOTS AND STRUCTURES CONTAINING MORE THAN 50 PARKING SPACES SHALL PROVIDE CLEARLY IDENTIFIED PEDESTRIAN ROUTES BETWEEN PARKING AREAS AND A PRIMARY PEDESTRIAN ENTRANCE(S) TO THE BUILDING(S) SERVED BY THE PARKING AREA.
 - EACH MULTI-FAMILY BUILDING SHALL HAVE ACCESS TO A SIDEWALK THAT CONNECTS TO THE PROJECT PEDESTRIAN NETWORK.
 - THE MULTI-FAMILY DEVELOPMENT SHALL HAVE SIDEWALK CONNECTIONS TO THE TOWN CENTER.
 - WHERE A SIDEWALK OR OTHER WALKWAY CROSSES A STREET, DRIVEWAY, DRIVE AISLE, OR PARKING LOT, THE CROSSING SHALL BE CLEARLY MARKED WITH A CHANGE IN PAVING MATERIAL, COLOR, OR HEIGHT, OR DECORATIVE BOLLARDS.
- BUILDING DESIGN AND ARCHITECTURE**
- BUILDING FACADES SHALL NOT EXCEED 60 FEET ALONG A STREET FRONTAGE WITHOUT PROVIDING A SUBSTANTIAL VOLUME BREAK SUCH AS A VOLUME RECESS, A TOWER OR BAY, OR AN ARCHITECTURALLY PROMINENT PUBLIC ENTRANCE THE RECESSES AND PROJECTIONS SHALL HAVE A MINIMUM DEPTH OF THREE FEET.
 - IF A FLAT ROOF IS PROPOSED, PARAPET WALLS WITH THREE-DIMENSIONAL CORNICE TREATMENTS SHALL CONCEAL THE ROOF. THE CORNICE SHALL INCLUDE A PERPENDICULAR PROJECTION OF A MINIMUM OF EIGHT (8) INCHES FROM THE PARAPET FACADE PLANE.
 - ALL PRIMARY PEDESTRIAN ENTRANCES INTO PRINCIPAL BUILDINGS SHALL BE CLEARLY DEFINED AND EMPHASIZED USING CHANGES IN THE WALL PLANE OR FACADE MATERIAL, PILASTERS, AWNINGS, CANOPIES, PORCHES, OR OTHER ARCHITECTURAL ELEMENTS. WHERE THE FACADE OF A PRINCIPAL BUILDING ABUTS OR FACES A STREET, AT LEAST ONE OPERABLE PEDESTRIAN ENTRANCE PROVIDING BOTH INGRESS AND EGRESS SHALL BE PROVIDED. IF THE FACADE INCLUDES MULTIPLE TENANT SPACES, AT LEAST ONE SUCH ENTRANCE SHALL BE PROVIDED FOR EACH STREET-LEVEL TENANT SPACE. THESE REQUIRED PEDESTRIAN ENTRANCES SHALL OPEN DIRECTLY TO THE STREET SIDEWALK WITHOUT REQUIRING PEDESTRIANS TO PASS THROUGH A GARAGE, PARKING LOT, OR OTHER NON-PEDESTRIAN AREA LOCATED BETWEEN THE ENTRANCE AND THE STREET.
 - FACADES SHALL NOT EXCEED 20 HORIZONTAL FEET AND TEN VERTICAL FEET WITHOUT INCLUDING AT LEAST ONE OF THE FOLLOWING ELEMENTS:(CANOPIES, RECESSES, ARCADES, RAISED PARAPETS, ROOF FORMS, ADJACENT DISPLAY WINDOWS) TO ESTABLISH CLEARLY DEFINED, HIGHLY VISIBLE, PRIMARY BUILDING ENTRANCES. BUILDING FACADES ALONG PUBLIC STREETS SHALL MAINTAIN A PEDESTRIAN SCALE AND INTEGRATE THE PUBLIC AND PRIVATE SPACES USING ARCHITECTURAL ELEMENTS.
 - ANY AC OR MECHANICAL UNITS LOCATED ON THE ROOF SHALL BE SCREENED FROM VIEW.
 - THE MULTI-FAMILY DEVELOPMENT WILL BE GATED.

MULTI-FAMILY AMENITIES

- ONE COMMUNITY CLUBHOUSE AND POOL WILL BE PROVIDED IN THE FIRST PHASE OF MULTI-FAMILY DEVELOPMENT.
- THE COMMUNITY CLUBHOUSE SHALL BE EQUIPPED WITH RESTROOMS, KITCHEN AREA, WORKOUT ROOM, AND MEETING AREA.
- ACCESS TO THE COMMUNITY CLUBHOUSE SHALL BE RESTRICTED TO THE MULTI-FAMILY RESIDENTS AND THEIR GUESTS.
- THE COMMUNITY CLUBHOUSE SHALL BE DESIGNED TO ACCOMMODATE PERSONS WITH DISABILITIES AS REQUIRED BY FLORIDA BUILDING CODE AND ADA, CURRENT ENFORCED EDITIONS.
- THE ARCHITECTURAL DESIGN OF THE COMMUNITY CLUBHOUSE SHALL BE COMPLIMENTARY TO THE DESIGN OF THE MULTI-FAMILY BUILDINGS.

PARKING

- PARKING RATIOS ARE PROVIDED ON SHEET 6.
 - COMPACT SPACES ALLOWED IN COMMERCIAL, UP TO 25% MAXIMUM.
 - REQUEST A WAIVER TO CITY LDC SECTION 5.1.5.I.(2) REQUIREMENT FOR WHEEL STOPS. DEVELOPMENT WILL UTILIZE RAISED CURBS IN LIEU OF WHEEL STOPS. ADDITIONAL DESIGN ALLOWANCE WILL PROVIDE FOR 2' VEHICLE OVERHANG BY EXPANDING CONCRETE SIDEWALKS AND/OR LANDSCAPE AREAS ADJACENT TO PARKING STALLS.
- LANDSCAPE & BUFFERS**
- ALL LANDSCAPE DESIGNS WILL ABIDE BY THE CITY OF APOPKA LAND DEVELOPMENT CODE WITH THE EXCEPTIONS LISTED IN THIS SECTION BELOW.
 - THE CITY OF APOPKA LDC APPENDIX D SECTION 4.5 - LANDSCAPING AND BUFFERS REQUIRES STREET TREES TO BE PROVIDED 50' APART AND "CLOSE TO THE CURB". THIS IS IN CONFLICT WITH PUBLIC WALKS AND UNDERGROUND UTILITIES INCLUDING WATER, RECLAIMED, STORMWATER, AND SANITARY SEWER. WE ARE ADDRESSING THIS CONFLICT IN THE FOLLOWING WAYS, DEPENDING ON CONTEXT:

ON KIOWA AVE - WE ARE PROVIDING THE SAME OR SIMILAR REQUIRED NUMBER OF STREET TREES OUTSIDE BUT ADJACENT TO THE ROW, SEPARATED FROM UTILITIES BY 10'.

ON SOUTHFORK (EAST OF THE ROUNDABOUT) - DUE TO THE EXPRESSWAY OVERPASS AND NARROW CORRIDORS FOR UNDERGROUND UTILITIES, UNDERSTORY STREET TREES ARE PROVIDED IN PLACE OF CANOPY TREES "CLOSE TO THE CURB". WE HAVE DOUBLED THE NUMBER OF UNDERSTORY TREES TO PROVIDE ADDITIONAL CANOPY AND SHADE.

ON FLORIDIAN TOWN CENTER BLVD - DUE TO UNDERGROUND UTILITIES, UNDERSTORY TREES ARE PROVIDED "CLOSE TO THE CURB". LIVE OAKS ARE PROVIDED IN THE CENTRAL MEDIAN, AWAY FROM UTILITIES TO INCREASE THE MASS OF TREES AND CANOPY.

- LANDSCAPE BUFFER PLANTINGS TO BE PROVIDED PER CITY OF APOPKA LDC.
- THIS PROJECT WILL ABIDE BY ALL RELEVANT TREE PROTECTION STANDARDS PER THE CITY OF APOPKA LAND DEVELOPMENT CODE.
- NATIVE VEGETATION AROUND THE PERIMETER OF THE SITE WILL BE PRESERVED TO THE GREATEST EXTENT POSSIBLE.

FIRE DEPARTMENT

- ADEQUATE STABILIZED ACCESS AND FIRE HYDRANTS SHALL BE IN PLACE WITHIN 500' OF ANY STRUCTURE PRIOR TO VERTICAL CONSTRUCTION.
- FIRE HYDRANTS MUST BE WITHIN 500 FEET OF EACH RESIDENTIAL UNIT.
- FIRE HYDRANTS SHALL BE MARKED WITH A BLUE ROAD REFLECTOR.
- ALL MULTI-FAMILY RESIDENTIAL MUST BE EQUIPPED WITH FIRE SPRINKLER SYSTEMS AND FIRE ALARMS MEETING FLORIDA FIRE PREVENTION CODE.
- FIRE DEPARTMENT CONNECTIONS (FDC) FOR SPRINKLER SYSTEMS MUST BE REMOTE FROM THE BUILDINGS WITH FIRE LANES.
- IF THE MULTI-FAMILY DEVELOPMENT IS GATED, THE GATE SHALL BE EQUIPPED WITH AN OPTI-COM TYPE SIGNALING DEVICE THAT IS COMPATIBLE WITH CITY OF APOPKA EMERGENCY VEHICLES. IT MUST ALSO BE EQUIPPED WITH A YELP SIREN ACTIVATION AND GATE CODE REQUESTED BY THE FIRE DEPARTMENT.

PUBLIC SERVICES

- ROADS, DRIVEWAYS, AND ROUNDABOUTS SHALL FOLLOW CITY STANDARDS AND SPECIFICATIONS.
- UTILITIES SHALL BE COORDINATED WITH AND PROVIDED BY THE CITY OF APOPKA.
- SANITATION SERVICES SHALL BE COORDINATED WITH AND PROVIDED BY THE CITY OF APOPKA.
- SANITATION SERVICE SHALL BE VIA ROLL-OFF BINS LOCATED WITHIN AN ENCLOSED COMPACTOR BAY ON EACH SITE.
- LANDSCAPE AND IRRIGATION DESIGN SHALL BE IN ACCORDANCE WITH THE CITY OF APOPKA ORDINANCE 2069, ADOPTED MAY 21, 2008, WHICH ESTABLISHES WATERWISE LANDSCAPE AND IRRIGATION STANDARDS.

PROJECT ROADS

- PROJECT ROADS, INCLUDING KIOWA AVENUE, SOUTHFORK ROAD, WILLIAMS COURT, AND FLORIDIAN TOWN CENTER BOULEVARD WILL BE OWNED BY THE CITY AND MAINTAINED ACCORDING TO THE CONDITIONS OF THE DEVELOPMENT AGREEMENT AND ANY SUBSEQUENT MAINTAINED AGREEMENT(S).
- MAINTENANCE FOR ALL LANDSCAPED MEDIANS AND STREET TREES SHALL BE THE RESPONSIBILITY OF THE MASTER ASSOCIATION, ACCORDING TO THE CONDITIONS OF THE DEVELOPMENT AGREEMENT AND ANY SUBSEQUENT MAINTENANCE AGREEMENTS.
- ROUNDABOUT PAVEMENT WILL BE MAINTAINED BY THE CITY AS PART OF THE CITY-MAINTAINED ROW. LANDSCAPE AND HARDSCAPE COMPONENTS INTERIOR TO THE ROUNDABOUT PAVEMENT WILL BE MAINTAINED BY THE MASTER ASSOCIATION ACCORDING TO THE CONDITIONS OF THE DEVELOPMENT AGREEMENT AND ANY SUBSEQUENT MAINTENANCE AGREEMENT.

SIGNAGE

- A SIGN PLAN IS PROVIDED ON SHEET S-1. THIS PLAN ADDRESSES THE DIMENSIONS AND LOCATIONS OF THE PROJECT'S OVERALL WAYFINDING PER SECTION 5.10.7.B. OF THE LAND DEVELOPMENT CODE BUT DOES NOT ADDRESS ON-SITE SIGNAGE AND BUILDING SIGNAGE.
 - ALL BUILDING AND SITE SIGNAGE SHALL BE IN ACCORDANCE WITH SECTION 5.10, CITY OF APOPKA LAND DEVELOPMENT CODE
 - THE DESIGNS ILLUSTRATED IN THE SIGN PLAN ARE CONCEPTUAL AND THE MATERIALS, COLORS, AND DESIGNS MAY CHANGE SLIGHTLY AT PERMITTING.
- ADDITIONAL NOTES**
- ALL RESIDENTIAL UNITS SHALL COMPLY WITH THE FAIR HOUSING ACT ACCESSIBILITY STANDARDS.
 - ALL RESIDENTIAL UNITS SHALL HAVE LAUNDRY FACILITIES LOCATED WITHIN THE LIVABLE AREA.
 - BICYCLE RACKS SHALL BE PROVIDED AT THE COMMUNITY CLUBHOUSE AND PARK AREAS.
 - DEVELOPMENT WITHIN THE PUD SHALL BE SUBJECT TO MAJOR DEVELOPMENT PLAN APPROVAL.
 - OFF-SITE SIGNAGE SHALL BE SUBJECT TO THE PROPER EASEMENTS.
 - FINAL PLAT SHALL BE RECORDED PRIOR TO FIRST CO.
 - LIGHTING REQUIREMENTS MUST MEET ALL CITY OF APOPKA AND THE ELECTRIC PROVIDER'S REGULATIONS AT THE TIME OF ANY CONSTRUCTION PLAN SUBMITTAL AND ANY SUBSEQUENT APPROVALS

NOT FOR CONSTRUCTION

ENGINEERS

PLANNERS

SURVEYORS

JAMES C. NUGENT
FLORIDA P.E. No. 57653

DATE: _____

JOB NUMBER

18161

SCALE

NTS

DATE

10/30/20

CHECKED BY

JTT

DESIGNED BY

MAB

DRAWN BY

MAB

PLANNED DEVELOPMENT MASTER PLAN

FLORIDIAN TOWN CENTER

CITY OF APOPKA, FLORIDA

DEVELOPMENT NOTES, DATA TABLES


AND TYPICAL ROAD SECTIONS

DRAWING


SHEET

6 OF 16


DONALD W. MINTOSH ASSOCIATES, INC. RESERVES THE EXCLUSIVE COPYRIGHT AND PROPERTY RIGHTS TO THIS DRAWING WHICH MAY NOT BE REPRODUCED, CHANGED, OR COPIED IN ANY FORM OR MANNER, NOR CAN IT BE ASSIGNED TO ANY PARTY WITHOUT DONALD W. MINTOSH ASSOCIATES, INC.'S WRITTEN CONSENT.

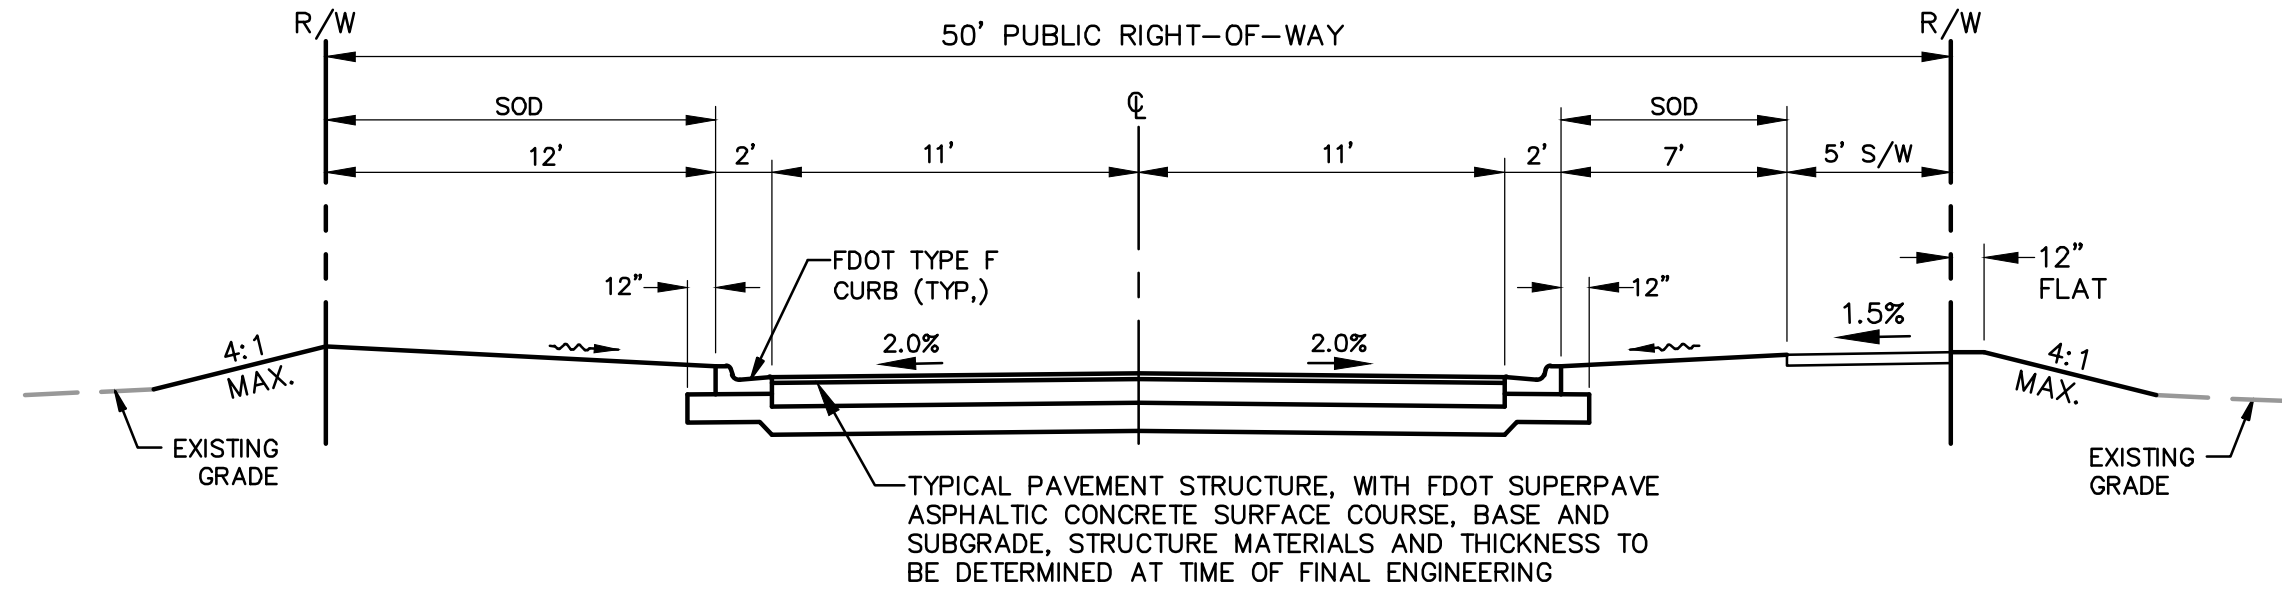


SOUTHFORK ROAD SECTION
FROM SR 429 UNDERPASS TO PLYMOUTH-SORRENTO RD
NTS

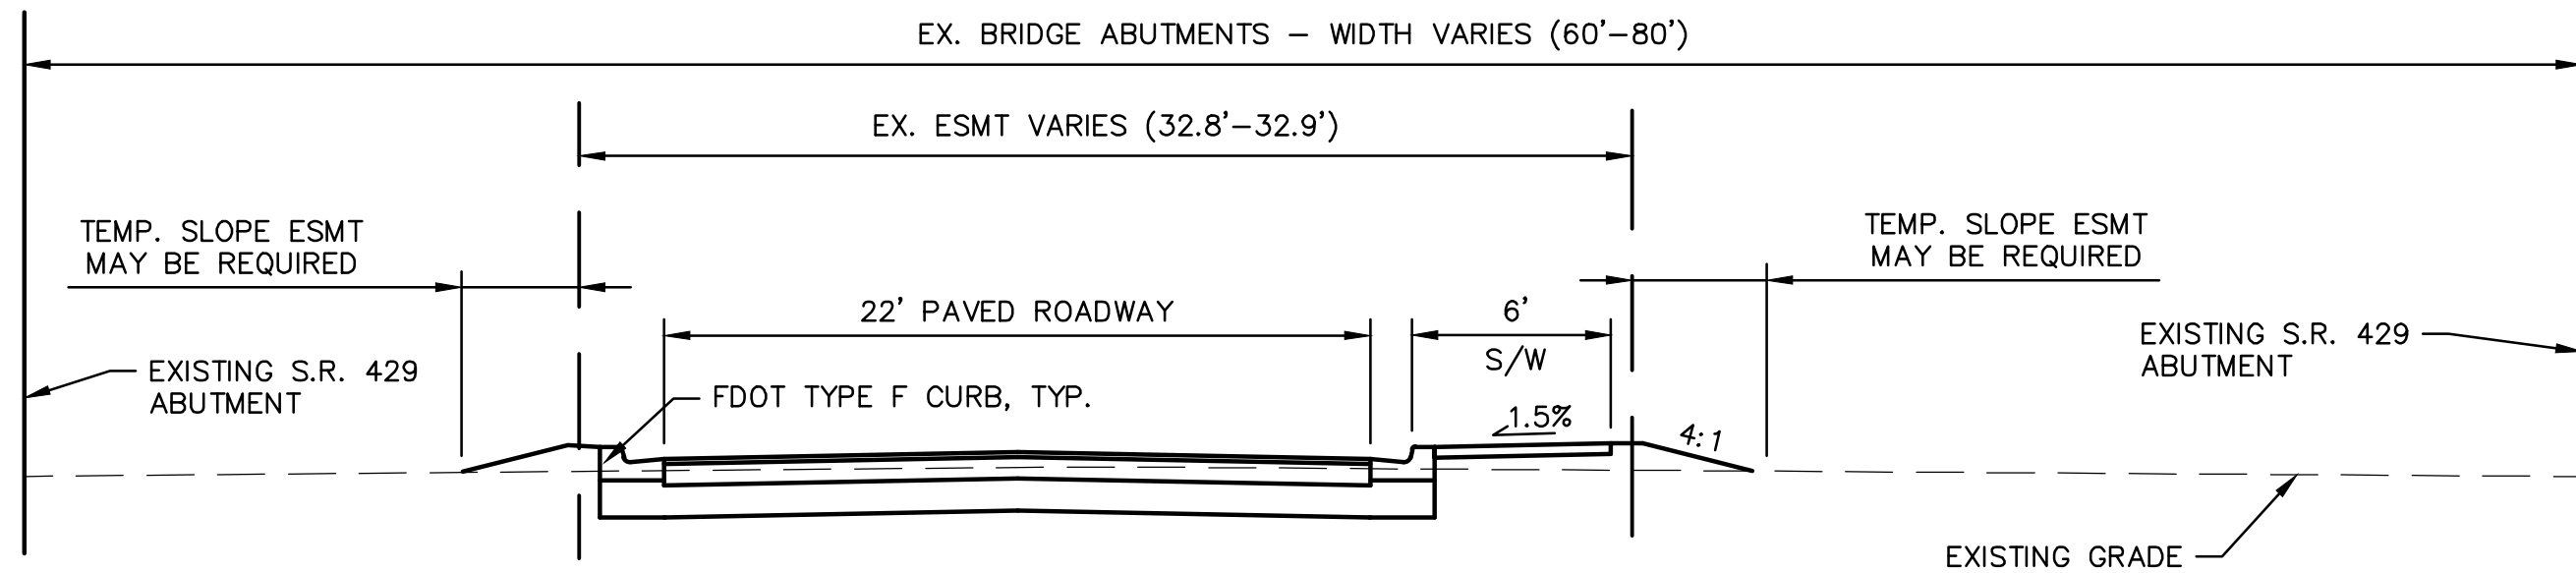


SOUTHFORK ROAD SECTION
THROUGH SR 429 UNDERPASS
NTS

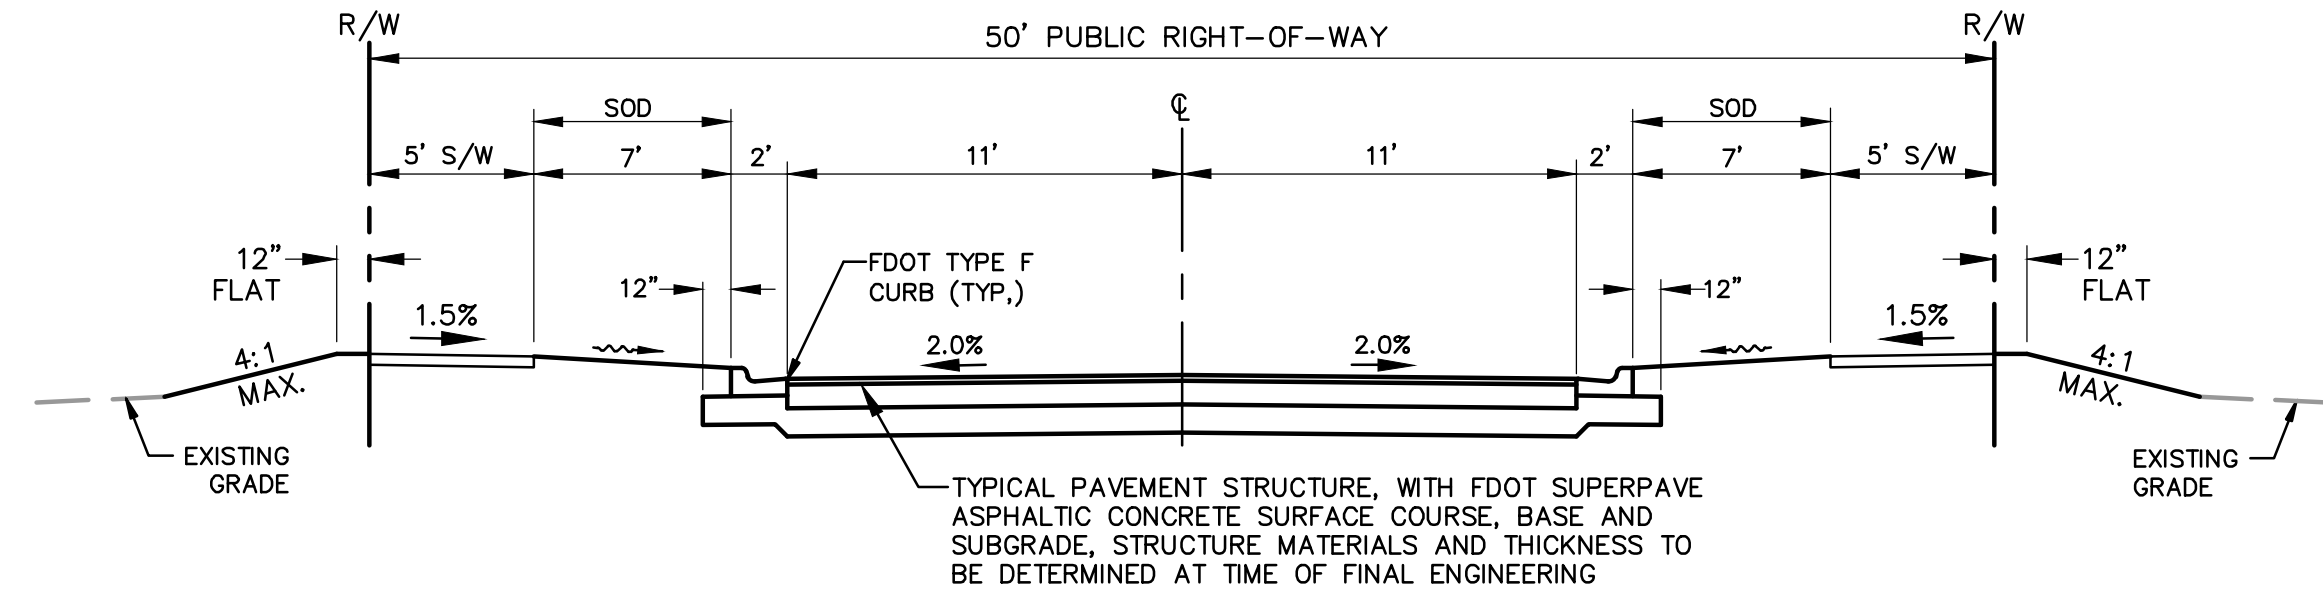


SOUTHFORK ROAD SECTION
WEST OF S.R. 429
NTS

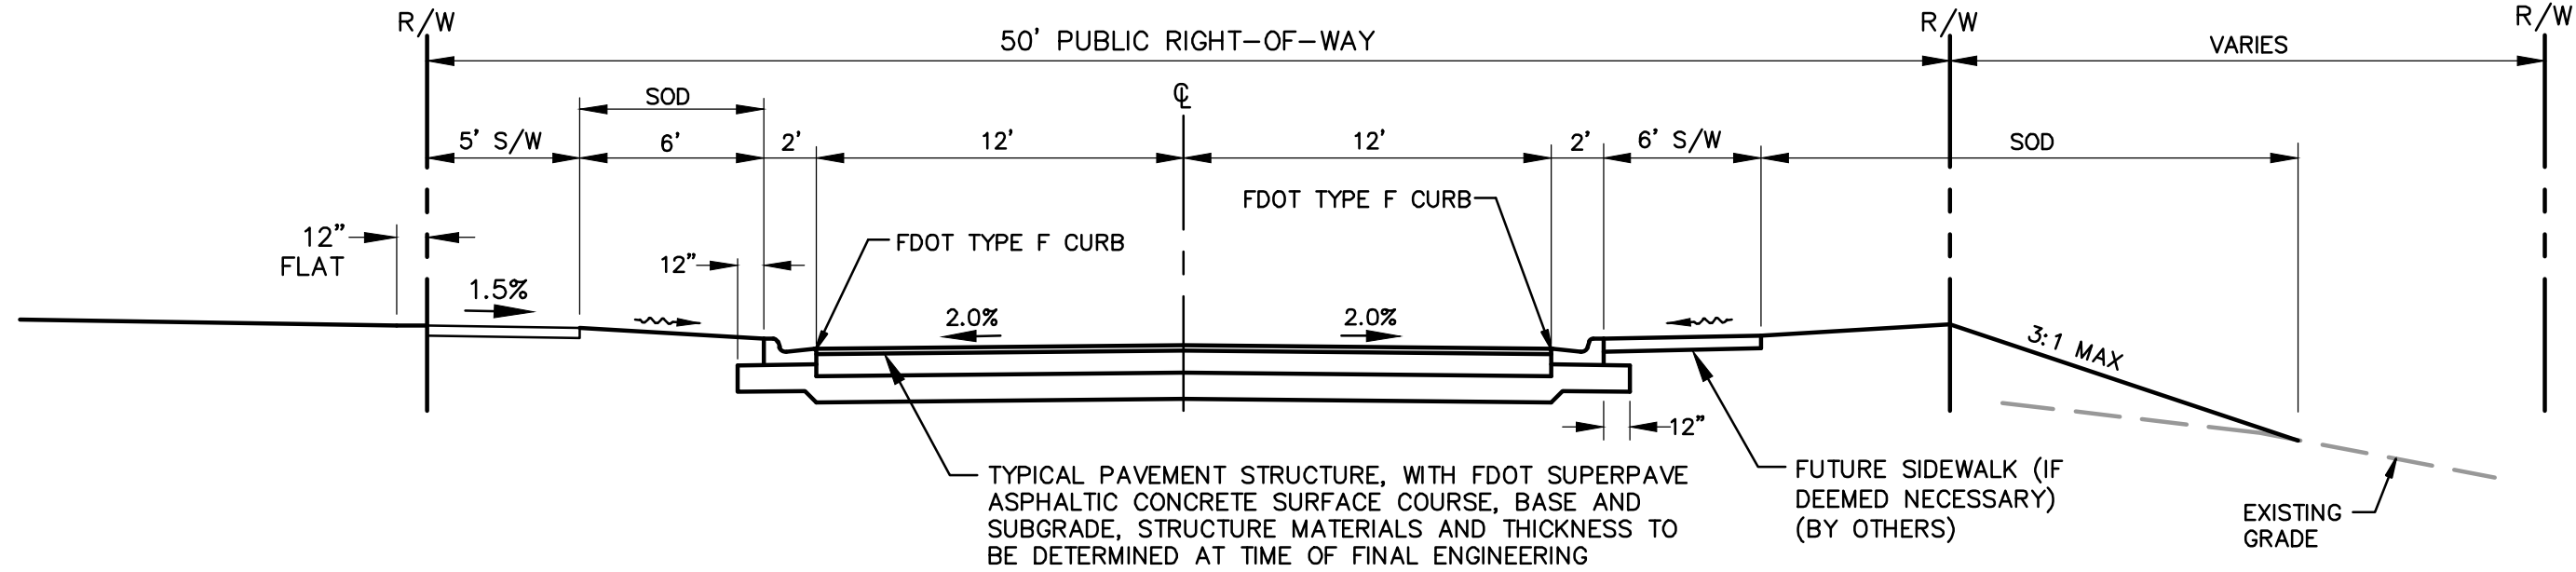

KIOWA AVENUE SECTION
NTS

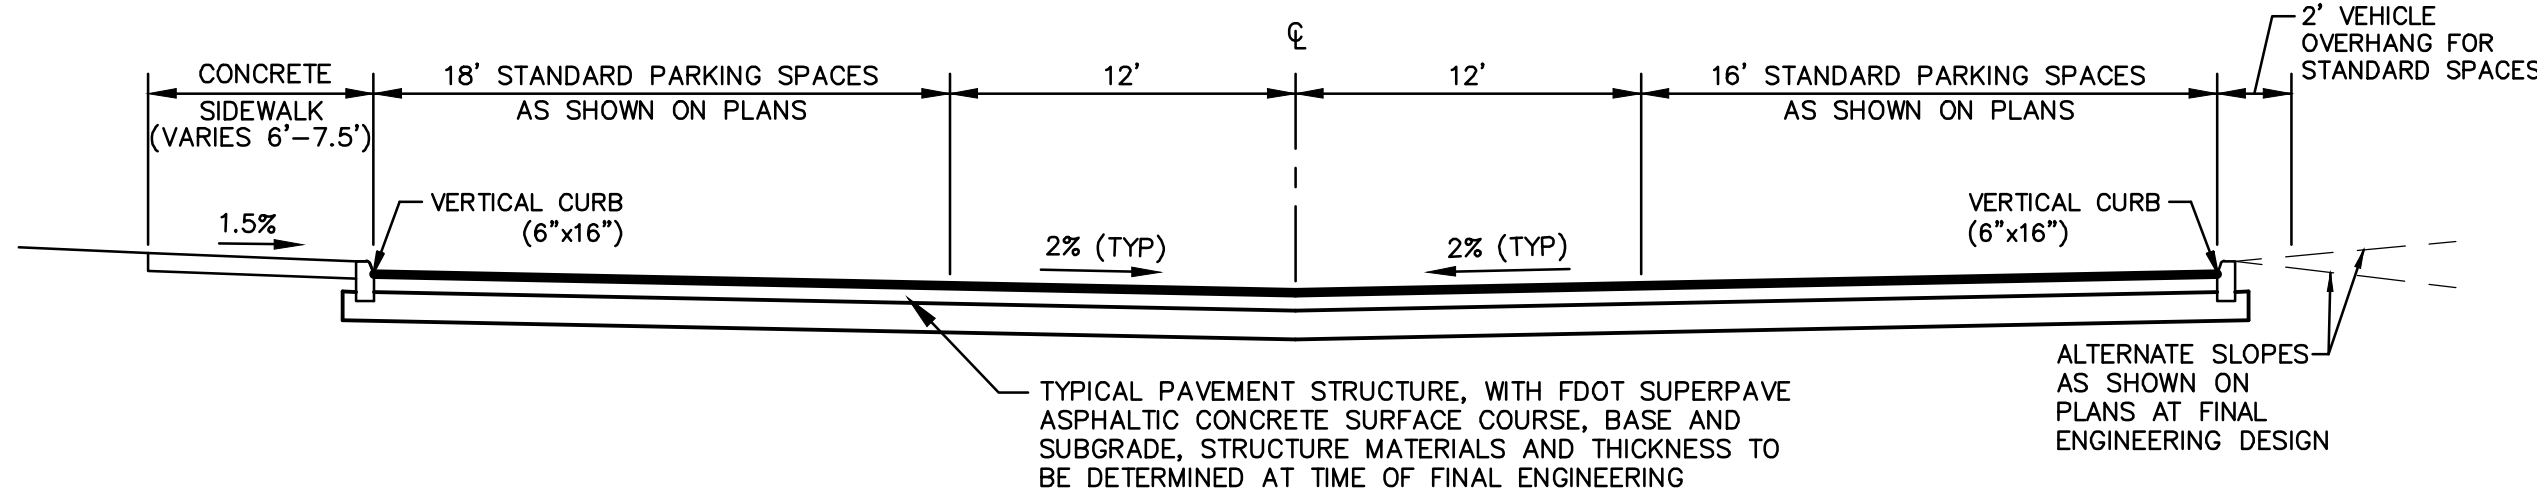


TYPICAL PARKING AISLE SECTION
NTS

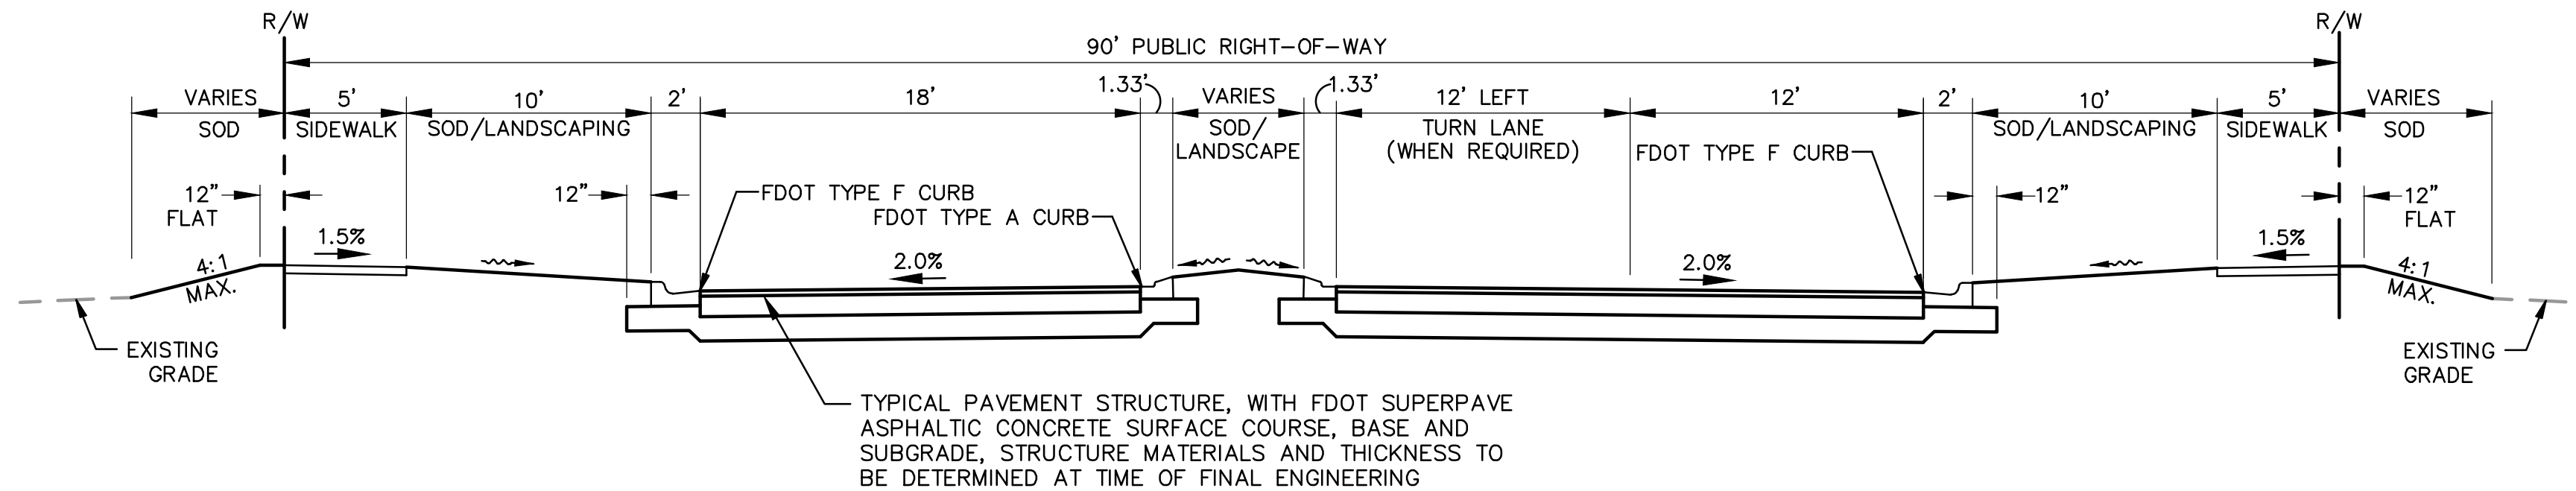

CROWNED ENTRANCE ROAD SECTION
NTS

DRAWING 18161-MUMP-NOTE		PLANNED DEVELOPMENT MASTER PLAN		CERTIFICATE OF AUTHORIZATION NO. 68				NOT FOR CONSTRUCTION													
FLORIDIAN TOWN CENTER CITY OF APOKA, FLORIDA DEVELOPMENT NOTES, DATA TABLES AND TYPICAL ROAD SECTIONS		DRAWN BY MAB		DESIGNED BY MAB		CHECKED BY JTT		DATE 10/30/20		SCALE NTS		JOB NUMBER 18161		JAMES C. NUGENT FLORIDA P.E. No. 57553 DATE: _____							
SHEET 6A OF 16												NO.		DATE		REVISED PER CITY COMMENTS		REVISED PER CITY COMMENTS		CHK.	

DONALD W. MCINTOSH ASSOCIATES, INC. RESERVES THE EXCLUSIVE COPYRIGHT AND PROPERTY RIGHTS TO THIS DRAWING WHICH MAY NOT BE REPRODUCED, CHANGED, OR COPIED IN ANY FORM OR MANNER, NOR CAN IT BE ASSIGNED TO ANY PARTY WITHOUT DONALD W. MCINTOSH ASSOCIATES, INC.'S WRITTEN CONSENT.

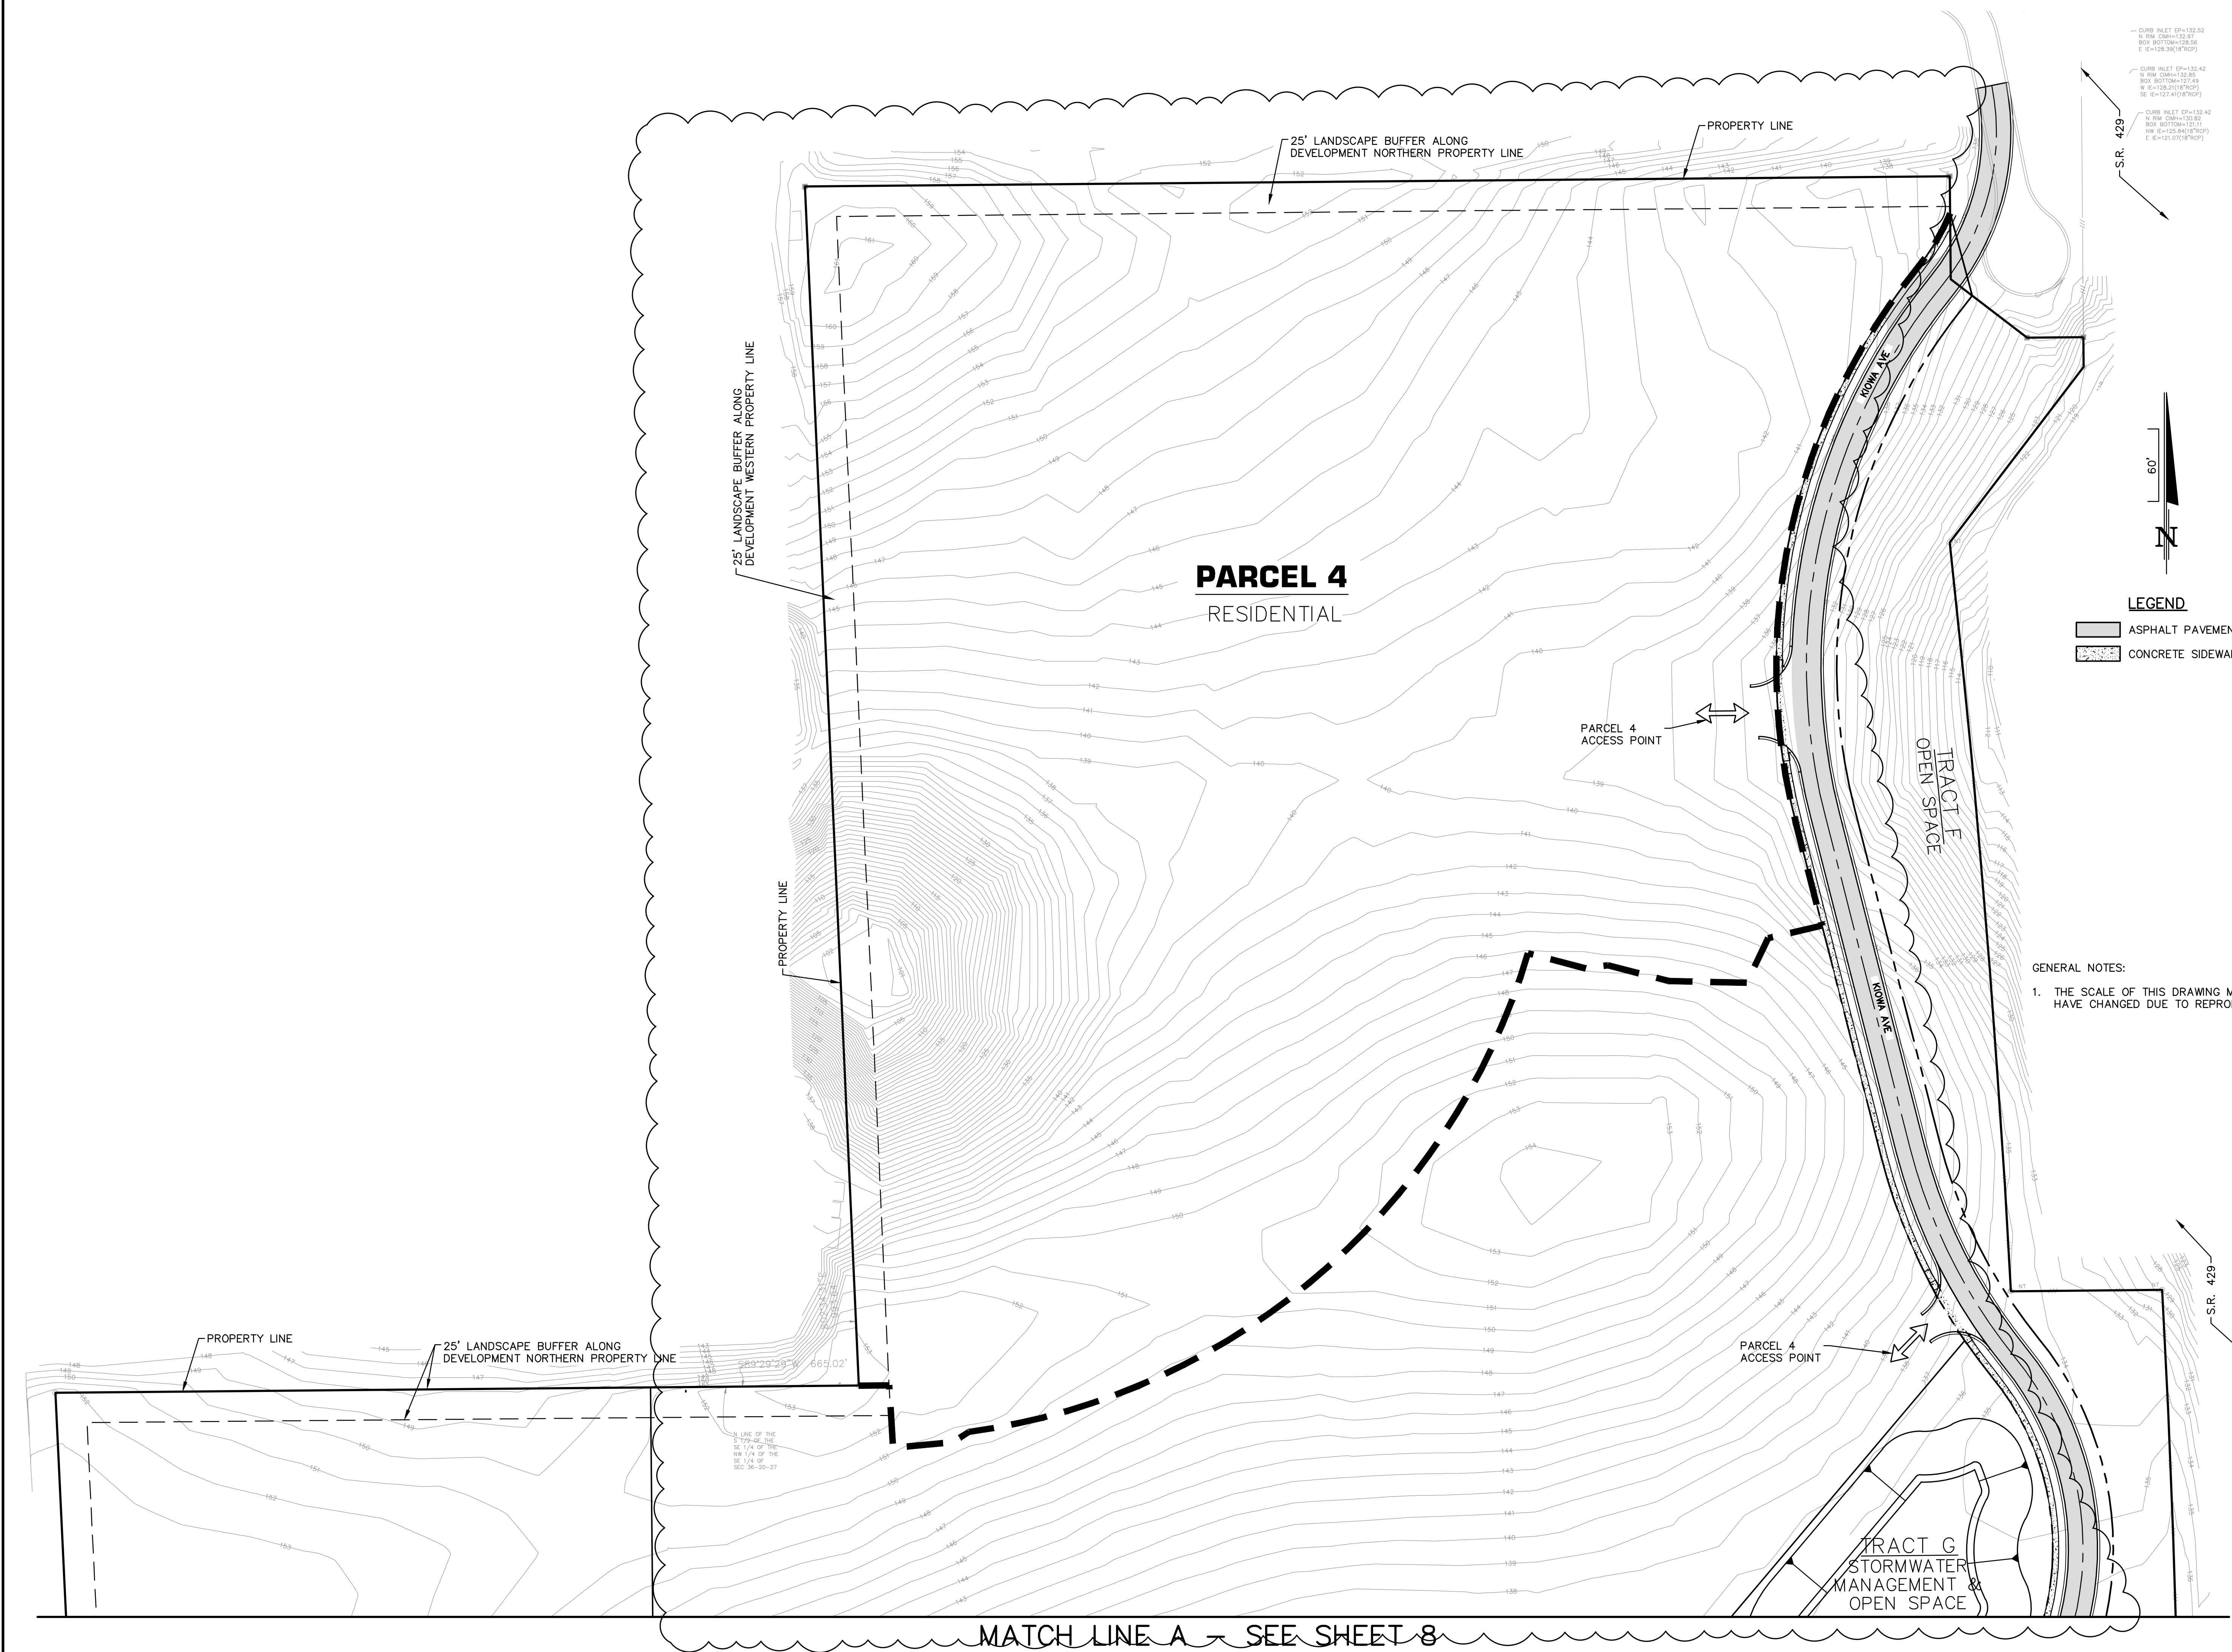


DRAWING

FLORIDIAN TOWN CENTER
CITY OF APOPKA, FLORIDA
MASTER PLAN - NORTH

SHEET
7 OF 16

PLANNED DEVELOPMENT MASTER PLAN

NOT FOR CONSTRUCTION

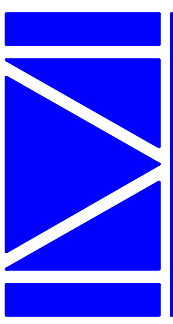

an **LLA** company
1950 SUMMIT PARK DRIVE, SUITE 600
ORLANDO, FL 32810

ENGINEERS
PLANNERS
SURVEYORS

DRAWN BY
MAB

CHECKED BY
MAB

DESIGNED BY
JTT

DATE
10/30/20

SCALE
1"=60'

JOB NUMBER
18161

JAMES C. NUGENT
FLORIDA P.E. No. 57553

DATE: _____

23/22/24 REV PARCEL 4 LAYOUT

12/11/21 REVISED PER CITY COMMENTS

NO. _____

DATE _____


REVISIONS

CHK.

F:\Proj2018\18161\PDWG\Mixed Use Master Plan\18161-MUMP-MP.dwg


Page 10 of 82

DONALD W. MCINTOSH ASSOCIATES, INC. RESERVES THE EXCLUSIVE COPYRIGHT AND PROPERTY RIGHTS TO THIS DRAWING WHICH MAY NOT BE REPRODUCED, CHANGED, OR COPIED IN ANY FORM OR MANNER, NOR CAN IT BE ASSIGNED TO ANY PARTY WITHOUT DONALD W. MCINTOSH ASSOCIATES, INC.'S WRITTEN CONSENT.

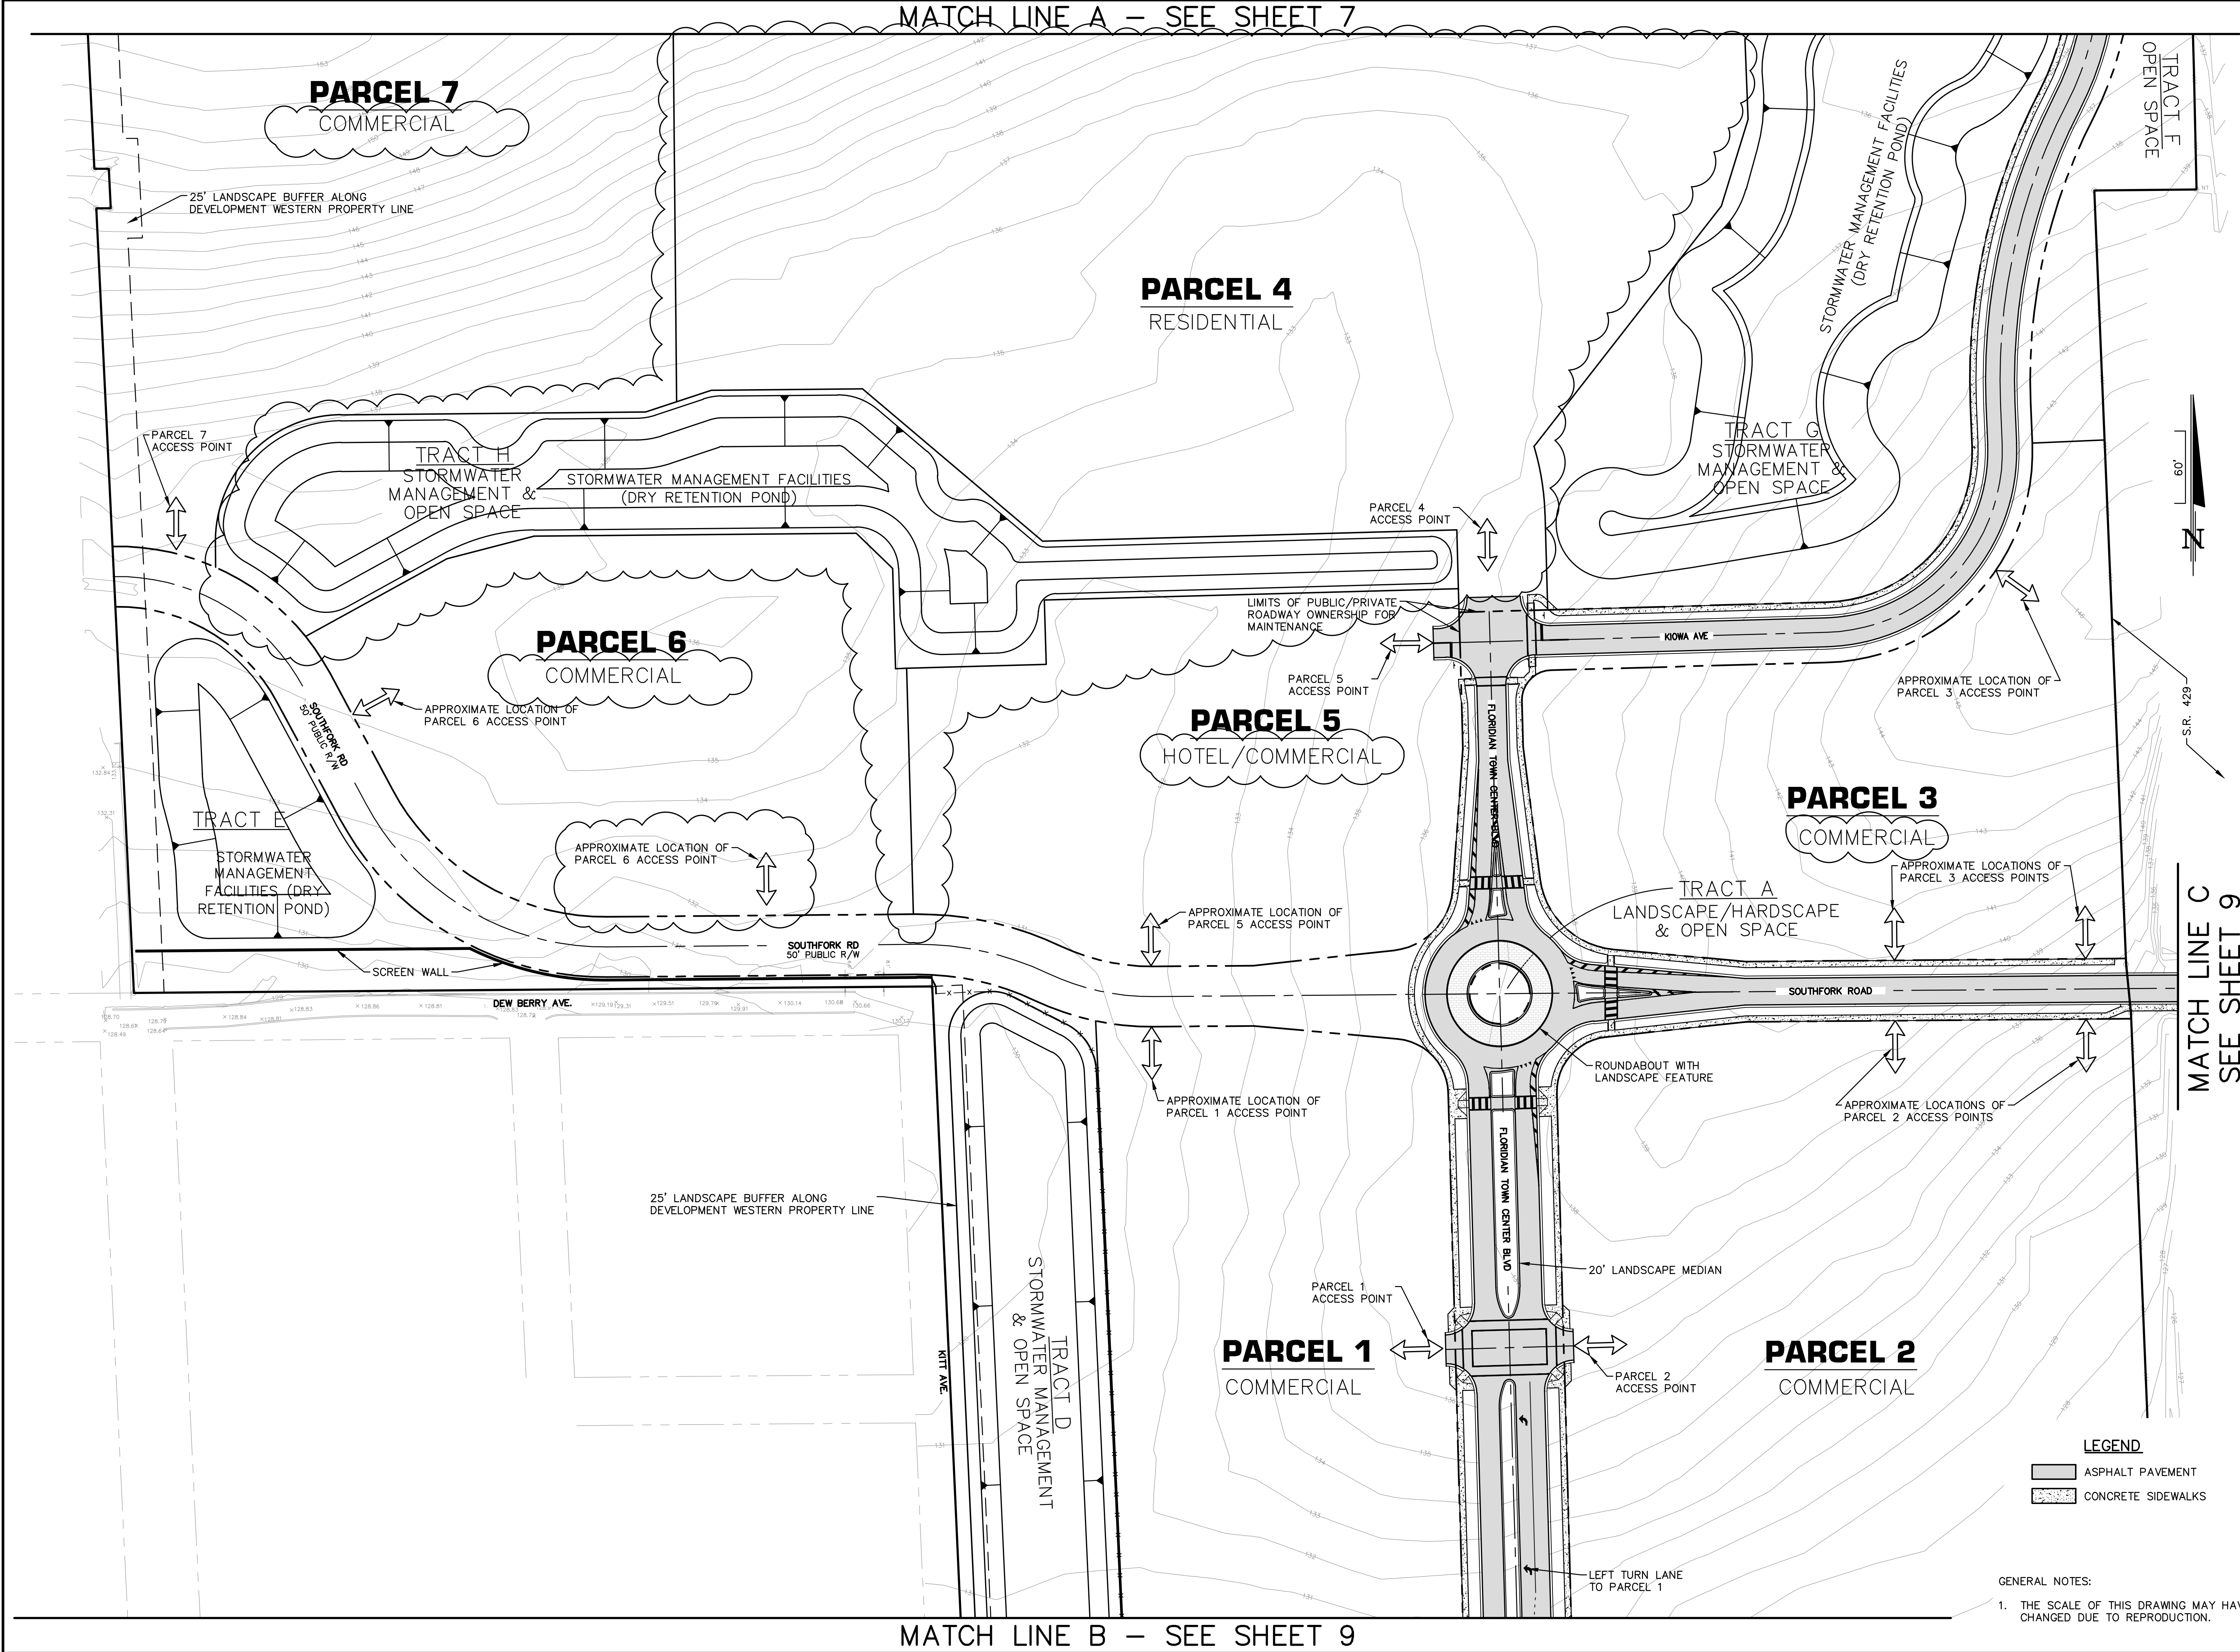

DRAWING	PLANNED DEVELOPMENT MASTER PLAN		NOT FOR CONSTRUCTION		ENGINEERS		PLANNERS		SURVEYORS		JAMES C. NUGENT FLORIDA P.E. No. 57553		NO. DATE		REVISIONS		CHK.	
	FLORIDIAN TOWN CENTER		CITY OF APOPKA, FLORIDA		an LMA company		1950 SUMMIT PARK DRIVE, SUITE 600		ORLANDO, FL 32810		407.844.4088		SCALE		DATE		JOB NUMBER	
	MASTER PLAN – MID SECTION		SHEET 8 OF 16		DESIGNED BY		CHECKED BY		DATE		SCALE		1"=60'		10/30/20		18161	

DONALD W. MCINTOSH ASSOCIATES, INC. RESERVES THE EXCLUSIVE COPYRIGHT AND PROPERTY RIGHTS TO THIS DRAWING, WHICH MAY NOT BE REPRODUCED, CHANGED, OR COPIED IN ANY FORM OR MANNER, NOR CAN IT BE ASSIGNED TO ANY PARTY WITHOUT DONALD W. MCINTOSH ASSOCIATES, INC.'S WRITTEN CONSENT.

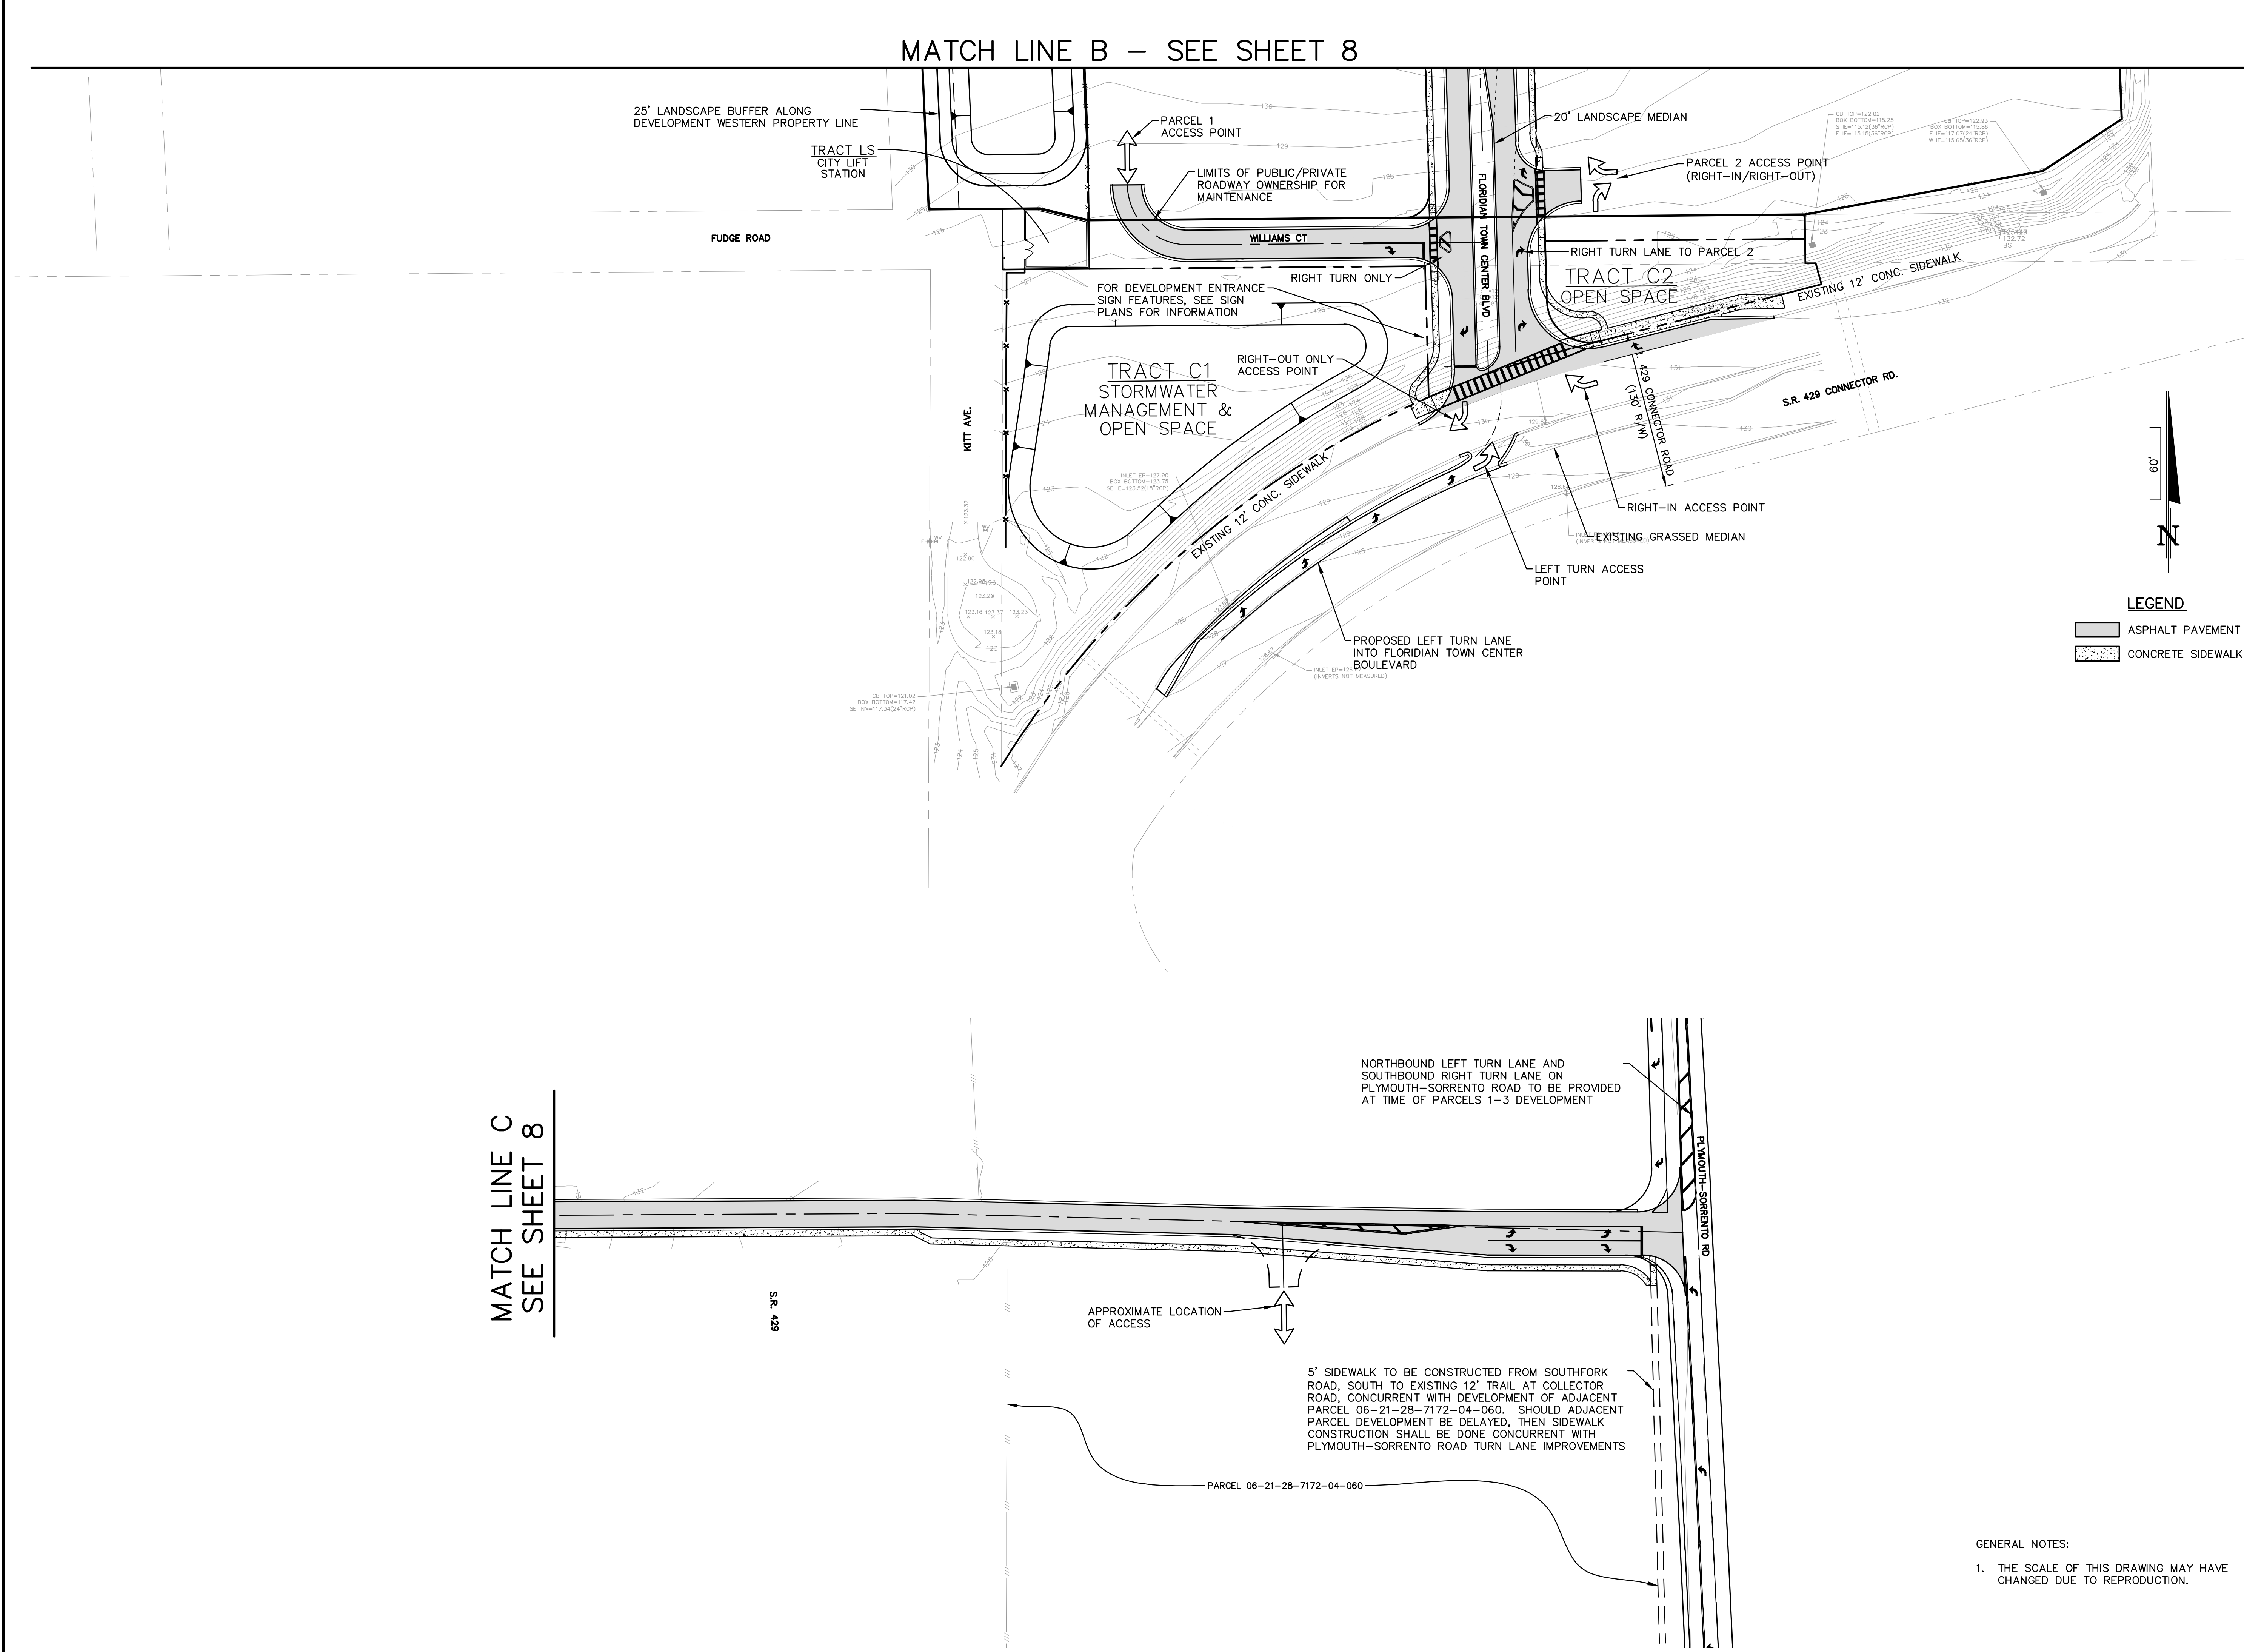

GENERAL NOTES:
1. THE SCALE OF THIS DRAWING MAY HAVE CHANGED DUE TO REPRODUCTION.

DRAWING	PLANNED DEVELOPMENT MASTER PLAN		NOT FOR CONSTRUCTION																
	FLORIDIAN TOWN CENTER CITY OF APOPKA, FLORIDA MASTER PLAN – SOUTH & SOUTHFORK ROAD IMPROVEMENTS			ENGINEERS				PLANNERS		SURVEYORS		JAMES C. NUGENT FLORIDA P.E. No. 57553 DATE: _____							
				DESIGNED BY		CHECKED BY		DATE		SCALE		JOB NUMBER							
				MAB		JTT		10/30/20		1"=60'		18161							
SHEET													1	2/1/21	REVISED PER CITY COMMENTS				
9 of 16															REVISIONS				CHK.

CONSTRUCTION SITE PLANS

LUX CARWASH - APOPKA

PARCEL I.D. No. 33-20-28-0000-00-033, 33-20-28-0000-00-034,
33-20-28-0000-00-042, 33-20-28-0000-00-048 **PLAN INC.**

OWNER: SABAL HOSPITALITY GROUP, INC.
7276 INTERNATIONAL DRIVE
ORLANDO, FL 32819
PHONE: 407-492-0893
EMAIL: JACK@GPMHOSPITALITY.COM

APPLICANT: SABAL HOSPITALITY GROUP, INC.
7276 INTERNATIONAL DRIVE
ORLANDO, FL 32819
PHONE: 407-492-0893
EMAIL: JACK@GPMHOSPITALITY.COM

ARCHITECT: RABITS & ROMANO ARCHITECTURE
5205 S. ORANGE AVENUE, SUITE 200
ORLANDO, FL 32809
PHONE: 407-490-0350
EMAIL: FULVIO@RABITSROMANO.COM

GEOTECHNICAL: UNIVERSAL ENGINEERING SCIENCES
3532 MAGGIE BOULEVARD
ORLANDO, FL 32811
PHONE: 407-423-0504
EMAIL: AWILDEROTTER@UNIVERSALENGINEERING.COM

SURVEYOR: CANVAS LAND SURVEYING
1650 OAK VALLEY DRIVE
LONGWOOD, FL 32750
PHONE: 321-689-5330
EMAIL: LUKE@CANVASLANDSURVEYING.COM

PERMITTING AGENCIES

**CITY OF APOKA - SITE DEVELOPEMENT PLAN
SJRWMD - ENVIRONMENTAL RESOURCE PERMIT
ORANGE COUNTY - RIGHT-OF-WAY PERMIT
FDEP - NPDES, WATER, AND SEWER**

UTILITY COMPANIES

WATER	CITY OF APOPKA	407-703-1731
SEWER	CITY OF APOPKA	407-703-1731
ELECTRIC	DUKE ENERGY	407-629-1010
FIBER, TELEPHONE	CENTURYLINK	850-599-1444
CATV, FIBER, TELEPHONE	CHARTER COMMUNICATIONS	407-532-8520
FIBER	ZAYO GROUP (FKA LIGHTWAVE, LLC)	406-496-6510
NATURAL GAS	LAKE APOPKA NATURAL GAS DISTRICT	407-656-2734

SITE VICINITY MAP



SCALE: 1" = 1000'

PROJECT DESCRIPTION:

THE PROJECT WILL INCLUDE A 5,072 SF AUTOMATIC CARWASH FACILITY ALONG WITH THREE (3) PAY STATIONS, SIX (6) PRE-WASH STATIONS, TWENTY-NINE (29) VACUUM SPACES, THREE (3) EMPLOYEE SPACES, EIGHTEEN (18) PARKING SPACES FOR FUTURE DEVELOPMENT, MASTER STORM-WATER MANAGEMENT SYSTEM, MASTER WATER AND SEWER INFRASTRUCTURE, TWO (2) FUTURE RETAIL LOTS, AND A MASTER LIFT STATION.

3 PLAN INDEX

- C-1 COVER SHEET**
- C-2 BOUNDARY AND TOPOGRAPHIC SURVEY (1 OF 2)**
- C-3 BOUNDARY AND TOPOGRAPHIC SURVEY (2 OF 2)**
- C-4 LEGEND, NOTES AND SPECIFICATIONS**
- C-5 STORMWATER POLLUTION PREVENTION AND DEMOLITION PLAN**
- C-6 STORMWATER POLLUTION PREVENTION PLAN (NOTES AND DETAILS)**
- C-7 OVERALL SITE PLAN**
- C-8 SITE GEOMETRY PLAN (1 OF 2)**
- C-9 SITE GEOMETRY PLAN (2 OF 2)**
- C-10 SITE PAVING, GRADING AND DRAINAGE PLAN (1 OF 2)**
- C-11 SITE PAVING, GRADING AND DRAINAGE PLAN (2 OF 2)**
- C-12 SITE UTILITY PLAN (1 OF 2)**
- C-13 SITE UTILITY PLAN (2 OF 2)**
- C-14 VEHICLE TRACKING**
- C-15 OFFSITE IMPROVEMENTS PLAN**
- C-16 CROSS SECTIONS (1 OF 2)**
- C-17 CROSS SECTIONS (2 OF 2)**
- C-18 SITE CONSTRUCTION DETAILS**
- C-19 SITE CONSTRUCTION & UTILITY CROSSING DETAILS**
- C-20 F.D.O.T. M.O.T. INDEX DETAILS 102-600 (1 OF 3)**
- C-21 F.D.O.T. M.O.T. INDEX DETAILS 102-600 (2 OF 3)**
- C-22 F.D.O.T. M.O.T. INDEX DETAILS 102-600 (3 OF 3)**
- C-23 F.D.O.T. M.O.T. INDEX DETAILS 102-602 AND 102-603**
- C-24 CITY OF APOPKA UTILITY DETAILS**
- C-25 LIFT STATION DETAILS**
- L-1 SITE LANDSCAPE PLAN**
- L-2 SITE IRRIGATION PLAN**



FEG  **FLORIDA
ENGINEERING
GROUP**

Engineering the Future

5127 S. Orange Avenue, Suite 200
Orlando, FL 32809
Phone: 407-895-0324
Fax: 407-895-0325


www.feg-inc.us

THIS ITEM HAS BEEN DIGITALLY
SIGNED AND SEALED BY:
GREGORY R. CRAWFORD, P.E.
ON THE DATE ADJACENT TO THE SEAL
PRINTED COPIES OF THIS DOCUMENT
ARE NOT CONSIDERED SIGNED AND
SEALED AND THE SIGNATURE MUST BE
VERIFIED ON ANY ELECTRONIC COPIES.


 Gregory R
 Crawford
 Digitally signed by
 Gregory R Crawford
 Date: 2023.05.17
 16:56:59 -0400

ALTANSPS LAND TITLE SURVEY
BOUNDARY SURVEY

1752, 1760, 1774 & 1788 ROCK SPRINGS ROAD, APOKA, FL 32712
LYING IN SECTION 34, TOWNSHIP 20 SOUTH, RANGE 28 EAST
ORANGE COUNTY, FLORIDA

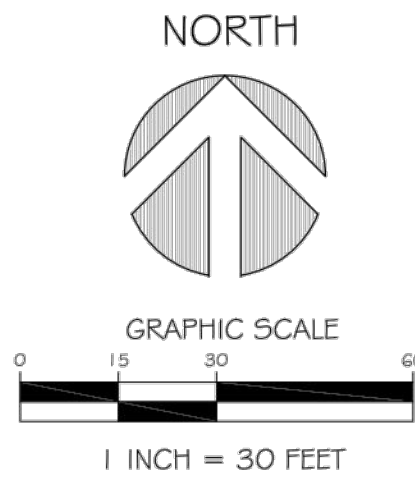

PARCEL ID.: 33-20-26-0000-00-027
(RSP1 MHC, LLC.)


TALL PINES CIRCLE

TANGLEWOOD DRIVE


ROCK SPRINGS ROAD

RW VARIES PER DOT RW MAP SECTION 75070-2502

TREE LEGEND
(SIZE DENOTED
INSIDE SYMBOL)

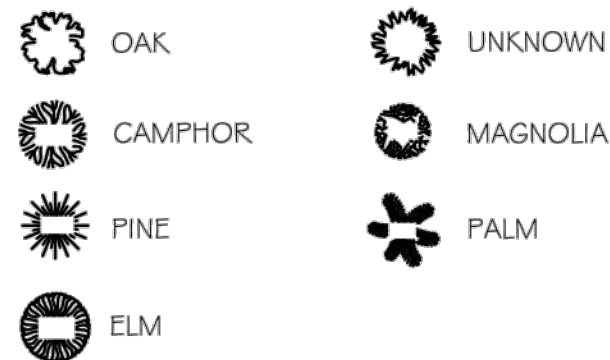

LEGEND AND ABBREVIATIONS:

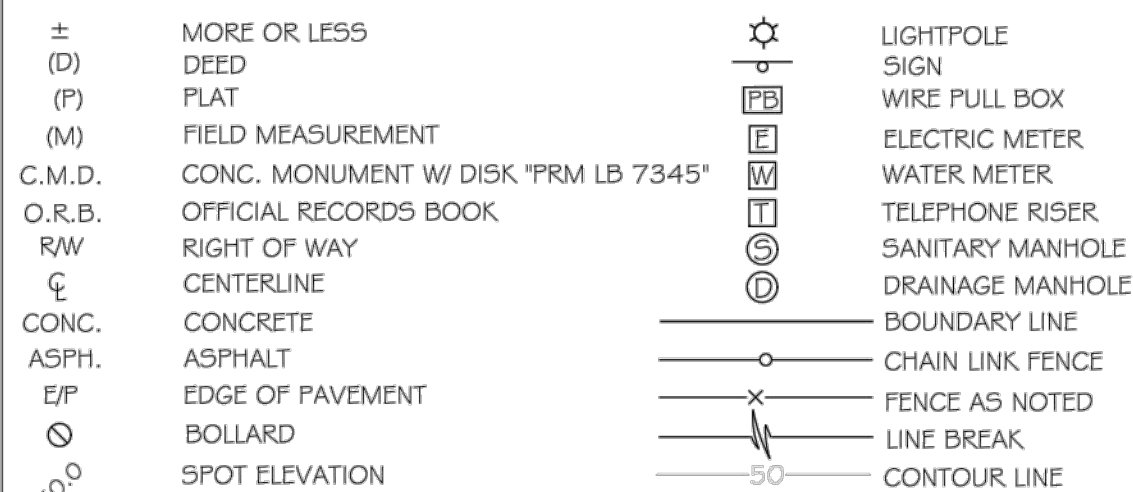

F.E.G. PROJECT NO.
22-029
SHEET NO.
C-3
SHEET 3 OF 27

1/4 CORNER OF SECTION 33,
TOWNSHIP 20 S, RANGE 28 E
(PER COR #057372)

CANVAS
LAND SURVEYING
1650 OAK VALLEY DRIVE
LAKE WORTH, FLORIDA 33455
TEL: 561-333-7770
WWW.CANVAS-SURVEYING.COM
CERTIFICATE OF AUTHORIZATION NO. LB 8320

FB'G	DATE	DRAWN	CHK
	07/11/22	L.P.F	INITIAL RELEASE

REVISIONS

CLIENT: LUX CARWASH, LLC.
JOB NO.: J449
DRAWING DATE: 06/29/2022
DATE OF SURVEY: 06/28/2022
ACAD FILE: 1788 ROCK SPRINGS ROAD.DWG

LYING IN SECTION 33,
TOWNSHIP 20 SOUTH,
RANGE 28 EAST
ORANGE COUNTY, FLORIDA

BOUNDARY SURVEY
ALTANSPS LAND TITLE SURVEY
SHEET 2 OF 2

LUX CAR WASH, LLC

GENERAL NOTES:

1. THESE GENERAL NOTES APPLY TO ALL WORK IN THIS SET OF DRAWINGS.
2. IT WILL BE THE RESPONSIBILITY OF THE CONTRACTOR(S) TO ENSURE THAT ALL REQUIRED PERMITS ARE OBTAINED AND ARE IN HAND AT THE JOB SITE PRIOR TO THE COMMENCEMENT OF CONSTRUCTION. CONTRACTOR SHALL ABIDE BY ALL CONDITIONS CONTAINED THEREIN.
3. THE SPECIFICATIONS, NOTES, AND PLANS CALL ATTENTION TO CERTAIN REQUIRED FEATURES OF THE CONSTRUCTION BUT DO NOT PURPORT TO COVER ALL DETAILS OF DESIGN AND CONSTRUCTION. HOWEVER, THE CONTRACTOR SHALL FURNISH & INSTALL THE WORK IN ALL DETAILS AND READY FOR OPERATION.
4. ALL EQUIPMENT SHALL BE HANDLED, STORED, INSTALLED, TESTED, AND OPERATED IN STRICT ACCORDANCE WITH THE APPLICABLE MANUFACTURER'S WRITTEN INSTRUCTIONS.
5. ALL WORK SHALL BE ACCOMPLISHED TO THE HIGHEST QUALITY CRAFTSMANSHIP STANDARDS AS APPROVED BY THE ENGINEER.
6. ALL WORK SHALL BE ACCOMPLISHED IN STRICT ACCORDANCE WITH ALL APPLICABLE FEDERAL, STATE, AND LOCAL CODES, ORDINANCES AND REGULATIONS.
7. APPARENT ERRORS, DISCREPANCIES, OR OMISSIONS ON THE DRAWINGS SHALL BE BROUGHT TO THE ENGINEER'S ATTENTION BEFORE BIDDING.
8. AFTER COMPLETION OF CONSTRUCTION, THE CONTRACTOR SHALL PERFORM SITE CLEAN-UP OPERATIONS FOR REMOVAL OF ALL TRASH, DEBRIS, EXCESS MATERIAL, AND EQUIPMENT. IT SHALL BE THE CONTRACTOR'S RESPONSIBILITY TO PRESENT THE PROJECT SITE CLEAN AND IN GOOD ORDER AT THE TIME OF FINAL ACCEPTANCE.
9. THE CONTRACTOR SHALL COMPLY WITH ALL RULES, REGULATIONS, AND SPECIFICATIONS OF CITY OF APOPKA, FLORIDA FOR SITE IMPROVEMENT IN THE ABSENCE OF A PARTICULAR REQUIREMENT.
10. FLORIDA LAW (F.S. 553.851) PROTECTION OF UNDERGROUND PIPELINES MANDATES THAT "NO EXCAVATOR SHALL COMMENCE OR PERFORM ANY EXCAVATION IN ANY PUBLIC OR PRIVATE STREET OR RIGHT-OF-WAY DEDICATED TO THE PUBLIC USE, OR GAS UTILITY EASEMENT WITHOUT FIRST OBTAINING INFORMATION CONCERNING THE POSSIBLE LOCATION OF GAS PIPELINES IN THE AREA OF THE PROPOSED EXCAVATION." THIS INCLUDES ANY OPERATION UTILIZING HAND TOOLS OR POWER TOOLS WHICH MOVES OR REMOVES ANY STRUCTURE, EARTH, ROCK, OR OTHER MASS OF MATERIAL BY SUCH METHODS AS DIGGING, BACKFILLING, DEMOLITION, GRADING, DITCHING, DRILLING, BORING, AND CABLE FLOWING. THE EXCAVATOR MUST NOTIFY THE GAS UTILITY A MINIMUM OF 48 HOURS AND A MAXIMUM OF 5 DAYS PRIOR TO EXCAVATING (EXCLUDING SATURDAYS, SUNDAYS, AND LEGAL HOLIDAYS).
11. CONTRACTOR SHALL NOTIFY ALL APPROPRIATE UTILITY COMPANIES OF PROPOSED START OF WORK IN ACCORDANCE WITH THEIR STANDARD REQUIREMENTS; INCLUDING BUT NOT LIMITED TO WATER, SEWER, POWER, TELEPHONE, GAS, AND CABLE TV COMPANIES.
12. ANY DIFFERING SITE CONDITIONS FROM THAT WHICH IS REPRESENTED HEREON, WHETHER ABOVE, ON, OR BELOW THE SURFACE OF THE GROUND, SHOULD BE BROUGHT TO THE IMMEDIATE ATTENTION OF THE ENGINEER AND OWNER IN WRITING. NO CLAIM FOR EXPENSES INCURRED BY THE CONTRACTOR DUE TO DIFFERING SITE CONDITIONS WILL BE ALLOWED IF CONTRACTOR FAILS TO PROVIDE THE REQUIRED WRITTEN NOTIFICATION OF SUCH CONDITIONS FOR REVIEW BY THE ENGINEER AND OWNER.
13. THE CONTRACTOR SHALL FURNISH OWNER WITH ACCURATE RECORD DRAWINGS PREPARED BY A LICENSED PROFESSIONAL SURVEYOR SHOWING AS-CONSTRUCTED HORIZONTAL AND VERTICAL DIMENSIONING OF THE WORK IN ACCORDANCE WITH CITY OF APOPKA, FLORIDA REQUIREMENTS. THE SUBMITTAL COPY OF THE RECORD DRAWINGS WILL NOT BE RETURNED. THE RECORD DRAWING OR A REPRODUCIBLE COPY PREPARED BY THE ENGINEER SHALL BE CERTIFIED BY THE CONTRACTOR AS CORRECT. ALL INFORMATION WHICH IS UNCHANGED AND CURRENT SHALL BE NOTED BY CHECKING OFF OR CIRCLING. ALL REVISED INFORMATION SHALL BE CROSSED THROUGH AND NEW DATA ADDED. ADDITIONAL REQUIREMENTS ARE NOTED IN PAVING, GRADING, DRAINAGE, WATER, AND SEWER NOTES.
14. ALL PRIVATE AND PUBLIC PROPERTIES AFFECTED BY THIS WORK SHALL BE RESTORED TO A CONDITION EQUAL TO OR BETTER THAN EXISTED UNLESS SPECIFICALLY EXEMPTED BY THE PLANS. THE PLANS MUST FOR SUCH RESTORATION SHALL BE INCIDENTAL TO OTHER CONSTRUCTION AND NO EXTRA COMPENSATION WILL BE ALLOWED.
15. THE CONTRACTOR SHALL FOLLOW THE GEOTECHNICAL ENGINEER'S RECOMMENDATIONS IN PREPARING THE SITE FOR CONSTRUCTION; THIS INCLUDES REMOVAL OF ANY EXISTING ORGANIC SOILS, DELETERIOUS MATERIAL, VEGETATION, AND/OR DEBRIS FROM WITHIN THE LIMITS OF CONSTRUCTION AS IDENTIFIED BY THE GEOTECHNICAL ENGINEER; PROOFROLLING OF THE NATURAL SOILS WHERE REQUIRED; AND OTHER GENERAL SITE PREPARATION REQUIREMENTS. SPECIFIC PROOFROLLING COMPACTION REQUIREMENTS SHOULD BE CONSISTENT WITH THE APPLICABLE DESIGN DOCUMENTS AND GEOTECHNICAL ENGINEER'S RECOMMENDATIONS. IF THERE IS A CONFLICT BETWEEN THE GEOTECHNICAL ENGINEER'S RECOMMENDATIONS AND THE DESIGN DOCUMENTS, THE MORE STRINGENT REQUIREMENT SHALL APPLY.

GEOMETRY NOTES:

1. THESE PLANS ARE BASED ON A SURVEY PREPARED FOR THE OWNER BY CANVAS LAND SURVEYING AND DATED JUNE 29, 2022.
2. REFER TO SHEET C-2 FOR REFERENCED BENCHMARK.
3. CONTRACTOR SHALL STAKE ALL IMPROVEMENTS USING THE GEOMETRIC DATA PROVIDED. IT IS THE CONTRACTOR'S SOLE RESPONSIBILITY TO COMPLETELY STAKE & CHECK ALL IMPROVEMENTS TO ENSURE ADEQUATE POSITIONING, BOTH HORIZONTAL & VERTICAL, PRIOR TO THE INSTALLATION OF ANY IMPROVEMENTS. THE CONTRACTOR SHALL NOTIFY THE ENGINEER IF ANY APPARENT DISCREPANCIES ARE FOUND.
4. ALL DIMENSIONS ARE TO THE FACE OF CURB OR EDGE OF PAVEMENT, UNLESS OTHERWISE NOTED.
5. CONTRACTOR SHALL VERIFY THE ACCURACY OF THE BUILDING GEOMETRY SHOWN WITH THAT IN THE FINAL ARCHITECTURAL DRAWINGS, PRIOR TO STAKE-OUT, & SHALL NOTIFY OWNER & ENGINEER IMMEDIATELY OF ANY DISCREPANCIES.

MARKING, STRIPING, & SIGNAGE NOTES:

1. ALL MARKINGS MUST COMPLY WITH THE F.D.O.T. ROADWAY & TRAFFIC DESIGN STANDARDS, MANUAL ON UNIFORM TRAFFIC CONTROL DEVICES, LATEST EDITION, AND THE CITY OF APOPKA, FLORIDA LAND DEVELOPMENT CODE. PARKING SPACES SHALL BE F.D.O.T. RATED PAINT. ALL OTHER MARKINGS MUST BE THERMOPLASTIC.
2. HANDICAP PARKING SPACES SHALL BE PROPERLY SIGNED AND STRIPED IN ACCORDANCE WITH FLORIDA STATUTE 316, THE MANUAL ON UNIFORM TRAFFIC CONTROL DEVICES AND OTHER APPLICABLE STANDARDS. REFER TO F.D.O.T. ROADWAY & TRAFFIC DESIGN STANDARDS INDEX 17355 FOR HANDICAP SYMBOL.
3. HANDICAP SIGN SHALL BE F.D.O.T. SPECIFICATIONS.

PAVING, GRADING, & DRAINAGE NOTES:

1. ALL CONSTRUCTION, INCLUDING SIDEWALKS, SHALL BE IN ACCORDANCE WITH CITY OF APOPKA, FLORIDA CONSTRUCTION SPECIFICATIONS AND OTHER GENERAL SPECIFICATIONS, AND THE LATEST EDITION, AND THE CITY OF APOPKA, FLORIDA DEPARTMENT OF TRANSPORTATION'S STANDARD SPECIFICATIONS FOR ROAD & BRIDGE CONSTRUCTION, UNLESS STATED OTHERWISE IN THE SPECIFICATIONS OR ON THE PLANS.
2. SUBSURFACE INFORMATION PROVIDED WITH THESE DRAWINGS WAS OBTAINED FOR USE IN ESTABLISHING DESIGN CRITERIA FOR THE PROJECT. THE ACCURACY OF THIS INFORMATION IS NOT GUARANTEED AND IS NOT TO BE CONSTRUED AS PART OF THE PLANS GOVERNING CONSTRUCTION OF THE PROJECT.
3. THE LOCATIONS OF EXISTING UTILITIES AND STORM DRAINAGE SHOWN ON THE PLANS HAVE BEEN DETERMINED FROM THE BEST INFORMATION AVAILABLE AND ARE GIVEN FOR THE CONVENIENCE OF THE CONTRACTOR. ENGINEER ASSUMES NO RESPONSIBILITY FOR INACCURACY. PRIOR TO THE START OF ANY CONSTRUCTION ACTIVITY, IT SHALL BE THE CONTRACTOR'S RESPONSIBILITY TO MAKE ARRANGEMENTS FOR FIELD LOCATIONS AND FOR ANY RELOCATIONS OF THE VARIOUS EXISTING UTILITIES WITH THE UTILITY OWNERS, WHICH SHALL BE DONE IN A TIMELY FASHION TO MINIMIZE IMPACT ON THE CONSTRUCTION SCHEDULE. ANY DELAY OR INCONVENIENCE CAUSED THE CONTRACTOR BY THE RELOCATION OF THE VARIOUS UTILITIES SHALL BE INCIDENTAL TO THE CONTRACT AND NO EXTRA COMPENSATION WILL BE ALLOWED.
4. ALL FILL MATERIAL IN GENERAL IMPROVEMENT AREAS SHALL BE COMPACTED TO A MINIMUM OF 95% OF THE SOIL'S MODIFIED PROCTOR MAXIMUM DRY DENSITY AS DETERMINED BY AASHTO T-180. SPECIFIC SITE PREPARATION METHODS, TYPE OF FILL TO BE USED FOR PARKING AND BUILDING AREAS, AND COMPACTION SHALL BE IN ACCORDANCE WITH THE GEOTECHNICAL ENGINEER'S RECOMMENDATIONS (SEE GEOTECHNICAL REPORT PREPARED BY UNIVERSAL ENGINEERING SCIENCES, INC.; PROJECT NO. 0730.2000024.0000) REFER TO STRUCTURAL, ARCHITECTURAL, AND GEOTECHNICAL DOCUMENTS FOR ANY WORK RELATED TO BUILDINGS AND OTHER VERTICAL ELEMENTS FOR SPECIFIC SITE IMPROVEMENT AND FILL REQUIREMENTS. THIS PLAN ONLY COVERS SITE RELATED IMPROVEMENTS AND INFRASTRUCTURE. REFER TO PAVEMENT SECTION DETAILS FOR MATERIAL AND COMPACTION REQUIREMENTS OF PAVEMENT SUBGRADE.
5. ALL UNDERGROUND UTILITIES INCLUDING CONDUIT FOR ELECTRICAL, CABLE TV, AND TELEPHONE SHALL BE INSTALLED PRIOR TO PAVEMENT CONSTRUCTION.
6. CONTRACTOR SHALL IMMEDIATELY NOTIFY THE ENGINEER OF ANY PROBLEMS REQUIRING DEVIATION FROM THESE PLANS AND SPECIFICATIONS.
7. THE CONTRACTOR SHALL SUBMIT DETAILED SHOP DRAWINGS OF ALL MAJOR ITEMS PROPOSED FOR THIS PROJECT TO THE ENGINEER PRIOR TO ORDERING ANY OF THE EQUIPMENT. UPON THE CONTRACTOR'S RECEIPT OF APPROVED SHOP DRAWINGS FROM THE ENGINEER, THE CONTRACTOR MAY PROCEED WITH THE WORK.
8. ALL DISTURBED AREAS MUST BE SODDED, UNLESS OTHERWISE NOTED ON THE PLANS. ALL SODDING MUST BE DONE IN ACCORDANCE WITH SECTION 570 OF THE FLORIDA DEPARTMENT OF TRANSPORTATION'S STANDARD SPECIFICATIONS FOR ROAD & BRIDGE CONSTRUCTION, LATEST EDITION.
9. PROVIDE HANDICAP ACCESS WHERE SIDEWALKS MEET CURBS WITHIN THE PUBLIC RIGHT-OF-WAY.

EROSION CONTROL NOTES:

1. ALL EROSION AND SEDIMENT CONTROL WORK SHALL CONFORM WITH CITY OF APOPKA, FLORIDA SPECIFICATIONS, SUBJECT TO AUTHORIZED AND APPROVED VARIANCES, WAIVERS AND/OR CONDITIONAL CHANGES.
2. EROSION AND SEDIMENT CONTROL MEASURES ARE TO BE PLACED PRIOR TO OR AS THE FIRST STEP IN CONSTRUCTION. SEDIMENT CONTROL PRACTICES WILL BE APPLIED AS A PERIMETER DEFENSE AGAINST ANY TRANSPORTATION OF SILT OFF THE SITE.
3. CONTRACTOR SHALL SUBMIT AN EROSION CONTROL PLAN AT THE PRE-CONSTRUCTION MEETING. THE CONTRACTOR SHALL USE BEST MANAGEMENT PRACTICES IN CONTROLLING EROSION AND SEDIMENTATION DURING CONSTRUCTION.
4. ALL CLEARED AREAS FOR IMPROVEMENT AND/OR CONSTRUCTION SHALL BE WATERED TO PREVENT WIND EROSION.
5. PRIOR TO LAND CLEARING THE CONTRACTOR SHALL PROVIDE TREE PROTECTION BARRIERS TO MEET THE REQUIREMENTS OF CITY OF APOPKA, FLORIDA.
6. THE CONTRACTOR SHALL SELECTIVELY CLEAR ONLY THE AREAS REQUIRED FOR CONSTRUCTION AND STABILIZE ANY POTENTIAL EROSION AREAS IMMEDIATELY FOLLOWING COMPLETION OF CONSTRUCTION.

WATER & SEWER UTILITY NOTES:

1. CONTRACTOR SHALL COORDINATE WITH CITY OF APOPKA FOR CONSTRUCTION OF THE WATER AND SEWER SYSTEMS. ALL MATERIAL AND WORKMANSHIP SHALL CONFORM TO THEIR SPECIFICATIONS AND REQUIREMENTS, AS APPLICABLE AND WILL BE SUBJECT TO THEIR INSPECTION AND ACCEPTANCE.
2. CONTRACTOR SHALL COORDINATE ALL WATER AND SEWER SYSTEM TEST SCHEDULING TO ALLOW ENGINEER'S ATTENDANCE AND PROVIDE FIVE (5) WORKING DAYS NOTICE OF WATER AND SEWER TESTS. CONTRACTOR'S FAILURE TO PROPERLY NOTIFY ENGINEER MAY RESULT IN RETESTING AT ENGINEER'S OPTION AND AT CONTRACTOR'S EXPENSE.
3. ENGINEER RESERVES THE RIGHT TO WITHHOLD APPROVAL FOR ANY PORTION OF THE WATER OR SEWER PIPE WORK WHICH HAS NOT BEEN TESTED (OBSERVED BY ENGINEER) AND REPORTED TO CONFORM TO PROJECT SPECIFICATIONS.
4. SITE CONTRACTOR SHALL COORDINATE AND VERIFY ALL UTILITY SERVICES WITH FINAL ARCHITECTURAL DRAWINGS AND BUILDING CONTRACTOR.
5. CONTRACTOR SHALL VERIFY SIZE AND TYPE OF EXISTING MAIN PRIOR TO ORDERING TAPPING MATERIALS FOR TIE-INS.
6. CONTRACTOR SHALL MAINTAIN A SET OF RECORD DRAWINGS MARKED UP WITH HORIZONTAL AND VERTICAL AS-BUILT INFORMATION ON LOCATION OF WATER MAINS, FITTINGS, AND WATER SERVICES LOCATED FROM CENTERLINE OF NEAREST FIRE HYDRANT OR NEAREST MANHOLE.
7. SITE UTILITY WORK SHALL TERMINATE 5 FEET FROM BUILDINGS UNLESS OTHERWISE STATED.
8. CONTRACTOR SHALL NOT ACTIVATE WATER SERVICE UNTIL THE FDEP HAS CLEARED THE SYSTEM FOR USE AND THE CLEARANCE LETTER HAS BEEN RECEIVED BY THE OWNER.

F.D.E.P. CONSTRUCTION NOTES:

UTILITY SEPARATION – VERTICAL CLEARANCE:

1. NEW OR RELOCATED, UNDERGROUND WATER MAINS THAT ARE INCLUDED IN THIS PROJECT AND THAT WILL CROSS ANY EXISTING OR PROPOSED GRAVITY-OR VACUUM- TYPE SANITARY SEWER OR STORM SEWER SHALL BE LAID SO THE OUTSIDE OF THE WATER MAIN IS AT LEAST SIX INCHES ABOVE THE OTHER PIPELINE, OR AT LEAST 12" BELOW THE OTHER PIPELINE AND NEW OR RELOCATED, UNDERGROUND WATER MAINS THAT ARE INCLUDED IN THIS PROJECT AND THAT WILL CROSS ANY EXISTING OR PROPOSED PRESSURE-TYPE SANITARY SEWER, WASTEWATER OR STORMWATER FORCE MAIN, OR PIPELINE CONVEYING RECLAIMED WATER SHALL BE LAID SO THE OUTSIDE OF THE WATER MAIN IS AT LEAST 12 INCHES ABOVE OR BELOW THE OTHER PIPELINE.
2. AT THE UTILITY CROSSINGS DESCRIBED ABOVE, ONE FULL LENGTH OF WATER MAIN PIPE SHALL BE CENTERED ABOVE OR BELOW THE OTHER PIPELINE SO THE WATER MAIN JOINTS WILL BE AS FAR AS POSSIBLE FROM THE OTHER PIPELINE. THE PIPES SHALL BE ARRANGED SO THAT ALL WATER MAIN JOINTS ARE AT LEAST THREE FEET FROM ALL JOINTS IN VACUUM-TYPE SANITARY SEWERS, STORM SEWERS, STORMWATER FORCE MAINS, OR PIPELINES CONVEYING RECLAIMED WATER REGULATED UNDER PART III OF CHAPTER 62-610, F.A.C., AND AT LEAST SIX FEET FROM ALL JOINTS IN GRAVITY- OR PRESSURE-TYPE SANITARY SEWERS, WASTEWATER FORCE MAINS, OR PIPELINES CONVEYING RECLAIMED WATER NOT REGULATED UNDER PART III OF CHAPTER 62-610, F.A.C.

UTILITY SEPARATION HORIZONTAL SEPARATION:

1. NEW OR RELOCATED, UNDERGROUND WATER MAINS INCLUDED IN THIS PROJECT SHALL BE LAID TO PROVIDE A HORIZONTAL DISTANCE OF AT LEAST THREE FEET BETWEEN THE OUTSIDE OF THE WATER MAIN AND THE OUTSIDE OF ANY EXISTING OR PROPOSED VACUUM-TYPE SANITARY SEWER, STORM SEWER, STORMWATER FORCE MAIN, OR PIPELINE CONVEYING RECLAIMED WATER REGULATED UNDER PART III OF CHAPTER 62-610, F.A.C.; A HORIZONTAL DISTANCE OF AT LEAST SIX FEET BETWEEN THE OUTSIDE OF THE WATER MAIN AND THE OUTSIDE OF ANY EXISTING OR PROPOSED GRAVITY-TYPE SANITARY SEWER (OR A HORIZONTAL DISTANCE OF AT LEAST THREE FEET BETWEEN THE OUTSIDE OF THE WATER MAIN AND THE OUTSIDE OF ANY EXISTING OR PROPOSED GRAVITY-TYPE SANITARY SEWER IF THE BOTTOM OF THE WATER MAIN WILL BE LAID AT LEAST 6" SIX INCHES ABOVE THE TOP OF THE SEWER); A HORIZONTAL DISTANCE OF AT LEAST SIX FEET BETWEEN THE OUTSIDE OF THE WATER MAIN AND THE OUTSIDE OF ANY EXISTING OR PROPOSED PRESSURE-TYPE SANITARY SEWER, WASTEWATER FORCE MAIN, OR PIPELINE CONVEYING RECLAIMED WATER NOT REGULATED UNDER PART III OF CHAPTER 62-610, F.A.C.; AND A HORIZONTAL DISTANCE OF AT LEAST TEN FEET BETWEEN THE OUTSIDE OF THE WATER MAIN AND ALL PARTS OF ANY EXISTING OR PROPOSED "ON-SITE SEWAGE TREATMENT AND DISPOSAL SYSTEM."
2. THE CONTRACTOR SHALL PERFORM HYDROSTATIC TESTING OF ALL NEWLY-INSTALLED WATER DISTRIBUTION SYSTEM IN ACCORDANCE WITH THE CITY OF APOPKA AND IN ACCORDANCE WITH AWWA STANDARD C600 FOR DUCTILE-IRON PIPE. TESTING SHALL BE IN ACCORDANCE WITH AWWA MANUAL M23 FOR PVC PIPE.
3. THE CONTRACTOR SHALL DISINFECT ALL SECTIONS OF THE WATER DISTRIBUTION SYSTEM IN ACCORDANCE WITH THE F.D.E.P. WATER PERMIT, & RECEIVE APPROVAL THEREOF FROM THE LOCAL WATER UTILITY. ENGINEER OF RECORD, & F.D.E.P. PRIOR TO PLACING IN SERVICE. IT IS THE CONTRACTOR'S RESPONSIBILITY TO OBTAIN COPIES OF THE F.D.E.P. WATER & SEWER PERMITS FROM THE PERMITS FROM THE OWNER & MAINTAIN THEM ON THE JOB SITE AT ALL TIMES. DISINFECTION OF THE WATER DISTRIBUTION SYSTEM SHALL BE PERFORMED IN ACCORDANCE WITH AWWA 651 "DISINFECTING WATER MAINS". SHALL BE PERFORMED IN ACCORDANCE WITH AWWA 651 "DISINFECTING WATER MAINS".

CONSTRUCTION NOTES:

1. THE PERMITTEE SHALL BE SEPARATELY RESPONSIBLE FOR APPROPRIATE CONSTRUCTION, DISINFECTION & TESTING BEYOND THE METER TO ASSURE POTABILITY AT THE POINT OF USE.
2. POTABLE WATER PIPES WILL BE DISINFECTED IN ACCORDANCE WITH AWWA SPECIFICATIONS C651.
3. POTABLE PIPES WILL BE HYDROSTATICALLY TESTED IN ACCORDANCE WITH SPECIFICATION NUMBERS C600 & C605/M23 FOR DUCTILE IRON & PVC PIPES, RESPECTIVELY.
- A. POTABLE WATER PIPES MUST BE MANUFACTURED IN ACCORDANCE WITH THE FOLLOWING AWWA SPECIFICATIONS:
- B. DUCTILE IRON PIPE (3" TO 64") – AWWA C150/AWWA C151; UNING PER AWWA C104, COATING PER AWWA C116, ENCASEMENT PER AWWA C105, FLANGED PIPE PER AWWA C115, GASKET JOINTS PER AWWA C111 AND FITTINGS PER AWWA C110 OR AWWA C153.
- C. PVC (WITH NATIONAL SANITATION FOUNDATION SEAL)
1. AWWA C900/ASTM 1784 (4" TO 12") WITH DR25 MINIMUM;
2. AWWA C905 (14" TO 48")
3. PRESSURE RATED PIPE (SDR SERIES) SHALL BE ASTM D2241, SCHEDULE 40, 80, & 120 PVC PIPES PER ASTM D1785. THE COMPOUNDS USED FOR EITHER OF THESE TYPES SHALL BE PER ASTM D1784.
- D. POLYETHYLENE PIPE (1/2" – 3") – AWWA C901 WITH VALVES & FITTINGS (AWWA C800);
- E. POLYETHYLENE PIPE (4" – 63") – AWWA C906.
- F. FIRE HYDRANTS & VALVES PER AWWA SERIES C500 THROUGH C560.
- G. METERS PER AWWA SERIES C700 THROUGH C710.
- E. NON-AWWA PVC PIPES (ALLOWED ONLY FOR SIZES LESS THAN 4 INCHES) MUST HAVE A MINIMUM PRESSURE CLASS OF 200 PSI AND MUST BEAR THE NSF MARK ON EACH INSTALLED LENGTH.

CONNECTION TO EXISTING WATER MAINS:

1. IF CONNECTION OF THE PROPOSED ACTIVITY TO THE WATER MAIN WILL RESULT IN DEPRESSURIZATION OF THE EXISTING SYSTEM BELOW 20 POUNDS PER SQUARE INCH, ONE OF THE FOLLOWING MUST OCCUR:
- A. PRECAUTIONARY BOIL WATER NOTICES MUST BE ISSUED IN CASES OF PLANNED DISTRIBUTION INTERRUPTIONS, WHICH DEEMED AN IMMINENT PUBLIC HEALTH THREAT BY THE D.E.P. CENTRAL DISTRICT OR WILL AFFECT BACTERIOLOGICAL QUALITY OF THE DRINKING WATER UNLESS THE PUBLIC WATER SYSTEM CAN DEMONSTRATE, BY SOUND ENGINEERING JUDGMENT, THAT THE INTEGRITY OF THE WATER QUALITY ARE EXPECTED TO OCCUR & NOT DEEMED AN IMMINENT PUBLIC HEALTH RISK.
- B. IN CASES OF BRIEF INTERRUPTION IN SERVICE, ADVISORIES (NOT BOIL WATER NOTICES) SHOULD BE ISSUED IF TEMPORARY CHANGES IN WATER QUALITY ARE EXPECTED TO OCCUR & NOT DEEMED AN IMMINENT PUBLIC HEALTH RISK.

FILLING OF WATER MAINS:

1. FILLING OF PROPOSED WATER MAINS FROM EXISTING WATER MAINS WILL BE DONE IN ACCORDANCE WITH AWWA SPECIFICATIONS C651.

MATERIAL SPECIFICATIONS:

PAVING, GRADING, & DRAINAGE:

1. PAVING MATERIALS SHALL CONFORM WITH F.D.O.T. STANDARDS & SPECIFICATIONS FOR ROAD & BRIDGE CONSTRUCTION, LATEST EDITION.
2. STORM DRAINS SHALL BE REINFORCED CONCRETE PIPE, PER ASTM C-76 CLASS III, UNLESS OTHERWISE SPECIFIED. LIFTING HOLES ARE PROHIBITED.
3. ALL STORM STRUCTURES SHALL CONFORM WITH F.D.O.T. STANDARD INDEX DRAWINGS & SPECIFICATIONS EXCEPT THAT DITCH BOTTOM INLETS IN PAVED AREAS SHALL HAVE TRAVERSABLE, TRAFFIC BEARING, GRATES SUPPORTED BY STEEL ANGLE SEATS OR SUPPORTED ON, FOUR SIDES, GRATES SHALL BE CAST IRON UNLESS BICYCLE TRAFFIC IS ANTICIPATED.
4. ALL TYPE "P" STRUCTURE BOTTOMS SHALL BE ROUND UNLESS OTHERWISE SPECIFIED & SHALL HAVE 4 FEET MINIMUM DIAMETER.

WATER MATERIAL:

GENERAL MATERIAL SPECIFICATIONS

MATERIAL USED IN THE CONSTRUCTION OF THE WATER DISTRIBUTION SYSTEM SHALL ADHERE TO THE REQUIREMENTS OUTLINED IN THE CITY OF APOPKA WATER DISTRIBUTION'S SPECIFICATION STANDARDS MANUAL. THE FOLLOWING INFORMATION IS TO PROVIDE GENERAL GUIDANCE IN THE PREPARATION OF CONSTRUCTION PLANS AND SPECIFICATIONS, AND IN NO WAY LIMITS CITY OF APOPKA'S RIGHTS TO APPROVE OR DISAPPROVE PLANS, SPECIFICATIONS OF INSTALLATIONS. MOST CENTRAL FLORIDA UTILITY SUPPLY COMPANIES HAVE A COPY OF CITY OF APOPKA'S SPECIFICATION STANDARDS MANUAL.

SPECIAL NOTICE:

CITY OF APOPKA SPECIFICATIONS OFTEN ADD TO THE MANUFACTURER'S SPECIFICATIONS. IF YOU HAVE ANY QUESTIONS, PLEASE CONTACT: CITY OF APOPKA WATER DISTRIBUTION STANDARDS AND SPECIFICATIONS 407-703-1731.

SEE CITY OF APOPKA WATER MATERIAL SPECIFICATIONS ON SHEET C-24 FOR DETAILS.

SEE CITY OF APOPKA WASTEWATER MATERIAL SPECIFICATIONS ON SHEET C-24 FOR DETAILS.

CONCRETE CONSTRUCTION NOTES:

1. CONCRETE PRE-CONSTRUCTION MEETING
- A. THE CONCRETE CONTRACTOR ALONG WITH THE CONCRETE PRODUCER MAY REQUEST THROUGH THE GENERAL CONTRACTOR FOR A PRE-CONSTRUCTION MEETING PRIOR TO CONCRETE PLACEMENT.
- B. ATTENDEE: CONCRETE CONTRACTOR, CONCRETE PRODUCER, GENERAL CONTRACTOR, OWNER OR OWNER'S REPRESENTATIVE(S), ENGINEER OF RECORD, ARCHITECT, SITE CONTRACTOR, GEOTECHNICAL REPRESENTATIVE(S), ETC.
- C. AGENDA: INCLUDE BUT NOT LIMITED TO THE FOLLOWINGS: (CONTRACTOR MAY CONTACT THE FLORIDA CONCRETE & PRODUCTS ASSOCIATION FOR PRE-CONSTRUCTION MEETING CHECK LISTS)
- i. MIXTURE(S) APPROVAL
- ii. CONCRETE TESTING: TYPE, LOCATION OF SAMPLINGS, ETC.
- iii. CONCRETE DELIVERY: QUANTITY/HR, PUMP, CONVEYOR, ETC.
- iv. PLACEMENT: METHOD, QUANTITY/DAY, STAGING & CLEAN OUT LOCATION, ETC.
- v. FINISHING: CURING, JOINTING, ETC.
2. JOINTS FOR CONCRETE SLABS
- A. GENERAL – A JOINTING PLAN FOR THE ENTIRE PAVING AREA SHALL BE PREPARED BY THE CONCRETE CONTRACTOR & SUBMITTED TO THE ENGINEER OF RECORD (EOR) 2 WEEKS PRIOR TO PLACEMENT OF CONCRETE FOR THE EOR APPROVAL. THE CONTRACTOR MAY ALSO CONTACT THE FLORIDA CONCRETE & PRODUCTS ASSOCIATION (FC&PA) FOR TECHNICAL RESOURCES AND ASSISTANCE.
- i. A SQUARE JOINTING PATTERN IS REQUIRED WHERE POSSIBLE. IF NECESSARY, RECTANGULAR PANELS CAN BE USED IF THE LONG DIMENSION IS NO MORE THAN 1.5 TIMES THE SHORT (e.g. 8' x 12'). JOINT SPACING SHALL NOT EXCEED THE FOLLOWING: 10 FEET IN A 4" THICK SLAB, 12 FEET IN A 5" THICK SLAB OR 15 FEET IN SLAB WITH THICKNESS OF 6" OR GREATER.
- ii. BOX OUT AREA AROUND MANHOLES, CATCH BASINS, DRAINAGE STRUCTURES & OTHER BUILT-IN STRUCTURES WITHIN THE PAVING AREA SHALL BE CIRCULAR WHERE POSSIBLE. A MINIMUM OFFSET OF 12" FROM ANY EDGE OF THE STRUCTURE. OBTAIN A COPY OF THE FC&PA STANDARD DETAILS FOR REFERENCE. CONSTRUCTION & CONTROL JOINTS SHALL BE CONTINUOUS THROUGH ADJACENT LANES & EXTEND THROUGH INTEGRAL CURB. JOINTS CAN BE TERMINATED & OFFSET AT ISOLATION JOINTS, WHERE JOINTS INTERFACE ANY RADIUS OR CURVATURE, OFFSET A MINIMUM OF 12" FROM EDGE OF PAVEMENT AND FORM JOINT 90 DEGREE TO EDGE OF PAVEMENT TO AVOID ACUTE ANGLE OR SMALL WEDGES OF CONCRETE AT CURVATURES. OBTAIN A COPY OF THE FC&PA STANDARD DETAILS FOR REFERENCE.
- B. CONSTRUCTION JOINTS – A CONSTRUCTION JOINT SEPARATES ONE DAY PLACEMENT TO THE NEXT DAY PLACEMENT. A CONSTRUCTION JOINT SHALL BE A MINIMUM OF 5 FEET FROM ANY ADJACENT CONTROL JOINT. NEXT DAY PLACEMENT SHALL BUTT UP TO THE EXISTING PAVEMENT AS A COLD JOINT. THE CONSTRUCTION JOINT MAY BE HAND-TOOLED WITH MAXIMUM 0.25" RADIUS AT THE EDGE OF THE JOINT. CONTROL JOINTS FROM BOTH PLACEMENT AREAS SHALL MATCH AND BE CONTINUOUS ACROSS THE CONSTRUCTION JOINT.
- C. CONTROL/CONSTRUCTION JOINTS – CONTROL JOINTS ARE JOINTS WITHIN THE PAVING AREA FORMED THROUGH TOOLING OR SAW CUTTING. CONTROL JOINTS ESTABLISH WEAK PLANES TO RELIEVE STRESSES DUE TO SHRINKAGE OR TEMPERATURE CHANGE. INSTALL CONTROL JOINTS WITHIN 12 HRS FROM THE TIME THE CONCRETE HITS THE GROUND OR OBTAIN IN WRITING APPROVAL FROM THE EOR BEYOND THE 12-HR TIME LIMIT.
- i. EARLY-ENTRY SAW CUTTING METHOD: CUT JOINT TO A MINIMUM OF 1" DEEP FOR PAVEMENT THICKNESS UP TO 8". CUTTING OF JOINT SHALL NOT CAUSE RAVELING TO THE EDGES OR DEFORMATION OF THE SURFACE DUE TO EQUIPMENT OR WORKER.
- ii. OTHER METHODS: INSTALL JOINT TO A MINIMUM OF 1/3 OF PAVEMENT DEPTH. FINISH EDGES WITH 0.25" RADIUS. OPERATION SHALL NOT CAUSE ANY DEFORMATION OF THE SURFACE.
- D. ISOLATION JOINTS – THESE JOINTS USE ISOLATION MATERIALS TO PREVENT FRESH CONCRETE FROM BONDING TO HARDENED CONCRETE SUCH AS, BUT NOT LIMITED TO, BUILDING FOUNDATIONS, SIDEWALKS, DRAINAGE STRUCTURES, LIGHTING & SIGNAGE BASES, RETAINING WALLS, CURBS, ETC.. THE ISOLATION MATERIAL SHALL EXTEND THE FULL-DEPTH OF THE FRESH CONCRETE THICKNESS. FROM ONE DAY PLACEMENT TO THE NEXT, WHERE JOINTS ARE MATCHED, ISOLATION MATERIAL IS NOT NECESSARY. (E.G. ONE LANE PAVING TO THE NEXT, INTEGRAL CURBS)
- E. ISOLATION JOINTS BETWEEN SLABS AT SOME GRADE SHALL BE FORMED WITH 0.25 INCH THICK NEOPRENE OR 0.50 INCH THICK ASPHALT IMPREGNATED FIBER FILLER WITH HYDROCARBON RESISTANT ELASTOMERIC FILL MATERIAL AS SEALER. ALL EDGES TO BE HAND TOOLED WITH MAXIMUM 0.50 INCH RADIUS.
- F. A SATISFACTORY ISOLATION JOINT CAN BE FORMED AT METAL BUILDING CURBS BY PLACING A STRIP OF CURING PAPER AGAINST THE METAL FORM & THEN PLACING THE FRESH CONCRETE AGAINST THE PAPER. THE EDGES OF THE SLAB SHALL BE HAND TOOLED WITH MAXIMUM 0.50 INCH RADIUS.
3. JOINTS SEALANT – A JOINT SEALING PLAN FOR THE AFFECTED AREA SHALL BE PREPARED BY THE CONCRETE CONTRACTOR & SUBMITTED TO THE EOR, ALONG WITH THE JOINTING PLAN, 2 WEEKS PRIOR TO PLACEMENT OF CONCRETE FOR THE EOR APPROVAL. NOT ALL JOINT WILL BE REQUIRED SEALING, THE CONCRETE CONTRACTOR IS TO RECOMMEND THE NECESSARY LOCATION AND TO PROVIDE SUPPORTING DOCUMENTATION FOR NON-SEALING AREAS. USE A POLYURETHANE SEALANT (TREMCO THC-900/THC-901 MULTI-COMPOUND) COMPOUND OR EQUIVALENT. THE CONCRETE CONTRACTOR IS TO SUBMIT SEALANT TYPE AND MANUFACTURER INFORMATION TO THE EOR FOR APPROVAL WHEN "EQUIVALENT" IS USED. JOINTS SHALL BE PREPARED BY FOLLOWING MANUFACTURER'S RECOMMENDATIONS PRIOR TO SEALING.

LEGEND

SITE

- POLE SIGN
- SMALL PYLON SIGN
- LARGE PYLON SIGN
- RIGHT TURN DIRECTIONAL ARROW
- STRAIGHT DIRECTIONAL ARROW
- LEFT TURN DIRECTIONAL ARROW
- STRAIGHT AND LEFT TURN DIRECTIONAL ARROW
- STRAIGHT AND RIGHT TURN DIRECTIONAL ARROW
- HANDICAP PARKING SYMBOL
- F.D.O.T. TYPE "D" CURB
- F.D.O.T. TYPE "F" CURB AND GUTTER
- GATE VALVE BOX, WV= WATER, FV= FIRE, IV= IRRIGATION, & SSV= SANITARY SEWER
- CHAINLINK FENCE
- DECORATIVE WOOD OR ALUMINUM FENCE
- BARB WIRE FENCE
- HANDRAIL
- SCREEN/RETAINING WALL, AS NOTED.
- BIKE RACK
- PARKING COUNT SYMBOL PER ROW
- ROAD CENTERLINE SYMBOL

GRADING & DRAINAGE

- F.D.O.T. TYPE "C" DRAINAGE INLET
- F.D.O.T. TYPE "D" DRAINAGE INLET
- F.D.O.T. TYPE "E" DRAINAGE INLET
- F.D.O.T. TYPE "1" DRAINAGE INLET
- F.D.O.T. TYPE "2" DRAINAGE INLET
- F.D.O.T. TYPE "3" DRAINAGE INLET
- F.D.O.T. TYPE "4" DRAINAGE INLET
- F.D.O.T. TYPE "5" DRAINAGE INLET
- F.D.O.T. TYPE "6" DRAINAGE INLET
- STORM DRAINAGE MANHOLE
- MITERED END SECTION
- STORM DRAINAGE PIPE
- DRAINAGE FLOW DIRECTIONAL ARROW
- DRAINAGE STRUCTURE BUBBLE
- GRADE ELEVATION
- CONTOUR ELEVATION
- EROSION CONTROL SILT FENCE

UTILITY

- DCDA – DOUBLE CHECK DETECTOR ASSEMBLY
- DCVA – DOUBLE CHECK VALVE ASSEMBLY
- RPZ – REDUCED PRESSURE ZONE DEVICE
- DOMESTIC METER
- IRRIGATION METER
- GATE VALVE
- BLOW-OFF GATE VALVE
- REDUCER
- WET WELL
- 11.25" PIPE BEND
- 22.5" PIPE BEND
- 30" PIPE BEND
- 45" PIPE BEND
- 60" PIPE BEND
- 90" PIPE BEND
- TEE
- CROSS
- FIRE HYDRANT ASSEMBLY W/ UNOBSTRUCTED AREA CLEARANCES AS REQUIRED BY FIRE MARSHALL
- FIRE DEPARTMENT CONNECTION
- CLEAN OUT
- LIFT STATION
- GREASE TRAP
- SITE LIGHTING
- DECORATIVE SITE LIGHTING
- UTILITY POLE

5/16/23	PER SJRWMD COMMENTS		JWM	GRC	
DATE	REVISIONS		BY	CHECKED	

CONSTRUCTION PLANS
LUX CARWASH - APOPKA
1752, 1760, 1788 & 1774 ROCK
SPRINGS ROAD
CITY OF APOPKA, FLORIDA



5127 S. Orange Avenue, Suite 200
Orlando, FL 32809
Phone: 407-895-0324
Fax: 407-895-0325

www.feg-inc.us


LEGEND, NOTES AND SPECIFICATIONS


DESIGNED BY GRC	DRAWN BY JWM	CHECKED BY GRC	APPROVED BY GRC
--------------------	-----------------	-------------------	--------------------

PROJECT NO. 22-029	SCALE NONE
DATE MARCH 27, 2023	SHEET NO. C-4
SHEET 4	OF 27

THIS ITEM HAS BEEN DIGITALLY SIGNED AND SEALED BY: GREGORY R. CRAWFORD, P.E. ON THE DATE ADJACENT TO THE SEAL. PRINTED COPIES OF THIS DOCUMENT ARE NOT CONSIDERED SIGNED AND SEALED AND THE SIGNATURE MUST BE VERIFIED ON ANY ELECTRONIC COPIES.


Gregory R. Crawford
Date: 2023.05.17
16:56:25 -04'00'

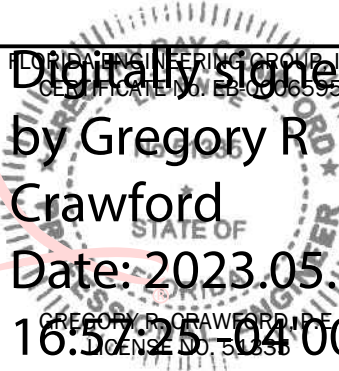

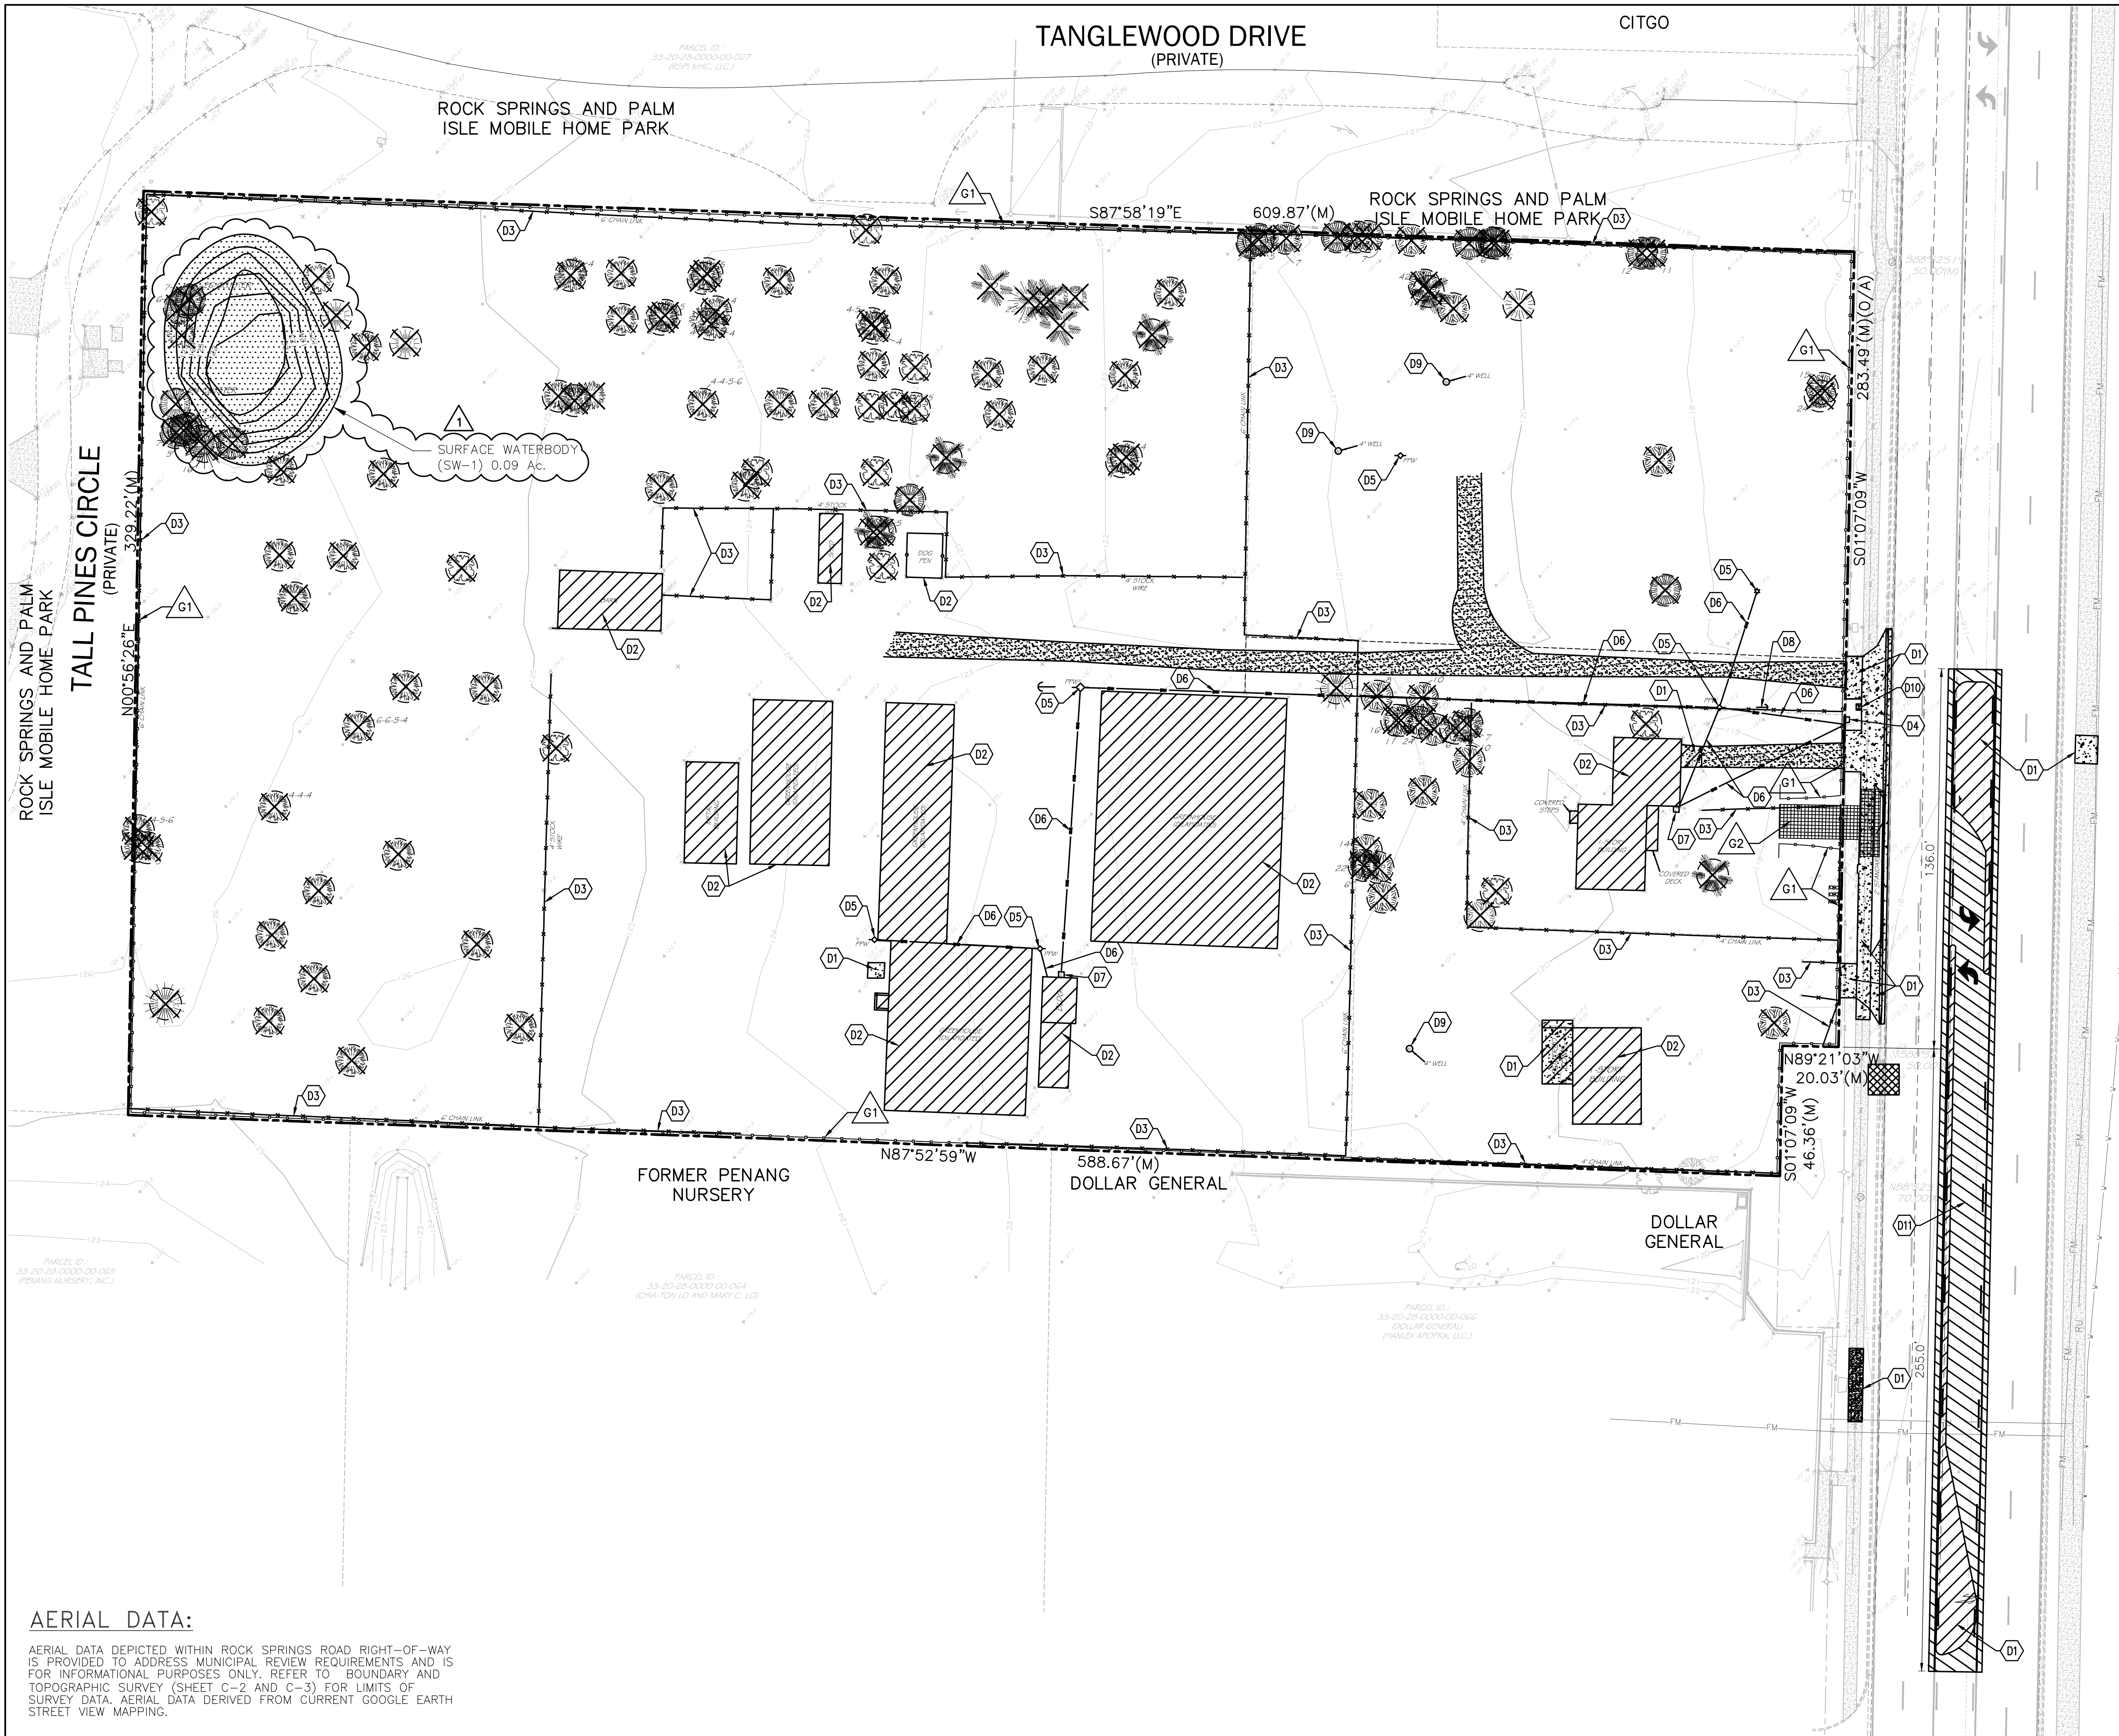

AERIAL DATA:

AERIAL DATA DEPICTED WITHIN ROCK SPRINGS ROAD RIGHT-OF-WAY IS PROVIDED TO ADDRESS MUNICIPAL REVIEW REQUIREMENTS AND IS FOR INFORMATIONAL PURPOSES ONLY. REFER TO BOUNDARY AND TOPOGRAPHIC SURVEY (SHEET C-2 AND C-3) FOR LIMITS OF SURVEY DATA. AERIAL DATA DERIVED FROM CURRENT GOOGLE EARTH STREET VIEW MAPPING.

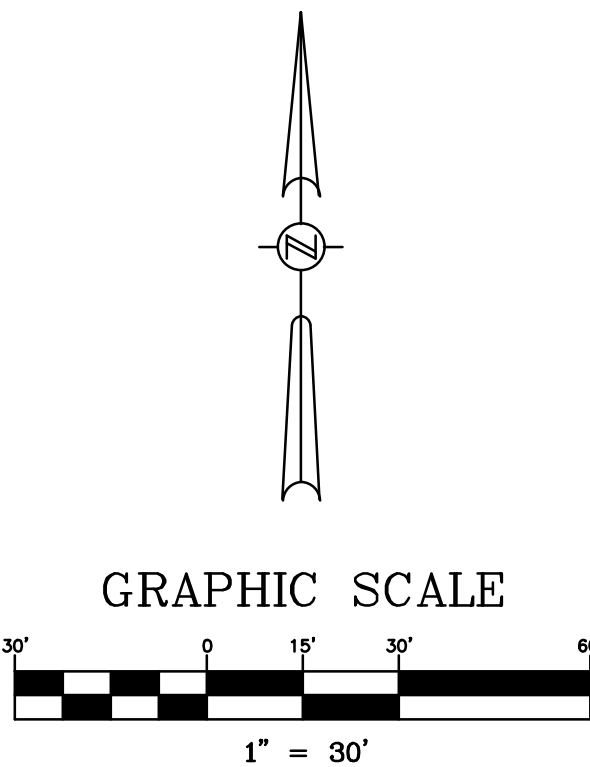

PLAN LEGEND

- SAW CUT & REMOVE EXISTING ASPHALT & CONCRETE IN HATCHED AREAS.
- EXISTING TREE TO BE REMOVED.
- EXISTING TREE TO REMAIN.
- SILT FENCE EROSION CONTROL BARRIER
- INLET INSERT SEDIMENT CONTAINMENT SYSTEM
- SURFACE WATERBODY (SW-1) - 0.09 AC. (IMPACTED)

DEMOLITION NOTES

- THE LOCATIONS, ELEVATIONS, & DIMENSIONS OF EXISTING UTILITIES & OTHER FEATURES ARE SHOWN ON THE PLANS ACCORDING TO THE BEST INFORMATION AVAILABLE AT THE TIME OF PLAN PREPARATION. THE CONTRACTOR SHALL VERIFY THE LOCATIONS, ELEVATIONS, & DIMENSIONS OF ALL EXISTING UTILITIES & OTHER FEATURES AFFECTING THE WORK PRIOR TO CONSTRUCTION. THE CONTRACTOR SHALL IMMEDIATELY NOTIFY FEG OF ANY DISCREPANCIES WHICH MAY AFFECT THE PROPOSED WORK.
- THE CONTRACTOR SHALL LOCATE ALL UNDERGROUND UTILITIES BEFORE EXCAVATION.
- THE CONTRACTOR SHALL, PRIOR TO INITIATION OF ANY SITE CLEARING OR OTHER CONSTRUCTION ACTIVITIES, INSTALL SILT SCREENS DOWNSTREAM OF ALL AREAS WHICH HAVE POTENTIAL OF EROSION OR SEDIMENT TRANSPORT OFFSITE OR TO WATER BODIES. THE CONTRACTOR SHALL IMPLEMENT OTHER STRUCTURAL EROSION CONTROL MEASURES IF REQUIRED TO PREVENT SEDIMENT TRANSPORT TO OFF-SITE AREAS & WATER BODIES.
- ALL TRASH, DEBRIS, & OTHER MATERIAL REMOVED FROM THE SITE SHALL BE PROPERLY DISPOSED OF BY THE CONTRACTOR IN ACCORDANCE WITH ALL LOCAL, STATE, & FEDERAL REGULATIONS.
- ANY EXCAVATED TRENCHES ARE TO BE BACKFILLED WITH CLEAN SAND COMPACTED TO AT LEAST 95% OF THE MODIFIED PROCTOR MAXIMUM DRY DENSITY VALUE (AASHTO T-180). REFER TO GEOTECHNICAL REPORT FOR SPECIFIC COMPACTION REQUIREMENTS UNDER BUILDING & OTHER STRUCTURES.
- ALL EXISTING CONCRETE TO BE REMOVED SHALL BE SAWCUT & REMOVED @ THE FIRST AVAILABLE GOOD JOINT & REPLACED TO MATCH EXISTING.
- THE CONTRACTOR SHALL CONTACT THE GAS UTILITY FOR LOCATION BEFORE EXCAVATION. CHAPTER 17-153 F.S. REQUIRES THAT AN EXCAVATOR NOTIFIES ALL GAS UTILITIES AT LEAST TWO DAYS PRIOR TO EXCAVATING. ALSO CALL 1-800-432-4770 FOR SUNSHINE LOCATES. F.S. 556.101 THROUGH 111.
- CONTRACTOR TO PROVIDE TREE PROTECTION AS REQUIRED BY THE LOCAL JURISDICTION.
- REMOVAL OF EXISTING BUILDINGS SHALL INCLUDE THE CONCRETE SLAB, FOOTERS, WATER, SEWER, GREASE TRAPS, ETC. ASSOCIATED WITH THE BUILDING.
- REMOVAL OF EXISTING SOD, TREES, SHRUBS, ETC. SHALL INCLUDE ROOTS AND IRRIGATION SYSTEMS.
- REMOVAL OF EXISTING PAVEMENT SHALL INCLUDE THE EXISTING BASE MATERIAL AND CURBS.
- CONTRACTOR SHALL COORDINATE WITH THE APPLICABLE UTILITY COMPANIES TO DISCONNECT THE UTILITIES AT, OR NEAR, THE PROPERTY LINE TO ALLOW THE INTEGRAL LINES AND FIXTURES TO BE REMOVED. THIS SHALL APPLY TO POWER, TELEPHONE, CABLE, WATER AND SEWER SYSTEMS.

DEMOLITION KEYNOTES

- D1. DEMOLISH AND REMOVE EXISTING CONCRETE/ASPHALT.
- D2. DEMOLISH AND REMOVE EXISTING STRUCTURE.
- D3. DEMOLISH AND REMOVE EXISTING FENCE.
- D4. CONTRACTOR TO COORDINATE WITH TELEPHONE PROVIDER FOR RELOCATION OF TELEPHONE BOX.
- D5. DEMOLISH AND REMOVE EXISTING POWER/LIGHT POLE.
- D6. DEMOLISH AND REMOVE EXISTING OVERHEAD UTILITY LINE.
- D7. DEMOLISH AND REMOVE EXISTING ELECTRIC BOX.
- D8. DEMOLISH AND REMOVE EXISTING GUY WIRE.
- D9. CONTRACTOR TO CAP EXISTING WELL (PER APPLICABLE LOCAL AND STATE REQUIREMENTS).
- D10. CONTRACTOR TO COORDINATE WITH USPS FOR RELOCATION OF MAILBOXES (2).
- D11. 2.5" MILLING.

GRADING KEYNOTES

- G1. SYNTHETIC EROSION CONTROL BARRIER (SEE FIGURE V-2, SHEET C-6 FOR DETAIL).
- G2. CONSTRUCT SOIL TRACKING PREVENTION DEVICE (SEE FIGURE V-19, SHEET C-6 FOR DETAIL).

DATE	REVISIONS	BY	CHECKED
5/16/23	PER SJRWMD COMMENTS	JWM	GRC

CONSTRUCTION PLANS
LUX CARWASH - APOPKA
1752, 1760, 1788 & 1774 ROCK
SPRINGS ROAD
CITY OF APOPKA, FLORIDA



5127 S. Orange Avenue, Suite 200
Orlando, FL 32809
Phone: 407-895-0324
Fax: 407-895-0325
www.feg-inc.us

STORMWATER POLLUTION PREVENTION AND DEMOLITION PLAN

DESIGNED BY GRC	DRAWN BY JWM	CHECKED BY GRC	APPROVED BY GRC
--------------------	-----------------	-------------------	--------------------

PROJECT NO. 22-029	SCALE 1" = 30'
DATE MARCH 27, 2023	SHEET NO. C-5
SHEET 5	OF 27

THIS ITEM HAS BEEN DIGITALLY
SIGNED AND SEALED BY:
GREGORY R. CRAWFORD, P.E.
ON THE DATE ADJACENT TO THE SEAL.
PRINTED COPIES OF THIS DOCUMENT
ARE NOT CONSIDERED SIGNED AND
SEALED AND THE SIGNATURE MUST BE
VERIFIED ON ANY ELECTRONIC COPIES.

Digitally signed
Gregory R. Crawford
Date: 2023.05.17
16:57:47 -0400

EROSION CONTROL SITE DESCRIPTION NOTES:

1. THE PROPOSED CONSTRUCTION ACTIVITY WILL ENTAIL THE CLEARING & GRUBBING OF A 4.59 ACRE SITE LOCATED AT 1752, 1760, 1788 & 1774 ROCK SPRINGS ROAD ITS ASSOCIATED PARKING, DRAINAGE & UTILITIES.
2. THE SEQUENCE OF SOILS DISTURBANCE ACTIVITY IS AS FOLLOWS:
 - A. INSTALL SILT FENCE AS SHOWN ON THE PLANS & PROVIDE TREE PROTECTION ON SITE, IF APPLICABLE.
 - B. ROUGH GRADE PROPOSED POND AREA(S) OR TEMPORARY SEDIMENTATION BASIN(S).
 - C. CLEAR & GRUB THE AREA TO BE DISTURBED. ENSURE THAT DRAINAGE FROM SITE DURING CONSTRUCTION IS CONVEYED TO THE POND(S) OR TEMPORARY SEDIMENTATION BASIN(S).
 - D. PLACE FILL ON-SITE TO BRING THE SITE UP TO THE PROPOSED GRADES.
 - E. BEGIN COMPACTION / STABILIZATION PROCESS.
3. THE TOTAL SITE AREA IS 4.59± ACRES & THE AREA TO BE DISTURBED IS 2.61± ACRES.
4. THE EXISTING SOIL IS #35 — POMELLO-URBAN LAND COMPLEX, 0 TO 5 PERCENT SLOPES #45 — SYMYNA FINE SANDS — URBAN LAND COMPLEX, 0 TO 2 PERCENT SLOPES. THE QUALITY OF THE STORMWATER DISCHARGE IS CONSISTENT W/ THE RUNOFF GENERATED BY A COMMERCIAL SITE.
5. THE TOTAL DRAINAGE AREA FOR THE PROJECT IS APPROXIMATELY 4.59 ACRES.
6. THE LATITUDE & LONGITUDE FOR THE DISCHARGE POINTS IS LAT: 28°42'35" N LONG: 81°30'34" W. THE RECEIVING WATER BODY IS ON-SITE STORMWATER POND, THEN EVENTUALLY DISCHARGES TO THE WEKIVA RIVER.
7. WASTE DISPOSAL SHALL BE IMPLEMENTED IN ACCORDANCE WITH LOCAL, STATE & FEDERAL REGULATIONS. ALL TRUCKS EXITING THE SITE WILL BE HOSED, ITS LOAD COVERED AND THE COVER PROPERLY SECURED. THE STORAGE, APPLICATION, GENERATION & MIGRATION OF ALL FERTILIZERS, HERBICIDES, PESTICIDES & TOXIC MATERIAL SHALL BE IN ACCORDANCE W/ LOCAL, STATE & FEDERAL REGULATIONS.


8. CONTRACTOR SHALL IDENTIFY THE INDIVIDUAL(S) RESPONSIBLE FOR THE WEEKLY & REQUIRED INSPECTIONS. A REPORTING SYSTEM ENTAILING THE ITEMS TO BE INSPECTED & THEIR CONDITION SHOULD BE DOCUMENTED & PLACED IN A DEDICATED FILING SYSTEM THAT WILL REMAIN ON THE PROJECT SITE, ACCESSIBLE TO THE CONSTRUCTION TEAM & TO THE F.D.E.P. INSPECTORS.
9. INSPECTIONS: CONSTRUCTION SITE WILL BE INSPECTED FOR EROSION PROBLEMS DAILY AND AFTER EACH RAINFALL GREATER THAN 0.5 INCH. A RAIN GAUGE WILL BE ON SITE TO MEASURE THE RAINFALL AMOUNT.

EROSION CONTROL NOTES:

1. THE CONTRACTOR SHALL COMPLY WITH ALL FEDERAL, STATE, & LOCAL CODES, ORDINANCES, & REGULATIONS GOVERNING POLLUTION OF THE ENVIRONMENT & SHALL IMPLEMENT ALL MEASURES NEEDED TO ENSURE ADEQUATE EROSION & SEDIMENT CONTROL DURING THE ENTIRE DURATION OF CONSTRUCTION. EROSION & SEDIMENT CONTROL MEASURES SHALL CONFORM TO CITY OF APOPKA, FLORIDA, FLORIDA DEPARTMENT OF ENVIRONMENTAL PROTECTION, & FLORIDA DEPARTMENT OF TRANSPORTATION REQUIREMENTS. INSTALLATION OF SILT FENCES & TURBIDITY BARRIERS SHALL BE IN ACCORDANCE WITH F.D.O.T. ROADWAY TRAFFIC DESIGN STANDARDS & STANDARD SPECIFICATIONS FOR ROAD & BRIDGE CONSTRUCTION, LATEST EDITION.
2. EROSION & SEDIMENT CONTROL MEASURES ARE TO BE PLACED PRIOR TO OR AS THE FIRST STEP IN CONSTRUCTION. EROSION & SEDIMENT CONTROL MEASURES ARE TO BE APPLIED AS A PERIMETER DEFENSE AGAINST THE TRANSPORTATION OF SILT & SEDIMENTS OFF THE PROJECT SITE OR INTO ADJACENT WATER BODIES OR WETLANDS.
3. THE CONTRACTOR SHALL PREPARE & IMPLEMENT AN EROSION CONTROL PLAN AS PART OF THE SCOPE OF WORK COVERED BY THESE PLANS. THE CONTRACTOR SHALL USE BEST MANAGEMENT PRACTICES IN CONTROLLING EROSION & SEDIMENT TRANSPORT DURING CONSTRUCTION. THE FLORIDA DEVELOPMENT MANUAL "A GUIDE TO SOUND LAND & WATER MANAGEMENT" MAY BE USED AS REFERENCE FOR RECOMMENDED BEST MANAGEMENT PRACTICES RELATED TO EROSION & SEDIMENT CONTROL.
4. THE CONTRACTOR SHALL SUBMIT THE EROSION CONTROL PLAN TO THE OWNER FOR APPROVAL PRIOR TO THE PRE-CONSTRUCTION MEETING.
5. ALL EROSION & SEDIMENT CONTROL MEASURES WHICH ARE NECESSARY TO LIMIT THE TRANSPORT OF SILTS & SEDIMENTS TO OUTSIDE THE LIMITS OF THE WORK AREA OR TO WATER BODIES OR WETLANDS ARE THE RESPONSIBILITY OF THE CONTRACTOR. THE CONTRACTOR SHALL PROVIDE BEST MANAGEMENT PRACTICES & IMPLEMENT STRUCTURAL MEASURES AS NEEDED TO PREVENT EROSION & SEDIMENT TRANSPORT FROM THE WORK AREAS. THE FOLLOWING ARE MINIMUM RECOMMENDED GUIDELINES TO BE IMPLEMENTED DURING CONSTRUCTION AS PART OF THE EROSION & SEDIMENT CONTROL PLAN:
 - A. STOCKPILING OF MATERIAL
NO EXCAVATED MATERIAL SHALL BE STOCKPILED IN SUCH A MANNER AS TO DIRECT RUNOFF DIRECTLY OFF THE PROJECT SITE OR INTO ANY ADJACENT WATER BODY OR STORMWATER COLLECTION FACILITY.
 - B. EXPOSED AREA LIMITATION & PROTECTION
THE SURFACE AREA OF OPEN, RAW ERODIBLE SOIL EXPOSED BY CLEARING & GRUBBING OPERATIONS OR EXCAVATION & FILLING OPERATIONS SHALL BE LIMITED AS NEEDED TO MINIMIZE THE POTENTIAL OF OFF-SITE SEDIMENT TRANSPORT. ALL EXPOSED AREAS SHALL BE PROTECTED BY INSTALLING EFFECTIVE EROSION & SEDIMENT CONTROL MEASURES SUCH AS SILT SCREENS, SYNTHETIC BALES, TURBIDITY BARRIERS, SWALES, OR A COMBINATION OF THESE & OTHER MEASURES AS WARRANTED.
 - C. INLET PROTECTION
INLETS & CATCH BASINS SHALL BE PROTECTED DURING CONSTRUCTION FROM SEDIMENT LADEN STORMWATER RUNOFF BY PROVIDING A COMBINATION OF SILT SCREENS, SYNTHETIC BALES, FILTER FABRIC COVERS OR OTHER MEASURES AS NECESSARY TO CONTROL THE TRANSPORT OF SEDIMENT.
 - D. TEMPORARY GRASSING
AREAS OPENED BY CONSTRUCTION OPERATIONS THAT ARE NOT ANTICIPATED TO BE DRESSED OR RECEIVE FINAL GRASSING TREATMENT WITHIN THIRTY DAYS SHALL BE SEEDED WITH A QUICK-GROWING GRASS SPECIES WHICH WILL PROVIDE AN EARLY COVER DURING THE SEASON IN WHICH IT IS PLANTED. TEMPORARY SEEDING SHALL BE CONTROLLED AS TO NOT ALTER OR COMPETE WITH PERMANENT GRASSING. SLOPES STEEPER THAN 6:1 SHALL ADDITIONALLY RECEIVE MULCHING OF APPROXIMATELY 2 INCHES OF LOOSE MEASURE OF MULCH MATERIAL CUT INTO THE SOIL OF THE SEEDED AREA TO A DEPTH OF 4 INCHES. THE SEEDED OR SEEDED & MULCHED AREAS SHALL BE ROLLED & WATERED AS NEEDED TO ENSURE OPTIMUM GROWING CONDITIONS FOR THE ESTABLISHMENT OF A GOOD GRASS COVER. IF AFTER 14 DAYS, THE TEMPORARY GRASSSED AREAS HAVE NOT ATTAINED A MINIMUM OF 75% OF GOOD GRASS COVER, THE AREAS WILL BE REWORKED & ADDITIONAL SEED APPLIED TO ESTABLISH THE DESIRED VEGETATION COVER. REWORKED & ADDITIONAL SEED APPLIED.
 - E. MAINTENANCE
EROSION & SEDIMENT CONTROL MEASURES SHALL BE MAINTAINED DURING THE ENTIRE DURATION OF CONSTRUCTION. THE CONTRACTOR SHALL INSPECT THE EROSION & CONTROL MEASURES ON A WEEKLY BASIS & 24 HOURS FOLLOWING RAINFALL EVENTS (0.5" OR GREATER) & IMMEDIATELY REPAIR ANY OBSERVED DAMAGED CONTROLS. ALL EROSION & SEDIMENT CONTROLS SHALL BE MAINTAINED AS TO FUNCTION PROPERLY WITHOUT THE TRANSPORT OF SEDIMENTS OUTSIDE THE LIMITS OF THE PROJECT.
6. APPROXIMATE SLOPES AFTER MAJOR GRADING VARIES BETWEEN 0.5% TO 6.0%. MAXIMUM SLOPES ARE FOUND IN THE POND AND RANGE BETWEEN 2:1 TO 6:1.
7. AREAS OF SOILS DISTURBANCE IS LIMITED TO THE AREA WITHIN THE SILT FENCE LIMITS AS SHOWN ON THE STORMWATER POLLUTION PREVENTION AND DEMOLITION PLAN (SEE SHEET C-5).
8. ALL DISTURBED PERVIOUS AREAS WILL BE SODDED, UNLESS OTHERWISE NOTED.
9. NO WETLANDS ARE LOCATED WITHIN THE PROPERTY BOUNDARY

FODS TRACKOUT CONTROL SYSTEM INSTALLATION GUIDE DETAIL

THE PURPOSE AND DESIGN OF THE FODS TRACKOUT CONTROL SYSTEM IS TO EFFECTIVELY REMOVE MOST SEDIMENT FROM VEHICLE TIRES AS THEY EXIT A DISTURBED LAND AREA ONTO A PAVED STREET. THIS MANUAL IS A PLATFORM FROM WHICH TO INSTALL A FODS TRACKOUT CONTROL SYSTEM. (NOTE: THIS IS NOT A ONE SIZE FITS ALL GUIDE.) THE INSTALLATION MAY NEED TO BE MODIFIED TO MEET THE EXISTING CONDITIONS, EXPECTATIONS, OR DEMANDS OF A PARTICULAR SITE. THIS IS A GUIDELINE. ULTIMATELY THE FODS TRACKOUT CONTROL SYSTEM SHOULD BE INSTALLED SAFELY WITH PROPER ANCHORING AND SIGNS PLACED AT THE ENTRANCE AND EXIT TO CAUTION USERS AND OTHERS.

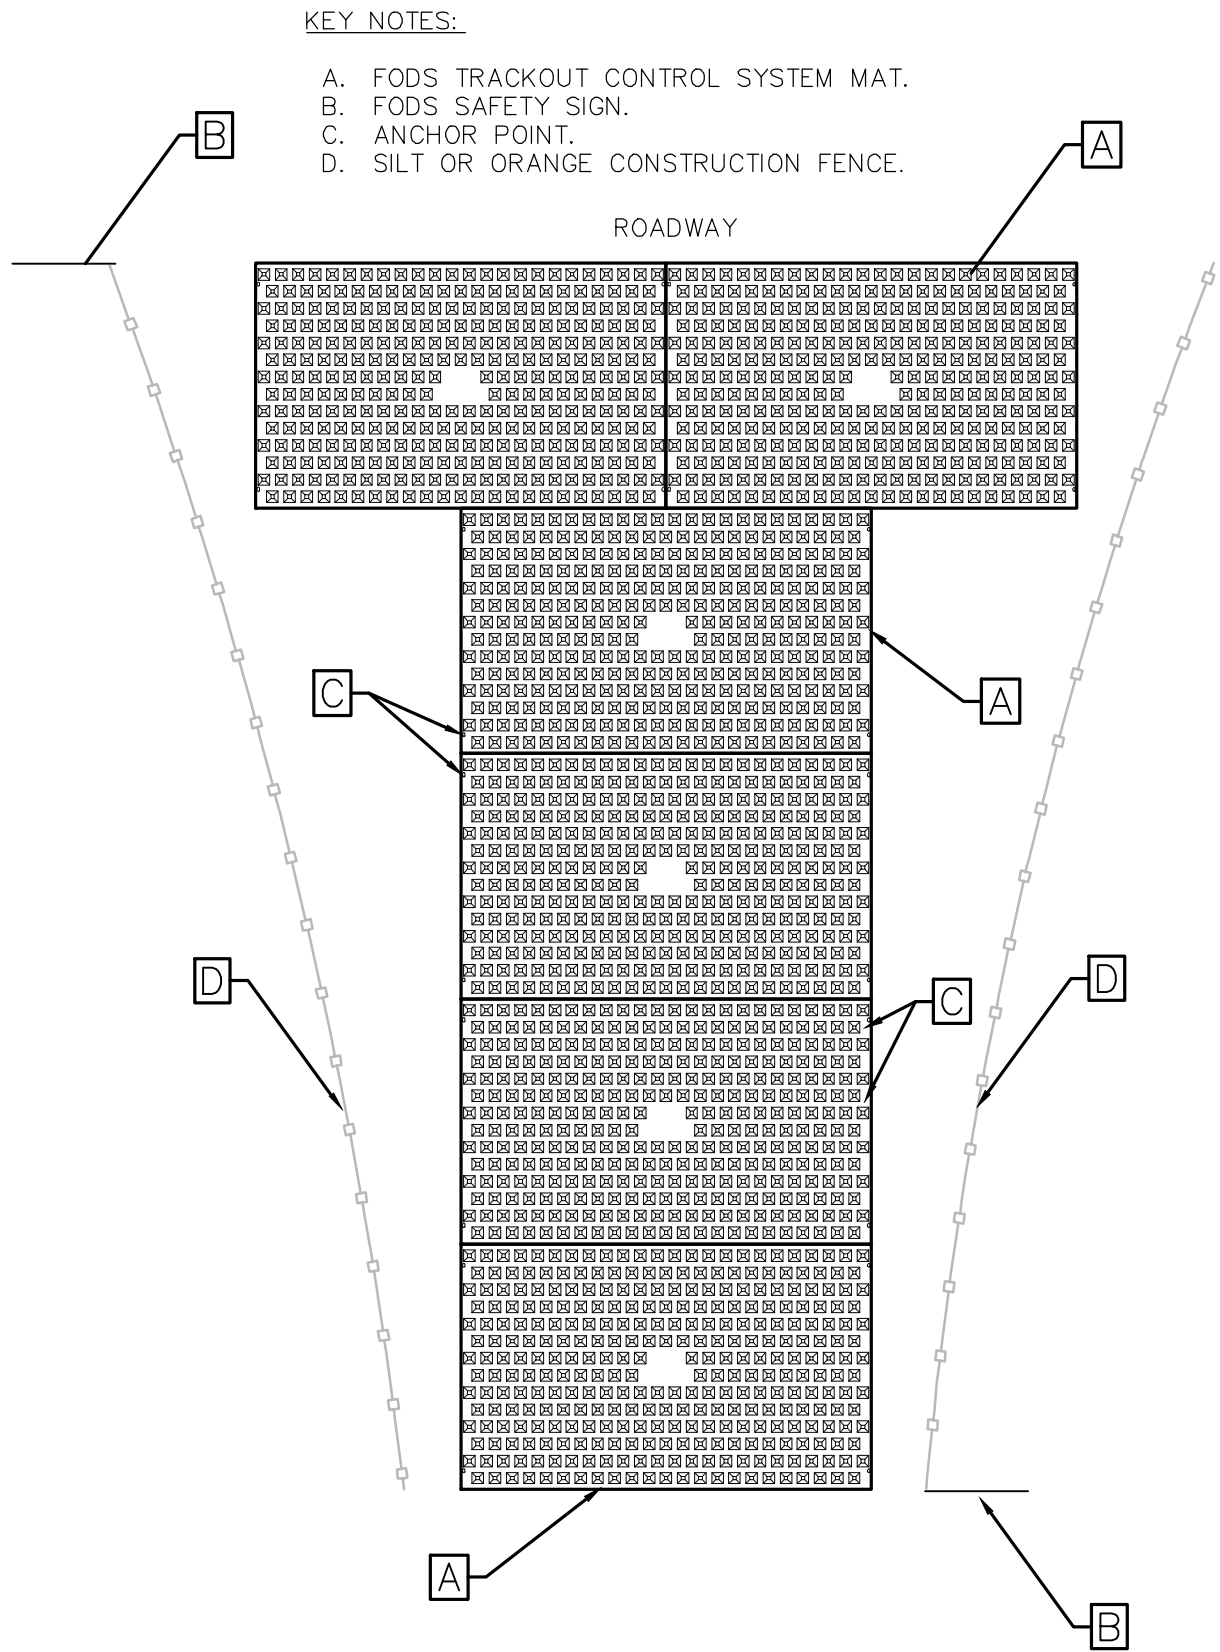

TYPICAL ONE-LANE LAYOUT

INSTALLATION:

1. THE SITE WHERE THE FODS TRACKOUT CONTROL SYSTEM IS TO BE PLACED SHOULD CORRESPOND TO BEST MANAGEMENT PRACTICES AS MUCH AS POSSIBLE. THE SITE WHERE FODS TRACKOUT CONTROL SYSTEM IS PLACED SHOULD ALSO MEET OR EXCEED THE LOCAL JURISDICTION OR STORM WATER POLLUTION PREVENTION PLAN (SWPPP) REQUIREMENTS.
2. CALL FOR UTILITY LOCATES 3 BUSINESS DAYS IN ADVANCE OF THE OF FODS TRACKOUT CONTROL SYSTEM INSTALLATION FOR THE MARKING OF UNDERGROUND UTILITIES. CALL THE UTILITY NOTIFICATION CENTER AT 811.
3. ONCE THE SITE IS ESTABLISHED WHERE FODS TRACKOUT CONTROL SYSTEM IS TO BE PLACED, ANY EXCESSIVE UNEVEN TERRAIN SHOULD BE LEVELED OUT OR REMOVED SUCH AS LARGE ROCKS, LANDSCAPING MATERIALS, OR SUDDEN ABRUPT CHANGES IN ELEVATION.
4. THE INDIVIDUAL MATS CAN START TO BE PLACED INTO POSITION. THE FIRST MAT SHOULD BE PLACED NEXT TO THE CLOSEST POINT OF EGRESS. THIS WILL ENSURE THAT THE VEHICLE WILL EXIT STRAIGHT FROM THE SITE ONTO THE PAVED SURFACE.
5. AFTER THE FIRST MAT IS PLACED DOWN IN THE PROPER LOCATION, MATS SHOULD BE ANCHORED TO PREVENT THE POTENTIAL MOVEMENT WHILE THE ADJOINING MATS ARE INSTALLED. ANCHORS SHOULD BE PLACED AT EVERY ANCHOR POINT (IF FEASIBLE) TO HELP MAINTAIN THE MAT IN ITS CURRENT POSITION.
6. AFTER THE FIRST MAT IS ANCHORED IN ITS PROPER PLACE, AN H BRACKET SHOULD BE PLACED AT THE END OF THE FIRST MAT BEFORE ANOTHER MAT IS PLACED ADJACENT TO THE FIRST MAT.
7. ONCE THE SECOND MAT IS PLACED ADJACENT TO THE FIRST MAT, MAKE SURE THE H BRACKET IS CORRECTLY SITUATED BETWEEN THE TWO MATS, AND SLIDE MATS TOGETHER.
8. NEXT THE CONNECTOR STRAPS SHOULD BE INSTALLED TO CONNECT THE TWO MATS TOGETHER.
9. UPON PLACEMENT OF EACH NEW MAT IN THE SYSTEM, THAT MAT SHOULD BE ANCHORED AT EVERY ANCHOR POINT TO HELP STABILIZE THE MAT AND ENSURE THE SYSTEM IS CONTINUOUS WITH NO GAPS IN BETWEEN THE MATS.
10. SUCCESSIVE MATS CAN THEN BE PLACED TO CREATE THE FODS TRACKOUT CONTROL SYSTEM REPEATING THE ABOVE STEPS.

USE AND MAINTENANCE:

1. VEHICLES SHOULD TRAVEL DOWN THE LENGTH OF THE TRACKOUT CONTROL SYSTEM AND NOT CUT ACROSS THE MATS.
2. DRIVERS SHOULD TURN THE WHEEL OF THEIR VEHICLES SUCH THAT THE VEHICLE WILL MAKE A SHALLOW S-TURN ROUTE DOWN THE LENGTH OF THE FODS TRACKOUT CONTROL SYSTEM.
3. MATS SHOULD BE CLEANED ONCE THE VOIDS BETWEEN THE PYRAMIDS BECOME FULL OF SEDIMENT. TYPICALLY THIS WILL NEED TO BE PERFORMED WITHIN TWO WEEKS AFTER A STORM EVENT. BRUSHING IS THE PREFERRED METHOD OF CLEANING, EITHER MANUALLY OR MECHANICALLY.
4. THE USE OF ICE MELT, ROCK SALT, SNOW MELT, DE-ICER, ETC. SHOULD BE UTILIZED AS NECESSARY DURING THE WINTER MONTHS AND AFTER A SNOW EVENT TO PREVENT ICE BUILDUP.

REMOVAL

1. REMOVAL OF FODS TRACKOUT CONTROL SYSTEM IS REVERSE ORDER OF INSTALLATION.
2. STARTING WITH THE LAST MAT, THE MAT THAT IS PLACED AT THE INNERMOST POINT OF THE SITE OR THE MAT FURTHER FROM THE EXIT OR PAVED SURFACE SHOULD BE REMOVED FIRST.
3. THE ANCHORS SHOULD BE REMOVED.
4. THE CONNECTOR STRAPS SHOULD BE UNBOLTED AT ALL LOCATIONS IN THE FODS TRACKOUT CONTROL SYSTEM.
5. STARTING WITH THE LAST MAT IN THE SYSTEM, EACH SUCCESSIVE MAT SHOULD THEN BE MOVED AND LACKED FOR LOADING BY FORKLIFT OR EXCAVATOR ONTO A TRUCK FOR REMOVAL FROM THE SITE.

FIGURE V-19

STATE OF FLORIDA E&SC DESIGNER & REVIEWER MANUAL; LATEST EDITION: JULY 2013

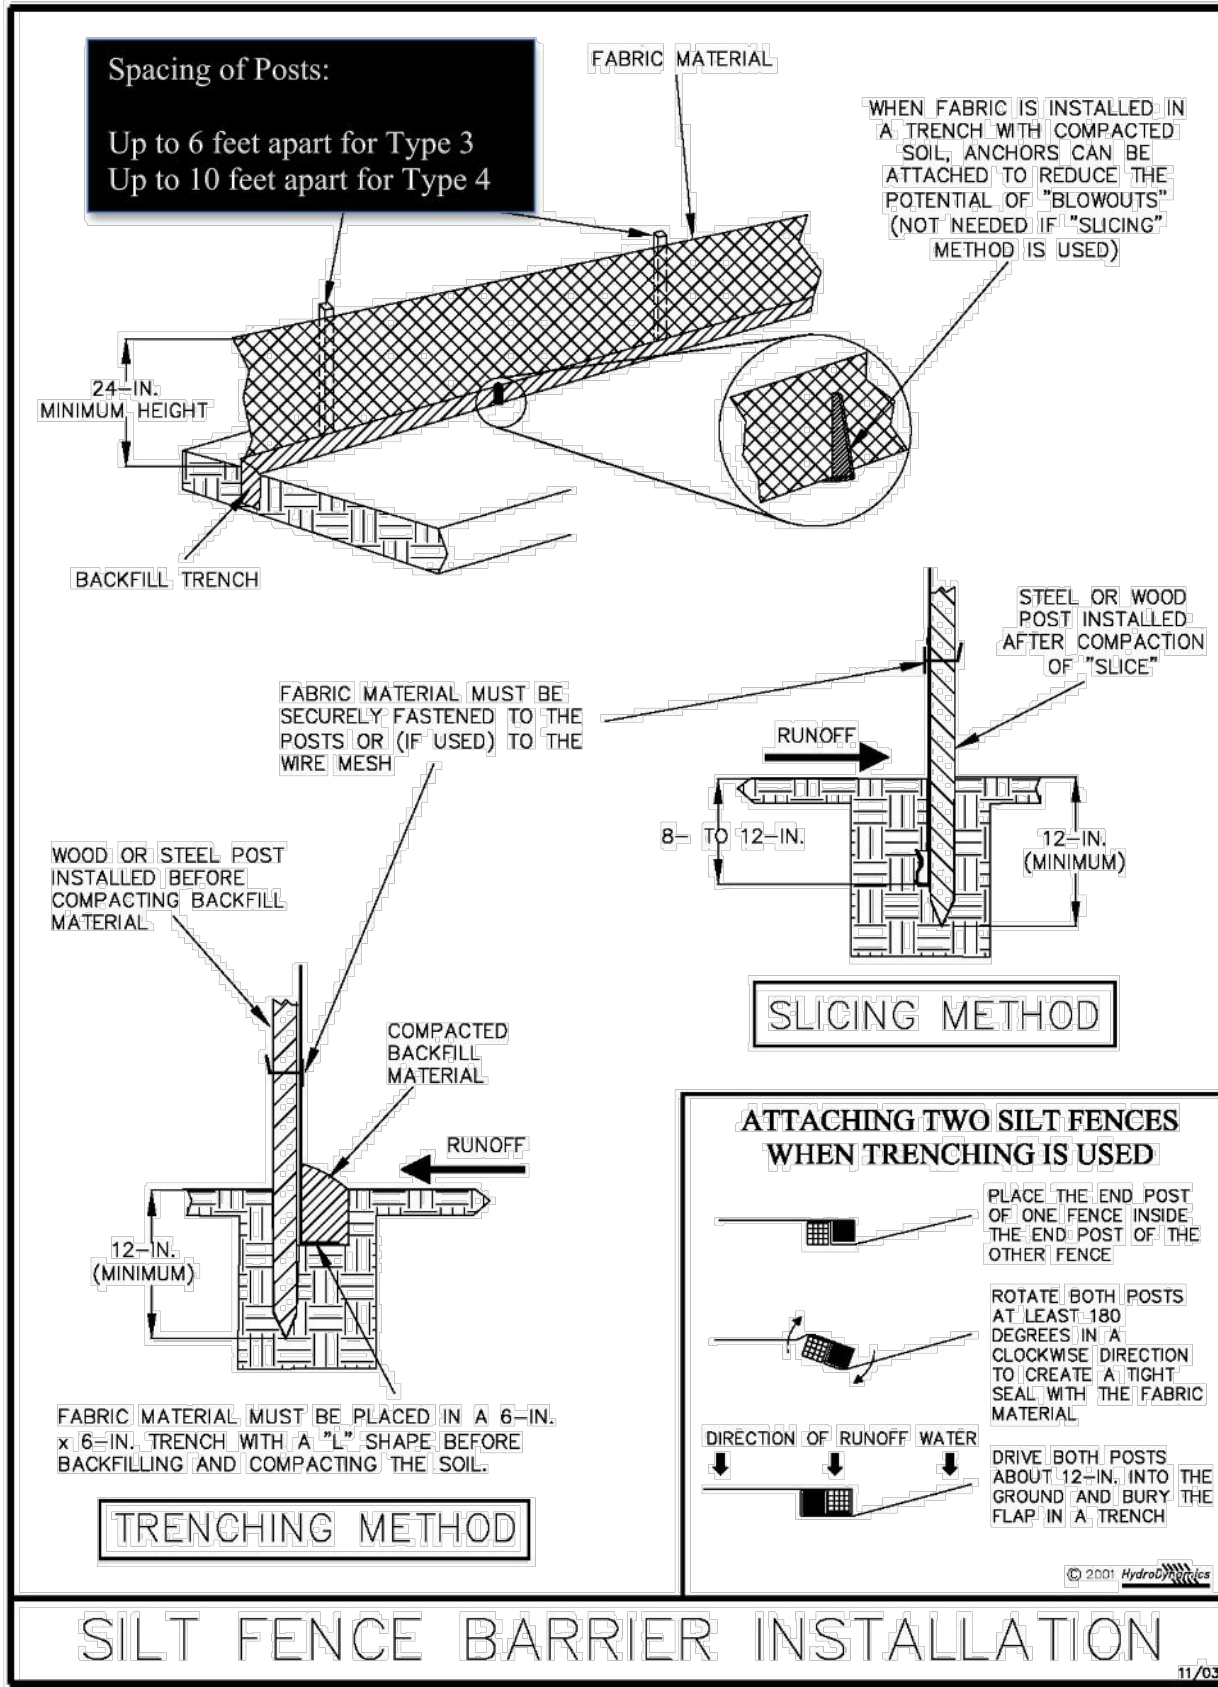


Figure V-2: Illustration of a Silt Fence Barrier

Figure V-19B: Illustration of a Curb and Gutter Sediment Containment System

5/16/23	PER SJRWMD COMMENTS		JWM	GRC	
DATE	REVISIONS		BY	CHECKED	

CONSTRUCTION PLANS
LUX CARWASH - APOPKA
1752, 1760, 1788 & 1774 ROCK
SPRINGS ROAD
CITY OF APOPKA, FLORIDA



5127 S. Orange Avenue, Suite 200
Orlando, FL 32809
Phone: 407-895-0324
Fax: 407-895-0325

www.feg-inc.us

STORMWATER POLLUTION PREVENTION PLAN
(NOTES AND DETAILS)

DESIGNED BY GRC	DRAWN BY JWM	CHECKED BY GRC	APPROVED BY GRC
--------------------	-----------------	-------------------	--------------------

SOIL TRACKING PREVENTION

1. A SOIL TRACKING PREVENTION DEVICE (STPD) SHALL BE CONSTRUCTED AT THE LOCATION SHOWN ON THE PLANS. TRAFFIC FROM UNSTABILIZED AREAS OF CONSTRUCTION SHALL BE DIRECTED THRU THE STPD BARRIER. FLAGGING OR OTHER POSITIVE MEANS SHALL BE USED AS REQUIRED TO LIMIT & DIRECT VEHICULAR EGRESS ACROSS THE STPD.
2. THE CONTRACTOR MAY PROPOSE AN ALTERNATIVE TECHNIQUE TO MINIMIZE OFFSITE TRACKING OF SEDIMENT. THE ALTERNATIVE MUST BE REVIEWED & APPROVED BY THE ENGINEER &/OR CITY OF APOPKA, FLORIDA PRIOR TO ITS USE.
3. ALL MATERIALS SPILLED, DROPPED, OR TRACKED ONTO PUBLIC ROADS (INCLUDING THE STPD AGGREGATE & CONSTRUCTION MUD) SHALL BE REMOVED DAILY, OR MORE FREQUENTLY IF SO DIRECTED BY THE ENGINEER &/OR CITY OF APOPKA, FLORIDA.
4. AGGREGATES SHALL BE AS DESCRIBED IN SECTION 901 EXCLUDING 901-2.3. AGGREGATES SHALL BE FDOT SIZE #1. IF THIS SIZE IS NOT AVAILABLE, THE NEXT AVAILABLE SMALLER SIZE AGGREGATE MAY BE SUBSTITUTED WITH THE APPROVAL OF THE ENGINEER. SIZES CONTAINING EXCESSIVE SMALL AGGREGATE WILL TRACK OFF THE PROJECT & ARE UNSUITABLE.
5. THE STPD SHALL BE MAINTAINED IN A CONDITION THAT WILL ALLOW IT TO PERFORM ITS FUNCTION. TO PREVENT OFFSITE TRACKING, THE STPD SHALL BE RINSED (DAILY WHEN IN USE) TO MOVE ACCUMULATED MUD DOWNWARD THRU THE STONE. ADDITIONAL STABILIZATION OF THE VEHICULAR ROUTE LEADING TO THE STPD MAY BE REQUIRED TO LIMIT THE MUD TRACKED.

EROSION CONTROLS FOR NON STORMWATER DISCHARGES:

A) WASTE DISPOSAL:

HAZARDOUS WASTE:

ALL WASTE MATERIAL WILL BE COLLECTED AND STORED IN A METAL DUMPSTER WHICH WILL BE MAINTAINED BY A LICENSED SOLID WASTE MANAGEMENT COMPANY IN CITY OF APOPKA, FLORIDA. THE DUMPSTER WILL MEET ALL LOCAL, STATE AND FEDERAL REGULATIONS. ALL TRASH AND CONSTRUCTION DEBRIS FROM THE SITE WILL BE DEPOSITED IN THE DUMPSTER. THE DUMPSTER WILL BE EMPTIED AS OFTEN AS NECESSARY TO NOT CAUSE ON-SITE DISPOSAL OF WASTE. THE TRASH WILL BE HAULED TO A LANDFILL APPROVED BY CITY OF APOPKA, FLORIDA. NO CONSTRUCTION WASTE WILL BE BURIED ONSITE. ALL PERSONNEL WILL BE INSTRUCTED REGARDING THE CORRECT PROCEDURE FOR WASTE DISPOSAL. NOTICES STATING THESE PRACTICES WILL BE POSTED AT THE SUPERINTENDENT CONSTRUCTION TRAILER. THE INDIVIDUAL RESPONSIBLE FOR MANAGING THIS TASK WILL BE IDENTIFIED BY THE CONTRACTOR.

HAZARDOUS WASTE:

ALL HAZARDOUS WASTE MATERIALS WILL BE DISPOSED OF IN ACCORDANCE WITH THE APPLICABLE LOCAL, STATE & FEDERAL REGULATIONS. ALL PERSONNEL WILL BE INSTRUCTED REGARDING THE CORRECT PROCEDURE FOR HAZARDOUS WASTE DISPOSAL. NOTICES STATING THESE PRACTICES WILL BE POSTED AT THE SUPERINTENDENT CONSTRUCTION TRAILER. THE INDIVIDUAL RESPONSIBLE FOR MANAGING THIS TASK WILL BE IDENTIFIED BY THE CONTRACTOR.

SANITARY WASTE:

ALL SANITARY WASTE WILL BE COLLECTED FROM THE PORTABLE UNITS A MINIMUM OF THREE TIMES PER WEEK BY A LICENSED SANITARY WASTE MANAGEMENT CONTRACTOR AS REQUIRED BY LOCAL REGULATION.

B) OFFSITE VEHICLE TRACKING:

A GRAVEL CONSTRUCTION ENTRANCE HAS BEEN PROVIDED TO HELP REDUCE VEHICLE TRACKING OF SEDIMENTS. THE PAVED STREET ADJACENT TO THE SITE ENTRANCE WILL BE SWEEP DAILY TO REMOVE ANY EXCESS MUD, DIRT OR ROCK TRACKED FROM THE SITE. DUMP TRUCKS HAULING MATERIAL FROM THE CONSTRUCTION SITE WILL BE COVERED WITH A TARPULIN.

SPECIFIC NOTES:

1. DEMOLITION LIMITS FOR SIDEWALKS, CURBS AND OTHER EXISTING IMPROVEMENTS ARE SHOWN BASED ON THE EXISTING CONDITIONS. IF WHAT IS NEEDED TO CONSTRUCT THE IMPROVEMENTS SHOWS ANY DEMOLITION BEYOND THE LIMITS SHOWN, DEMOLITION BEYOND THE LIMITS SHOWN DEEMED NECESSARY BY THE CONTRACTOR SHALL BE VERIFIED DURING THE BID PROCESS AND COORDINATED WITH OWNER AND LOCAL JURISDICTION. RESTORATION OF ALL AREAS IMPACTED BY THE CONSTRUCTION SHALL BE MADE AS PART OF THE BASE BID FOR THE PROJECT TO A CONDITION EQUAL TO OR BETTER THAN EXISTING CONDITIONS.

DUST CONTROL & PREVENTION:


THE SURFACE AREA OF OPEN, RAW ERODIBLE SOILS EXPOSED BY CLEARING & GRUBBING OPERATIONS OR EXCAVATION & FILLING OPERATIONS SHALL BE LIMITED AS NEEDED TO MINIMIZE THE POTENTIAL OF DUST PRODUCTION. IN ADDITION:

1. ALL EXPOSED AREAS SHALL BE PROTECTED BY INSTALLING DUST CONTROL CONTROL MEASURES SUCH AS STABILIZING EXPOSED SOILS USING VEGETATION, MULCHING, SPRAY-ON ADHESIVES, CALCIUM CHLORIDE, WET SUPPRESSION (WATERING) AND STONE/GRAVEL LAYERING AS APPLICABLE FOR THE PROJECT AND DEEMED NECESSARY BY THE CONTRACTOR TO CONTROL DUST.
2. ONSITE VEHICLE TRAFFIC SHOULD BE LIMITED TO A MAXIMUM 15 MPH SPEED, AND THE NUMBER AND ACTIVITY OF VEHICLES SHOULD BE CONTROLLED AT ANY GIVEN TIME.
3. A MOBILE UNIT SHOULD BE AVAILABLE TO APPLY WATER TO CONTROL DUST WHEN NEEDED.
4. COVERS SHALL BE PROVIDED FOR ALL HAUL TRUCKS TRASPORTING MATERIALS THAT CONTRIBUTE TO DUST.
5. IF CHEMICAL STABILIZATION METHOD IS USED, THE CHEMICALS SHOULD BE APPROVED FOR USE BY THE APPROPRIATE REGULATORY AGENCIES AND SHALL NOT CREATE ANY ADVERSE IMPACTS TO STORMWATER, PLANT LIFE, WATER BODIES, GROUNDWATER, OR FISH AND WILDLIFE.

NPDES NOTE

A NOTICE OF INTENT TO USE GENERIC PERMIT FOR STORMWATER NATIONAL POLLUTION DISCHARGE ELIMINATION SYSTEM (NPDES) IS REQUIRED FOR THE PROJECT, UNLESS OBTAINED BY THE OWNER, THE CONTRACTOR SHALL APPLY AND OBTAIN A NOI NPDES PRIOR TO START OF CONSTRUCTION ACTIVITIES.

PROJECT NO. 22-029	THIS ITEM HAS BEEN DIGITALLY SIGNED AND SEALED BY: GREGORY R. CRAWFORD, P.E. ON THE DATE ADJACENT TO THE SEAL. PRINTED COPIES OF THIS DOCUMENT ARE NOT CONSIDERED SIGNED AND SEALED AND THE SIGNATURE MUST BE VERIFIED ON ANY ELECTRONIC COPIES.	FLORIDA ENGINEERING GROUP, INC. Digitally signed by Gregory R. Crawford Date: 2023.05.17 16:58:07 -0400
SCALE NONE		
DATE MARCH 27, 2023		
SHEET NO. C-6		
SHEET 6 OF 27		

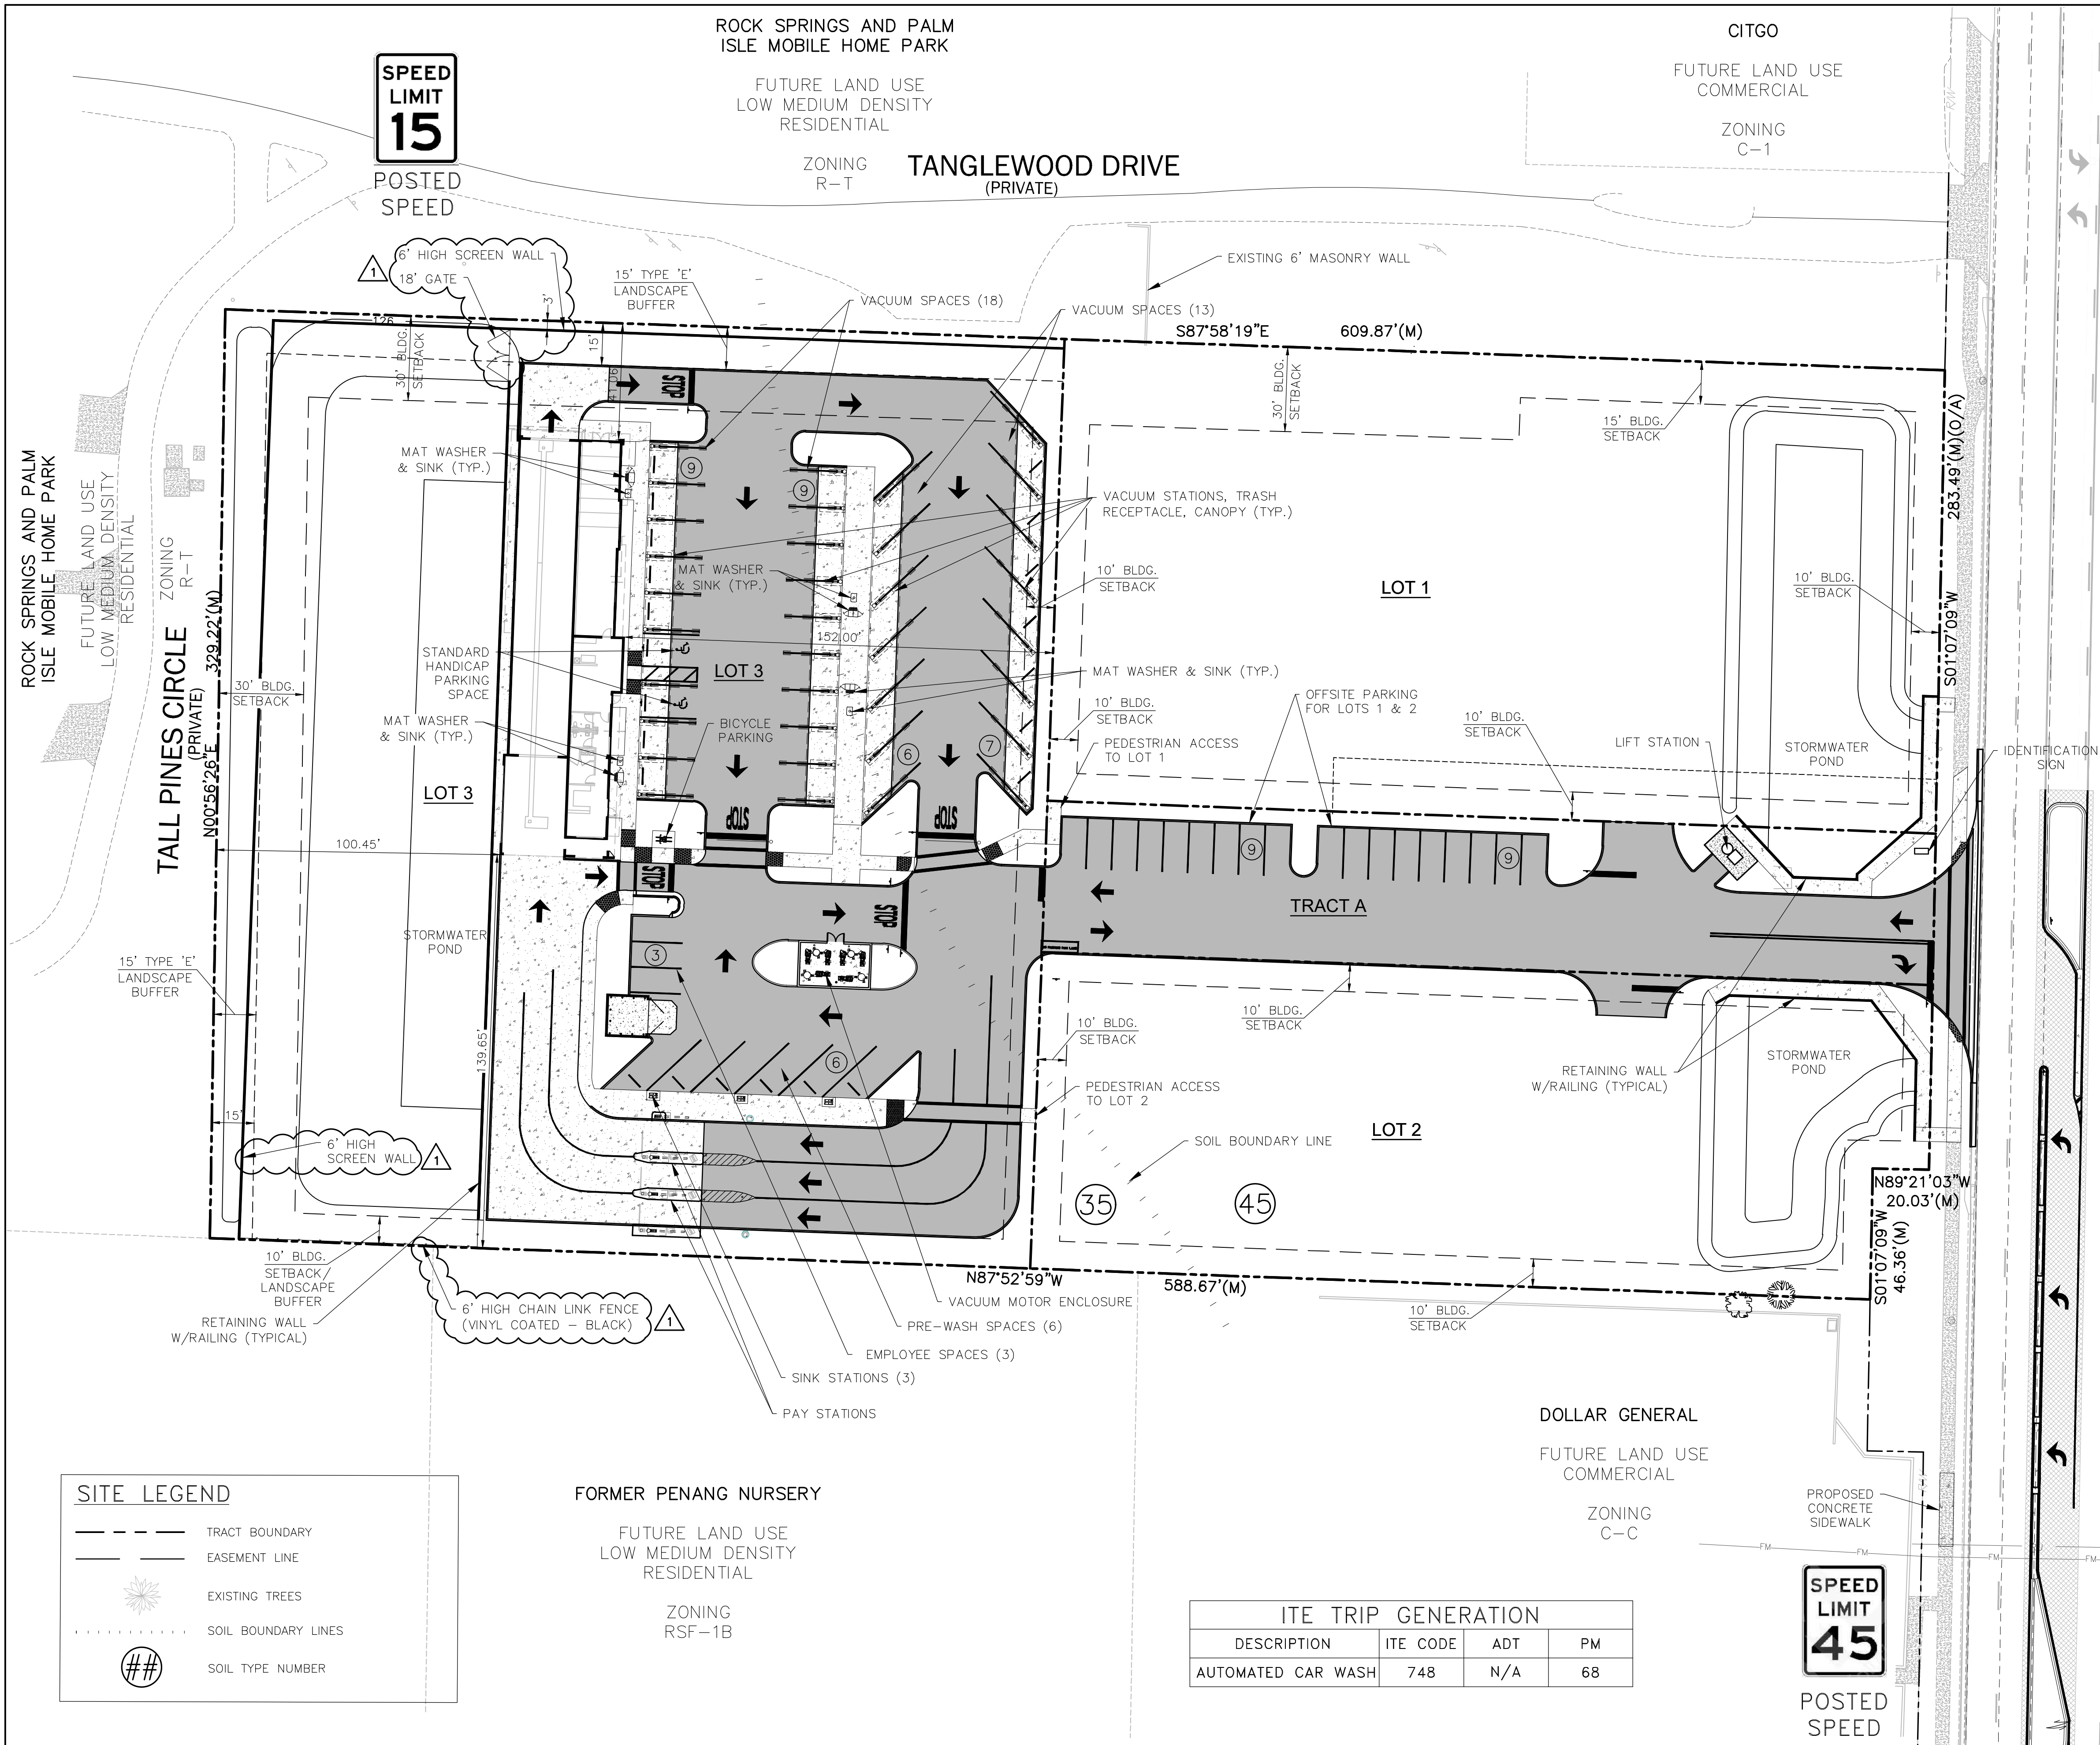

ROCK SPRINGS ROAD
(R/W VARIES) (POSTED SPEED LIMIT 45 MPH)

SITE DATA

PROPERTY LOCATION:	1752, 1760, 1788 & 1774 ROCK SPRINGS ROAD		
EXISTING PROPERTY ZONING:	C-C		
PROPOSED PROPERTY ZONING:	C-C		
PARCEL ID NUMBERS:	33-20-28-0000-00-033, 33-20-28-0000-00-034, 33-20-28-0000-00-042, 33-20-28-0000-00-048		
PROPERTY FUTURE LAND USE DESIGNATION:	COMMERCIAL		
EXISTING USE:	RESIDENTIAL/SINGLE FAM. CLASS II AND ORCHARD/GROVES		
PROPOSED USE:	CAR WASH/RETAIL		
TOTAL AREA:	4.59± ACRES		
TRACT A:	0.39± ACRES		
LOT 1:	1.18± ACRES		
LOT 2:	0.79± ACRES		
LOT 3:	2.22± ACRES		
PROJECT AREA:	4.59± ACRES		
PROPOSED BUILDING (LOT 3):	5,793 S.F.		
BUILDING SETBACKS (REQUIRED)	BUILDING SETBACKS (PROPOSED)		
FRONT (EAST)	10'	FRONT (EAST)	152.00'
SIDE (NORTH)	15'/30' (ST. SIDE/RESIDENTIAL)	SIDE (NORTH)	41.06'
SIDE (SOUTH)	10'	SIDE (SOUTH)	139.65'
REAR (WEST)	30'	REAR (WEST)	100.45'
MAXIMUM ALLOWABLE BUILDING HEIGHT	35'	BUILDING HEIGHT (PROPOSED)	35'

BUILDING CONSTRUCTION TYPE

TYPE 2B (II (111)), UNPROTECTED

PARKING (LOT 3 & TRACT A)

TOTAL PARKING REQUIRED	6 SPACES
CARWASH (3 SPACES/BAY+1 SPACE/200 SF (1 BAY = 3 SPACES + 512 SF/200 = 3 SPACES)	6 SPACES
SPACES REQUIRED TO BE RESERVED FOR HANDICAP	1 SPACES
BICYCLE PARKING (1 PER 10,000 SF)	1 SPACES
PARKING PROVIDED	
PRE-WASH PARKING SPACES	6 SPACES
VACUUM PARKING SPACES (STANDARD)	29 SPACES
VACUUM PARKING SPACES (HANDICAP)	2 SPACES
HANDICAP PARKING (STANDARD)	1 SPACE
EMPLOYEE PARKING (STANDARD)	3 SPACES
TRACT A PARKING	18 SPACES
TOTAL PARKING PROVIDED	59 SPACES
BICYCLE PROVIDED	2 SPACES

SITE AREA CALCULATIONS (LOT 3 & TRACT A)

	EXISTING	PROPOSED			
BUILDING	0.00 S.F.	6,053.49 S.F.			
DUMPSTER	0.00 S.F.	225.00 S.F.			
PAVING/CURBS	0.00 S.F.	56,665 S.F.			
SIDEWALK	0.00 S.F.	5,522.58 S.F.			
IMPERVIOUS AREA	0.00 S.F.	68,466.07 S.F.	1.57 AC.	60.12 %	
PERVIOUS AREA	96,944.33 S.F.	2,226 AC.	45,410.07 S.F.	1.04 AC.	39.88 %
TOTAL SITE AREA	96,944.33 S.F.	2,226 AC.	113,876.14 S.F.	2.61 AC.	100.00 %

MINIMUM OPEN SPACE REQUIRED	20 %
OPEN SPACE PROVIDED	39.88 %

FLOOD ZONE

FLOOD ZONE X PER FEMA F.I.R.M. PANEL 12095C0110H DATED: 09/24/2021

SOILS #35 - POMELLO-URBAN LAND COMPLEX, 0 TO 5 PERCENT SLOPES
#45 - SMYRNA FINE SANDS - URBAN LAND COMPLEX, 0 TO 2 PERCENT SLOPES

WETLAND STATEMENT

NO WETLANDS ARE LOCATED WITHIN THE PROPERTY BOUNDARY.

HAZARDOUS MATERIALS STATEMENT

DURING CONSTRUCTION, WHEN COMBUSTIBLES ARE BROUGHT ONTO THE SITE IN SUCH QUANTITIES AS DEEMED HAZARDOUS BY THE FIRE OFFICIAL, ACCESS ROADS & A SUITABLE TEMPORARY SUPPLY OF WATER ACCEPTABLE TO THE FIRE DEPARTMENT SHALL BE PROVIDED & MAINTAINED.

LIGHTING NOTE

LIGHTING SHALL COMPLY WITH CITY OF APOPKA, FLORIDA COMMERCIAL DESIGN STANDARDS.

COMMERCIAL DESIGN STANDARDS NOTE

THE PROJECT SHALL COMPLY WITH THE COMMERCIAL DESIGN STANDARDS SET FORTH IN THE CITY OF APOPKA, FLORIDA LAND DEVELOPMENT CODE.

DUMPSTER NOTE

THE DUMPSTER SHALL HAVE OPAQUE GATING AND THE WALL SHALL HAVE A DECORATIVE CONCRETE CAP. WALL SHALL BE ARCHITECTURALLY COMPATIBLE MATERIAL TO THE PRINCIPLE BUILDING.

SIGNAGE NOTE

BILLBOARDS & POLE SIGNS SHALL BE PROHIBITED. GROUND & FASCIA SIGNS SHALL BE PER CITY OF APOPKA, FLORIDA LAND DEVELOPMENT CODE.

5/16/23	PER SJRWMD COMMENTS	JWM	GRC
DATE	REVISIONS	BY	CHECKED

CONSTRUCTION PLANS
LUX CARWASH - APOPKA
1752, 1760, 1788 & 1774 ROCK
SPRINGS ROAD
CITY OF APOPKA, FLORIDA



5127 S. Orange Avenue, Suite 200
Orlando, FL 32809
Phone: 407-895-0324
Fax: 407-895-0325
www.feg-inc.us

OVERALL SITE PLAN


DESIGNED BY	DRAWN BY	CHECKED BY	APPROVED BY
GRC	JWM	GRC	GRC

PROJECT NO.	22-029
SCALE	1" = 30'
DATE	MARCH 27, 2023
SHEET NO.	C-7
SHEET	7 OF 27

THIS ITEM HAS BEEN DIGITALLY
SIGNED AND SEALED BY:
GREGORY R. CRAWFORD, P.E.
ON THE DATE ADJACENT TO THE SEAL.
PRINTED COPIES OF THIS DOCUMENT
ARE NOT CONSIDERED SIGNED AND
SEALED AND THE SIGNATURE MUST BE
VERIFIED ON ANY ELECTRONIC COPIES.

Gregory R. Crawford
Date: 2023.05.17
16:38:26-04:00


Digitally signed
By Gregory R. Crawford
Date: 2023.05.17
16:38:26-04:00

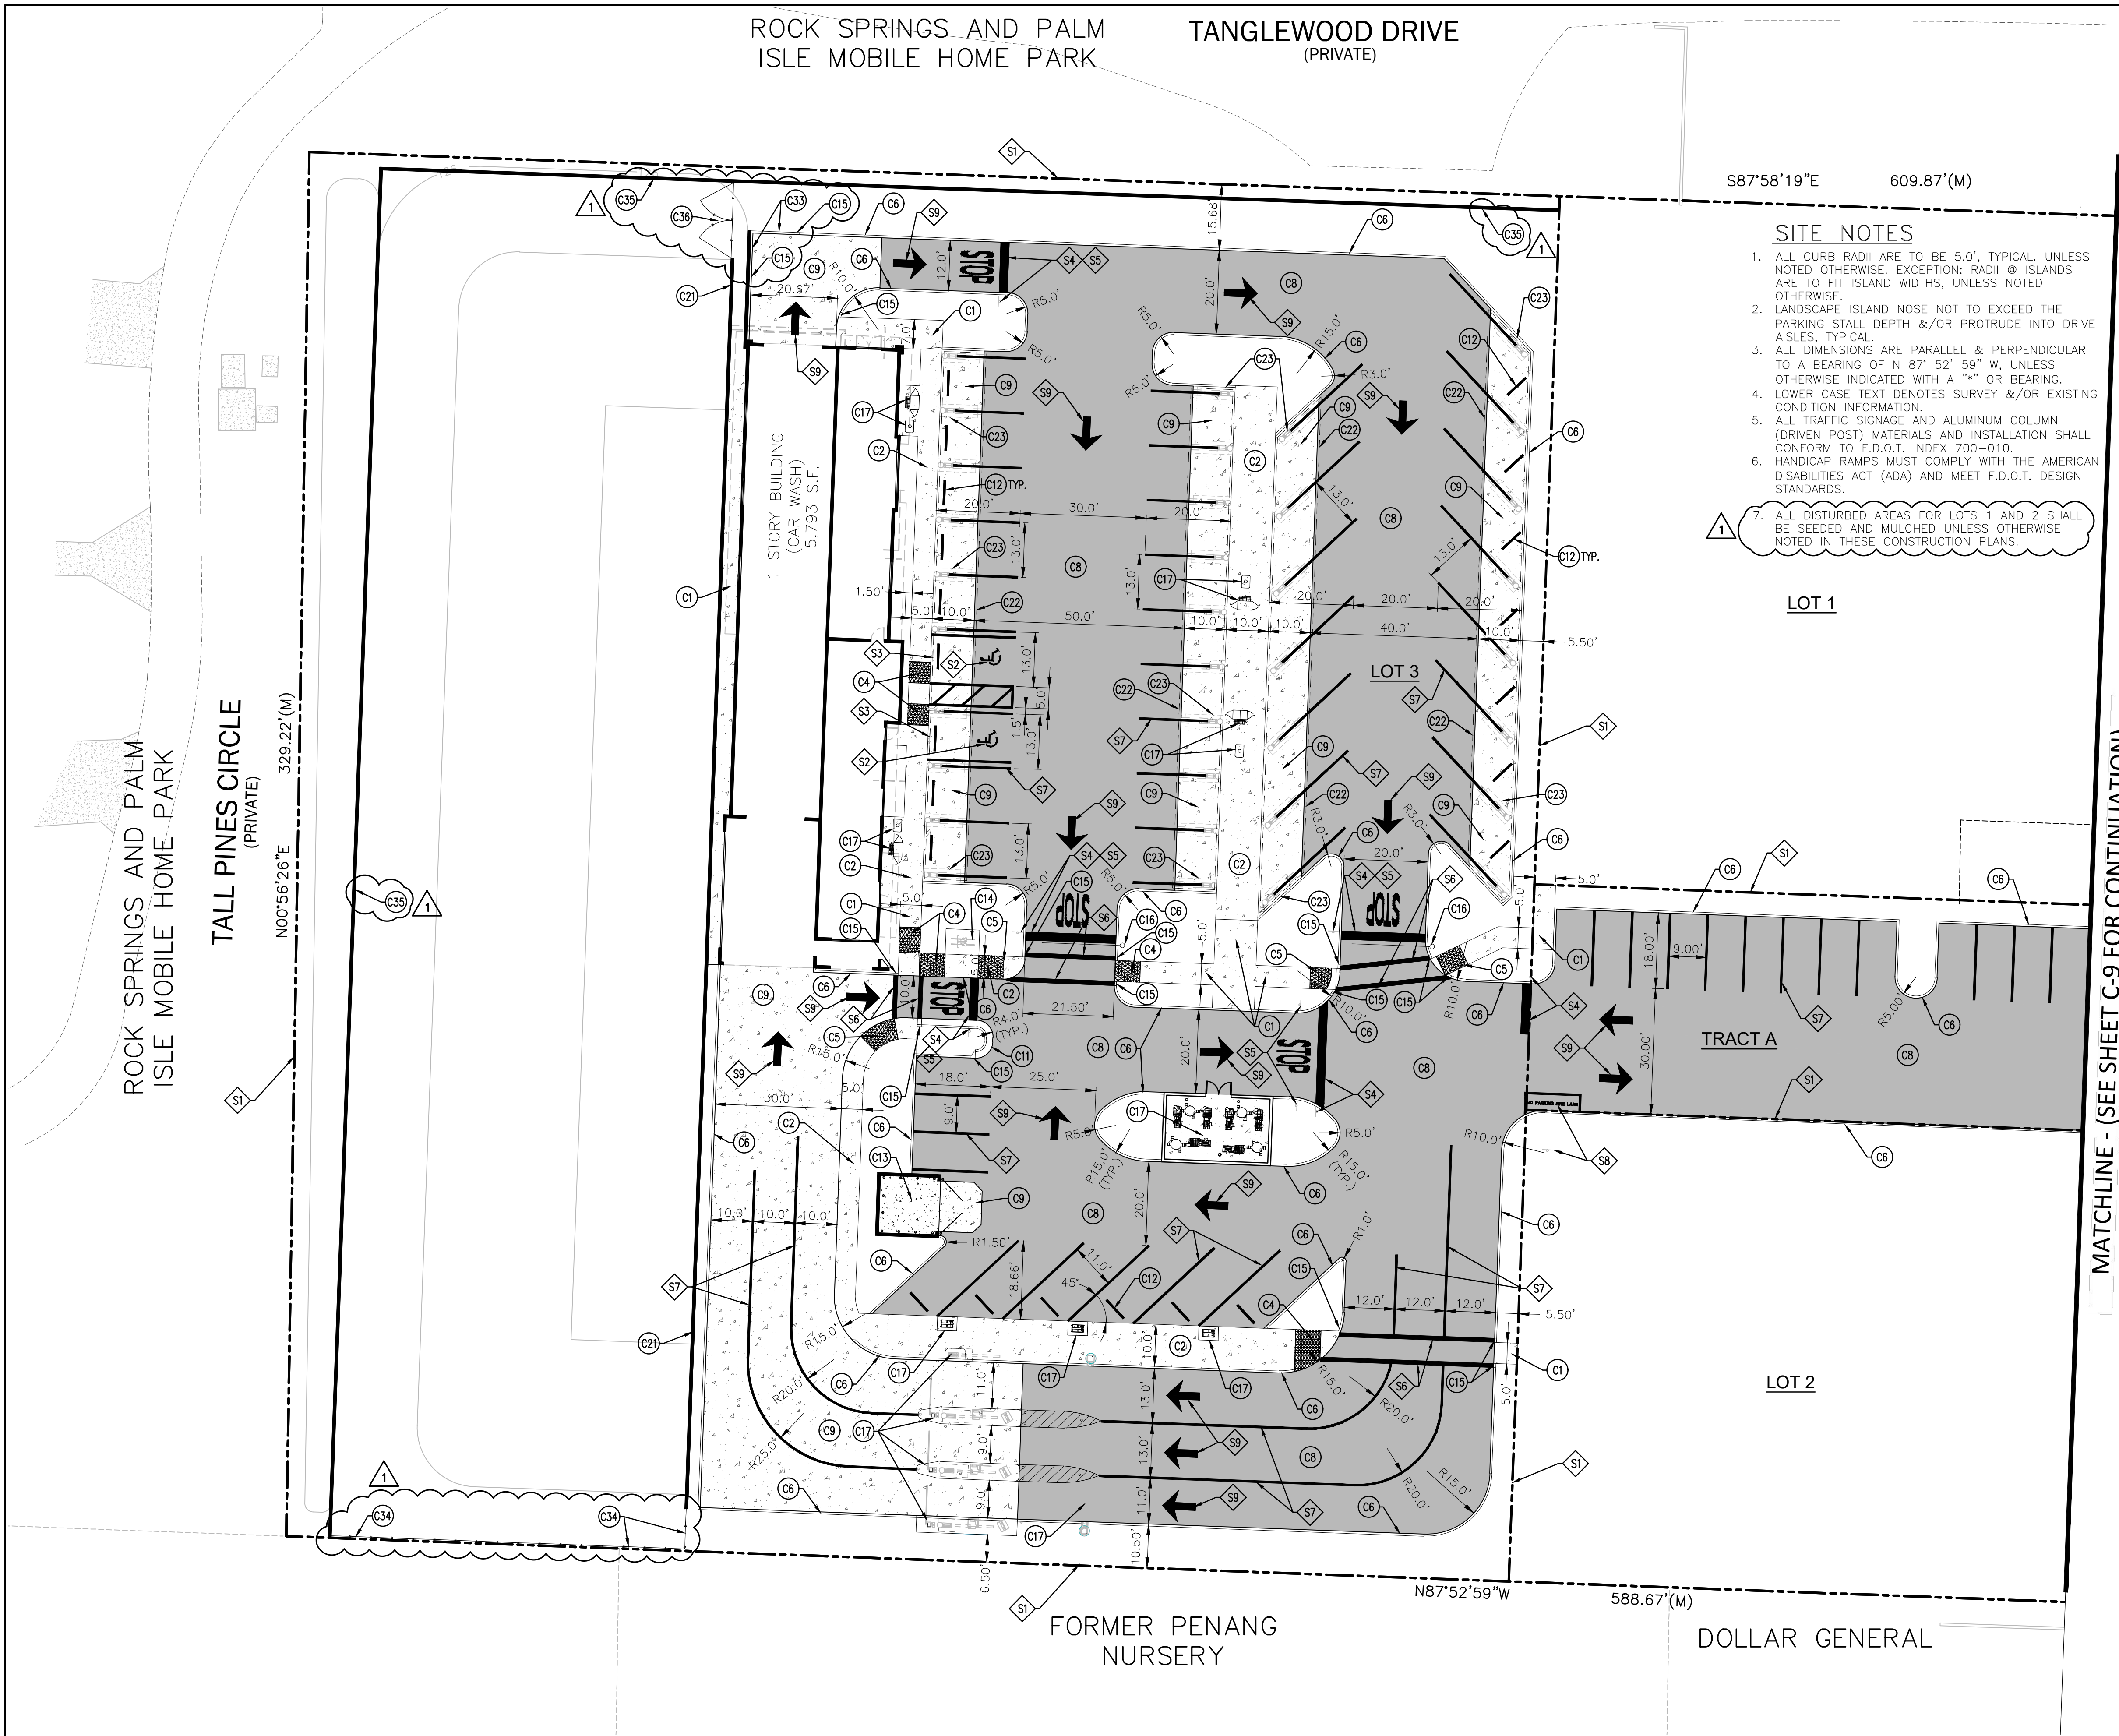

SITE LEGEND

- TRACT BOUNDARY
- EASEMENT LINE
- PROPOSED EASEMENT LINE
- PROJECT AREA LIMITS
- EXISTING TREE TO REMAIN

GRAPHIC SCALE

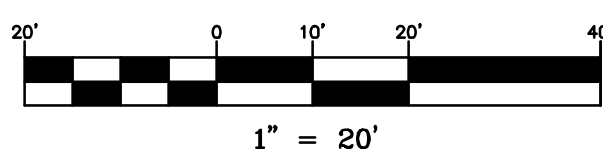

SITE NOTES

- ALL CURB RADII ARE TO BE 5.0', TYPICAL. UNLESS NOTED OTHERWISE. EXCEPTION: RADII @ ISLANDS ARE TO FIT ISLAND WIDTHS, UNLESS NOTED OTHERWISE.
- LANDSCAPE ISLAND NOSE NOT TO EXCEED THE PARKING STALL DEPTH &/OR PROTRUDE INTO DRIVE AISLES, TYPICAL.
- ALL DIMENSIONS ARE PARALLEL & PERPENDICULAR TO A BEARING OF N 87° 52' 59" W, UNLESS OTHERWISE INDICATED WITH A "*" OR BEARING.
- LOWER CASE TEXT DENOTES SURVEY &/OR EXISTING CONDITION INFORMATION.
- ALL TRAFFIC SIGNAGE AND ALUMINUM COLUMN (DRIVEN POST) MATERIALS AND INSTALLATION SHALL CONFORM TO F.D.O.T. INDEX 700-010.
- HANDICAP RAMPS MUST COMPLY WITH THE AMERICAN DISABILITIES ACT (ADA) AND MEET F.D.O.T. DESIGN STANDARDS.
- ALL DISTURBED AREAS FOR LOTS 1 AND 2 SHALL BE SEEDED AND MULCHED UNLESS OTHERWISE NOTED IN THESE CONSTRUCTION PLANS.

LOT 1

SITE STRIPING & SIGNAGE KEYNOTES

- PROPERTY BOUNDARY/TRACT LINE.
- HANDICAP PARKING STALL TYPICAL.
- HANDICAP SIGN TYPICAL.
- 24" THERMOPLASTIC STOP BAR WITH R1-1 STOP SIGN TYPICAL.
- "DO NOT ENTER" SIGN, TYPICAL.
- 5' CROSSWALK 12" WHITE THERMOPLASTIC, TYPICAL.
- 6" TRAFFIC PAINT (WHITE), TYPICAL.
- FIRE MARKING & SIGNAGE PER FIRE MARSHAL, TYPICAL.
- DIRECTIONAL ARROWS PER F.D.O.T. INDEX 711-001.
- 6" DOUBLE YELLOW (80 L.F.).
- R3-SR RIGHT TURN ONLY SIGN, TYPICAL.
- R3-SL LEFT TURN ONLY SIGN, TYPICAL.
- MATCH EXISTING STRIPING, TYPICAL.
- GORE STRIPING PER F.D.O.T. INDEX No. 711-001, (WHITE).
- SEE SHEET C-15 FOR OFFSITE IMPROVEMENTS.
- EXISTING STRIPING, TYPICAL.
- 6" TRAFFIC PAINT (YELLOW), TYPICAL.

SITE CONSTRUCTION KEYNOTES

- CONCRETE SIDEWALK TYPICAL.
- SIDEWALK WITH MONOLITHIC CURB TYPICAL.
- CURB RAMP DETECTABLE WARNING TYPICAL.
- F.D.O.T. CURB RAMP CR-E TYPICAL.
- F.D.O.T. CURB RAMP CR-F TYPICAL.
- HEAD CURB TYPICAL.
- ASPHALT PAVING HEAVY DUTY TYPICAL.
- ASPHALT PAVING MEDIUM DUTY TYPICAL.
- CONCRETE PAVING SECTION TYPICAL.
- F.D.O.T. VALLEY GUTTER, TYPICAL.
- F.D.O.T. TYPE F CURB, TYPICAL.
- F.D.O.T. CONCRETE BUMPER GUARD TYPICAL.
- DUMPSTER ENCLOSURE TYPICAL (PERMITTED BY OTHERS).
- INVERTED U BIKE RACK, TYPICAL.
- 1' CURB TRANSITION, TYPICAL.
- SWING ARM GATE (DESIGNED AND PERMITTED BY OTHERS).
- CARWASH EQUIPMENT (BY OTHERS).
- CONCRETE SIDEWALK PER F.D.O.T. INDEX 522-001.
- LIFT STATION.
- MATCH EXISTING CURB.
- MODULAR RETAINING WALL W/ 48" HIGH ALUMINUM PICKET FENCE (BLACK) (BY OTHERS).
- VACUUM BOOM CANOPY (DESIGNED AND PERMITTED BY OTHERS).
- VACUUM STATION (DESIGNED AND PERMITTED BY OTHERS).
- 2' TRAFFIC SEPARATOR.
- BUILDING STEMWALL (DESIGN BY OTHERS).
- PROJECT IDENTIFICATION SIGN (TO BE DESIGNED AND PERMITTED BY SIGN COMPANY).
- EXISTING CONCRETE SIDEWALK.
- MATCH EXISTING CONCRETE SIDEWALK.
- EXISTING CURB.
- F.D.O.T. TYPE A CURB, TYPICAL.
- CONCRETE TRAFFIC SEPARATOR PER F.D.O.T. INDEX NO. 520-020, TYPICAL.
- GRASSED MEDIAN, TYPICAL.
- FLUSH CURB, TYPICAL.
- 6' HIGH CHAIN LINK FENCE (VINYL COATED - BLACK) TYPICAL.
- 6' HIGH SCREEN WALL, TYPICAL.
- 18' DOUBLE GATE.

5/16/23	PER SJRWMD COMMENTS	JWM	GRC
DATE	REVISIONS	BY	CHECKED

CONSTRUCTION PLANS
LUX CARWASH - APOPKA
1752, 1760, 1788 & 1774 ROCK
SPRINGS ROAD
CITY OF APOPKA, FLORIDA



5127 S. Orange Avenue, Suite 200
Orlando, FL 32809
Phone: 407-895-0324
Fax: 407-895-0325
www.feg-inc.us

SITE GEOMETRY PLAN (1 OF 2)

DESIGNED BY GRC	DRAWN BY JWM	CHECKED BY GRC	APPROVED BY GRC
--------------------	-----------------	-------------------	--------------------

PROJECT NO. 22-029
SCALE 1" = 20'
DATE MARCH 27, 2023
SHEET NO. C-8
SHEET 8 OF 27

THIS ITEM HAS BEEN DIGITALLY
SIGNED AND SEALED BY:
GREGORY R. CRAWFORD, P.E.
ON THE DATE ADJACENT TO THE SEAL.
PRINTED COPIES OF THIS DOCUMENT
ARE NOT CONSIDERED SIGNED AND
SEALED AND THE SIGNATURE MUST BE
VERIFIED ON ANY ELECTRONIC COPIES.

Gregory R. Crawford
Date: 2023.05.17
16:58:46 -04'00'

MATCHLINE - (SEE SHEET C-8 FOR CONTINUATION)

ROCK SPRINGS AND PALM ISLE MOBILE HOME PARK

TANGLEWOOD DRIVE (PRIVATE)

LOT 1

LOT 2

DOLLAR GENERAL

ROCK SPRINGS ROAD (R/W VARIES) (POSTED SPEED LIMIT 45 MPH)

WEKIVA PARK TOWNHOMES


SITE NOTES

1. ALL CURB RADII ARE TO BE 5.0', TYPICAL, UNLESS NOTED OTHERWISE. EXCEPTION: RADII @ ISLANDS ARE TO FIT ISLAND WIDTHS, UNLESS NOTED OTHERWISE.
2. LANDSCAPE ISLAND NOSE NOT TO EXCEED THE PARKING STALL DEPTH &/OR PROTRUDE INTO DRIVE AISLES, TYPICAL.
3. ALL DIMENSIONS ARE PARALLEL & PERPENDICULAR TO A BEARING OF N 87° 52' 59" W, UNLESS OTHERWISE INDICATED WITH A "•" OR BEARING.
4. LOWER CASE TEXT DENOTES SURVEY &/OR EXISTING CONDITION INFORMATION.
5. ALL TRAFFIC SIGNAGE AND ALUMINUM COLUMN (DRIVEN POST) MATERIALS AND INSTALLATION SHALL CONFORM TO F.D.O.T. INDEX 700-010.
6. HANDICAP RAMPS MUST COMPLY WITH THE AMERICAN DISABILITIES ACT (ADA) AND MEET F.D.O.T. DESIGN STANDARDS.
7. ALL DISTURBED AREAS FOR LOTS 1 AND 2 SHALL BE SEEDED AND MULCHED UNLESS OTHERWISE NOTED IN THESE CONSTRUCTION PLANS.

SITE LEGEND

- TRACT BOUNDARY
- EASEMENT LINE
- PROPOSED EASEMENT LINE
- PROJECT AREA LIMITS
- EXISTING TREE TO REMAIN

GRAPHIC SCALE

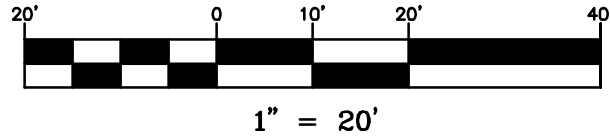

◆ SITE STRIPING & SIGNAGE KEYNOTES

1. PROPERTY BOUNDARY/TRACT LINE.
2. HANDICAP PARKING STALL TYPICAL.
3. HANDICAP SIGN TYPICAL.
4. 24" THERMOPLASTIC STOP BAR WITH R1-1 STOP SIGN TYPICAL.
5. "DO NOT ENTER" SIGN, TYPICAL.
6. 5' CROSSWALK 12" WHITE THERMOPLASTIC, TYPICAL.
7. 6" TRAFFIC PAINT (WHITE), TYPICAL.
8. FIRE MARKING & SIGNAGE PER FIRE MARSHAL, TYPICAL.
9. DIRECTIONAL ARROWS PER F.D.O.T. INDEX 711-001.
10. 6" DOUBLE YELLOW (80 L.F.).
11. R3-5R RIGHT TURN ONLY SIGN, TYPICAL.
12. R3-5L LEFT TURN ONLY SIGN, TYPICAL.
13. MATCH EXISTING STRIPING, TYPICAL.
14. GORE STRIPING PER F.D.O.T. INDEX No. 711-001, (WHITE).
15. SEE SHEET C-15 FOR OFFSITE IMPROVEMENTS.
16. EXISTING STRIPING, TYPICAL.
17. 6" TRAFFIC PAINT (YELLOW), TYPICAL.

● SITE CONSTRUCTION KEYNOTES

1. CONCRETE SIDEWALK TYPICAL.
2. SIDEWALK WITH MONOLITHIC CURB TYPICAL.
3. CURB RAMP DETECTABLE WARNING TYPICAL.
4. F.D.O.T. CURB RAMP CR-E TYPICAL.
5. F.D.O.T. CURB RAMP CR-F TYPICAL.
6. HEAD CURB TYPICAL.
7. ASPHALT PAVING HEAVY DUTY TYPICAL.
8. ASPHALT PAVING MEDIUM DUTY TYPICAL.
9. CONCRETE PAVING SECTION TYPICAL.
10. F.D.O.T. VALLEY GUTTER, TYPICAL.
11. F.D.O.T. TYPE F CURB, TYPICAL.
12. F.D.O.T. CONCRETE BUMPER GUARD TYPICAL.
13. DUMPSTER ENCLOSURE TYPICAL (PERMITTED BY OTHERS).
14. INVERTED U BIKE RACK, TYPICAL.
15. 1' CURB TRANSITION, TYPICAL.
16. SWING ARM GATE (DESIGNED AND PERMITTED BY OTHERS).
17. CARWASH EQUIPMENT (BY OTHERS).
18. CONCRETE SIDEWALK PER F.D.O.T. INDEX 522-001.
19. LIFT STATION.
20. MATCH EXISTING CURB.
21. MODULAR RETAINING WALL W/ 48" HIGH ALUMINUM PICKET FENCE (BLACK) (BY OTHERS).
22. VACUUM BOOM CANOPY (DESIGNED AND PERMITTED BY OTHERS).
23. VACUUM STATION (DESIGNED AND PERMITTED BY OTHERS).
24. 2' TRAFFIC SEPARATOR.
25. BUILDING STEMWALL (DESIGN BY OTHERS).
26. PROJECT IDENTIFICATION SIGN (TO BE DESIGNED AND PERMITTED BY SIGN COMPANY).
27. EXISTING CONCRETE SIDEWALK.
28. MATCH EXISTING CONCRETE SIDEWALK.
29. EXISTING CURB.
30. F.D.O.T. TYPE A CURB, TYPICAL.
31. CONCRETE TRAFFIC SEPARATOR PER F.D.O.T. INDEX NO. 520-020, TYPICAL.
32. GRASSED MEDIAN, TYPICAL.
33. FLUSH CURB, TYPICAL.
34. 6' HIGH CHAIN LINK FENCE (VINYL COATED - BLACK) TYPICAL.
35. 6' HIGH SCREEN WALL, TYPICAL.
36. 18' DOUBLE GATE.

CONTRACTOR SHALL SEE SHEET C-15 FOR GRADING AND GEOMETRY OF THE OTHER IMPROVEMENTS ON ROCK SPRINGS ROAD.



5127 S. Orange Avenue, Suite 200
Orlando, FL 32809
Phone: 407-895-0324
Fax: 407-895-0325

www.feg-inc.us


SITE GEOMETRY PLAN (2 OF 2)

DESIGNED BY GRC
DRAWN BY JWM
CHECKED BY GRC
APPROVED BY GRC

PROJECT NO. 22-029
SCALE 1" = 20'
DATE MARCH 27, 2023
SHEET NO. C-9
SHEET 9 OF 27

THIS ITEM HAS BEEN DIGITALLY SIGNED AND SEALED BY: GREGORY R. CRAWFORD, P.E.
ON THE DATE ADJACENT TO THE SEAL. PRINTED COPIES OF THIS DOCUMENT ARE NOT CONSIDERED SIGNED AND SEALED AND THE SIGNATURE MUST BE VERIFIED ON ANY ELECTRONIC COPIES.

Gregory R. Crawford
By Gregory R. Crawford
Date: 2023.05.17
16:52:06 -0400

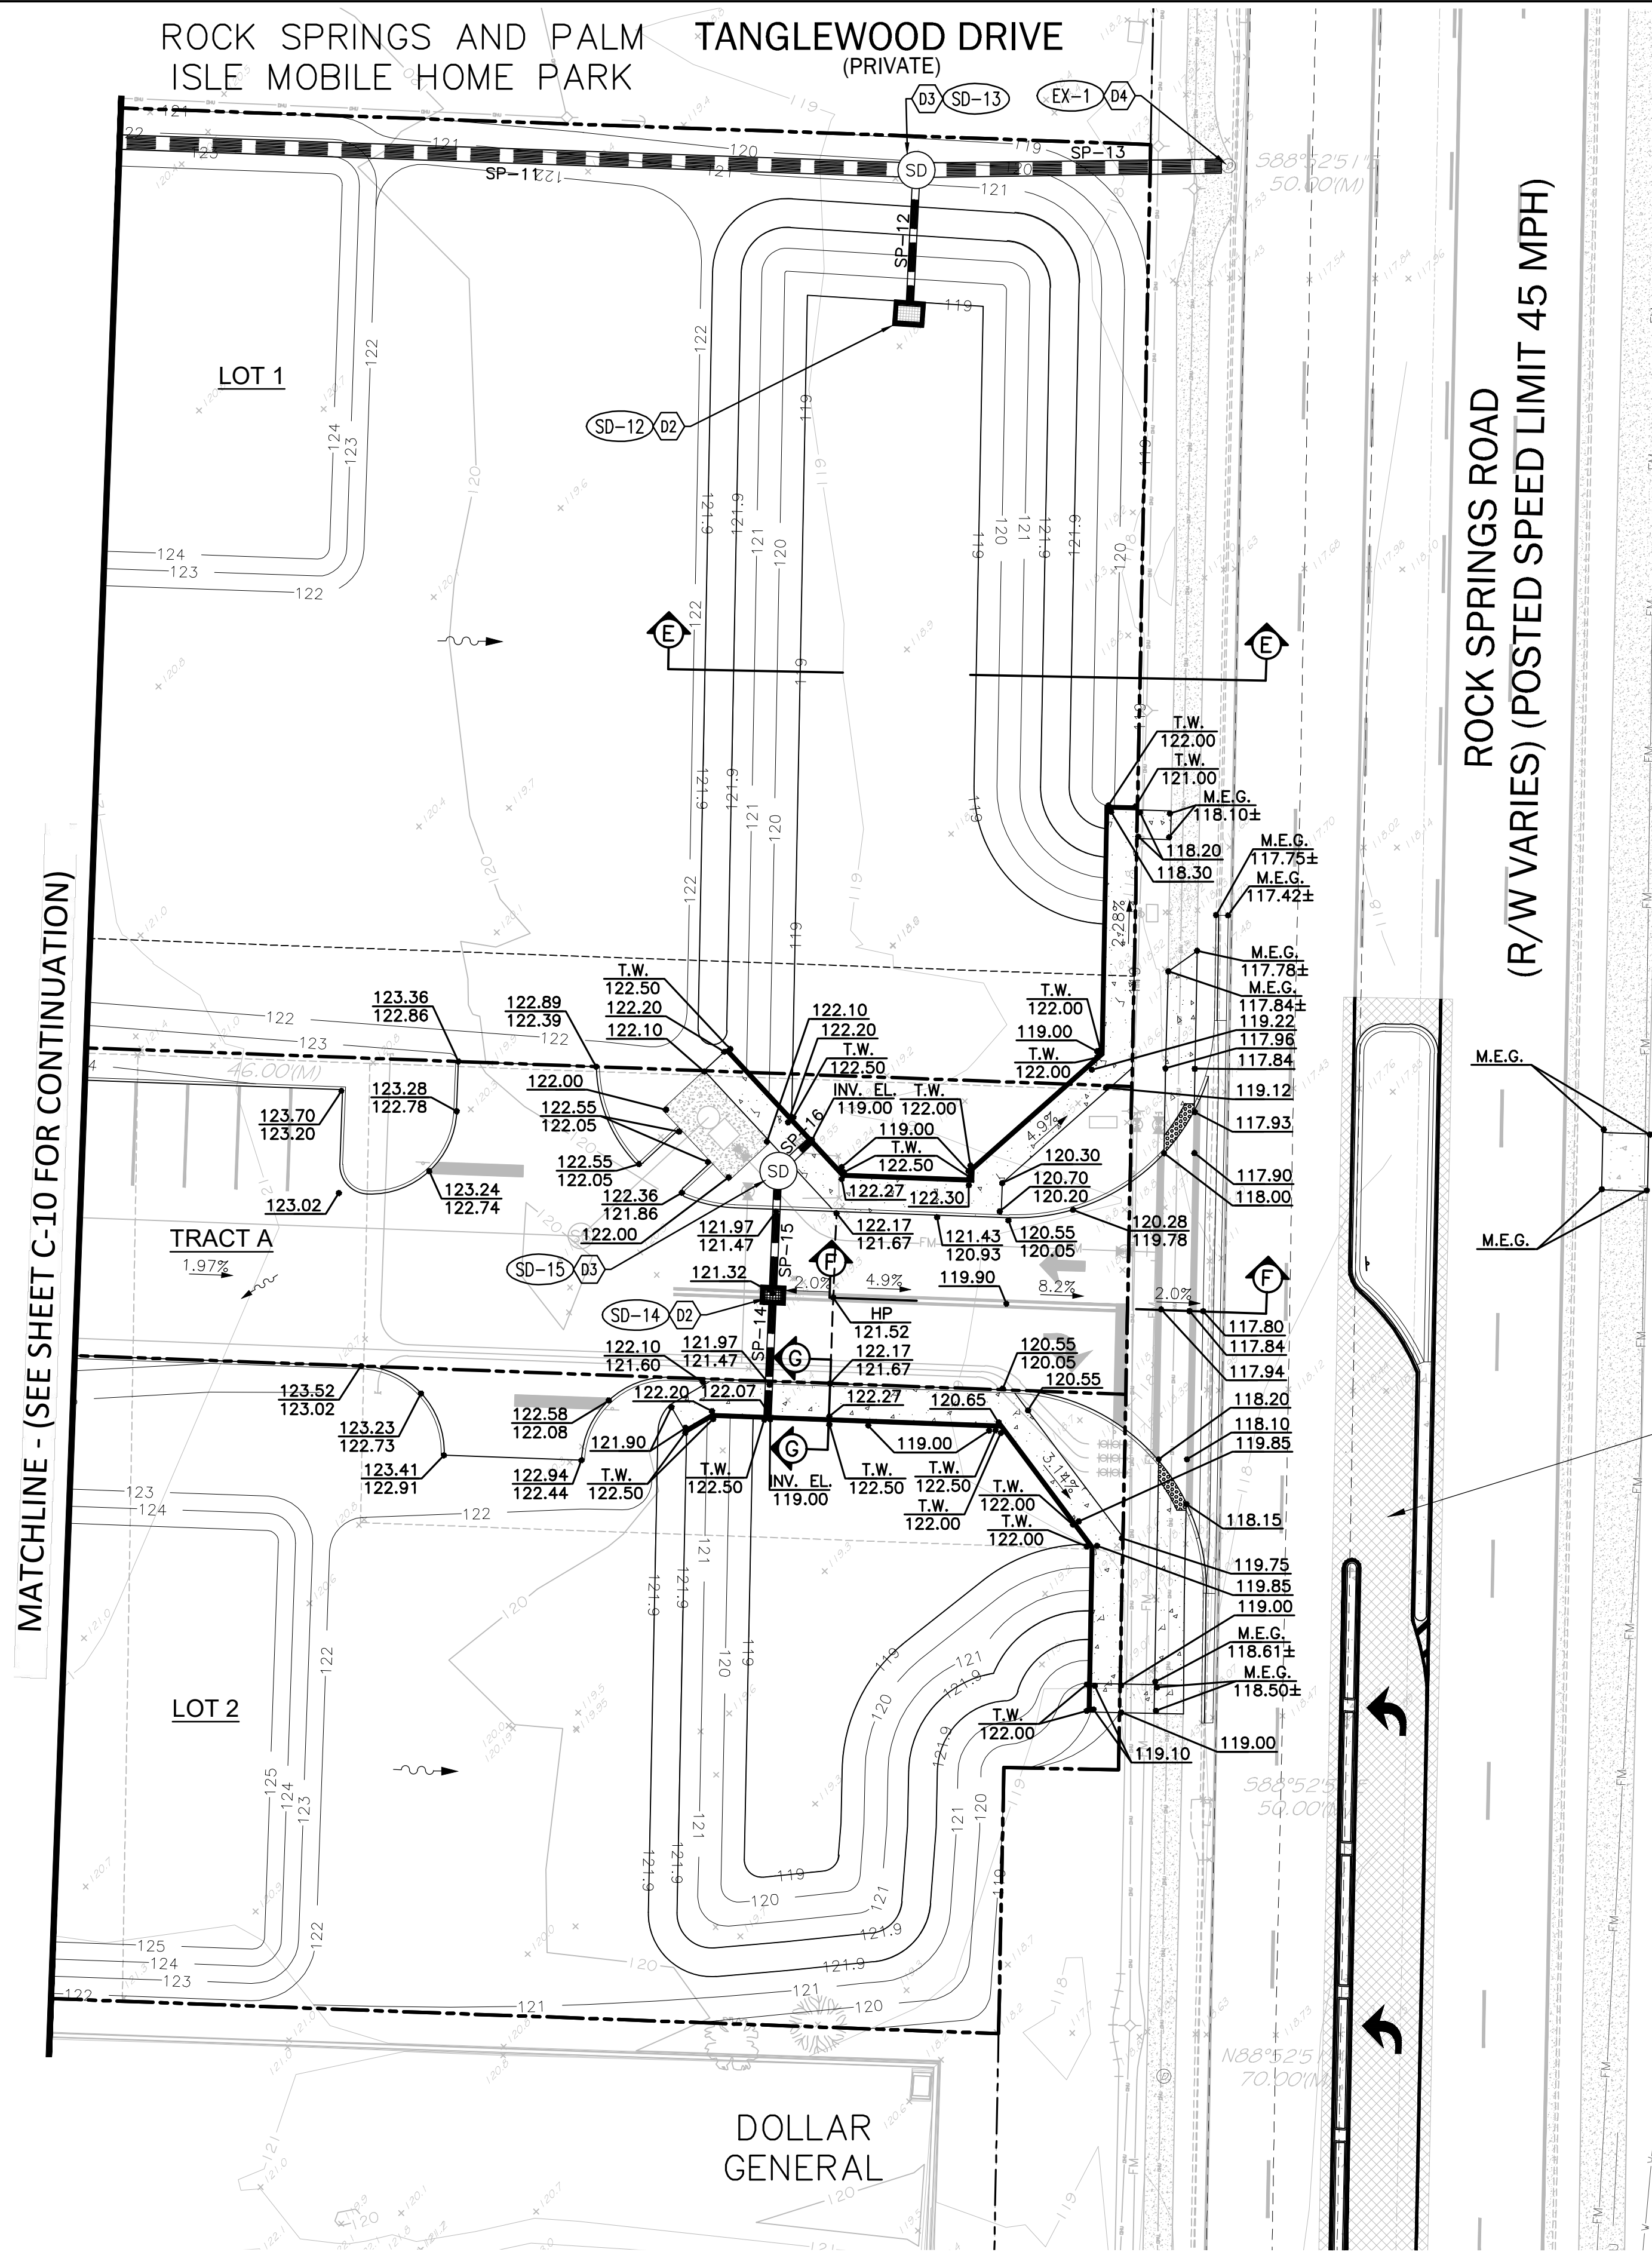

DRAINAGE STRUCTURE LEGEND

- SD-1**
TYPE "C" INLET
PER F.D.O.T. INDEX 425-052
TOP ELEV. 126.00
INV. ELEV. 121.75 S

SD-4
TYPE "C" INLET
PER F.D.O.T. INDEX 425-052
TOP ELEV. 126.00
INV. ELEV. 121.75 S

SD-7
TYPE "C" INLET
PER F.D.O.T. INDEX 425-052
TOP ELEV. 125.00
INV. ELEV. 120.50

SD-10
TYPE "P-7" MANHOLE
PER F.D.O.T. INDEX 425-001
TOP ELEV. 126.30
INV. ELEV. 119.20 W
INV. ELEV. 119.90 S
INV. ELEV. 119.10 E

SD-13
TYPE "P-7" MANHOLE
PER F.D.O.T. INDEX 425-001
TOP ELEV. 121.00
INV. ELEV. 116.40 W
INV. ELEV. 116.42 S
INV. ELEV. 114.19 E

EX-1
EXISTING STORM MANHOLE
TOP ELEV. 117.75
INV. ELEV. 114.00±
CORE INV. ELEV. 114.00
- SD-2**
TYPE "C" INLET
PER F.D.O.T. INDEX 425-052
TOP ELEV. 126.00
INV. ELEV. 121.75 N

SD-5
TYPE "D" INLET
PER F.D.O.T. INDEX 425-052
TOP ELEV. 126.00
INV. ELEV. 120.76 E
INV. ELEV. 121.12 N
INV. ELEV. 120.50 SW

SD-8
TYPE "D" INLET
PER F.D.O.T. INDEX 425-052
TOP ELEV. 124.75
INV. ELEV. 119.97 S
INV. ELEV. 119.50 E

SD-11
TYPE "P-7" MANHOLE
PER F.D.O.T. INDEX 425-001
TOP ELEV. 123.25
INV. ELEV. 118.28 W
INV. ELEV. 118.20 E

SD-14
TYPE "D" INLET
PER F.D.O.T. INDEX 425-052
TOP ELEV. 121.32
INV. ELEV. 118.50 S
INV. ELEV. 118.50 N
- SD-3**
TYPE "C" INLET
PER F.D.O.T. INDEX 425-052
TOP ELEV. 126.00
INV. ELEV. 121.12 N
INV. ELEV. 121.42 S
INV. ELEV. 121.02 W

SD-6
TYPE "D" INLET
PER F.D.O.T. INDEX 425-052
TOP ELEV. 126.30
INV. ELEV. 120.28 NE
INV. ELEV. 119.75 W

SD-9
TYPE "D" INLET
PER F.D.O.T. INDEX 425-052
(SEE SHEET C-19 FOR DETAIL)
TOP ELEV. 124.40
INV. ELEV. 120.00 N


SD-12
TYPE "D" INLET
PER F.D.O.T. INDEX 425-052
(SEE SHEET C-19 FOR DETAIL)
TOP ELEV. 121.25
INV. ELEV. 116.50 N

SD-15
TYPE "P-7" MANHOLE
PER F.D.O.T. INDEX 425-001
TOP ELEV. 122.00
INV. ELEV. 119.00 S
INV. ELEV. 119.00 NE

SITE LEGEND

- TRACT BOUNDARY
- EASEMENT LINE
- PROPOSED EASEMENT LINE
- PROJECT AREA LIMITS
- EXISTING TREE TO REMAIN

GRAPHIC SCALE

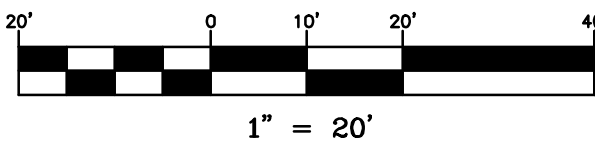

CROSS SECTIONS

1. SECTIONS NOT SHOWN ON THIS SHEET ARE LOCATED ON SHEET C-16 AND SUBSEQUENT SHEETS.

SITE DRAINAGE KEYNOTES

- D1. TYPE "C" INLET PER F.D.O.T. INDEX 425-052, TYPICAL.
D2. TYPE "D" INLET PER F.D.O.T. INDEX 425-052, TYPICAL.
D3. STORM MANHOLE TYPE P-7 PER F.D.O.T. INDEX 425-001 & 425-010, TYPICAL.
D4. EXISTING STORM MANHOLE.

GRADING KEYNOTES

- G1. SYNTHETIC EROSION CONTROL BARRIER (SEE FIGURE V-2, SHEET C-6 FOR DETAIL).
G2. CONSTRUCT SOIL TRACKING PREVENTION DEVICE (SEE FIGURE V-19, SHEET C-6 FOR DETAIL).
G3. INSTALL INLET INSERT SEDIMENT CONTAINMENT SYSTEM (SEE FIGURE V-18, SHEET C-6 FOR DETAIL).
G4. INSTALL TEMPORARY 6' CHAIN LINK FENCE WITH VISUAL BARRIER AND SYNTHETIC EROSION CONTROL BARRIER PRIOR TO DEMOLITION/GRADING ACTIVITIES (SEE FIGURE V-3 & DETAIL 1 ON SHEET C-6).

STORM DRAINAGE PIPE CHART

DESIGNATION	PIPE			FROM STRUCTURE NUMBER	TO STRUCTURE NUMBER
	LENGTH (LINEAR FEET)	SIZE & TYPE	SLOPE		
SP-1	180	15" R.C.P.	0.35%	SD-1	SD-3
SP-2	94	15" R.C.P.	0.35%	SD-2	SD-3
SP-3	75	15" R.C.P.	0.35%	SD-3	SD-5
SP-4	180	15" R.C.P.	0.35%	SD-4	SD-5
SP-5	63	15" R.C.P.	0.35%	SD-5	SD-6
SP-6	29	18" R.C.P.	0.35%	SD-6	POND
SP-7	151	18" R.C.P.	0.35%	SD-7	SD-8
SP-8	86	24" R.C.P.	0.35%	SD-8	SD-10
SP-9	30	18" R.C.P.	0.35%	SD-9	SD-10
SP-10	235	24" R.C.P.	0.35%	SD-10	SD-11
SP-11	233	24" R.C.P.	0.77%	SD-11	SD-13
SP-12	23	30" R.C.P.	0.35%	SD-12	SD-13
SP-13	54	30" R.C.P.	0.35%	SD-13	EX-1
SP-14	22	19"x30" E.R.C.P.	2.27%	HEADWALL-2	SD-14
SP-15	23	19"x30" E.R.C.P.	2.17%	SD-14	SD-15
SP-16	8	19"x30" E.R.C.P.	0.00%	SD-15	POND

SEE SHEET C-15 FOR OFFSITE PAVEMENT GRADING

5/16/23	PER SJRWMD COMMENTS	JWM	GRC
DATE	REVISIONS	BY	CHECKED

CONSTRUCTION PLANS
LUX CARWASH - APOPKA
1752, 1760, 1788 & 1774 ROCK SPRINGS ROAD
CITY OF APOPKA, FLORIDA



5127 S. Orange Avenue, Suite 200
Orlando, FL 32809
Phone: 407-895-0324
Fax: 407-895-0325
www.feg-inc.us


SITE PAVING, GRADING AND DRAINAGE PLAN (2 OF 2)

DESIGNED BY GRC	DRAWN BY JWM	CHECKED BY GRC	APPROVED BY GRC
--------------------	-----------------	-------------------	--------------------

PROJECT NO. 22-029
SCALE 1" = 20'
DATE MARCH 27, 2023
SHEET NO. C-11
SHEET 11 OF 27


THIS ITEM HAS BEEN DIGITALLY SIGNED AND SEALED BY: GREGORY R. CRAWFORD, P.E. ON THE DATE ADJACENT TO THE SEAL. PRINTED COPIES OF THIS DOCUMENT ARE NOT CONSIDERED SIGNED AND SEALED AND THE SIGNATURE MUST BE VERIFIED ON ANY ELECTRONIC COPIES.

Gregory R Crawford

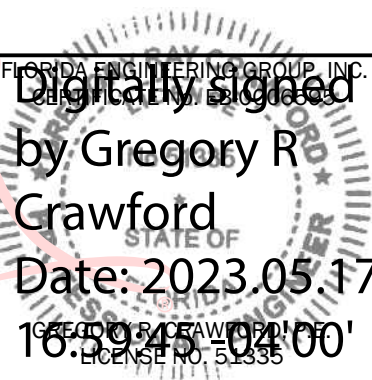


SITE LEGEND


- TRACT BOUNDARY
- EASEMENT LINE
- PROPOSED EASEMENT LINE
- PROJECT AREA LIMITS
- EXISTING TREE TO REMAIN
- OFF-SITE ASPHALT OVERLAY

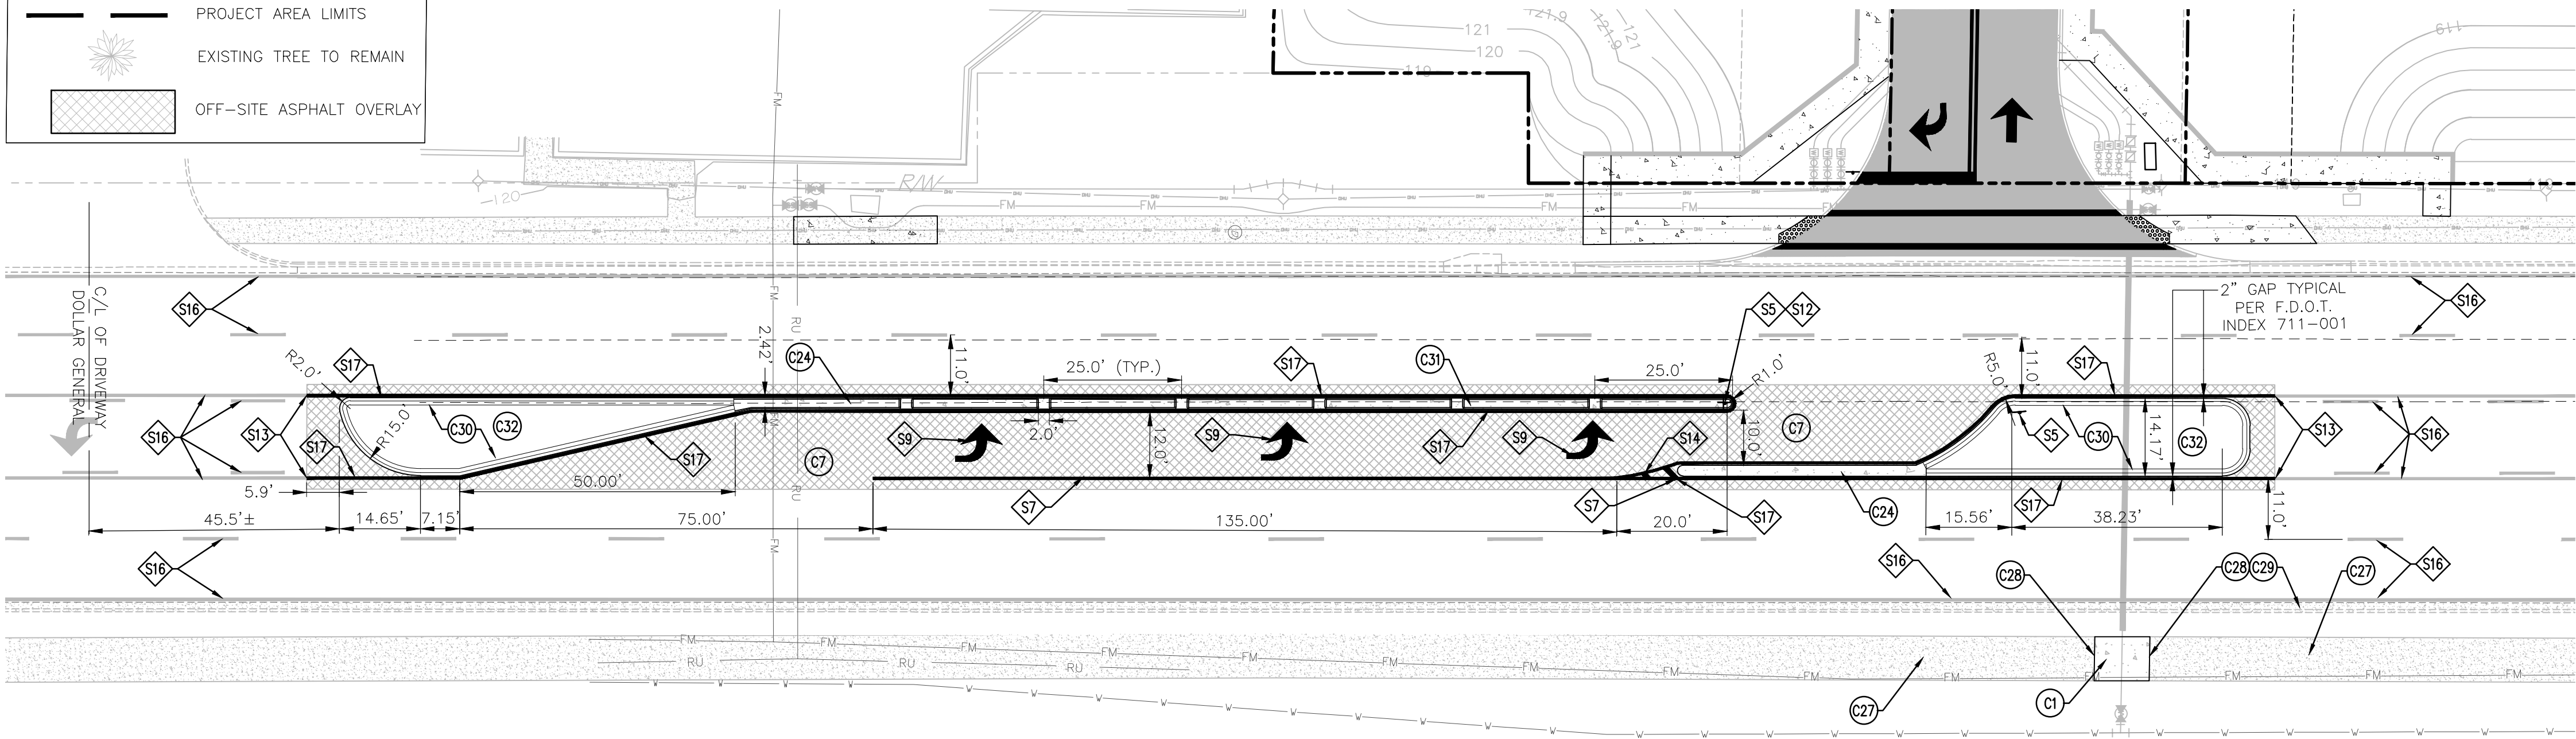

ROCK SPRINGS ROAD (R/W VARIES)
(POSTED SPEED LIMIT 45 MPH)
(SEE SHEETS C-20 - C-23 FOR F.D.O.T. MAINTENANCE OF TRAFFIC DETAILS)
GEOMETRY PLAN

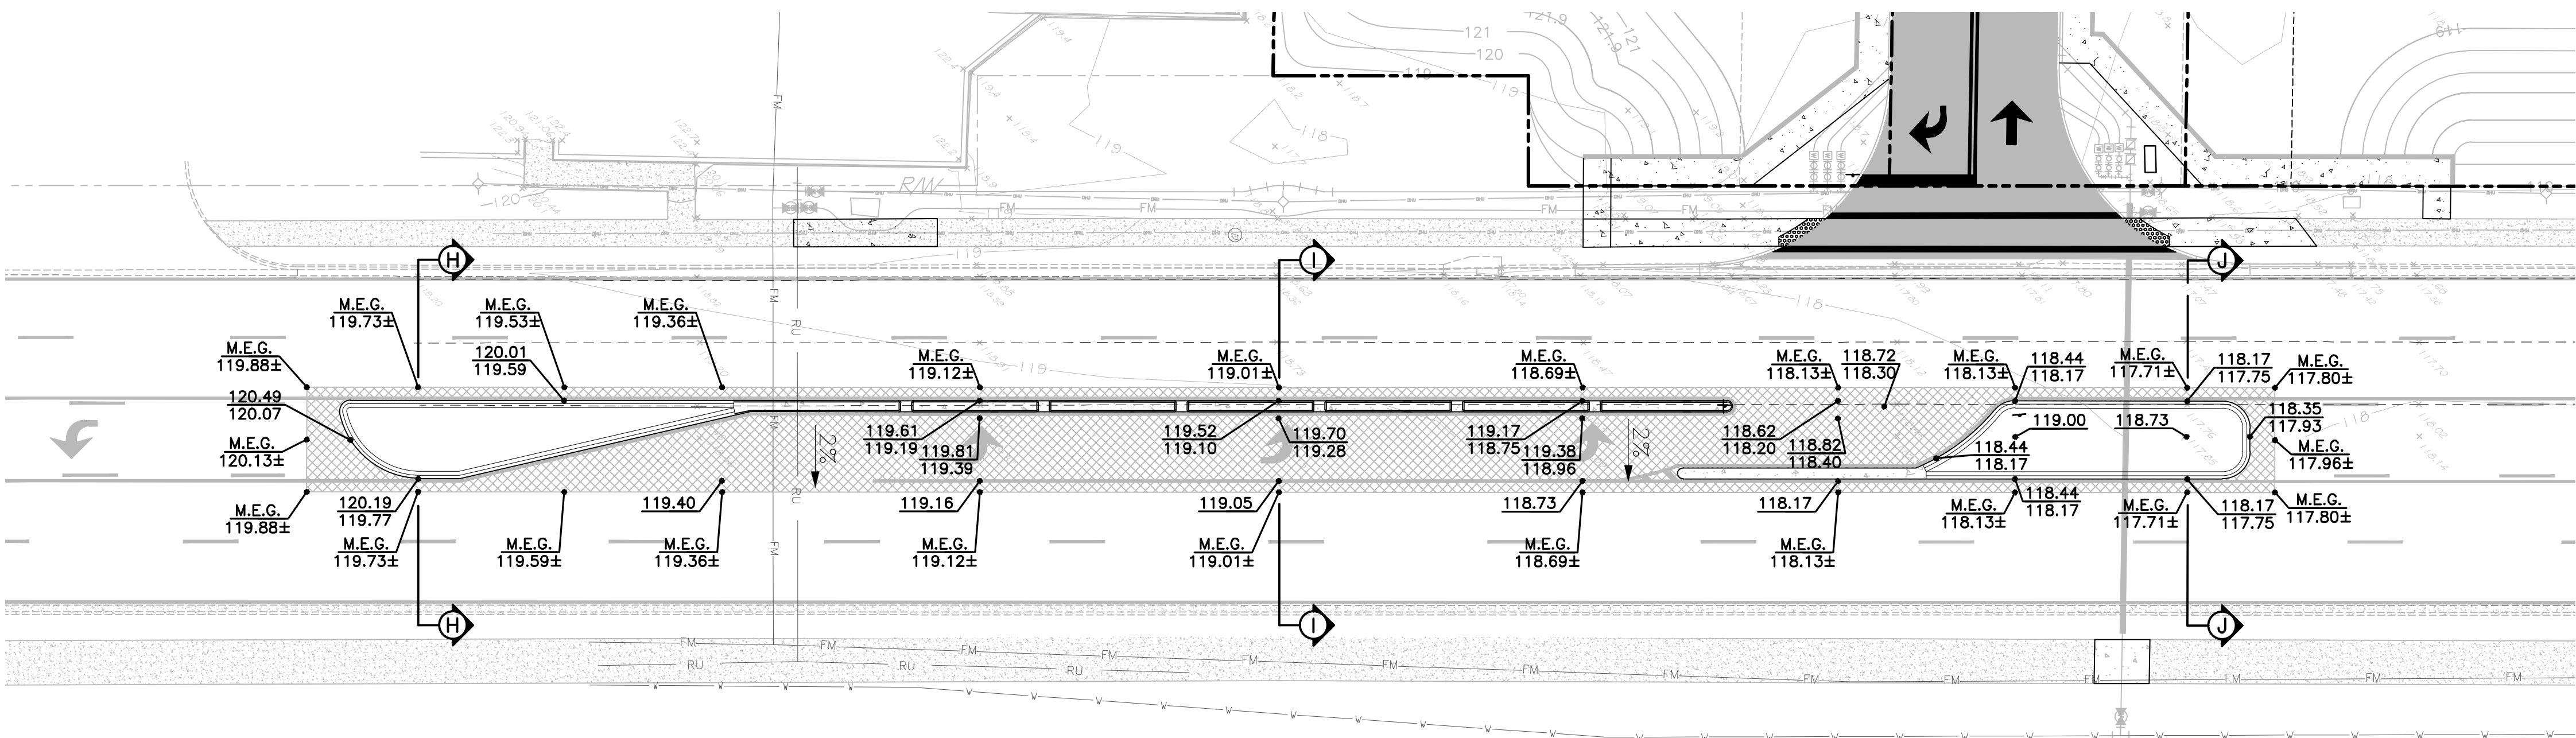

ROCK SPRINGS ROAD (R/W VARIES)
(POSTED SPEED LIMIT 45 MPH)
(SEE SHEETS C-20 - C-23 FOR F.D.O.T. MAINTENANCE OF TRAFFIC DETAILS)
GRADING PLAN

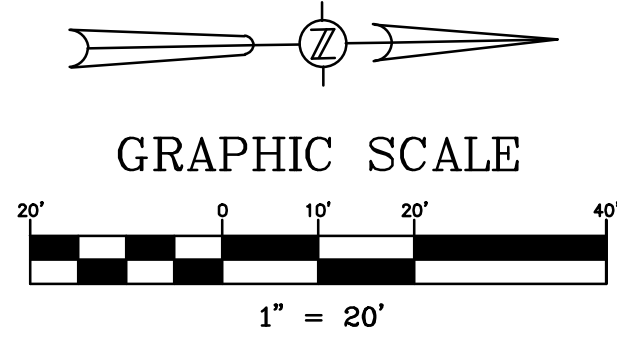

SITE NOTES

- ALL CURB RADII ARE TO BE 5.0', TYPICAL, UNLESS NOTED OTHERWISE. EXCEPTION: RADII @ ISLANDS ARE TO FIT ISLAND WIDTHS, UNLESS NOTED OTHERWISE.
- LANDSCAPE ISLAND NOSE NOT TO EXCEED THE PARKING STALL DEPTH &/OR PROTRUDE INTO DRIVE ISLES, TYPICAL.
- ALL DIMENSIONS ARE PARALLEL & PERPENDICULAR TO A BEARING OF N 87° 52' 59" W, UNLESS OTHERWISE INDICATED WITH A "W" OR BEARING.
- LOWER CASE TEXT DENOTES SURVEY &/OR EXISTING CONDITION INFORMATION.
- ALL TRAFFIC SIGNAGE AND ALUMINUM COLUMN (DRIVEN POST) MATERIALS AND INSTALLATION SHALL CONFORM TO F.D.O.T. INDEX 700-010.
- HANDICAP RAMPS MUST COMPLY WITH THE AMERICAN DISABILITIES ACT (ADA) AND MEET F.D.O.T. DESIGN STANDARDS.

SITE STRIPING & SIGNAGE KEYNOTES

- S1. PROPERTY BOUNDARY/TRACT LINE.
- S2. HANDICAP PARKING STALL TYPICAL.
- S3. HANDICAP SIGN TYPICAL.
- S4. 24" THERMOPLASTIC STOP BAR WITH R1-1 STOP SIGN TYPICAL.
- S5. "DO NOT ENTER" SIGN, TYPICAL.
- S6. 5' CROSSWALK 12" WHITE THERMOPLASTIC, TYPICAL.
- S7. 6" TRAFFIC PAINT (WHITE), TYPICAL.
- S8. FIRE MARKING & SIGNAGE PER FIRE MARSHAL, TYPICAL.
- S9. DIRECTIONAL ARROWS PER F.D.O.T. INDEX 711-001.
- S10. 6" DOUBLE YELLOW (80 L.F.).
- S11. R3-SR RIGHT TURN ONLY SIGN, TYPICAL.
- S12. R3-SL LEFT TURN ONLY SIGN, TYPICAL.
- S13. MATCH EXISTING STRIPING, TYPICAL.
- S14. GORE STRIPING PER F.D.O.T. INDEX No. 711-001, (WHITE).
- S15. SEE SHEET C-15 FOR OFFSITE IMPROVEMENTS.
- S16. EXISTING STRIPING, TYPICAL.
- S17. 6" TRAFFIC PAINT (YELLOW), TYPICAL.

SITE CONSTRUCTION KEYNOTES

- C1. CONCRETE SIDEWALK TYPICAL.
- C2. SIDEWALK WITH MONOLITHIC CURB TYPICAL.
- C3. CURB RAMP DETECTABLE WARNING TYPICAL.
- C4. F.D.O.T. CURB RAMP CR-E TYPICAL.
- C5. F.D.O.T. CURB RAMP CR-F TYPICAL.
- C6. HEAD CURB TYPICAL.
- C7. ASPHALT PAVING HEAVY DUTY TYPICAL.
- C8. ASPHALT PAVING MEDIUM DUTY TYPICAL.
- C9. CONCRETE PAVING SECTION TYPICAL.
- C10. F.D.O.T. VALLEY GUTTER, TYPICAL.
- C11. F.D.O.T. TYPE F CURB, TYPICAL.
- C12. F.D.O.T. CONCRETE BUMPER GUARD TYPICAL.
- C13. DUMPSTER ENCLOSURE TYPICAL (PERMITTED BY OTHERS).
- C14. INVERTED U BIKE RACK, TYPICAL.
- C15. 1' CURB TRANSITION, TYPICAL.
- C16. SWING ARM GATE (DESIGNED AND PERMITTED BY OTHERS).
- C17. CARWASH EQUIPMENT (BY OTHERS).
- C18. CONCRETE SIDEWALK PER F.D.O.T. INDEX 522-001.
- C19. LIFT STATION.
- C20. MATCH EXISTING CURB.
- C21. MODULAR RETAINING WALL W/ 48" HIGH ALUMINUM PICKET FENCE (BLACK) (BY OTHERS).
- C22. VACUUM BOOM CANOPY (DESIGNED AND PERMITTED BY OTHERS).
- C23. VACUUM STATION (DESIGNED AND PERMITTED BY OTHERS).
- C24. 2' TRAFFIC SEPARATOR.
- C25. BUILDING STEMWALL (DESIGN BY OTHERS).
- C26. PROJECT IDENTIFICATION SIGN (TO BE DESIGNED AND PERMITTED BY SIGN COMPANY).
- C27. EXISTING CONCRETE SIDEWALK.
- C28. MATCH EXISTING CONCRETE SIDEWALK.
- C29. EXISTING CURB.
- C30. F.D.O.T. TYPE A CURB, TYPICAL.
- C31. CONCRETE TRAFFIC SEPARATOR PER F.D.O.T. INDEX NO. 520-020, TYPICAL.
- C32. GRASSED MEDIAN, TYPICAL.

5/16/23	PER SJRWMD COMMENTS	JWM	GRC
DATE	REVISIONS	BY	CHECKED

CONSTRUCTION PLANS
LUX CARWASH - APOPKA
1752, 1760, 1788 & 1774 ROCK
SPRINGS ROAD
CITY OF APOPKA, FLORIDA



5127 S. Orange Avenue, Suite 200
Orlando, FL 32809
Phone: 407-895-0324
Fax: 407-895-0325
www.feg-inc.us

OFFSITE IMPROVEMENTS PLAN







DESIGNED BY GRC	DRAWN BY JWM	CHECKED BY GRC	APPROVED BY GRC
--------------------	-----------------	-------------------	--------------------

PROJECT NO. 22-029	SCALE 1" = 20'
DATE MARCH 27, 2023	SHEET NO. C-15
SHEET 15	OF 27

THIS ITEM HAS BEEN DIGITALLY
SIGNED AND SEALED BY:
GREGORY R. CRAWFORD, P.E.
ON THE DATE ADJACENT TO THE SEAL.
PRINTED COPIES OF THIS DOCUMENT
ARE NOT CONSIDERED SIGNED AND
SEALED AND THE SIGNATURE MUST BE
VERIFIED ON ANY ELECTRONIC COPIES.

Gregory R. Crawford
Date: 2023.05.17
17:00:07-0400



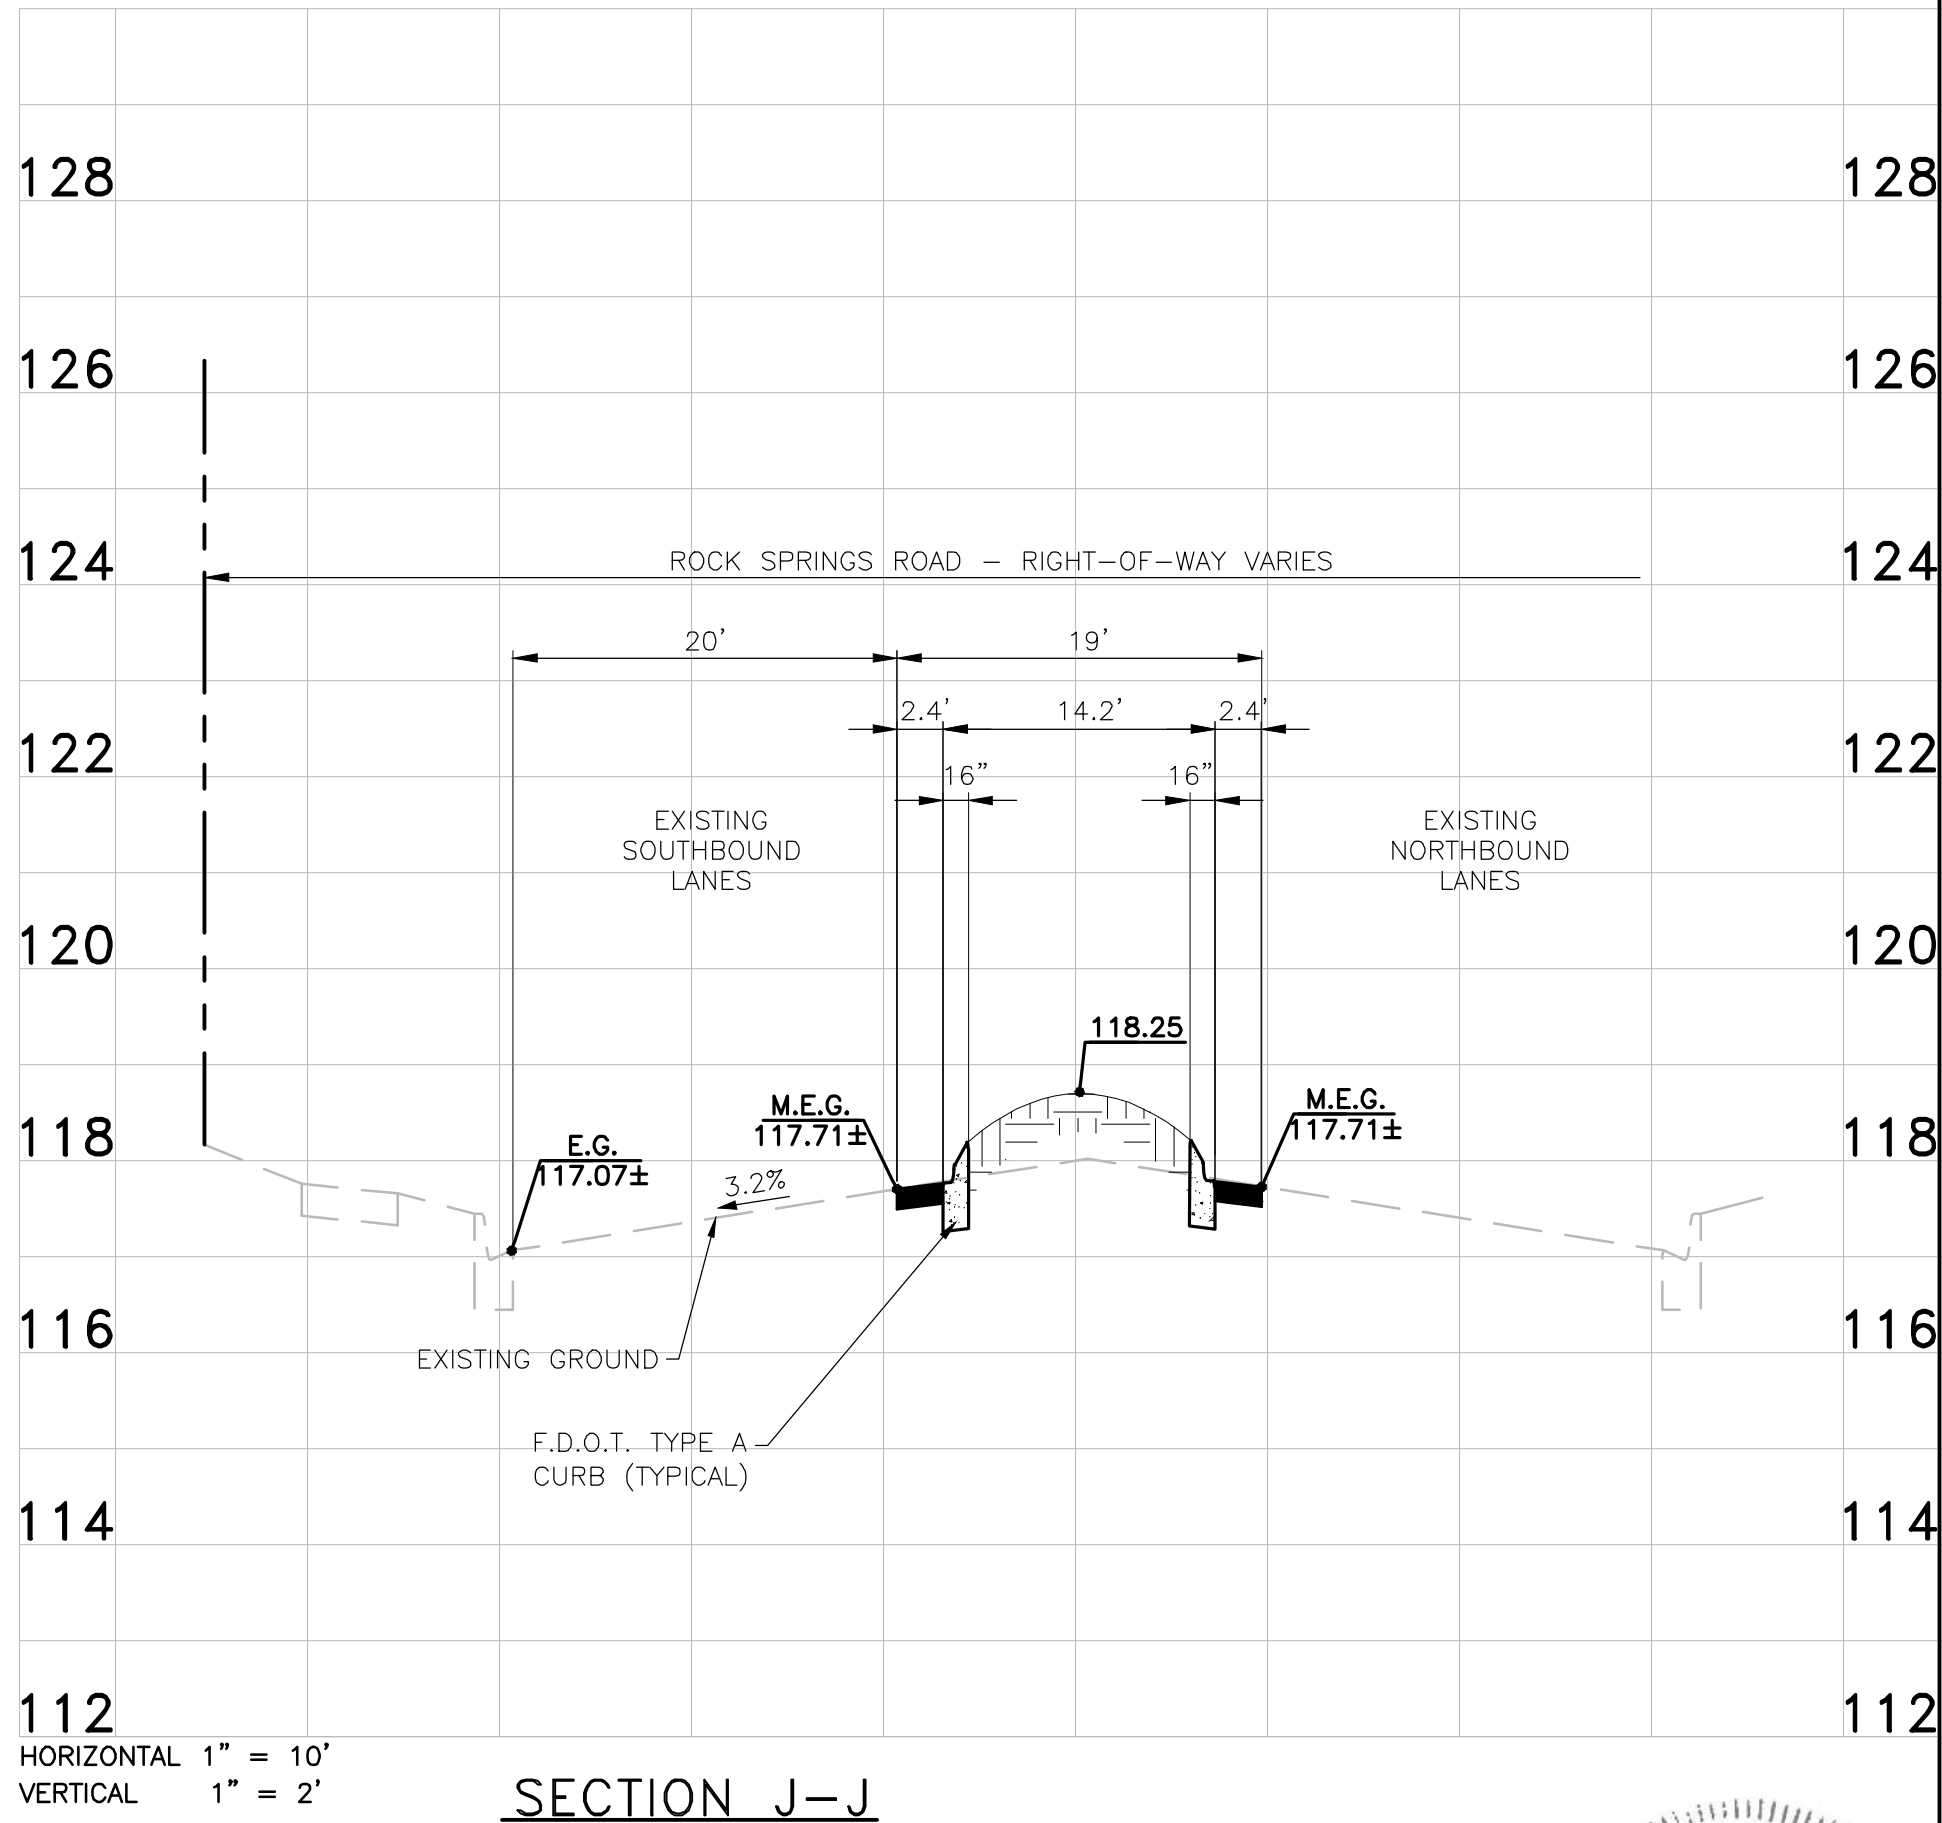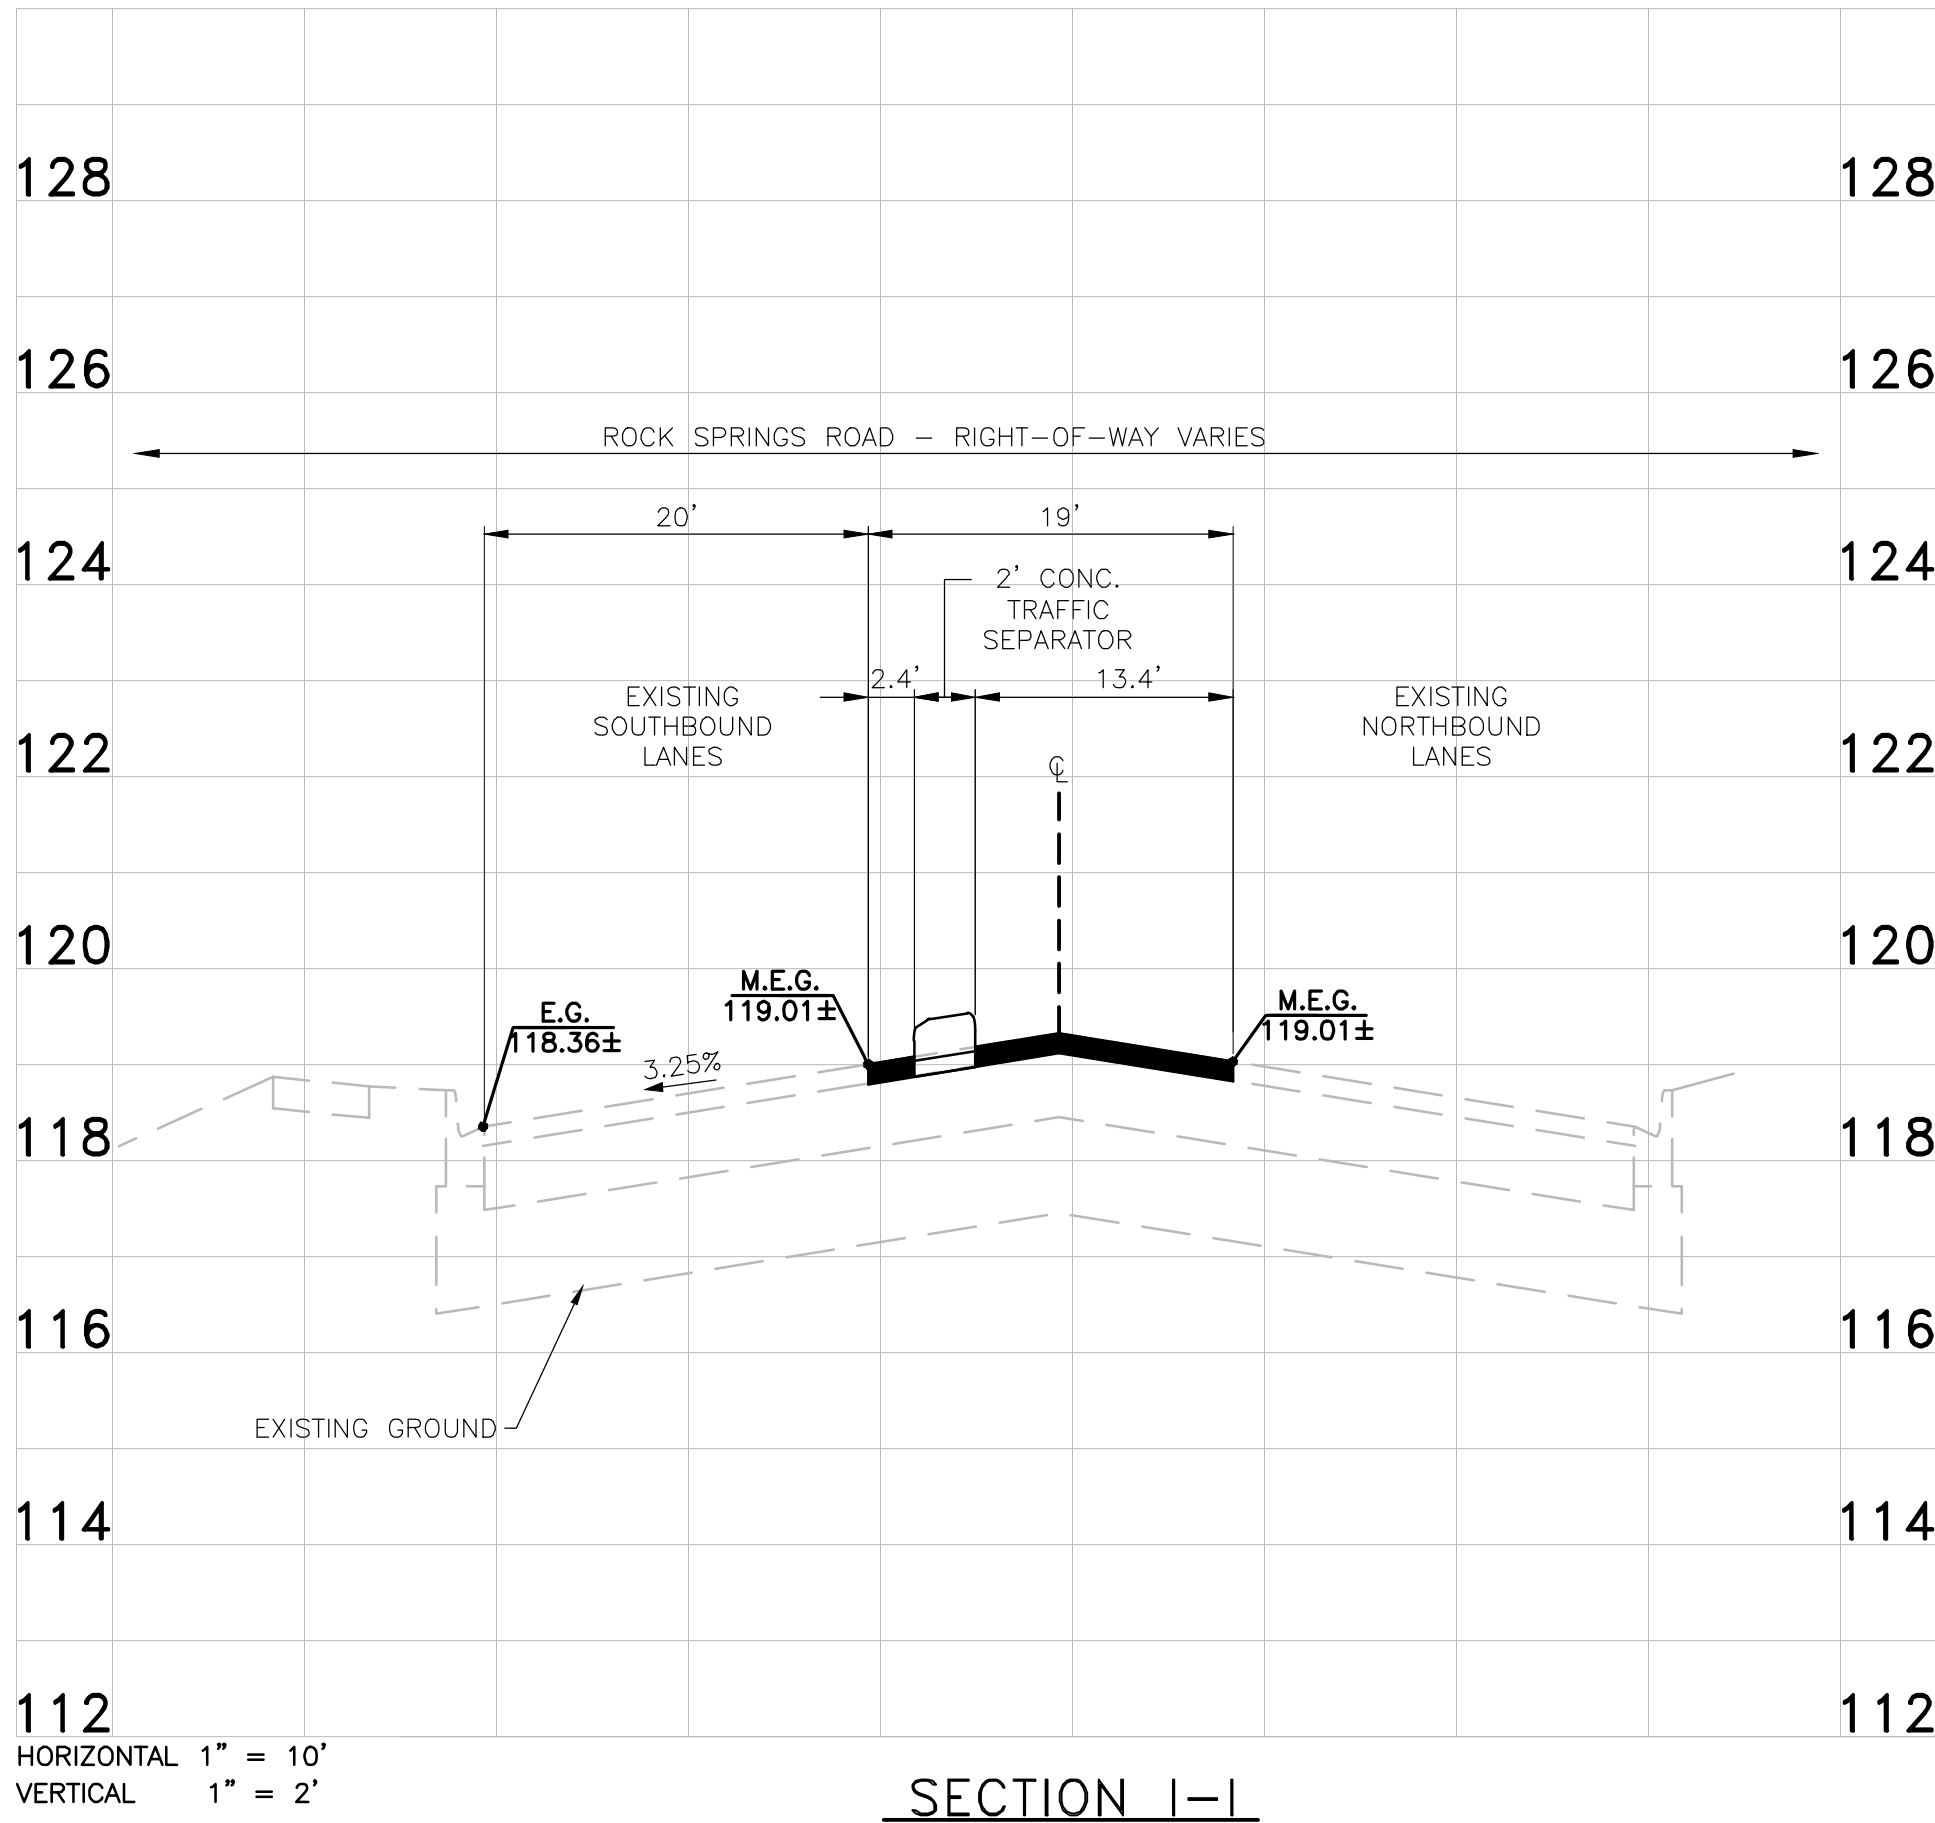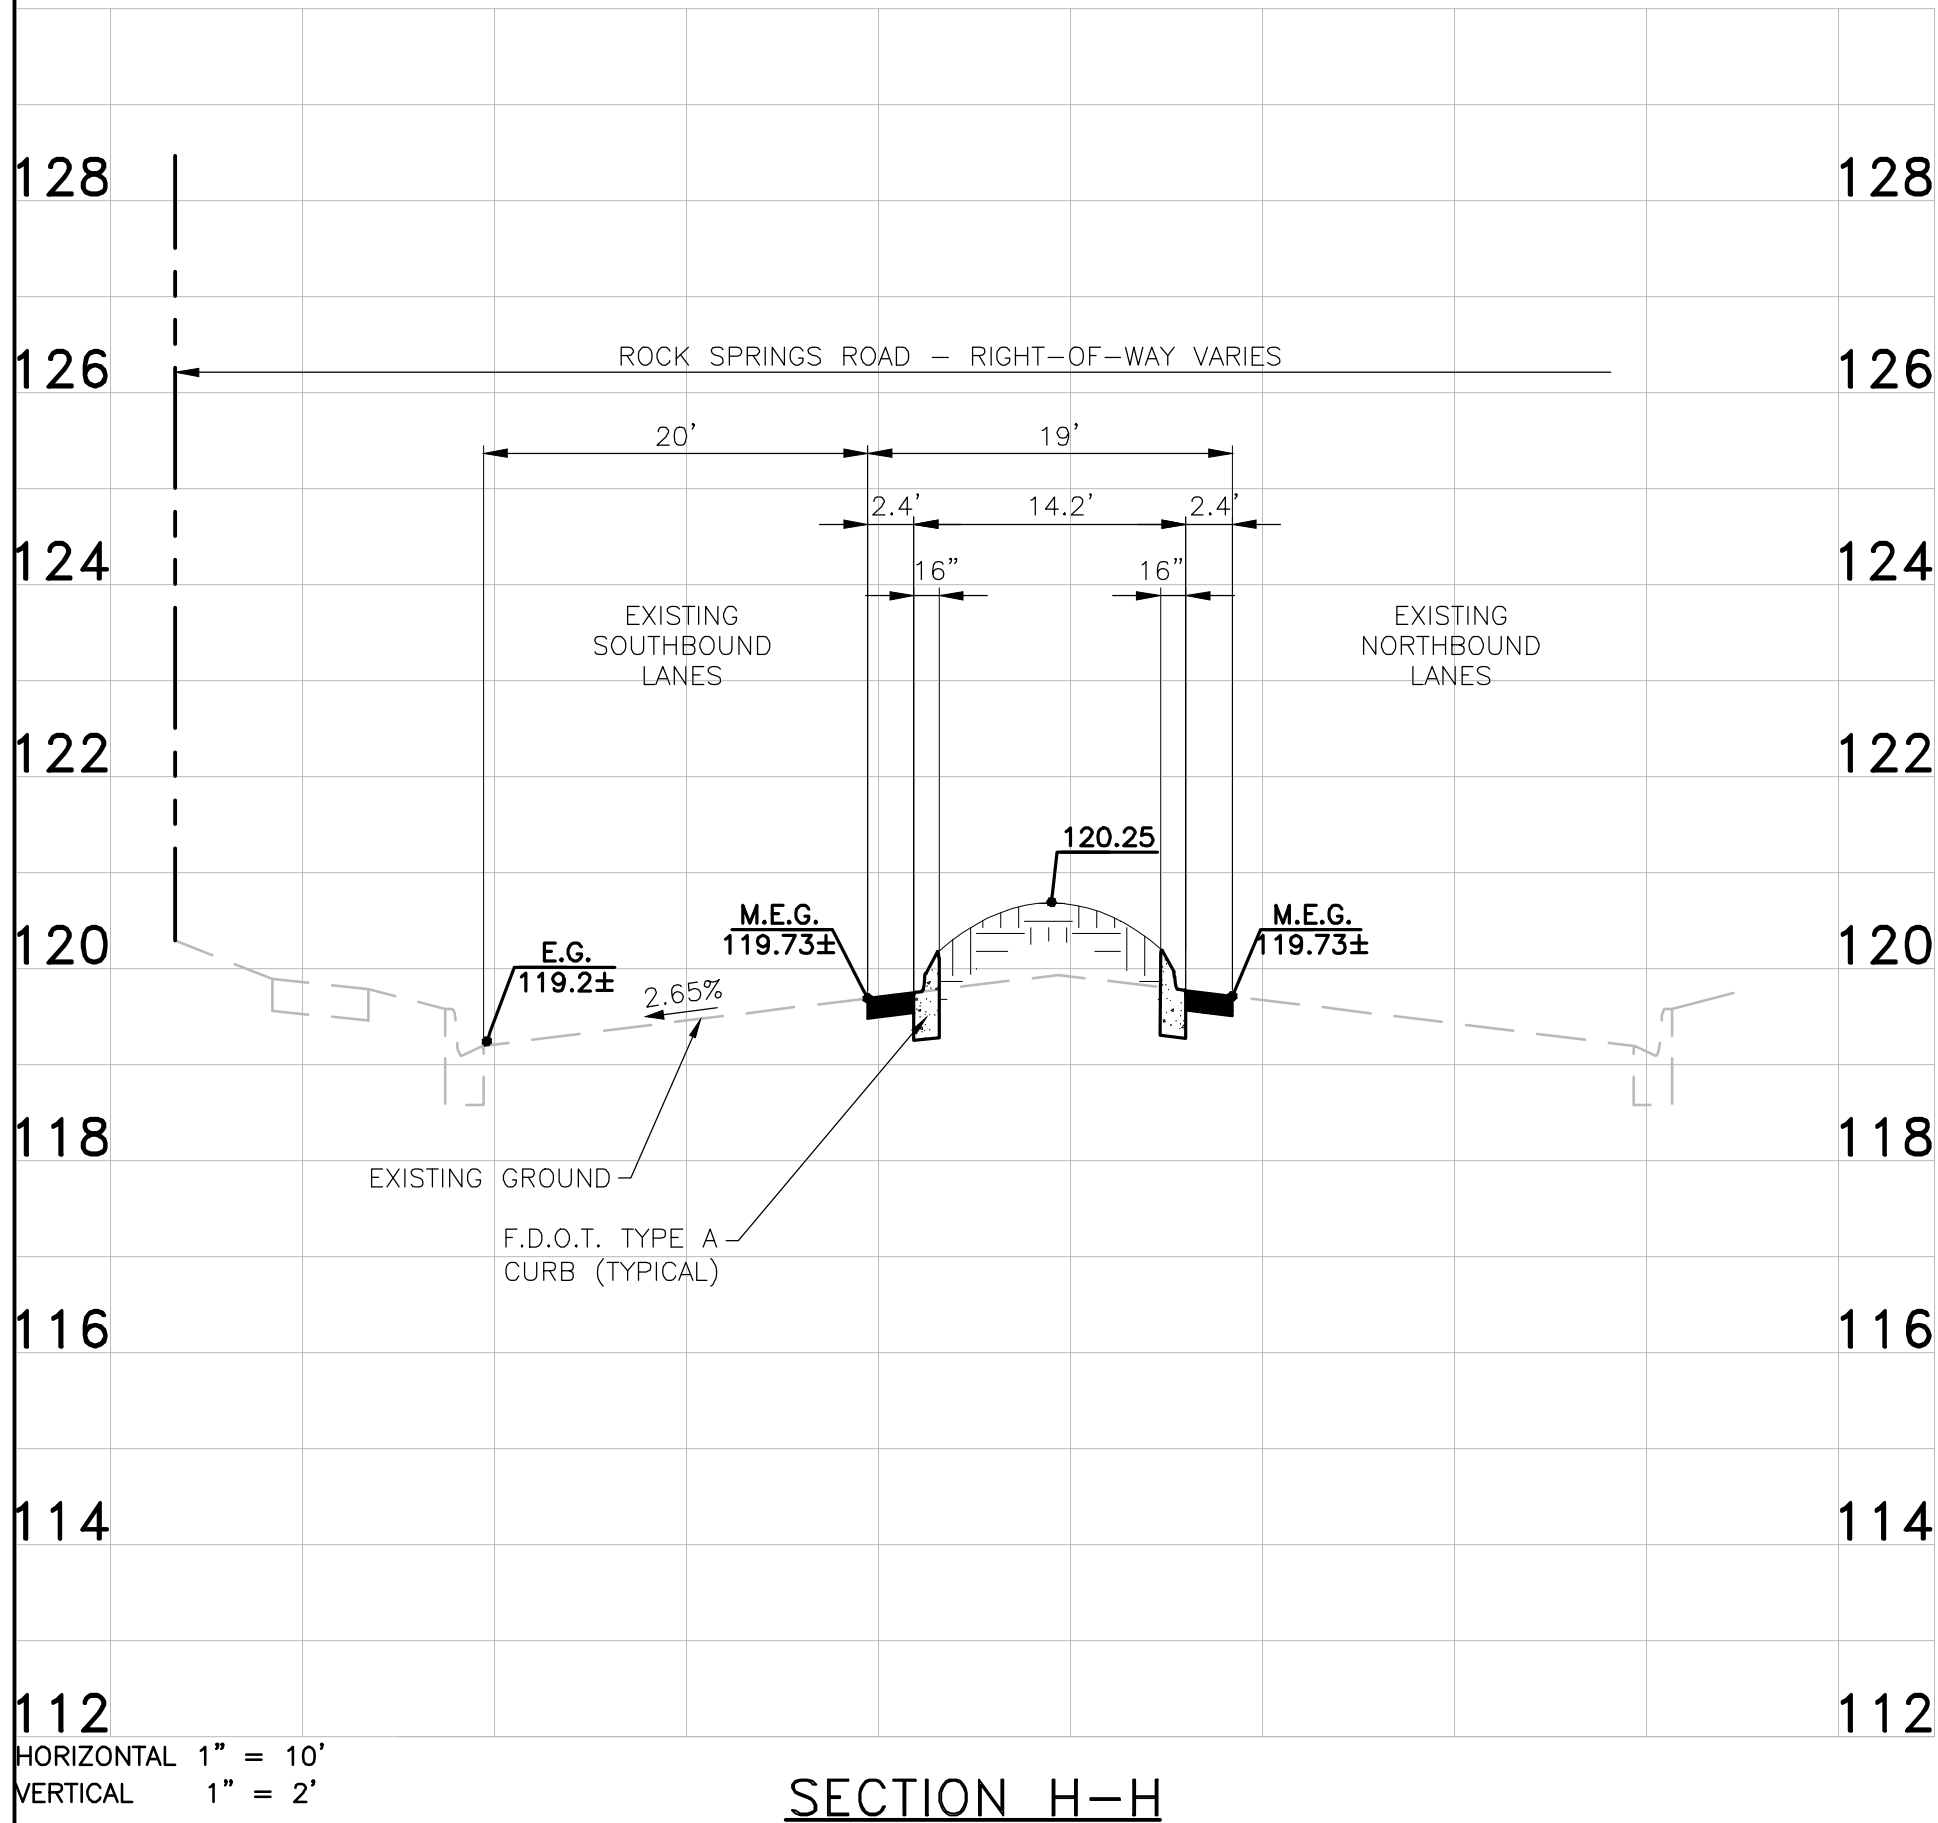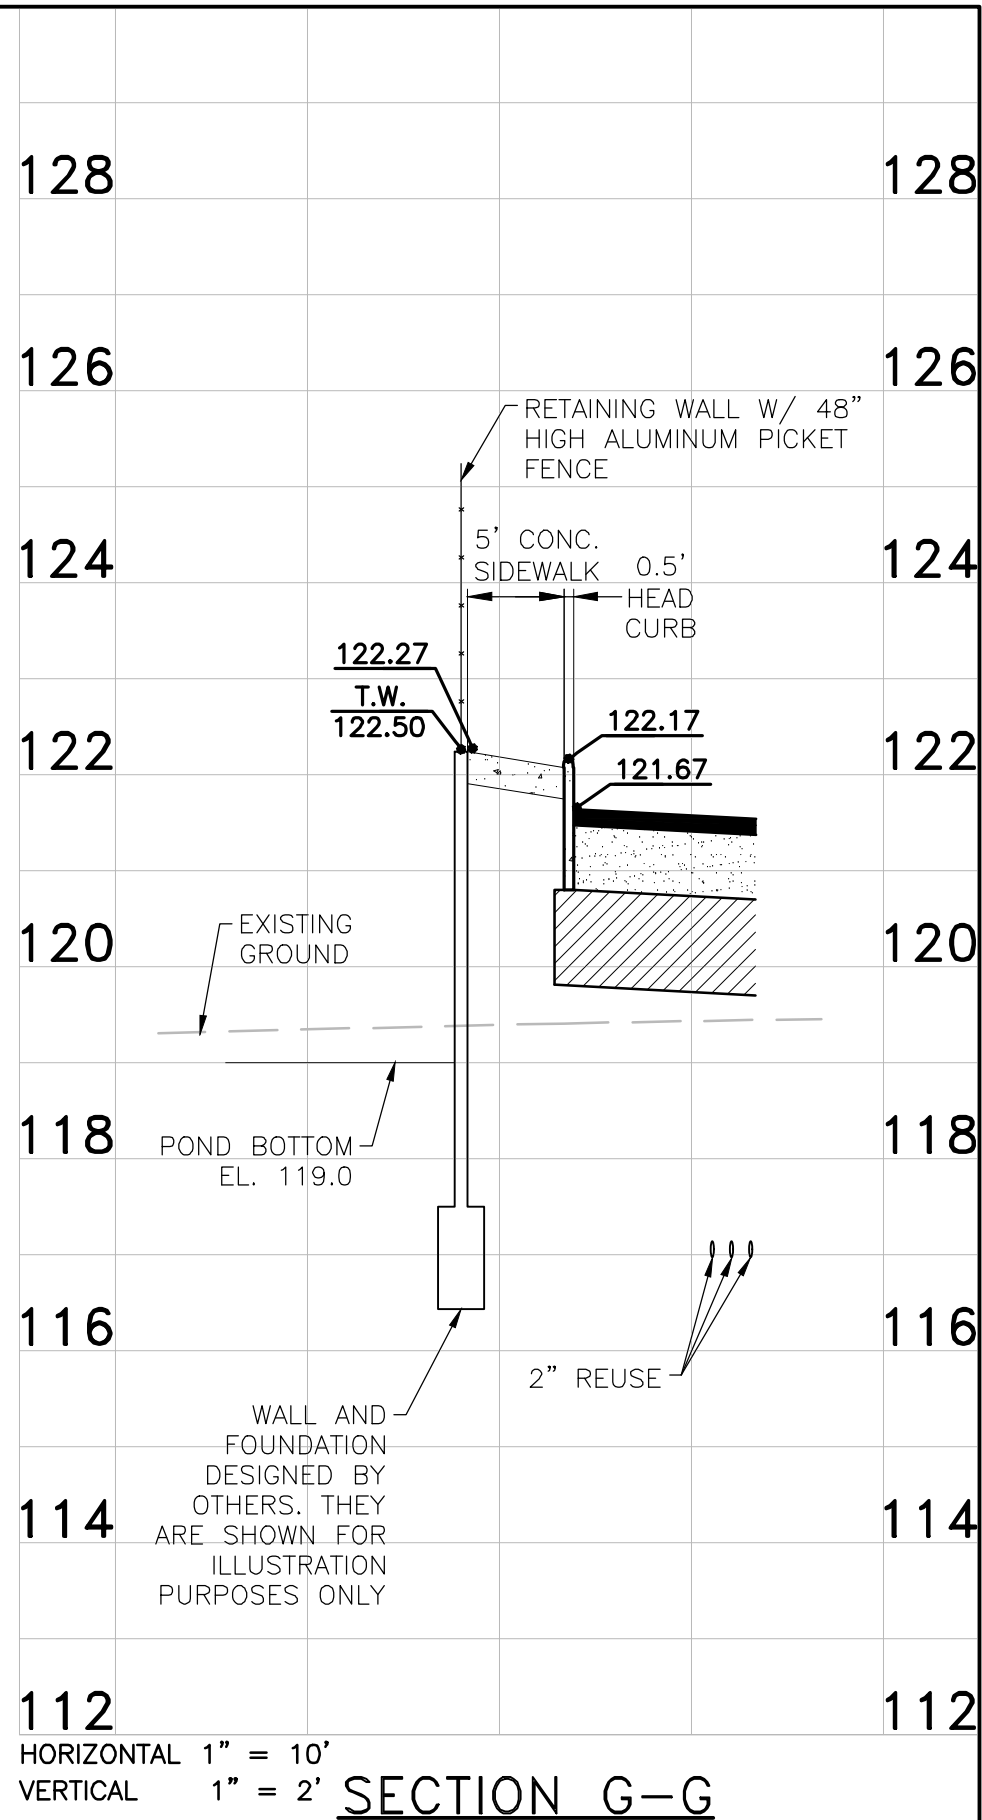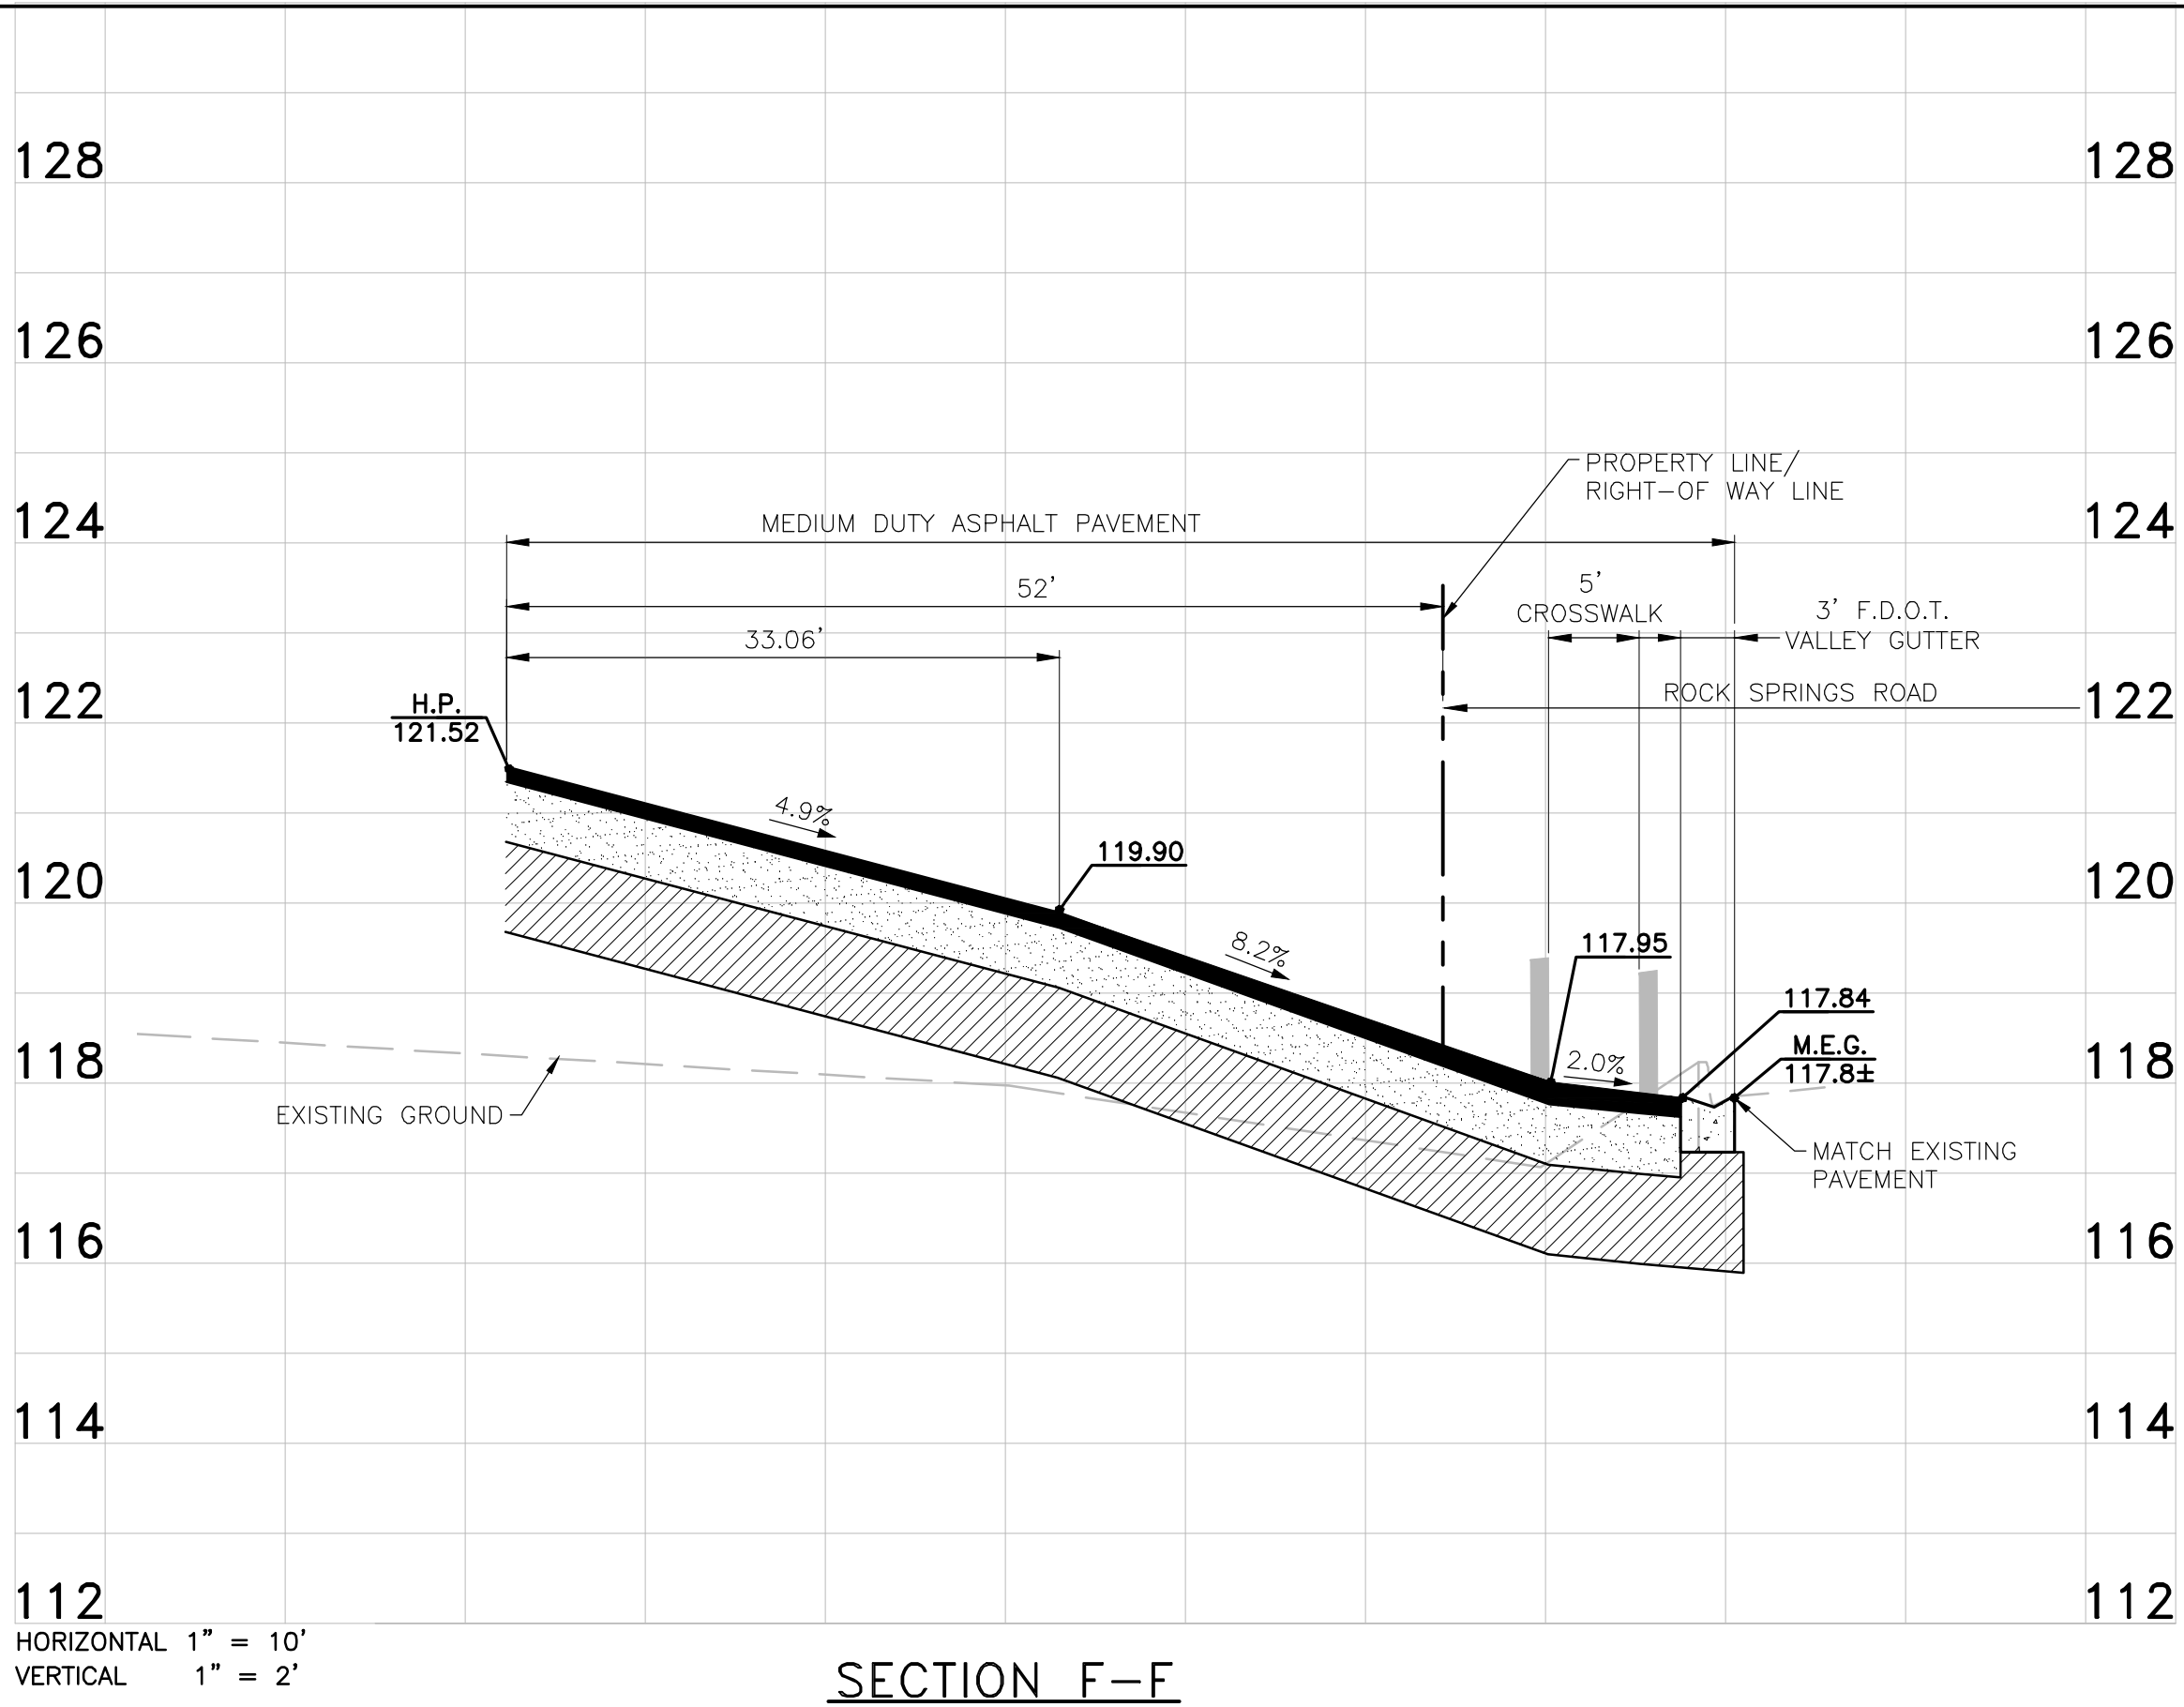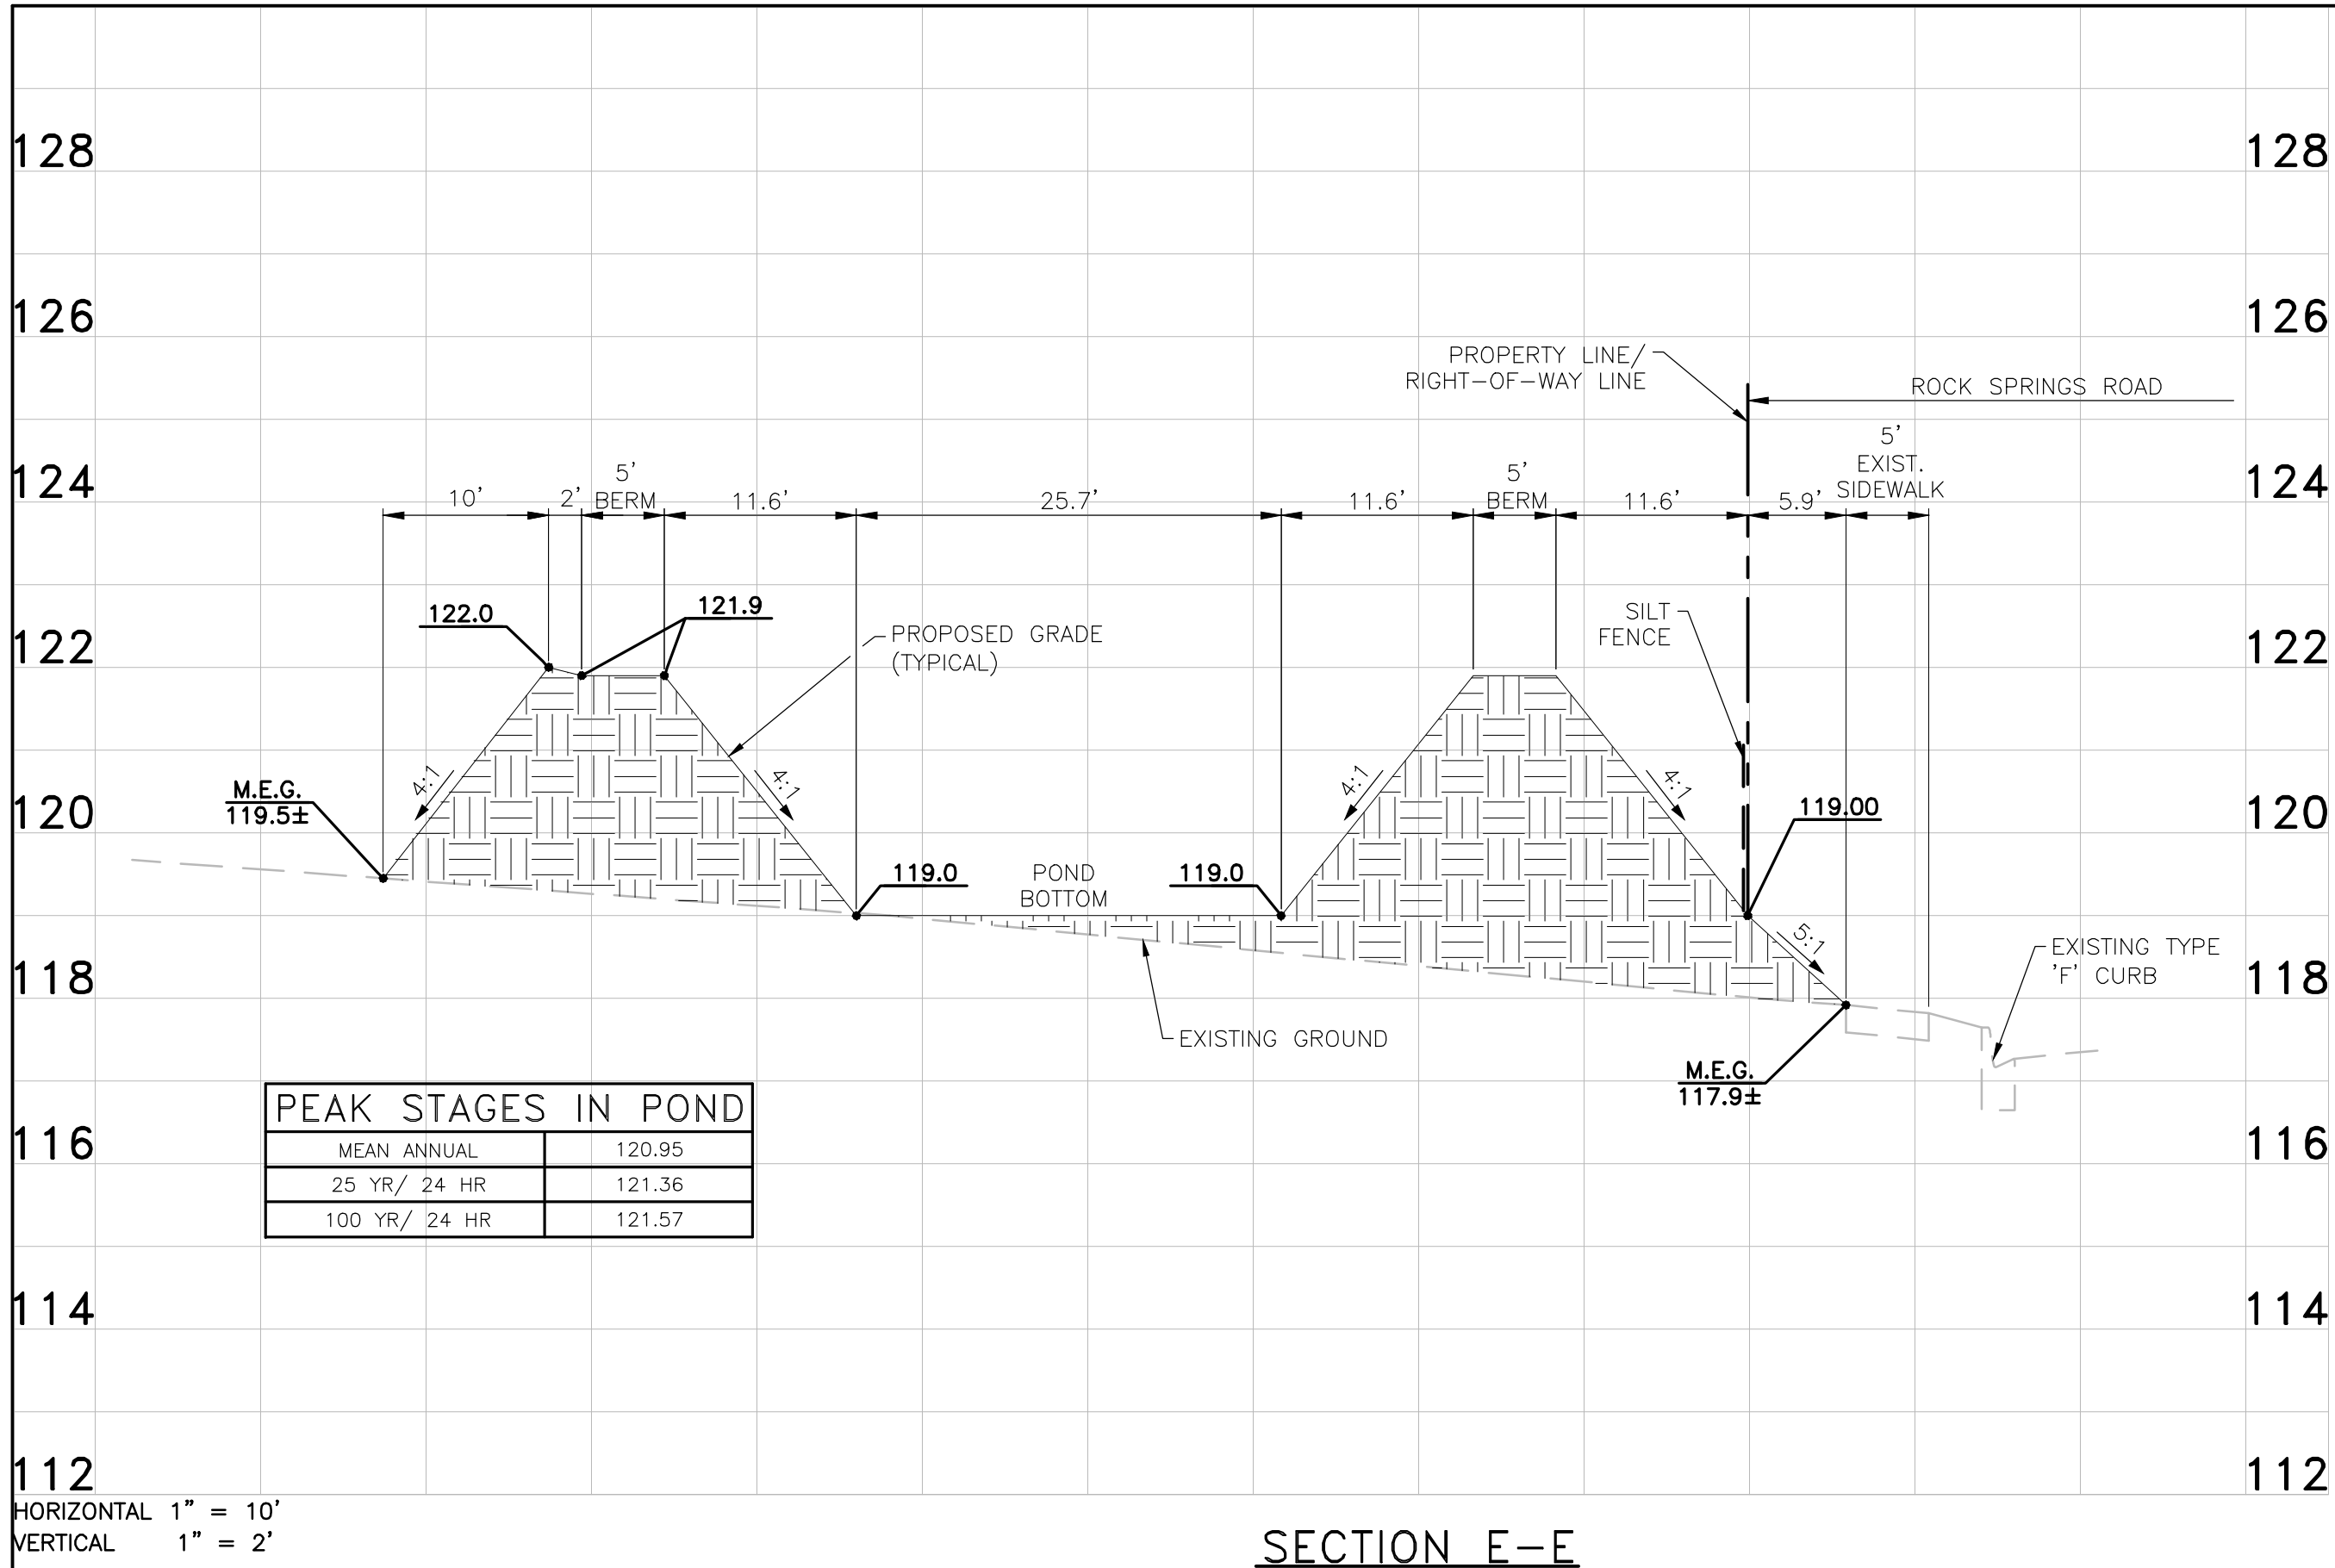

5/16/23	PER SJRWMD COMMENTS	JWM	GRC		
DATE	REVISIONS	BY	CHECKED		

CONSTRUCTION PLANS
LUX CARWASH - APOPKA
1752, 1760, 1788 & 1774 ROCK
SPRINGS ROAD
CITY OF APOPKA, FLORIDA



5127 S. Orange Avenue, Suite 200
Orlando, FL 32809
Phone: 407-895-0324
Fax: 407-895-0325
www.feg-inc.us


CROSS SECTIONS (2 OF 2)


DESIGNED BY GRC	DRAWN BY JWM	CHECKED BY GRC	APPROVED BY GRC
--------------------	-----------------	-------------------	--------------------

PROJECT NO. 22-029	SCALE NOTED
DATE MARCH 27, 2023	SHEET NO. C-17
SHEET 17	OF 27


THIS ITEM HAS BEEN DIGITALLY
SIGNED AND SEALED BY:
GREGORY R. CRAWFORD, P.E.
ON THE DATE ADJACENT TO THE SEAL.
PRINTED COPIES OF THIS DOCUMENT
ARE NOT CONSIDERED SIGNED AND
SEALED AND THE SIGNATURE MUST BE
VERIFIED ON ANY ELECTRONIC COPIES.

Gregory R. Crawford
Date: 2023.05.17
17:00:59:0200

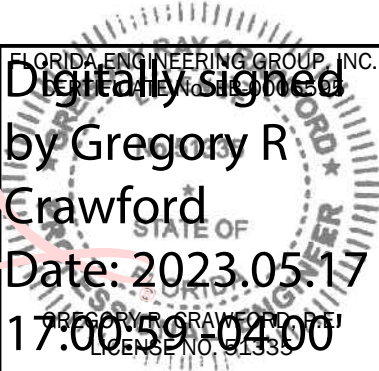

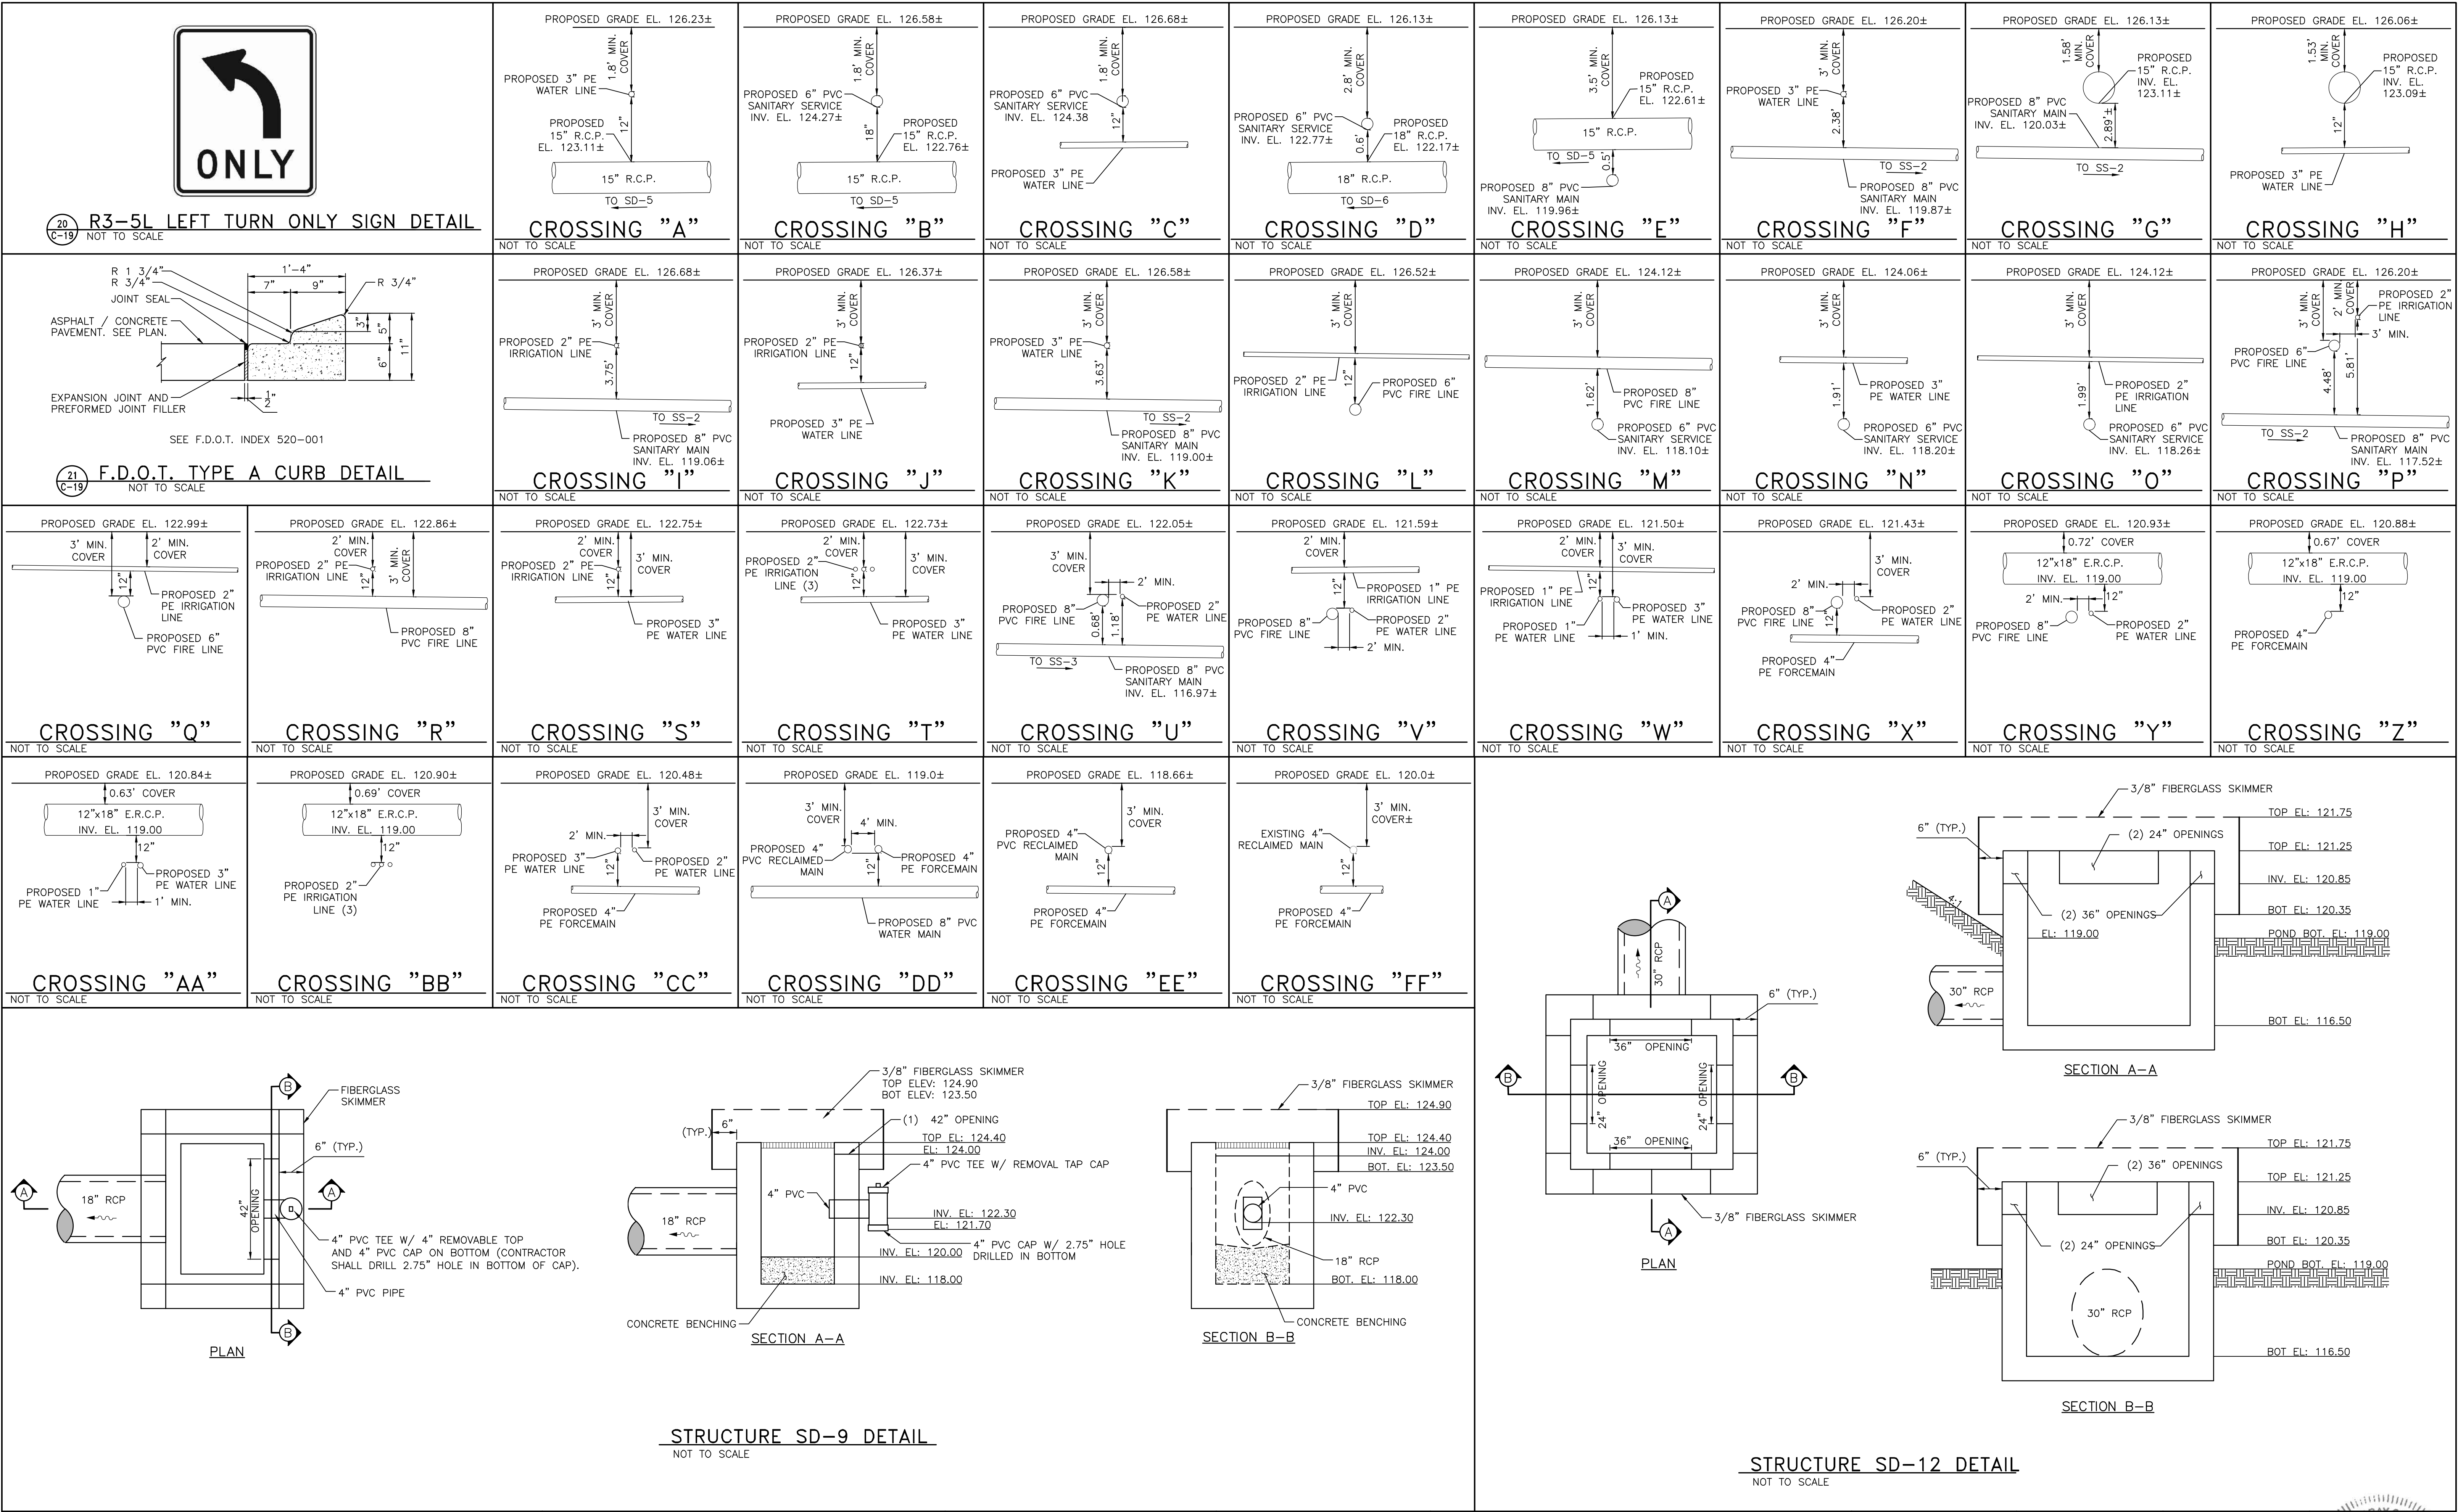

												PROJECT NO. 22-029 SCALE NOTED DATE MARCH 27, 2023 SHEET NO. C-19 SHEET 19 OF 27				THIS ITEM HAS BEEN DIGITALLY SIGNED AND SEALED BY: GREGORY R. CRAWFORD, P.E. ON THE DATE ADJACENT TO THE SEAL. PRINTED COPIES OF THIS DOCUMENT ARE NOT CONSIDERED SIGNED AND SEALED AND THE SIGNATURE MUST BE VERIFIED ON ANY ELECTRONIC COPIES. Digitally signed by Gregory R. Crawford Date: 2023.05.17 17:01:46 -0400											
5/16/23				PER SJRWMD COMMENTS				JWM GRC																			
DATE				REVISIONS				BY CHECKED																			
CONSTRUCTION PLANS LUX CARWASH - APOPKA 1752, 1760, 1788 & 1774 ROCK SPRINGS ROAD CITY OF APOPKA, FLORIDA								FEG FLORIDA ENGINEERING GROUP Engineering the Future				5127 S. Orange Avenue, Suite 200 Orlando, FL 32809 Phone: 407-895-0324 Fax: 407-895-0325 www.feg-inc.us				SITE CONSTRUCTION & UTILITY CROSSING DETAILS											
												DESIGNED BY GRC				DRAWN BY JWM				CHECKED BY GRC				APPROVED BY GRC			

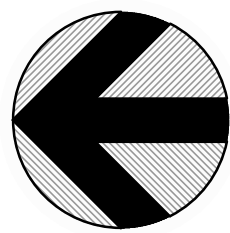

NORTH

SCALE: 1" = 20'

0' 20' 40'

SITE CHARACTERISTICS

PARCEL INFORMATION:

PARCEL ID: 05-21-38-0000-00-075
PROPOSED USE: COFFEE SHOP W/DRIVE THRU
FLOOD AREA: ZONE X
ZONING: C-C COMMUNITY COMMERCIAL
PARCEL AREA: 0.793 AC
OPEN SPACE SET-ASIDE: 3,905 SF (11.31%)

BUILDING SETBACKS:

NORTH: 10'
SOUTH: 10'
EAST: 10'
WEST: 10'

SITE AREAS:

PRE DEVELOPMENT

IMPERVIOUS:	0.000 AC	0 SF	0.00%
PERVIOUS:	0.793 AC	34,537 SF	100.00%
TOTAL SITE AREA:	0.793 AC	34,537 SF	100.00%

POST DEVELOPMENT

PERVIOUS:	0.223 AC	9,723 SF	28.15%
IMPERVIOUS:	0.570 AC	24,814 SF	71.85%
PAVEMENT/CONCRETE:	0.548 AC	23,864 SF	
BUILDING:	0.022 AC	950 SF	
TOTAL SITE AREA:	0.793 AC	34,537 SF	100.00%

PARKING STATISTICS

REQUIRED PARKING:

1 SPACE PER 100 SF GFA = 9.75 x 1 = 10 SPACES REQUIRED

PROVIDED PARKING:

STANDARD SPACES	10 SPACES
ADA SPACES	02 SPACES
TOTAL PARKING PROVIDED =	12 SPACES
BICYCLE PARKING PROVIDED =	02 SPACES

SITE NOTES

- SEE BOUNDARY & TOPOGRAPHY SURVEY FOR LEGAL DESCRIPTION & BENCHMARK INFO.
- CONTRACTOR TO REFERENCE ARCHITECTURAL DRAWINGS FOR DETAILED DESIGN OF PROPOSED BUILDING, INCLUDING SLAB DESIGN, UTILITY CONNECTIONS, DOORWAYS, AND OTHER SITE ITEMS. GC TO NOTIFY ENGINEER OF RECORD OF ANY DEVIATIONS FROM CIVIL PLANS BEFORE CONSTRUCTION.
- ALL PAVEMENT MARKINGS SHALL BE PAINTED, UNLESS OTHERWISE NOTED, AND SHALL BE ACCOMPLISHED WITH USE OF PAINTING MACHINES AND/OR STENCILS. ALL PAINT FOR PAVEMENT MARKINGS SHALL MEET THE REQUIREMENTS OF SOLVENTBORNE APPLICATION RECOMMENDATIONS.
- PARKING STALLS STRIPING SHALL BE 4" WIDE AND SHALL BE STRAIGHT WITH A CLEAN EDGE. ALL DIRECTIONAL ARROWS, STOP BARS, ETC SHALL CONFORM TO THE LATEST MUTCD.
- ALL PROPOSED ADA SPACES ARE VAN ACCESSIBLE. ADA PARKING SIGNS SHALL INDICATE SUCH.
- KNOX BOXES ARE TO BE PROVIDED FOR EACH BUILDING.



CLIENT: COLE VALLEY PARTNERS

PROJECT: DUTCH BROS FL1202

SITE PLAN




1432 W ORANGE BLOSSOM TRAIL, APOPKA, FL 32712

PROJECT NO.

2689

SHEET


C300

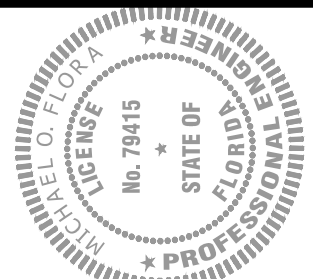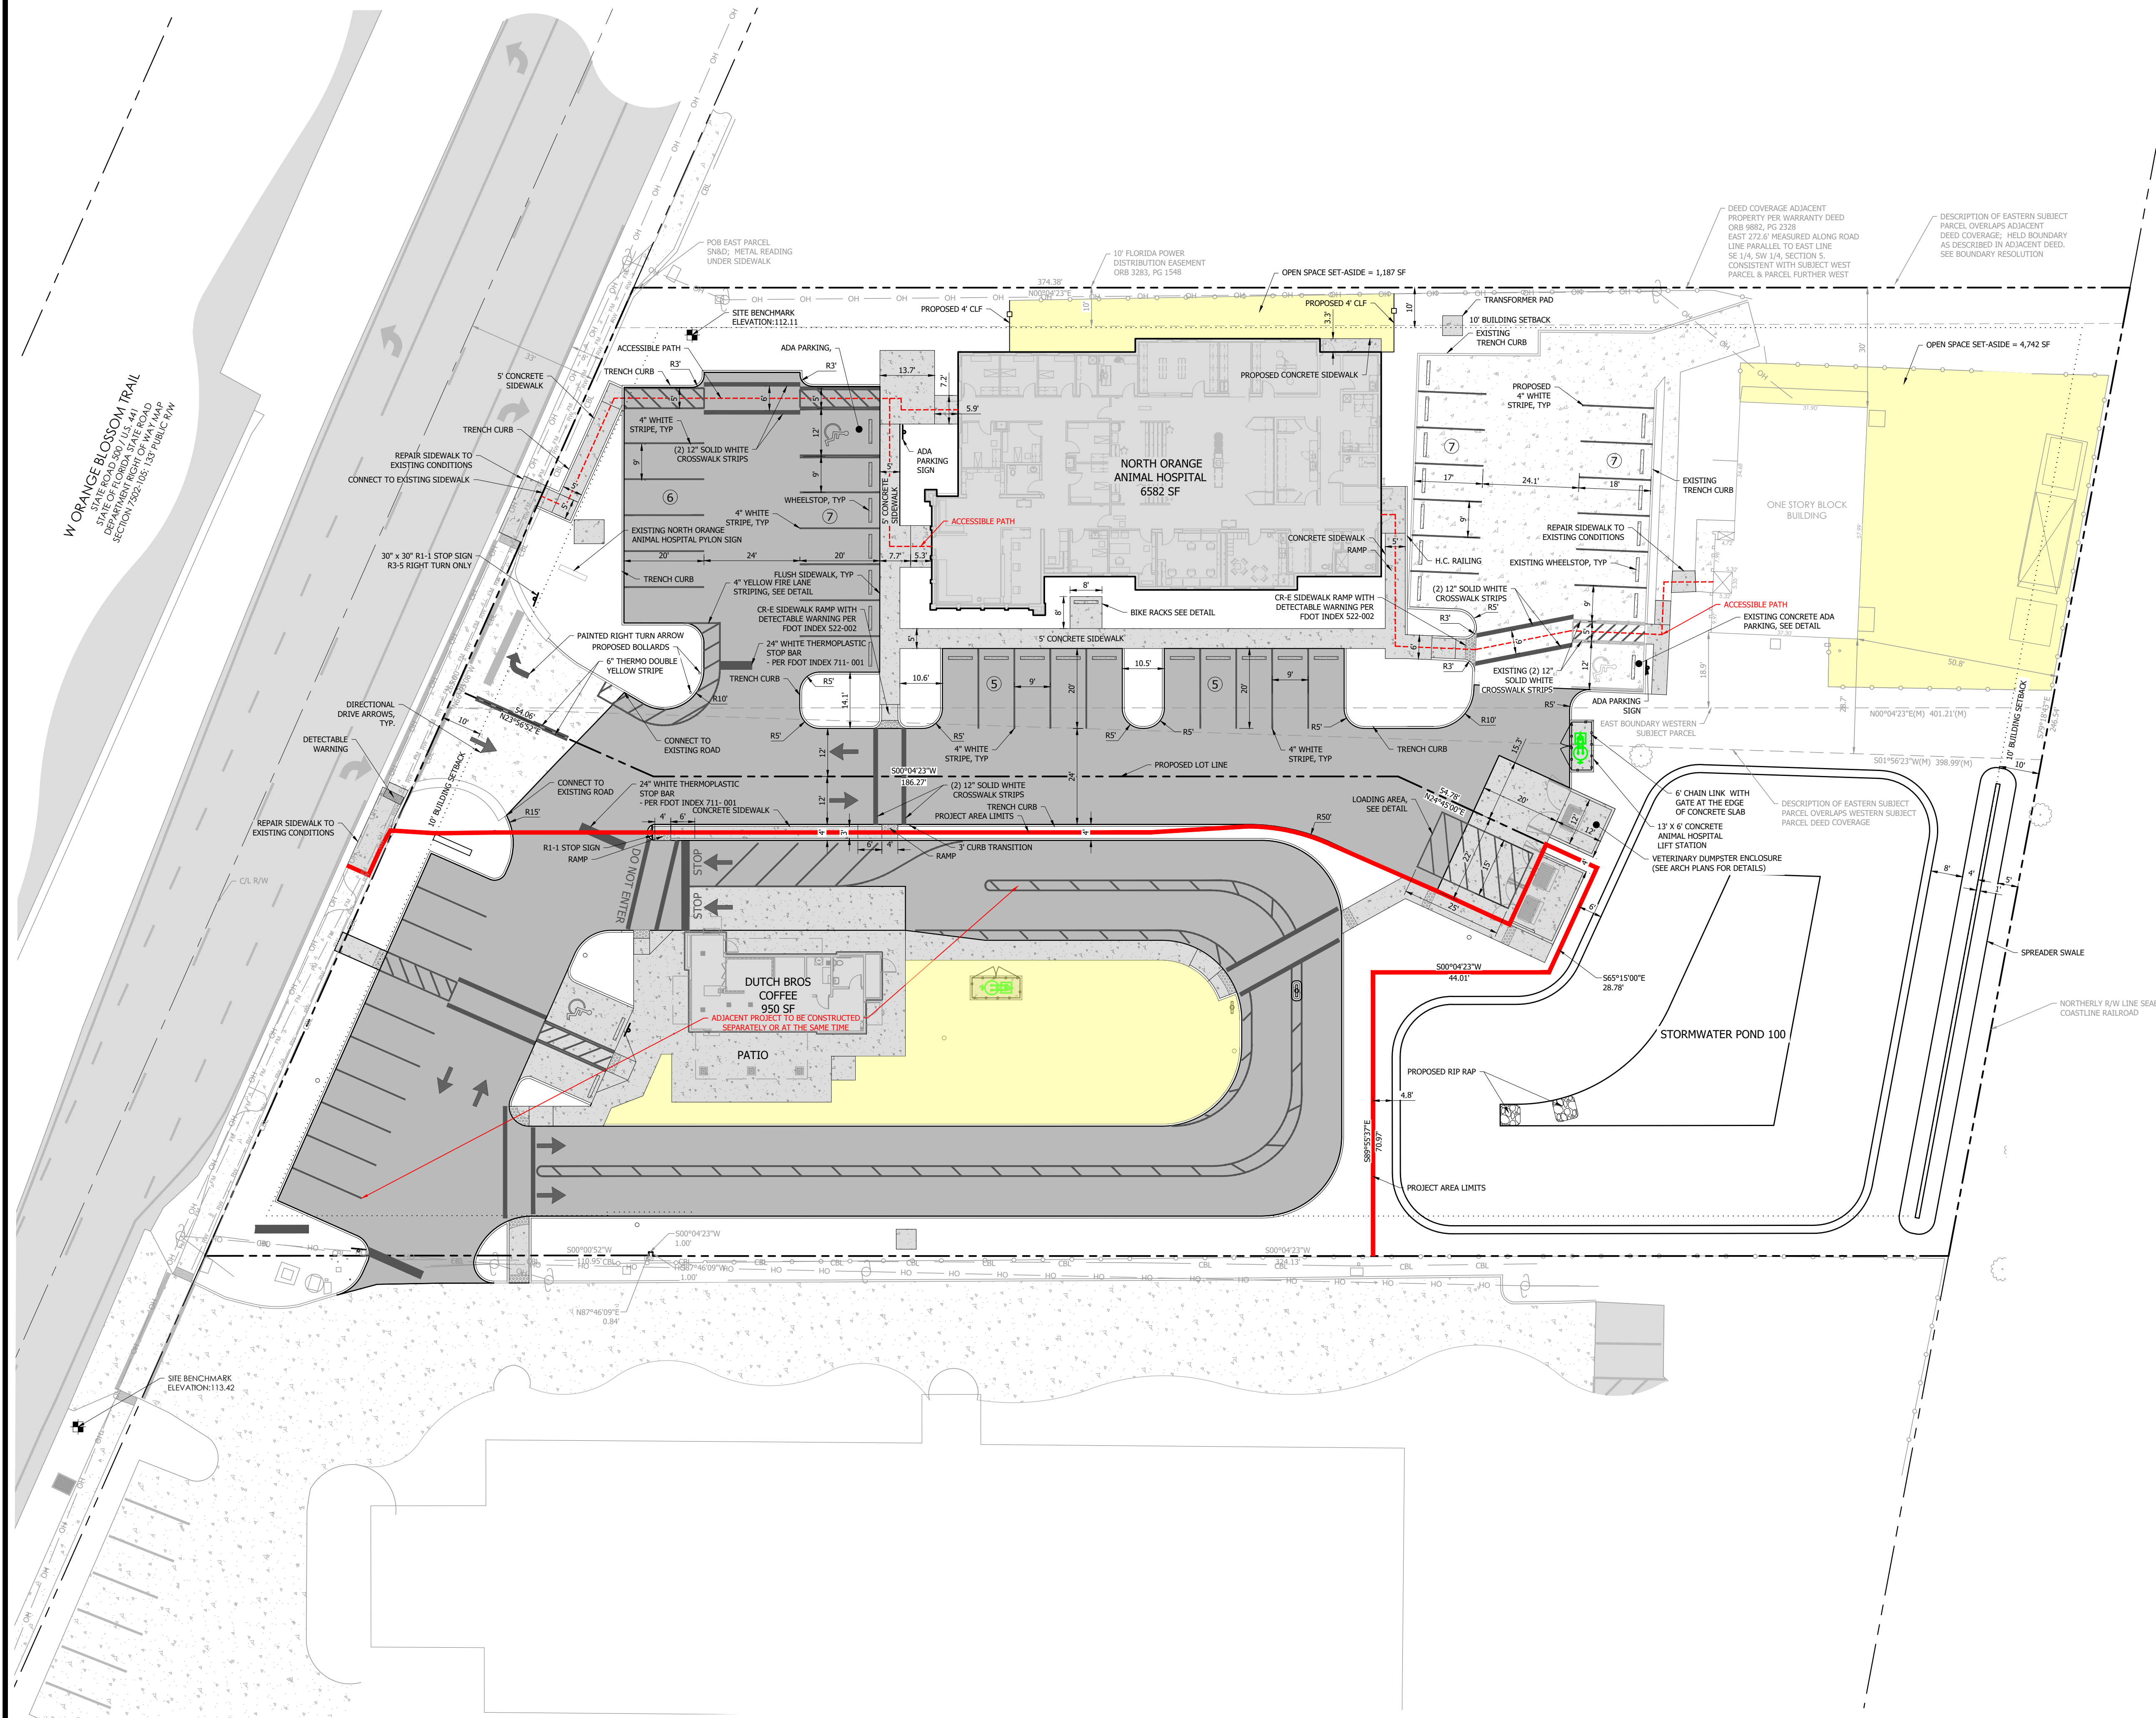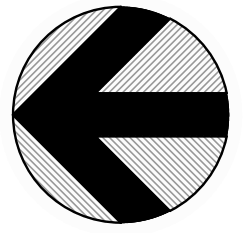

SITE INFORMATION

PARCEL ID:	28-21-24-6489-08-001
PARCEL SIZE:	4.276 AC OR 186,278 SQUARE FEET MORE OR LESS
EXISTING ZONING:	I-L LIGHT INDUSTRIAL
EXISTING FLG:	IND INDUSTRIAL
BUILDING SETBACKS	REQUIRED PROVIDED
FRONT (NORTH EAST)	10 FT 0 FT
REAR (SOUTH WEST)	10 FT 206.67 FT
SIDE (SOUTH EAST)	10 FT 58.00 FT
SIDE (SOUTH WEST)	10 FT 162.20 FT
LANDSCAPE BUFFERS	REQUIRED PROVIDED
FRONT (HWY 17/92)	0 FT 10 FT
REAR (WEST)	0 FT 10 FT
SIDE (NORTH)	0 FT 10 FT
SIDE (SOUTH)	0 FT 10 FT
MAX. FAR =	0.40 0.09
BUILDING AREA:	18,000 SF 0.41 AC
IMPERVIOUS SURFACE:	43,663.24 SF 1.00 AC
TOTAL IMPERVIOUS AREA:	61,663.24 SF 1.42 AC (33.25%)
PERVIOUS AREA:	124,614.76 SF 2.86 AC

PARKING REQUIRED:	
FLEX SPACE:	
27,100 SF OF WAREHOUSE DISTRIBUTION + 2 FOR RESIDENT MANAGER = (12,000 / 1,000) X 2 = 24 + 2 = 26 SPACES	
COMMERCIAL VEHICLE REPAIR AND MAINTENANCE = 4 / 1,000 SF = (3120 / 1,000) = 3.12 X 4 = 13 SPACES	
OFFICE = 1/500 SF = (2,880/500) = 5.76 = 6 SPACES	
TOTAL REQUIRED: 45 SPACES	
TRAILER STAGING SPACES PROVIDED: 19 SPACES	
TOTAL PARKING PROVIDED: 48 SPACES	
OPEN SPACE REQUIREMENT (5%): 4.28 AC X 0.05 = 0.21 AC	
OPEN SPACE PROVIDED (WETLANDS AREA) = 1.18 AC = 27%	

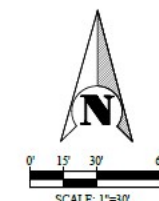

TRAFFIC CONTROL & SIGNAGE

- HANDICAP PARKING AND STOPPING
- HANDICAP SIGN
- PAVEMENT MARKINGS
- 6" WHITE STRIPING (PAINT)
- 24" WHITE STOPPING STOP BAR
- 36" STOP SIGN
- 6" YELLOW STRIPING (PAINT)
- NO PARKING SIGN
- NO PARKING FIRE LANE

SITE DATA

- SEE PLAN: HANDICAP RAMP
- (NOT IN USE)
- DETECTOR WARNING
- 6" CURB TYPE D
- 12" RIBBON CURB
- FLUSH MONUMENT SIDEWALK
- HEAVY DUTY ASPHALT
- (NOT IN USE)
- DRAINAGE STRUCTURE (SEE SHEET C3.0)
- DOUBLE DUMPSTER: CONCRETE PAD AND 6" MASONRY ENCLOSURE
- 6" CONCRETE BOLLARDS
- CONCRETE SIDEWALK
- CONCRETE APRON
- WHEEL STOPS
- 6" HEIGHT CHAIN LINK FENCE W/SLING GATE
- 36" X 36" A/C CONCRETE PAD
- 4" HEIGHT CHAIN LINK FENCE
- 6" WIDE DOUBLE SWING GATE

LEGEND

- HEAVY DUTY PAVEMENT SECTION
- CONCRETE SURFACE




FCS INDUSTRIES DEVELOPMENT
2000 APOPKA BLVD.
APOPKA, FL 32703

TITLE: SITE GEOMETRY PLAN

PROJ MANAGER: CB DATE: 12/07/2023
DRAWN BY: AC SHEET NO.: 23-043




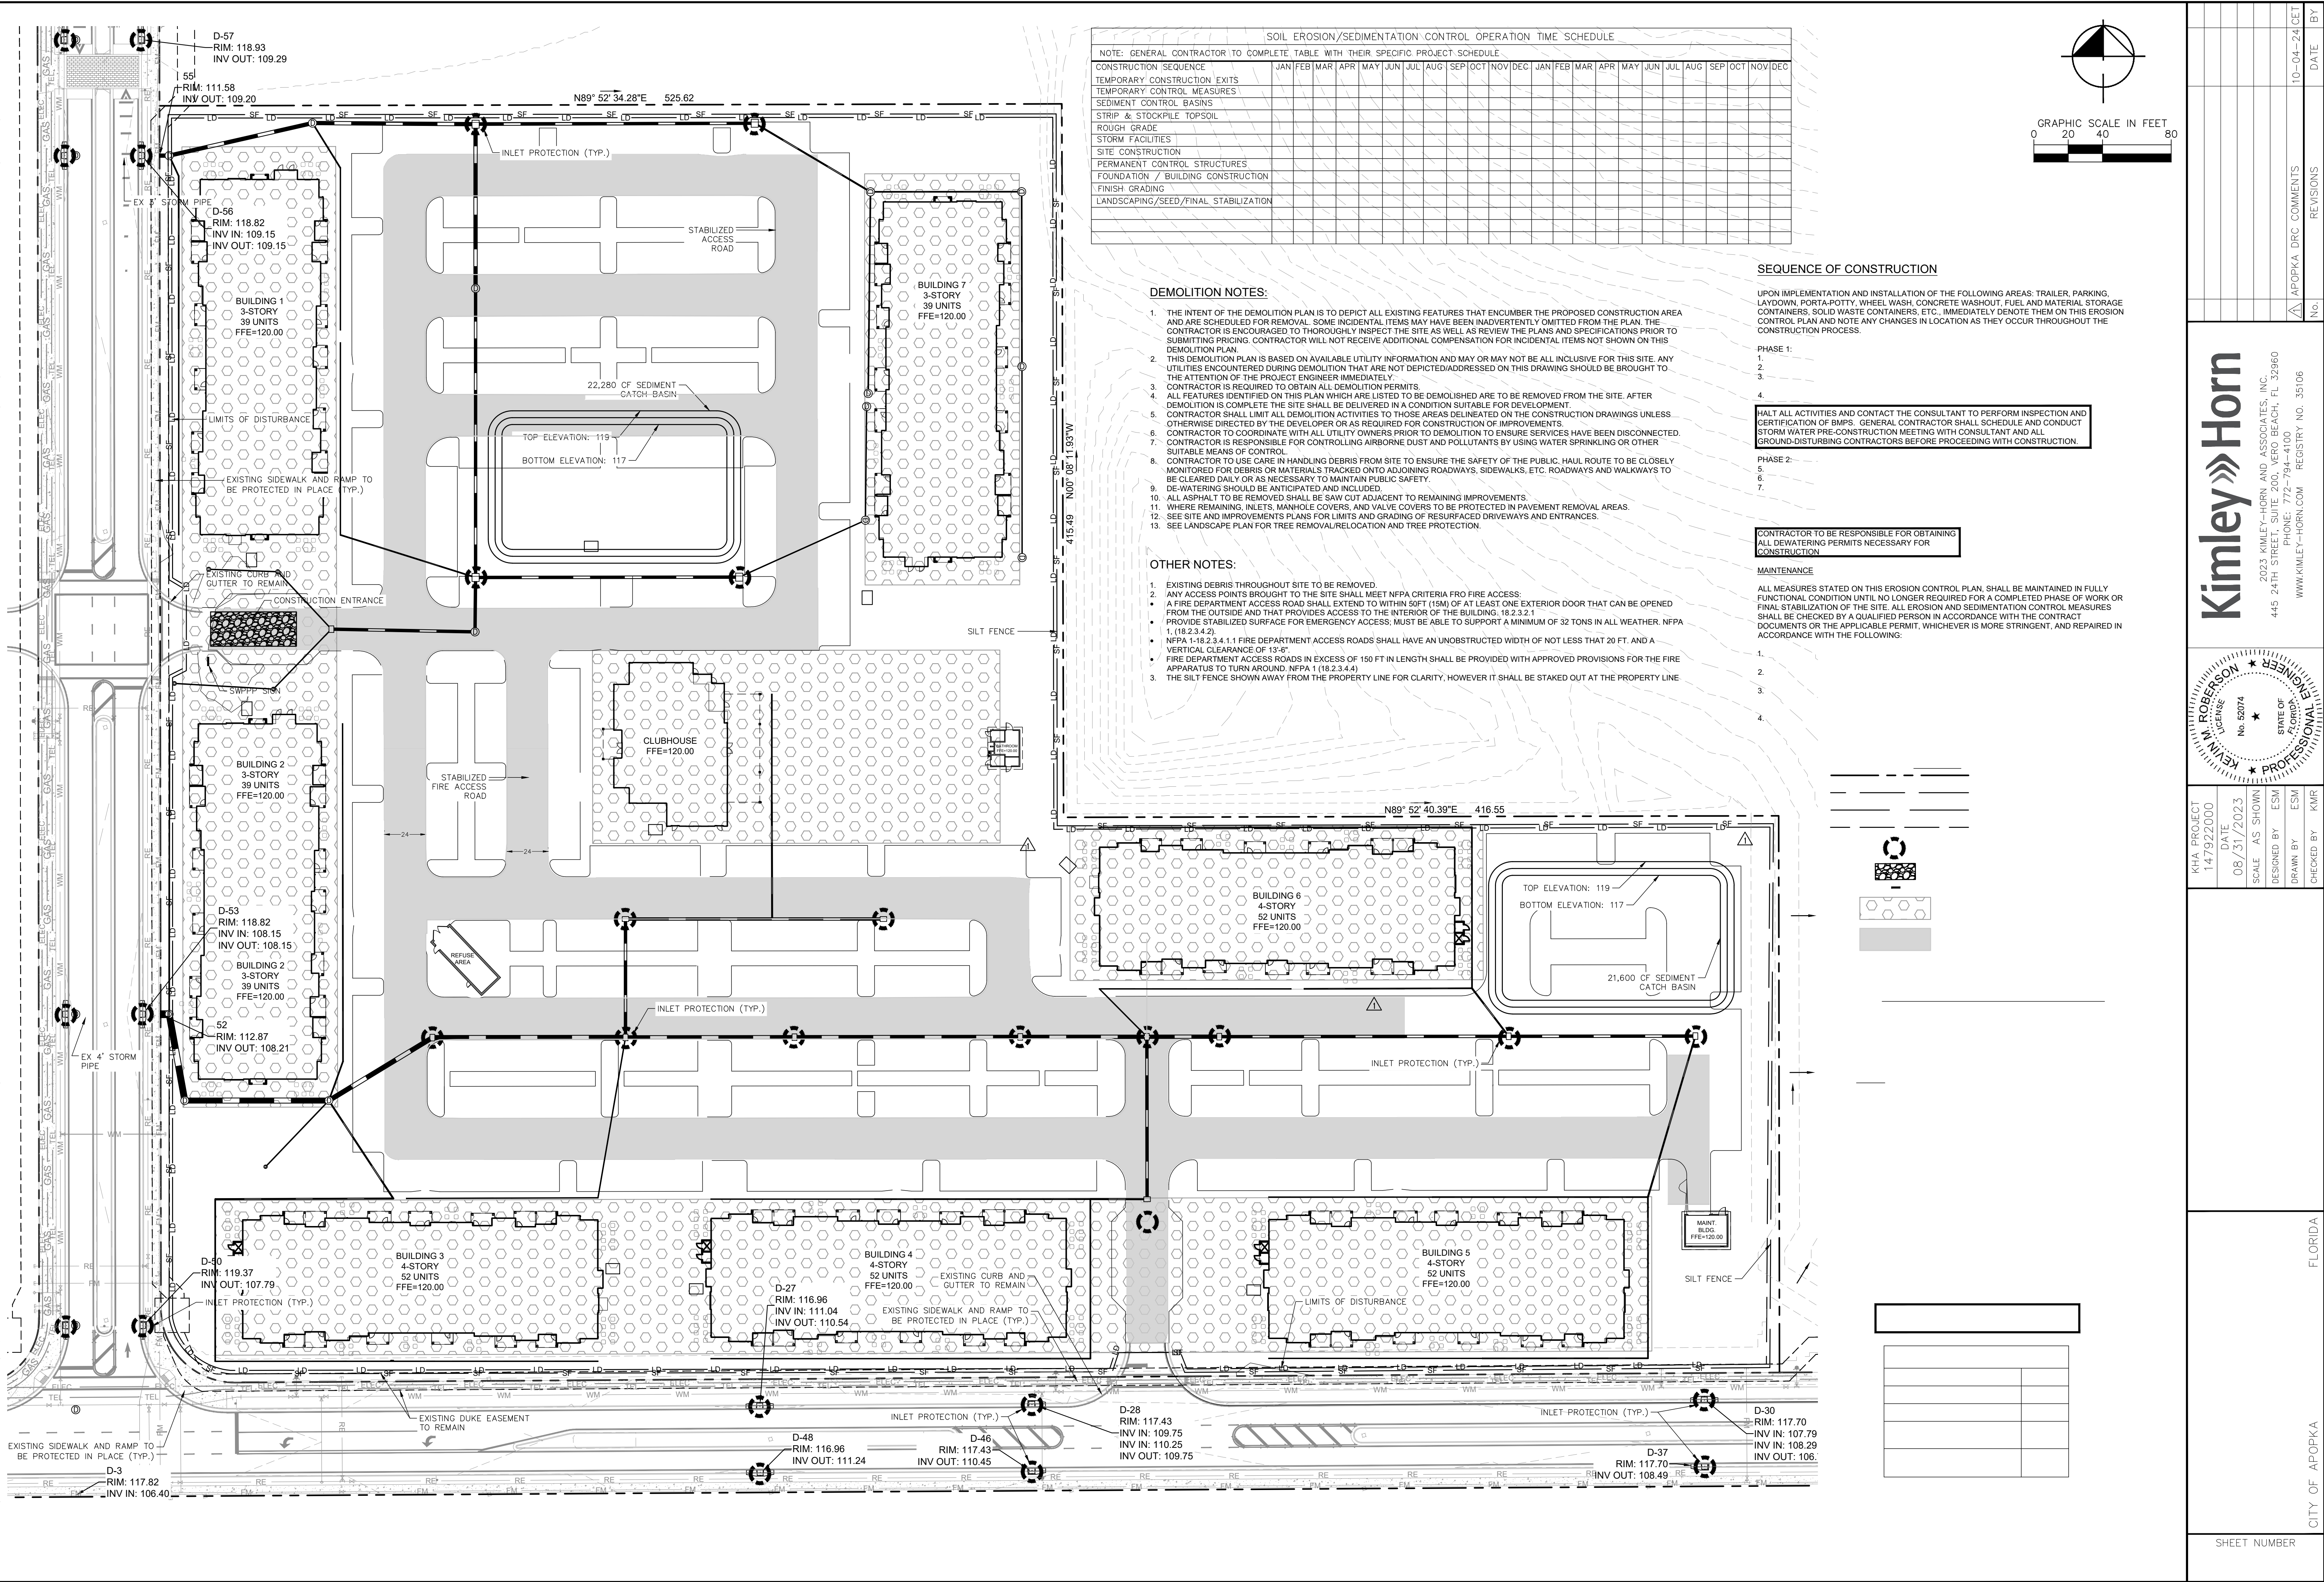



Section 1	Project Name and location information:	Madison Oaks
Section 2	Describe the nature of the construction activity:	CONSTRUCTION OF INFRASTRUCTURE FOR A MULTI-FAMILY RESIDENTIAL DEVELOPMENT
Section 3	Describe the intended sequence of major soil disturbing activities:	REFER TO CONSTRUCTION SEQUENCE ON SHEET C-100
Section 4	Total area of the site:	12.06 AC.
Section 5	Total area of the site to be disturbed:	12.06 AC.
Section 6	Existing data describing the soil or quality of any stormwater discharge from the site:	BASED ON THE SOIL SURVEY OF ORANGE COUNTY, FLORIDA, AS PREPARED BY THE U.S. DEPARTMENT OF AGRICULTURE NATURAL RESOURCE CONSERVATION SERVICE (FORMERLY THE SOIL CONSERVATION SERVICE), THE PROPERTY IS UNDERLAIN BY BROAD AREAS OF SANDY SOILS IDENTIFIED AS VARIANTS OF "CANDLER FINE SANDS". THESE SANDY SOILS ARE COMMONLY FOUND ON KNOLLS AND RIDGES ON MARINE TERRACES. THESE SOILS REPORTEDLY ARE MODERATELY TO STEEPLY SLOPING AND EXCESSIVELY WELL DRAINED. DEPTHS TO GROUNDWATER ARE TYPICALLY MORE THAN 80 INCHES BELOW THE NATURAL GROUND SURFACE FOR MOST OF THE YEAR.
Section 7	Estimate the drainage area size for each discharge point:	DISCHARGE POINT SW# 10.06 AC DISCHARGE POINT NW#2.0 AC
Section 8	Latitude and longitude of each discharge point and identify the receiving water or MSA for each discharge point:	DISCHARGE POINT: WYLD OAKS MASTER DEVELOPMENT SYSTEM LAT: 28°49'45"15" LONG: 81°34'20"75"
Section 9	Give a detailed description of all controls, Best Management Practices (BMPs) and measures that will be implemented at the construction site for each activity identified in the intended sequence of major soil disturbing activities section. Provide time frames in which the controls will be implemented.	NOTE: All controls shall be consistent with performance standards for erosion and sediment control and stormwater treatment set forth in s. 62-40.432, F.A.C., the applicable Stormwater or Environmental Resource Permitting requirements of the Department or a Water Management District, and the guidelines contained in the State of Florida Erosion and Sediment Control Designer and Reviewer Manual, FDOT, FDEP, and any subsequent amendments.
	SILT FENCE AND SILT DIKE SHALL BE INSTALLED AROUND PERIMETER OF THE CONSTRUCTION SITE	
Section 10	Describe all temporary and permanent stabilization practices. Stabilization practices include temporary seeding, mulching, permanent seeding, geotextiles, soil stabilization, vegetative buffer strips, protection of trees, vegetative preservations, etc.	THE PERIMETER SILT FENCE SHALL BE MAINTAINED AROUND THE ENTIRE PROJECT SITE UNTIL LANDSCAPE HAS BEEN INSTALLED.
Section 11	Describe all structural controls to be implemented to divert stormwater flow from exposed soils and structural practices to store flows, retain sediment on-site or in any other way limit stormwater runoff. These controls include silt fences, earth dikes, diversions, swales, sediment traps, check dams, subsurface drains, pipe slope drains, level spreaders, storm drain inlet protection, rock outlet protection, reinforced soil retaining systems, gabions, coagulating agents and temporary or permanent sediment basins.	SILT FENCE/SILT DIKE
Section 12	Describe all sediment basins to be implemented for areas that will disturb 10 or more acres at one time. The sediment basins (or an equivalent alternative) should be able to provide 3,600 cubic feet of storage for each acre drained. Temporary sediment basins (or an equivalent alternative) are recommended for drainage areas under 10 acres.	SEE THE EROSION CONTROL PLAN
Section 13	Describe all permanent stormwater management controls such as, but not limited to, detention or retention systems or vegetated swales that will be installed during the construction process.	N/A

Section 14	Waste disposal, this may include construction debris, chemicals, litter, and sanitary wastes:	All construction materials and debris will be placed in a dumpster and hauled off site to a landfill or other proper disposal site. No materials will be burned on site.
Section 15	Offsite vehicle tracking from construction entrances/exits:	Off site vehicle tracking of sediments and dust generation will be minimized via a rock construction entrance, street sweeping and the use of water to keep dust down.
Section 16	The proper application rates of all fertilizers, herbicides and pesticides used at the construction site:	Florida-friendly fertilizers and pesticides will be used at a minimum and in accordance with the manufacturer's suggested application rates.
Section 17	The storage, application, generation and migration of all toxic substances:	All paints and other chemicals will be stored in a locked covered shed.
Section 18	Other:	Port-o-lets will be placed away from storm sewer systems, storm inlet(s), surface waters and wetlands. No vehicle maintenance shall be conducted on site. A washdown area shall be designated at all times and will not be located in any area that will allow for the discharge of polluted runoff.
Section 19	Provide a detailed description of the maintenance plan for all structural and non-structural controls to assure that they remain in good and effective operating condition.	Contractor shall provide routine maintenance of permanent and temporary sediment and erosion control features in accordance with the technical specifications or as follows, whichever is more stringent: • Silt fence shall be inspected at least weekly. Any required repairs shall be made immediately. Sediment deposits shall be removed when they reach approximately one-half the height of the barrier. • Maintenance shall be performed on the rock entrance when any void spaces are full of sediment. • Inlet(s)/outfalls shall be inspected immediately after each rain event and any required repairs to the filter inlets, silt fence, or filter fabric shall be performed immediately. • Bare areas of the site that were previously seeded shall be reseeded per manufacturers' instructions. • Mulch and soil that has been washed out shall be replaced immediately. • Maintain all other areas of the site with proper controls as necessary.
Section 20	Inspections: Describe the inspection and inspection documentation procedures, as required by the FDEP NPDES Generic Permit for Stormwater Discharge from Large and Small Construction Activities.	Qualified personnel will inspect all points of discharges, all disturbed areas of construction that have not been stabilized, construction areas and locations where vehicles enter and exit the site, and all BMPs at least once every 7 calendar days and within 24 hours of the end of a rainfall event that is 0.5 inches or greater. Where sites have been finally stabilized, said inspections shall be conducted at least once every month until the Notice of Termination is filed.
Section 21	Identify and describe all sources of non-stormwater discharges as allowed by the FDEP NPDES Generic Permit for Stormwater Discharge from Large and Small Construction Activities.	N/A
Section 22	All contractor(s) and subcontractor(s) identified in the SWPPP must sign the following certification:	"I certify under penalty of law that I understand, and shall comply with, the terms and conditions of the State of Florida Generic Permit for Stormwater Discharge from Large and Small Construction Activities and this Stormwater Pollution Prevention Plan prepared hereunder."


Section 22	Name	Title	Company Name, Address and Phone Number	Date

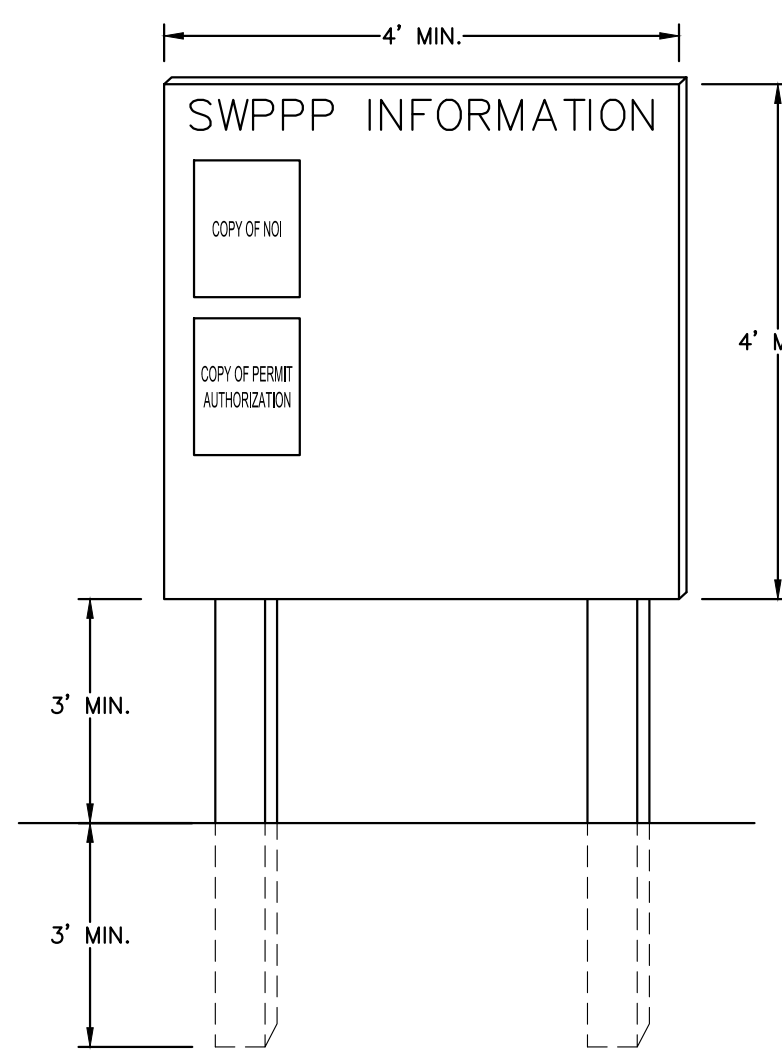

SWPPP INFORMATION SIGN
NTS

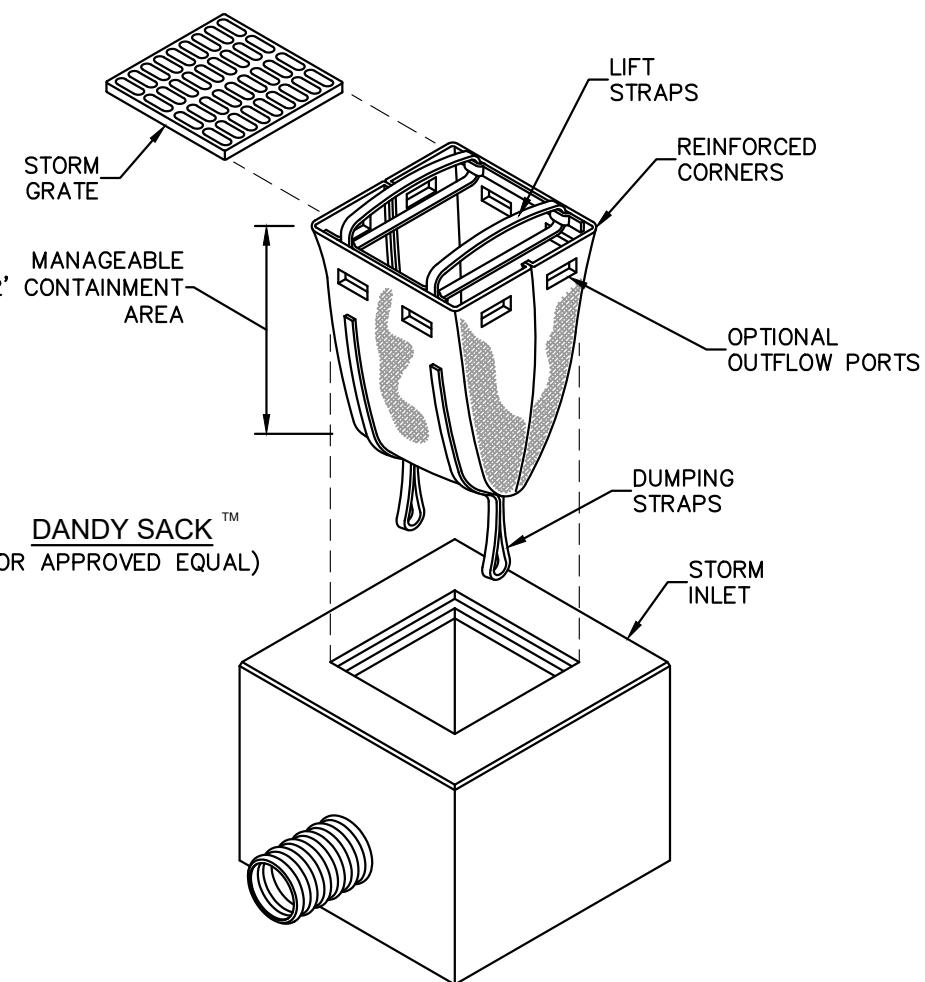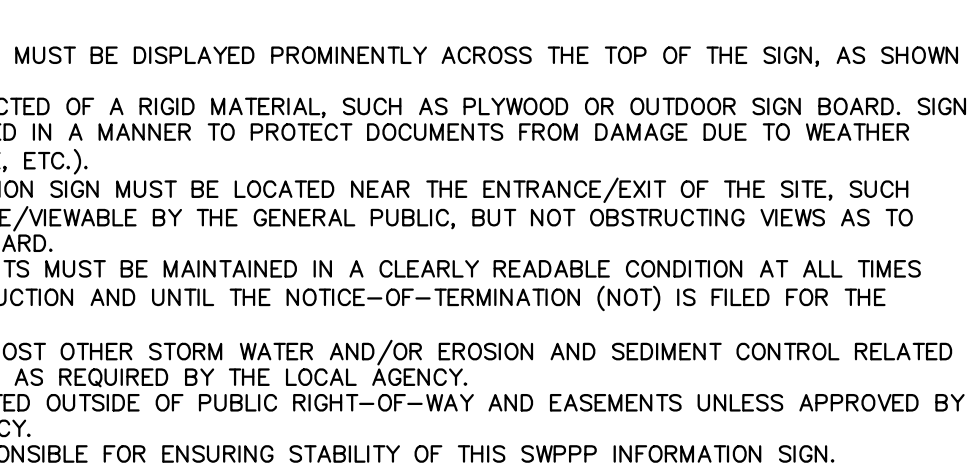


INLET INSERT
N.T.S

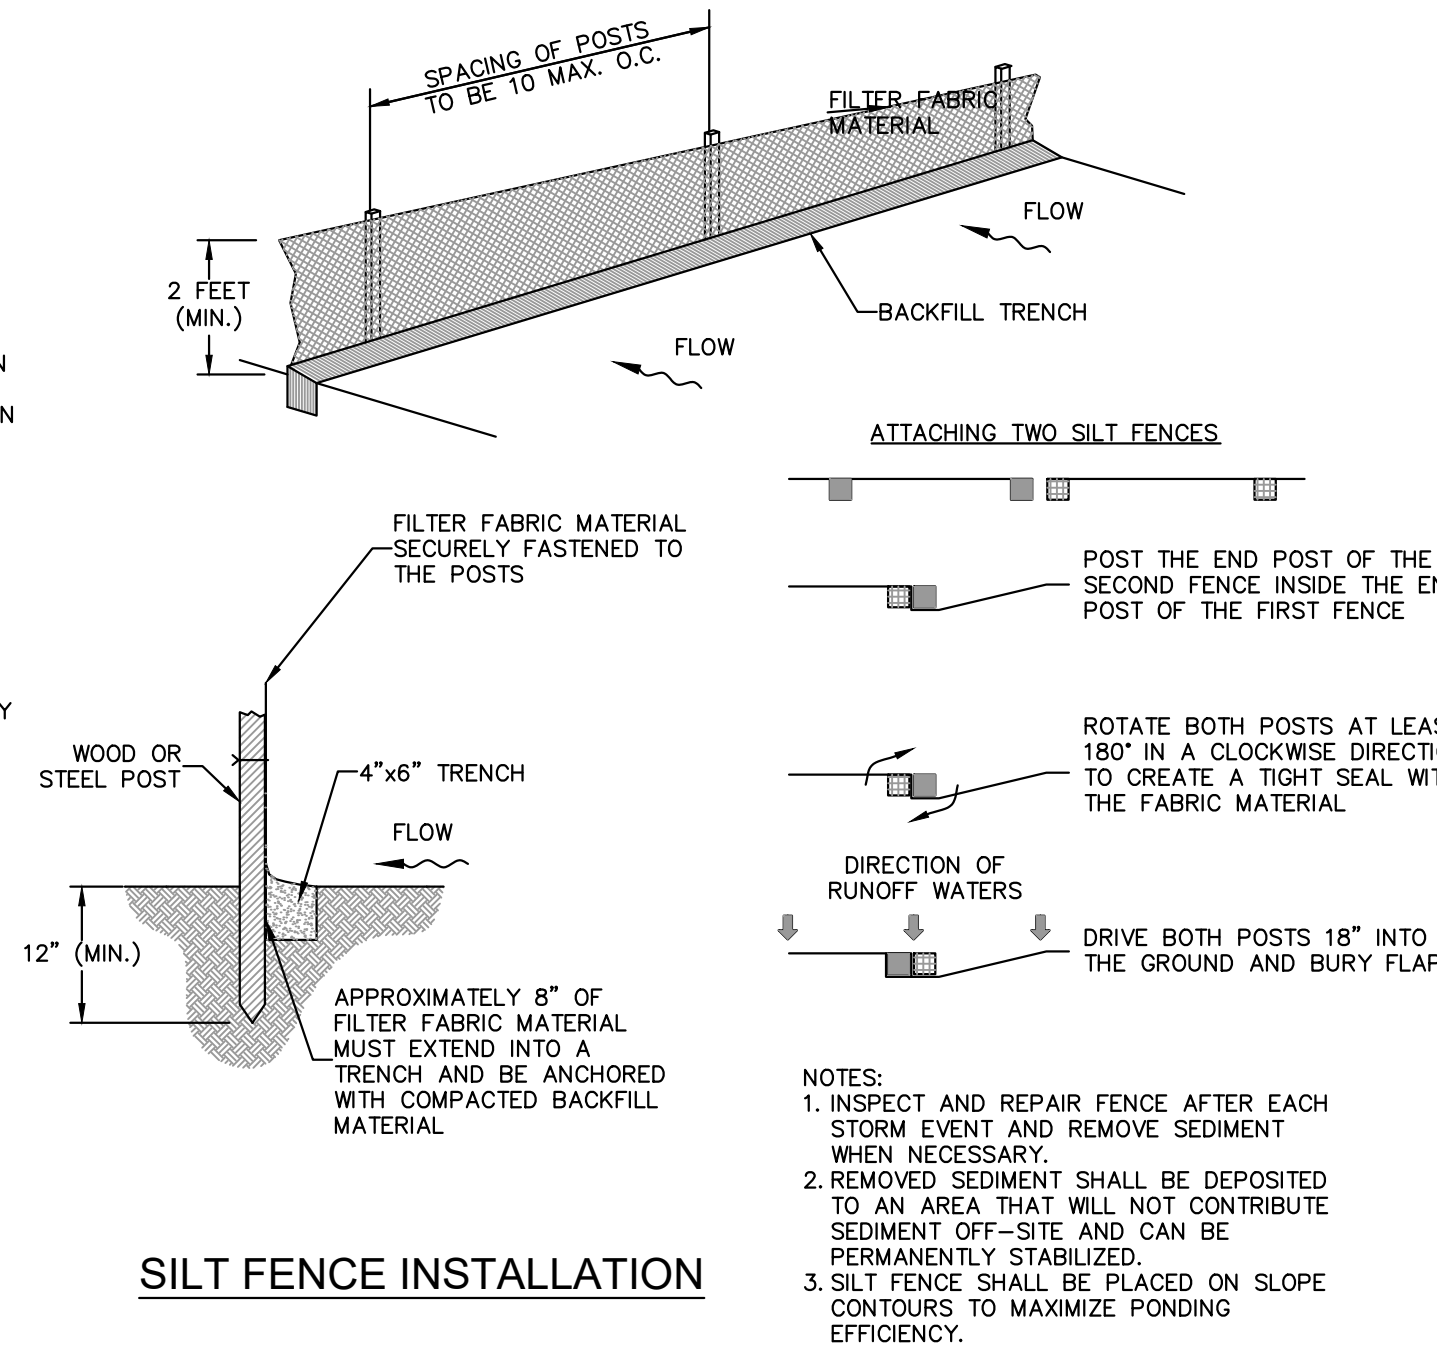


SILT FENCE INSTALLATION




1. SEDIMENT BASINS AND TRAPS, PERIMETER DIKES, SEDIMENT BARRIERS AND OTHER MEASURES INTENDED TO TRAP SEDIMENT SHALL BE CONSTRUCTED AS A FIRST STEP IF ANY LAND DISTURBING ACTIVITY SHALL BE MADE FUNCTIONAL BEFORE UP-SLOPE LAND DISTURBANCE TAKES PLACE.
2. ALL SEDIMENT CONTROL MEASURES ARE TO BE ADJUSTED TO MEET FIELD CONDITIONS AT THE TIME OF CONSTRUCTION AND BE CONSTRUCTED PRIOR TO ANY GRADING OR DISTURBANCE OF EXISTING SURFACE MATERIAL ON BALANCE OF SITE. PERIMETER SEDIMENT BARRIERS SHALL BE CONSTRUCTED TO PREVENT SEDIMENT OR TRASH FROM FLOWING OR FLOATING ON TO ADJACENT PROPERTIES.
3. PERMANENT OR TEMPORARY SOIL STABILIZATION SHALL BE APPLIED TO DENUDED AREAS WITHIN SEVEN (7) DAYS AFTER FINAL GRADE IS REACHED ON ANY PORTION OF THE SITE. TEMPORARY SOIL STABILIZATION SHALL BE APPLIED WITHIN 30 DAYS TO DENUDED AREAS THAT MAY NOT BE AT FINAL GRADE BUT WILL REMAIN UNDISTURBED FOR LONGER THAN 30 DAYS. PERMANENT STABILIZATION SHALL BE APPLIED TO AREAS THAT ARE TO BE LEFT UNDISTURBED FOR MORE THAN ONE YEAR.
4. DURING CONSTRUCTION OF THE PROJECT, SOIL STOCK PILES SHALL BE STABILIZED, COVERED OR CONTAINED WITH SEDIMENT TRAPPING MEASURES. THE APPLICANT IS RESPONSIBLE FOR THE TEMPORARY PROTECTION AND PERMANENT STABILIZATION OF ALL SOIL STOCKPILES ON SITE AS WELL AS SOIL INTENTIONALLY TRANSPORTED FROM THE PROJECT SITE.
5. A PERMANENT VEGETATIVE COVER SHALL BE ESTABLISHED ON DENUDED AREAS NOT OTHERWISE PERMANENTLY STABILIZED.
6. AFTER ANY SIGNIFICANT RAINFALL, SEDIMENT CONTROL STRUCTURES WILL BE INSPECTED FOR INTEGRITY. ANY DAMAGED DEVICES SHALL BE CORRECTED IMMEDIATELY.
7. CONCENTRATED RUNOFF SHALL NOT FLOW DOWN CUT OR FILL SLOPES UNLESS CONTAINED WITHIN AN ADEQUATE TEMPORARY OR PERMANENT CHANNEL, FLUME, SLOPE DRAIN STRUCTURE OR APPROVED CONTROL.
8. SEDIMENT WILL BE PREVENTED FROM ENTERING ANY STORM WATER SYSTEM, DITCH OR CHANNEL. ALL STORM WATER INLETS THAT ARE MADE OPERABLE DURING CONSTRUCTION SHALL BE PROTECTED SO THAT SEDIMENT-LADEN WATER CANNOT ENTER THE CONVEYANCE SYSTEM WITHOUT FIRST BEING FILTERED OR OTHERWISE TREATED TO REMOVE SEDIMENT.
9. WHEN WORK IN A LIVE WATERWAY IS PERFORMED, PRECAUTIONS SHALL BE TAKEN TO MINIMIZE WORK IN CHANNEL, CONTROL SEDIMENT TRANSPORT AND STABILIZE THE WORK AREA TO THE GREATEST EXTENT POSSIBLE DURING CONSTRUCTION.
10. PERIODIC INSPECTION AND MAINTENANCE OF ALL SEDIMENT CONTROL STRUCTURES MUST BE PROVIDED TO ENSURE INTENDED PURPOSE IS ACCOMPLISHED. THE DEVELOPER, OWNER AND/OR CONTRACTOR SHALL BE CONTINUALLY RESPONSIBLE FOR ALL SEDIMENT CONTROLS. SEDIMENT CONTROL MEASURES SHALL BE IN WORKING CONDITION AT THE END OF EACH WORKING DAY.
11. WHERE CONSTRUCTION VEHICLE ACCESS ROADS INTERSECT PAVED PUBLIC ROADS, PAVED ROAD SHALL BE MAINTAINED OPEN TO THE PUBLIC THROUGHOUT THE CONSTRUCTION PERIOD ON THE PAVED SURFACE. WHERE SEDIMENT IS ROUTED THROUGHOUT A PUBLIC ROAD SURFACE WITH CURBS AND GUTTERS, THE ROAD SHALL BE CLEANED THOROUGHLY AT THE END OF EACH DAY. SEDIMENT SHALL BE REMOVED FROM THE ROADS BY SHOVELING OR SCREEPING AND TRANSPORTED TO A SEDIMENT CONTROL DISPOSAL AREA. STREET WASHING SHALL BE ALLOWED ONLY AFTER SEDIMENT IS REMOVED IN THIS MANNER. THIS PROVISION SHALL APPLY TO INDIVIDUAL SUBDIVISION LOTS AS WELL AS TO LARGER LAND DISTURBING ACTIVITIES.
12. ALL TEMPORARY EROSION AND SEDIMENT CONTROL MEASURES SHALL BE REMOVED WITHIN 30 DAYS AFTER FINAL SITE STABILIZATION OR AFTER THE TEMPORARY MEASURES ARE NO LONGER NEEDED.
13. PROPERTIES AND WATERWAYS DOWNSTREAM FROM CONSTRUCTION SITES SHALL BE PROTECTED FROM SEDIMENT DEPOSITION AND EROSION AT ALL TIMES DURING CONSTRUCTION.
14. EROSION CONTROL, DESIGN AND CONSTRUCTION SHALL FOLLOW THE REQUIREMENTS IN THE "FLORIDA EROSION AND SEDIMENT CONTROL MANUAL" AND COUNTY PERMITS.
15. CONTRACTOR IS RESPONSIBLE FOR ALL SURFACE WATER DISCHARGES, RAINFALL RUN OFF OR DEWATERING ACTIVITIES.
16. CONTRACTOR MUST INCORPORATE ALL BMP'S NECESSARY TO MEET OR EXCEED STATE WATER QUALITY AND SWPPP REQUIREMENTS.
17. THE POLLUTION PREVENTION PLAN IS A MINIMUM GUIDELINE ONLY. ADDITIONAL BMP'S MAY BE NECESSARY AT CONTRACTOR'S EXPENSE.
18. NOI TO BE POSTED ON SITE.

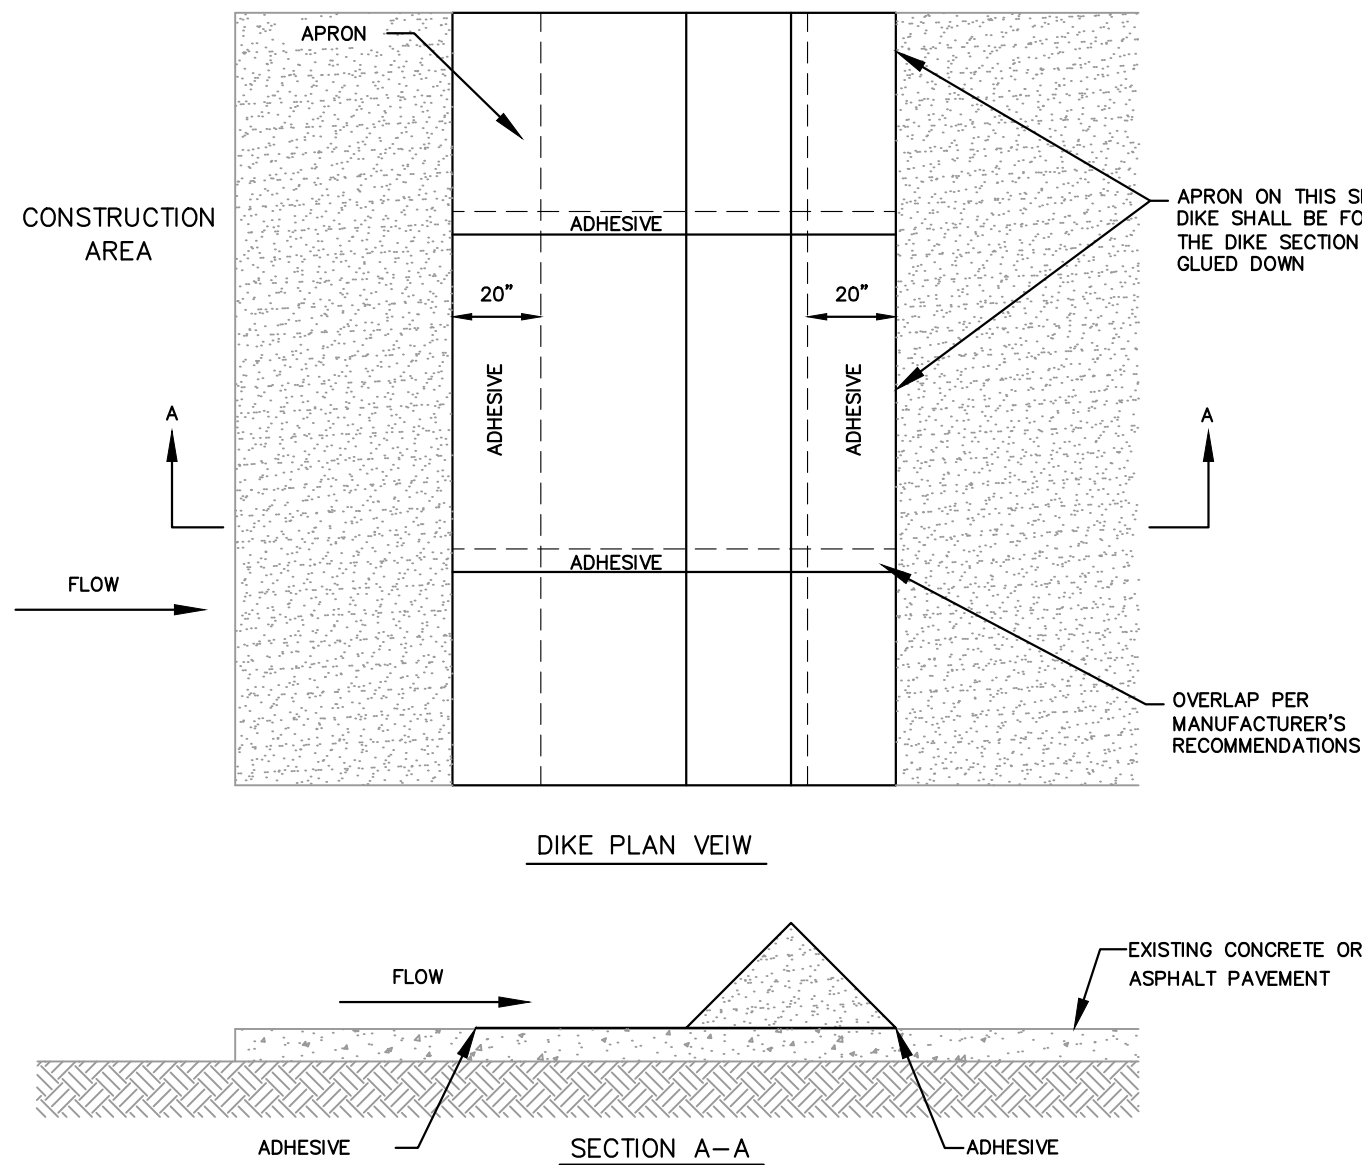


SILT DIKE ON EXISTING PAVEMENT

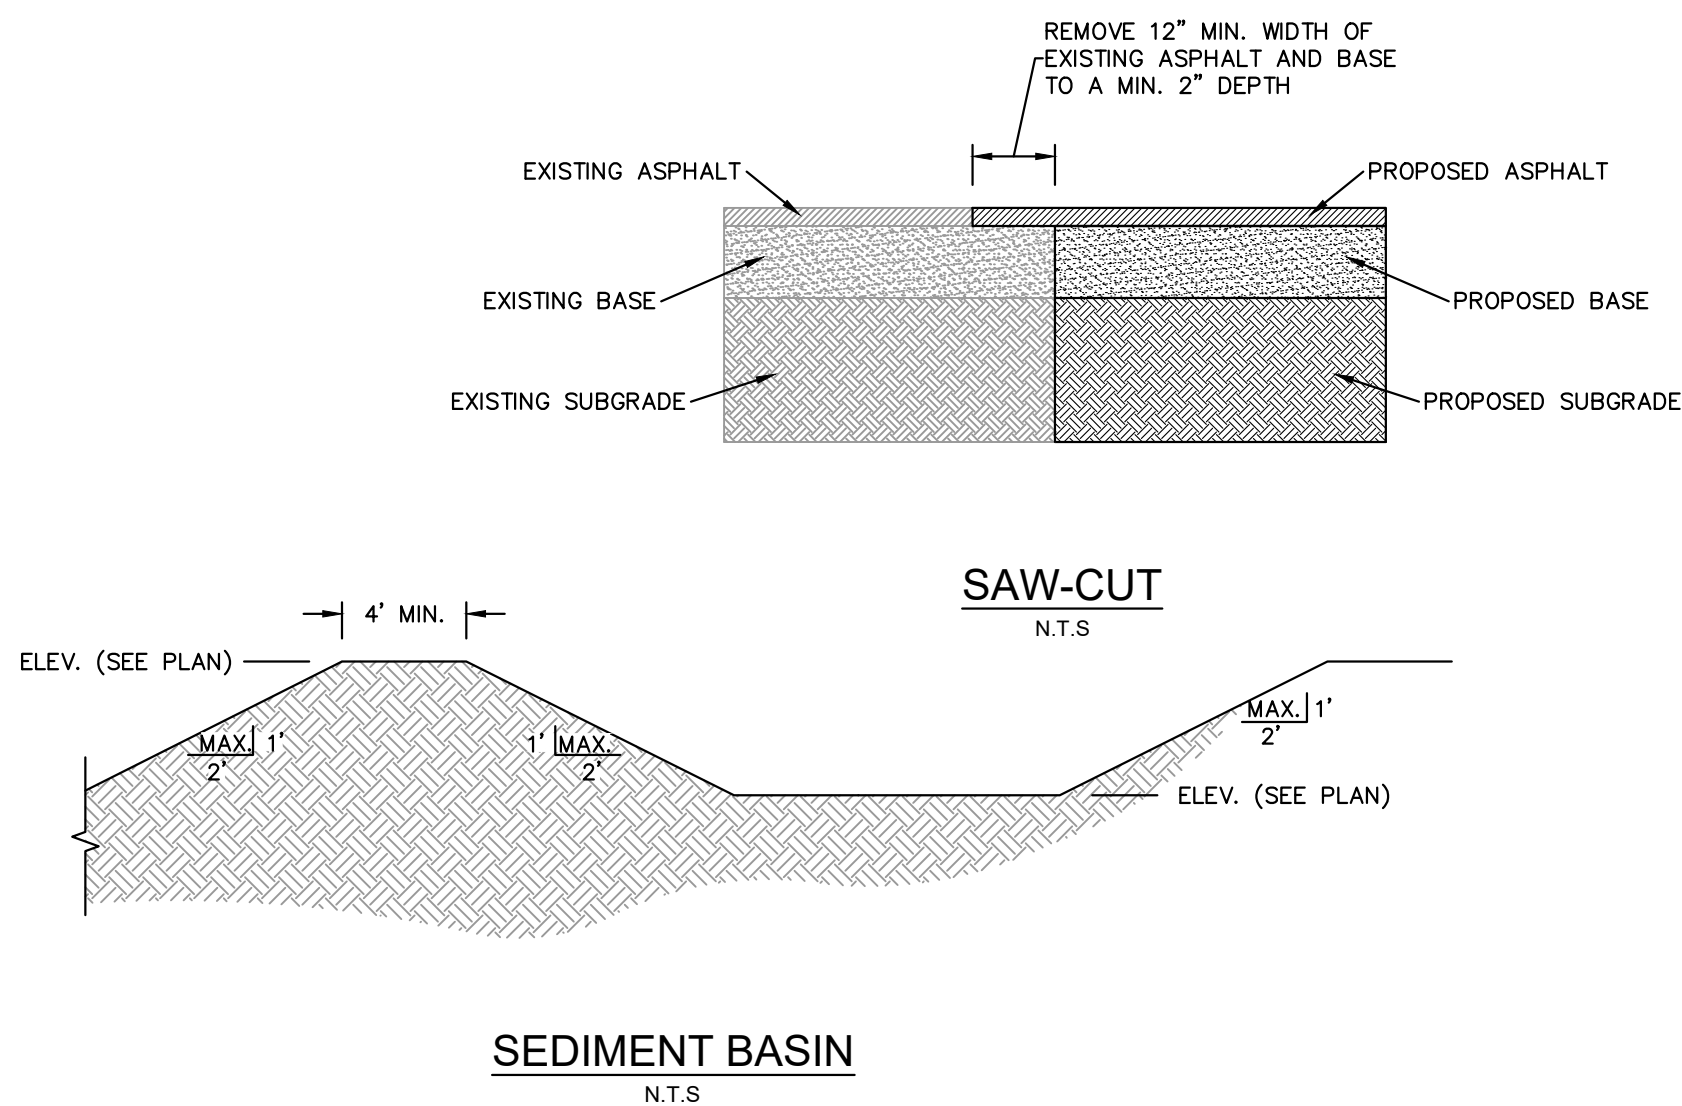


SEDIMENT BASIN
N.T.S

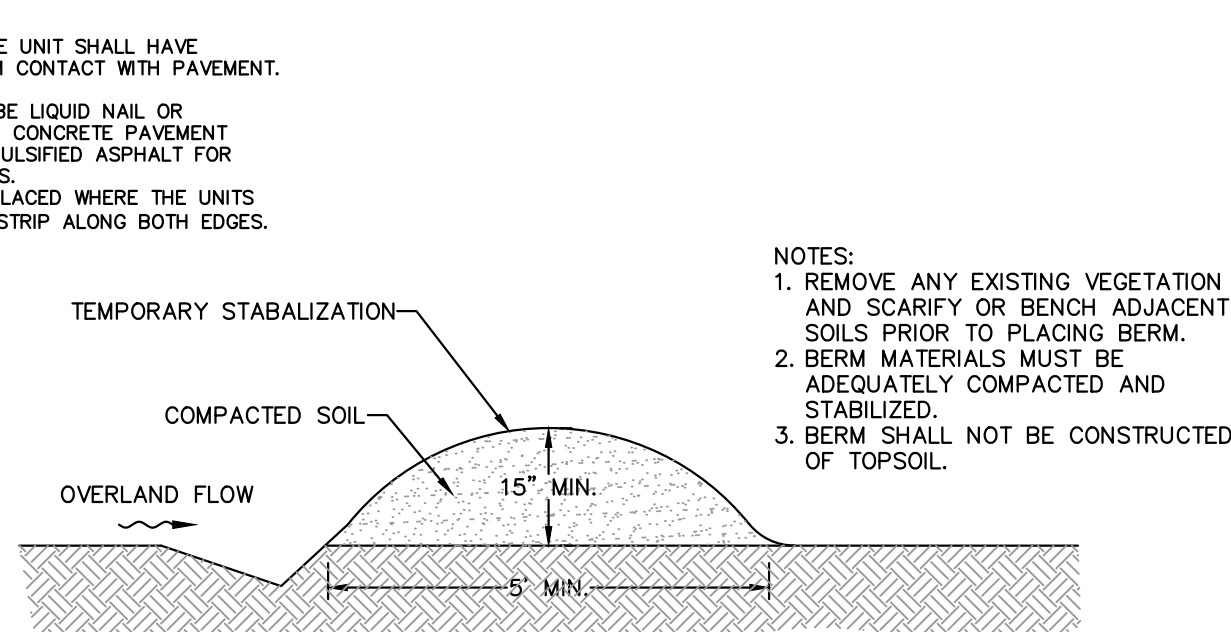

TEMPORARY DIVERSION DITCH

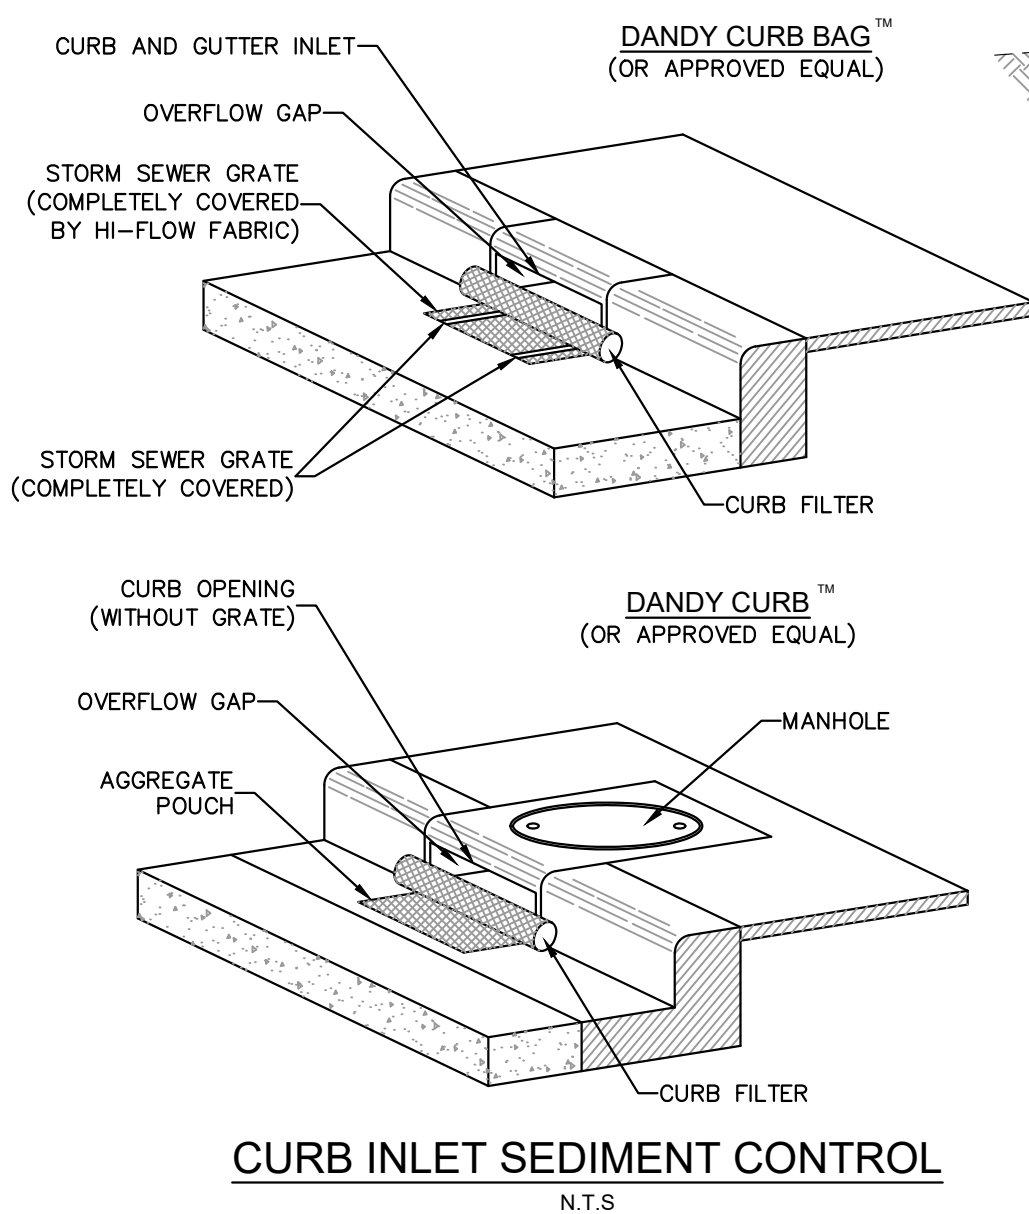

CURB INLET SEDIMENT CONTROL
N.T.S

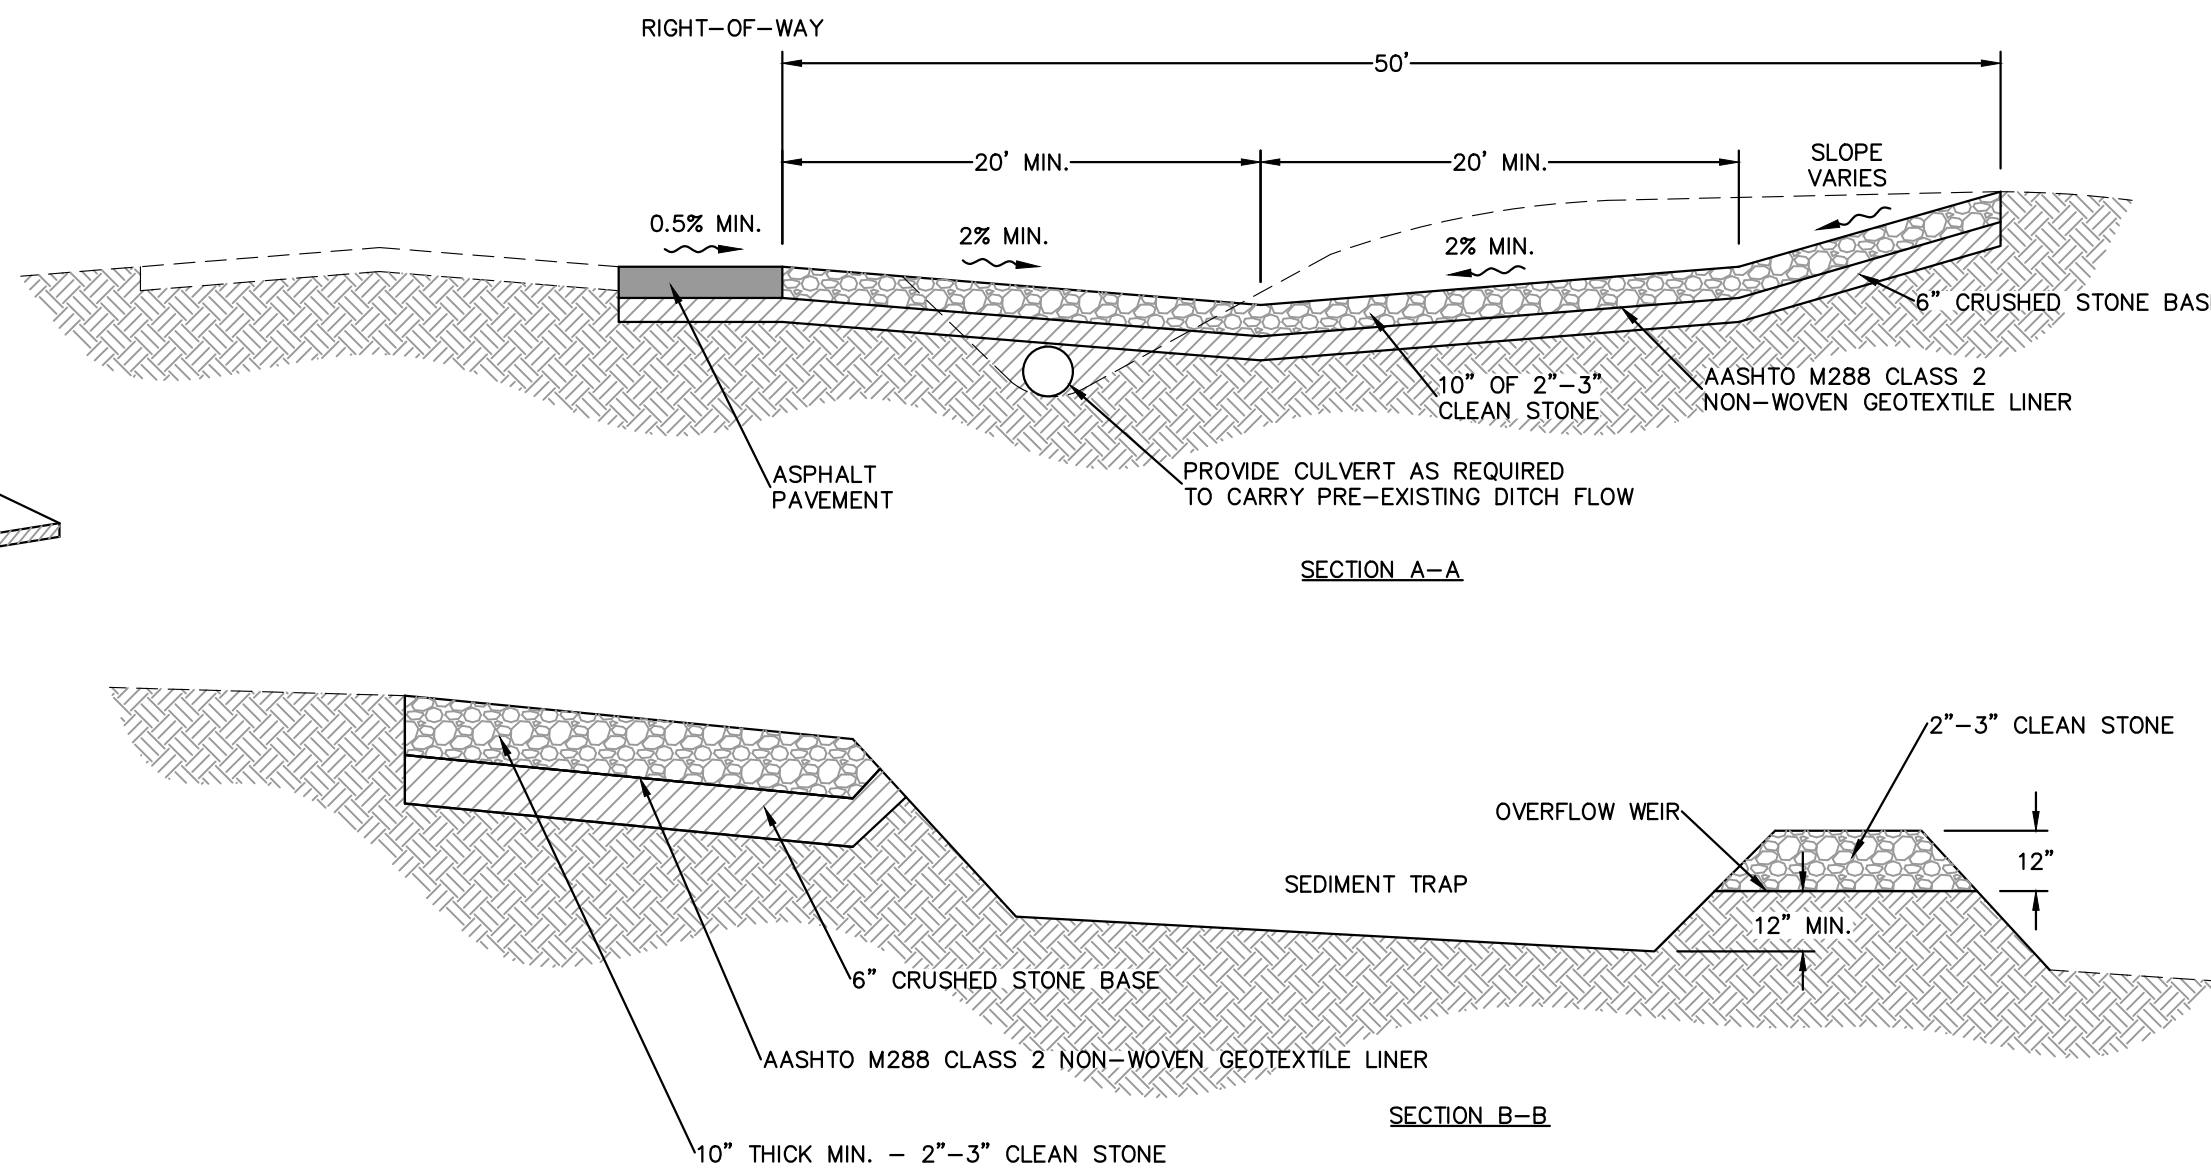


CONSTRUCTION EXIT

[illegible]

Kimley»»Horn

2023 KIMLEY-HORN AND ASSOCIATES, INC.
445 24TH STREET, SUITE 200, VERO BEACH, FL 32960
PHONE: 772-794-4100
WWW.KIMLEY-HORN.COM REGISTRY NO. 75106

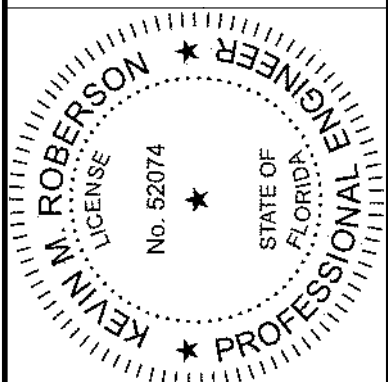

KHA PROJECT	DATE	SCALE	AS SHOWN
147922000	08/31/2023	DESIGNED BY	ES
		DRAWN BY	ES
		CHECKED BY	KM



FLORIDA

CITY OF APOPKA



SHEET NUMBER

Plotted By: Cerian, Mckenzie - Street Set: MADISON OAKS - Layout: C-200 OVERALL PLAN - April 22, 2024 - 05:45:05pm - K:\VRB-LDEV\147922000.wyd oaks m-3\CADD\plan\sheet\C-200 OVERALL PLAN.dwg

This document, together with the concepts and designs presented herein, as an instrument of service, is intended only for the specific purpose and client for which it was prepared. Reuse of and improper reliance on this document without written authorization and adaptation by Kimley-Horn and Associates, Inc. shall be without liability to Kimley-Horn and Associates, Inc.

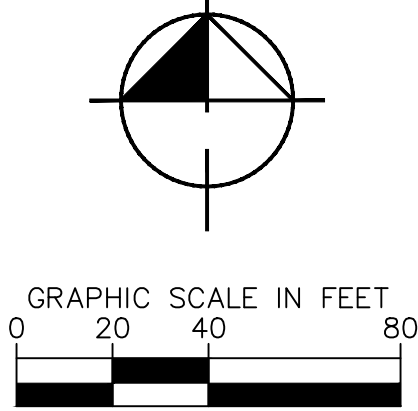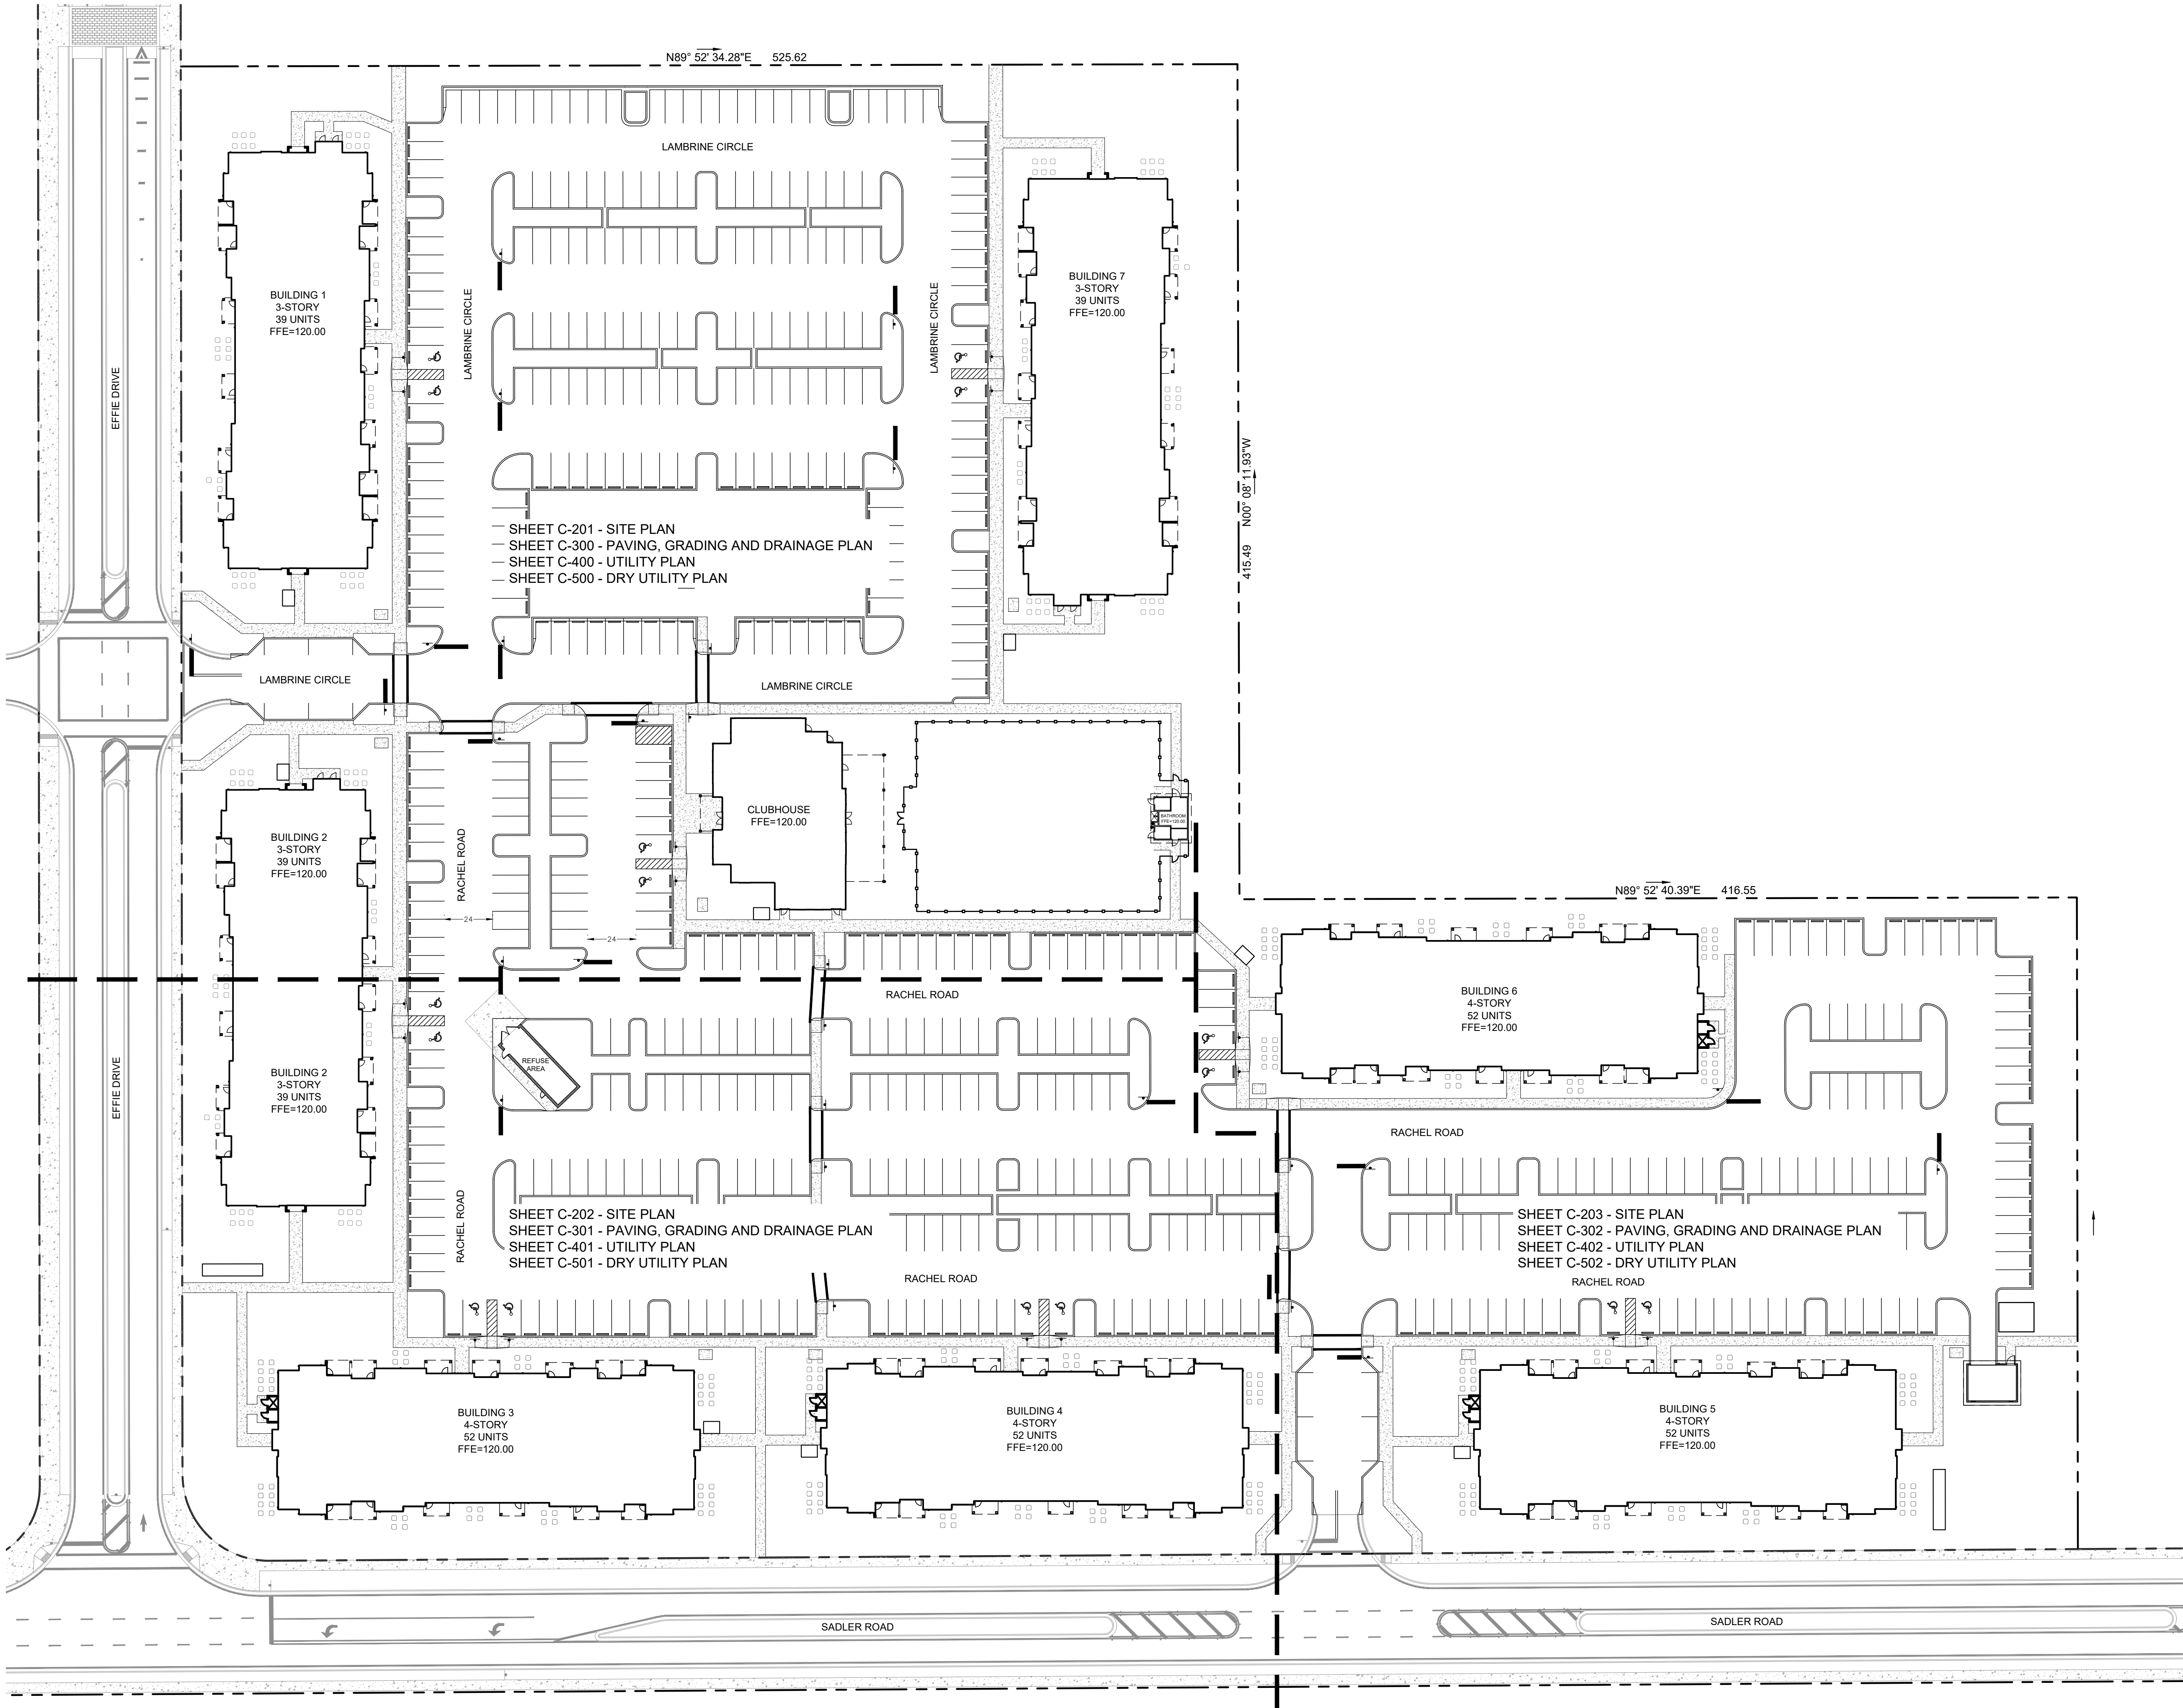


SHEET NUMBER	CITY OF APOPKA				FLORIDA				 2023 KIMLEY-HORN AND ASSOCIATES, INC. 445 24TH STREET, SUITE 200, VERO BEACH, FL 32960 PHONE: 772-794-4100 WWW.KIMLEY-HORN.COM REGISTRY NO. 35106								KHA PROJECT 147922000 DATE 08/31/2023 SCALE AS SHOWN DESIGNED BY ESM DRAWN BY ESM CHECKED BY KMR				REVISIONS No. DATE BY			

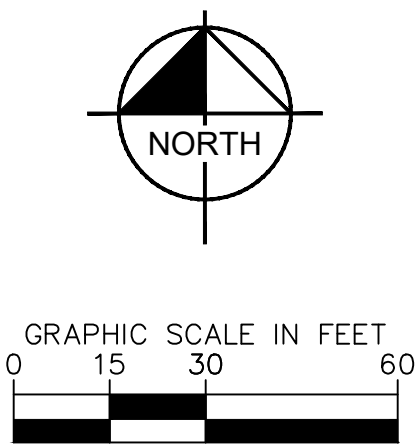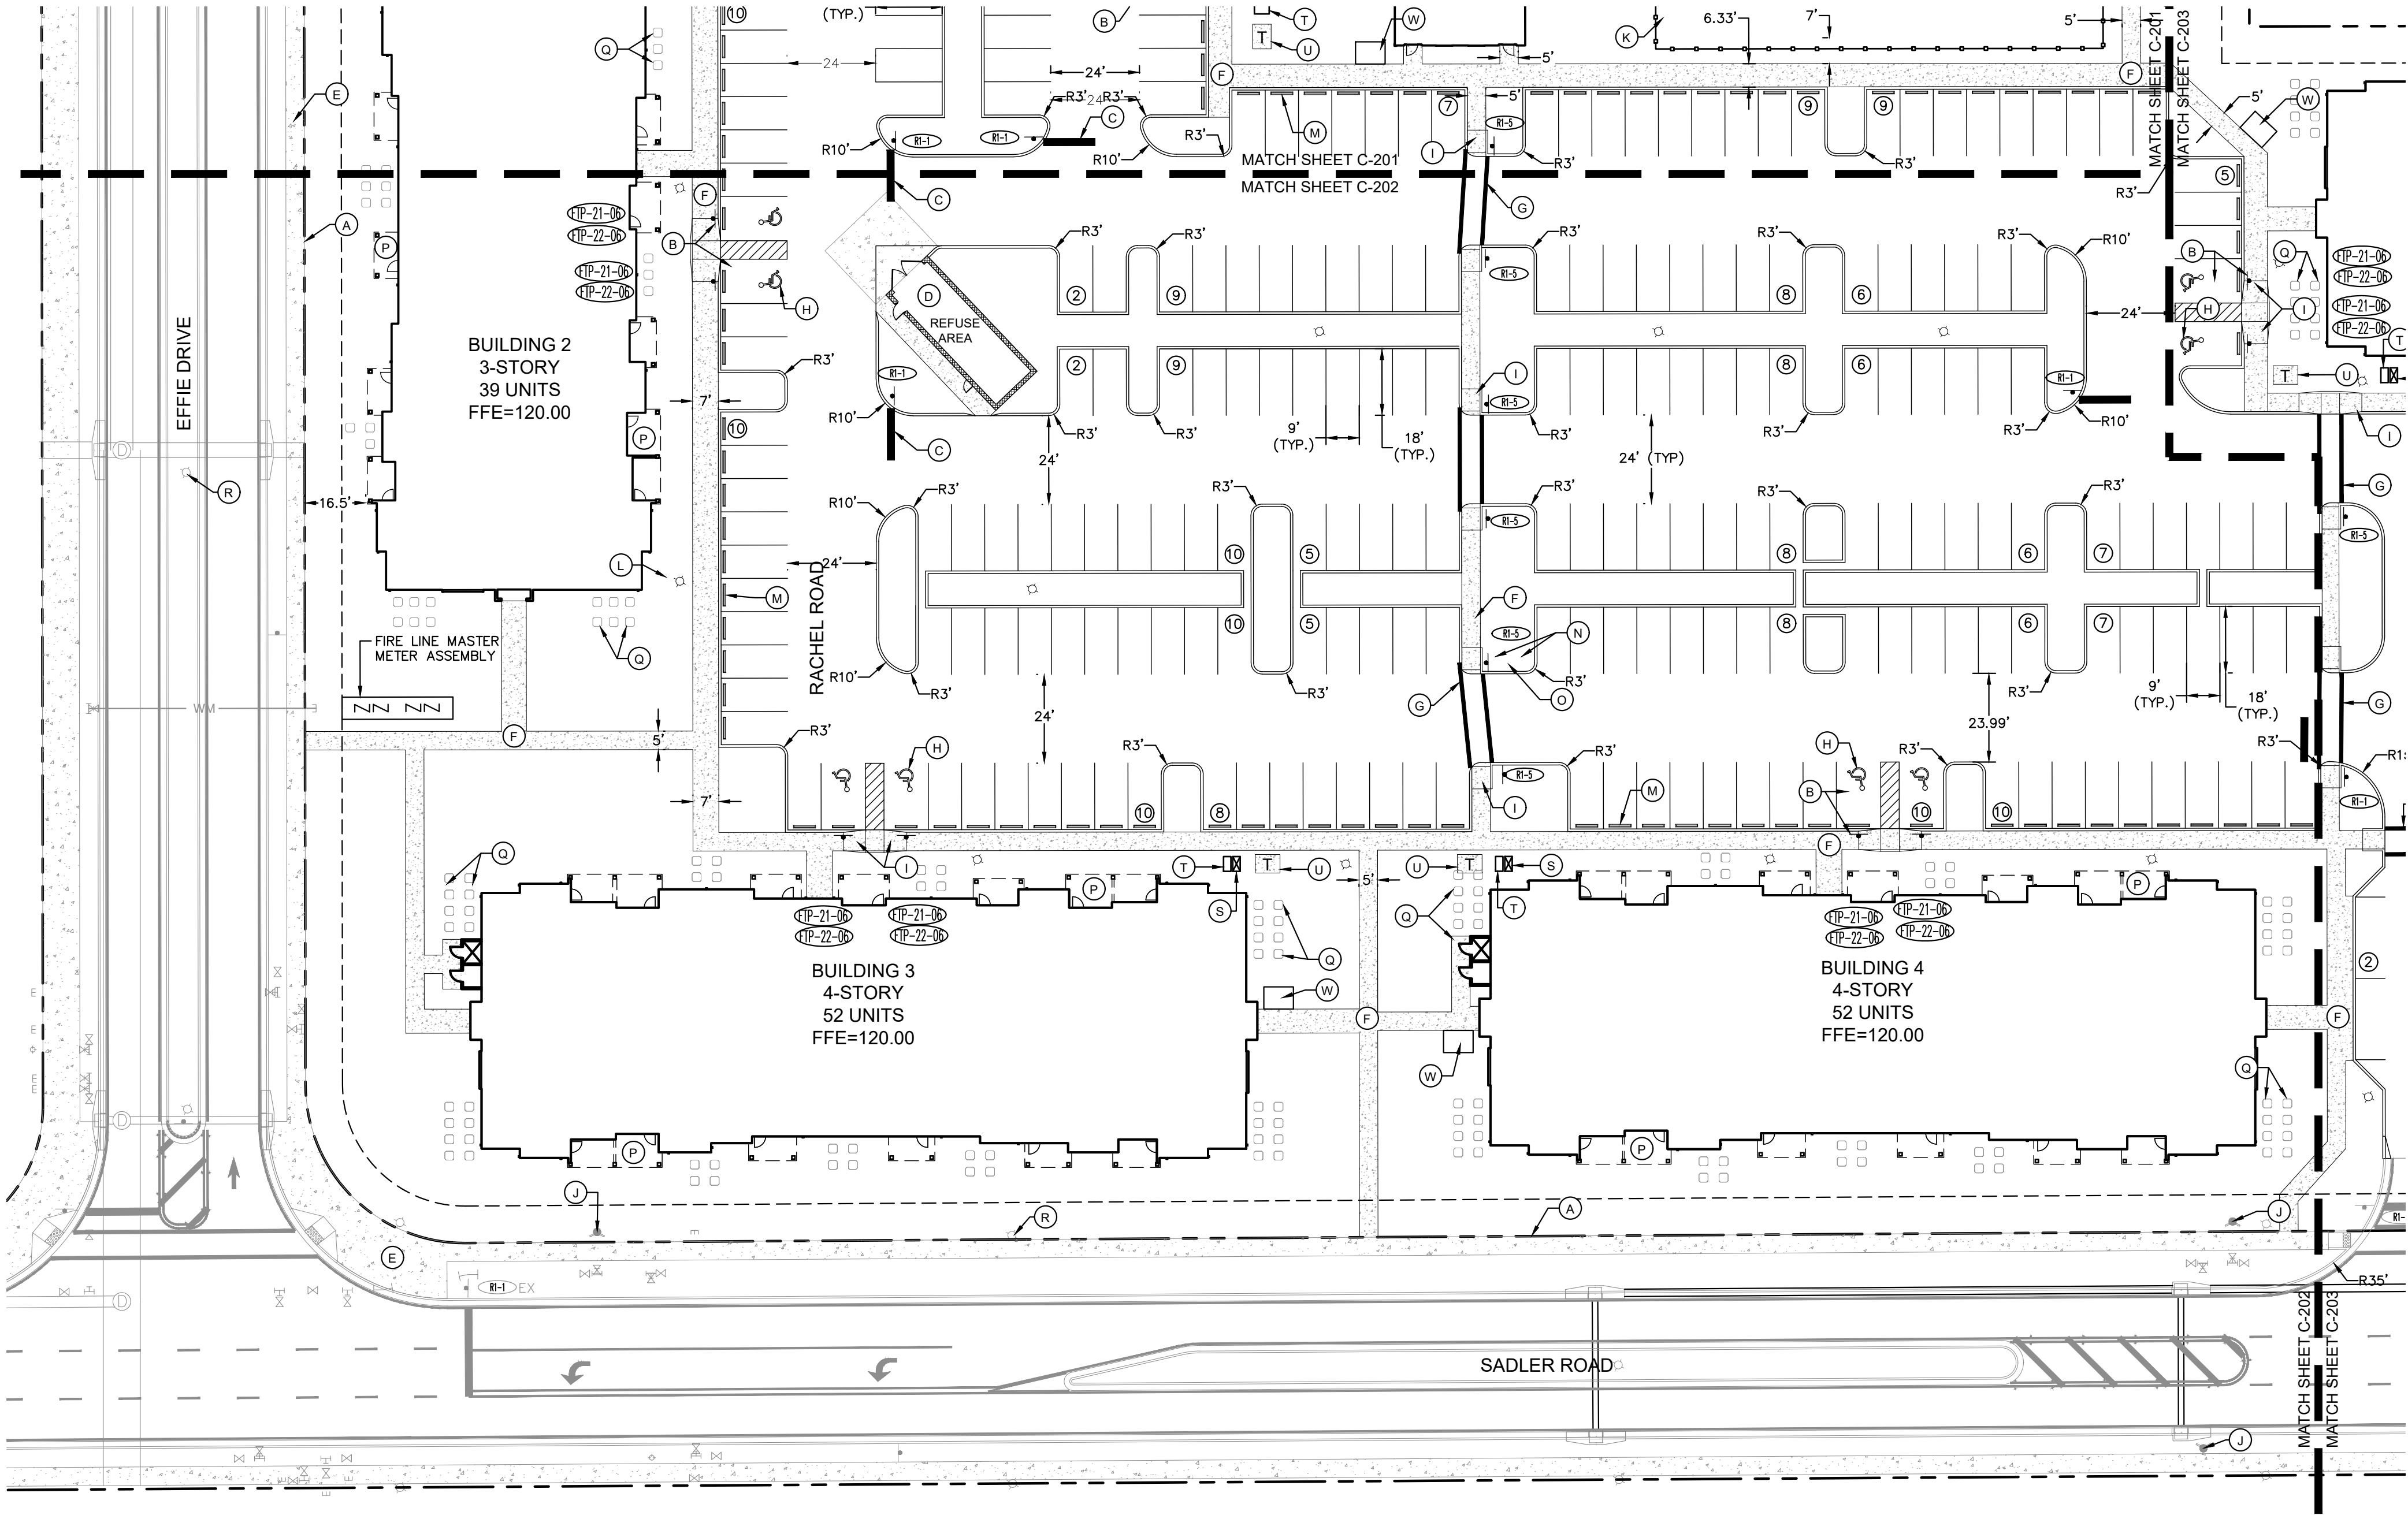

- NOTES:
- REFER TO PAVING, GRADING AND DRAINAGE DETAILS SHEET FOR PAVEMENT DETAILS.
 - REFER TO LANDSCAPE PLANS FOR LANDSCAPE DETAILS.
 - ALL STRIPING ON ROADWAYS AND DRIVE AISLES (STOP BARS, CROSSWALKS, LANE STRIPING) SHALL BE THERMOPLASTIC.
 - ALL LANDSCAPE ISLAND RADII ARE TO BE 10' OUTSIDE ADJACENT TO MAIN DRIVE AISLE AND 3' INSIDE RADII ADJACENT TO PARKING SPACE UNLESS OTHERWISE NOTED.
 - ALL DIMENSIONS ARE TO FACE OF CURB UNLESS OTHERWISE NOTED.
 - REFER TO OFFSITE ROADWAY PLANS FOR MORE INFORMATION.
 - PHOTOMETRIC PLAN FOR STREET LIGHTS ALONG EFFIE DRIVE AND SADLER ROAD HAVE BEEN APPROVED AND INCLUDED IN THE WYLD OAKS INFRASTRUCTURE CSP.

SIGN LEGEND		
	FTP-21-06	ACCESSIBLE PARKING
	FTP-22-06	ACCESSIBLE PENALTY
	R1-1	30' STOP SIGN
	R1-5A/R	YIELD TO PEDESTRIAN SIGN

SYMBOL LEGEND	
	ACCESSIBLE PARKING SPACE
	PARKING STALL COUNT - DO NOT PAINT
	TRANSFORMER PAD
	DSYL
	AT&T HAND HOLE
	FPL HAND HOLE
	PROPERTY LINE
	LIGHT POLE

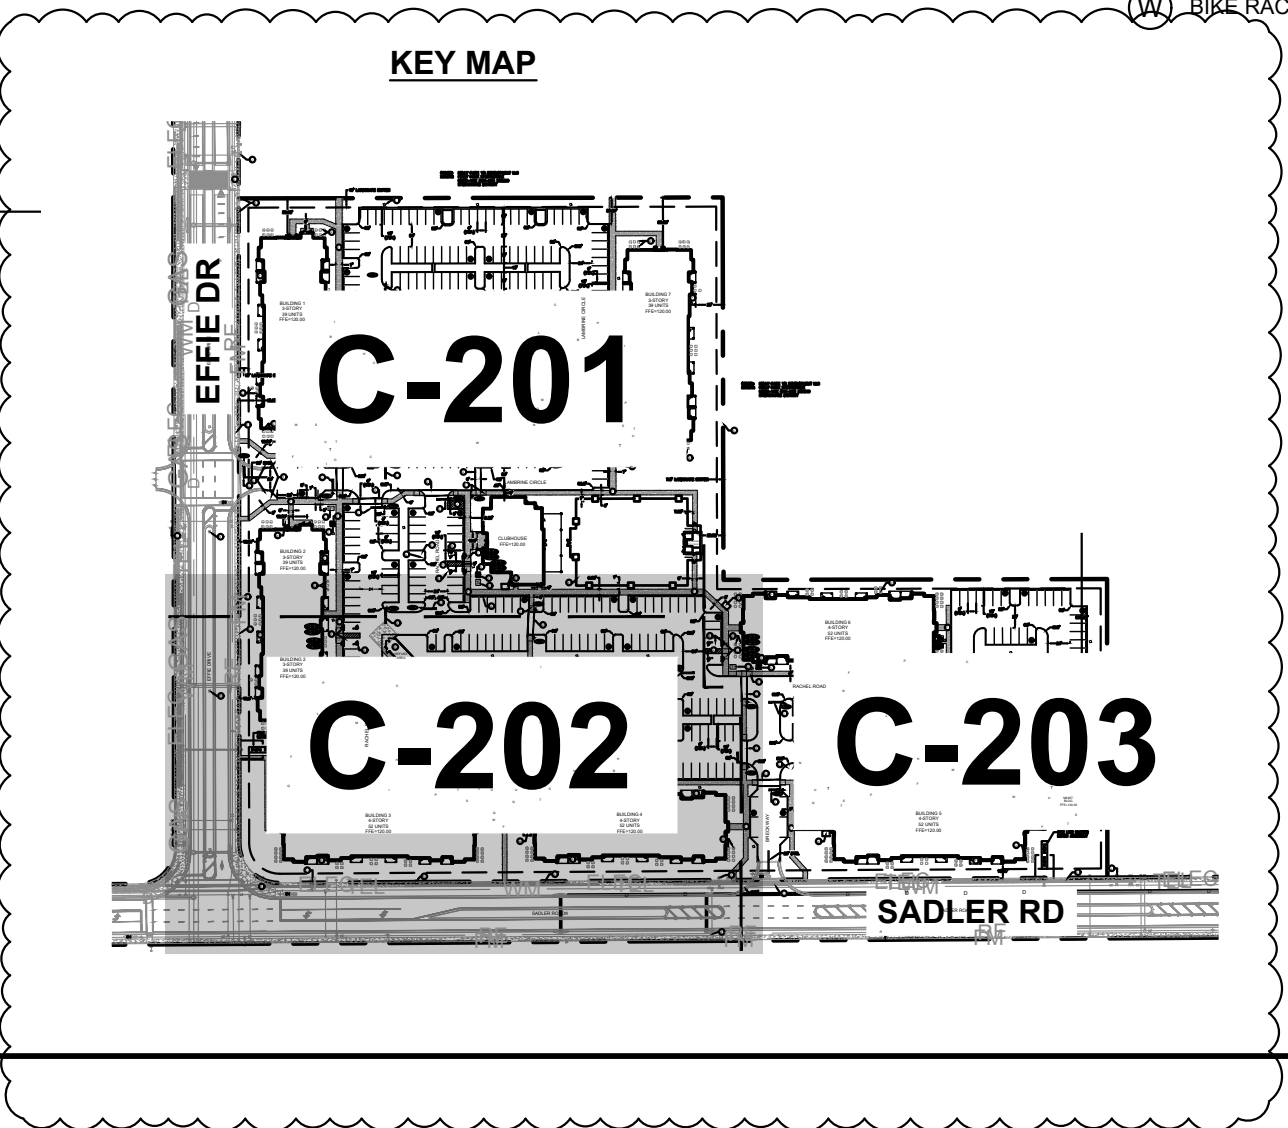

LEGEND

- (A) PROPERTY LINE
- (B) ACCESSIBLE PARKING SPACE AND SIGN (TYP.) (REFER TO DETAIL, SHEET
- (C) 24" PAINTED STOP BAR WITH STOP SIGN
- (D) SCREENED AND GATED REFUSE AREA, C-202 (REFER TO ARCH. DRAWINGS)
- (E) EXISTING SIDEWALK
- (F) CONCRETE SIDEWALK (REFER TO DETAIL, SHEET
- (G) STRIPED CROSSWALK PER FDOT INDEX #711-001
- (H) ACCESSIBLE PAVEMENT MARKING (TYP.)
- (I) ACCESSIBLE CURB RAMP (TYP); SEE DETAIL SHEET
- (J) EXISTING FIRE HYDRANT
- (K) FENCE
- (L) LIGHT POLE (TYP); REFER TO PHOTOMETRIC PLANS
- (M) WHEEL STOP (TYP)
- (N) FIRE HYDRANT
- (O) FIRE DEPARTMENT CONNECTION
- (P) PATIO (TYP)
- (Q) AC CONDENSER UNITS ON CONCRETE PAD (TYP.) BY ARCH/MEP
- (R) EXISTING LIGHT POLE (TYP.)
- (S) COMMUNICATIONS HAND HOLE
- (T) DUKE HAND HOLE
- (U) TRANSFORMER PAD
- (V) POST OFFICE DROP OFF (SHEET C-201)
- (W) BIKE RACK

KIMLEY-HORN		2023 KIMLEY-HORN AND ASSOCIATES, INC. 445 24TH STREET, SUITE 200, VERO BEACH, FL 32960 PHONE: 772-794-4100 WWW.KIMLEY-HORN.COM		01-04-24	CET
APOPKA DRC COMMENTS		REVISIONS		No.	DATE
BY		DATE		BY	

Kimley»Horn

2023 KIMLEY-HORN AND ASSOCIATES, INC.
445 24TH STREET, SUITE 200, VERO BEACH, FL 32960
PHONE: 772-794-4100
WWW.KIMLEY-HORN.COM


KEVIN ROBERSON
No. 52074
STATE OF FLORIDA
PROFESSIONAL ENGINEER

KHA PROJECT 147922000	DATE 08/31/2023	SCALE AS SHOWN	DESIGNED BY ESM	CHECKED BY KMR
--------------------------	--------------------	-------------------	--------------------	-------------------


FLORIDA

CITY OF APOPKA

SHEET NUMBER

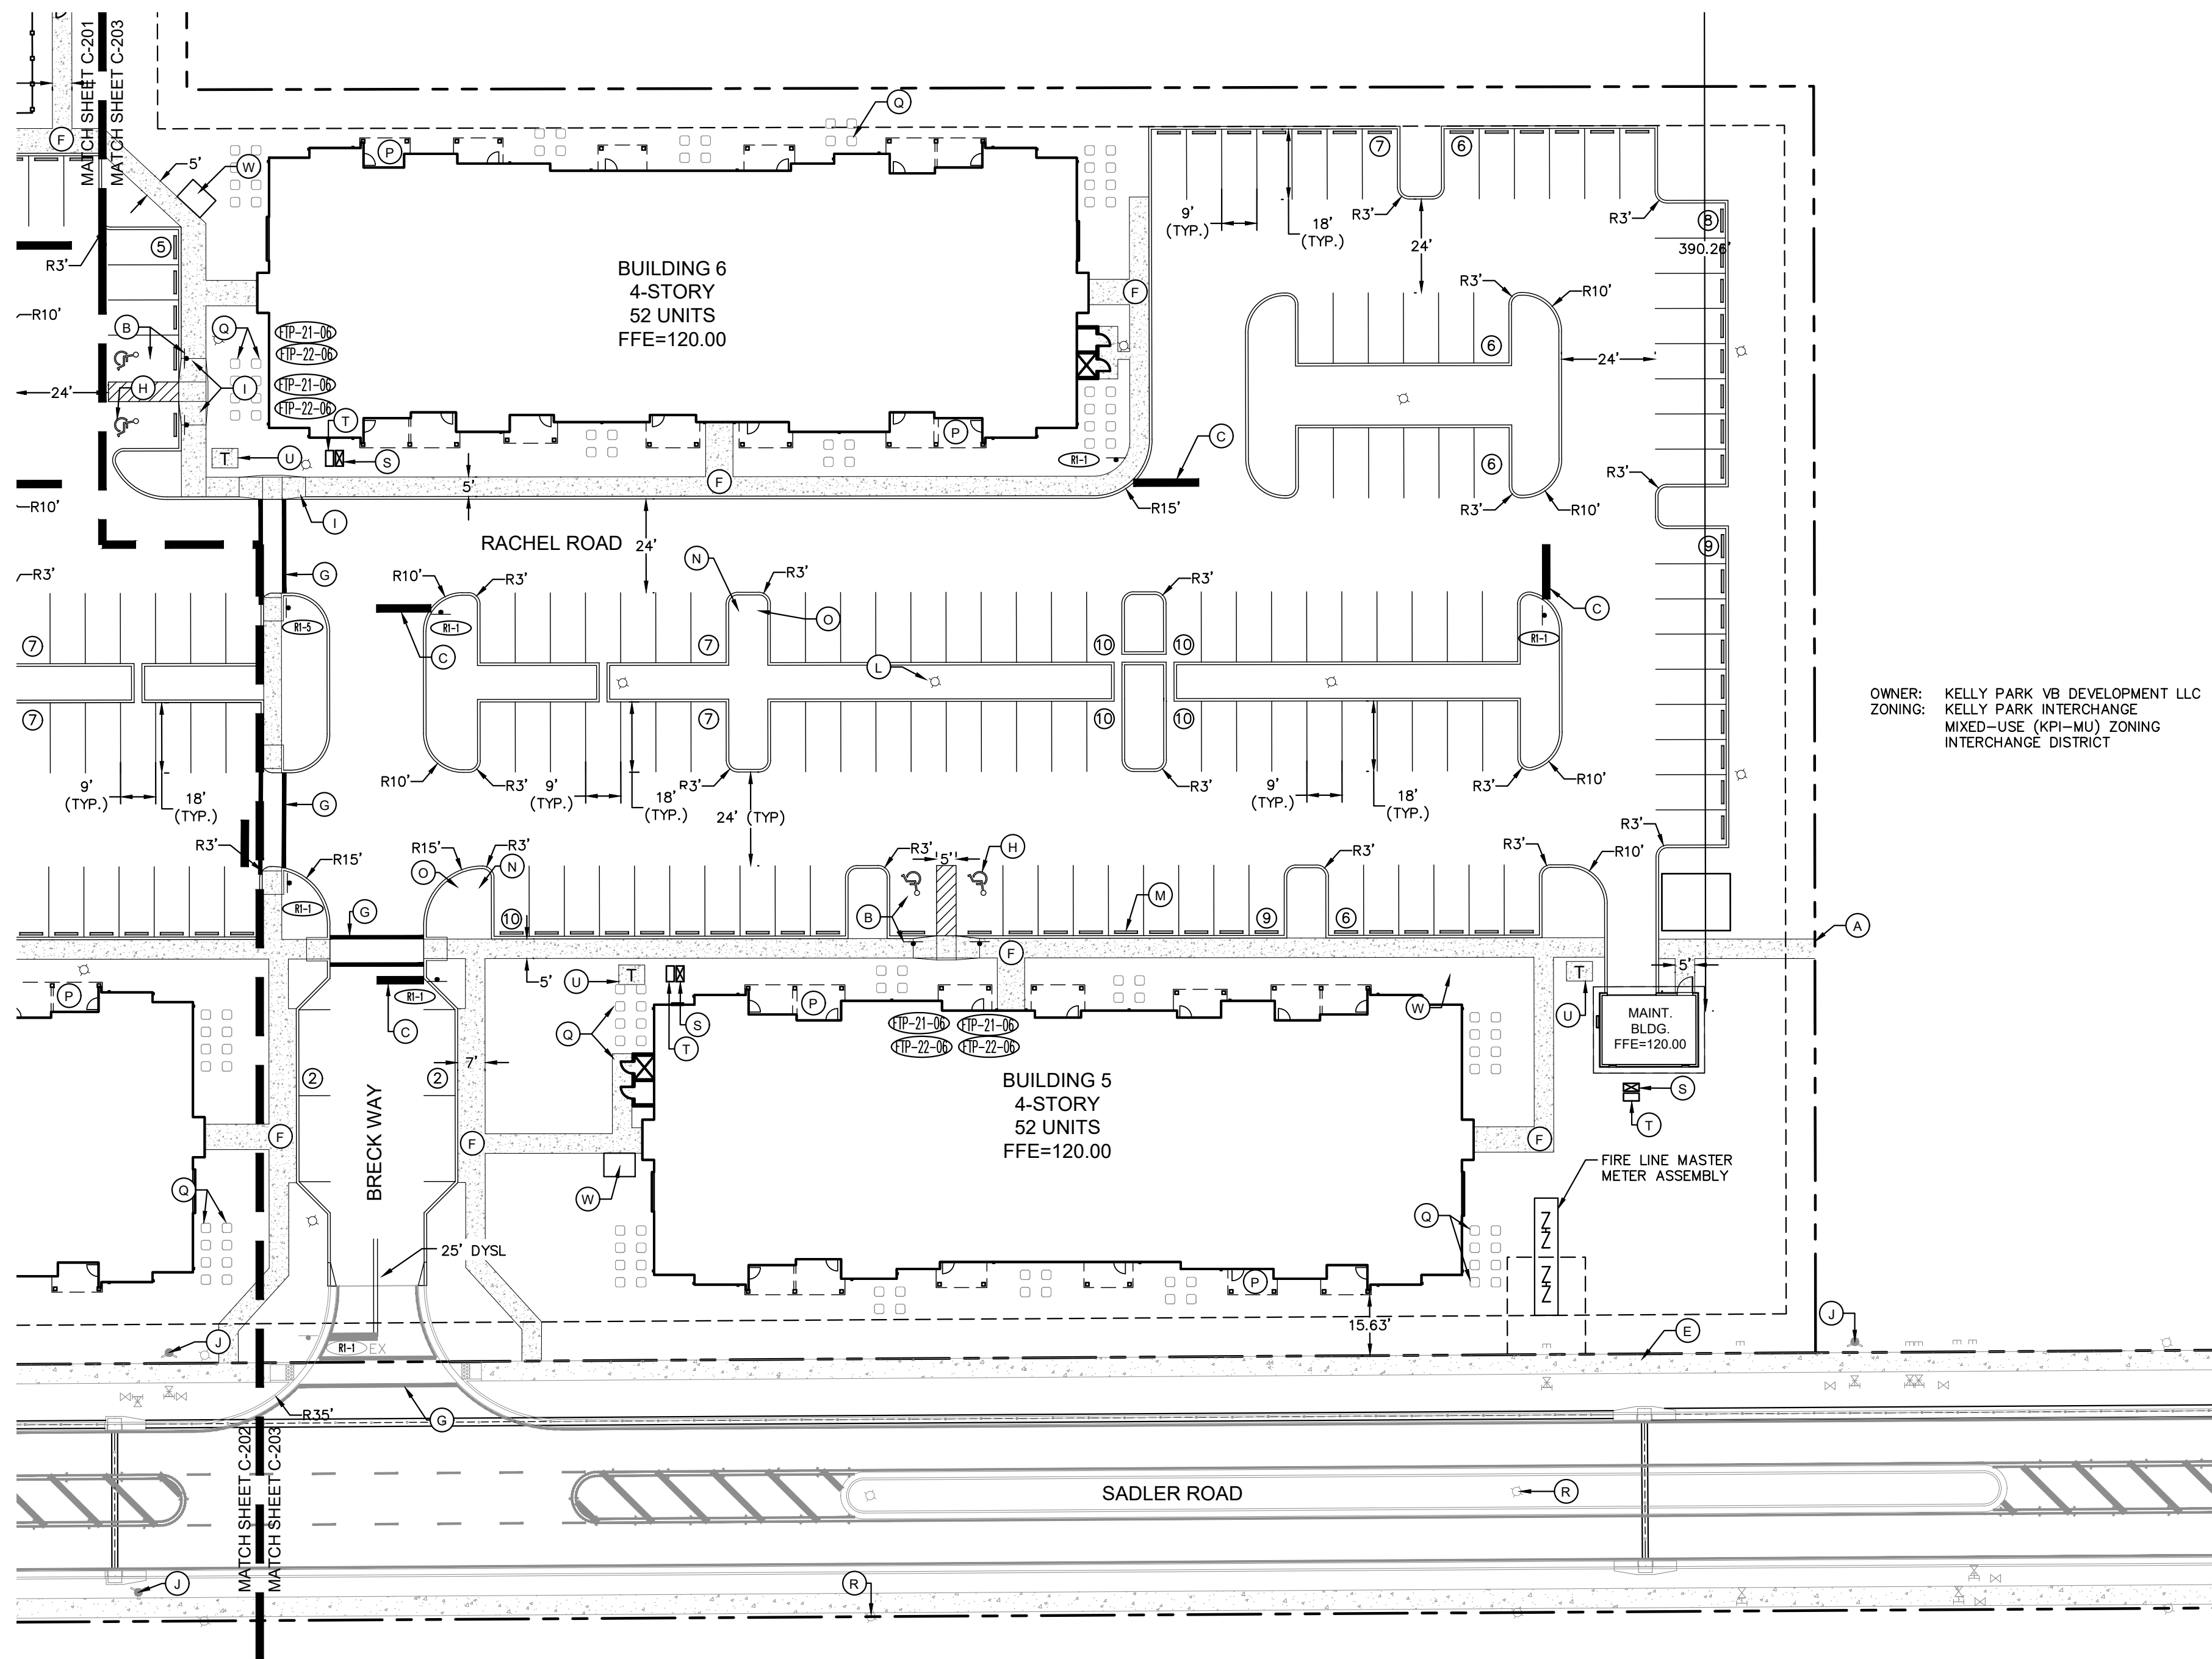

OWNER: KELLY PARK VB DEVELOPMENT LLC
ZONING: KELLY PARK INTERCHANGE
MIXED-USE (KPI-MU) ZONING
INTERCHANGE DISTRICT

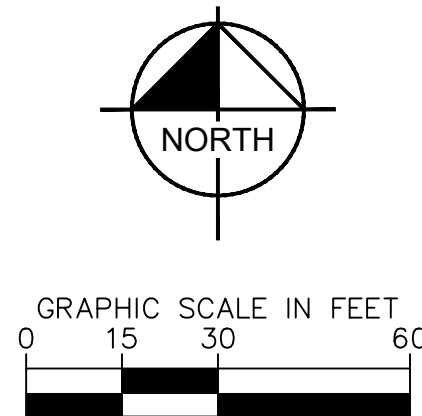

LEGEND

- (A) PROPERTY LINE
- (B) ACCESSIBLE PARKING SPACE AND SIGN (TYP.) (REFER TO DETAIL, SHEET
- (C) 24" PAINTED STOP BAR WITH STOP SIGN
- (D) SCREENED AND GATED REFUSE AREA, C-202 (REFER TO ARCH. DRAWINGS)
- (E) EXISTING SIDEWALK
- (F) CONCRETE SIDEWALK (REFER TO DETAIL, SHEET
- (G) STRIPED CROSSWALK PER FDOT INDEX #711-001
- (H) ACCESSIBLE PAVEMENT MARKING (TYP.)
- (I) ACCESSIBLE CURB RAMP (TYP.), SEE DETAIL SHEET
- (J) EXISTING FIRE HYDRANT
- (K) FENCE
- (L) LIGHT POLE (TYP.), REFER TO PHOTOMETRIC PLANS
- (M) WHEEL STOP (TYP.)
- (N) FIRE HYDRANT
- (O) FIRE DEPARTMENT CONNECTION
- (P) PATIO (TYP.)
- (Q) AC CONDENSER UNITS ON CONCRETE PAD (TYP.) BY ARCHIMEP
- (R) EXISTING LIGHT POLE (TYP.)
- (S) COMMUNICATIONS HAND HOLE
- (T) DUKE HAND HOLE
- (U) TRANSFORMER PAD
- (V) POST OFFICE DROP OFF (SHEET C-201)
- (W) BIKE RACK


NOTES:

1. REFER TO PAVING, GRADING AND DRAINAGE DETAILS SHEET FOR PAVEMENT DETAILS.
2. REFER TO LANDSCAPE PLANS FOR LANDSCAPE DETAILS.
3. ALL STRIPING ON ROADWAYS AND DRIVE AISLES (STOP BARS, CROSSWALKS, LANE STRIPING) SHALL BE THERMOPLASTIC.
4. ALL LANDSCAPE ISLAND RADIi ARE TO BE 10' OUTSIDE ADJACENT TO MAIN DRIVE RADIi 3' INSIDE RADIi ADJACENT TO PARKING SPACE UNLESS OTHERWISE NOTED.
5. ALL DIMENSIONS ARE TO FACE OF CURB UNLESS OTHERWISE NOTED.
6. REFER TO OFFSITE ROADWAY PLANS FOR MORE INFORMATION.
7. PHOTOMICRIM PLAN FOR STREET LIGHTS ALONG EFFIE DRIVE AND MADLER ROAD HAVE BEEN APPROVED AND INCLUDED IN THE WYLD OAKS INFRASTRUCTURE CSP.

SIGN LEGEND



FTP-21-06 ACCESSIBLE PARKING

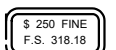

FTP-22-06 ACCESSIBLE PENALTY



R1-1 30" STOP SIGN



R1-5L/R YIELD TO PEDESTRIAN SIGN

SYMBOL LEGEND



ACCESSIBLE PARKING SPACE



PARKING STALL COUNT - DO NOT PAINT



TRANSFORMER PAD



DOUBLE SOLID YELLOW LINE



AT&T HAND HOLE




FPL HAND HOLE



PROPERTY LINE




REFERENCES

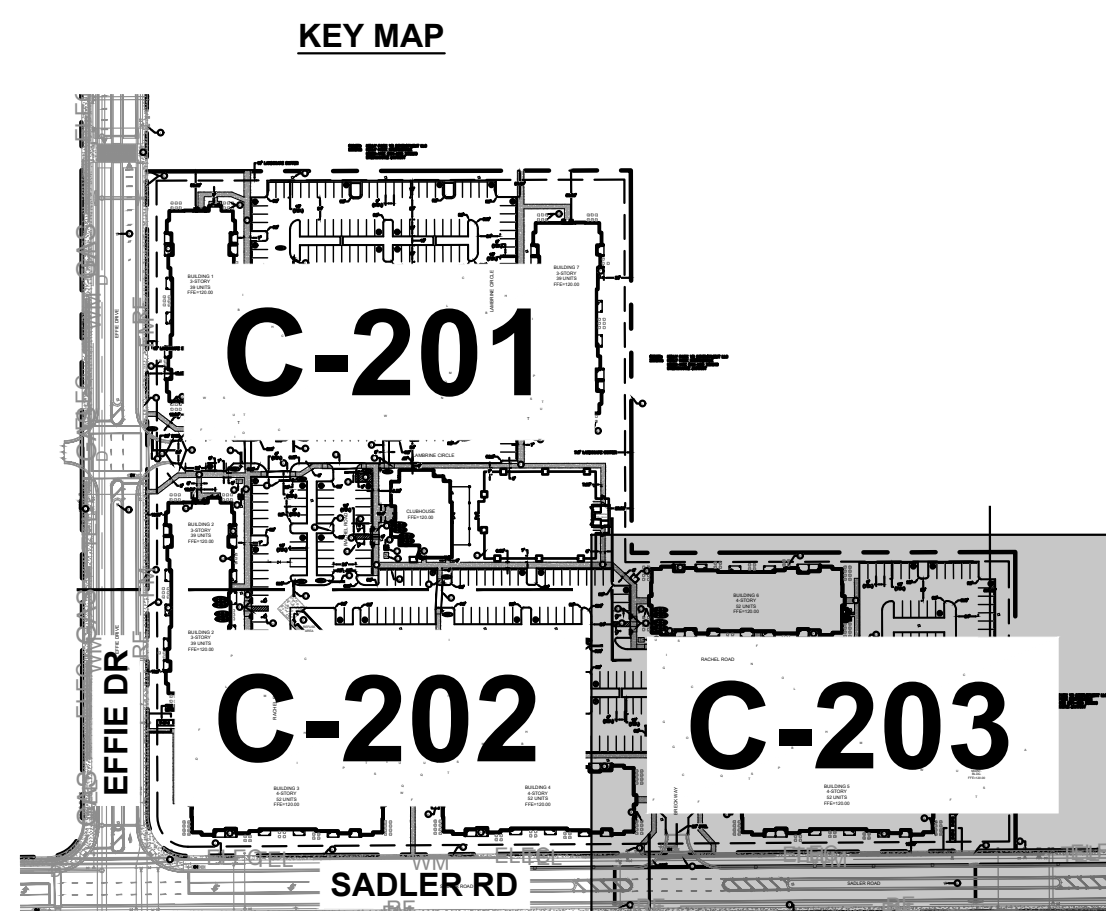[illegible]

Kimley»»Horn

2023 KIMLEY-HORN AND ASSOCIATES, INC.
445 24TH STREET, SUITE 200, VERO BEACH, FL 32960
PHONE: 772-794-4100
WWW.KIMLEY-HORN.COM REGISTRY NO. 35106

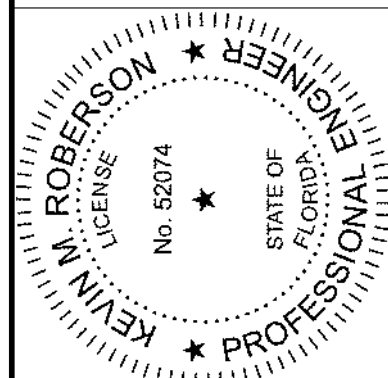


4/22/2024


KHA PROJECT	DATE
147922000	08/31/2023
SCALE	AS SHOWN
DESIGNED BY	ESM
DRAWN BY	ESM
CHECKED BY	KMR

FLORIDA

CITY OF APOPKA


SHEET NUMBER

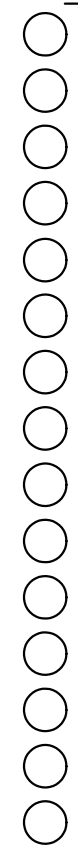

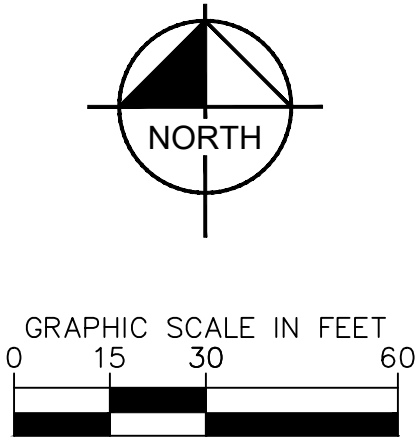


DRAINAGE STRUCTURE TABLE			
STRUCTURE	TYPE	RIM EL. (F.T.)	INV. EL. (F.T.)
D-20	TYPE 9 (C)	RIM: 117.58	114.02(W) 114.02(NE)
D-21	TYPE 9 (C)	RIM: 116.99	113.25(E) 111.50(N) 111.50(W) 111.50(S)
D-22	MH	RIM: 118.53	110.65(S) 110.65(N)
D-23	TYPE 9 (C)	RIM: 117.49	113.72(W) 114.94(SE)
D-24	TYPE 9 (C)	RIM: 117.39	112.90(E) 110.18(W) 110.18(S)
D-25	MH	RIM: 119.10	109.70(E) 109.70(W) 110.39(SE)
D-26	MH	RIM: 119.01	109.27(E) 109.27(W) 109.37(SE)

	STANDARD DUTY ASPHALT PAVEMENT
	HEAVY DUTY CONCRETE PAVEMENT
	STANDARD CONCRETE SIDEWALK
	HEAVY DUTY ASPHALT
	PROPOSED GRADE
	TOP OF SIDEWALK GRADE
	DRAINAGE FLOW DIRECTION
	DENOTES EXISTING FEATURE
	DRAINAGE STRUCTURE (SEE DRAINAGE STRUCTURE TABLE FOR INFORMATION)
	DRAINAGE INLET
	DRAINAGE MANHOLE
	DRAINAGE PIPE
	WATER MAIN
	GRAVITY SEWER MAIN
	PROPERTY LINE
	PROPOSED CONTOUR
	GRADE BREAK

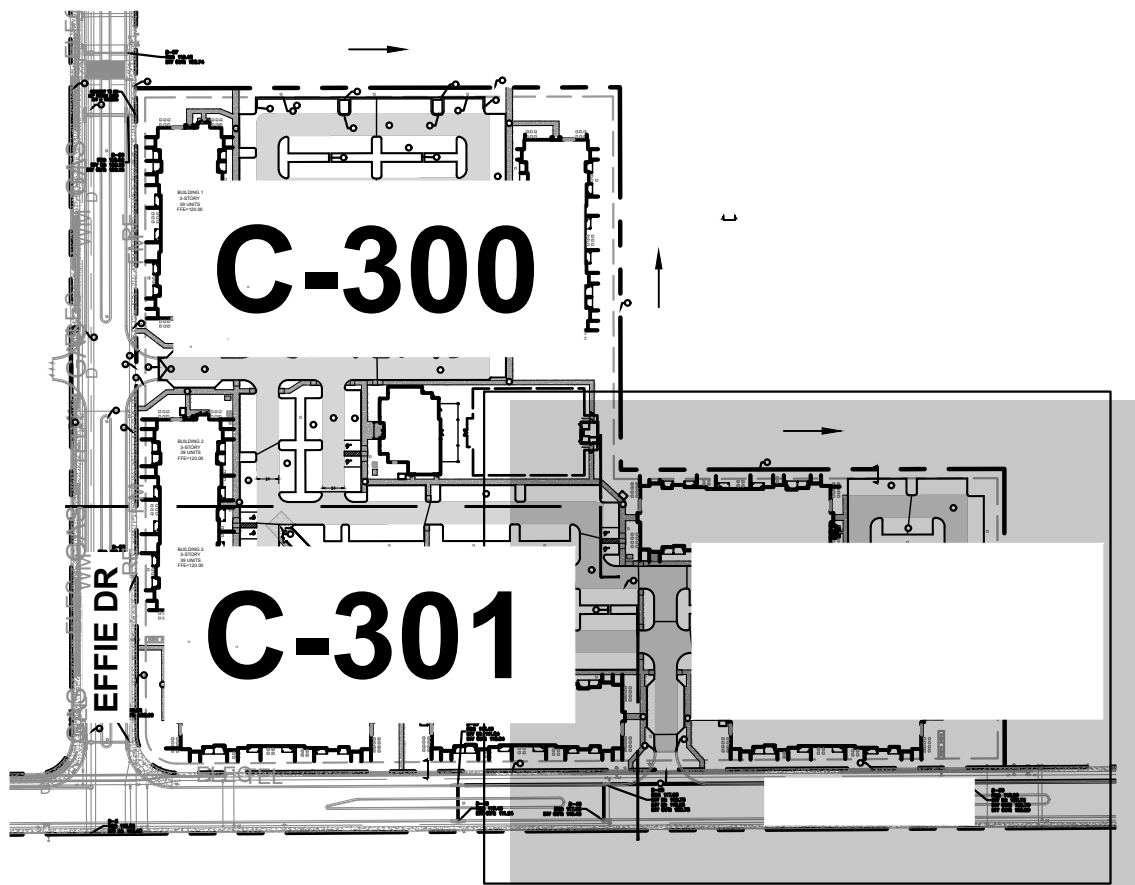

Plotted By: Cerion, Mockenzie - Street Set: MADISON OAKS - Layout: C-310 APPROVED MASTER PLAN - April 22, 2024 - 05:47:43pm - K:\V\B-LD\147922000 wld oaks m1-3\CADD\plansheets\C-250 APPROVED MASTER PLAN.dwg
This document, together with the concepts and designs presented herein, is intended only for the specific purpose and client for which it was prepared. Reuse of and improper reliance on this document without written authorization and adaptation by Kimley-Horn and Associates, Inc. shall be without liability to Kimley-Horn and Associates, Inc.

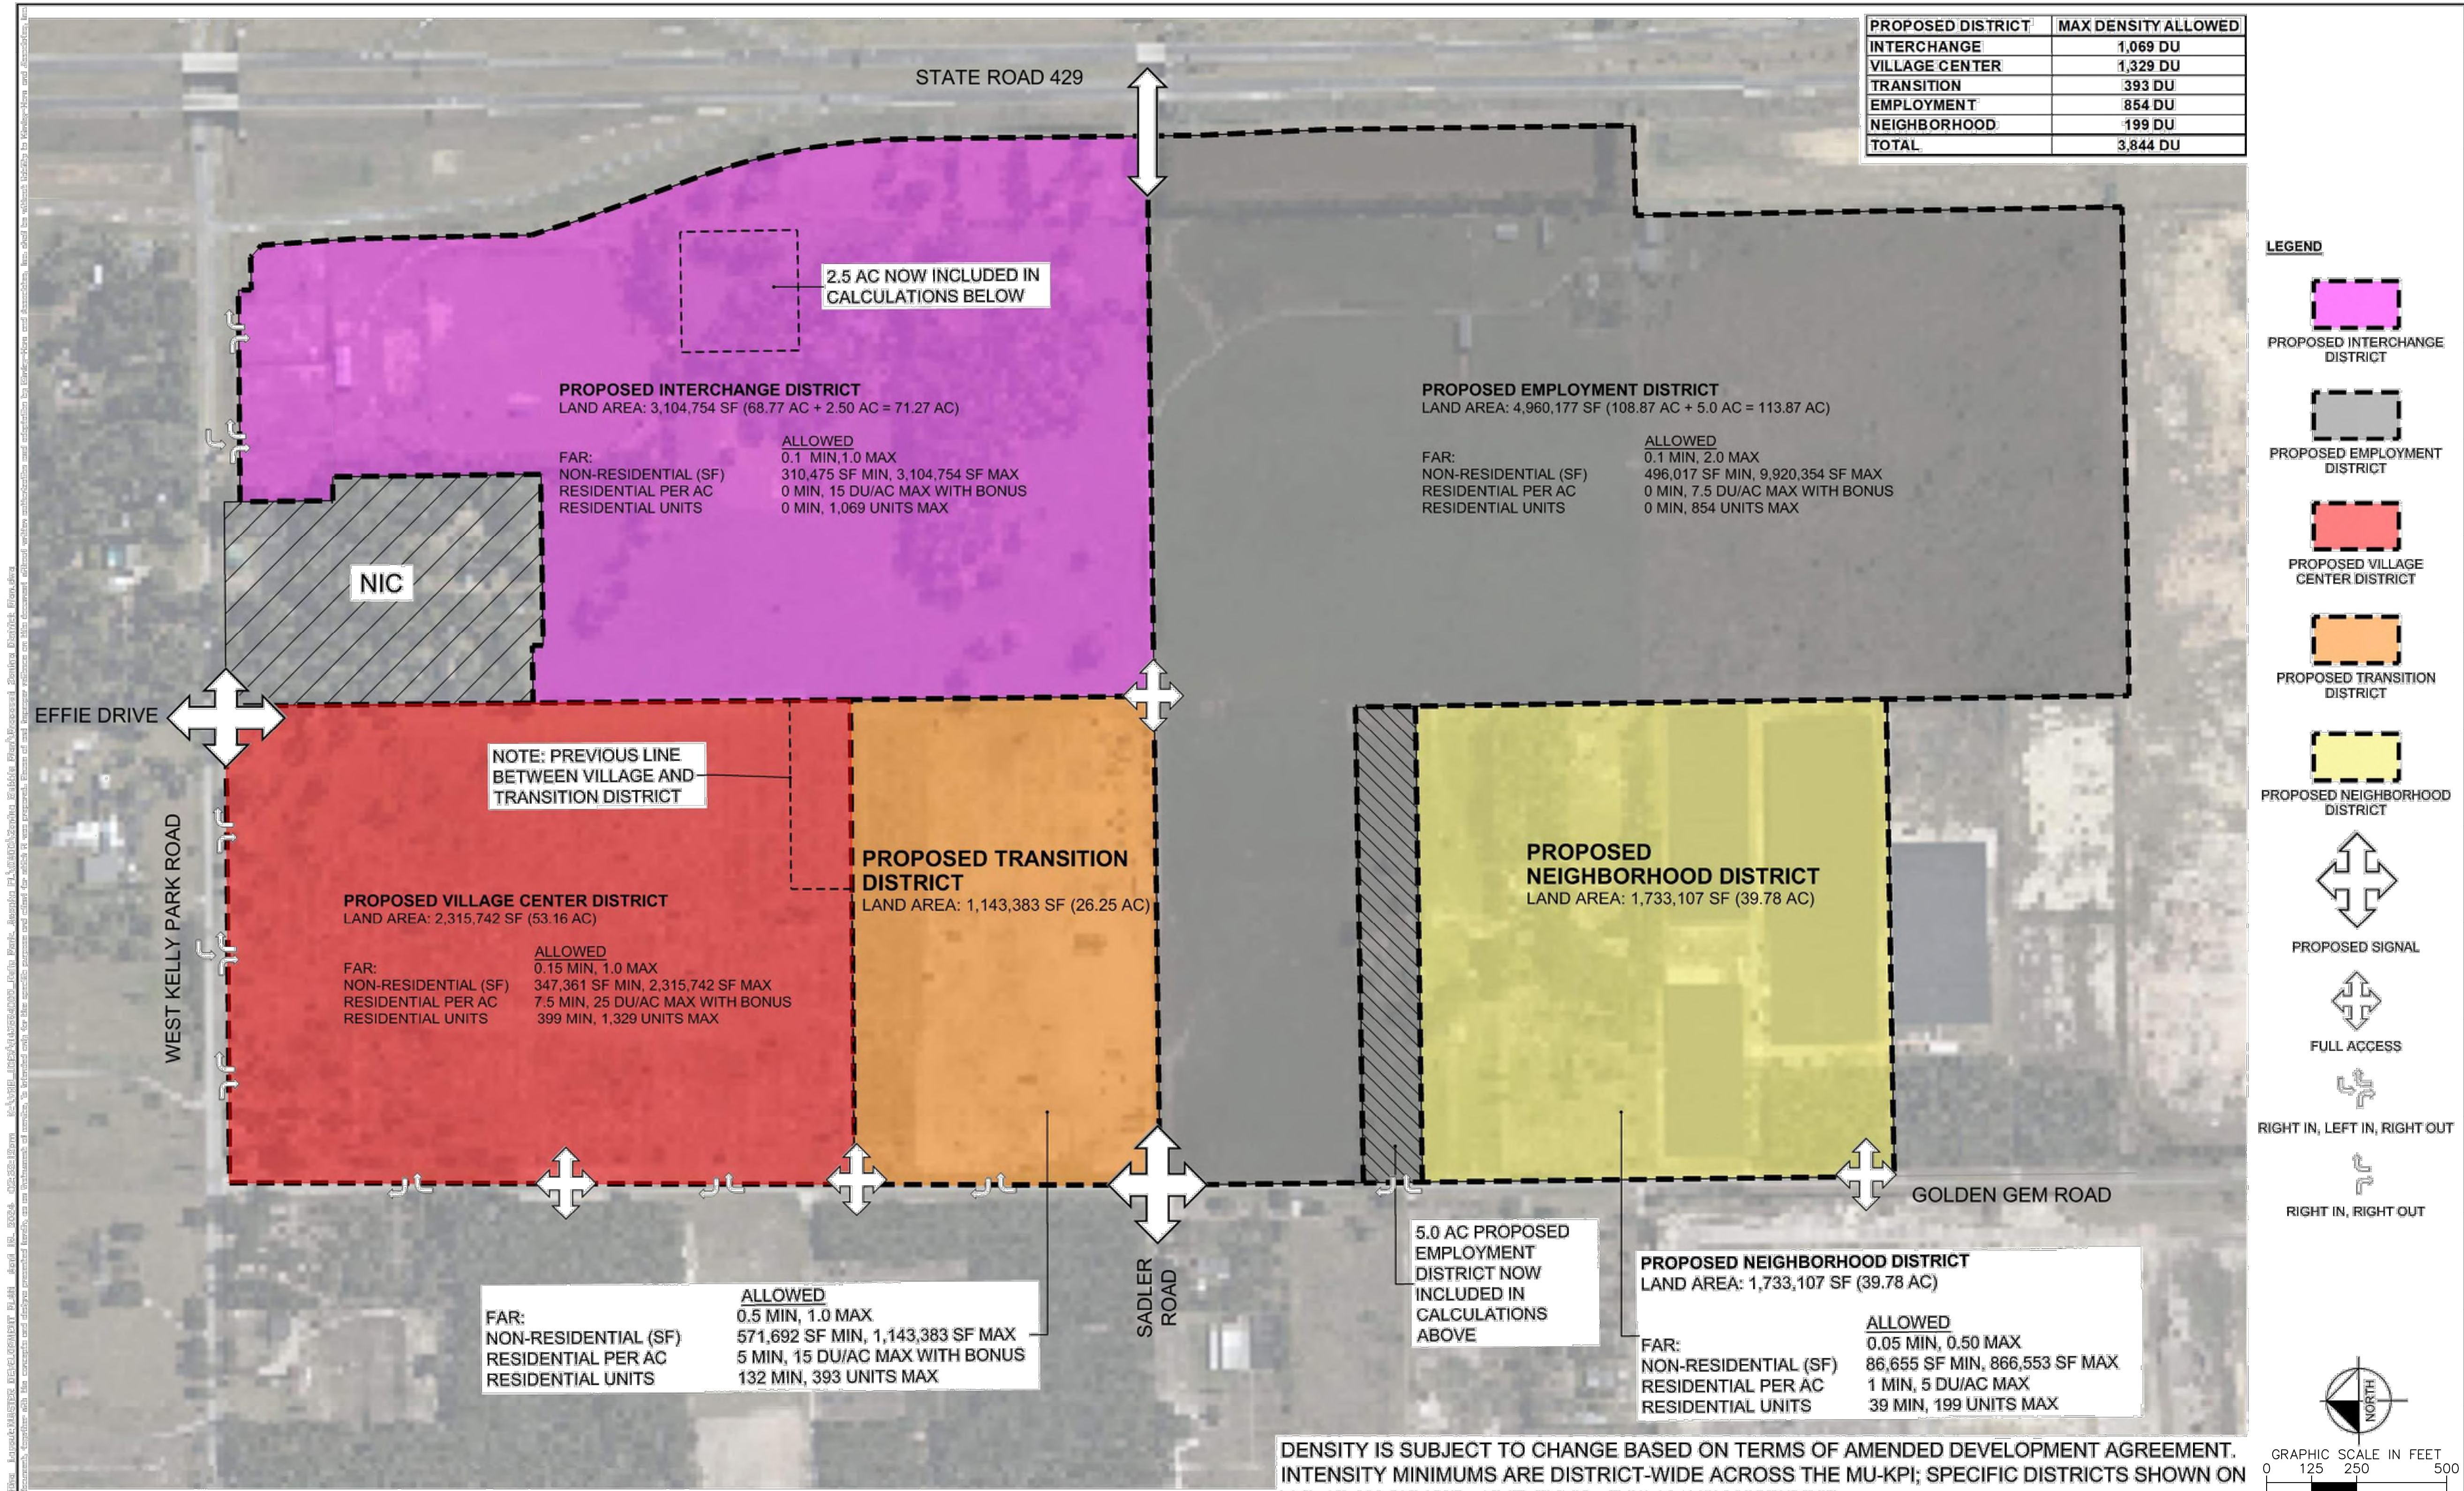

Kimley»Horn
© 2023 KIMLEY-HORN AND ASSOCIATES, INC.
445 24TH STREET, SUITE 200, VERO BEACH, FL 32960
PHONE: 772-794-4100
WWW.KIMLEY-HORN.COM REGISTRY NO. 35106

WYLD OAKS

KPI-MU REZONING
MASTER DEVELOPMENT PLAN
OVERLAY ZONING DISTRICT BUBBLE PLAN

DATE: 04-16-2024
SHEET NUMBER
MDP-1C


KIMLEY»HORN		2023 KIMLEY-HORN AND ASSOCIATES, INC. 445 24TH STREET, SUITE 200, VERO BEACH, FL 32960 PHONE: 772-794-4100 WWW.KIMLEY-HORN.COM REGISTRY NO. 35106	
KHA PROJECT 147922000		DATE 08/31/2023	
SCALE AS SHOWN		DESIGNED BY ESM	
DRAWN BY ESM		CHECKED BY KMR	
CITY OF APOPKA		FLORIDA	
SHEET NUMBER		REVISIONS	
		No.	
		DATE	
		BY	

Plotted By: Cerion Moccenzio - Street Set: MADISON OAKS - Layout: C-311 MASTER DRAINAGE PLAN - April 22, 2024 - 05:47:47pm - K:\VRB-LOEVA\147922000 wld oaks mt-3\CADD\plansheets\C-250 APPROVED MASTER PLAN.dwg

This document, together with the concepts and designs presented herein, as an instrument of service, is intended only for the specific purpose and client for which it was prepared. Reuse of and improper reliance on this document without written authorization and adaptation by Kimley-Horn and Associates, Inc. shall be without liability to Kimley-Horn and Associates, Inc.

KELLY PARK ROAD


GOLDEN GEM ROAD

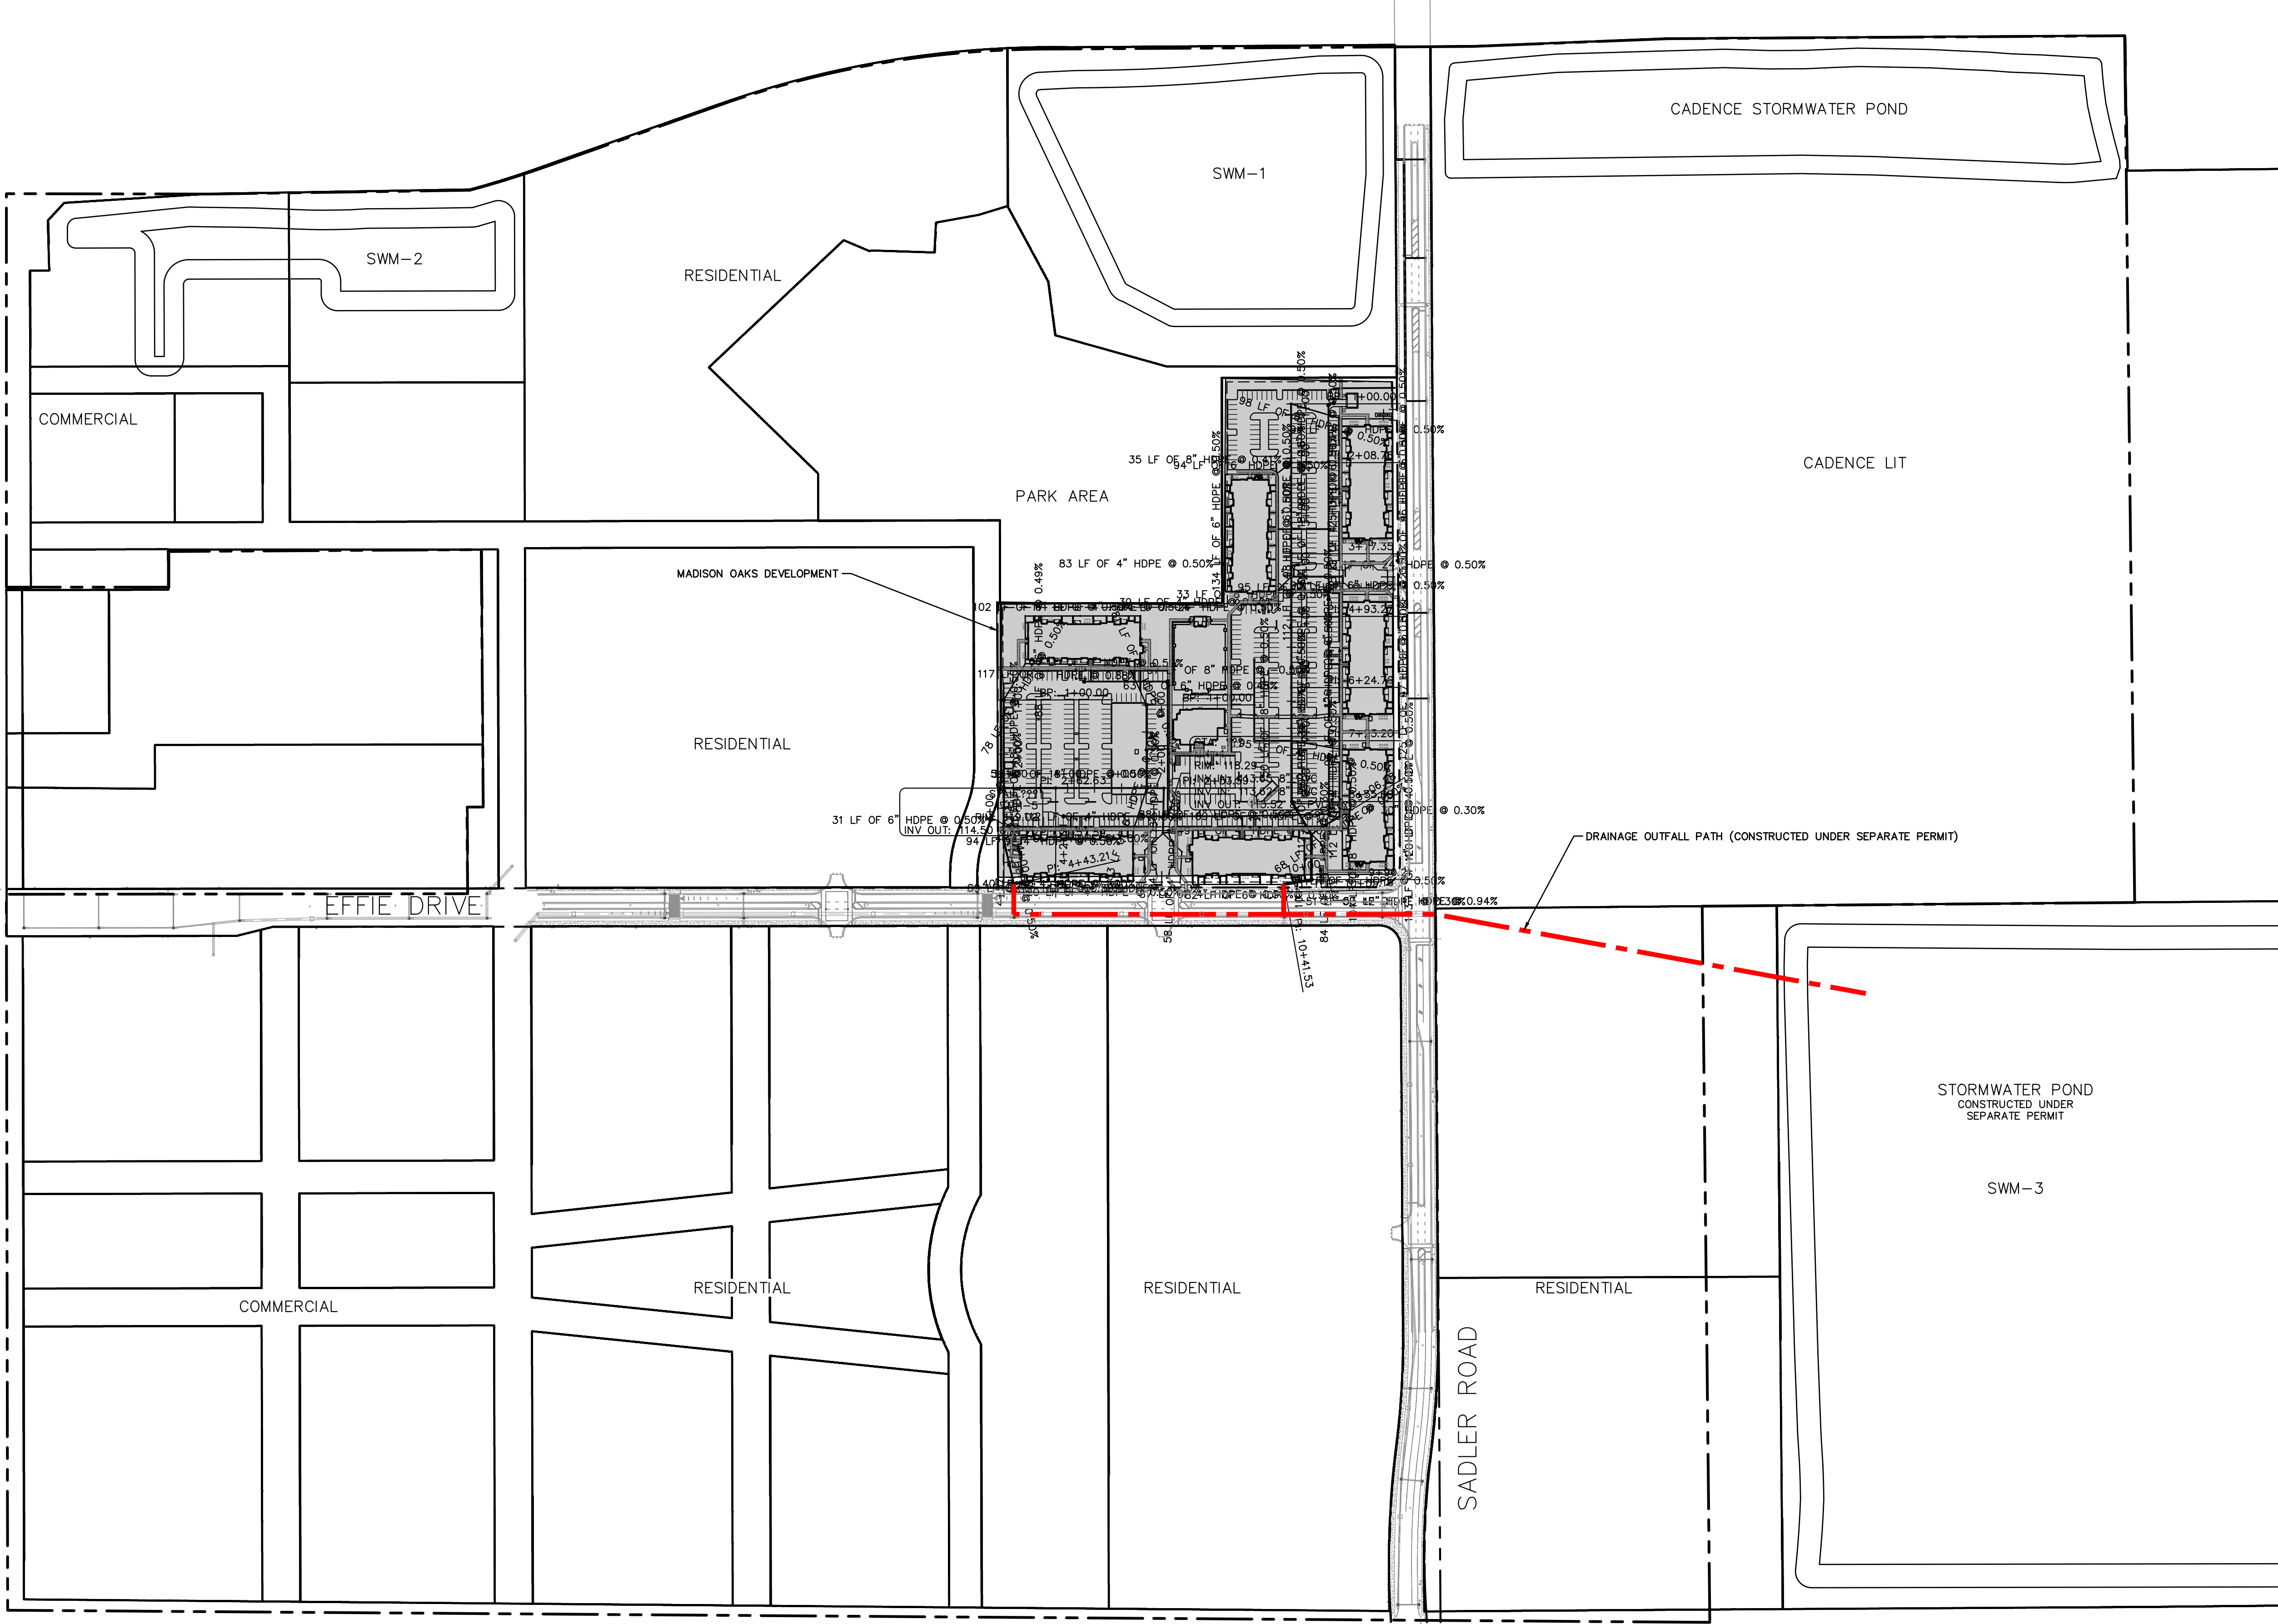




SHEET NUMBER		CITY OF APOPKA		FLORIDA	
KHA PROJECT 147922000		DATE 08/31/2023		SCALE AS SHOWN	
DESIGNED BY ESM		DRAWN BY ESM		CHECKED BY KMR	
				2023 KIMLEY-HORN AND ASSOCIATES, INC. 445 24TH STREET, SUITE 200, VERO BEACH, FL 32960 PHONE: 772-794-4100 WWW.KIMLEY-HORN.COM REGISTRY NO. 35106	
REVISIONS		No.		BY	
DATE					

Plotted By: Cerion, Mckenzie - Street Set: MADISON OAKS - Layout: C-320 DRAINAGE PLAN & PROFILE - April 22, 2024 - 05:48:08pm - K:\VRB_LDE\147922000_wld oaks m-3\CADD\plan sheets\C-320 DRAINAGE PLAN & PROFILE.dwg

This document, together with the concepts and designs presented herein, is intended only for the specific purpose and client for which it was prepared. Reuse of and improper reliance on this document without written authorization and adaptation by Kimley-Horn and Associates, Inc. shall be without liability to Kimley-Horn and Associates, Inc.

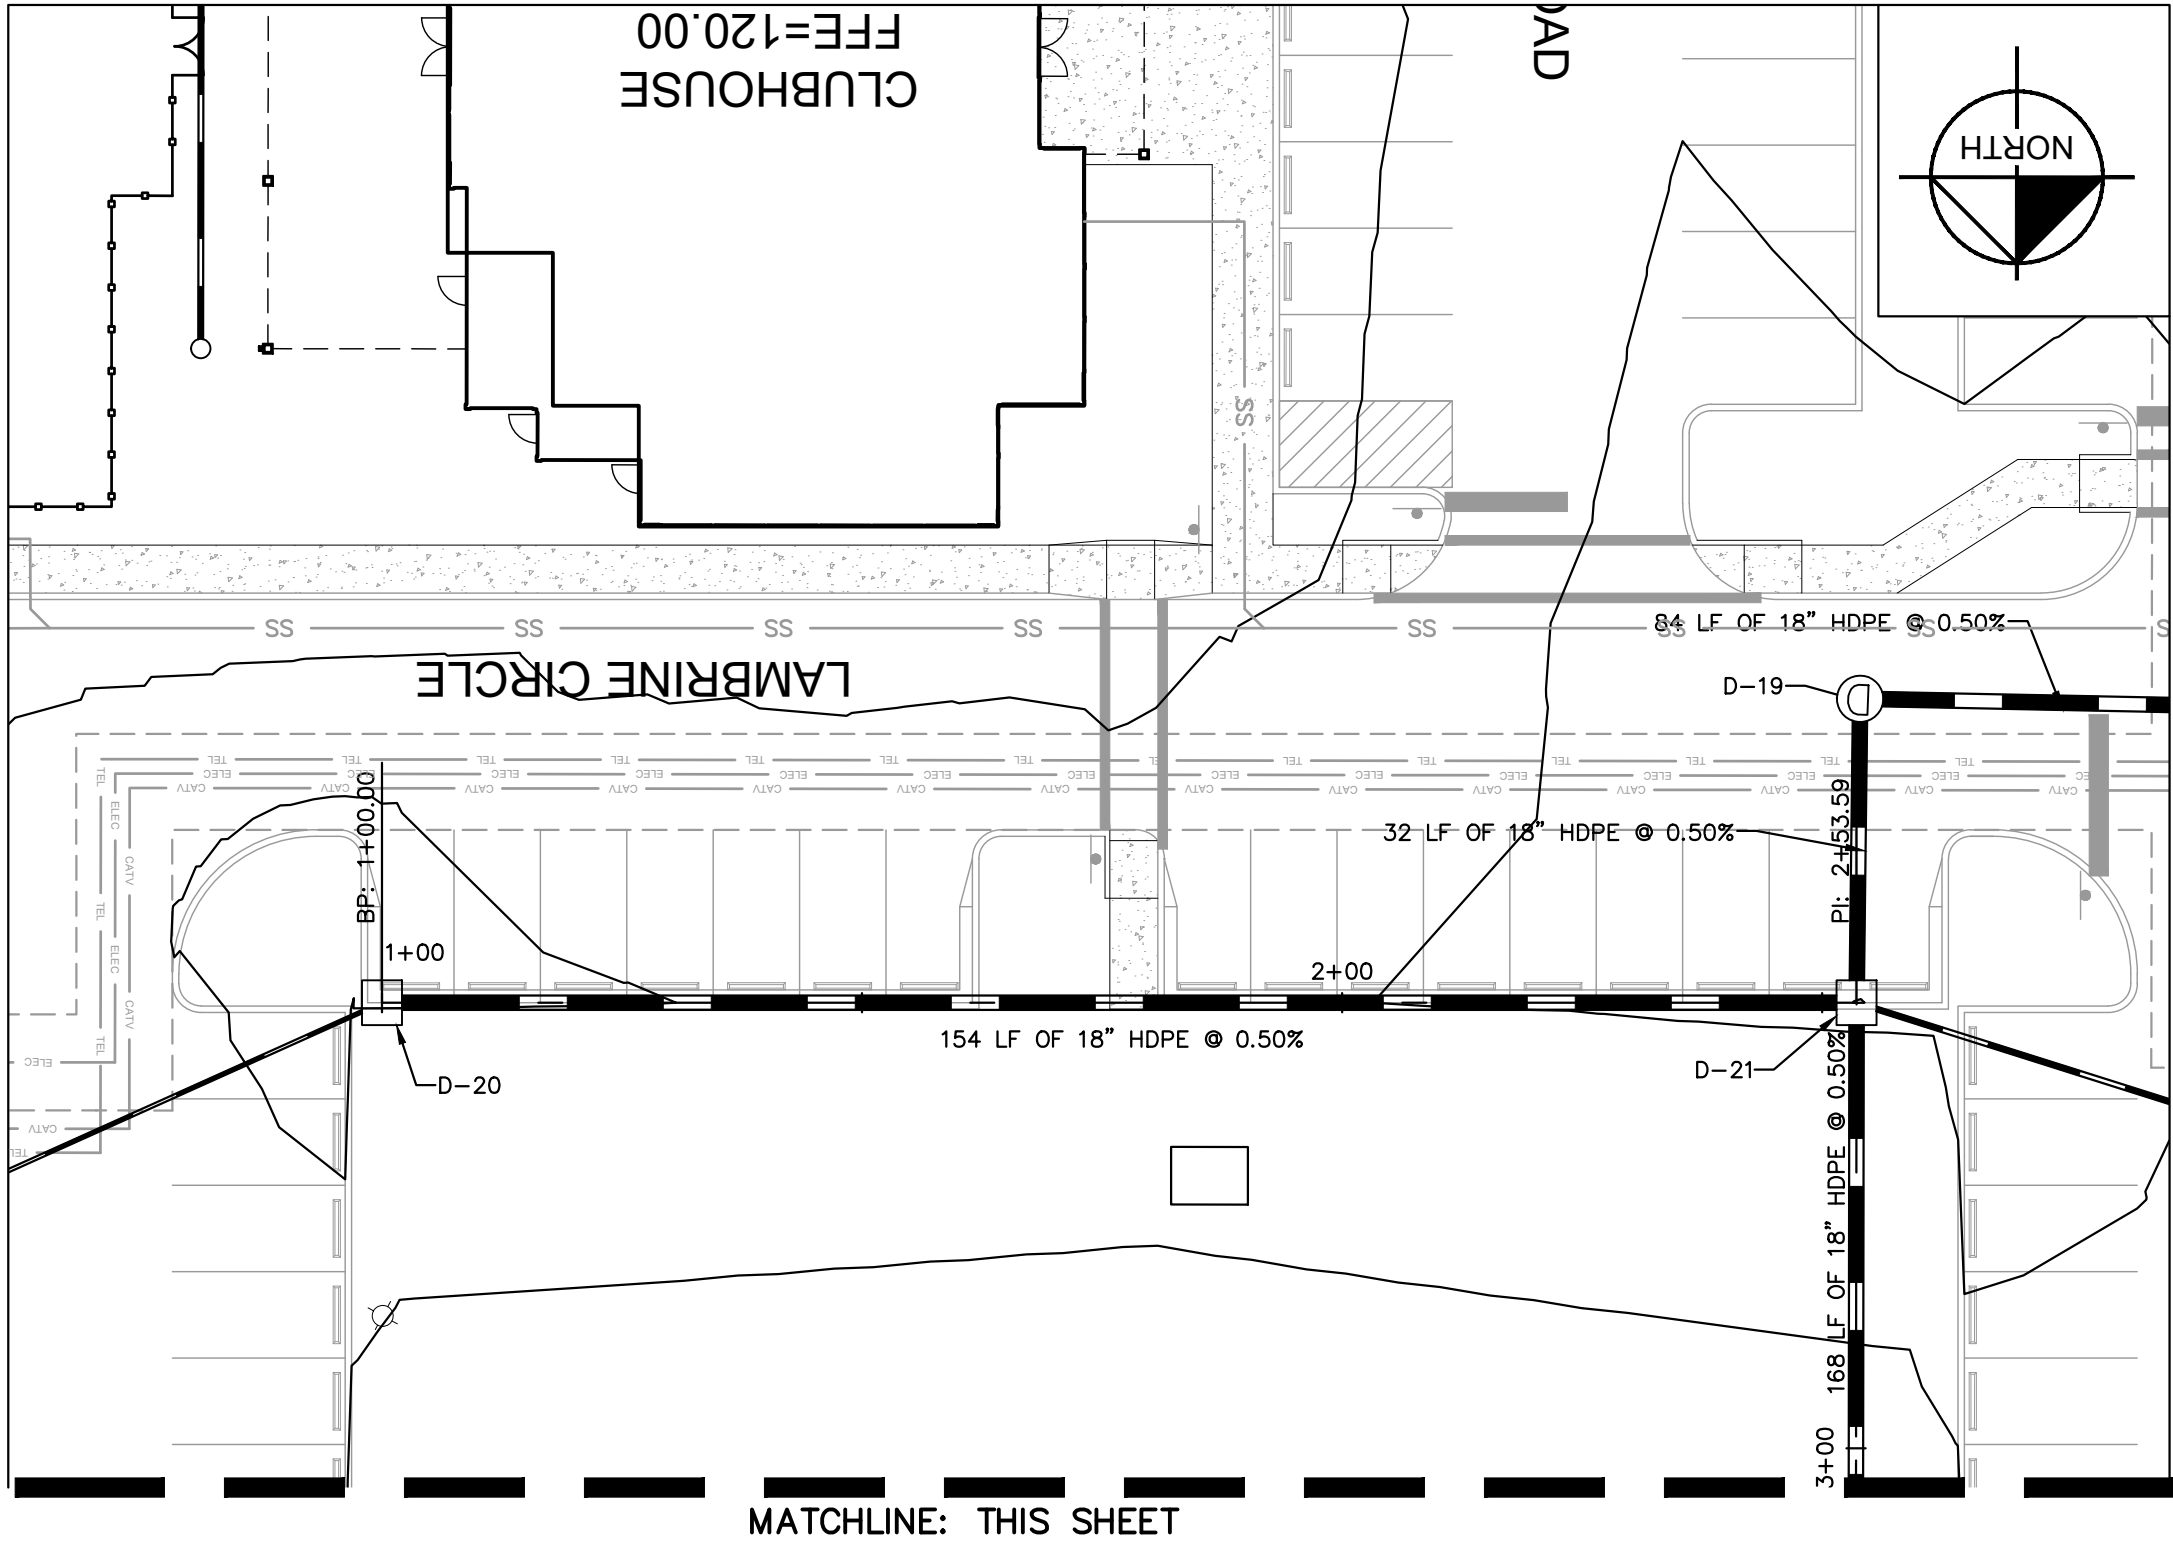


NOTE: STORM STRUCTURES TO BE CONSTRUCTED WITH NO SUMPS PER FDOT INDEX 425-001.

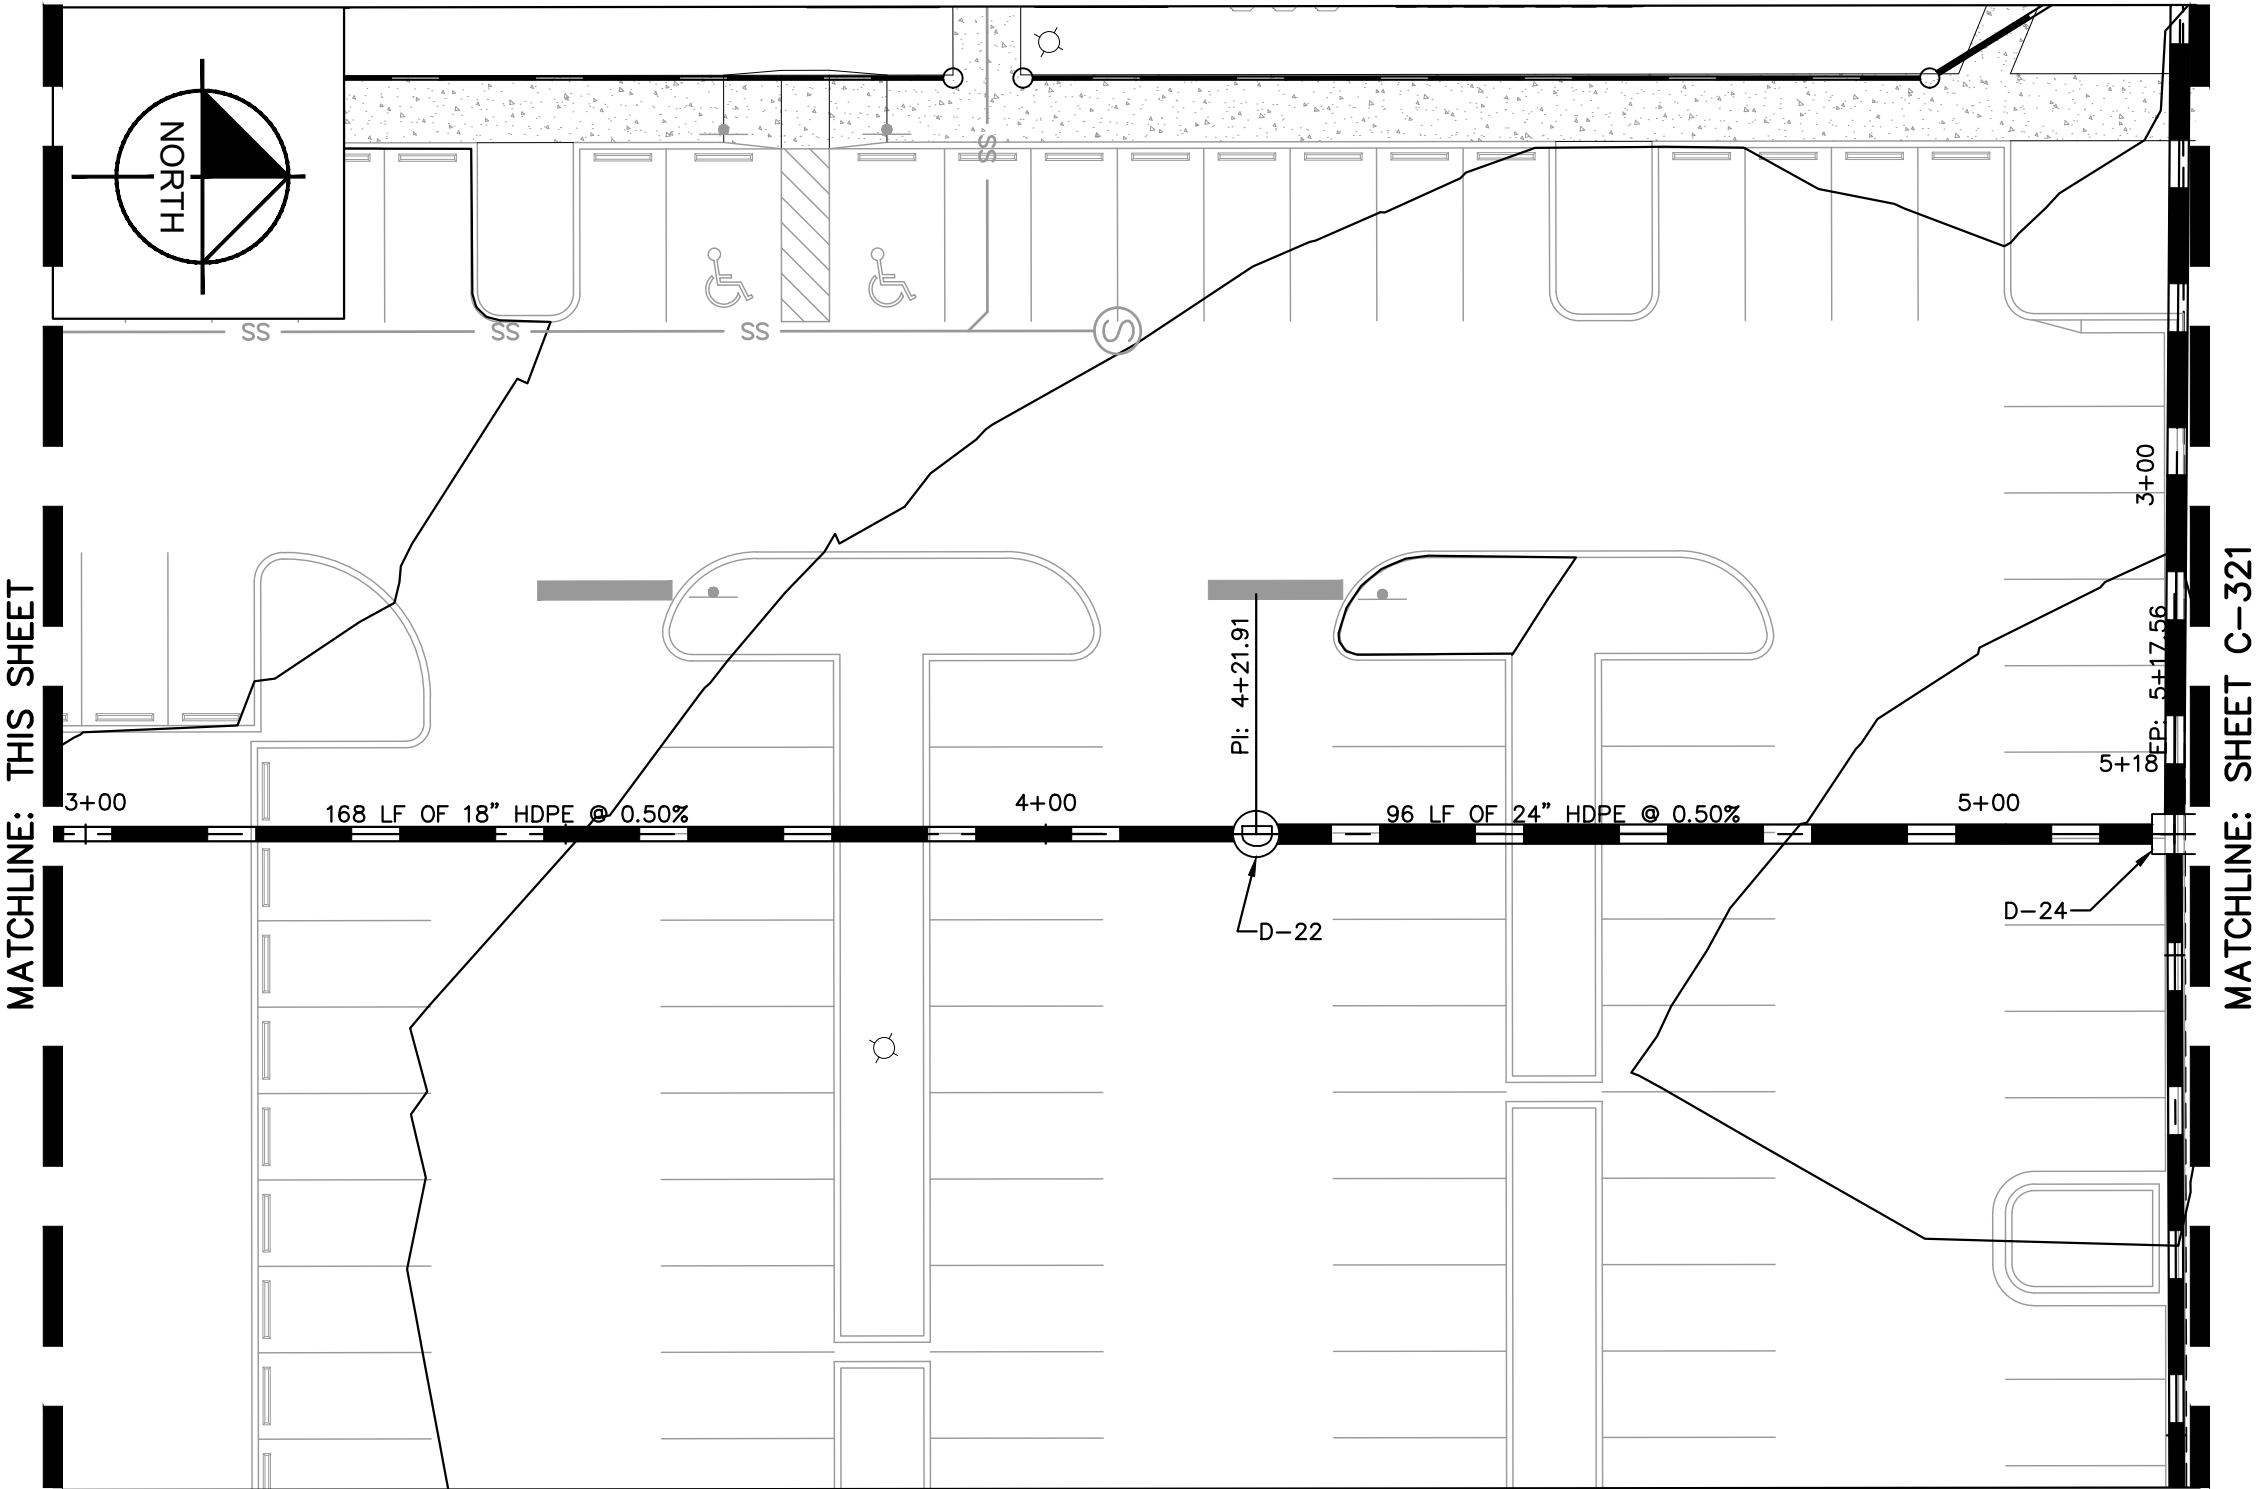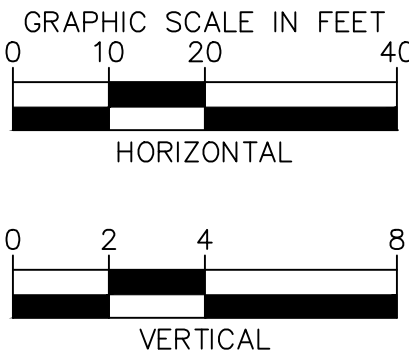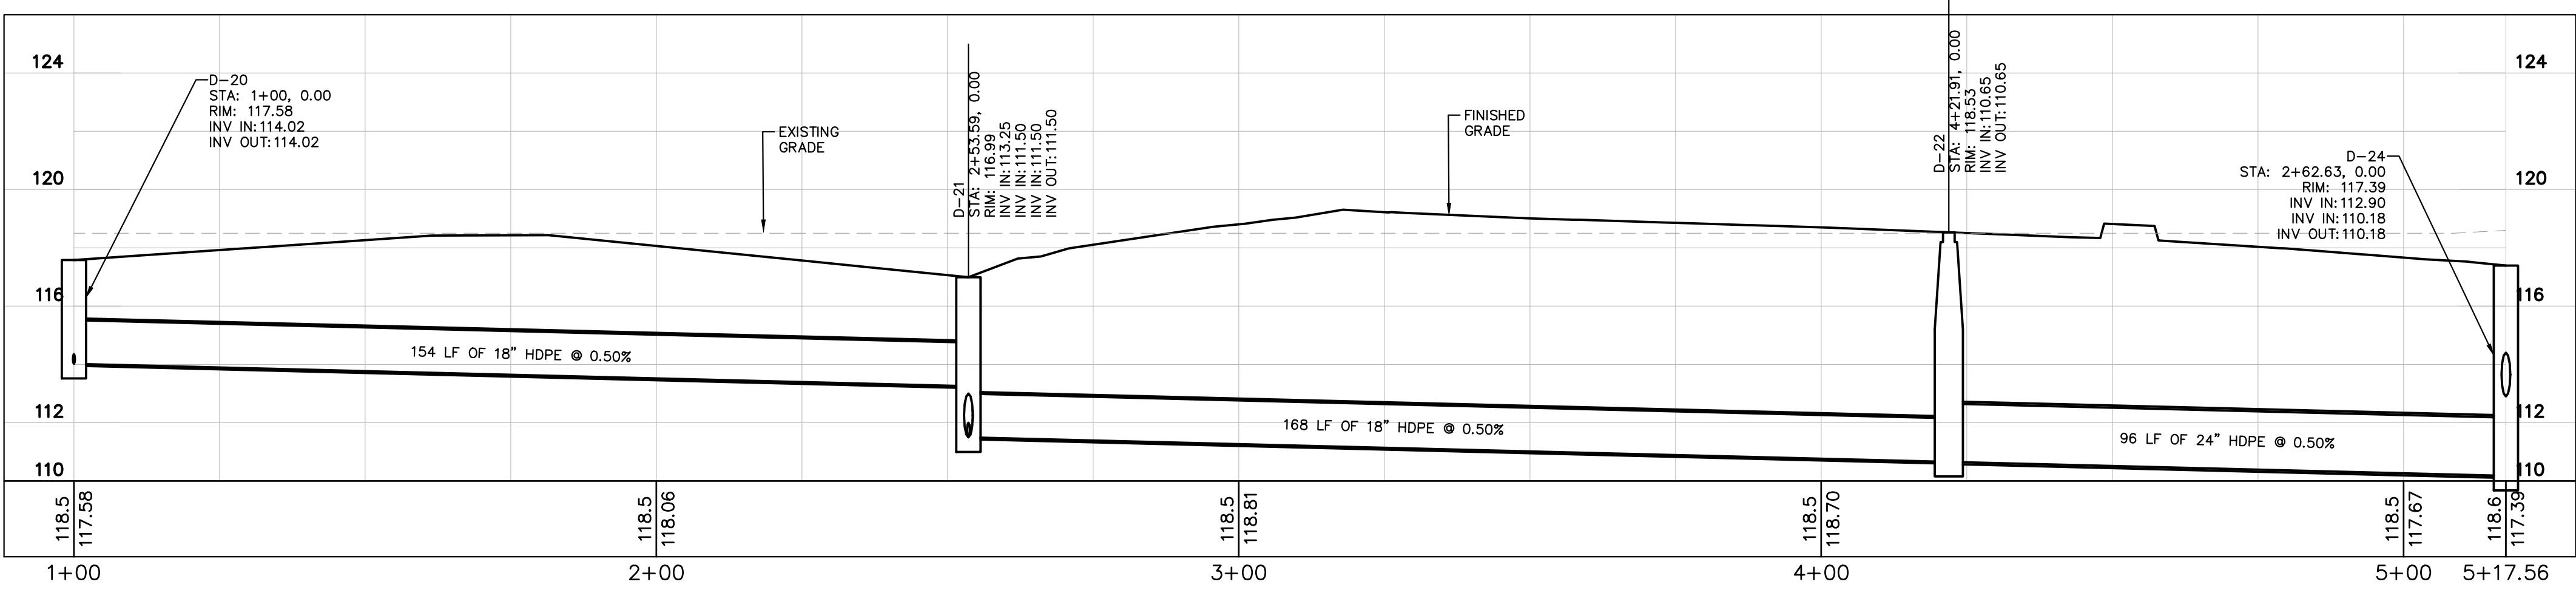

SHEET NUMBER	CITY OF APOPKA		FLORIDA		KHA PROJECT 147922000 DATE 08/31/2023 SCALE AS SHOWN DESIGNED BY ESM DRAWN BY ESM CHECKED BY KMR		Kimley»Horn 2023 KIMLEY-HORN AND ASSOCIATES, INC. 445 24TH STREET, SUITE 200, VERO BEACH, FL 32960 PHONE: 772-794-4100 WWW.KIMLEY-HORN.COM REGISTRY NO. 35106		REVISIONS		BY DATE	

Plotted By: Cerion, Mckenzie - Street Set: MADISON OAKS - Layout: C-321 DRAINAGE PLAN & PROFILE - April 22, 2024 - 05:48:10pm - K:\VRB-LOEV\147922000_wyld oaks m\3\CADD\plansheets\C-320 DRAINAGE PLAN & PROFILE.dwg

This document, together with the concepts and designs presented herein, as an instrument of service, is intended only for the specific purpose and client for which it was prepared. Reuse of and improper reliance on this document without written authorization and adaptation by Kimley-Horn and Associates, Inc. shall be without liability to Kimley-Horn and Associates, Inc.

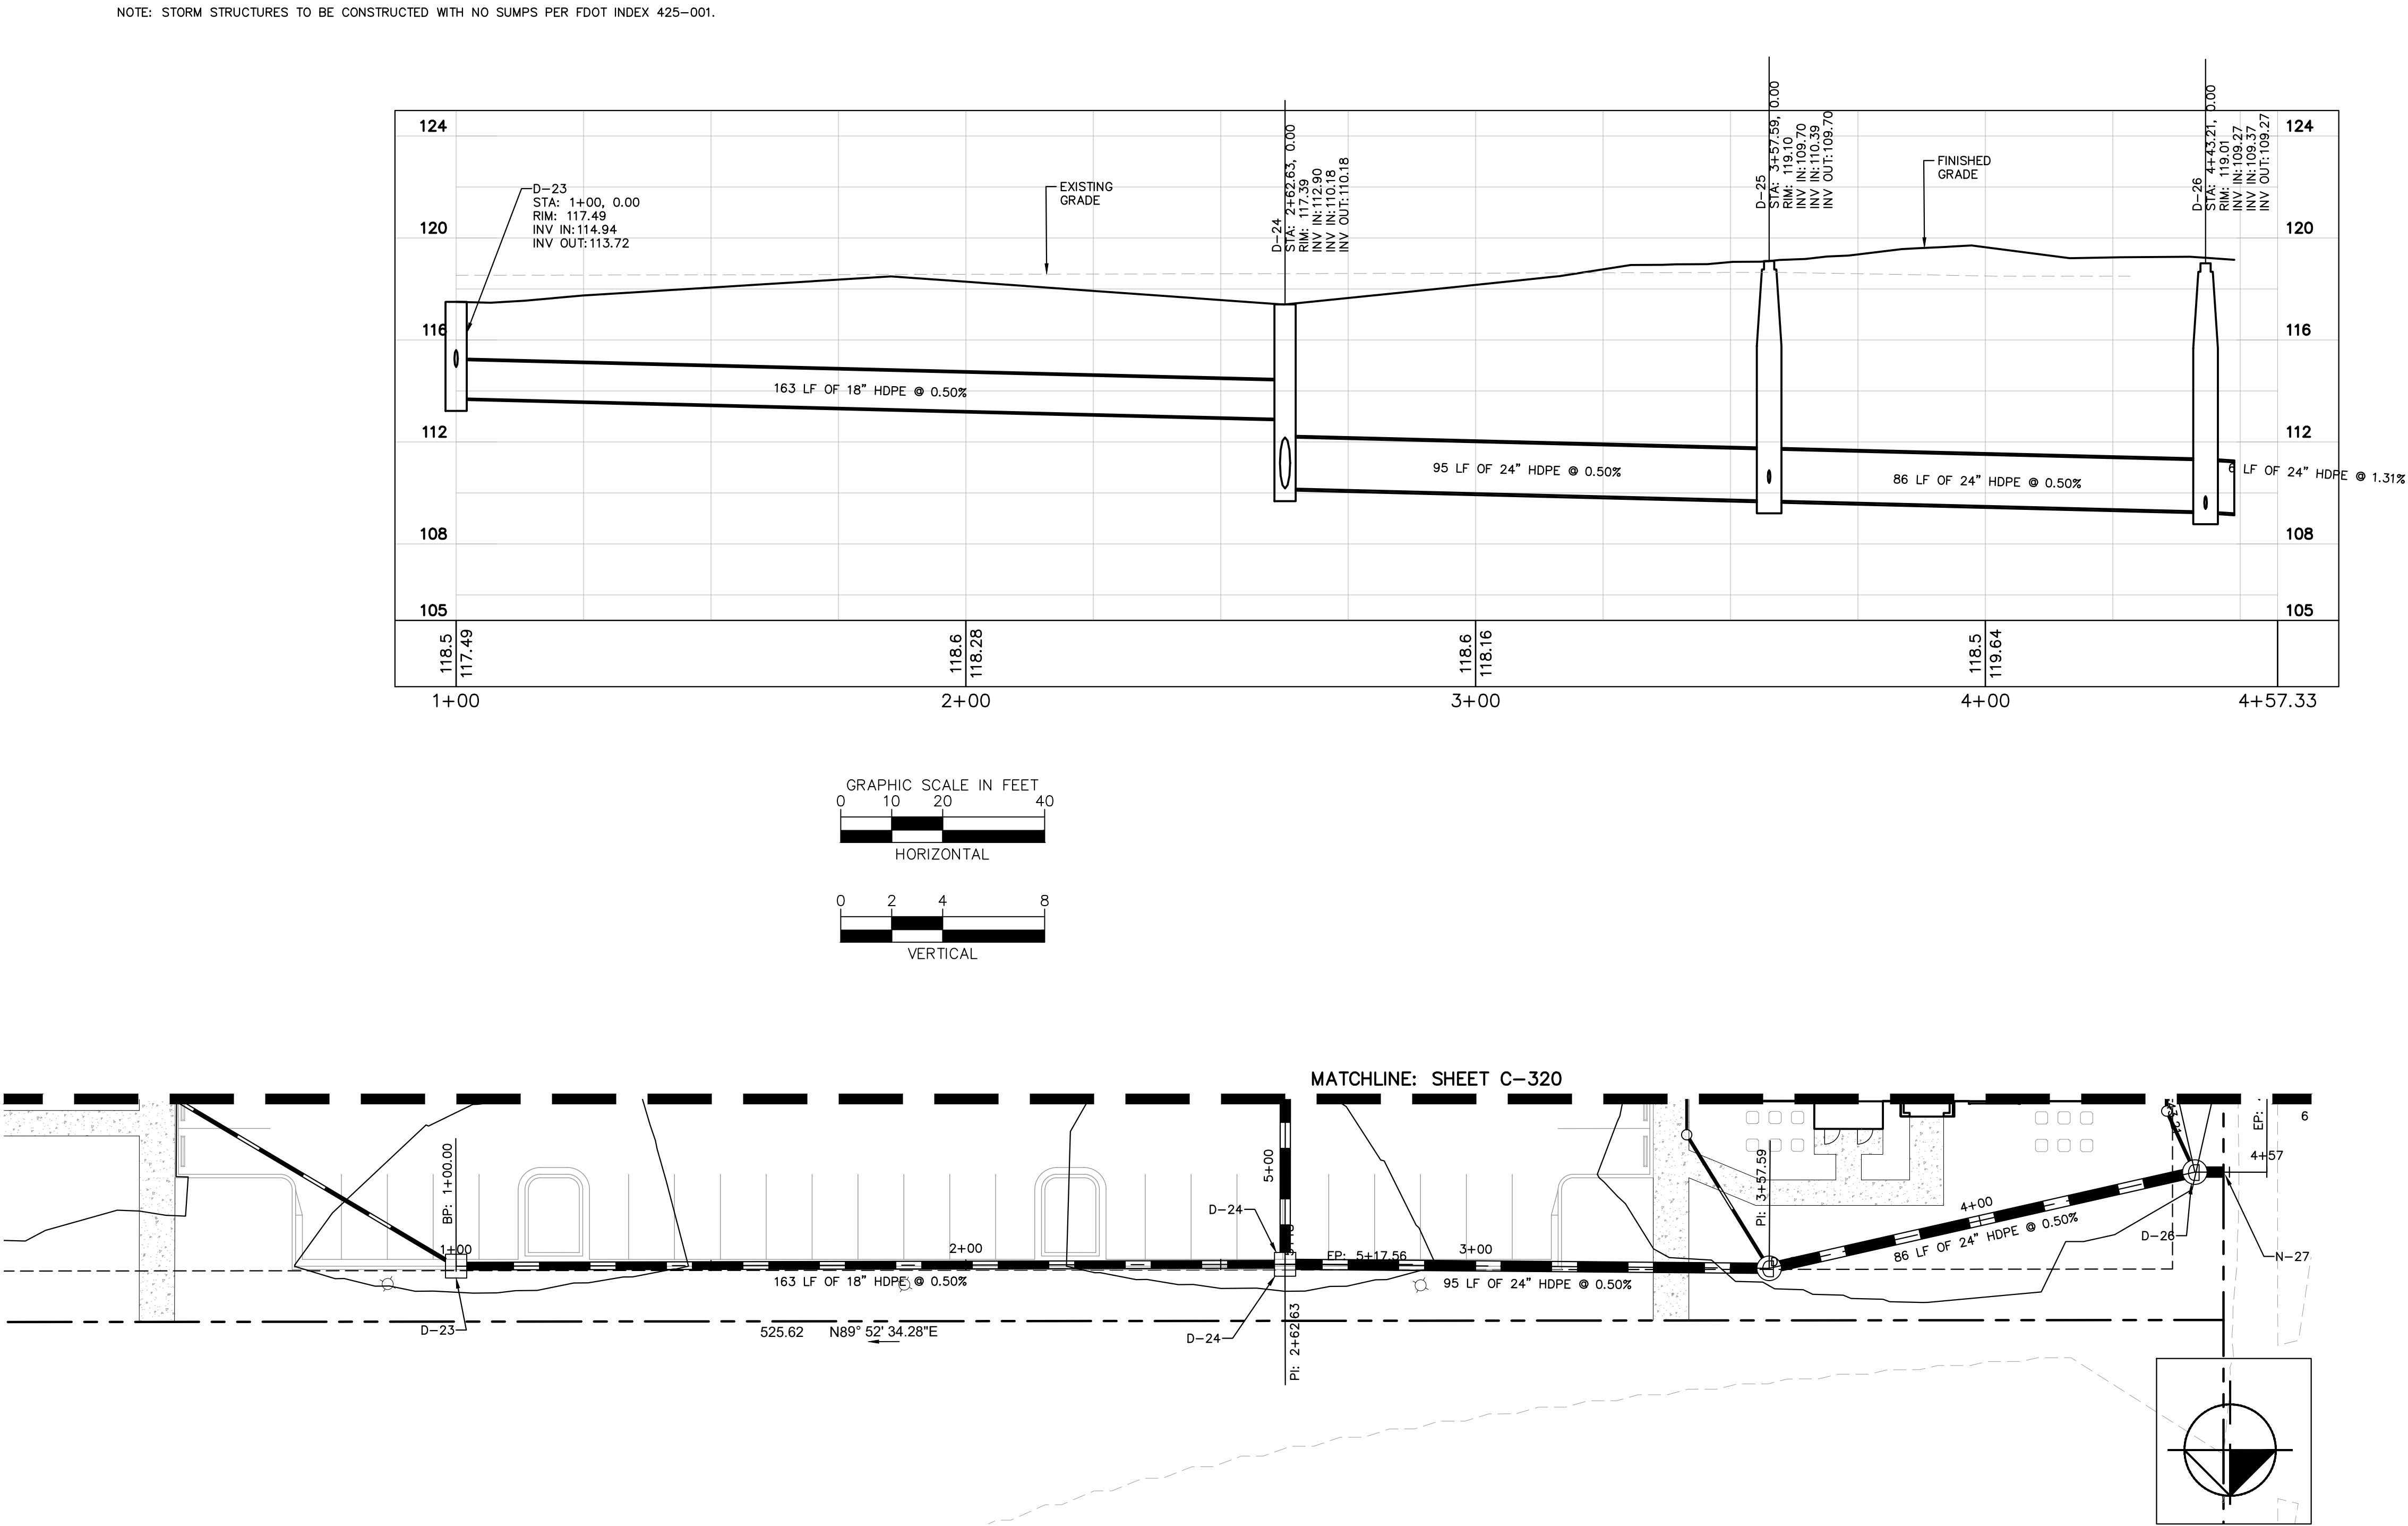


SHEET NUMBER	CITY OF APOPKA	FLORIDA	KHA PROJECT 147922000	DATE 08/31/2023	SCALE AS SHOWN	DESIGNED BY ESM	DRAWN BY ESM	CHECKED BY KMR	Kimley»»Horn					2023 KIMLEY-HORN AND ASSOCIATES, INC. 445 24TH STREET, SUITE 200, VERO BEACH, FL 32960 PHONE: 772-794-4100 WWW.KIMLEY-HORN.COM REGISTRY NO. 35106						
																		No.	REVISIONS	DATE




Plotted By: Cerion, Mckenzie - Street Set: MADISON DAKS - Layout: C-322 DRAINAGE PLAN & PROFILE - April 22, 2024 - 05:48:15pm - K:\VRB\LD\EA\147922000_wyd\pds\m1-3\CADD\plan\sheet\G-320 DRAINAGE PLAN & PROFILE.dwg

This document, together with the concepts and designs presented herein, is intended only for the specific purpose and client for which it was prepared. Reuse of and improper reliance on this document without written authorization and adaptation by Kimley-Horn and Associates, Inc. shall be without liability to Kimley-Horn and Associates, Inc.


NOTE: STORM STRUCTURES TO BE CONSTRUCTED WITH NO SUMPS PER FDOT INDEX 425-001.

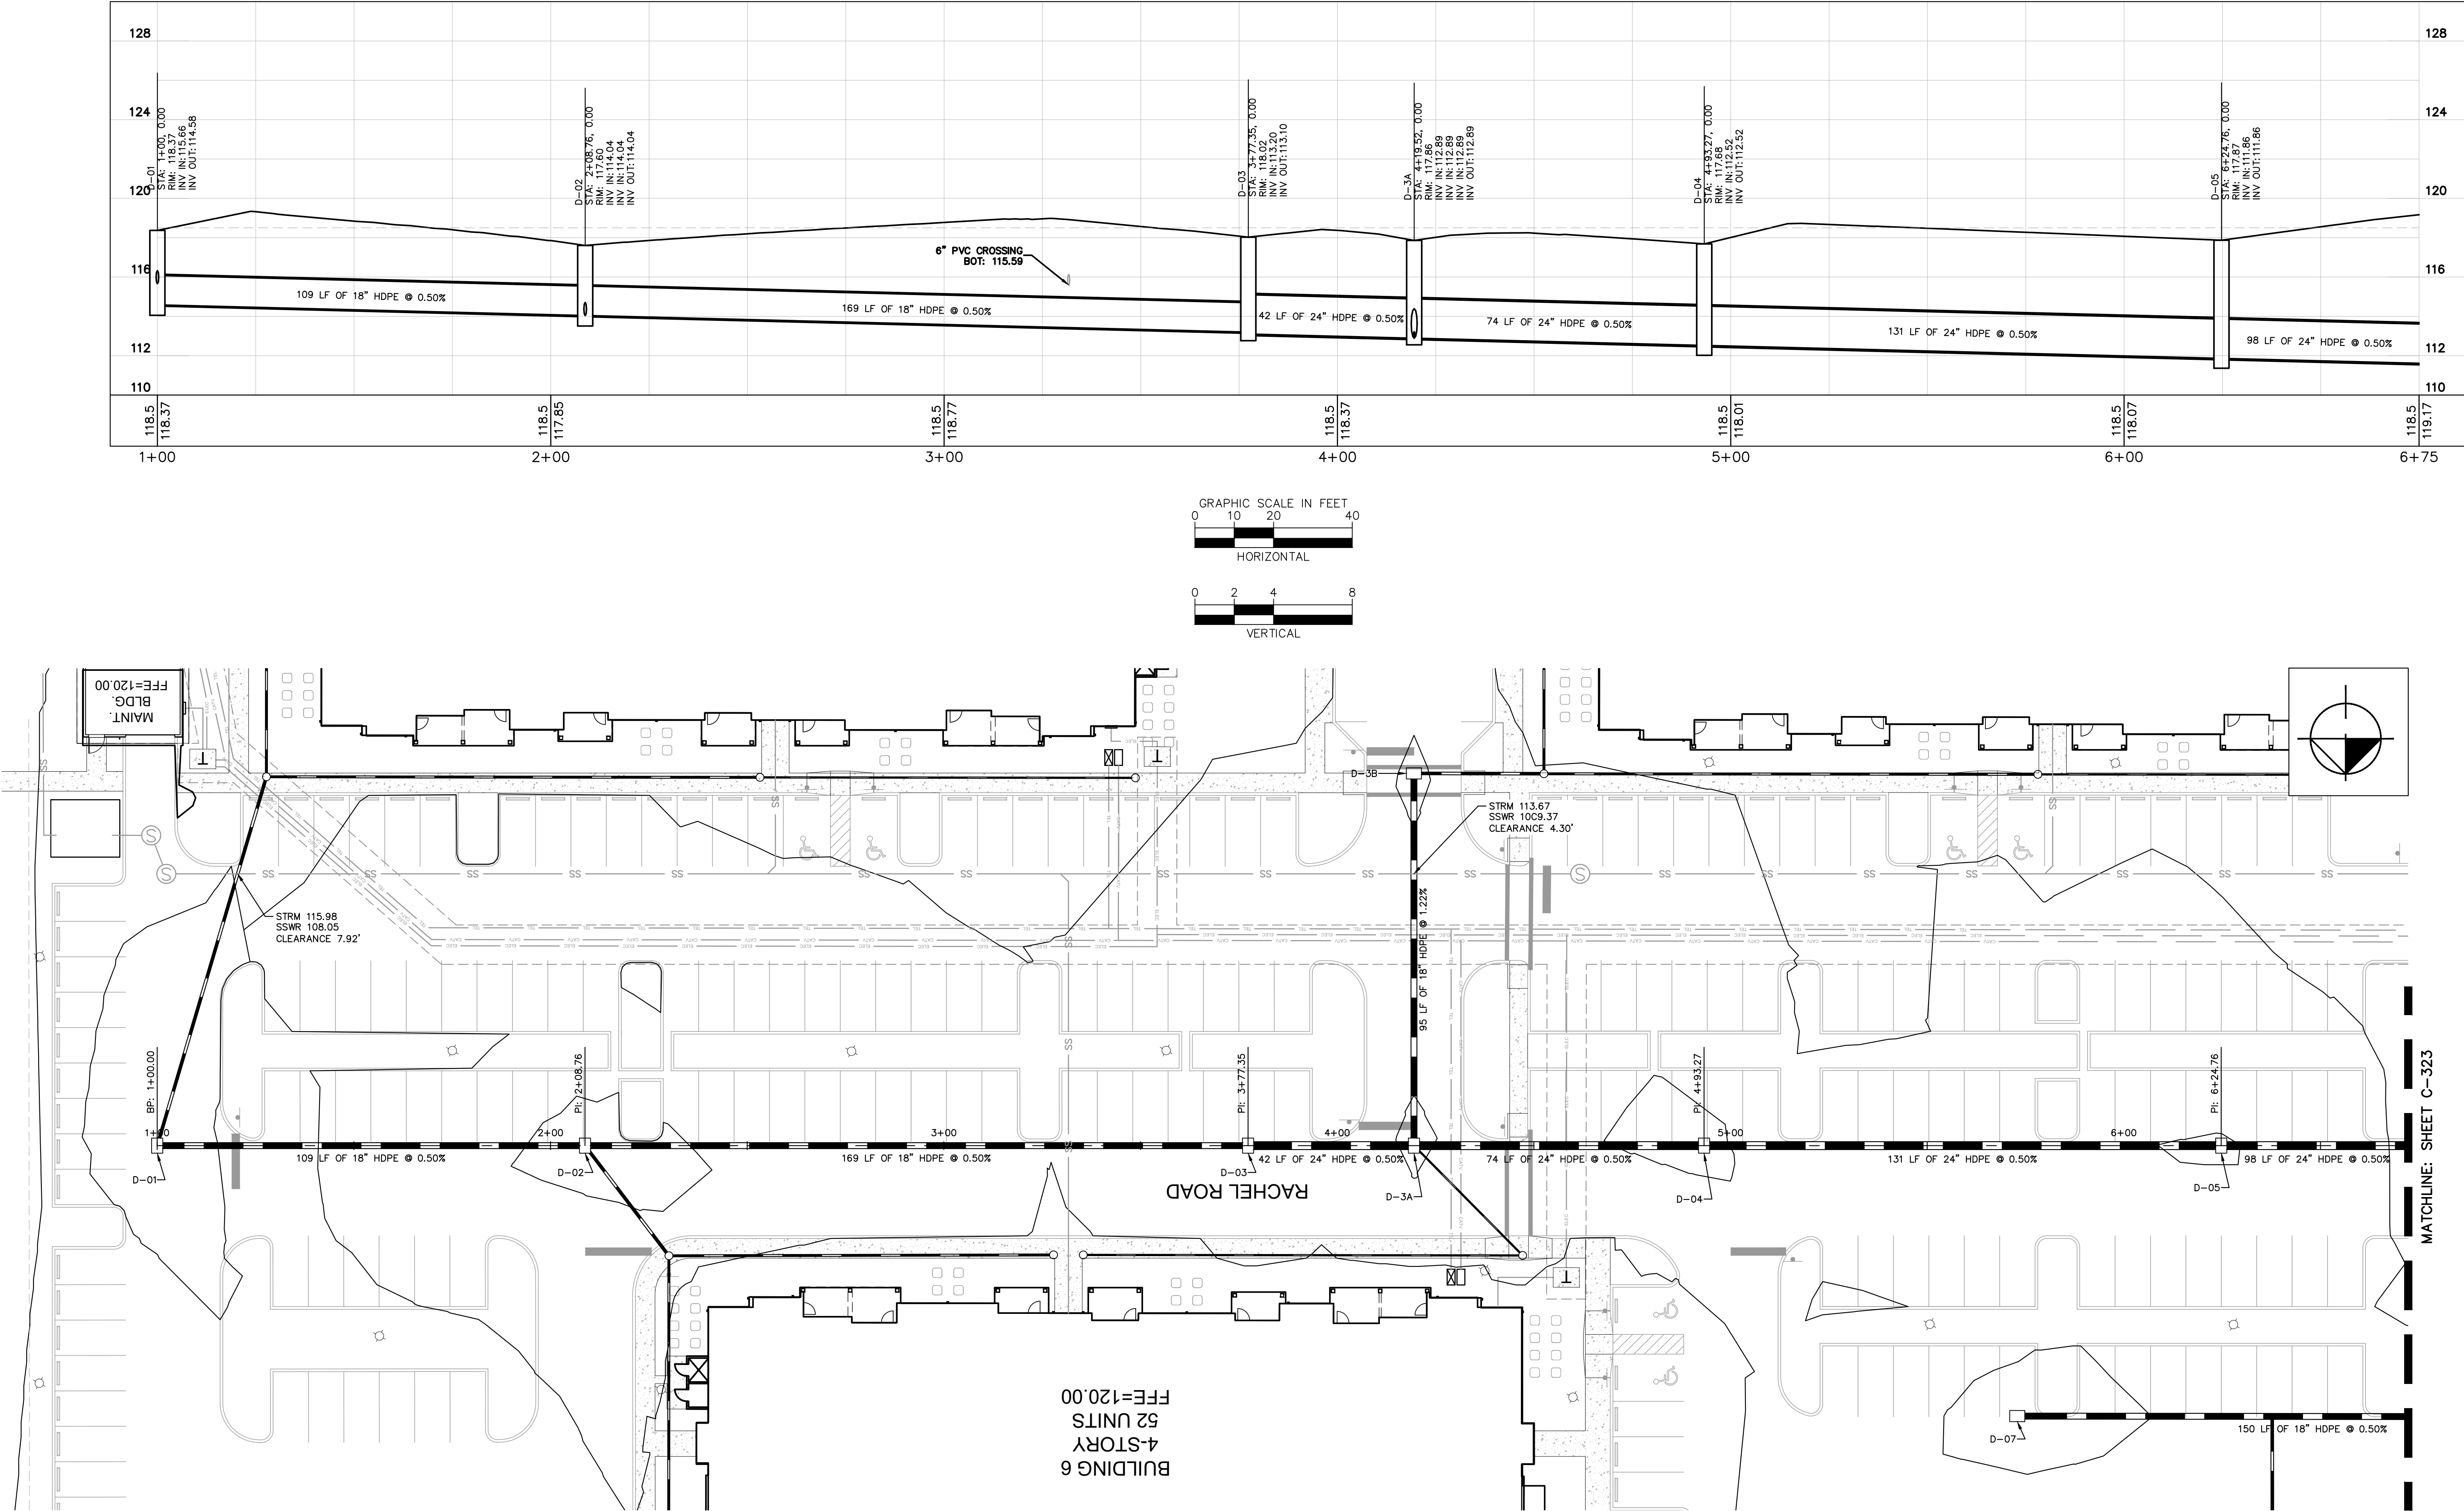


SHEET NUMBER	CITY OF APOPKA	FLORIDA	KHA PROJECT 147922000 DATE 08/31/2023 SCALE AS SHOWN DESIGNED BY ESM DRAWN BY ESM CHECKED BY KMR	Kimley»Horn 2023 KIMLEY-HORN AND ASSOCIATES, INC. 445 24TH STREET, SUITE 200, VERO BEACH, FL 32960 PHONE: 772-794-4100 WWW.KIMLEY-HORN.COM REGISTRY NO. 35106	REVISIONS		BY
					No.	DATE	

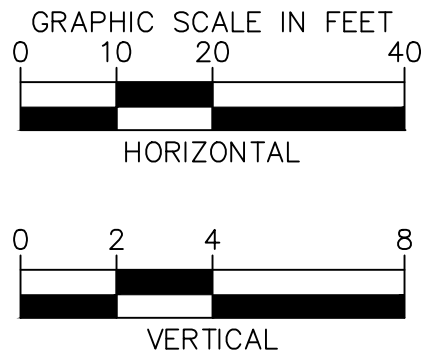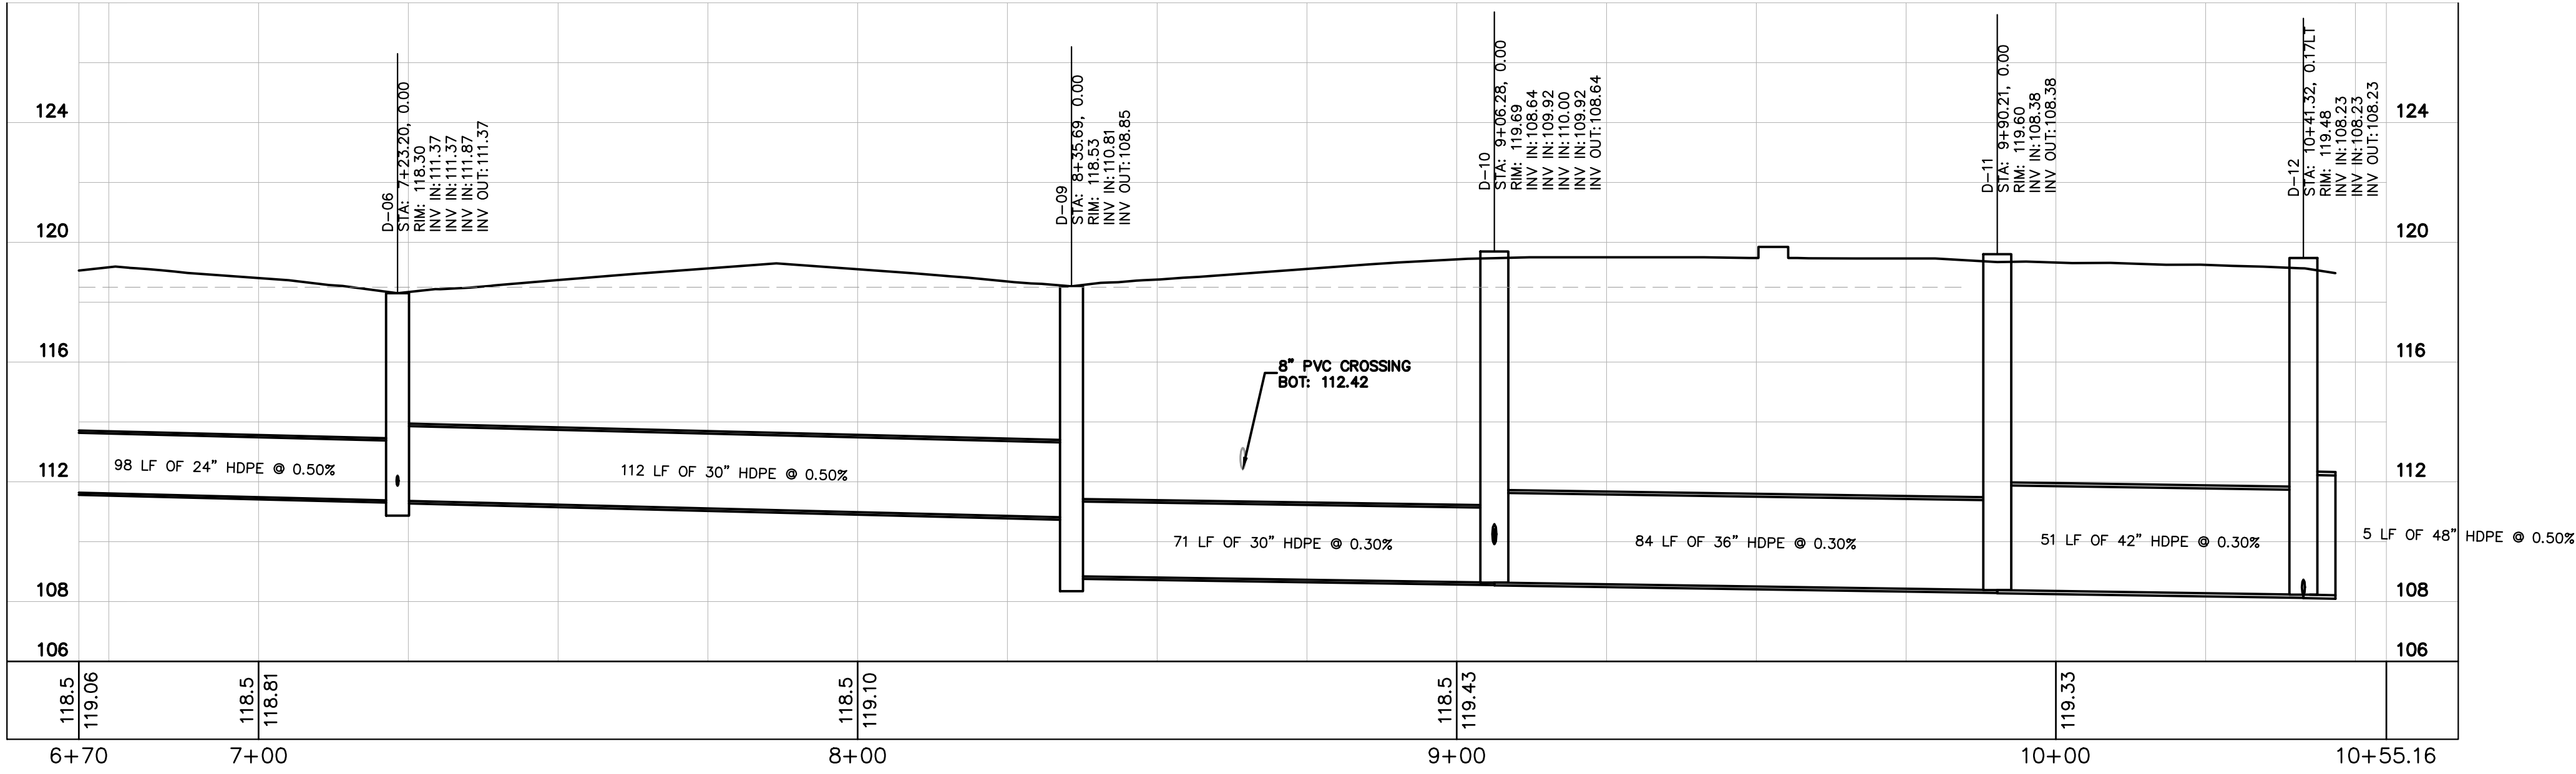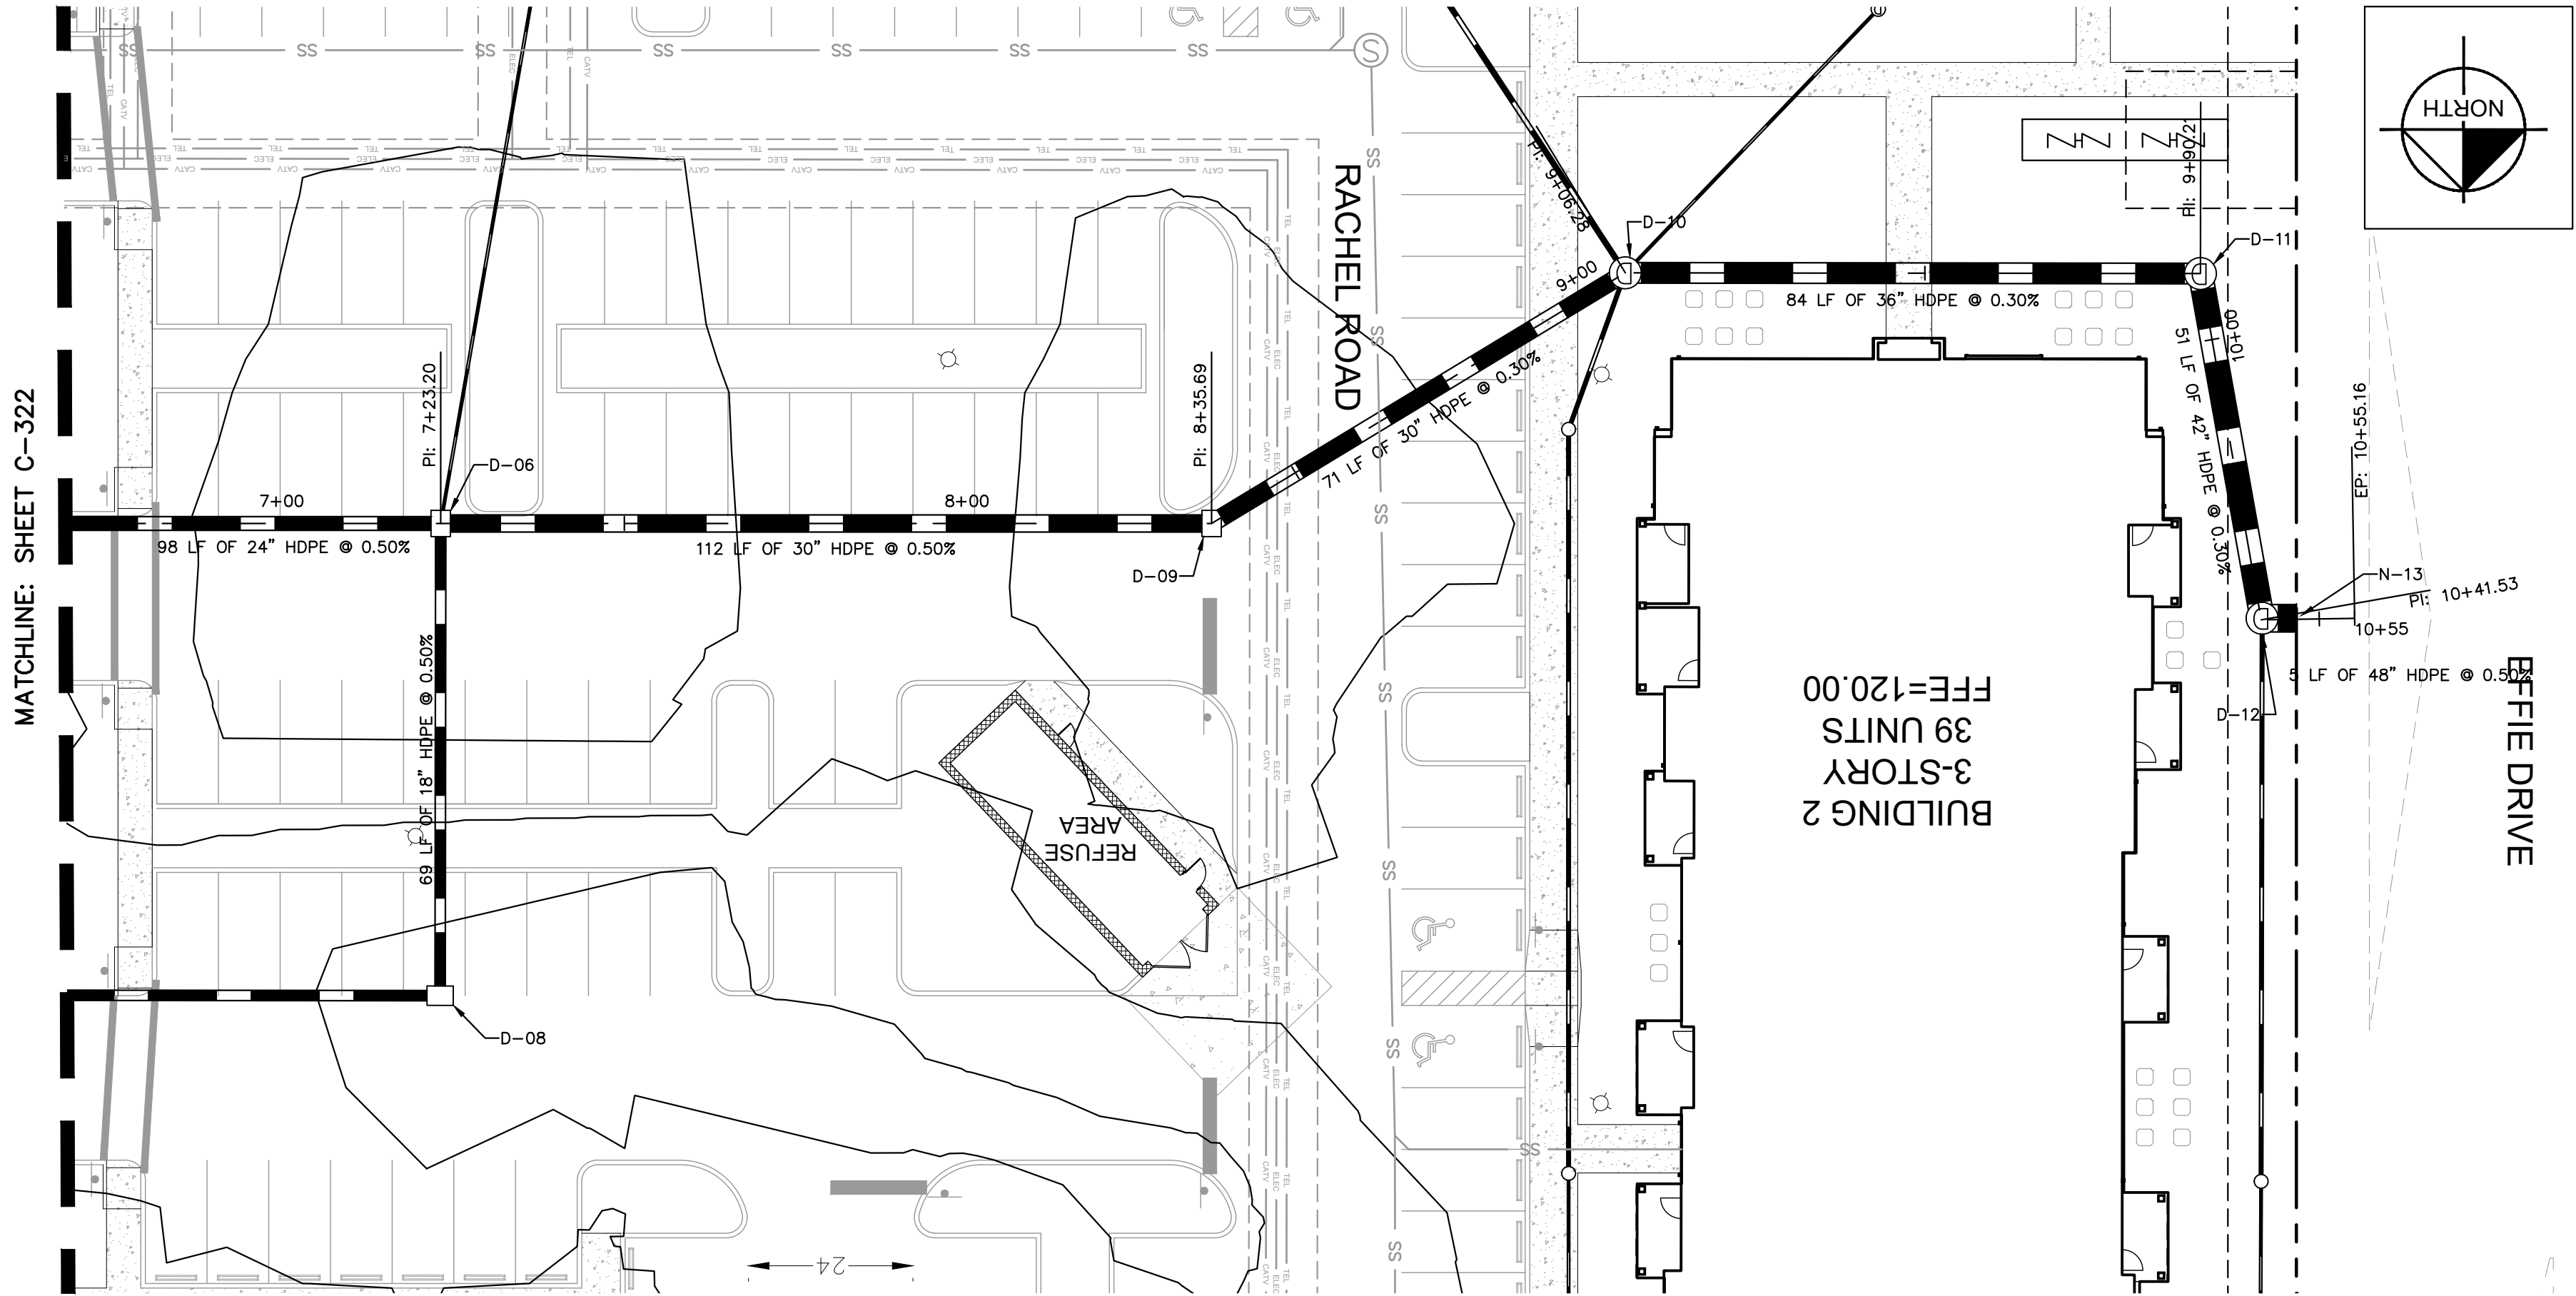

SHEET NUMBER	CITY OF APOKA	FLORIDA	KHA PROJECT 147922000 DATE 08/31/2023 SCALE AS SHOWN DESIGNED BY ESM DRAWN BY ESM CHECKED BY KMR		2023 KIMLEY-HORN AND ASSOCIATES, INC. 445 24TH STREET, SUITE 200, VERO BEACH, FL 32960 PHONE: 772-794-4100 WWW.KIMLEY-HORN.COM REGISTRY NO. 35106	REVISIONS		BY
						No.	DATE	

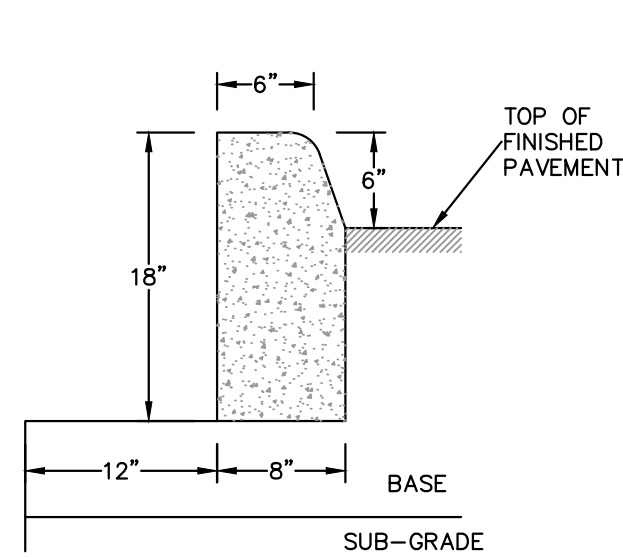

TYPE "D" CURB
N.T.S

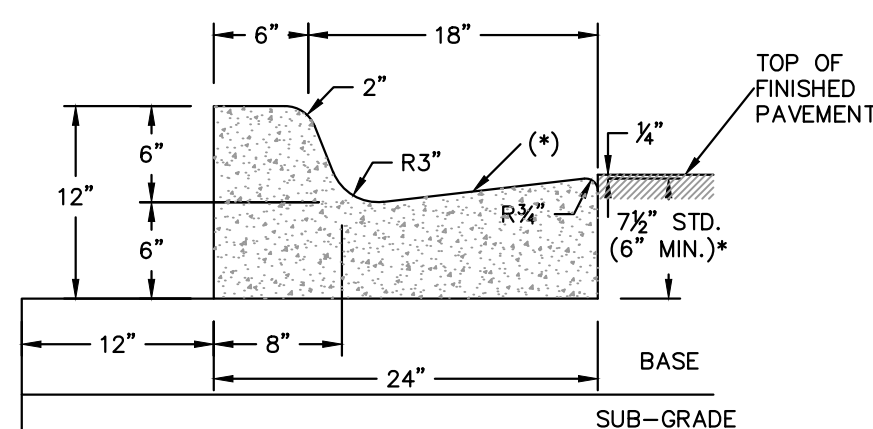

* WHEN USED ON HIGH SIDE OF ROADWAYS, THE CROSS SLOPE OF THE GUTTER SHALL MATCH THE CROSS SLOPE OF THE ADJACENT PAVEMENT AND THE THICKNESS OF THE LIP SHALL BE 6" UNLESS OTHERWISE SHOWN ON THE PLANS. ASPHALT SURFACE ON HIGH SIDE TO BE FLUSH WITH LIP OF CURB OR CURB & GUTTER.

TYPE "F" CURB AND GUTTER
N.T.S



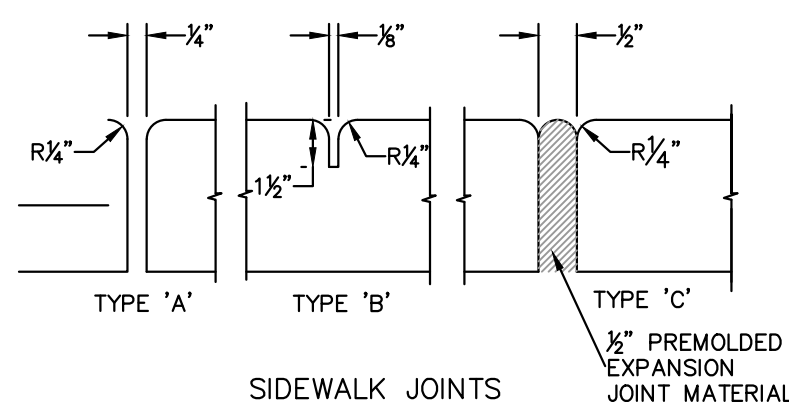


TABLE OF SIDEWALK JOINTS	
TYPE	LOCATION
'A'	100' MAX. SPACING, P.C./P.T. OF CURVES, JUNCTION OF EXISTING AND NEW SIDEWALKS.
'B'	5'-0" CENTER TO CENTER
'C'	WHERE SIDEWALK ABUTS CONCRETE CURBS, DRIVEWAYS AND SIMILAR STRUCTURES.

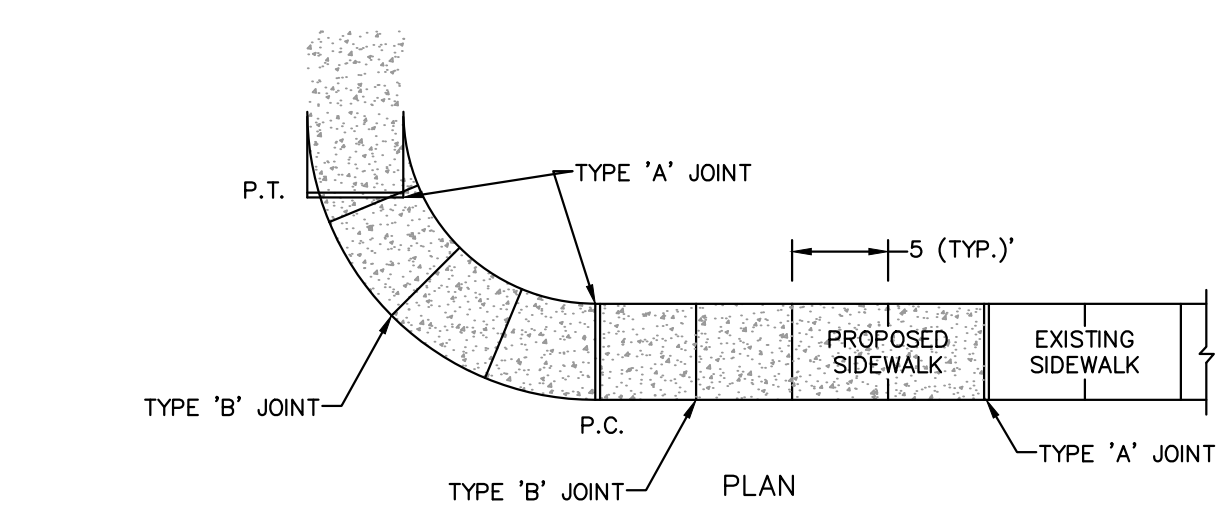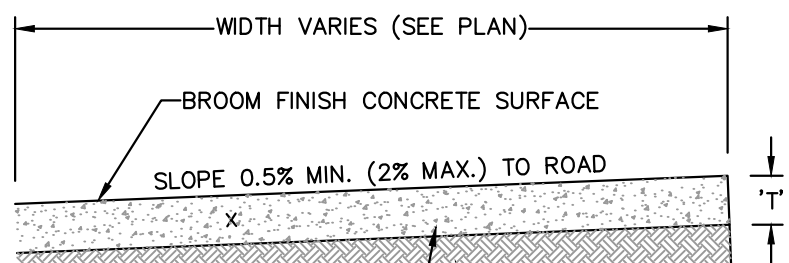


STANDARD CROSS SECTION


TABLE OF SIDEWALK THICKNESS	
LOCATION	"T"
PEDESTRIAN ONLY AREAS	4"

NOTE:
ALL SIDEWALK STREET CROSSINGS MUST MEET THE REQUIREMENTS OF THE AMERICAN DISABILITIES ACT (ADA) COMPLIANCE GUIDE. TRANSITIONS FROM RAMPS TO WALKS, GUTTERS, OR STREETS SHALL BE FLUSH AND FREE OF ABRUPT CHANGES.


CONCRETE SIDEWALK
N.T.S

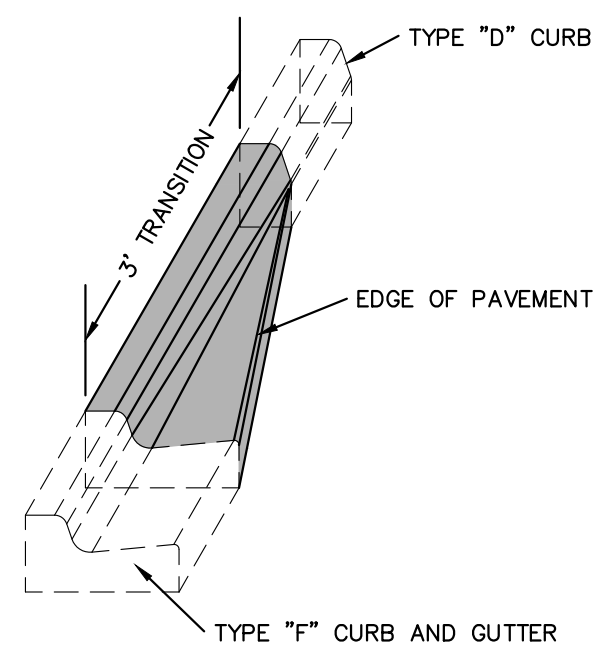

3' CURB TRANSITION
N.T.S

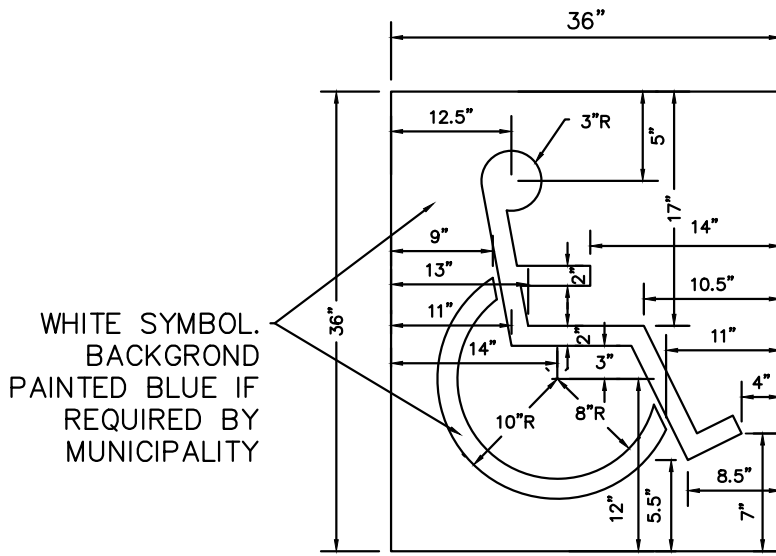


ADA SYMBOL
N.T.S

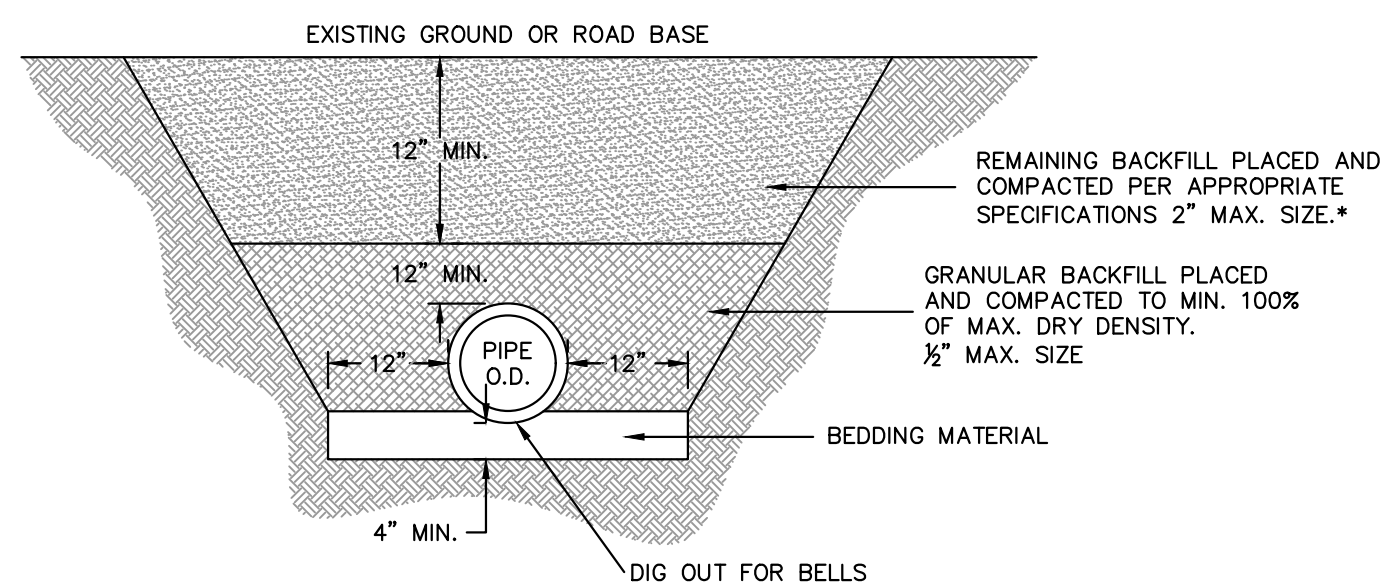


TRENCH WITHOUT EXFILTRATION
N.T.S

- NOTES:
1. BEDDING SHALL CONSIST OF IN-SITU GRANULAR MATERIAL (2" MAX SIZE). UNSUITABLE IN-SITU MATERIALS SUCH AS MUCK, DEBRIS AND LARGER ROCK SHALL BE REMOVED.
 2. THE PIPE SHALL BE FULLY SUPPORTED FOR ITS ENTIRE LENGTH WITH APPROPRIATE COMPACTION UNDER THE PIPE HAUNCHES.
 3. THE PIPE SHALL BE PLACED IN A DRY TRENCH.
 4. BACKFILL SHALL BE FREE OF UNSUITABLE MATERIAL SUCH AS LARGER ROCK, MUCK AND DEBRIS.
 5. ALL WORK SHALL CONFORM TO STATE OF FLORIDA TRENCH SAFETY ACT.

* COMPACT TO 98% OF AASHTO T-180 MAXIMUM DRY DENSITY UNDER EXISTING AND PROPOSED PAVEMENT AREAS. COMPACT TO 95% ON ALL OTHER AREAS UNLESS OTHERWISE NOTED..

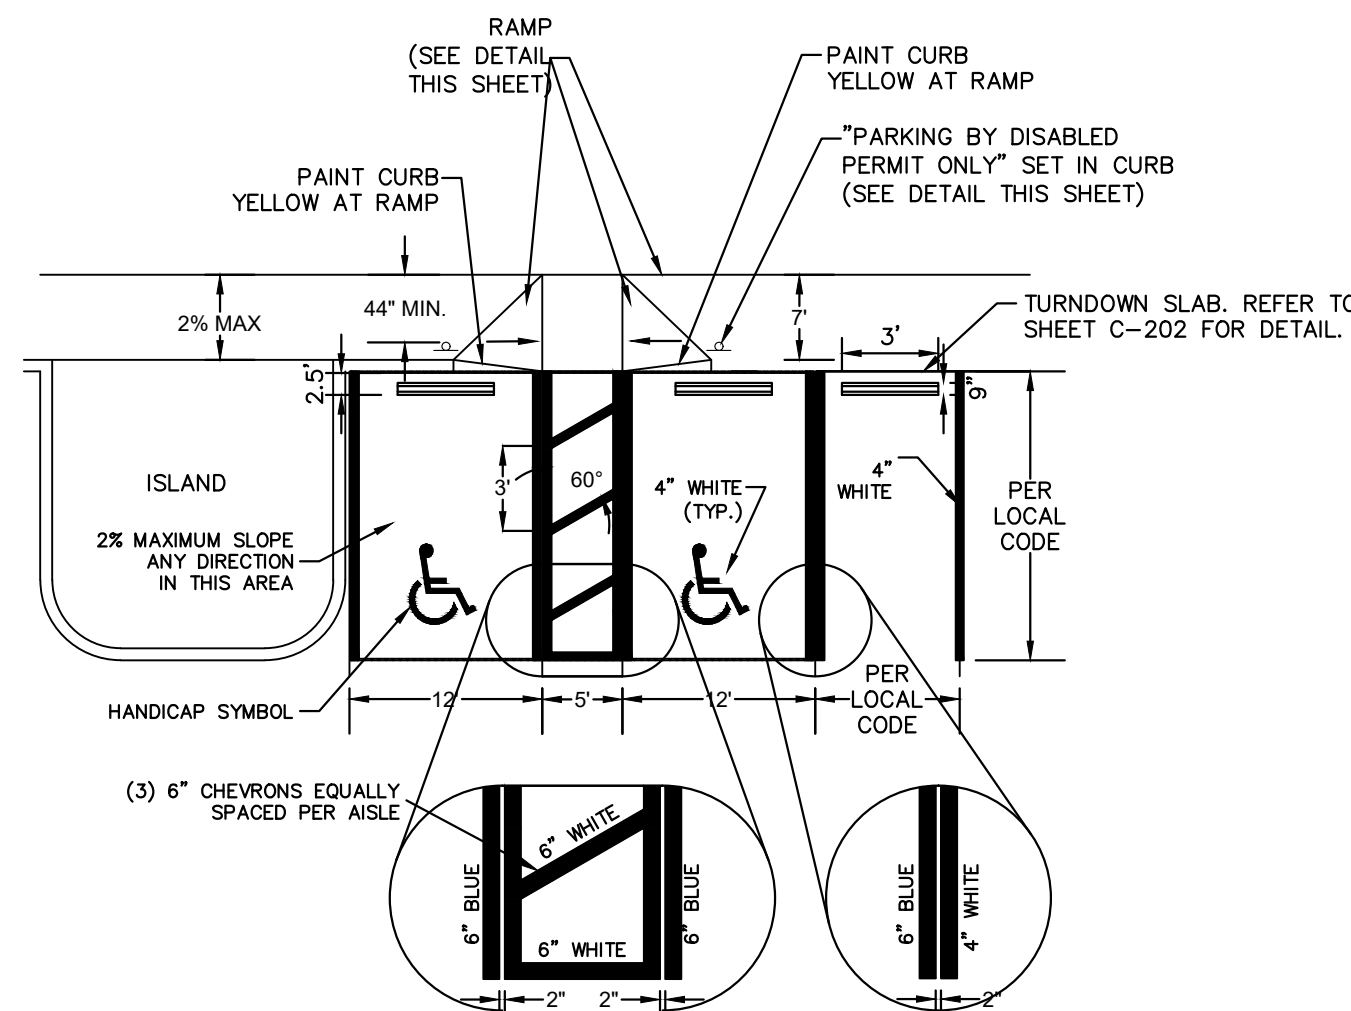


ACCESSIBLE PARKING-STRIPING DETAIL
scale: N.T.S. ref. C3.1



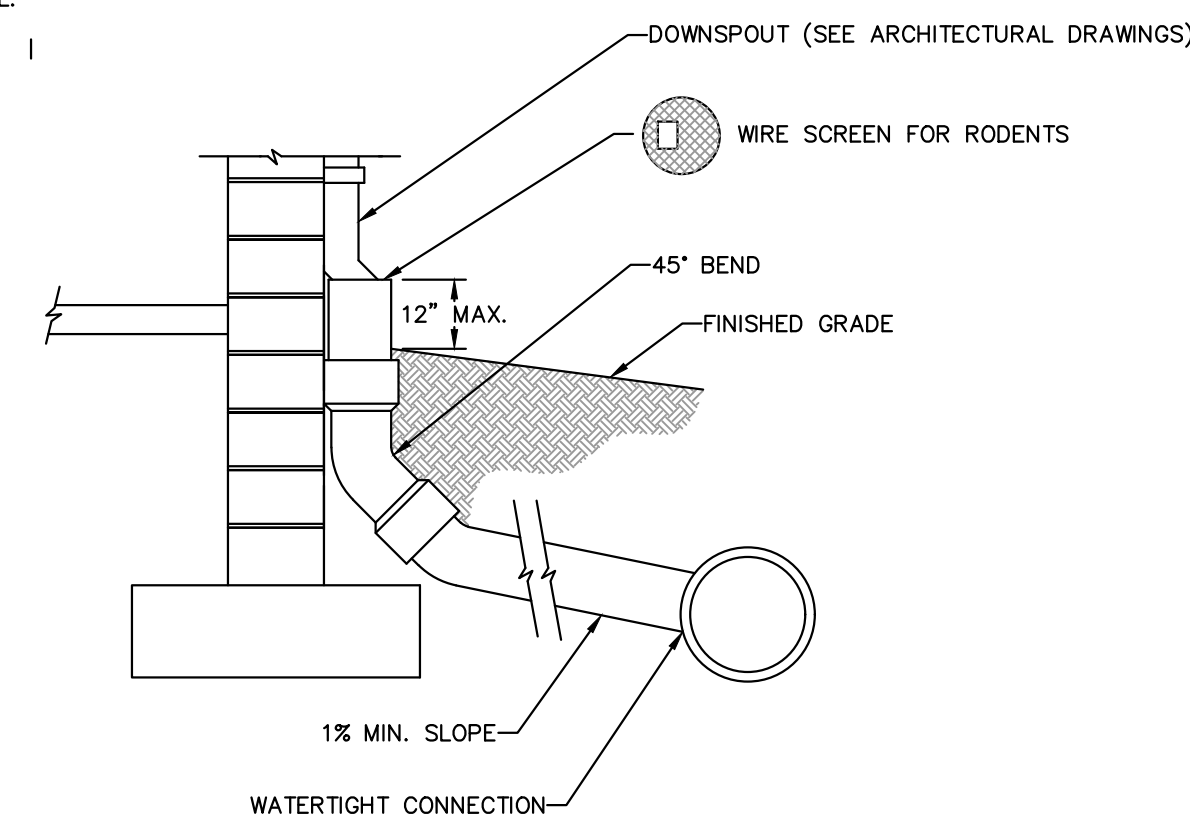


- NOTES:
1. PIPE MUST BE SCHEDULE 40 PVC.
 2. THE DOWNSPOUT COLLECTOR DRAIN SHALL BE INSTALLED BEFORE THE DOWNSPOUTS ARE INSTALLED ON THE BUILDING. SITEMARK CONTRACTOR SHALL BE RESPONSIBLE FOR ALL WORK TO AND INCLUDING THE RODENT SCREEN. BUILDING CONTRACTOR SHALL BE RESPONSIBLE FOR THE CONNECTION AT THE POINT OF THE RODENT SCREEN.



DOWNSPOUT COLLECTOR DETAIL
N.T.S

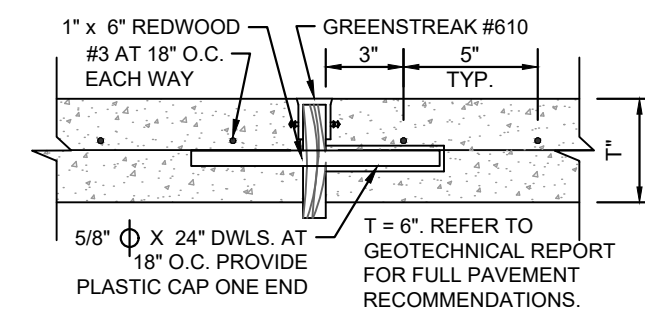


EXPANSION JOINT DETAIL

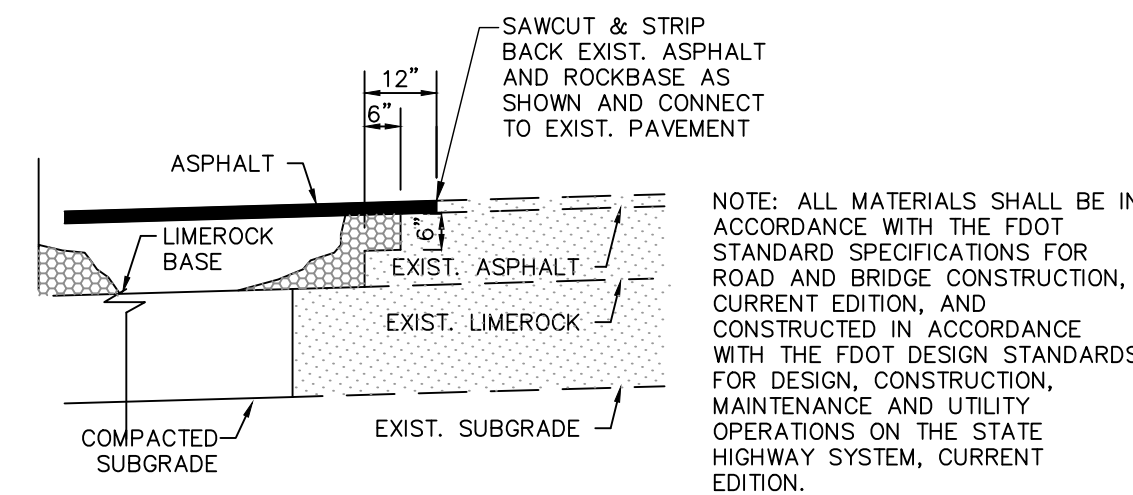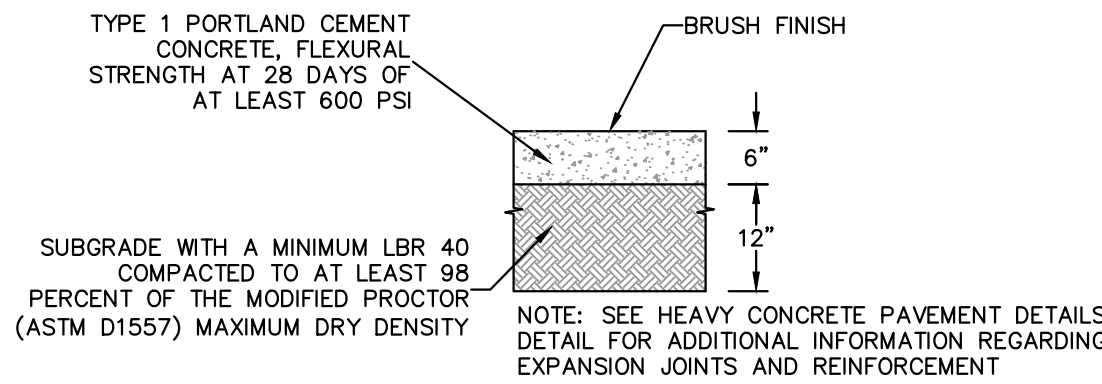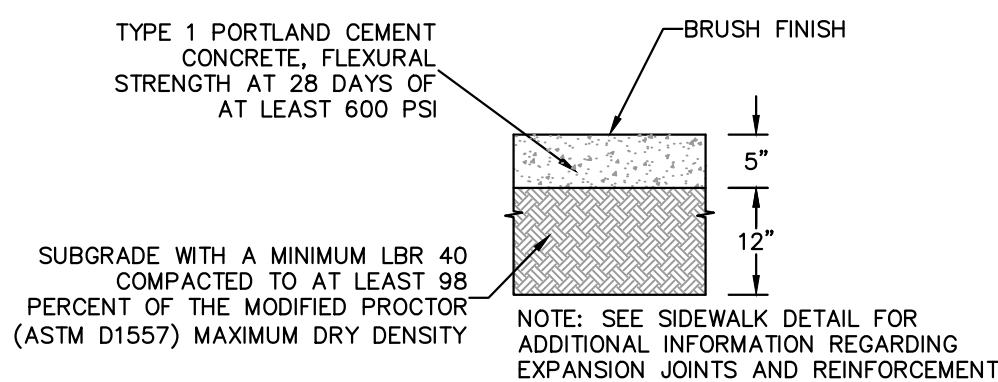

CONNECTION TO EXISTING PAVEMENT
scale: N.T.S. ref.

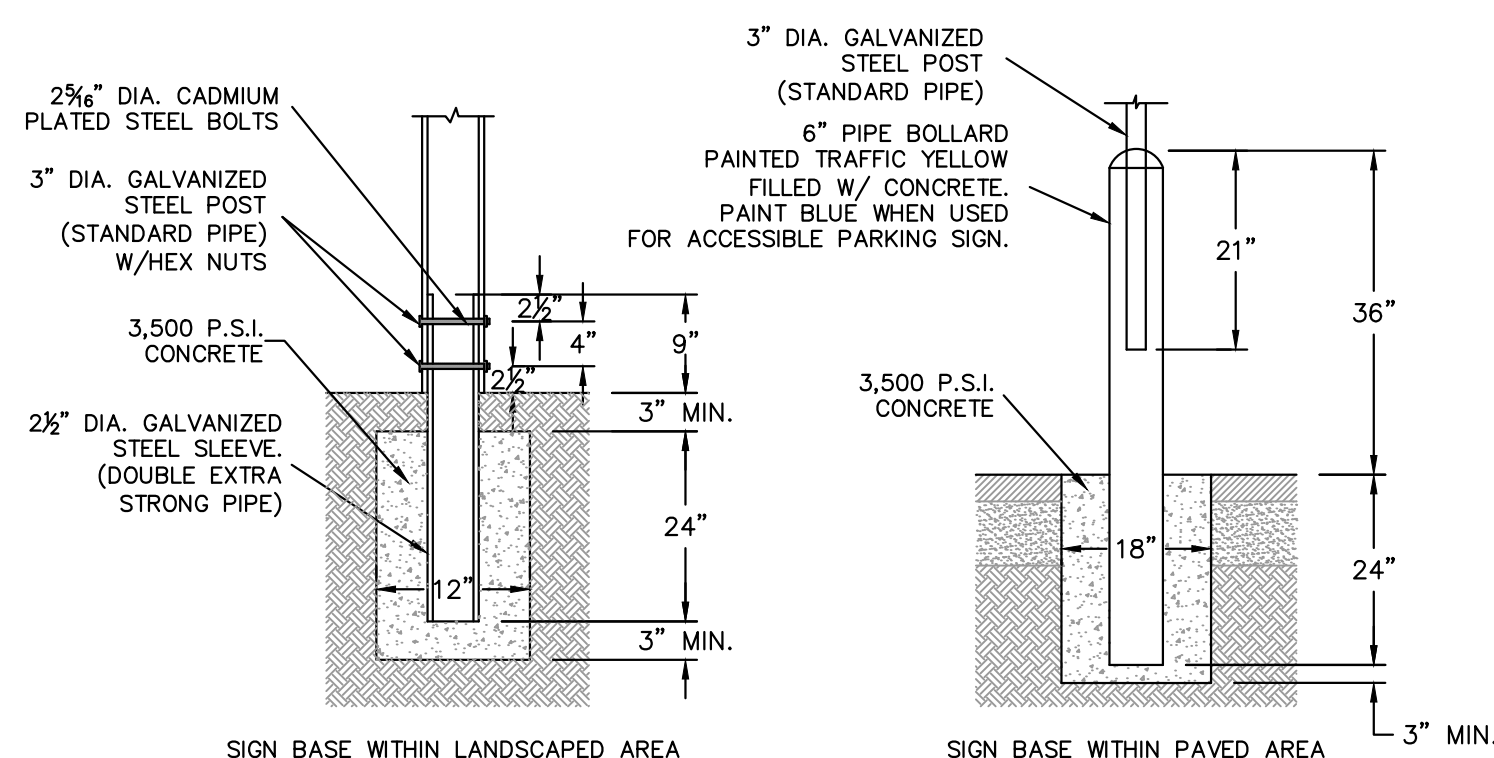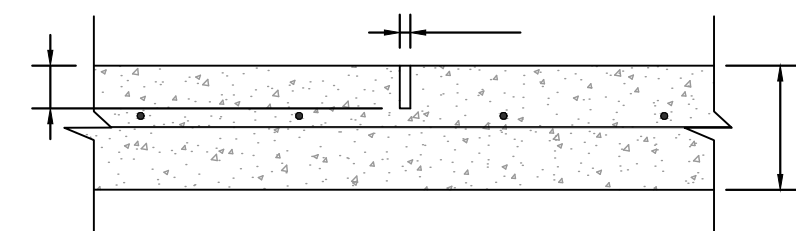


SIGN BASE
N.T.S


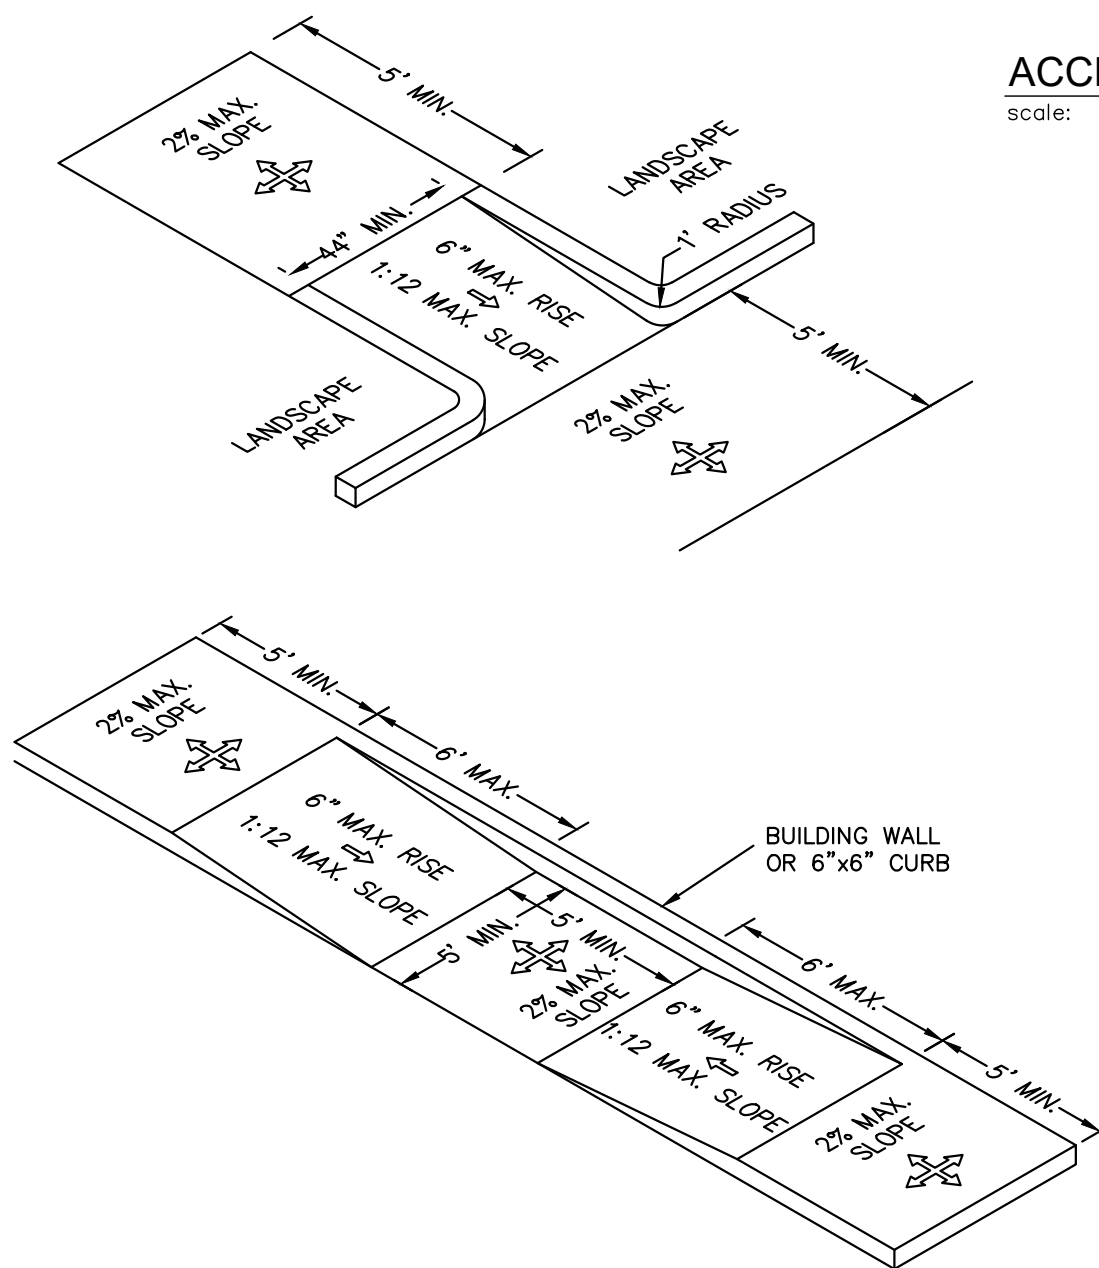


ACCESSIBLE RAMPS
N.T.S

1. ALL ACCESSIBLE COMPONENTS CONSTRUCTED AS PART OF THESE PLANS SHALL COMPLY WITH CHAPTER 11 OF THE FLORIDA BUILDING CODE.
2. ACCESSIBLE ROUTE TO ACCESSIBLE SPACES, BUILDING ENTRANCES, AND BUS STOP AREAS SHALL NOT EXCEED 5% RUNNING SLOPE AND 2" CROSS SLOPE.
3. UNLESS OTHERWISE SHOWN ON THE PLANS, THE MINIMUM CLEAR ROUTE SHALL BE 36" WIDE WITH A 60" X 60" PASSING SPACE EVERY 200 FEET.
4. THE SURROUNDING PAVEMENT OR PROVIDE CURB RUMPS AT EACH END WITH A MINIMUM 48" LEVEL LANDING IN BETWEEN.
5. THE ACCESSIBLE ROUTE IN FRONT OF PULL - IN PARKING SHALL BE A MINIMUM OF 44" WIDE AND NOT REDUCED BY VEHICLE OVERHANGS, CURBING, SIGN POSTS, OR OTHER OBSTRUCTIONS.
6. SPECIAL RAMP RULES APPLY FOR ANY RISE GREATER THAN 6" INCLUDING BUT NOT LIMITED TO RESTRICTION ON SLOPE, TOTAL RISE BETWEEN LANDINGS, AND USE OF HANDRAILS (PER F.B.C. 11-4.3).
7. PUBLIC SIDEWALK CURB RUMPS CONSTRUCTED WITH A PUBLIC RIGHT-OF-WAY, IN ABSENCE OF LOCAL ROADWAY GUIDELINES, SHALL MEET THE REQUIREMENTS OF F.D.O.T. INSD 304.
8. WHEN ACCESSIBLE PARKING AVOIDS CURB OR EDGE OF PAVEMENT, PLEASE REFER TO DETAIL FOR STRIPING COLOR, STALL DIMENSIONS AND SLOPE.
9. CHANGE IN LEVEL ALONG ACCESSIBLE ROUTE IS NOT TO EXCEED 1/4" WITHIN A RAMP PER SECTION 11-4.3.8.
10. ALL HANDICAPPED PARKING SPACES SHALL BE SIGNED AND MARKED IN ACCORDANCE WITH THE FLORIDA DEPARTMENT OF TRANSPORTATION STANDARDS INSD 17346.

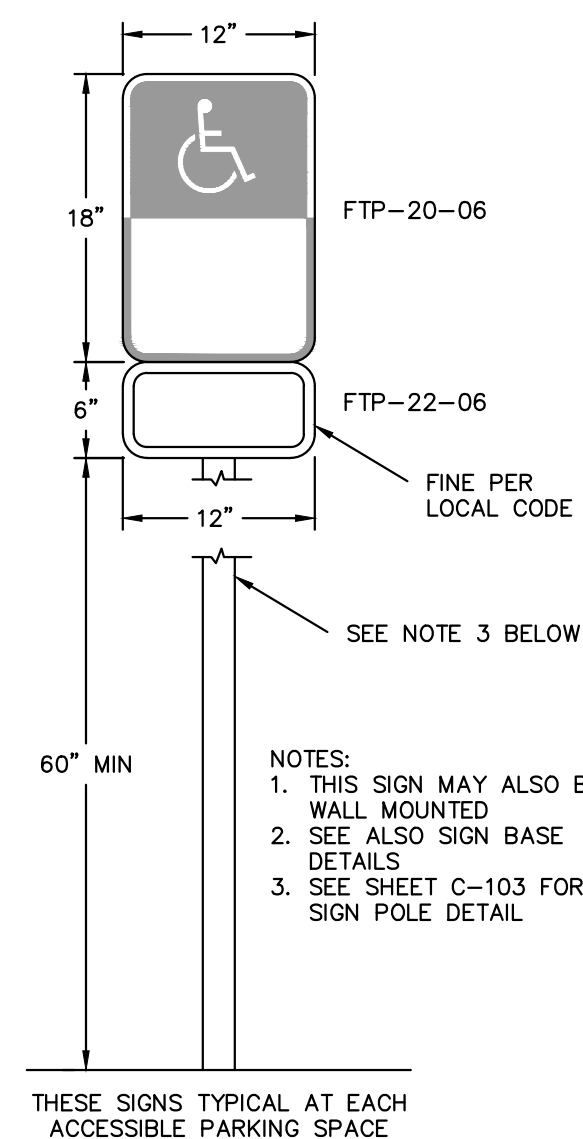




- NOTES:
1. THIS SIGN MAY ALSO BE WALL MOUNTED
 2. SEE ALSO SIGN BASE DETAILS
 3. SEE SHEET C-103 FOR SIGN POLE DETAIL

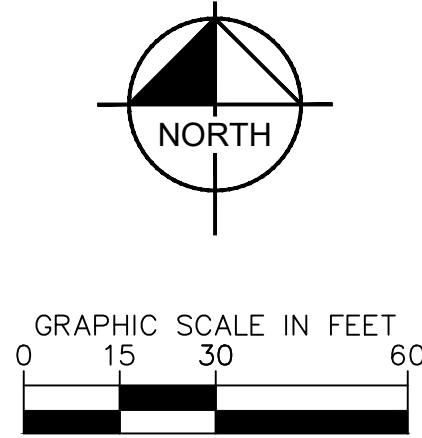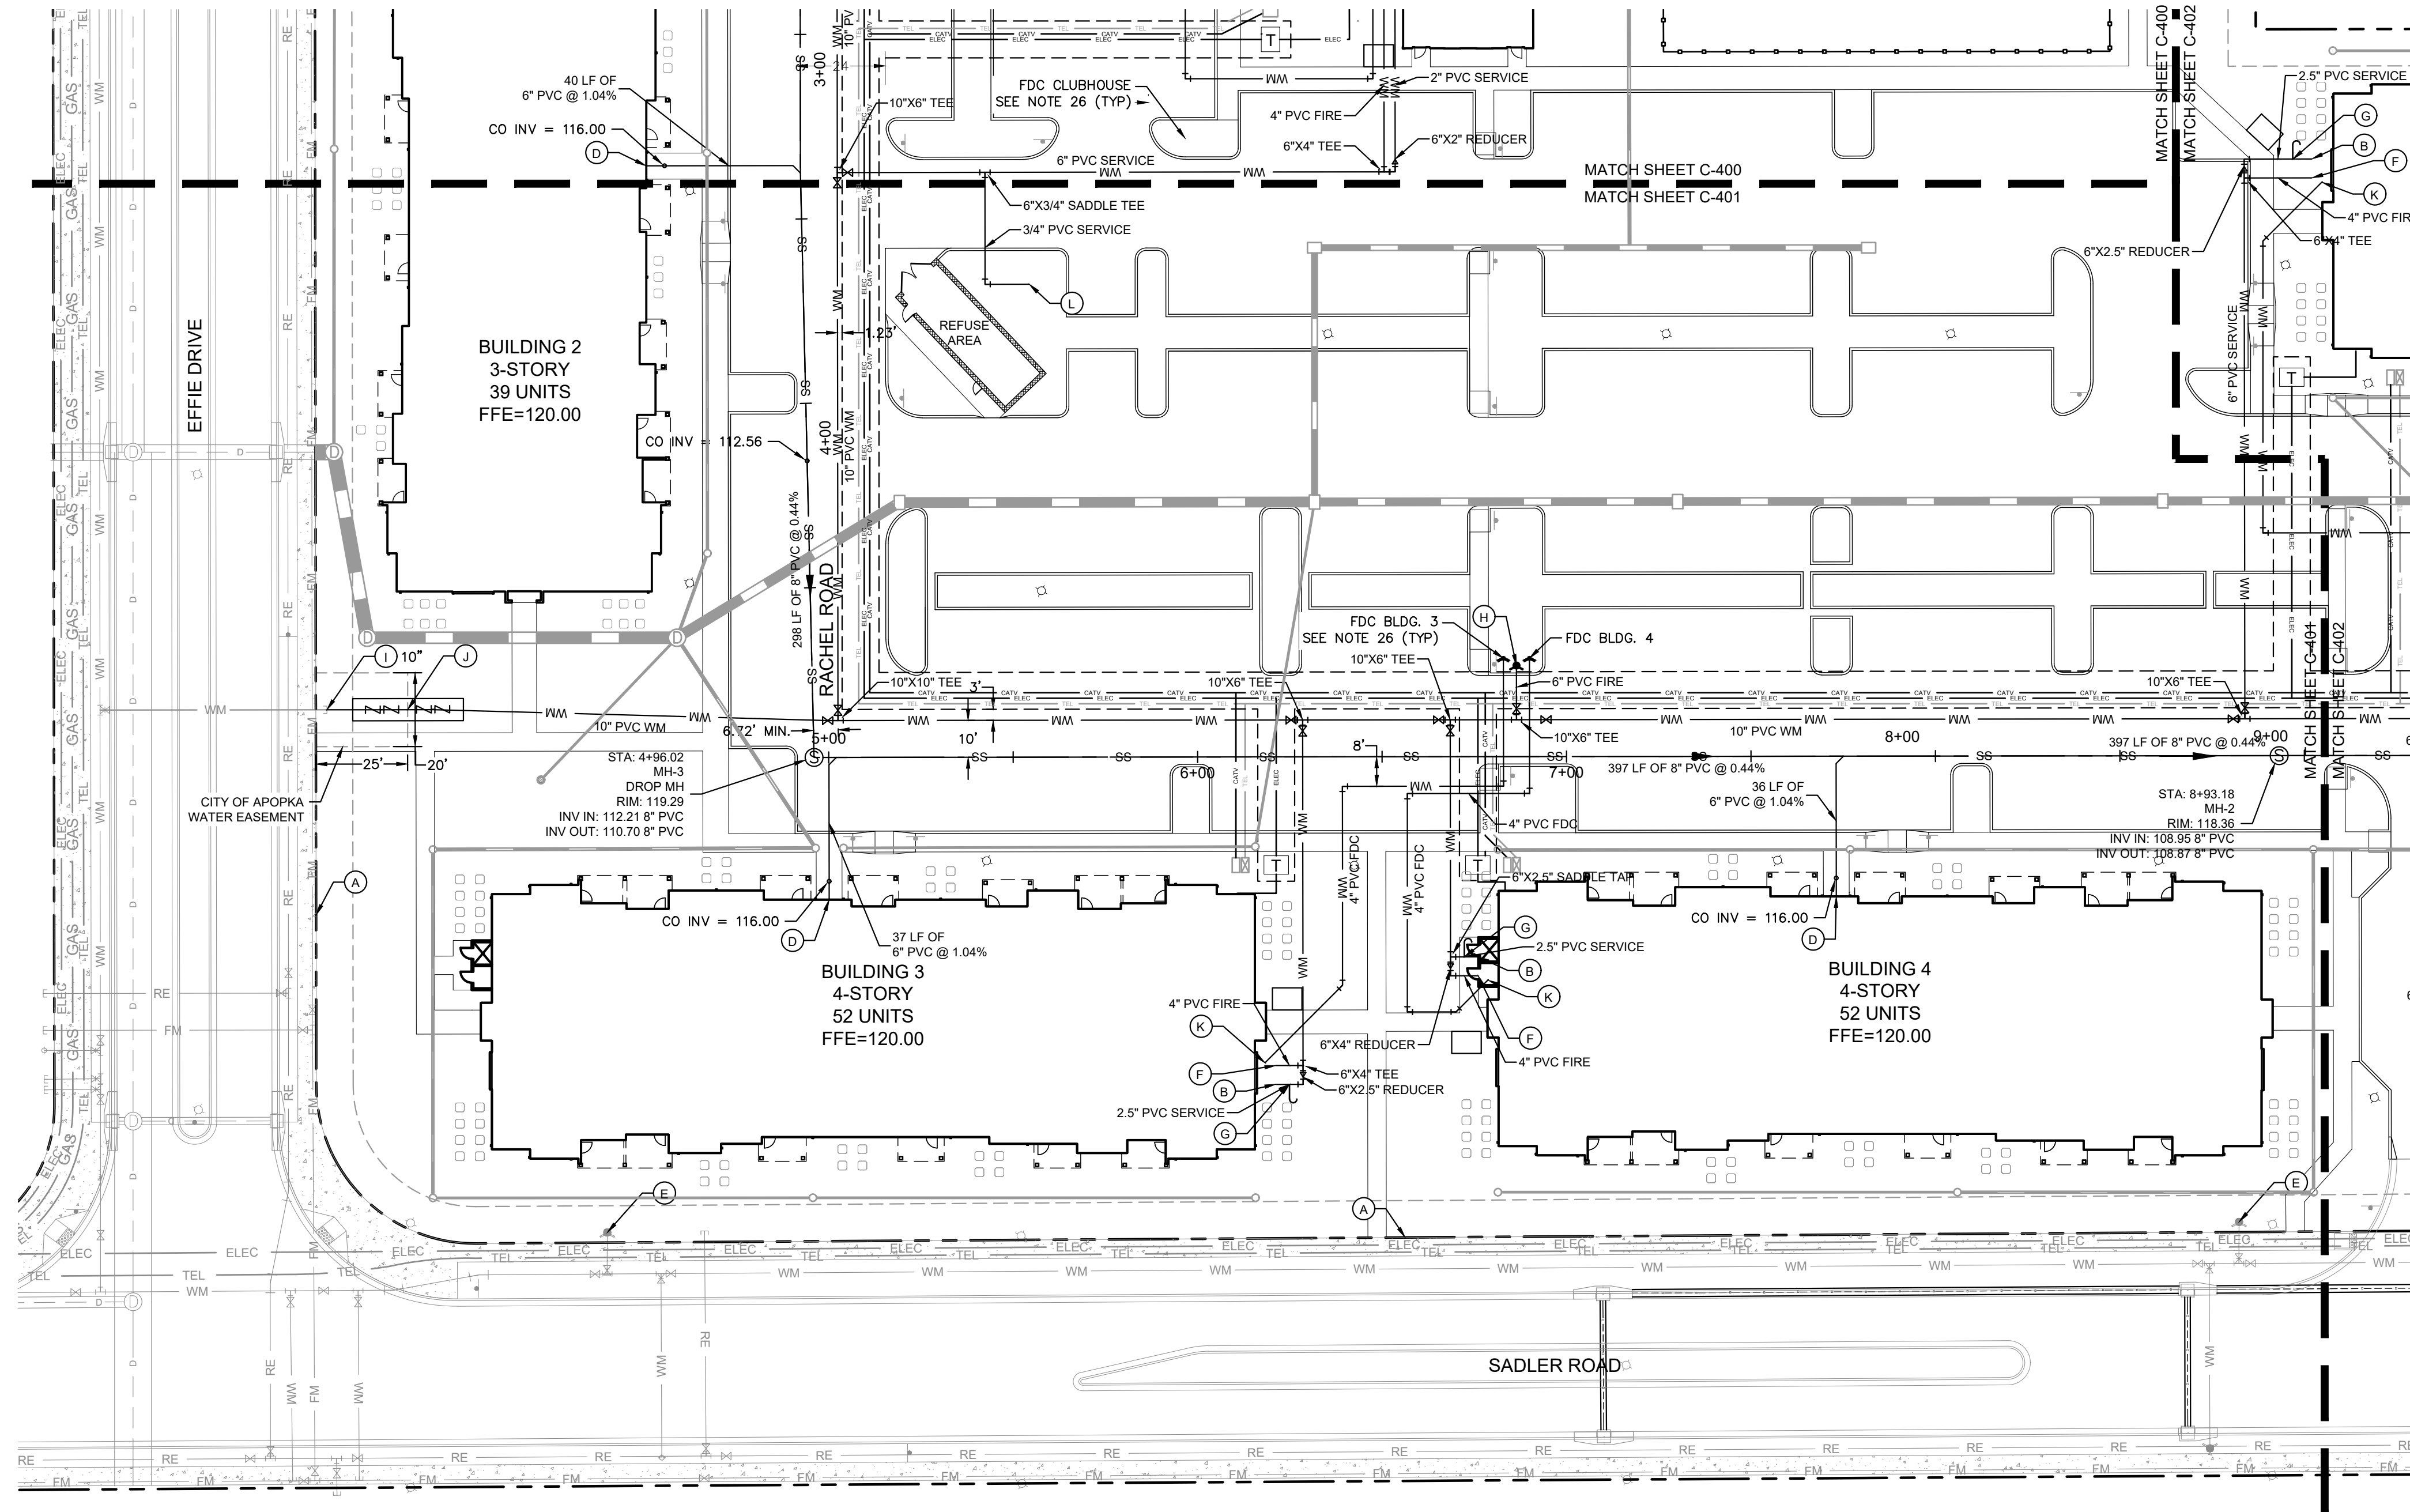

LEGEND


- (A) PROPERTY LINE
- (B) DOMESTIC WATER CONNECTION (REFER TO PLUMBING PLANS FOR CONTINUATION)
- (C) LIGHT POLE (TYP.), REFER TO PHOTOMETRIC PLANS
- (D) SANITARY SEWER CONNECTION (REFER TO PLUMBING PLANS FOR CONTINUATION)
- (E) EXISTING FIRE HYDRANT
- (F) FIRE LINE CONNECTION (REFER TO MEP PLANS FOR CONTINUATION)
- (G) SAMPLE POINT
- (H) FIRE HYDRANT
- (I) CONTRACTOR TO REMOVE EXISTING CAP AND CONNECT (SIZE NOTED)
- (J) FIRE LINE MASTER METER ASSEMBLY W/ BY-PASS (PER CITY OF APOPKA DETAIL, SHEET C-45)
- (K) FIRE DEPARTMENT CONNECTION (FDC) (REFER TO MEP PLANS FOR CONTINUATION)
- (L) HOSE BIB

LEGEND

   - | | |
|---|--|
|  | WATER MAIN |
|  | EXISTING WATER MAIN |
|  | PROPOSED GATE VALVE, MATCH LINE SIZE |
|  | MASTER METER ASSEMBLY PER CITY DETAILS |
|  | FIRE HYDRANT |
|  | FIRE DEPARTMENT CONNECTION (FDC) |
|  | REDUCER (SIZE NOTED) |
|  | PROPOSED SANITARY FORCE MAIN |
|  | PROPOSED GRAVITY SANITARY SEWER |
|  | EXISTING SANITARY FORCE MAIN |
|  | EXISTING RECLAIM LINE |
|  | EXISTING DRAINAGE |
|  | PROPOSED DRAINAGE (REFER TO PGD PLANS) |
|  | EXISTING LIGHT POLE |
|  | PROPOSED LIGHT POLE |
|  | TRANSFORMER ON CONCRETE PAD |
|  | EXISTING ELECTRIC LINE |
|  | EXISTING GAS LINE |
|  | PROPOSED ELECTRIC LINE |
|  | PROPOSED TELECOMMUNICATIONS LINE |
|  | PROPOSED CATV LINE |

UTILITY NOTES



1. SEE NOTES, SHEET C-400
2. FIRE FLOW CALCULATIONS FOUND ON SHEET C-400

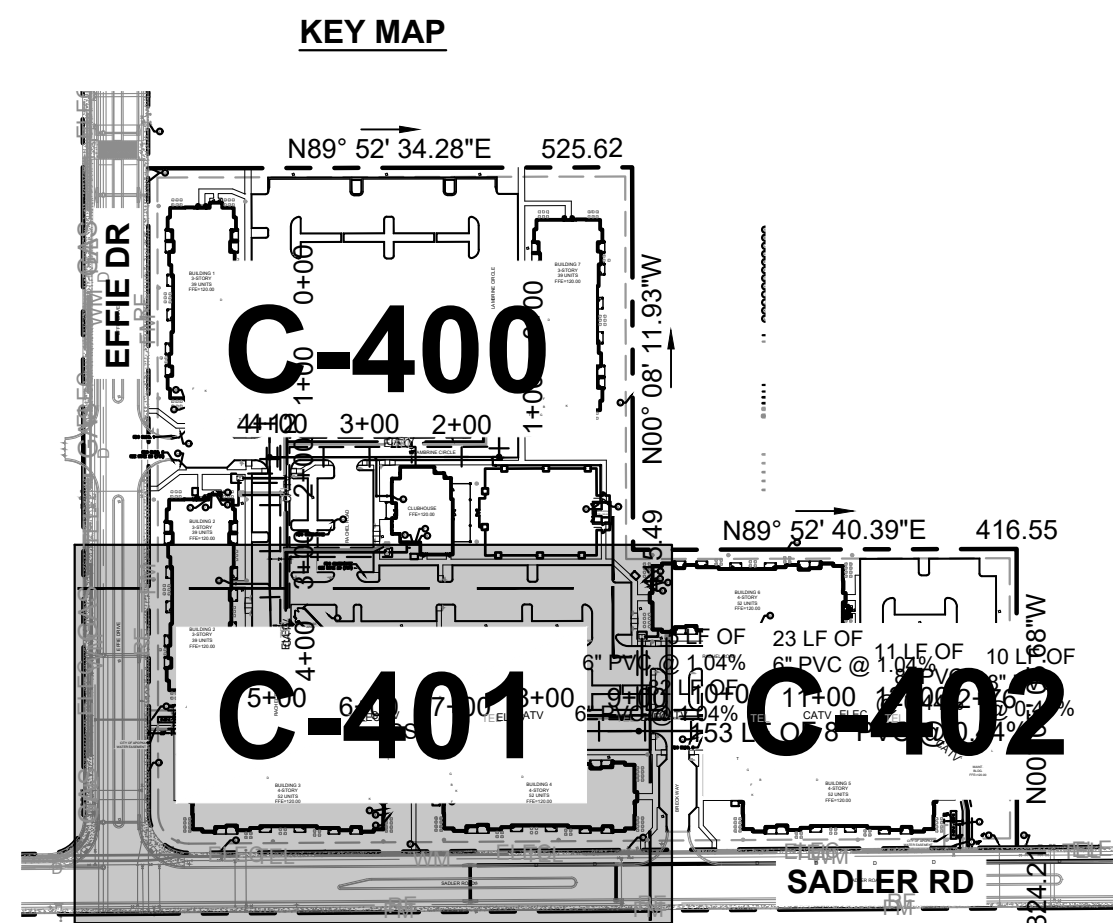

NOTE:
PRIVATE FIRE SERVICE MAIN SHOWN
FOR ALIGNMENT PURPOSES ONLY. FIRE
SERVICE MAIN TO BE DESIGNED BY A
LICENSED FIRE SERVICE DESIGNER.
PRIVATE FIRE SYSTEM MAIN DESIGN
INSTALLATION IS PER NFPA 24.
PLUMBING CONTRACTOR MUST SECURE
FIRE SERVICE PERMIT.

SHEET NUMBER	CITY OF APOPKA	FLORIDA
KHA PROJECT 147922000	DATE 08/31/2023	SCALE AS SHOWN
LICENSE	DESIGNED BY ESM	DRAWN BY ESM
	CHECKED BY KMR	
KEVIN M. ROBESON ★ No. 52074 ★ STATE OF FLORIDA ★ PROFESSIONAL ENGINEER		
Kimley»Horn 2023 KIMLEY-HORN AND ASSOCIATES, INC. 445 24TH STREET, SUITE 200, VERO BEACH, FL 32960 PHONE: 772-794-4100 WWW.KIMLEY-HORN.COM REGISTRY NO. 35106		
APOPKA DRC COMMENTS	REVISIONS	DATE
No.		BY
		01-04-24 CBT



This document, together with the concepts and designs presented herein, as an instrument of service, is intended only for the specific purpose and client for which it was prepared. Reuse of and improper reliance on this document without written authorization and adaptation by Kimley-Horn and Associates, Inc. shall be without liability to Kimley-Horn and Associates, Inc.

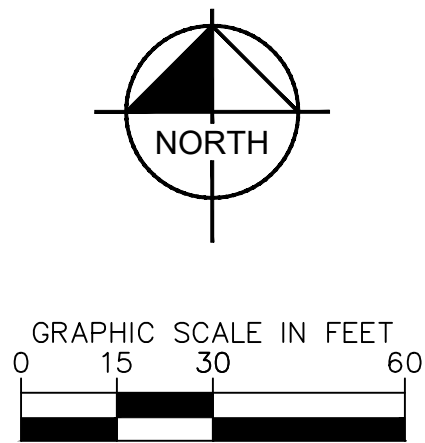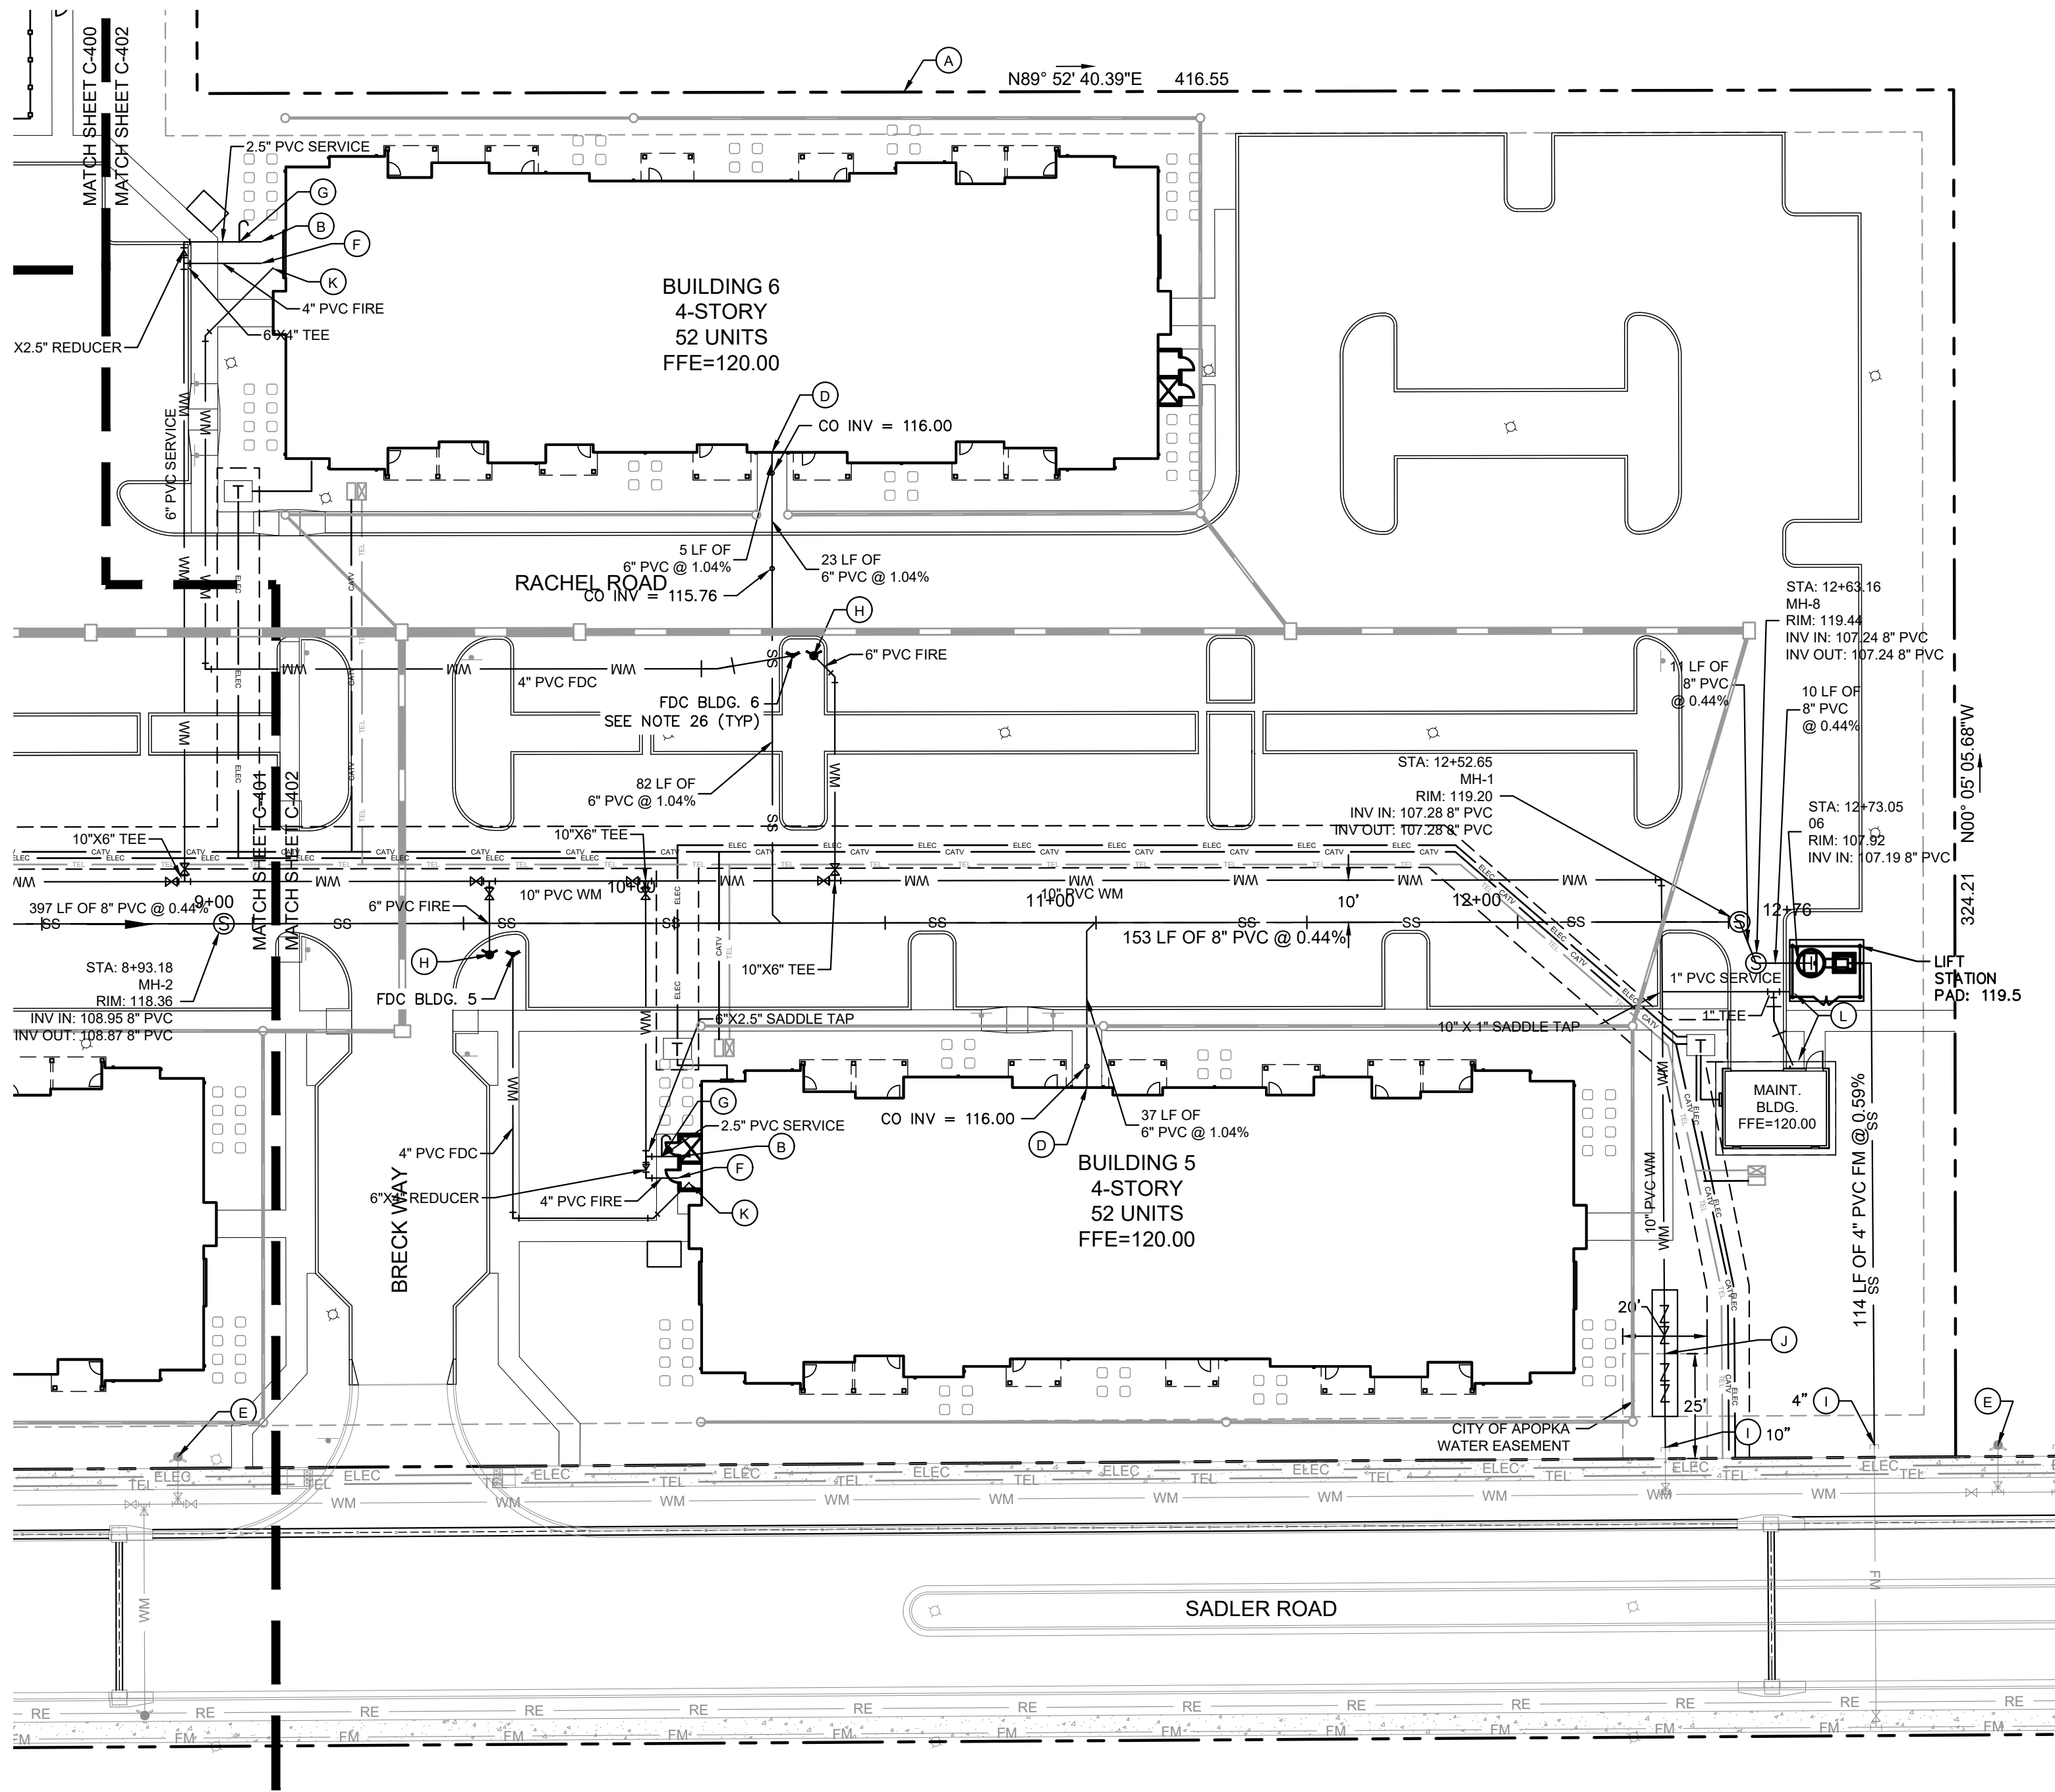

LEGEND


- (A) PROPERTY LINE
- (B) DOMESTIC WATER CONNECTION (REFER TO PLUMBING PLANS FOR CONTINUATION)
- (C) LIGHT POLE (TYP.), REFER TO PHOTOMETRIC PLANS
- (D) SANITARY SEWER CONNECTION (REFER TO PLUMBING PLANS FOR CONTINUATION)
- (E) EXISTING FIRE HYDRANT
- (F) FIRE LINE CONNECTION (REFER TO MEP PLANS FOR CONTINUATION)
- (G) SAMPLE POINT
- (H) FIRE HYDRANT
- (I) CONTRACTOR TO REMOVE EXISTING CAP AND CONNECT (SIZE NOTED)
- (J) FIRE LINE MASTER METER ASSEMBLY W/ BY-PASS (PER CITY OF APOPKA DETAIL, SHEET C-451)
- (K) FIRE DEPARTMENT CONNECTION (FDC) (REFER TO MEP PLANS FOR CONTINUATION)
- (L) HOSE BIB

LEGEND

  - | | | |
|---|------|--|
|  | WM | WATER LINE |
|  | WM | EXISTING WATER MAIN |
|  | | PROPOSED GATE VALVE, MATCH LINE SIZE |
|  | | MASTER METER ASSEMBLY PER CITY DETAILS |
|  | | FIRE HYDRANT |
|  | | FIRE DEPARTMENT CONNECTION (FDC) |
|  | | REDUCER (SIZE NOTED) |
|  | FM | PROPOSED SANITARY FORCE MAIN |
|  | SS | PROPOSED GRAVITY SANITARY SEWER |
|  | FM | EXISTING SANITARY FORCE MAIN |
|  | RE | EXISTING RECLAIM LINE |
|  | | EXISTING DRAINAGE |
|  | | PROPOSED DRAINAGE (REFER TO PGD PLANS) |
|  | | EXISTING LIGHT POLE |
|  | | PROPOSED LIGHT POLE |
|  | | TRANSFORMER ON CONCRETE PAD |
|  | ELEC | EXISTING ELECTRIC LINE |
|  | GAS | EXISTING GAS LINE |
|  | ELEC | PROPOSED ELECTRIC LINE |
|  | TEL | PROPOSED TELECOMMUNICATIONS LINE |
|  | CATV | PROPOSED CATV LINE |

UTILITY NOTES

1. SEE NOTES, SHEET C-400
2. FIRE FLOW CALCULATIONS FOUND ON SHEET C-400

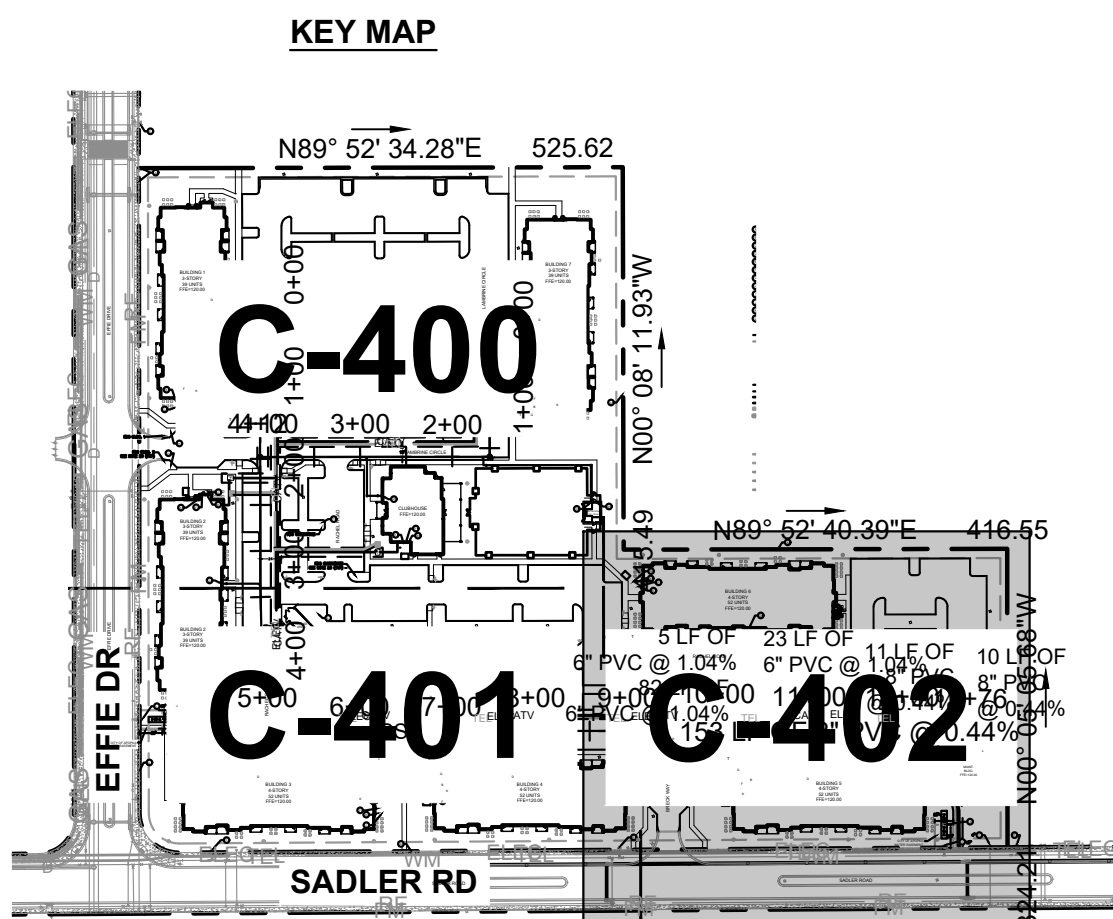


NOTE:
PRIVATE FIRE SERVICE MAIN SHOWN
FOR ALIGNMENT PURPOSES ONLY. FIRE
SERVICE MAIN TO BE DESIGNED BY A
LICENSED FIRE SERVICE DESIGNER.
PRIVATE FIRE SYSTEM MAIN DESIGN
INSTALLATION IS PER NFPA 24.
PLUMBING CONTRACTOR MUST SECURE
FIRE SERVICE PERMIT.

[illegible]

Kimley»»Horn

2023 KIMLEY-HORN AND ASSOCIATES, INC.
445 24TH STREET, SUITE 200, VERO BEACH, FL 32960
PHONE: 772-794-4100
WWW.KIMLEY-HORN.COM REGISTRY NO. 35106

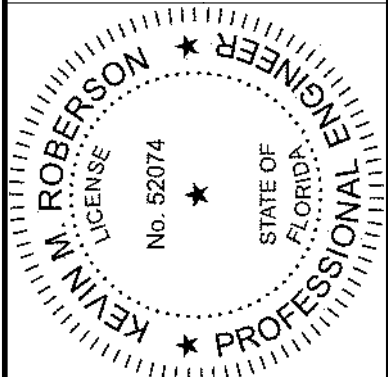

KHA PROJECT	DATE
147922000	08/31/2023
SCALE	AS SHOWN
DESIGNED BY	ESM
DRAWN BY	ESM
CHECKED BY	KMR

4/22/2024






FLORIDA


CITY OF AOPKA

SHEET NUMBER

Plotted By: Cerian, Mckenzie - Street Set: MADISON OAKS - Layout: C-410 UTILITY PROFILE - April 22, 2024 05:49:38pm K:\VRB-LDEV\147922000 wld oaks ml-3\CADD\plansheets\C-410 UTILITY PROFILE.dwg





This document, together with the concepts and designs presented herein, is intended only for the specific purpose and client for which it was prepared. Reuse of and improper reliance on this document without written authorization and adaptation by Kimley-Horn and Associates, Inc. shall be without liability to Kimley-Horn and Associates, Inc.

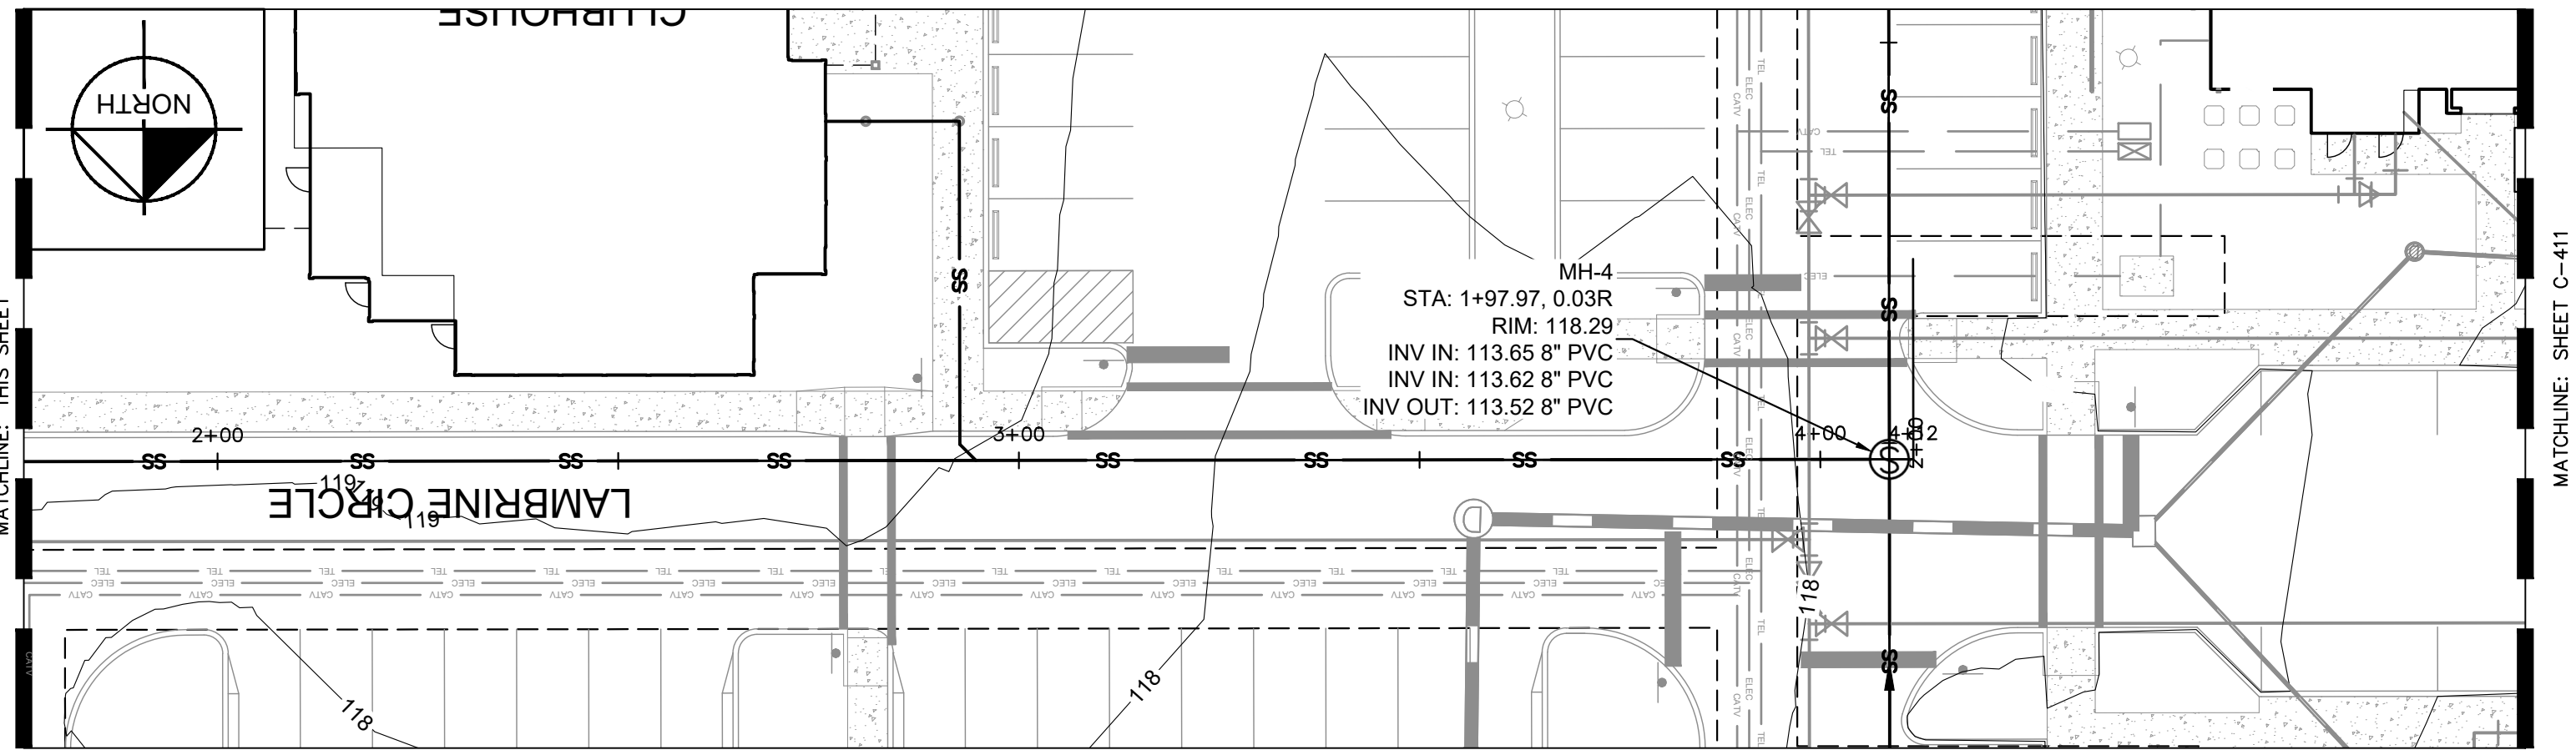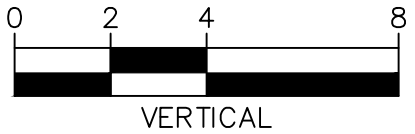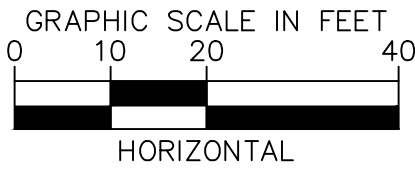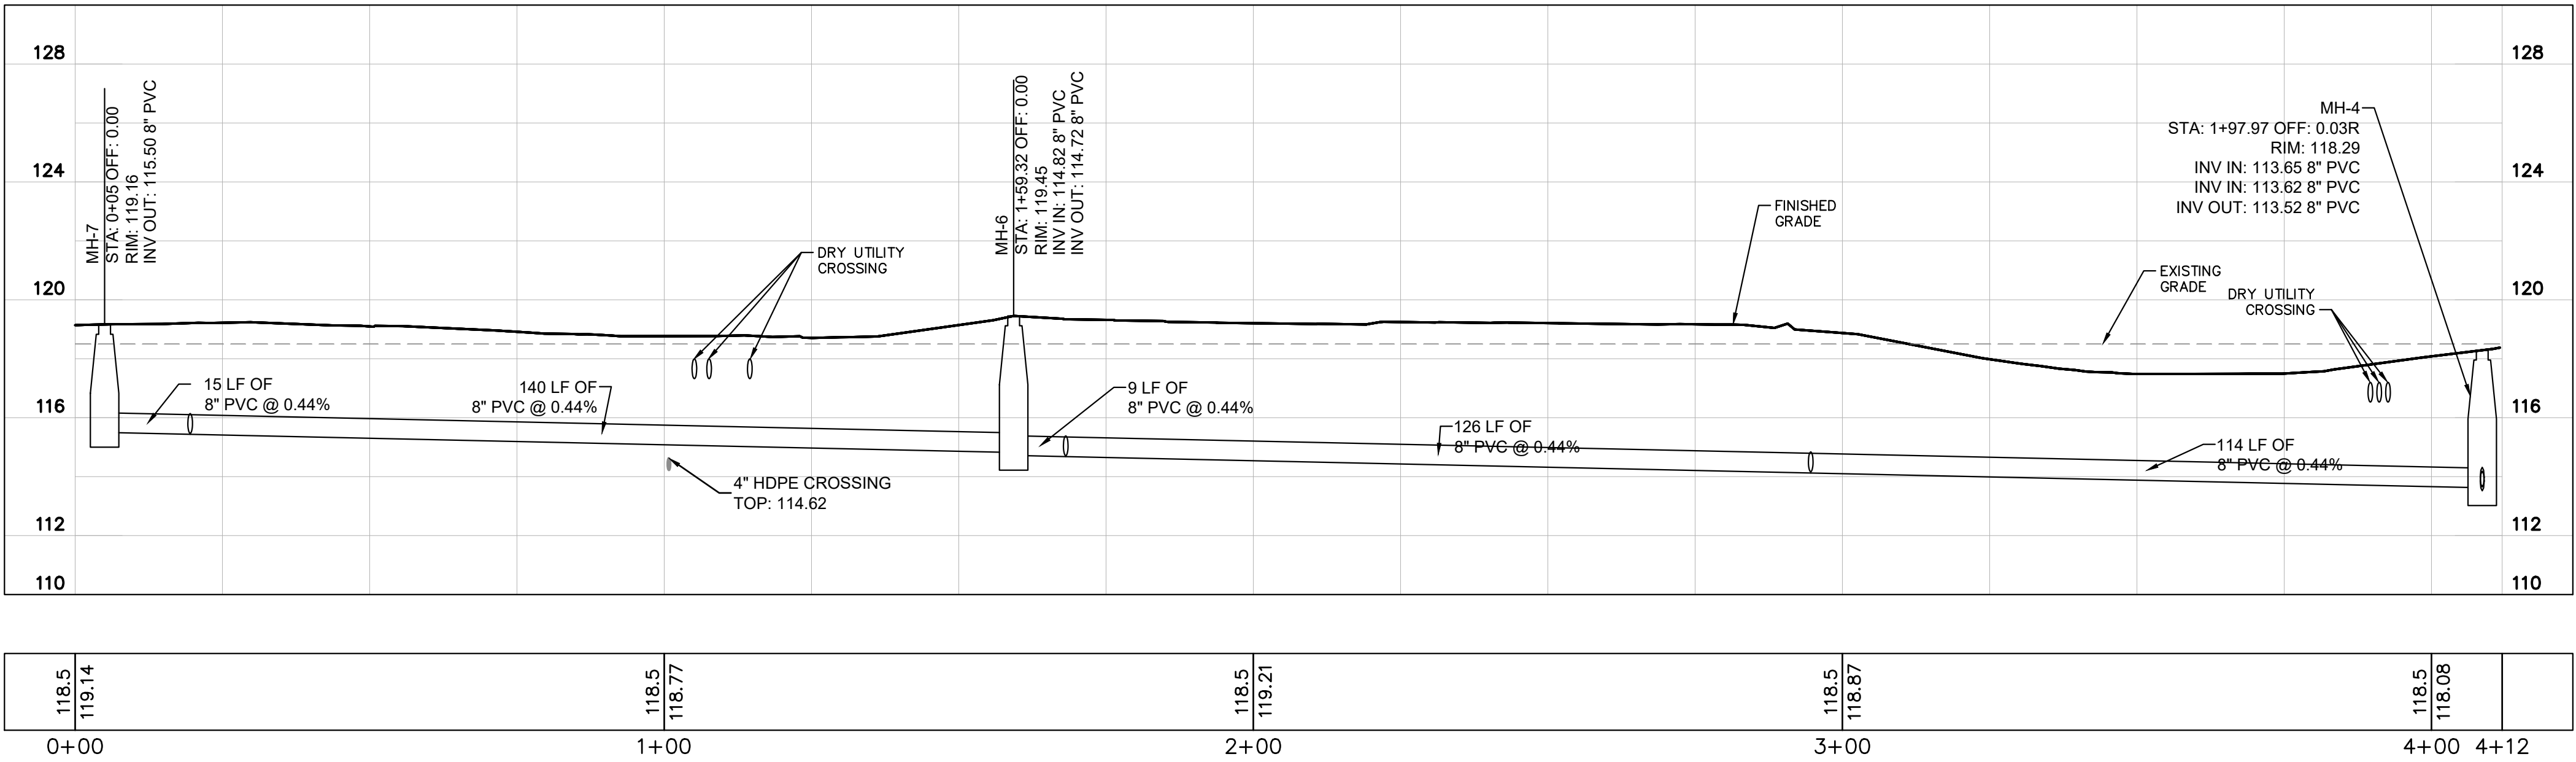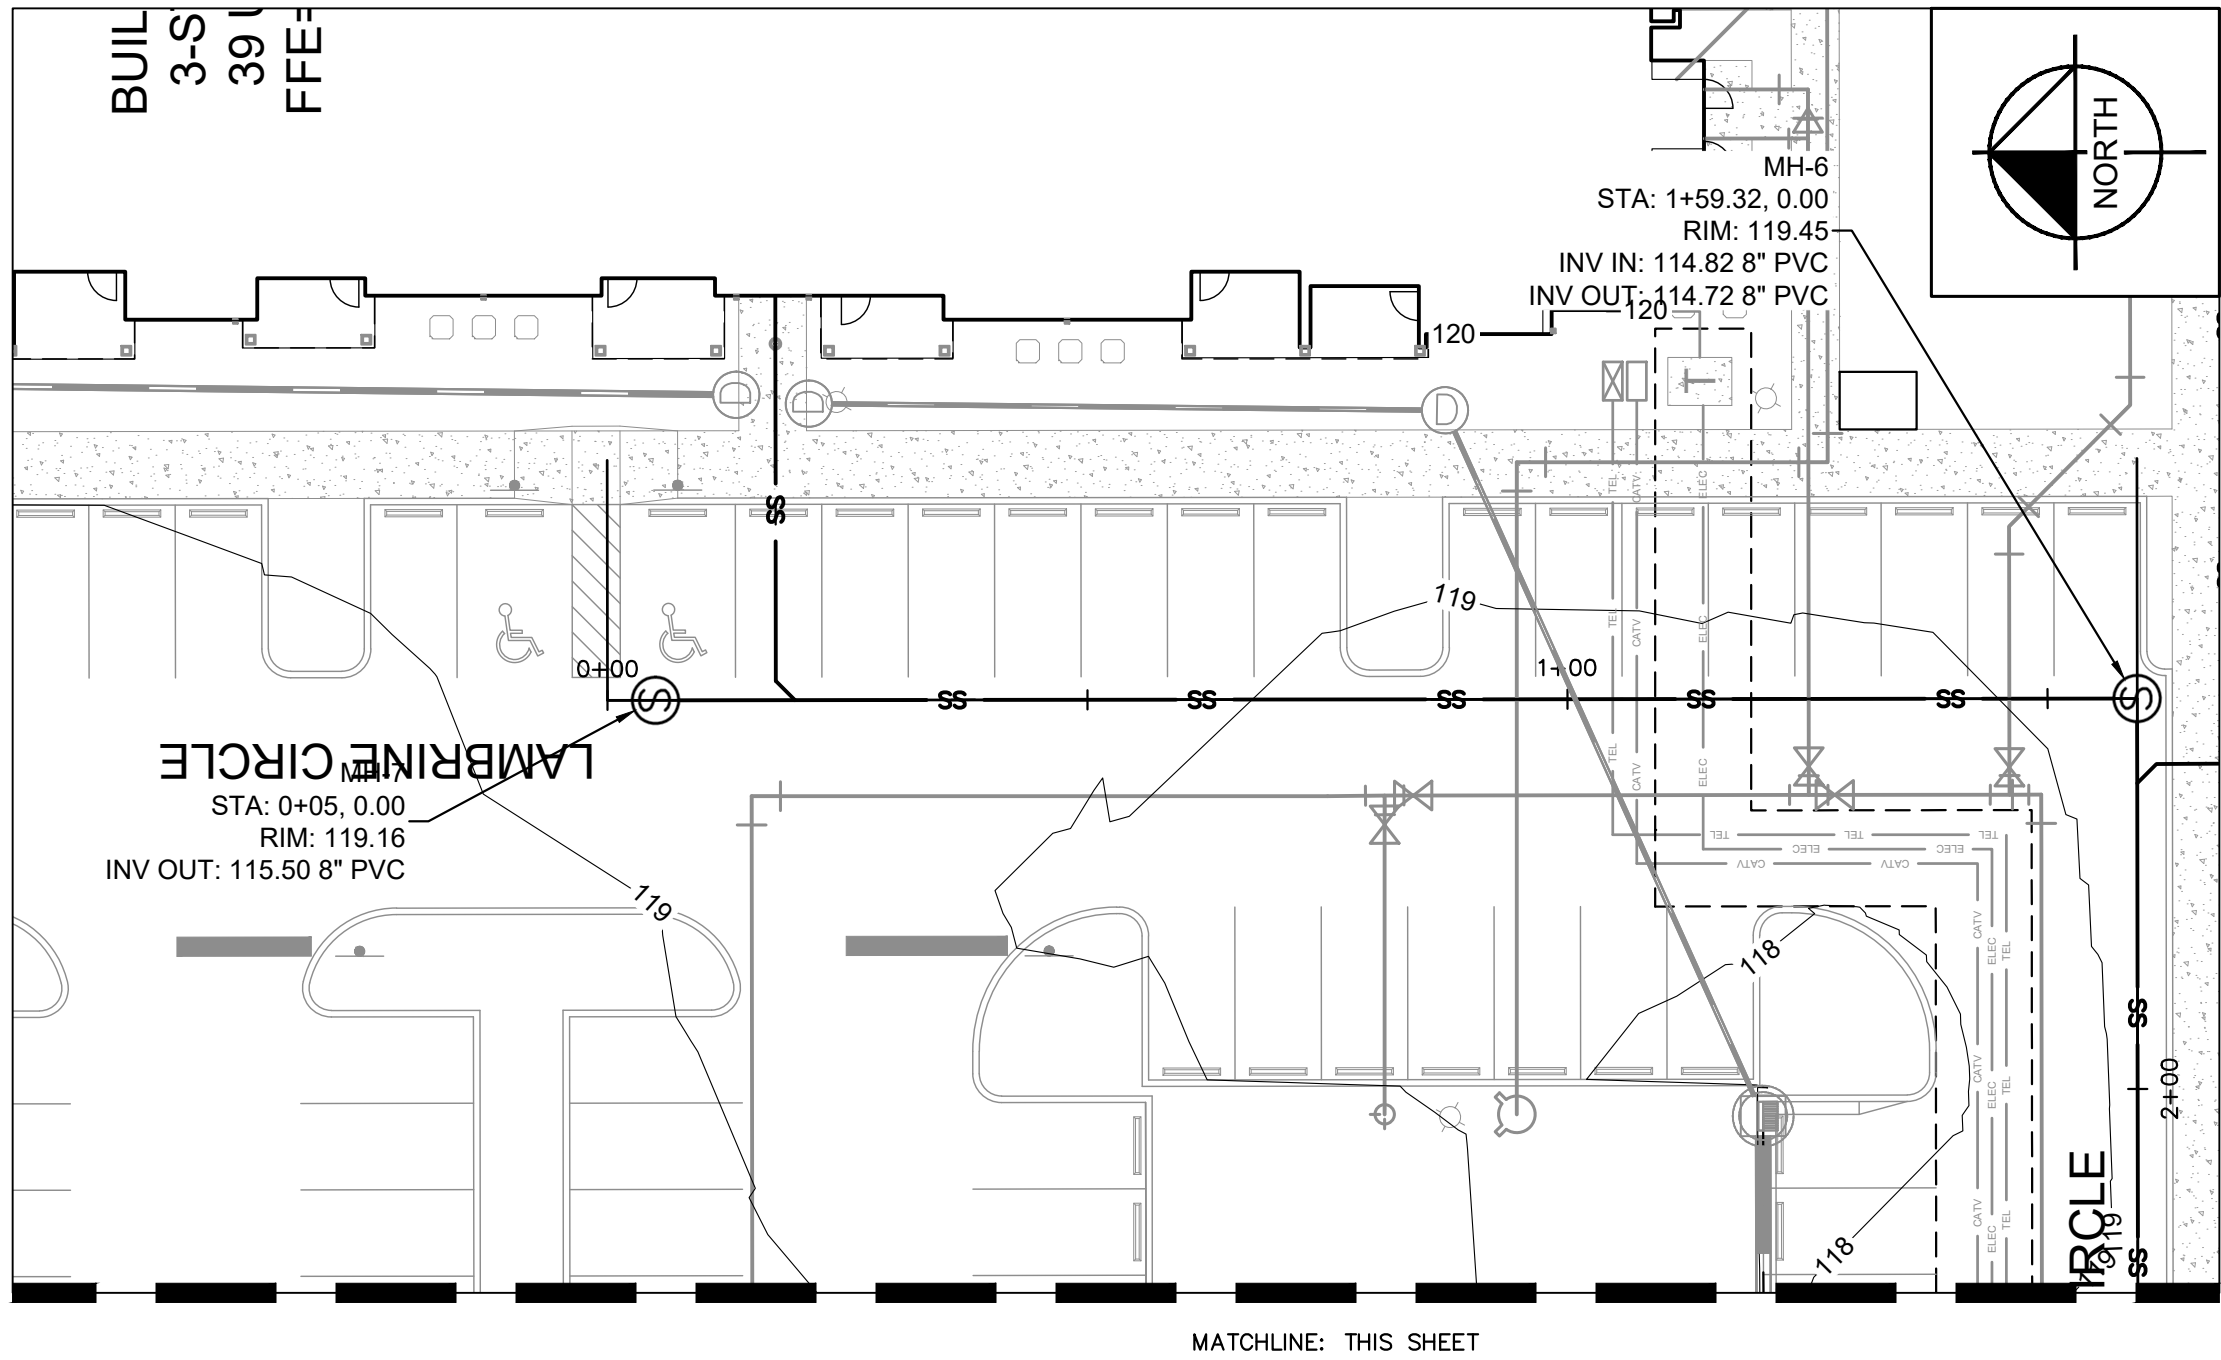


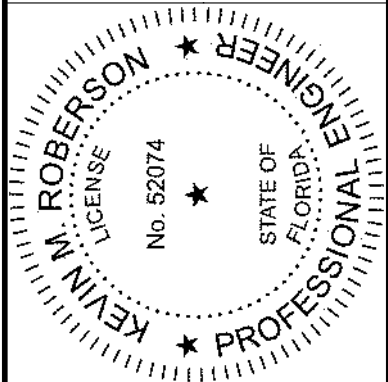
SHEET NUMBER	CITY OF APOPKA	FLORIDA	KHA PROJECT 147922000	DATE 08/31/2023	SCALE AS SHOWN	DESIGNED BY ESM	DRAWN BY ESM	CHECKED BY KMR			2023 KIMLEY-HORN AND ASSOCIATES, INC. 445 24TH STREET, SUITE 200, VERO BEACH, FL 32960 PHONE: 772-794-4100 WWW.KIMLEY-HORN.COM REGISTRY NO. 35106	REVISIONS		BY
												No.	DATE	

Plotted By: Cerian Mockenzie - Street Set: MADISON OAKS Layout: C-411 UTILITY PROFILE April 22, 2024 05:49:45pm K:\VRB_LDEV\147922000_wyd oaks m f-3\CADD\plansheets\C-410 UTILITY PROFILE.dwg

This document, together with the concepts and designs presented herein, is intended only for the specific purpose and client for which it was prepared. Reuse of and improper reliance on this document without written authorization and adaptation by Kimley-Horn and Associates, Inc. shall be without liability to Kimley-Horn and Associates, Inc.

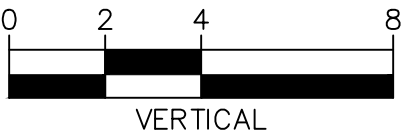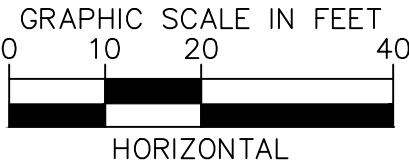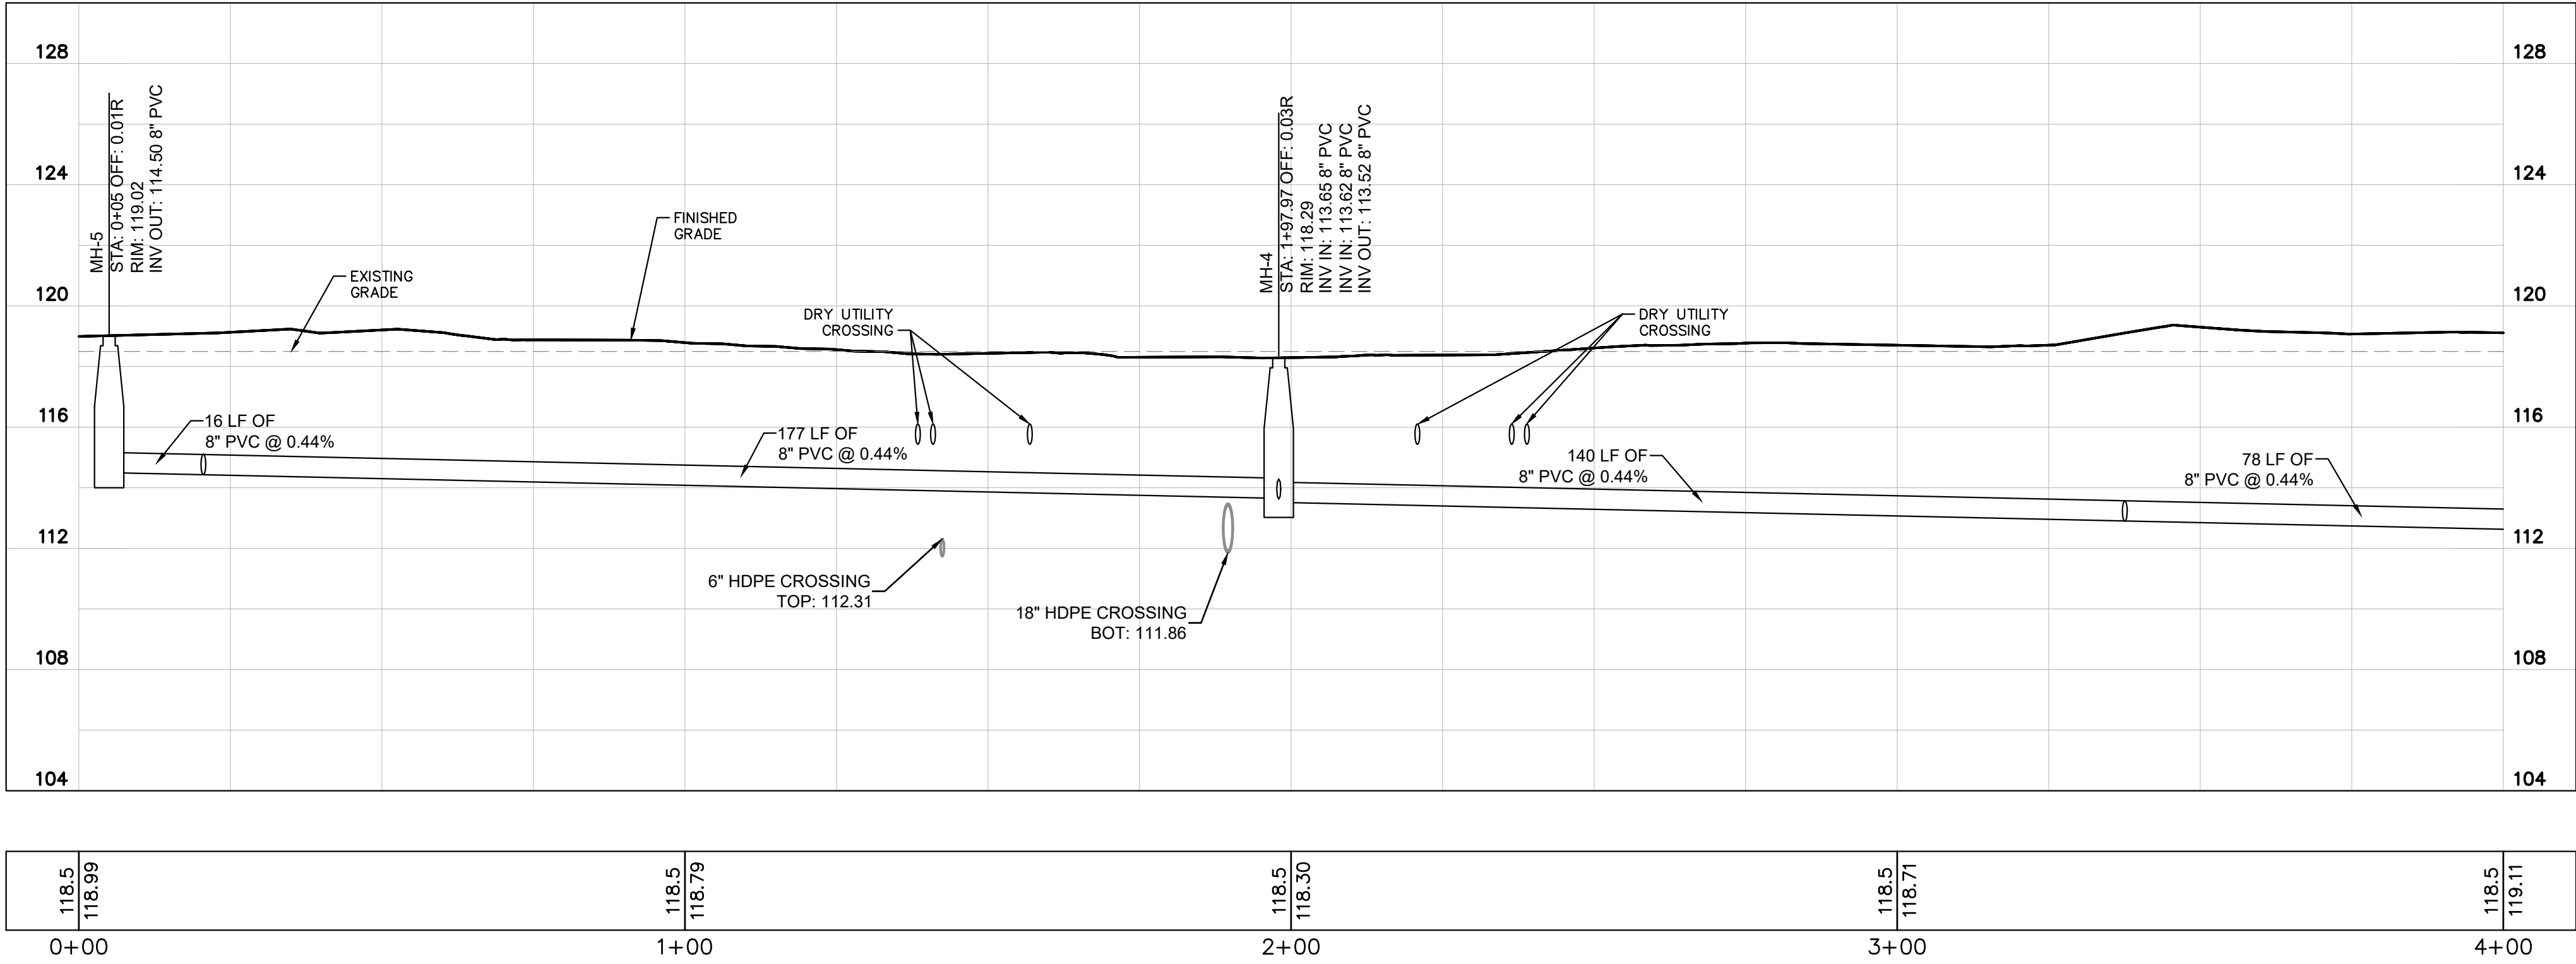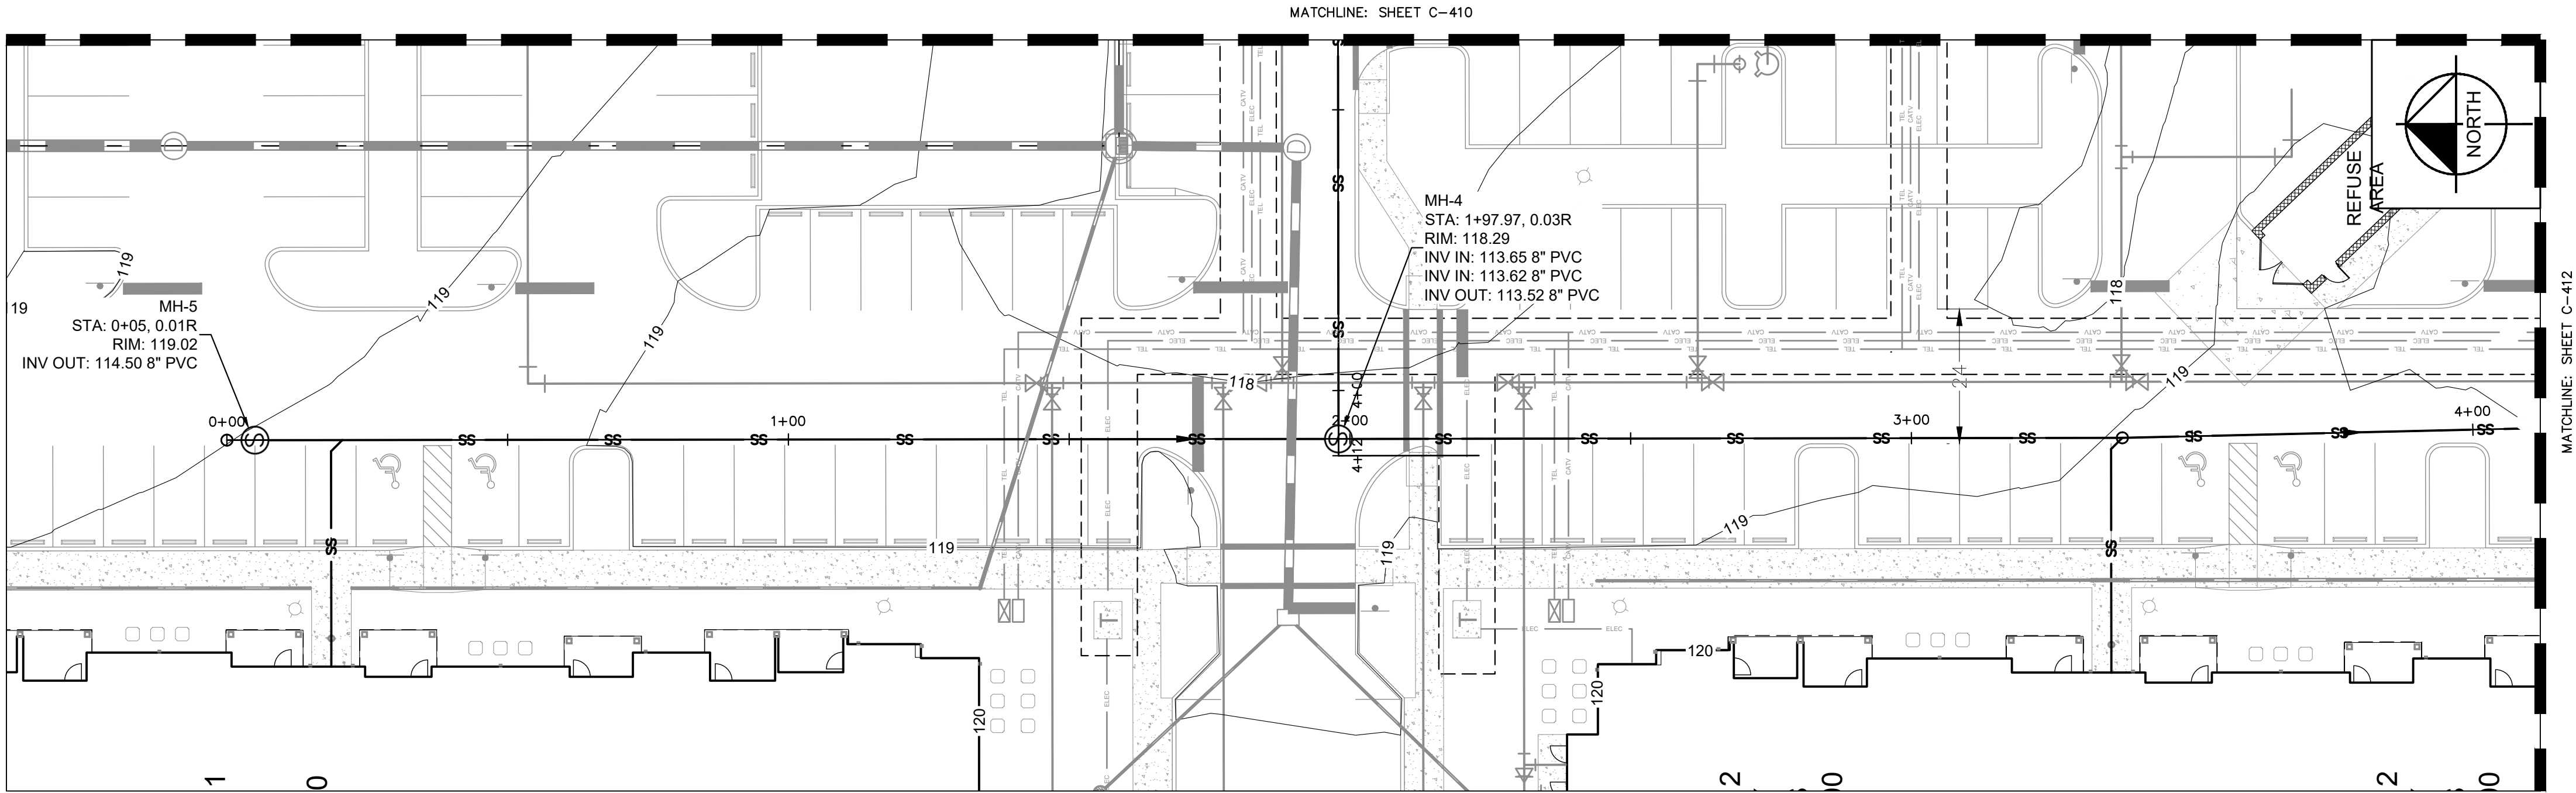


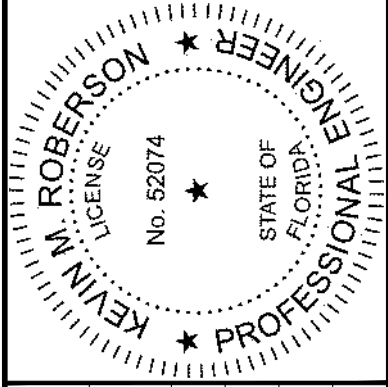SHEET NUMBER	CITY OF APOPKA	FLORIDA	KHA PROJECT 147922000	DATE 08/31/2023	SCALE AS SHOWN	DESIGNED BY ESM	DRAWN BY ESM	CHECKED BY KMR			2023 KIMLEY-HORN AND ASSOCIATES, INC. 445 24TH STREET, SUITE 200, VERO BEACH, FL 32960 PHONE: 772-794-4100 WWW.KIMLEY-HORN.COM REGISTRY NO. 35106	REVISIONS		BY
												No.	DATE	

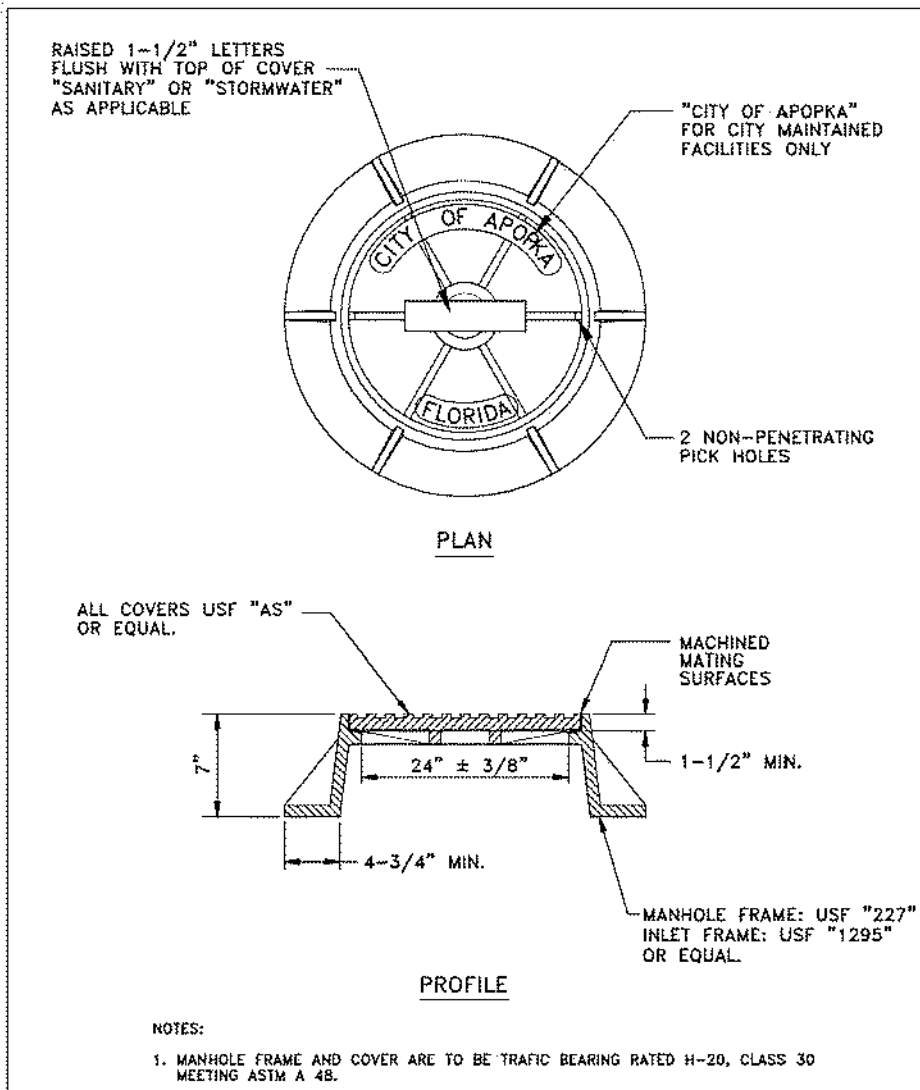


STANDARD MANHOLE FRAME AND COVER

CITY OF APOPKA DESIGN ENGINEERING DIVISION	JANUARY 2014	FIG. 20
---	--------------	---------

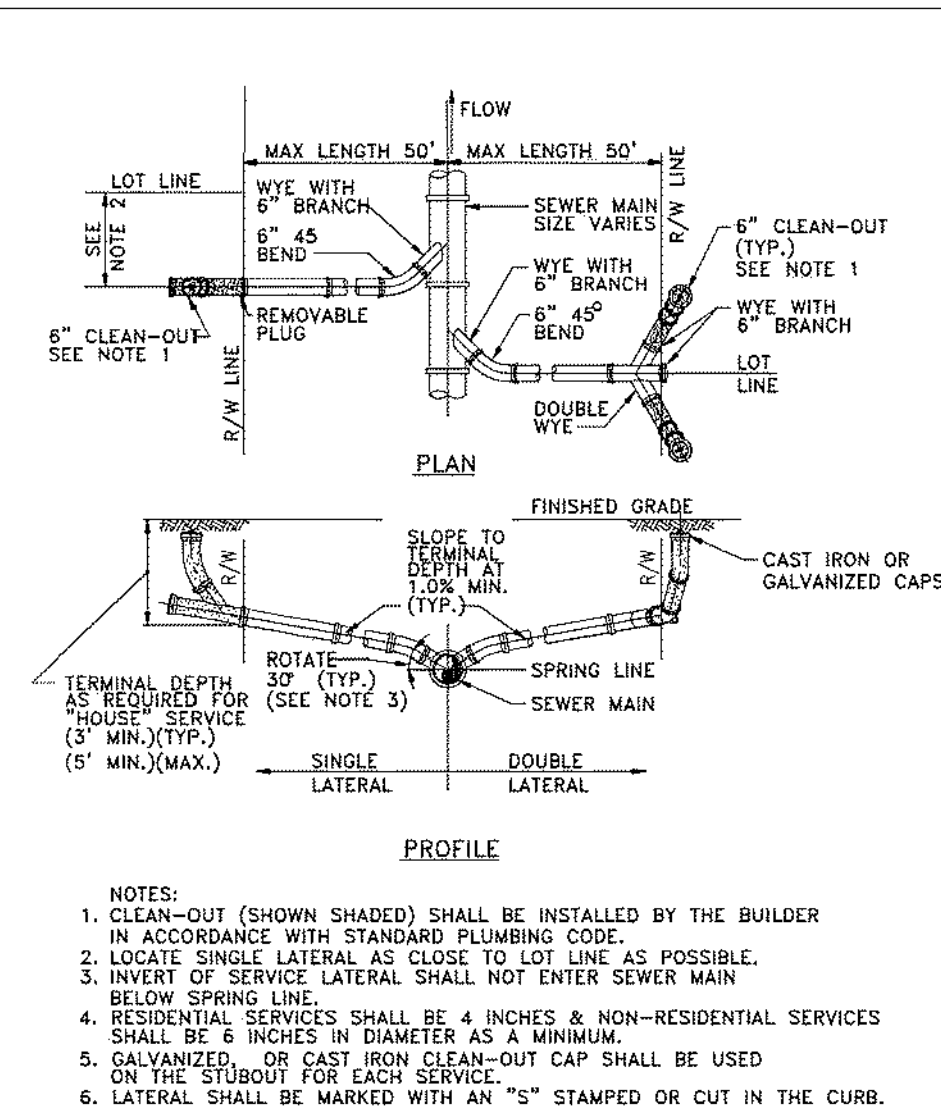


SERVICE LATERAL DETAIL

CITY OF APOPKA DESIGN ENGINEERING DIVISION	JANUARY 2014	FIG. 204
---	--------------	----------

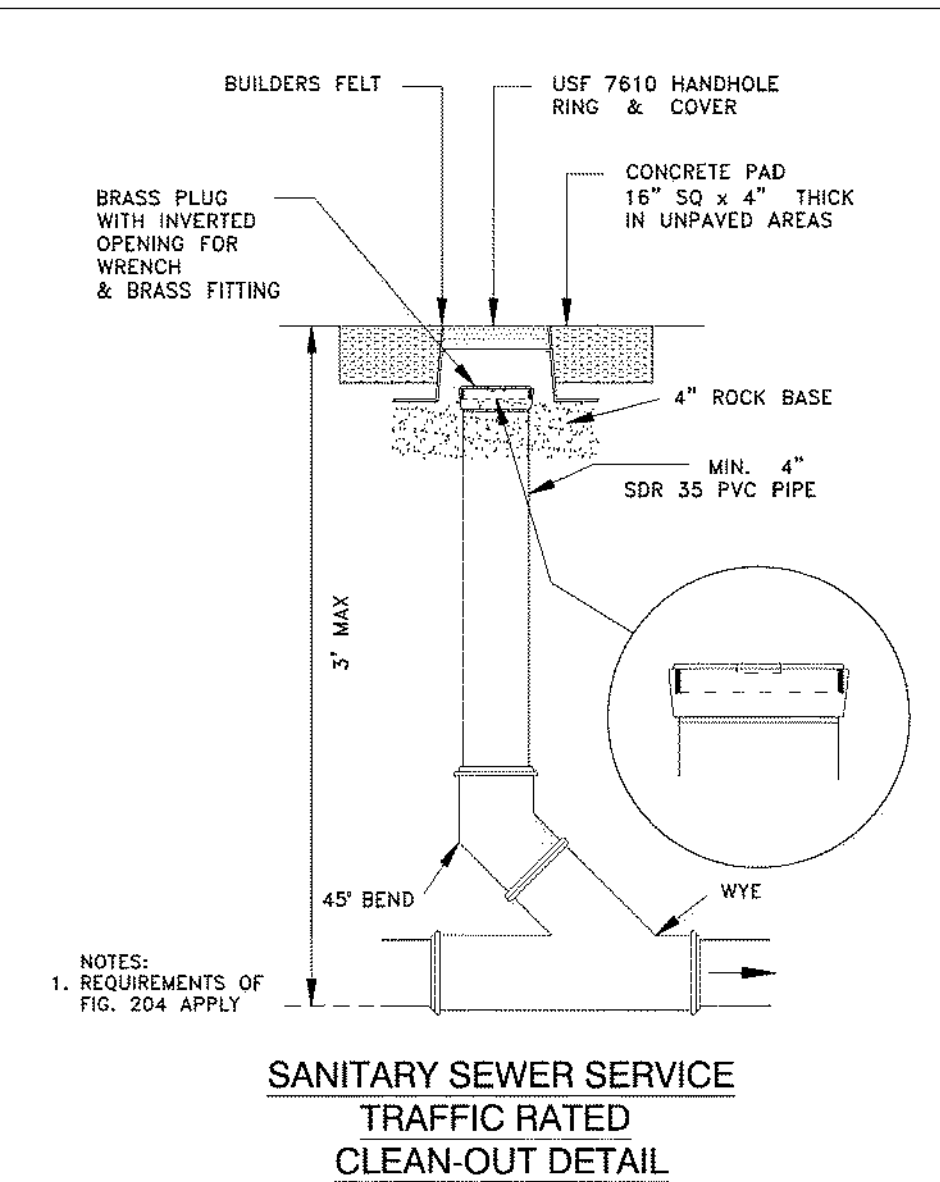


SANITARY SEWER SERVICE
TRAFFIC RATED
CLEAN-OUT DETAIL
NTS

CITY OF APOPKA DESIGN ENGINEERING DIVISION	JANUARY 2014	FIG. 205
---	--------------	----------

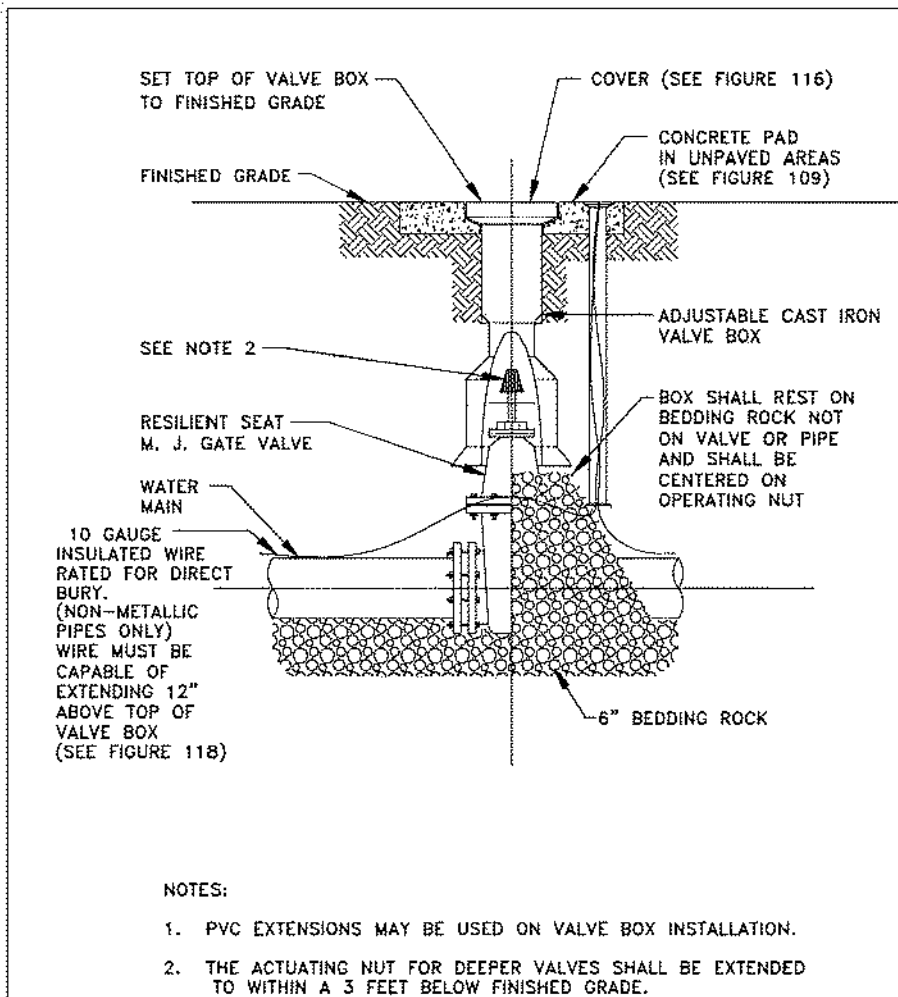


GATE VALVE AND BOX DETAIL

CITY OF APOPKA
DESIGN ENGINEERING DIVISION

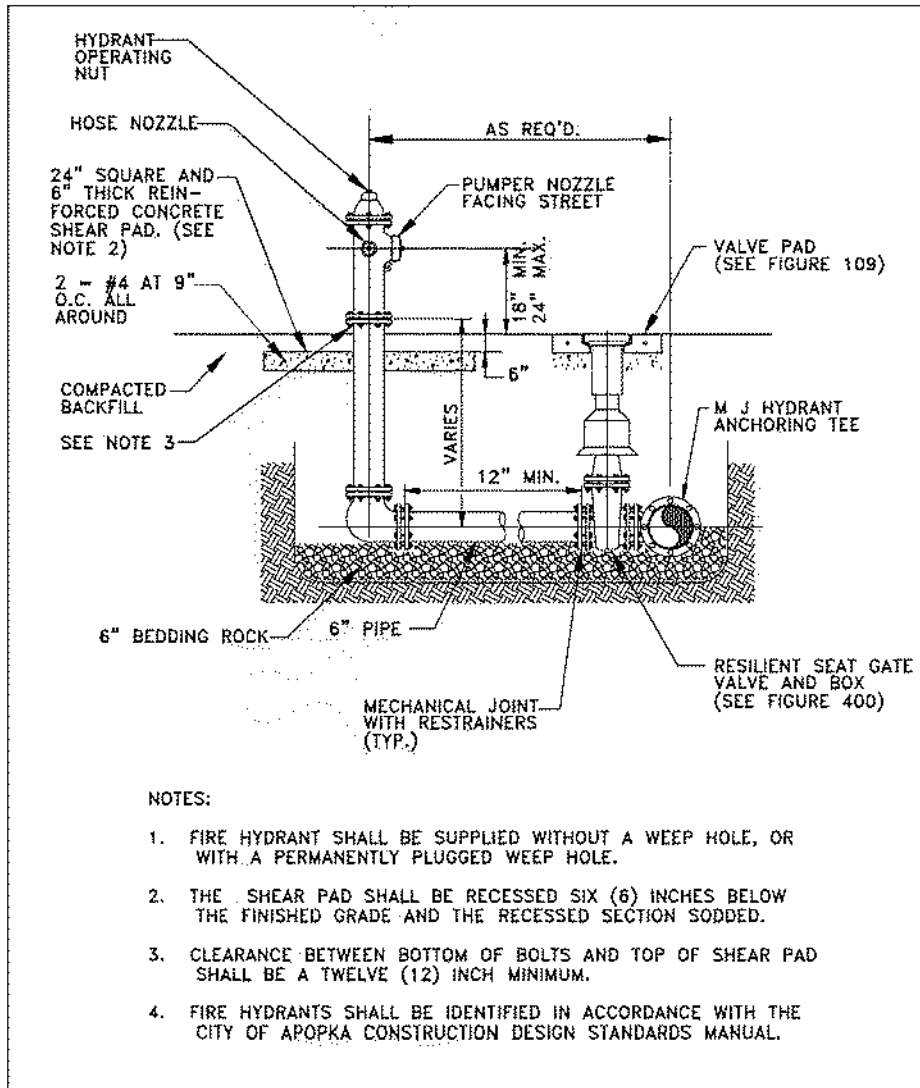


FIRE HYDRANT ASSEMBLY DETAIL

CITY OF APOPKA DESIGN ENGINEERING DIVISION	JANUARY 2014	FIG. 40
---	--------------	---------

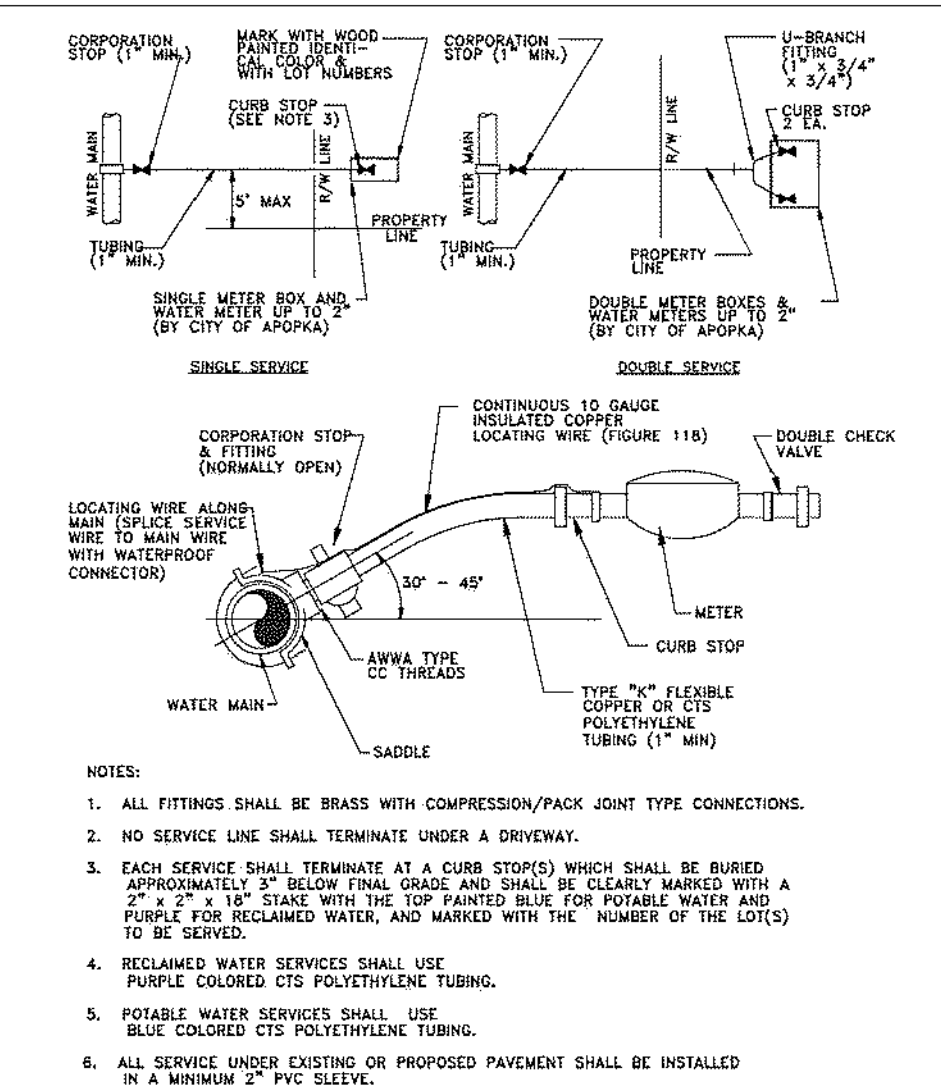

WATER SERVICE CONNECTION DETAIL

CITY OF APOPKA DESIGN ENGINEERING DIVISION	JANUARY 2014	FIG. 405
---	--------------	----------

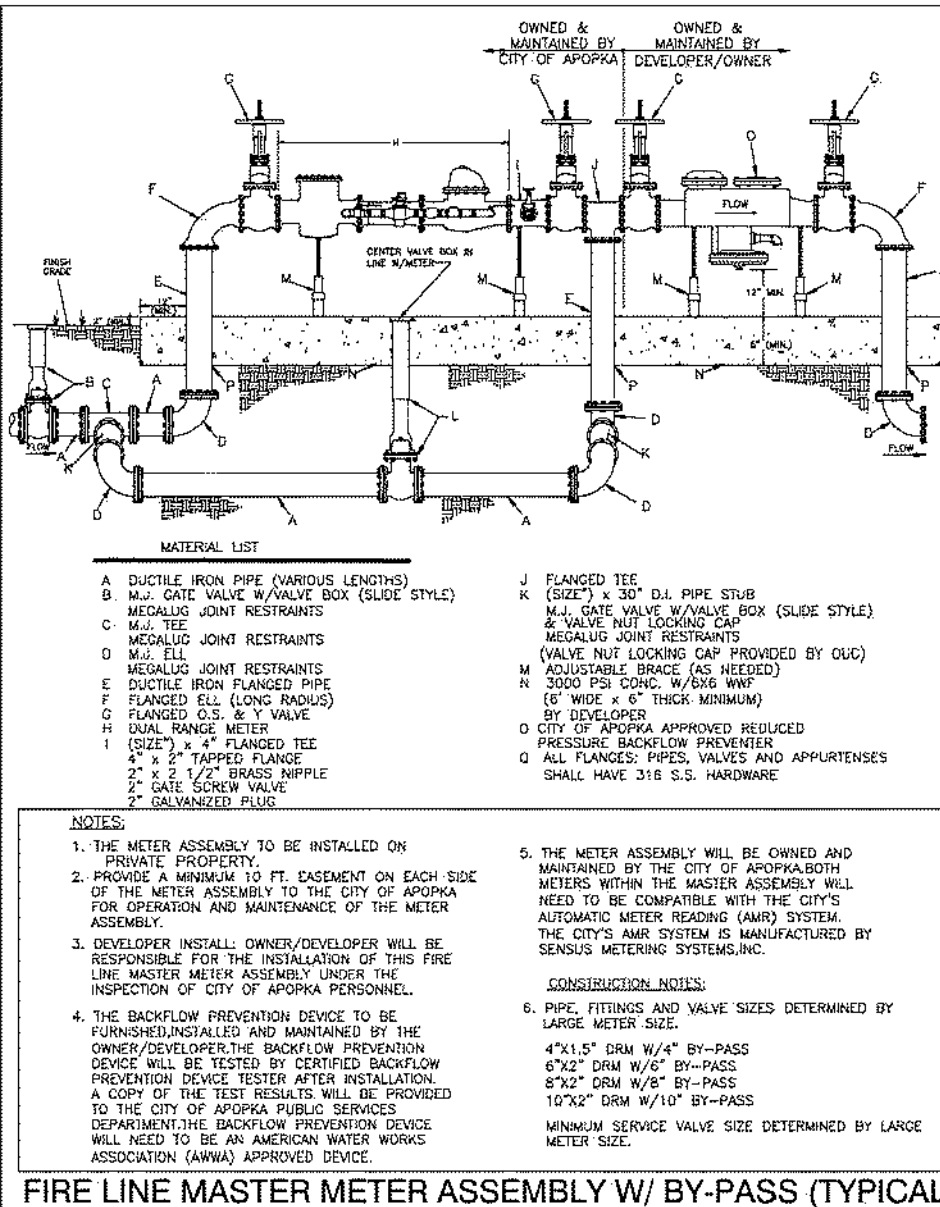

FIRE LINE MASTER METER ASSEMBLY W/ BY-PASS (TYPICAL)

CITY OF AOPKA DESIGN ENGINEERING DIVISION	JANUARY 2014	FIG. 500 C
--	--------------	------------



CITY OF APOPKA

CITY OF APOPKA
DESIGN ENGINEERING DIVISION




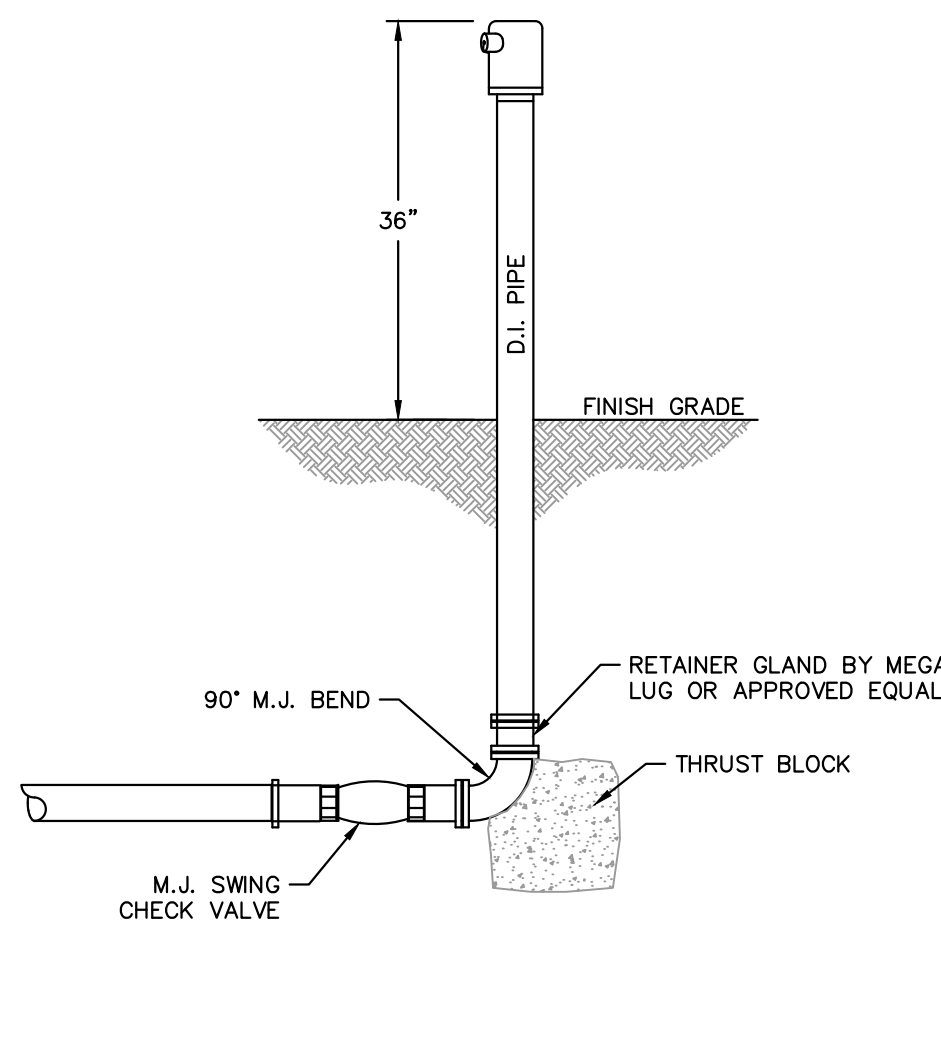


FIG. 6

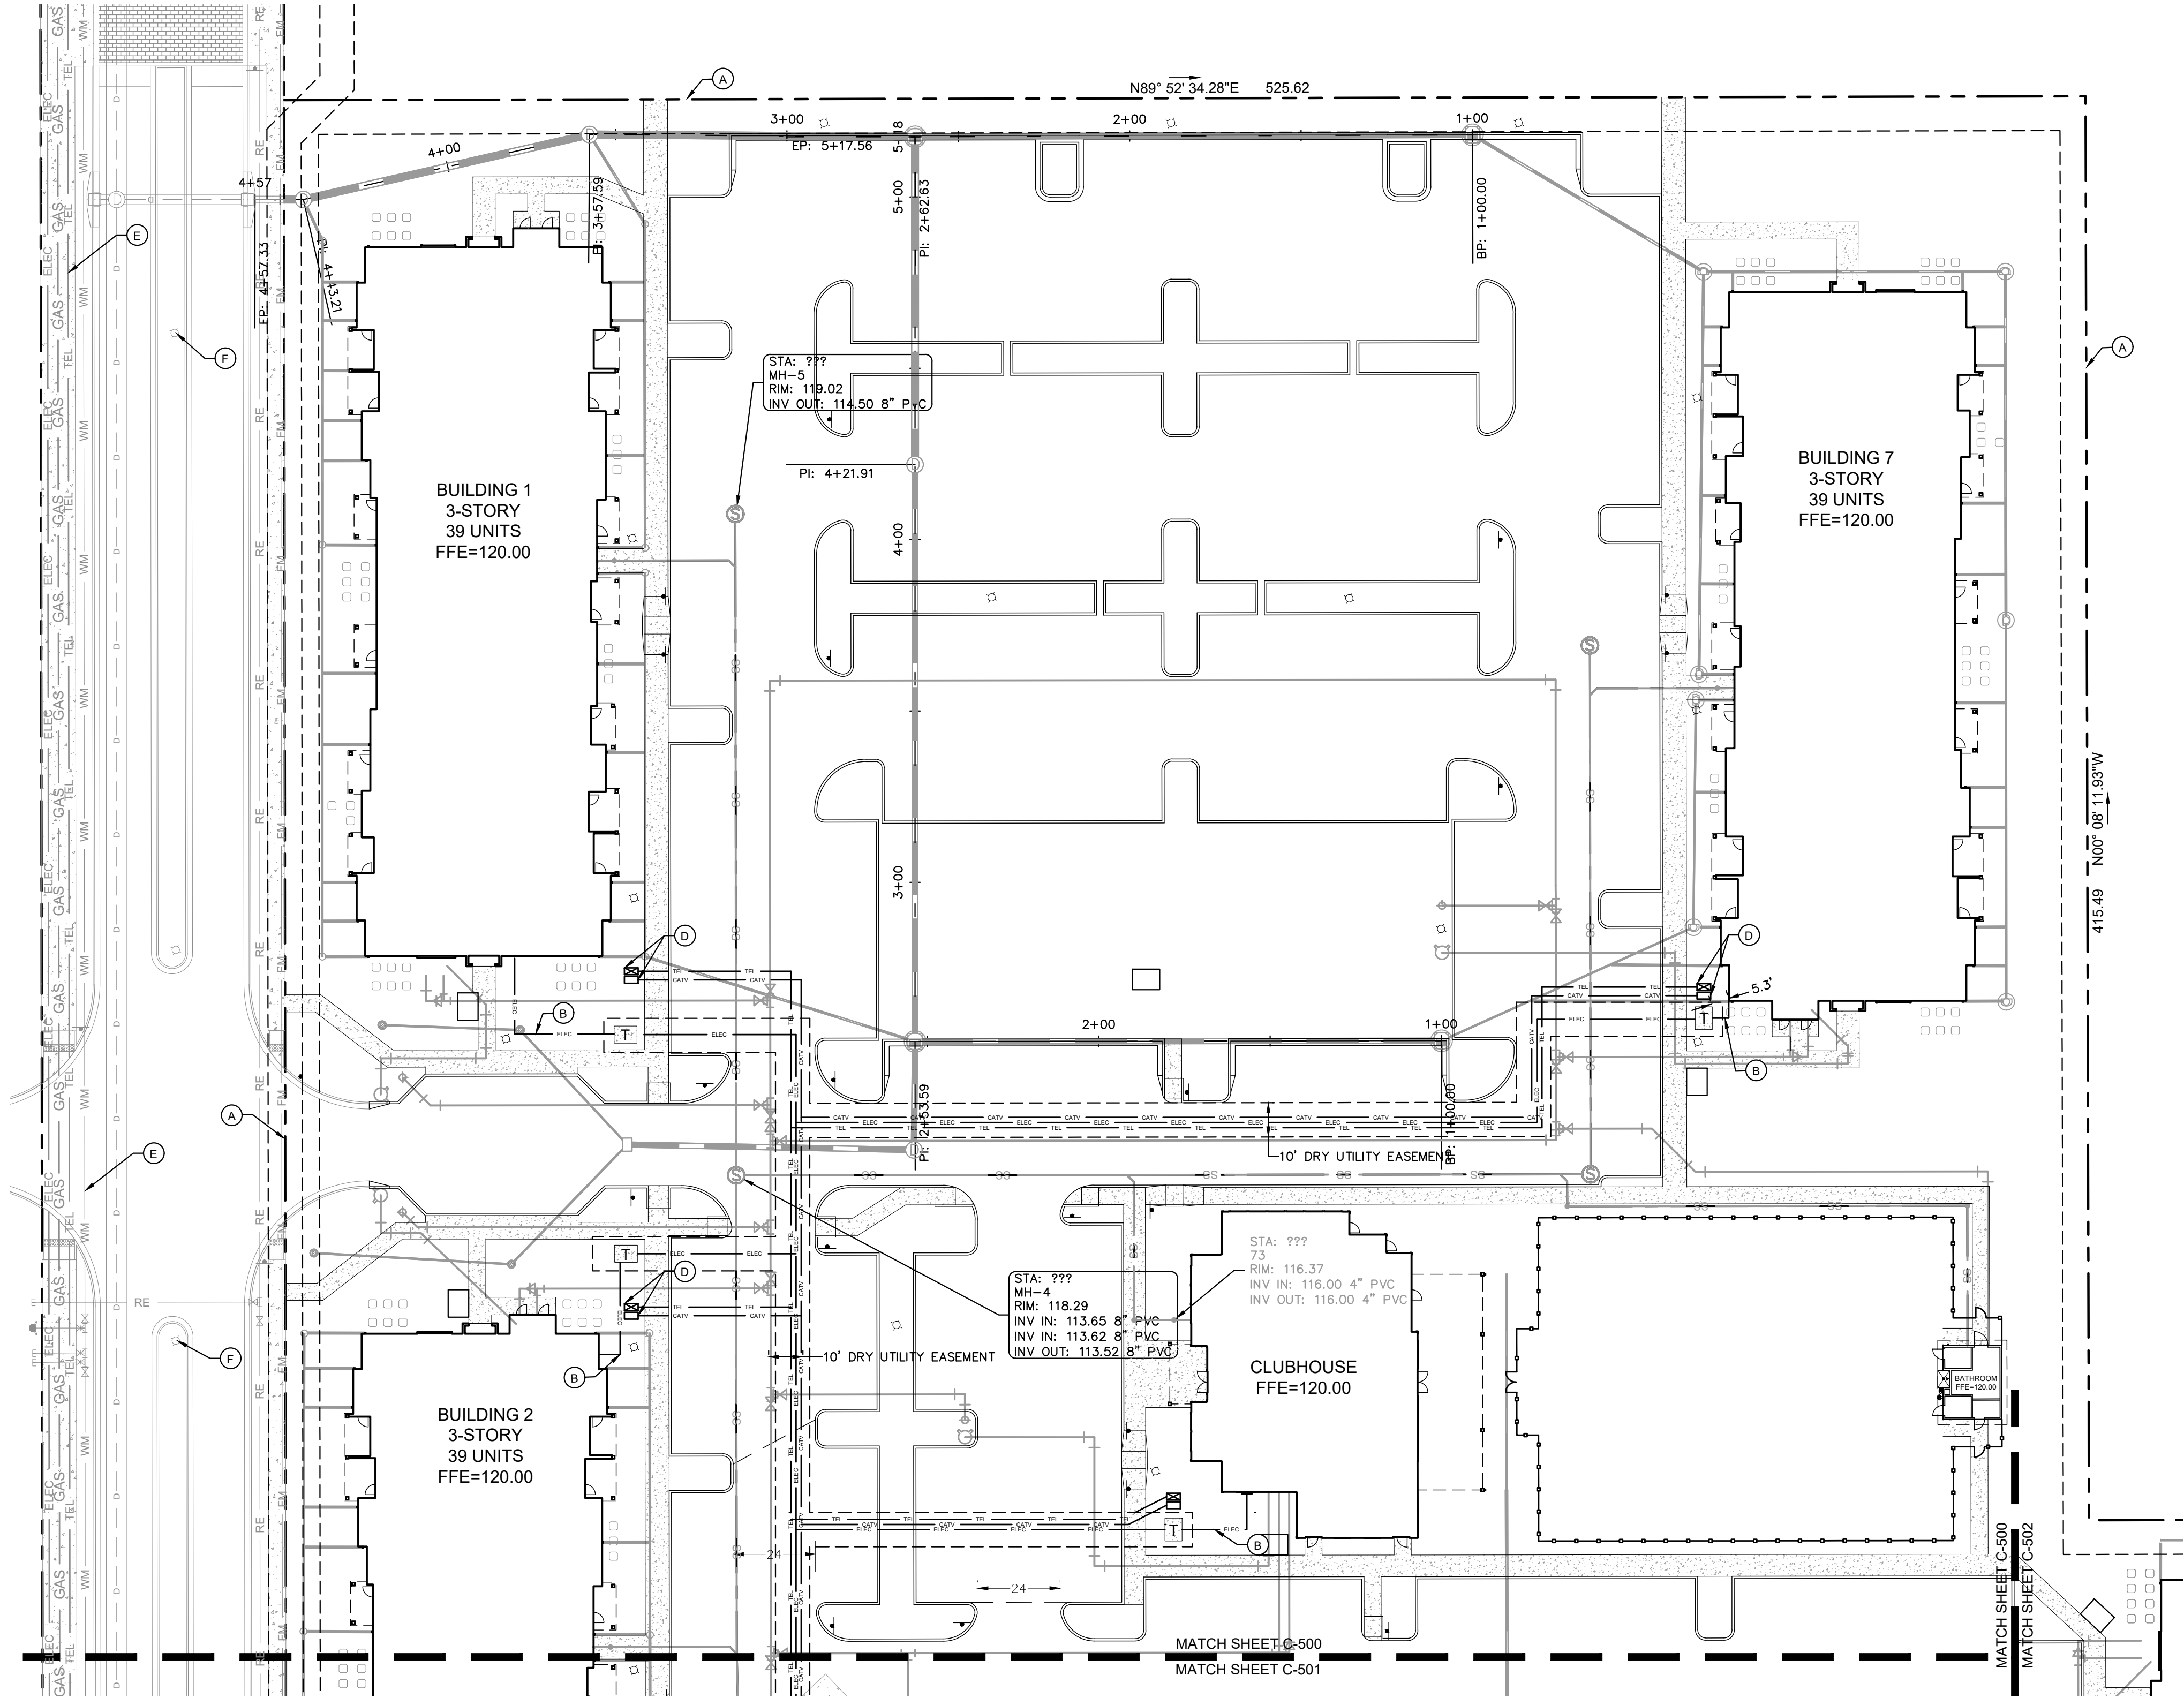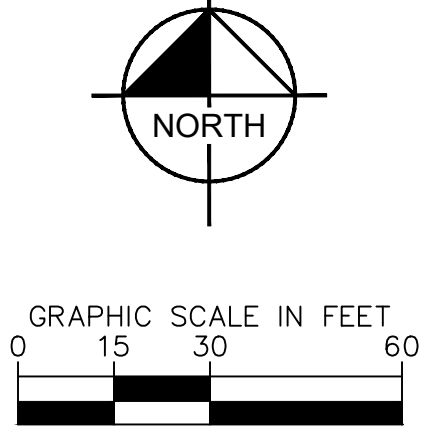

- NOTES:
1. THIS PLAN IS INTENDED TO SHOW ROUTING OF THE UTILITY CONDUITS AND EASEMENT ONLY. FINAL DESIGN TO BE COMPLETED AND APPROVED BY THE RESPECTIVE UTILITY PROVIDERS.
 2. CONTRACTOR TO COORDINATE WITH UTILITY PROVIDER, LOCATION, INSTALLATION AND BOX SPECIFICATION SUBJECT TO APPROVAL OF RESPECTIVE UTILITY COMPANIES
 3. PHOTOMETRIC PLAN FOR STREET LIGHTS ALONG EFFIE DRIVE AND SADLER ROAD HAVE BEEN APPROVED AND INCLUDED IN THE WYLD OKAS INFRASTRUCTURE CSP.


KEY MAP

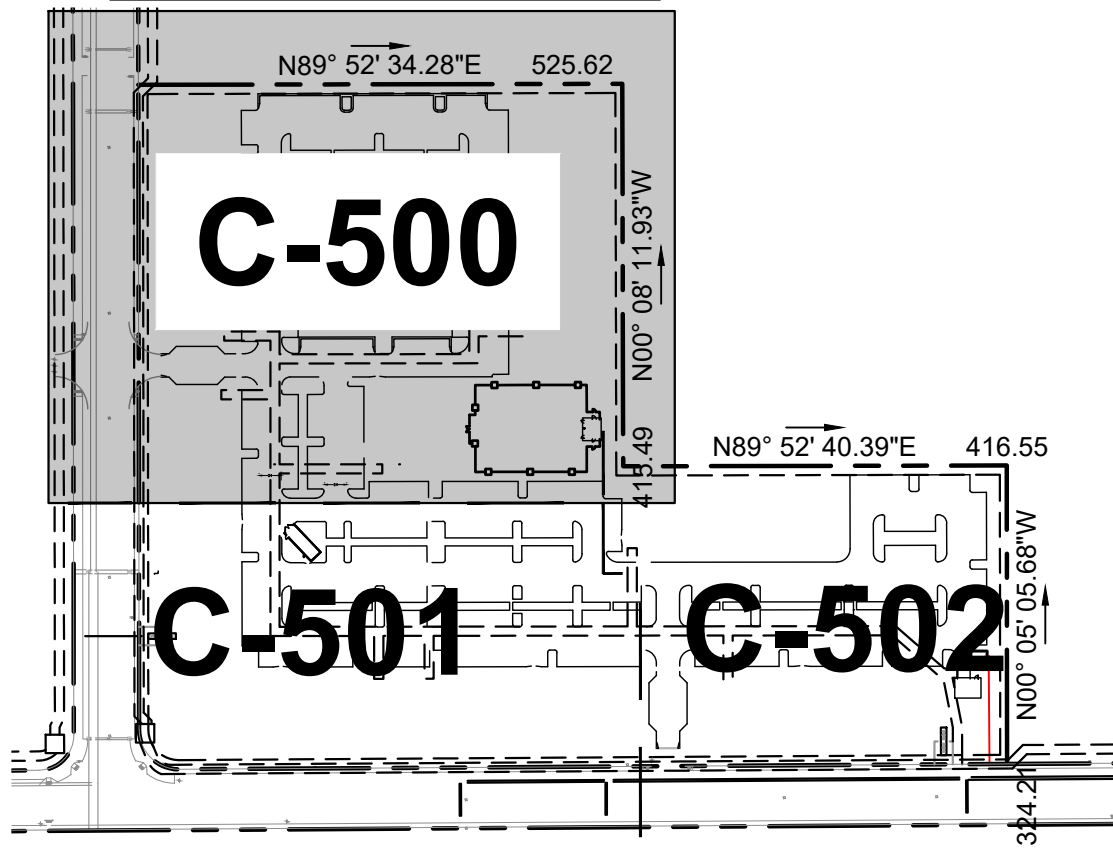

LEGEND


- (A) PROPERTY LINE
- (B) SECONDARY ELECTRICAL CONNECTION (REFER TO MEP PLANS FOR CONTINUATION)
- (C) LIGHT POLE (TYP.), REFER TO PHOTOMETRIC PLANS
- (D) DRY UTILITY PULL BOX. REFER TO MEP PLANS FOR CONTINUATION INTO BUILDING
- (E) EXISTING DRY UTILITIES
- (F) EXISTING LIGHT POLE (TYP)

SYMBOL LEGEND

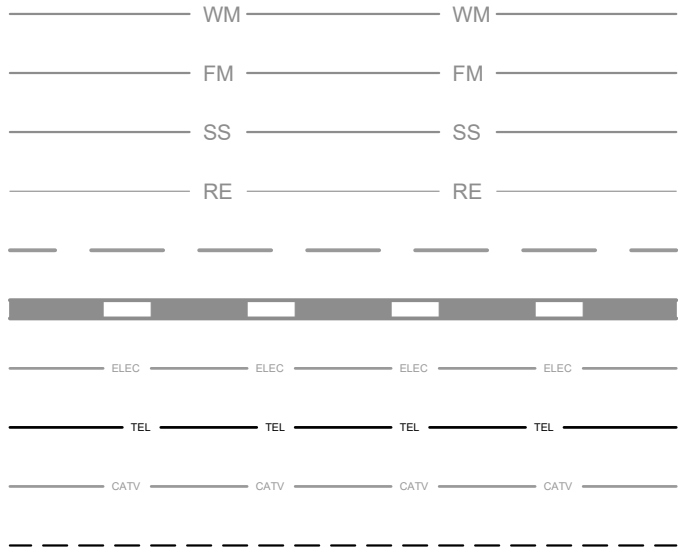


Z X D H

KHA PROJECT		147922000	KIMLEY-HORN & ASSOCIATES, INC.		10-04-24	CET
DATE		08/31/2023	2023 KIMLEY-HORN AND ASSOCIATES, INC.		10-04-24	CET
SCALE AS SHOWN		ESM	445 24TH STREET, SUITE 200, VERO BEACH, FL 32960		10-04-24	CET
DESIGNED BY		ESM	PHONE: 772-794-4100		10-04-24	CET
DRAWN BY		ESM	WWW.KIMLEY-HORN.COM		10-04-24	CET
CHECKED BY		KMR	REGISTRY NO. 35106		10-04-24	CET
SHEET NUMBER		C-500	CITY OF APOPKA		10-04-24	CET
FLORIDA			REVISIONS		10-04-24	CET
KIMLEY-HORN			No.		10-04-24	CET
BY			DATE		10-04-24	CET

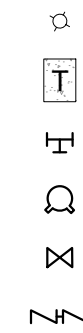


KEY MAP

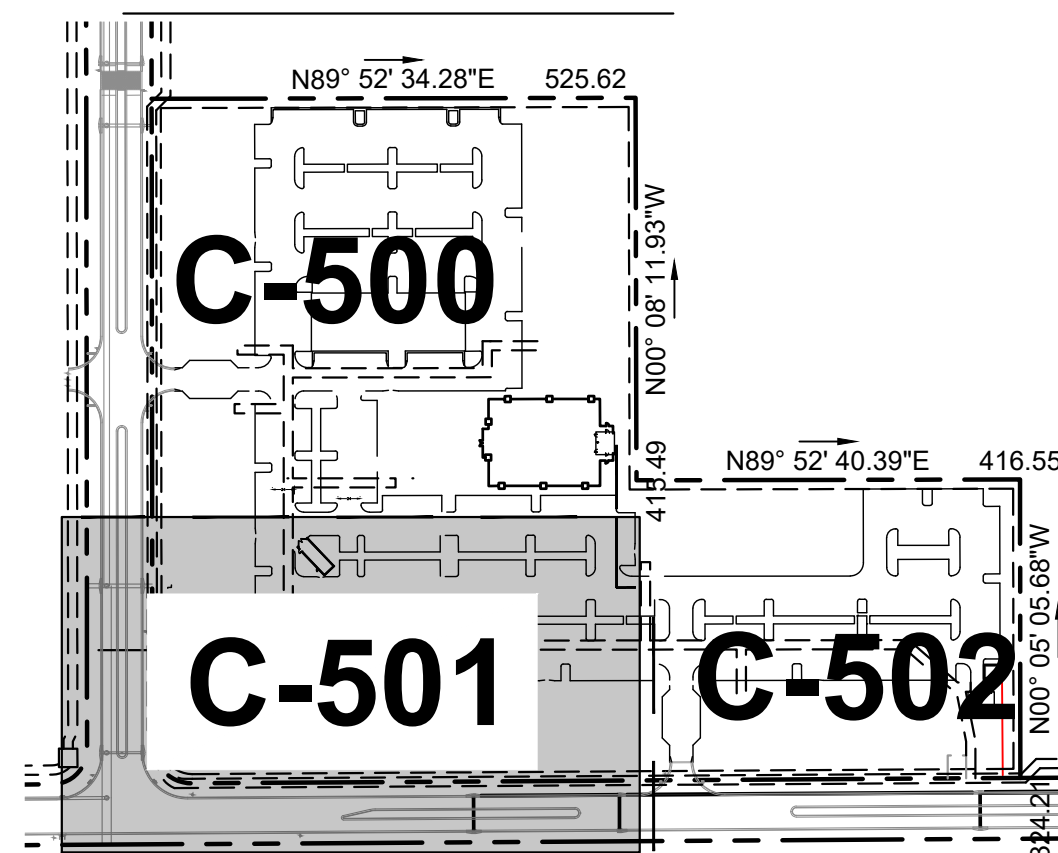
[illegible]

Plotted By: Cerion, Mockenzle - Street Set: MADISON OAKS Layout: C-502 DRY UTILITY PLAN April 22, 2024 05:51:07pm K:\VRB-LDEV\147922000.wyd oaks.m\3\CADD\plansheets\C-500 DRY UTILITY PLAN.dwg

This document, together with the concepts and designs presented herein, as an instrument of service, is intended only for the specific purpose and client for which it was prepared. Reuse of and improper reliance on this document without written authorization and adaptation by Kimley-Horn and Associates, Inc. shall be without liability to Kimley-Horn and Associates, Inc.

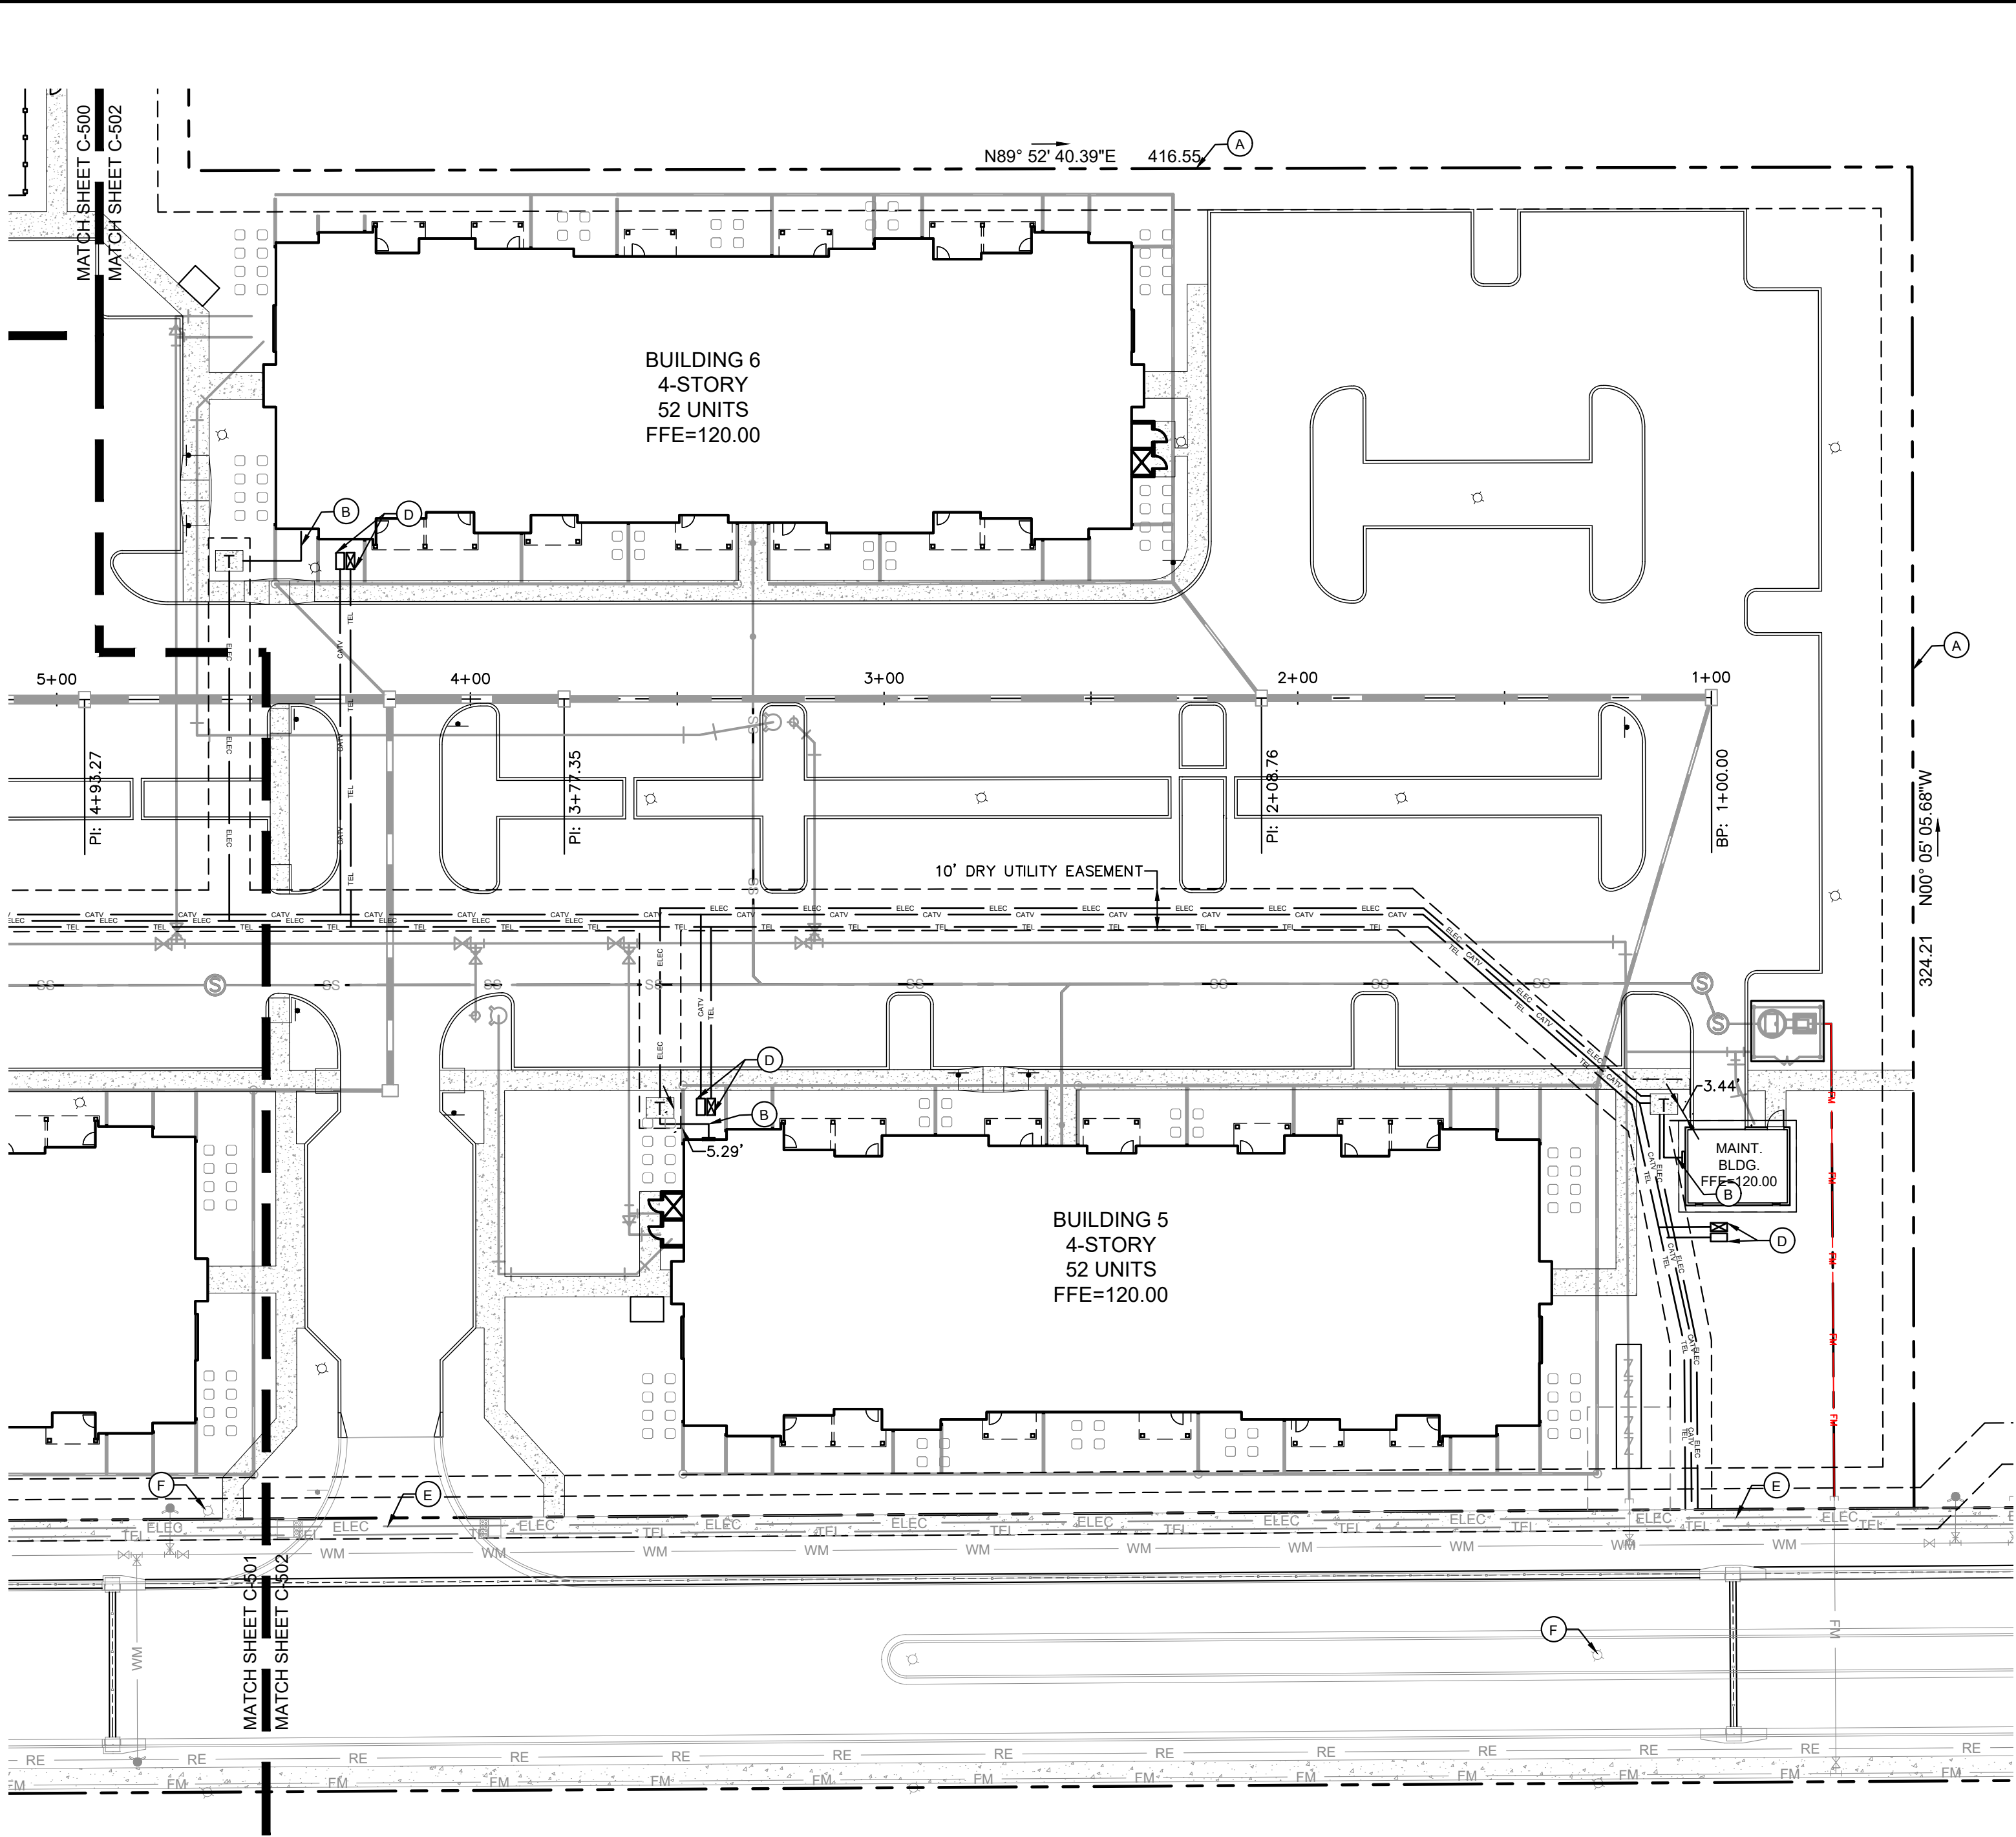


- NOTES:
- THIS PLAN IS INTENDED TO SHOW ROUTING OF THE UTILITY CONDUITS AND EASEMENT ONLY. FINAL DESIGN TO BE COMPLETED AND APPROVED BY THE RESPECTIVE UTILITY PROVIDERS.
 - CONTRACTOR TO COORDINATE WITH UTILITY PROVIDER. LOCATION, INSTALLATION AND BOX SPECIFICATION SUBJECT TO APPROVAL OF RESPECTIVE UTILITY COMPANIES
 - PHOTOMETRIC PLAN FOR STREET LIGHTS ALONG EFFIE DRIVE AND SADLER ROAD HAVE BEEN APPROVED AND INCLUDED IN THE WYLD OKAS INFRASTRUCTURE CSP.

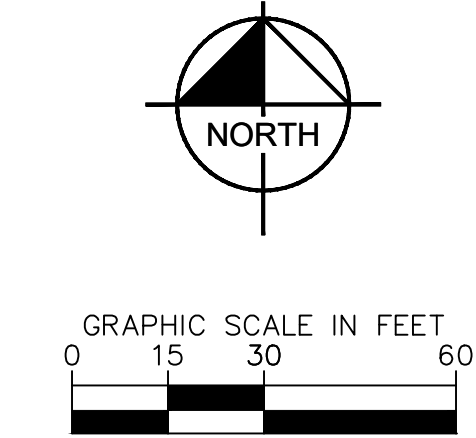

LEGEND


- (A) PROPERTY LINE
- (B) SECONDARY ELECTRICAL CONNECTION (REFER TO MEP PLANS FOR CONTINUATION)
- (C) LIGHT POLE (TYP.), REFER TO PHOTOMETRIC PLANS
- (D) DRY UTILITY PULL BOX. REFER TO MEP PLANS FOR CONTINUATION INTO BUILDING
- (E) EXISTING DRY UTILITIES
- (F) EXISTING LIGHT POLE (TYP)

SYMBOL LEGEND

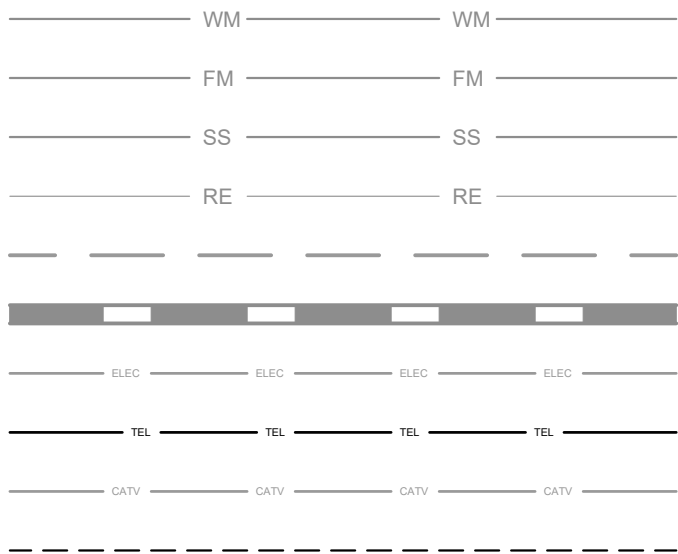


1/2" = 1' 0"

KEY MAP

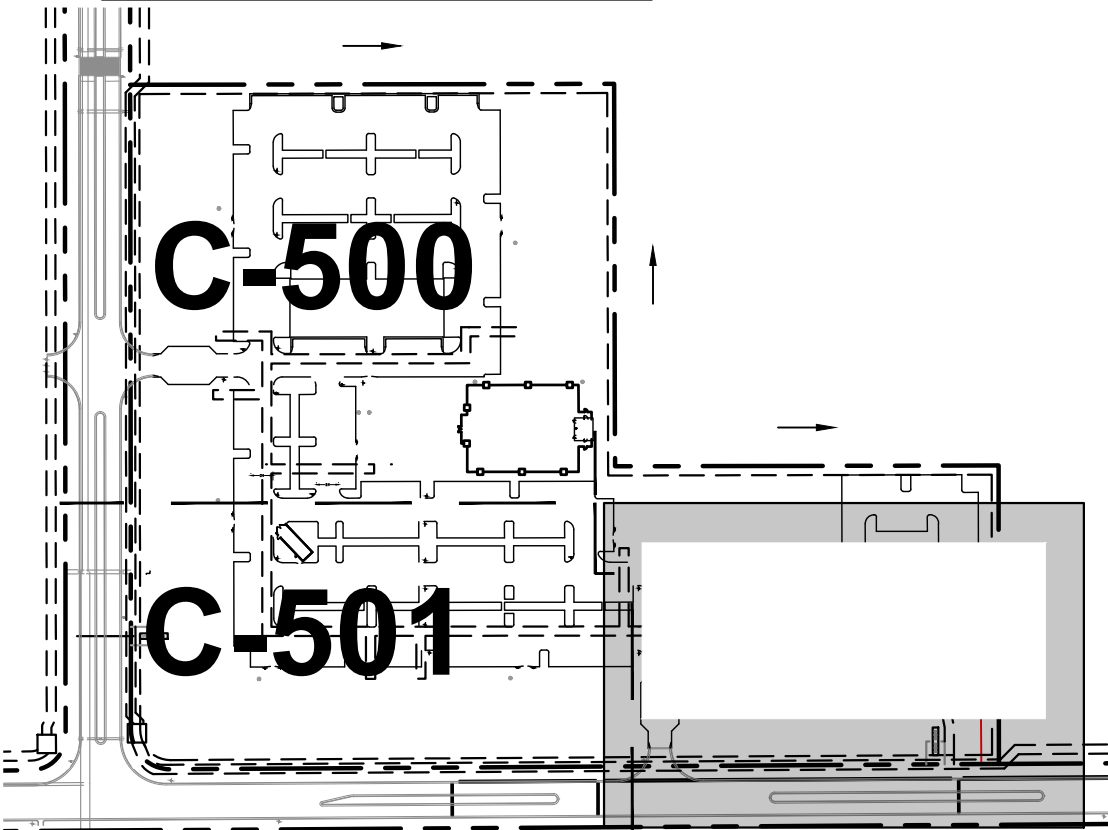

KHA PROJECT 147922000		DATE 08/31/2023		SCALE AS SHOWN		DESIGNED BY ESM		CHECKED BY KMR		FLORIDA		CITY OF APOPKA		SHEET NUMBER	
KIMLEY-HORN		2023 KIMLEY-HORN AND ASSOCIATES, INC. 445 24TH STREET, SUITE 200, VERO BEACH, FL 32960 PHONE: 772-794-4100 WWW.KIMLEY-HORN.COM		REGISTERED PROFESSIONAL ENGINEER KEN ROBERSON LICENSE No. 52074 STATE OF FLORIDA		REVISIONS		DATE		BY		10-04-24 CET			

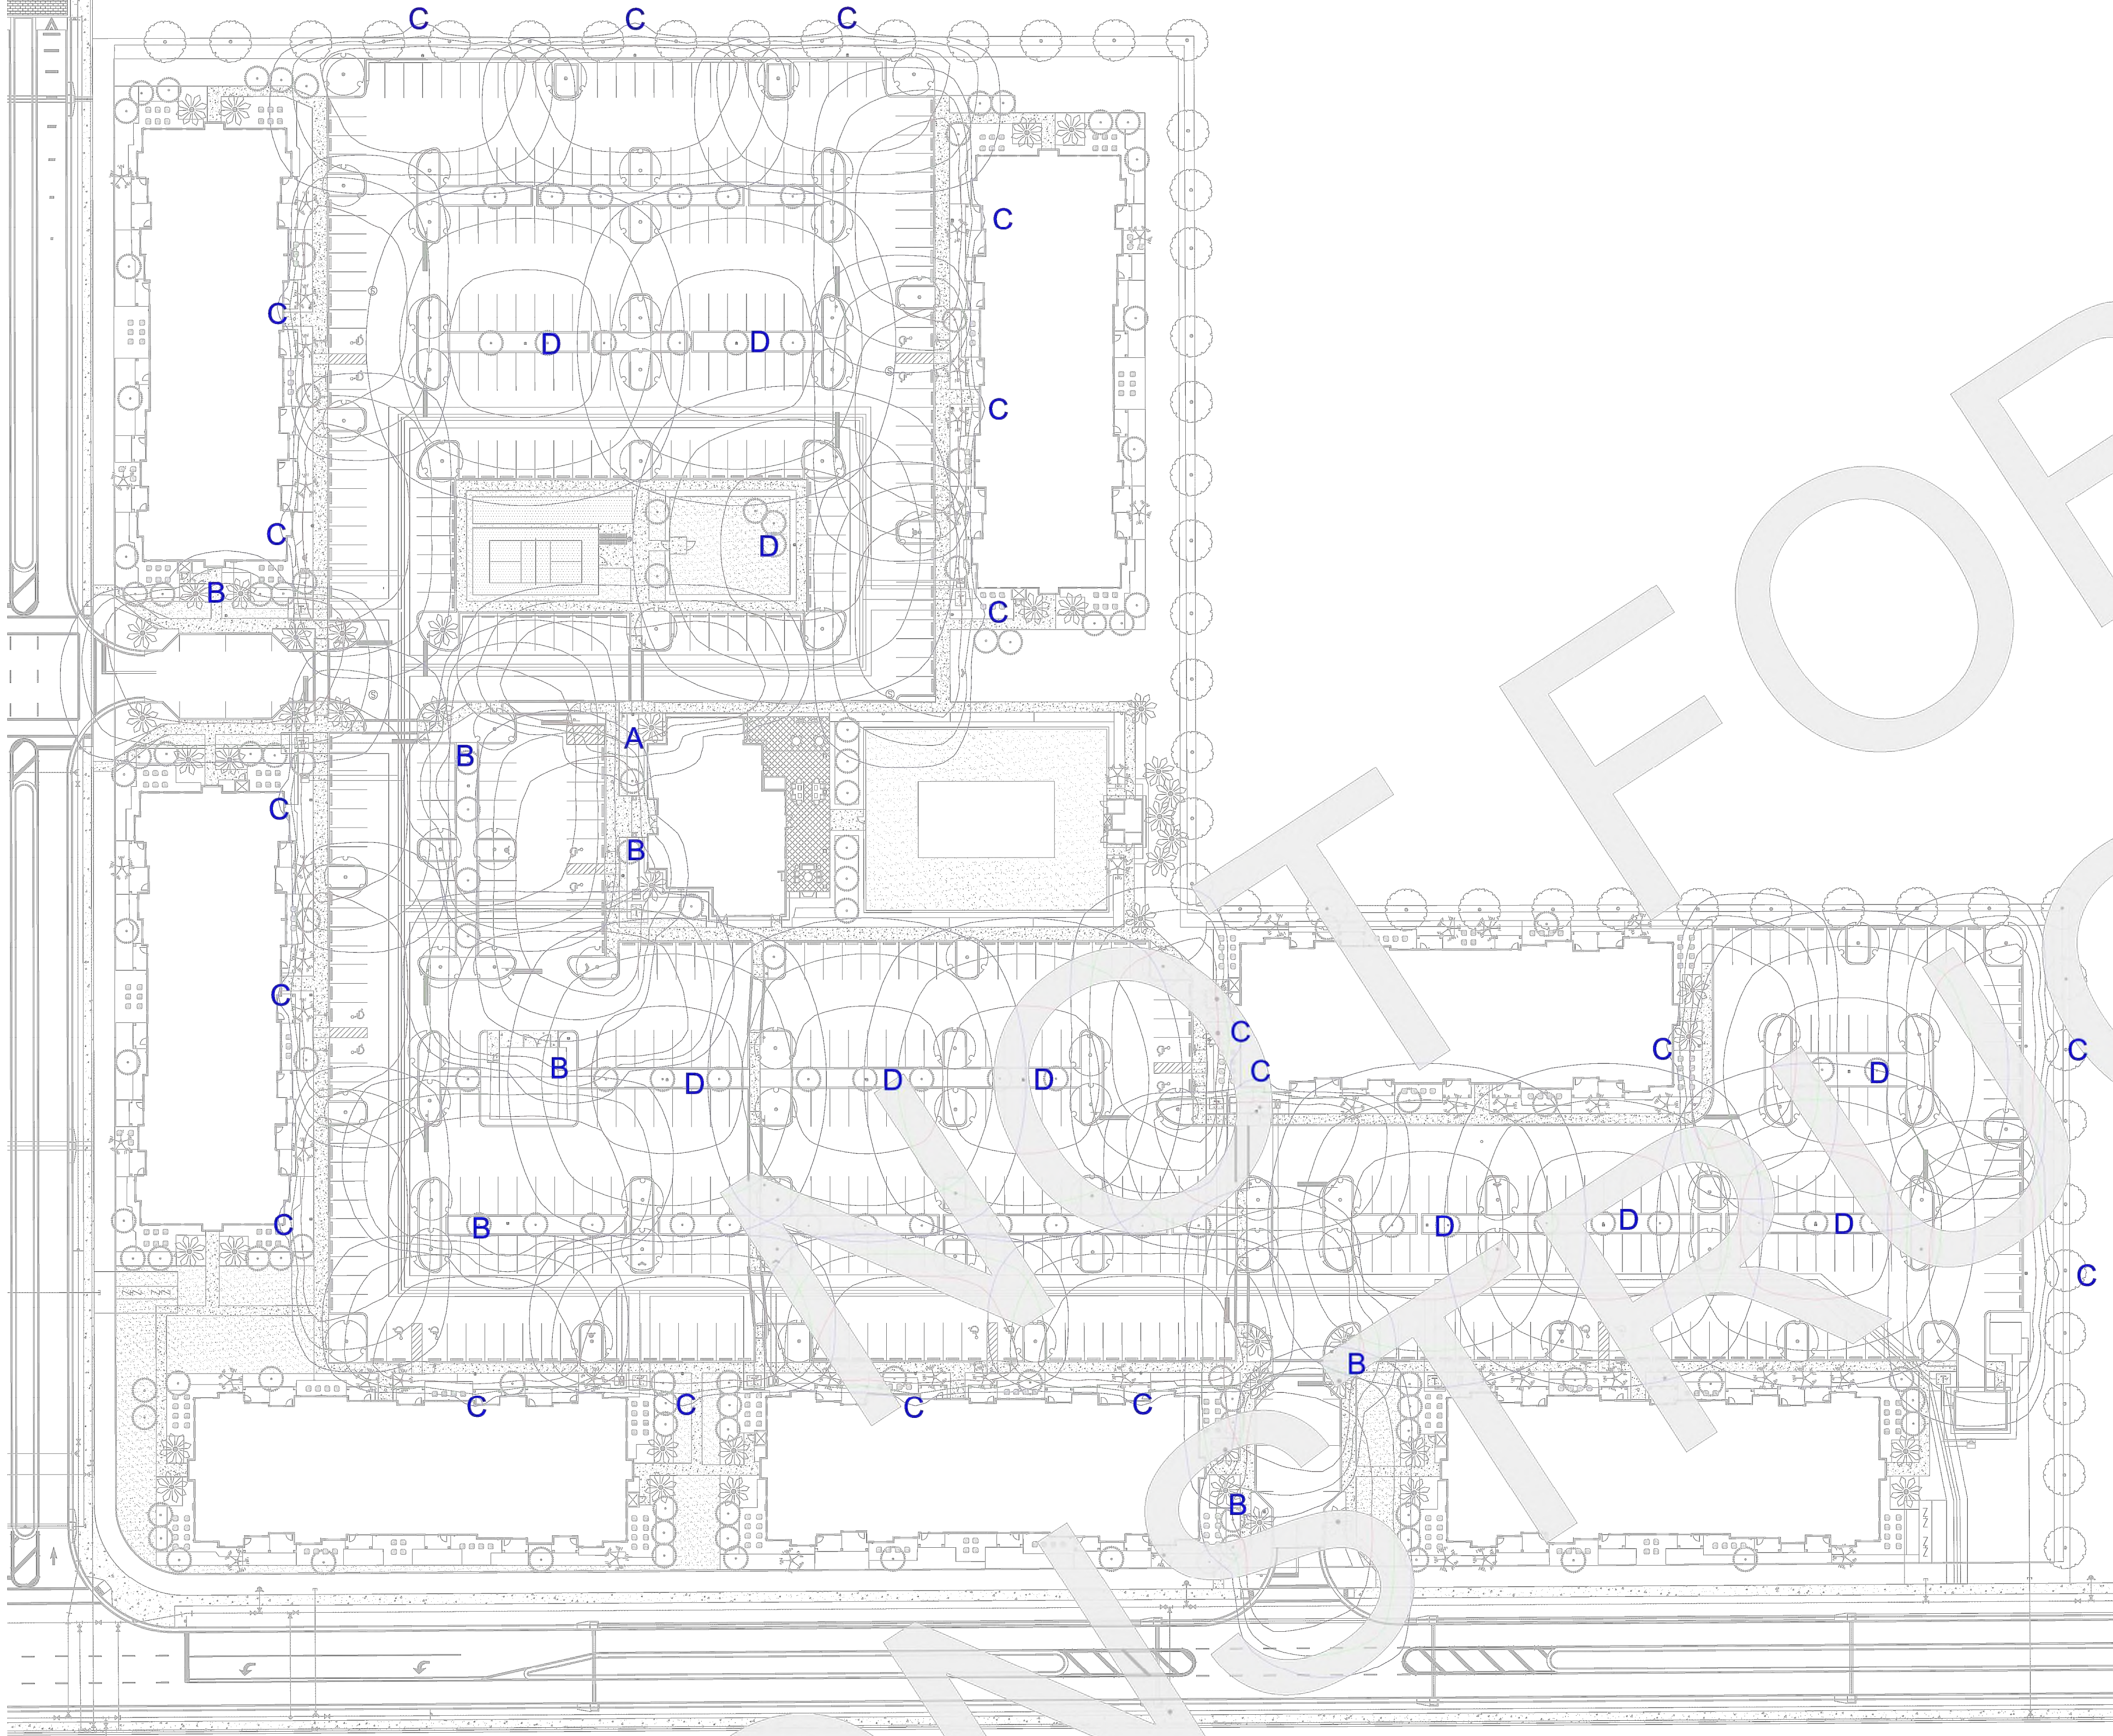

Photometric Template Coverage Plan
Scale : 1" = 50'

Duke Energy Luminaire Schedule							
Symbol	Label	Qty	LLF	Description	Wattage	Lamp	Color
	A	1	0.950	150W TYPE III LED SHOEBOX, CCT 3000K	150	LED LIGHT ENGINE	BLACK
	B	7	0.950	150W TYPE IV LED SHOEBOX, CCT 3000K	150	LED LIGHT ENGINE	BLACK
	C	20	0.950	150W TYPE IV LED SHOEBOX WITH HOUSE SIDE SHIELD, CCT 3000K	150	LED LIGHT ENGINE	BLACK
	D	10	0.950	150W TYPE V LED SHOEBOX, CCT 3000K	150	LED LIGHT ENGINE	BLACK

General Notes:


- Duke Energy Site lighting is engineered, installed, and connected per NESC for Utility work and is owned and maintained by Duke Energy under a FPSC regulated leased lighting program.
- Duke Energy Lighting is fed directly from Utility secondary distribution system via closest transformer and is not connected to any metered building or service point. All Duke Energy conductors are in conduit at 36" BFG minimum per NESC for Utility work.
- Poles are Promenade 30' OAL direct buried concrete tenon top with a fixture mounting height of 25' AFG, black in color.
- Owner shall be responsible for coordinating any landscape conflicts with landscape architect. Owner shall be responsible for any necessary future trimming or pruning of proposed landscaped plantings.

PRELIMINARY

SCALE: 1" = 50'

Designer
Christopher Cordell
Date
September 03, 2022
Scale
1" = 50'
Drawing No.
SLC-01

Program & Copyright: This document together with all drawings and specifications are the property of Duke Energy. No part of this document may be reproduced or transmitted in any form or by any means electronic or mechanical, including photocopying, recording, or by any information storage and retrieval system, without prior written permission from Duke Energy. All rights reserved. This document is for the use of the client only and is not to be distributed to any other party without the written consent of Duke Energy. All drawings and specifications are subject to change without notice. Normal tolerance or variance, when indicated, shall apply to all dimensions.

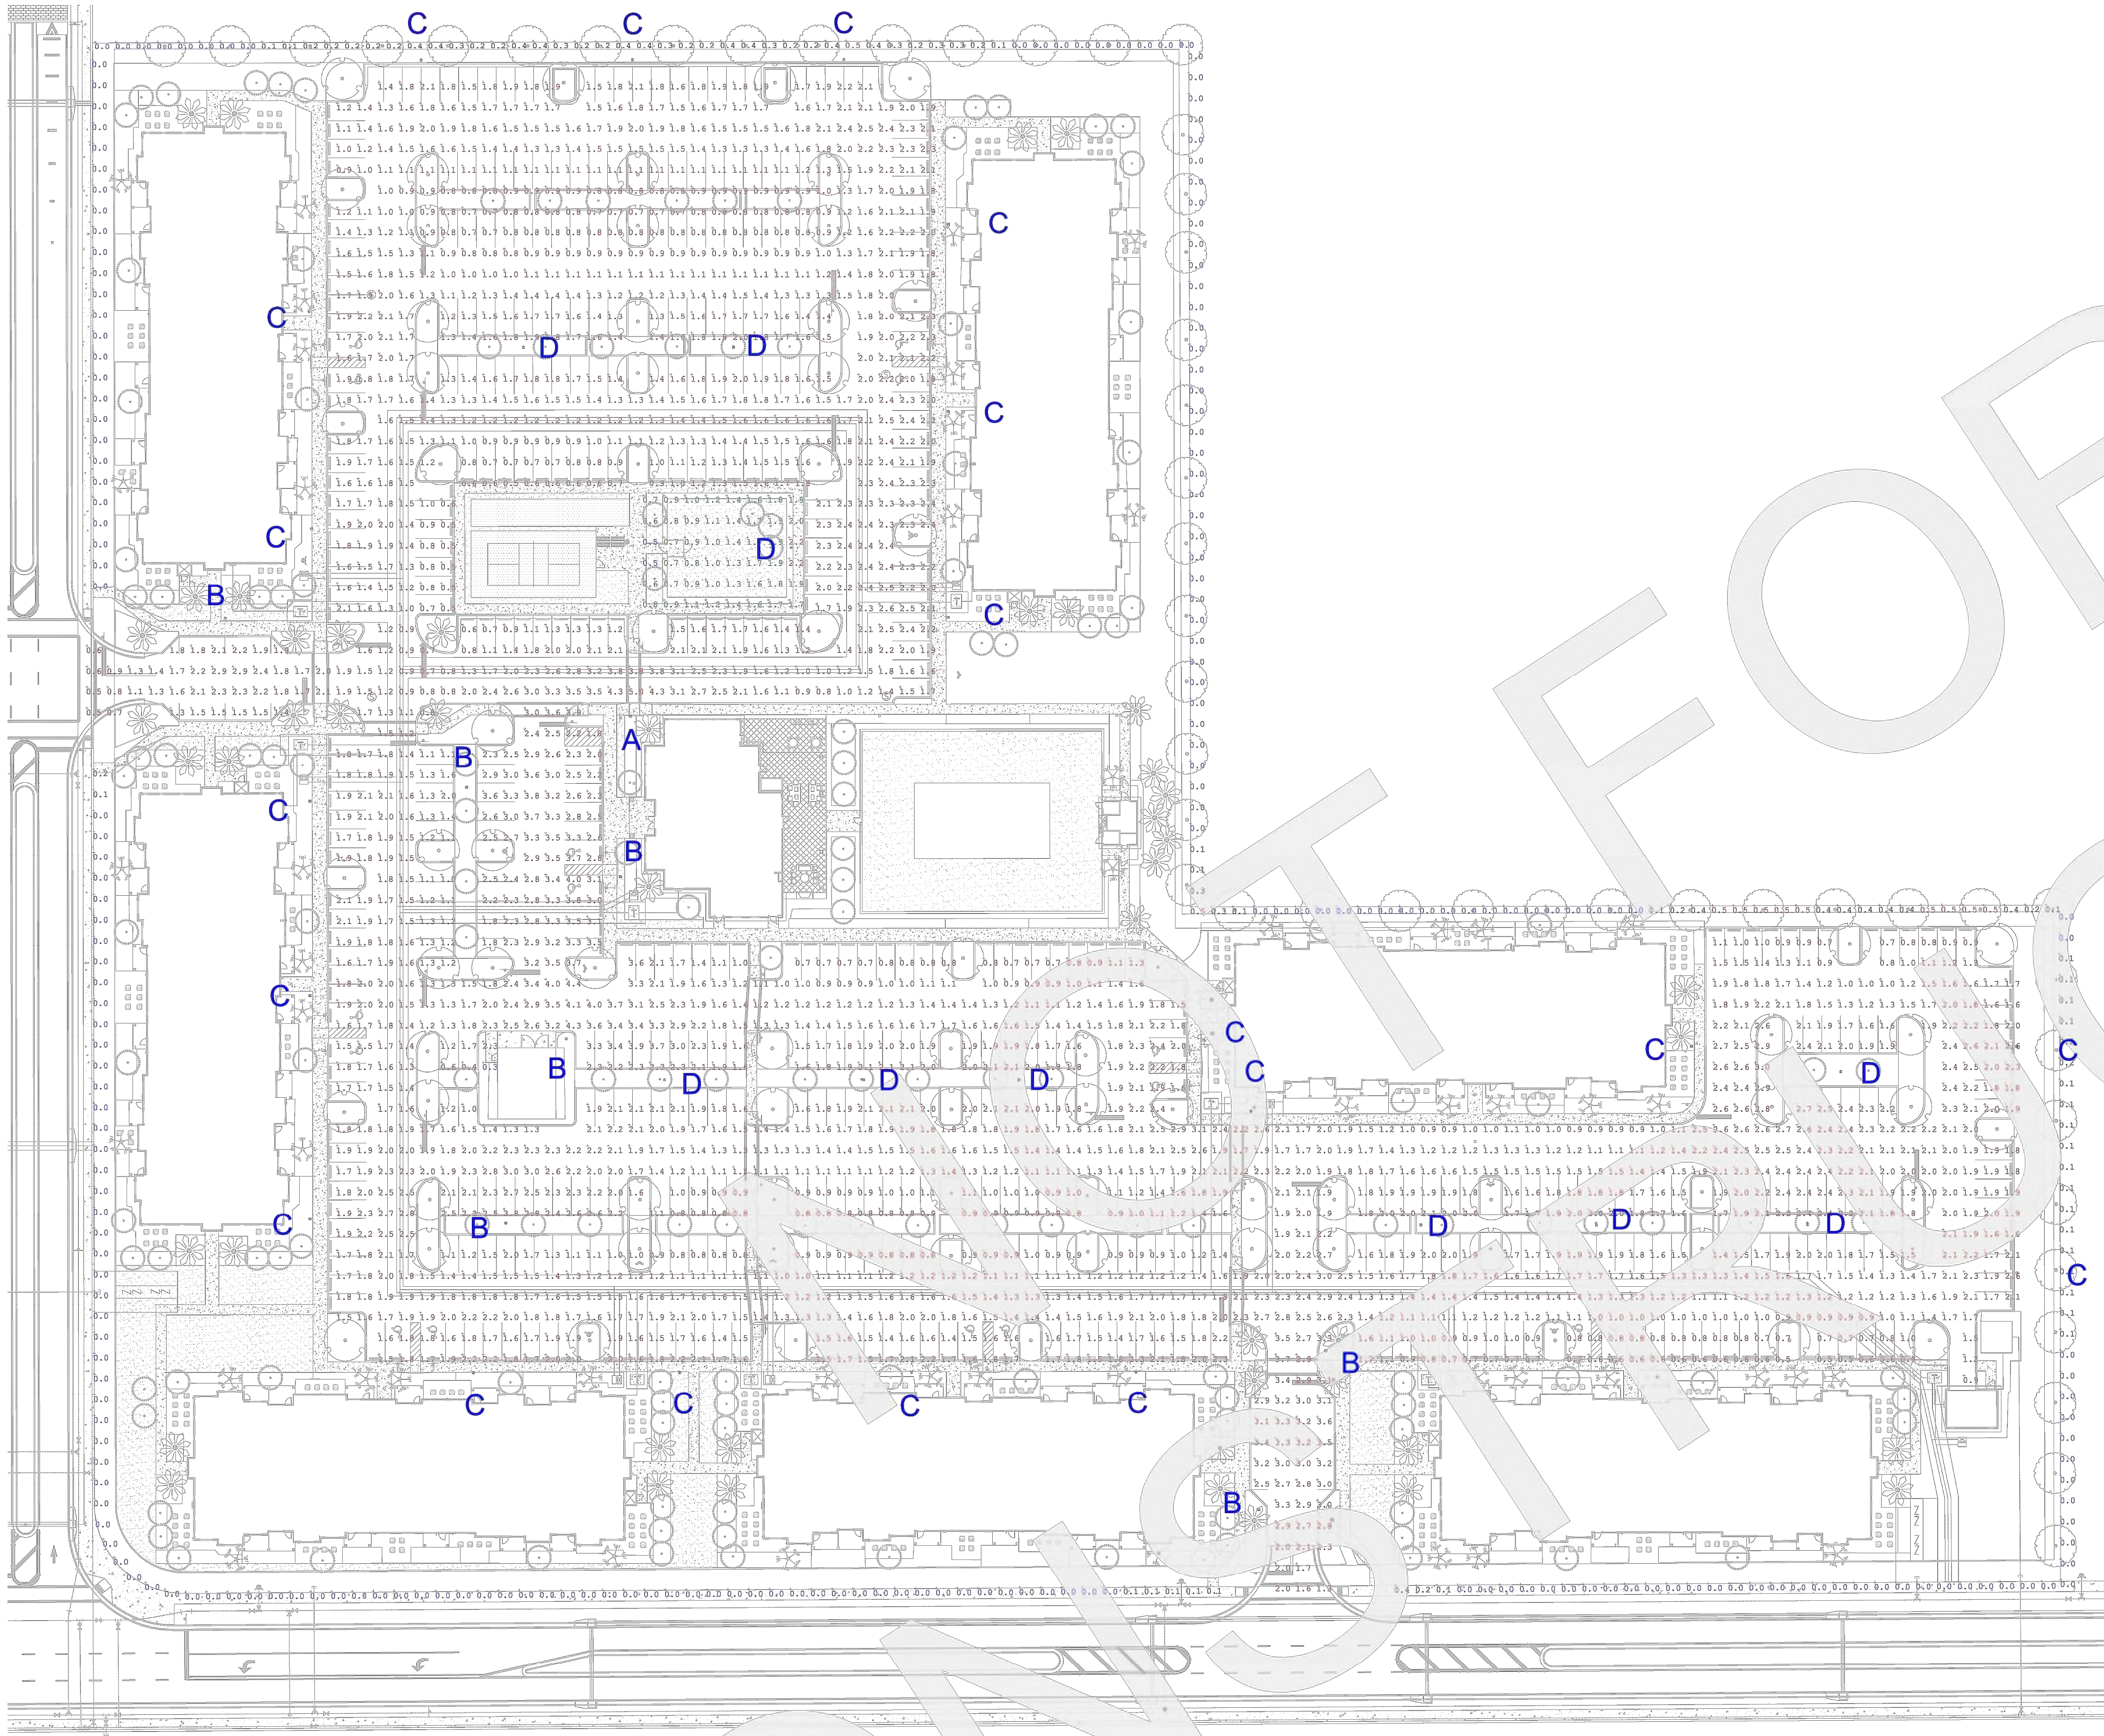

Site Photometry Plan
Scale : 1" = 50'

Calculation Summary						
Label	Symbol	Units	Avg	Max	Min	Avg/Min
Parking and Drives	+	Fc	1.68	5.0	0.3	5.60
Dog Park Area	+	Fc	1.28	2.2	0.5	2.56
Property Line	+	Fc	0.07	0.5	0.0	N.A.



SHOEBOX LED
(Meets Dark Sky Criteria)

LED (Light-emitting diode)	150 210 420 watts
Mounting height	25'-35'
Color	Bronze Black
Pole	Promenade concrete Static Cast concrete Tenon Top concrete
Applications	Neighborhoods Roadways Shopping centers

Light source: LED (w/ite)
Wattage: 150 | 210 | 420 watts
Light pattern: IES Type V | Type IV (forward throw) | Type III
IESNA cutoff classification: Full-cutoff
BUG rating: Type III, IV, V = B3U0G4 / B5U0G3
Type IV, V = B4U0G5 / B5U0G5
Color temperature: 3,000K | 4,000K

POLE AVAILABLE	MOUNTING HEIGHT	COLOR
Promenade concrete	25'-35'	Bronze, Black
Static Cast concrete	25'-40'	Gray
Tenon Top concrete	25'-40'	Gray

FEATURES

- Turnkey operation
- Little or no installation cost
- Design services by lighting professionals included
- Maintenance, electricity & warranty included
- One low monthly cost on your electric bill

BENEFITS

- Provides hassle-free installation and service
- Frees up capital for other projects
- Meets industry standards and lighting ordinances
- Eliminates high and unexpected repair bills
- Convenience and savings for you

For additional information, contact us at ODLFlorida@duke-energy.com.



BUILDING A SMARTER ENERGY FUTURE®

©2022 Duke Energy Corporation 220513-2 DEF 6/22

Type V



Type IV



Type III



light distribution pattern

Light Fixture Information



PRELIMINARY



SCALE: 1" = 50'



DUKE ENERGY®
Outdoor Lighting Solutions
3500 Exchange Plaza
Lafayette, LA 70503-32748
www.duke-energy.com

Lighting Design Services. Carefully designed lighting plans are essential to the success of any lighting project. Our experienced designers will work closely with you to develop a lighting plan that meets your needs and budget. Our services include site visits, lighting design, and lighting installation. We are committed to providing the highest quality lighting solutions for our customers.

Designer
Christopher Cordell

Date
September 03, 2022

Scale
1" = 50'


Drawing No.
SLC-02

2 of 2


Madison Apopka Apartments - Site Lighting Plan
Apopka, Florida

CONTROL CENTER DESIGNED
& MANUFACTURED TO MEET
ALL D.E.P. REQUIREMENTS

SEE SCHEDULE FOR
ELECTRICAL SERVICE REQUIREMENTS

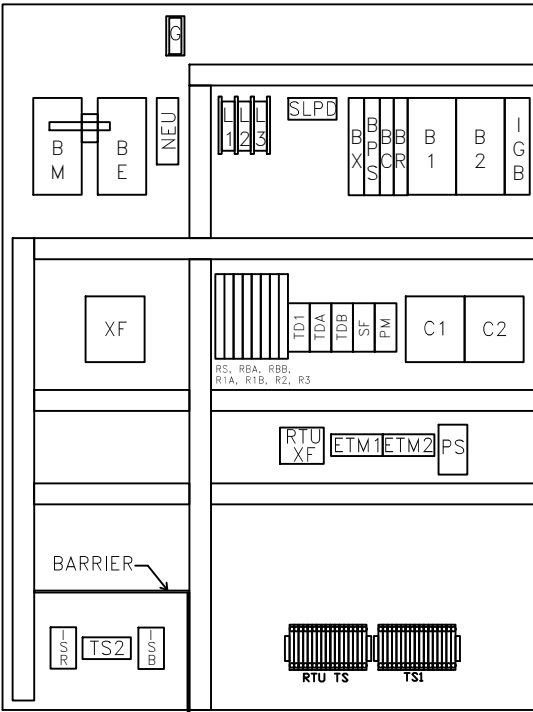

INTERIOR LAYOUT

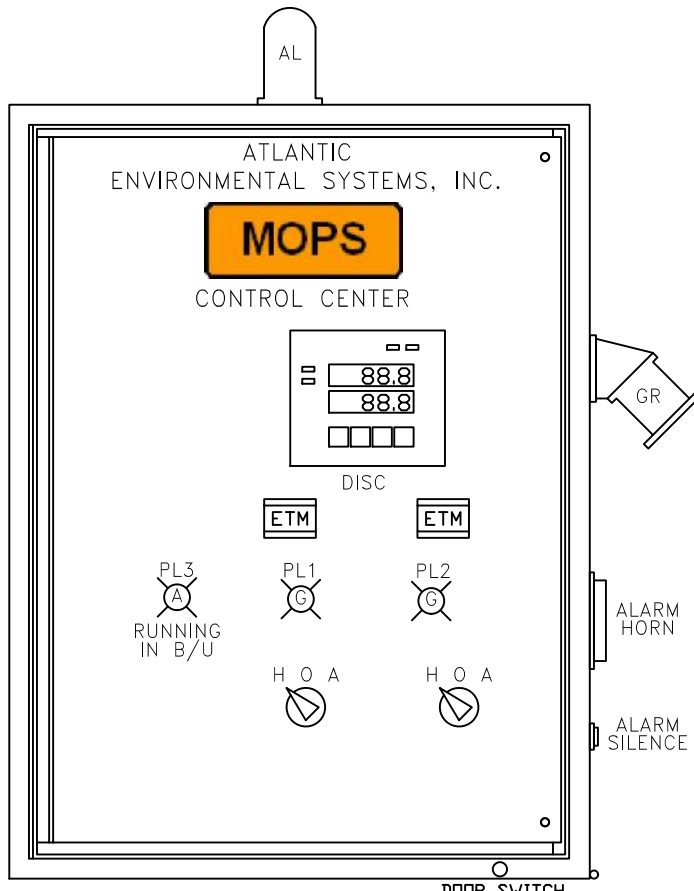

INNER DOOR
(OUTER DOOR NOT NOT SHOWN FOR CLARITY)

MOPS CONTROL CENTER

PANEL COMPONENTS

ALT ALTERNATOR (IN DISC)
AS ALARM SILENCE SWITCH
B1-2 MOTOR BREAKERS
BC CONTROL BREAKER
BE EMERGENCY BREAKER
BM MAIN BREAKER
BR GF1 RECEPTACLE BREAKER
BPS POWER SUPPLY BREAKER
BX TRANSFORMER BREAKER
C1-2 MOTOR START CONTACTORS
CR GF1 CONVENIENCE RECEPTACLE
DISC DUPLEX INTRINSICALLY- SC100
SAFE CONTROLLER
ETM ELAPSED TIME METER
G GROUND
GR GENERATOR RECEPTACLE
H HORN
HOA HAND-OFF-AUTO SWITCH- GE
(ON DISC)
IGB INLET GRINDER BREAKER
NEU NEUTRAL
PL1,2,3 PILOT LIGHT (GE)
PM PHASE MONITOR
PS POWER SUPPLY
R2-3 RELAYS
RBA-BBATTERY RELAYS
RS SILENCE RELAY
R1A-BRELAYS
RTUXFRTU TRANSFORMER
SF SEAL FAIL RELAY
SLPD SURGE/LIGHTNING PROTECTION DEVICE
TS1 TERMINAL STRIP FOR PUMPS
TS2 TERMINAL STRIP FOR L.S.
XF 50/60Hz 0.5KVA TRANSFORMER

ENCLOSURE

NEMA 4X STAINLESS STEEL
SINGLE DOOR w/RADIOLOCK HASP
ALUMINUM INNER (DEAD FRONT) DOOR
30"H x 30"W x 8"D
PANEL LABELED FOR U.L. 508A
"MOTOR CONTROL CENTERS" AND
U.L. 698A "HAZARDOUS LOCATION PANELS"

NOTE:

SEE CONTROL PANEL DETAIL
SHEET FOR ADDITIONAL NOTES.

27	NEU	NEU	NEU	120	120	120	#1-20	COM	SF1	SF2	T1	T2	T3
RECORD	NEU	120V	RTU			PUMP			MOTOR				
			TERMINALS			SEAL			1				
						FAIL			LEADS				


TS1 TERMINAL SCHEDULE

TS1 TERMINAL SCHEDULE

15	16	17	18	19	20	21	22	23	24	25	26	27
MT1	G	MOTOR	LEADS	MT2	G	MOTOR	LEADS					
MT1	G	MOTOR	LEADS	MT2	G	MOTOR	LEADS					


TS2 TERMINAL SCHEDULE

HUB AND INVERT LOCATION

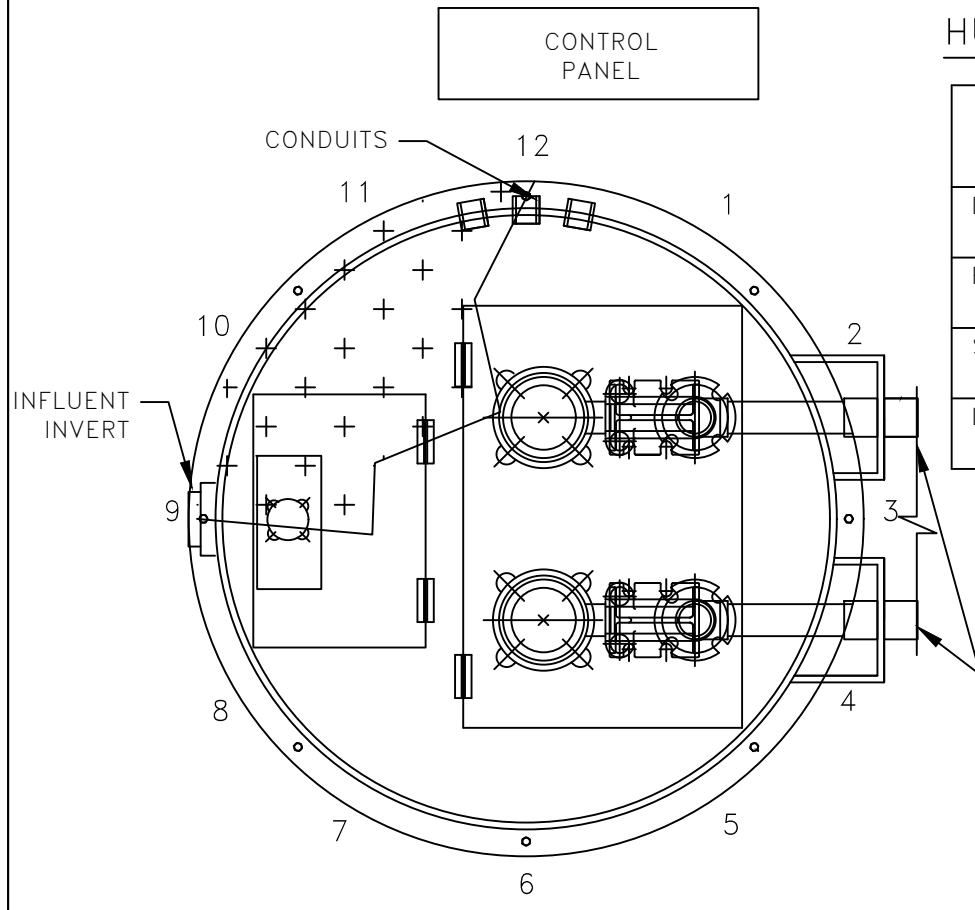

SCHEMATIC BASED ON THE STATION'S DISCHARGE BEING LOCATED
AT THE #3 CLOCK POSITION. SEE SCHEDULE FOR LOCATION OF
INVERTS AND CONTROL PANEL. LOCATIONS SUBJECT TO CHANGE.

NOTE: BACKFILL AROUND LIFT
STATION FROM ANTI-FLOATATION RING
UP TO FINISHED GRADE SHALL BE
COMMON FILL COMPACTED IN
12-INCH MAX. LIFTS TO 98%
DENSITY PER AASHTO T-180.
CONTRACTOR SHALL EXERCISE CARE
NOT TO DAMAGE WETWELL DURING
COMPACTION.

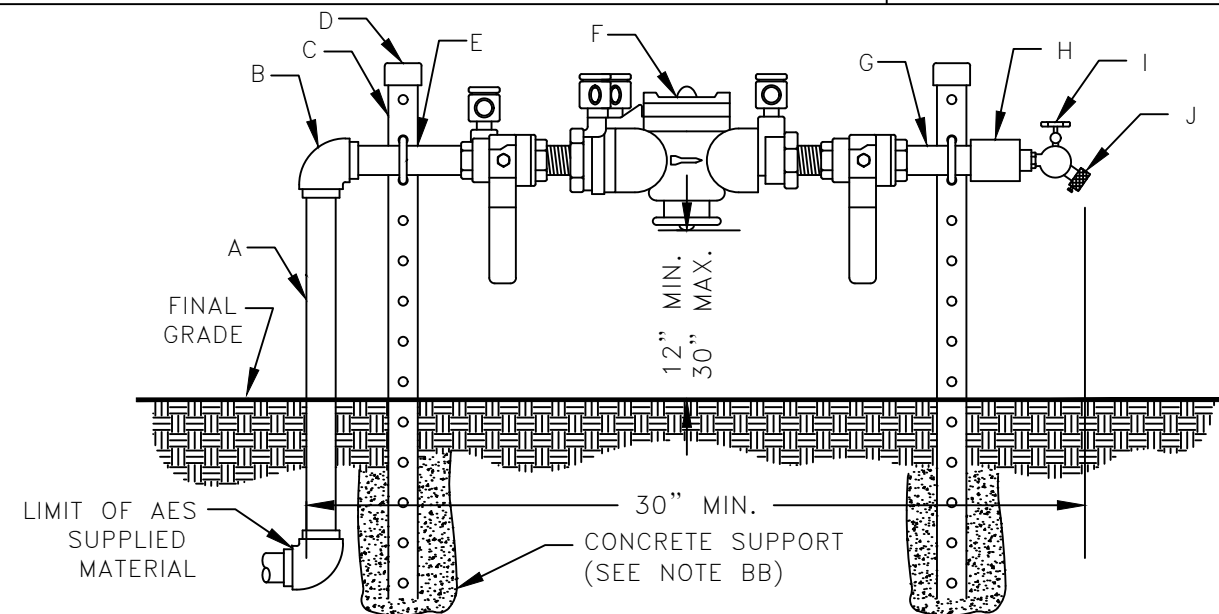

ITEM	QTY.	DESCRIPTION
A	1	3/4" x 24" S.S. NIPPLE
B	2	3/4" x 1" S.S. 90° ELBOW
C	2	1"x1"x40" S.S. SUPPORT BRACKET
D	2	SUPPORT BRACKET CAPS P/N 2116
E	2	3/4" S.S. PIPE BOLTS


ITEM	QTY.	DESCRIPTION
F	1	3/4" APP. BACKFLOW PREVENTER
G	1	3/4" x 4" S.S. NIPPLE
H	1	3/4" x 3/4" S.S. COUPLING
I	1	3/4" BRONZE HOSE BIB
J	1	3/4" VACUUM BREAKER

DETAIL B

R.P.Z. BACKFLOW PREVENTER ASSEMBLY DETAIL


U.S.C. AND A.S.S.E. APPROVED

N.T.S.

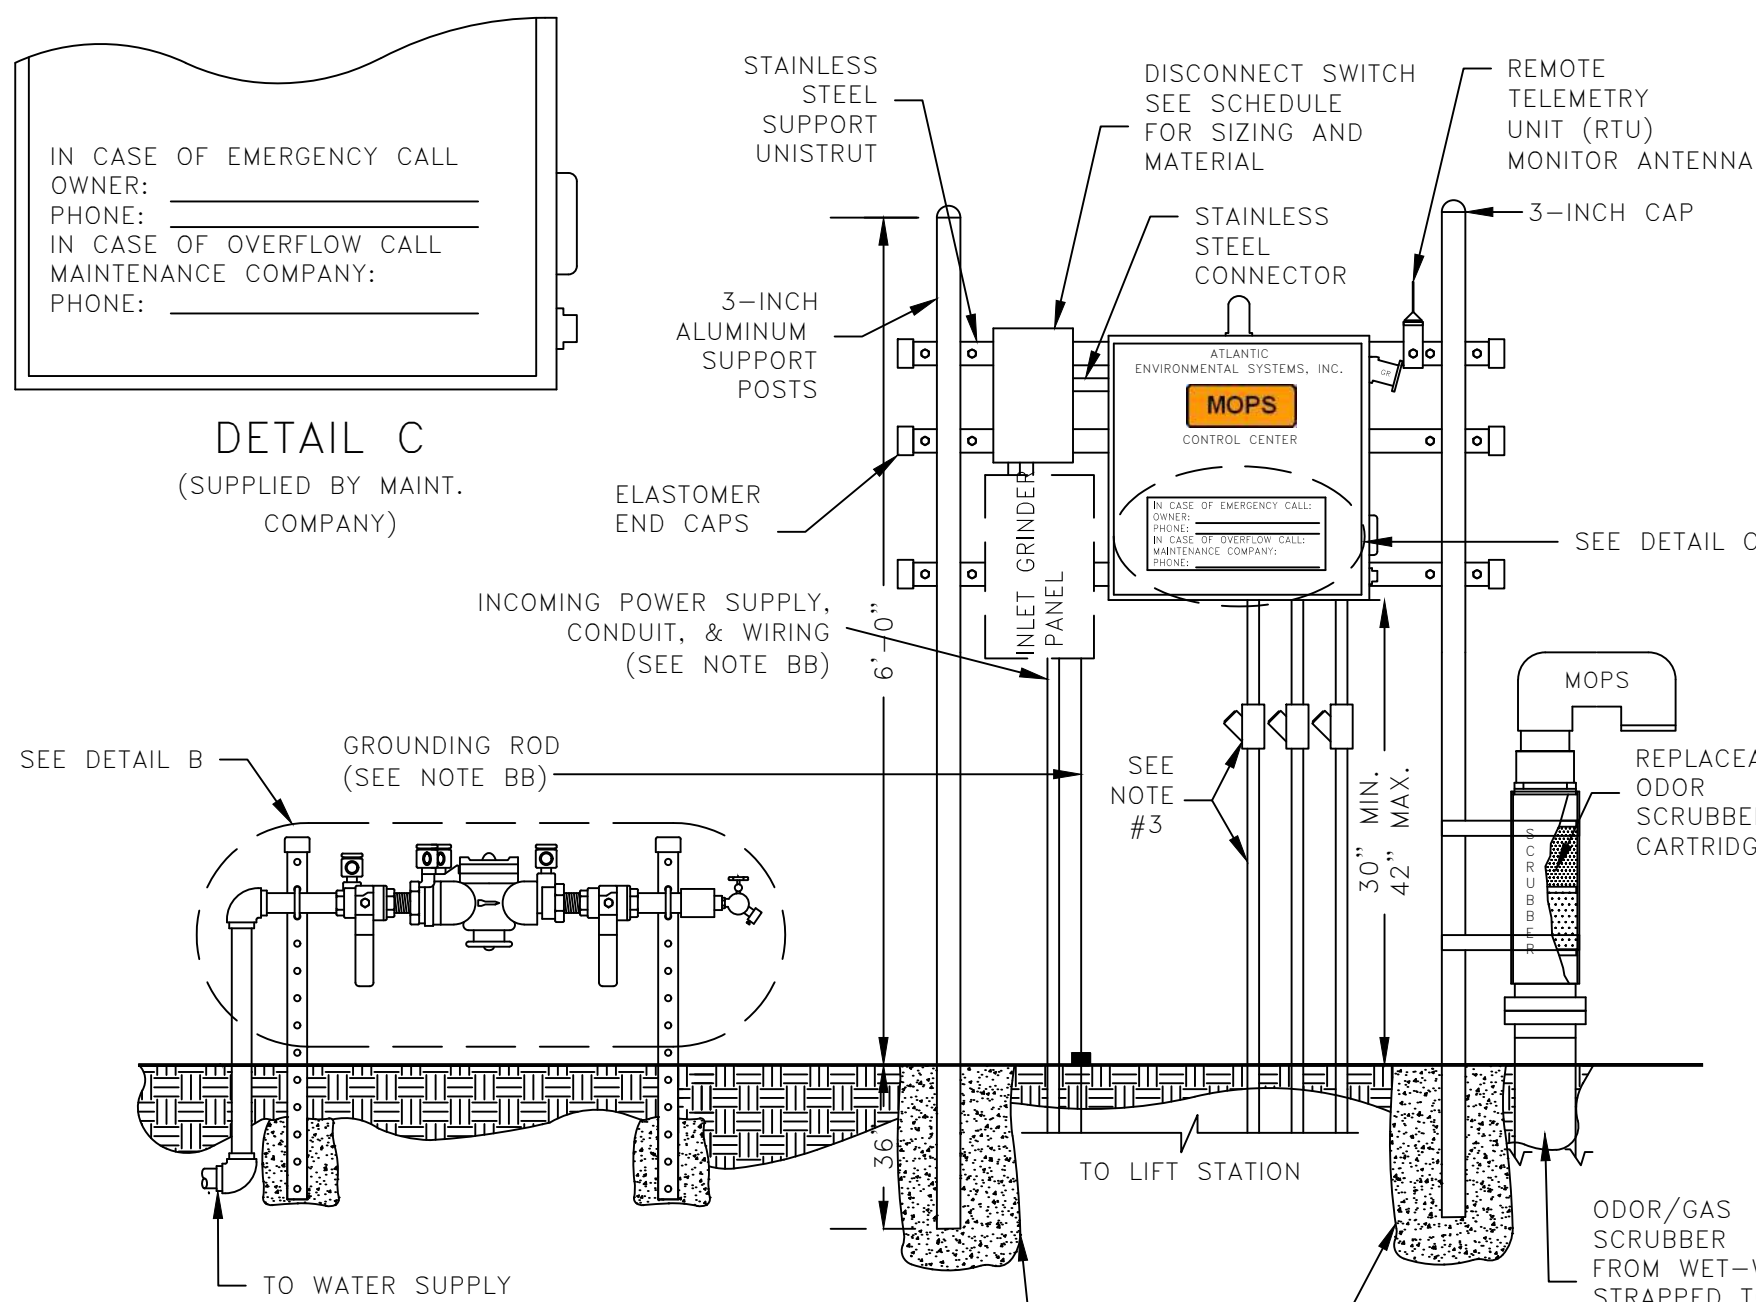


CONTROL CENTER ASSEMBLY AND INSTALLATION

N.T.S.

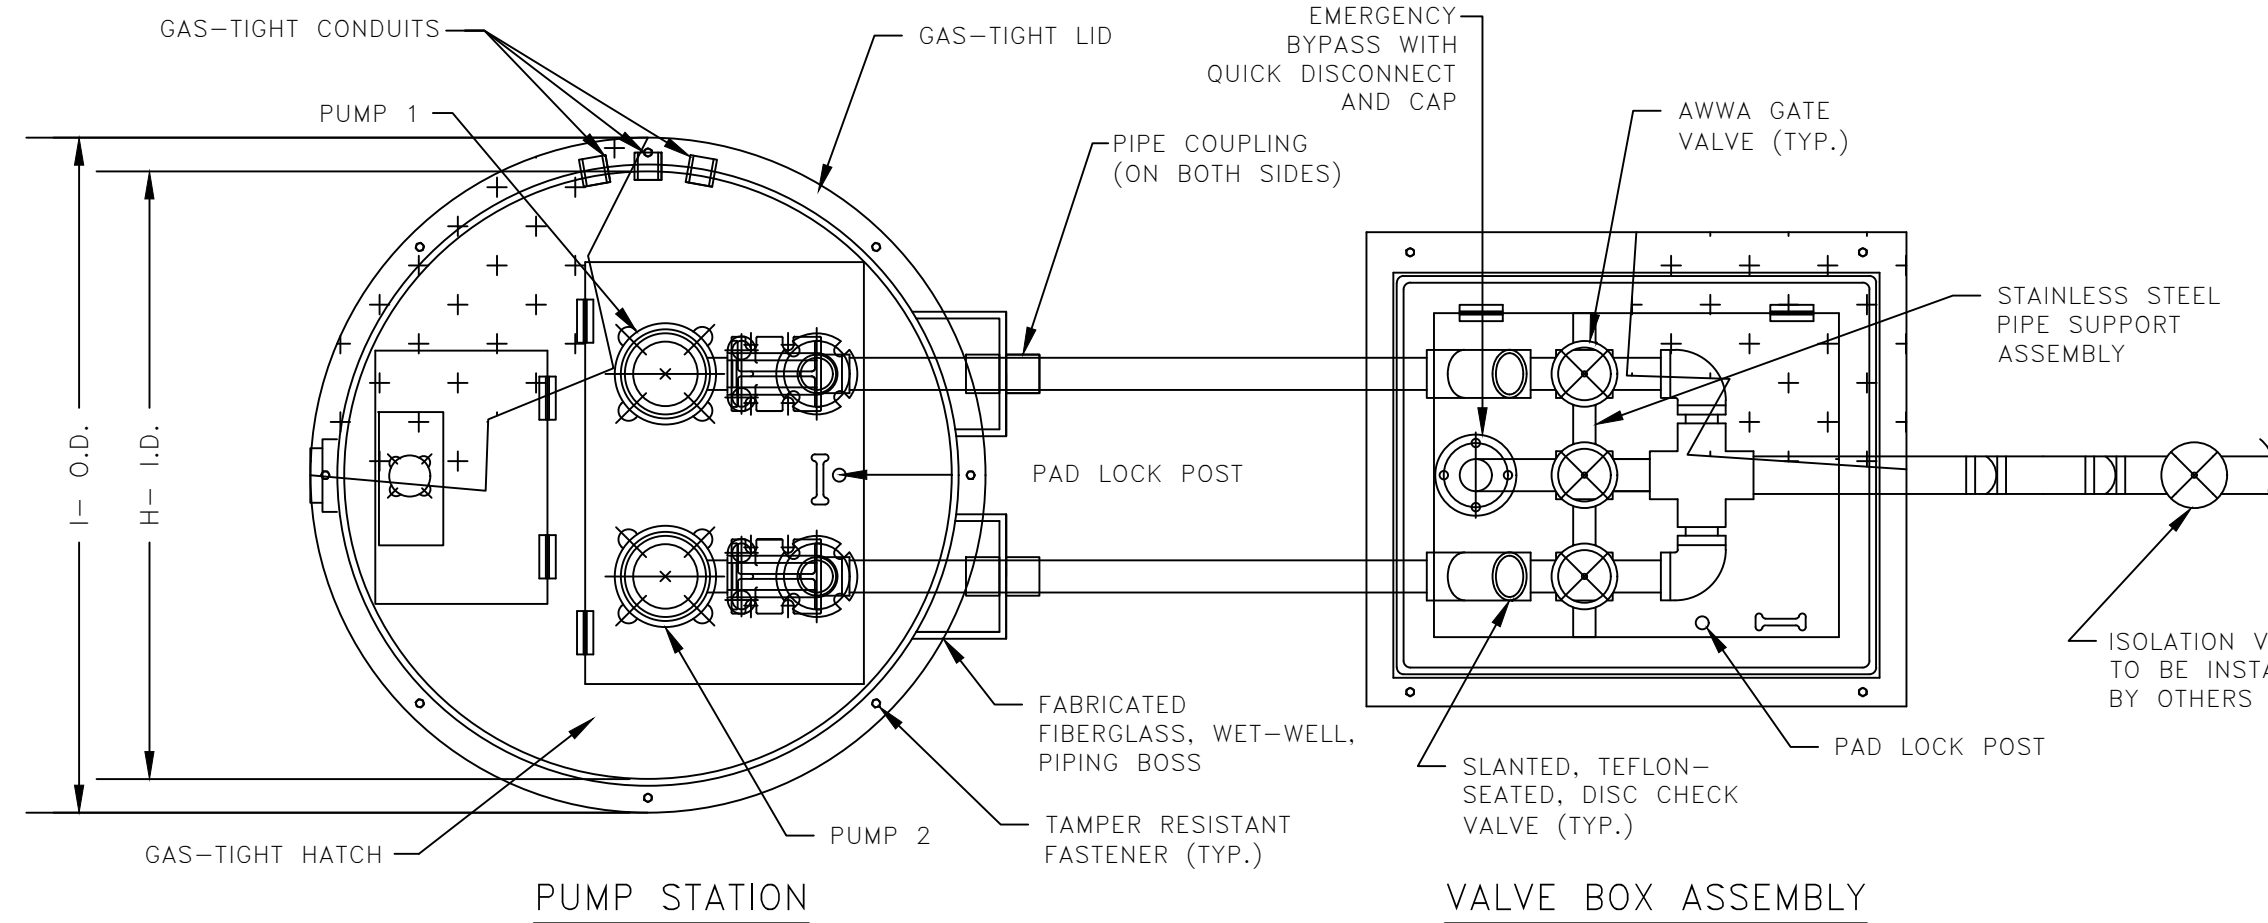


TOP VIEW

N.T.S.

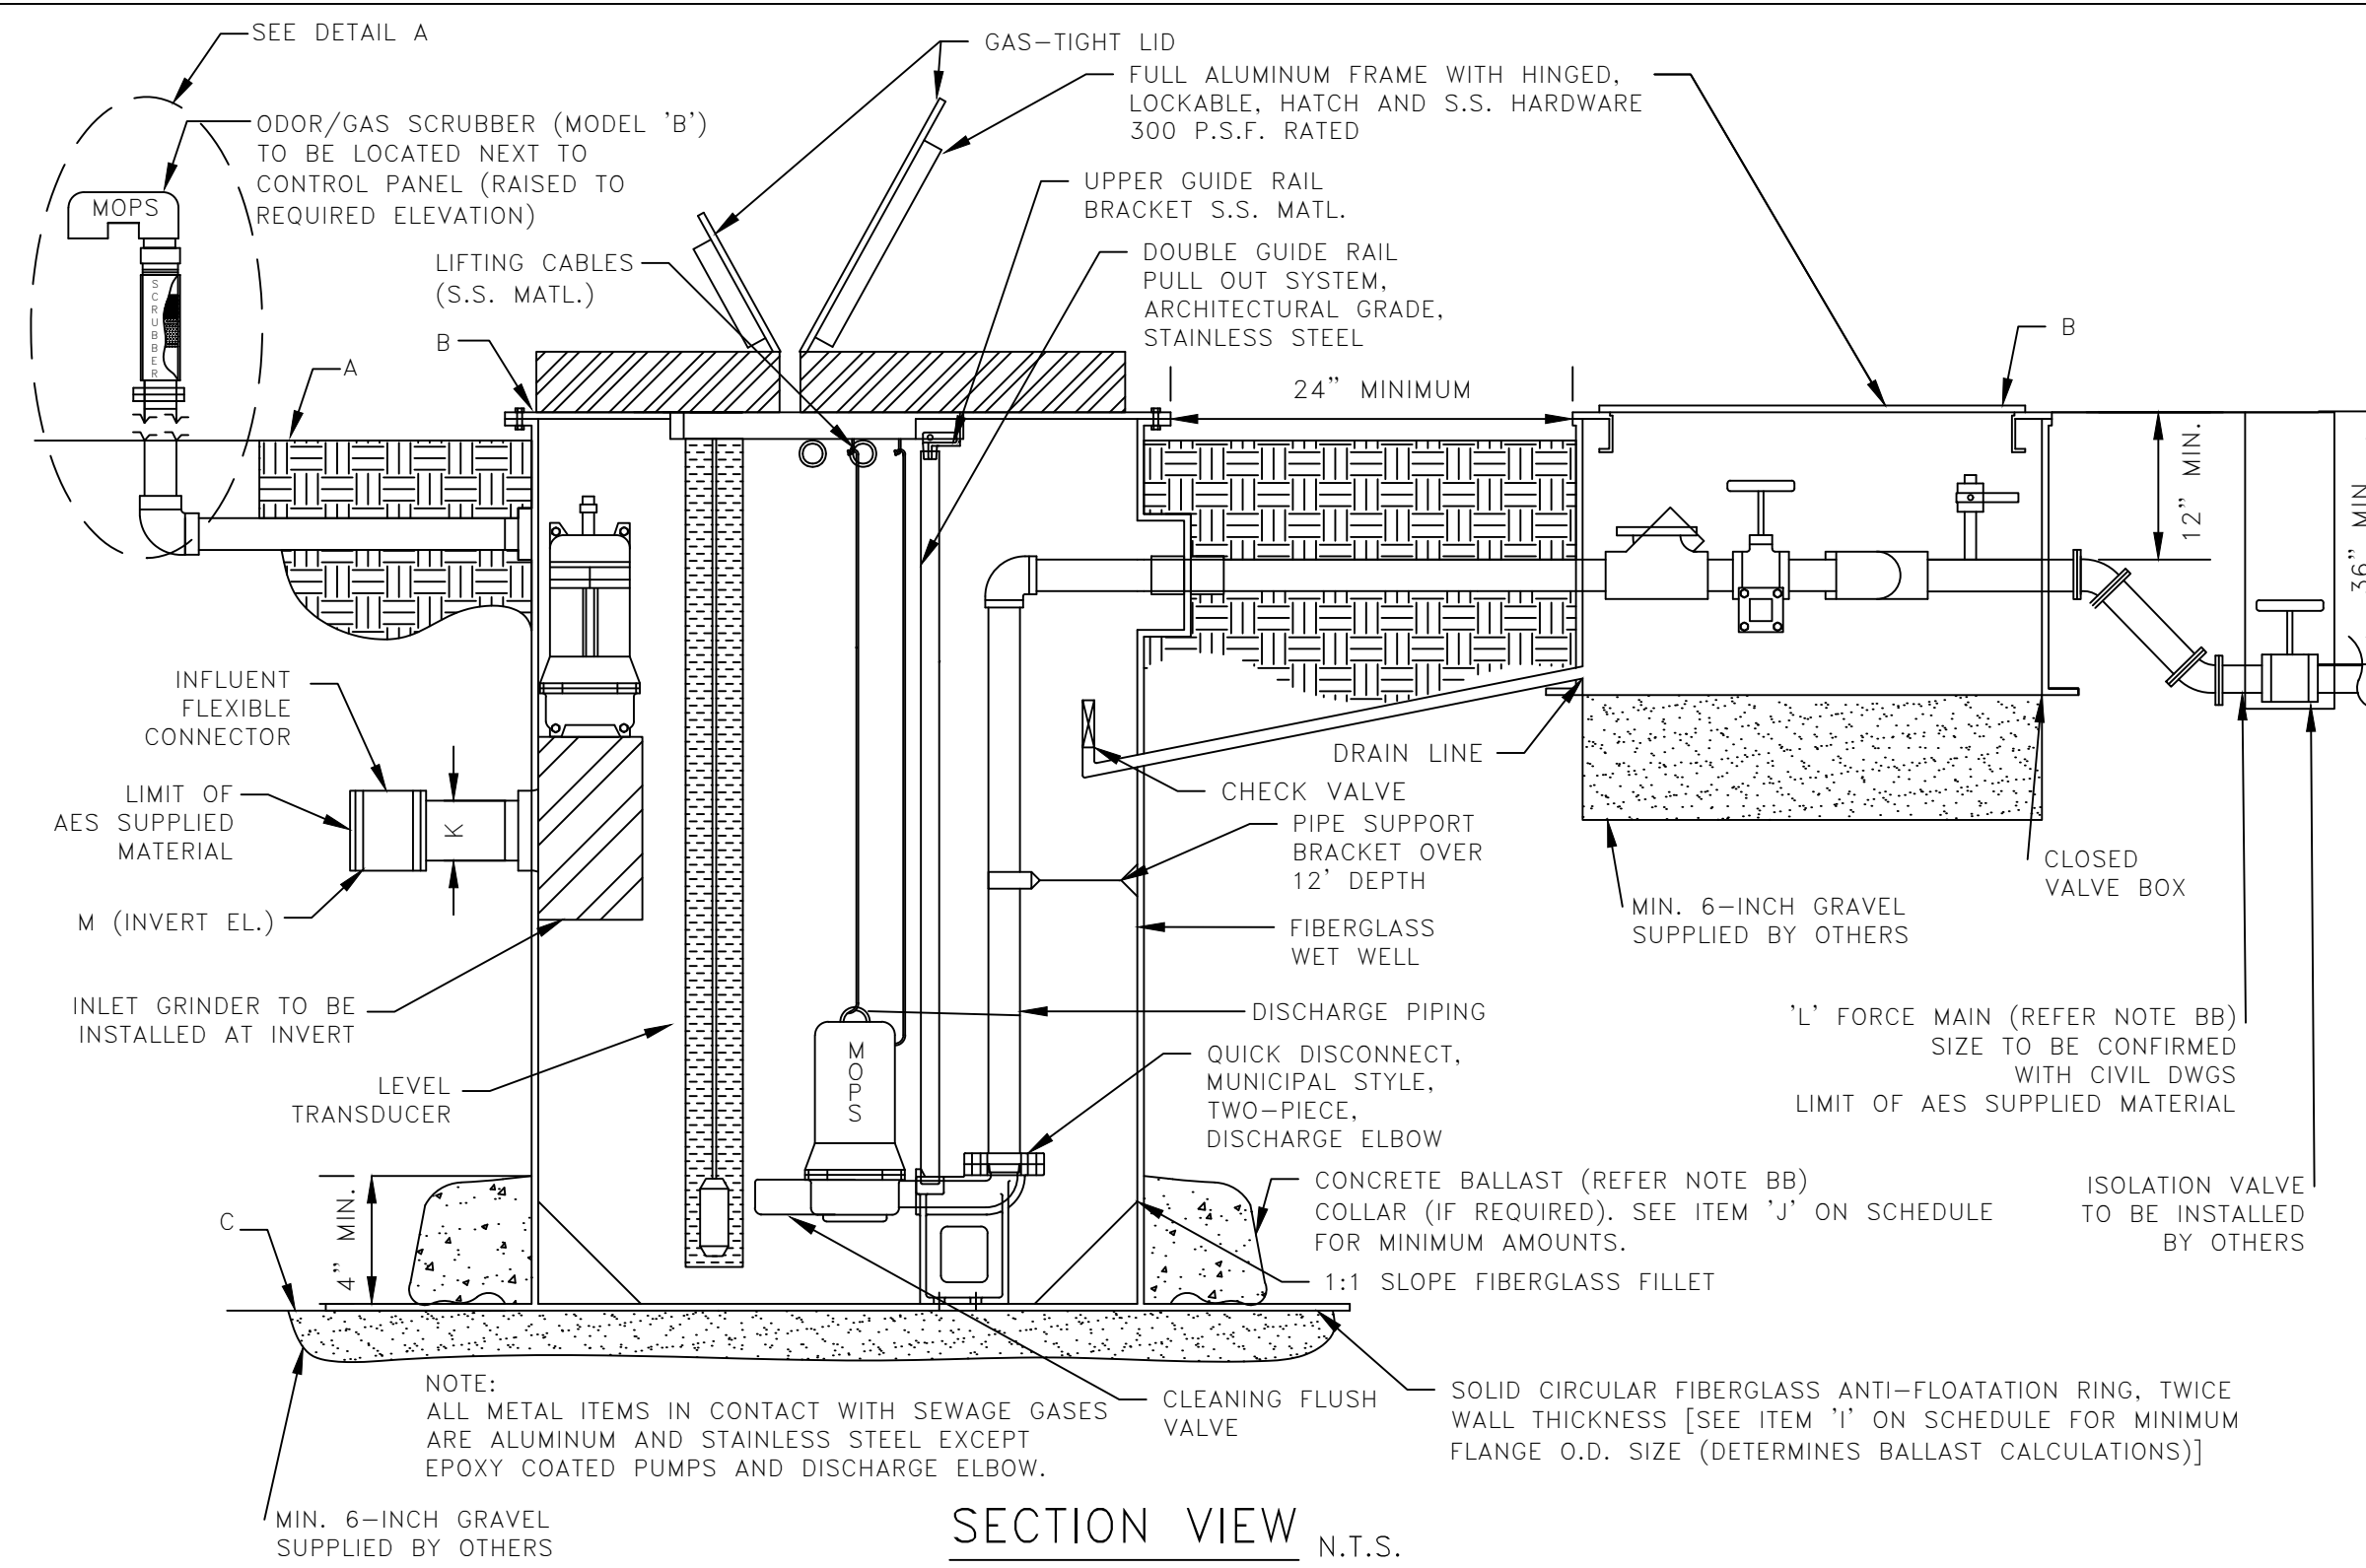

SECTION VIEW

N.T.S.

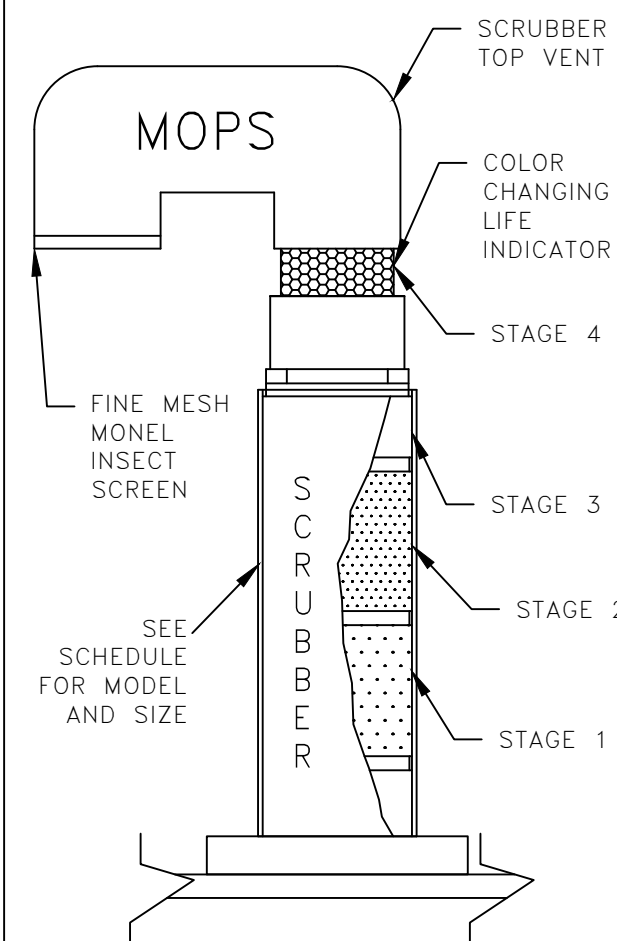

DETAIL A

MOPS ODOR/GAS SCRUBBER

NOTES:

- SCRUBBER DESIGNED TO REMOVE
TOXIC SEWAGE GASES, H₂S, AND
OFFENSIVE ODORS SUCH AS
SKATOLES AND MERCAPTANS.
SCRUBBER'S LIFE EXPECTANCY
CALCULATIONS ARE INCLUDED IN
SHOP DRAWING SUBMITTALS.
- SCRUBBER UNIT CAN BE MOUNTED
INSIDE WET-WELL OR TOP
MOUNTED.
- MODEL 'B' SHOWN.

MOPS

PRIVATE SERIES

MANUFACTURED ODORLESS PUMP STATION
ATLANTIC ENVIRONMENTAL SYSTEMS, INC.
LAKE WORTH, FL 33461
PH: (561) 547-8080 FAX: (561) 547-3999 © 2000

MOPS PUMP STATION SCHEDULE

MOPS SERIES	ITEM DESCRIPTION
INITIAL DESIGN FLOW (G.P.M.)	160
INITIAL DESIGN HEAD (T.D.H.)	68'
SECONDARY DESIGN FLOW (G.P.M.)	280
SECONDARY DESIGN HEAD (T.D.H.)	49'
RATED PERFORMANCE SPEED	3450
RATED MOTOR HORSEPOWER	12
SUBMERSIBLE PUMP TYPE (P-1,P-2)	NON-CLOG
PUMP MODEL NUMBER	MOPS
SERVICE ENTRANCE VOLTAGE	230
SERVICE ENTRANCE PHASE	3
CONTROL CENTER FULL LOAD AMPS	82
NEMA 3R PAINTED STEEL DISCONNECT SWITCH, LOAD AMPS	100
WET WELL SCOURER SYSTEM	N/A
REMOTE STATION MONITOR (TELEMETRY)	N/A
ON-SITE GENERATOR SYSTEM	N/A
INLET GRINDER SYSTEM	AES

MOPS EQUIPMENT IDENTIFICATION	QTY.	MODEL DESIGNATION
MOPS PUMP STATION	1	A24-84264-C-12.0-MEGA
MOPS VALVE BOX ASSEMBLY (VBA)	1	VBA-24
MOPS ODOR/GAS SCRUBBER (OGS)	1	OGS-B
MOPS R.P.Z. ASSEMBLY	1	75
MOPS CONTROL CENTER	1	PSC-222-12.0-T
MOPS DISCONNECT SWITCH	1	FDS-100-3-2-PS
MOPS CONTROL CENTER MOUNTING ASSEMBLY	1	CCMA-32AL
MOPS WET WELL INLET GRINDER	1	AES SERIES 250
MOPS REMOTE STATION MONITOR	0	N/A
1st YEAR SERVICE/MAINTENANCE CONTRACT	0	N/A
MOPS ON-SITE GENERATOR SYSTEM	0	N/A
MOPS FIELD SERVICE WORK	1	CONTROL INSTALLATION & START-UP

MOPS PUMP STATION COMPLIANCE NOTES:

THIS PUMP STATION DESIGN COMPLIES WITH THE FOLLOWING REQUIRED STANDARDS:

- STATE OF FLORIDA ENVIRONMENTAL PROTECTION STANDARDS
- FLORIDA ADMINISTRATIVE CODE (F.A.C.): 62-640.400- COLLECTION AND
- NATIONAL ELECTRIC CODE (NEC) CLASS 1, DIVISION 1, GROUP D- HAZARDOUS LOCATIONS
- UNDERWRITER'S LABORATORIES (U.L.) 508A-MOTOR CONTROL CENTERS AND U.L. 698A-INSTRINSICALLY SAFE CONTROL CENTERS
- RECOMMENDED STANDARDS FOR WASTEWATER FACILITIES (2014 EDITION).

- PUMPS ARE RATED BY FACTORY MUTUAL FOR CLASS 1, DIVISION 1, GROUP D ATMOSPHERES AS REQUIRED BY NEC.
- THE CONTROL CENTER INCORPORATES INTRINSICALLY SAFE RELAYS AND IS LISTED TO UL 698A INTRINSICALLY SAFE FOR CLASS 1, DIVISION 1 ATMOSPHERES.
- THE CONDUIT PROVIDED, ALONG WITH CONDUIT GAS-SEAL-OFFS, ARE RATED FOR CLASS 1, DIVISION 1 LOCATIONS.
- THE WASTEWATER PUMPS AND THE CONTROL CENTER INCORPORATE A MECHANICAL SEAL FAILURE DETECTION AND NOTIFICATION SYSTEM.
- THE CONTROL CENTER INCLUDES EITHER A REMOTE TELEMETRY UNIT (RTU) OR A SELF-CHARGING, BACK-UP ALARM SYSTEM TO OPERATE ON POWER FAILURE.
- THE PUMP STATION INCORPORATES AN ODORLESS DESIGN WITH A SCRUBBER SYSTEM TO CONTROL TOXIC GASES AND ODORS FOR COMPLIANCE TO F.A.C. 62-604.400.
- THE BOTTOM OF THE TOP RIM ELEVATION OF PUMP STATION MUST BE LOCATED AT A HIGHER ELEVATION THAN THE 25 YEAR FLOOD ELEVATION. THE LISTED 25 YEAR FLOOD ELEVATION PROVIDED BY SITE CIVIL ENGINEER.
- THE BOTTOM ELEVATION OF THE MOPS CONTROL CENTER MUST BE LOCATED AT A HIGHER ELEVATION THAN THE 100 YEAR FLOOD ELEVATION. THE LISTED 100 YEAR FLOOD ELEVATION PROVIDED BY THE SITE CIVIL ENGINEER.

MOPS ENGINEERING NOTES:

- AA. THE HORSEPOWER SHOWN ON THE SCHEDULE IS A MINIMUM HORSEPOWER REQUIREMENT BASED ON THE STATION'S DESIGN CRITERIA AND THE REQUIRE TORQUE. (LOWER RATED HORSEPOWER EQUIPMENT ACCEPTABLE.)
- BB. THESE ITEMS ARE NOT SUPPLIED BY A.E.S. WITH THE MOPS STATION.
- CC. INVERT ELEVATIONS BASED ON INSIDE BOTTOM OF PIPE.
- DD. THE MOPS CONTROL ASSEMBLY CONSISTS OF THE FOLLOWING: CONTROL CENTER DISCONNECT SWITCH, ASSEMBLY, ELECTRICAL CONDUITS, AND SEAL-OFF. THESE ITEMS MUST BE SUPPLIED AND MOPS PUMP STATION MANUFACTURER TO VALIDATE MOPS WARRANTY PROGRAM.
- EE. FOR STATIONS IN MIAMI-DADE COUNTY, THE MOPS PUMP STATION IS SUPPLIED WITH A REMOTE TELEMETRY MONITORING UNIT AND A.E.S. MAINTENANCE SERVICE. THE R.T.U. ALLOWS FOR MONITORING OF LAG ALARM, HIGH ALARM, AND POWER FAILURE PER CHAPTER 24.42(5). THE R.T.U. IS EQUIPPED WITH A BATTERY BACK UP AND IS INSTALLED ABOVE THE 100 YEAR FLOOD ELEVATION.
- THE MOPS WASTEWATER PUMP STATION DESIGN AND EQUIPMENT SHOWN ON THIS DRAWING HAS BEEN REVIEWED, PERMITTED, AND CERTIFIED AS COMPLYING WITH ALL THE STATE OF FLORIDA D.E.P. AND LOCAL REQUIREMENTS. ANY SUBSTITUTION FROM THIS DESIGN MAY REQUIRE NEW PERMITS, APPLICATION FEES, AND ENGINEERING SERVICES FOR RE-CERTIFICATION AND DESIGN REVIEW.



P.E. CERTIFICATION:

Bonnie McLeod, P.E., Lic # 70797 V.P. of Engineering
Atlantic Environmental Systems, Inc., Certificate # 26398
2244 4th Ave. North, Lake Worth, Florida 33461
Ph: 561-547-8080 Fax: 561-547-3999

ABBREVIATIONS

A	F	P
AB AREA	F&C FRAME AND COVER	PC POINT OF CURVATURE
AB ANCHOR BOLT	FD FLOOR DRAIN	PCC POINT OF COMPOUND CURVATURE
ABD ABANDONED (ED)	FDN FOUNDATION	PEF POLYETHYLENE PIPE
AC ACRE(S)	FDOT FLOOR DEPARTMENT	PFGF PROFILE GRADE POINT
AC-FT ACRE FOOT/FEET	FF FINISHED FLOOR	PI POINT OF INTERSECTION
ACP ASPBESTOS CEMENT PIPE	FG FINISHED GRADE	PL PROPERTY LINE
ADDL ADDITIONAL	FH FIRE HYDRANT	POB POINT OF BEGINNING
ADT AVERAGE DAILY TRAFFIC	F&I FURNISH AND INSTALL	POJ PUSH ON JOINT
AL ALUMINUM	FIG FIGURE	PP POWER POLE
ALT ALTERNATE	FIN FINISHED	PR PHONE RISER
AM BEFORE NOON	FIT FITTING	PRC POINT OF REVERSE CURVATURE
AMP AMPERE(S)	FL FENCE LINE	PRESS PRESSURE
APPROX APPROXIMATE	FLR FLOOR	PROJ PROJECT
ARV AIR RELEASE VALVE	FLEX FLEXIBLE	PROP PROPOSED
ASPH ASPHALT	FLG FLANGE	PRVC POINT OF REVERSE VERTICAL CURVE
ASSY ASSEMBLY	FM FORCE MAIN	PSF POUNDS PER SQUARE FOOT
AVE AVENUE	FND FOUND	PSI POUNDS PER SQUARE INCH
AVG AVERAGE	FPH FEET PER HOUR	PT POINT OF TANGENCY
AZ AZIMUTH	FPM FEET PER MINUTE	PVC POLYVINYL CHLORIDE
	FPS FEET PER SECOND	PVMT PAVEMENT
	FT FEET/FOOT	PWR POWER
	FTG FOOTING	
B	G	Q
BFP BACKFLOW PREVENTER	GA GAUGE	Q FLOW RATE
BL BUILDING	GAL GALLON	R RADIUS
BLVD BOULEVARD	GALV GALVANIZED	RCP REINFORCED CONCRETE PIPE
BM BENCHMARK	GM GAS MAIN	RCPA REINFORCED CONCRETE PIPE ARCH
BND BOUNDARY	GPD GALLONS PER DAY	RD ROAD
BO BLOWOFF	GPH GALLONS PER HOUR	RDY ROADWAY
BOC BACK OF CURB	GPM GALLONS PER MINUTE	RED REDUCER
BOT BOTTOM	GPS GALLONS PER SECOND	REF REFERENCE
BRG BEARING	GR GROUND/GRADE	REFN REINFORCE(D)
BS BOTTOM OF SLOPE	GRD GROUND/GRADE	REQD REQUIRED
BV BUTTERFLY VALVE	GSP GALVANIZED STEEL PIPE	REV REVISE/REVISION
	GV GATE VALVE	RPM REVOLUTIONS PER MINUTE
	GV&B GATE VALVE AND BOX	RR RAILROAD
	GW GUY WIRE	RT RIGHT
	SWT GROUND WATER TABLE	RV RELIEF VALVE
		R/W RIGHT-OF-WAY
		RWM REUSE WATER MAIN
C	H	S
CAP CAPACITY	HB HOSE BIBB	S SOUTH
CB CATCH BASIN	HDPE HIGH DENSITY POLYETHYLENE	SAN SANITARY SEWER
CC CENTER TO CENTER	HDW HARDWARE	SB SPLASH BLOCK
CEM CEMENT	HORIZ HORIZONTAL	SCH SCHEDULE
CF CUBIC FEET	HP HORSEPOWER	SD SIDE DRAIN
CFM CUBIC FEET PER MINUTE	HR HOUR	SDN SLOPE
CFS CUBIC FEET PER SECOND	HT HEIGHT	SE SOUTHEAST
C&G CAST AND GUTTER	HW HEADWALL	SEC SECONDS
CI CAST IRON PIPE	HWL HIGH WATER LEVEL	SECT SECTION
CIP CONSTRUCTION JOINT	HWY HIGHWAY	SH SHEET
CJ CENTER LINE	HYD HYDRAULIC	SHGWT SEASONAL HIGH GROUND WATER TABLE
CLP CONCRETE LIGHT POLE		SIM SIMILAR
CLR CLEAR/CLEARANCE	I-4 INTERSTATE HIGHWAY	SL SETBACK LINE
CLS CLASS	IA INTERSECTION ANGLE	SL SLOPE
CM CONCRETE MONUMENT	ID INSIDE DIAMETER	SM SHEET METAL
CMP CORRUGATED METAL PIPE	IF INSIDE FACE	SPEC SPECIFICATION(S)
CMPA CORRUGATED METAL PIPE ARCH	IN INCHES	SQ SQUARE
CND CONDUIT	INL INLET	SQ IN SQUARE INCH(ES)
CO COUNTY	INS INSERT	SQ FT SQUARE FOOT/FEET
COL COLUMN	INST INSTALL	SQ YD SQUARE YARD(S)
COMP COMPLETE	IP IRON PIPE	SR STATE ROAD
CONC CONCRETE	IR IRON ROD	SS STAINLESS STEEL
CONN CONNECTION	INT INTERSECT/INTERSECTION	ST STREET
CONST CONSTRUCT(ION)	INV INVERT	STA STATION
CONT CONTINUOUS		STD STANDARD
COORD COORDINATE(S)		STL STEEL
COR CORNER		STR STRUCTURE
CPLG COUPLING		STS STORM SEWER
CIP CONCRETE POWER POLE		SUP SUPPORT
CS CONTROL STRUCTURE		SUSP SUSPEND/SUSPENSION
CTG COATING		SV SERVICE
CTR CENTER		SW SOUTHWEST
CTV CABLE TELEVISION		SWK SIDEWALK
CULV CULVERT		SYN SYMBOL(S)
CY CUBIC YARD		SYMM SYMMETRICAL
CYL CYLINDER		SYS SYSTEM
D	L	T
DBL DOUBLE	L LENGTH	T TANGENT
DEG OR ° DEGREE	LAT LATITUDE	TB TURBLOCK
DEFL DEFLECTION(ION)	LATL LATERAL	T&B TOP AND BOTTOM
DEPT DEPARTMENT	LB POUND	TBM TEMPORARY BENCH MARK
DET DETAIL	LF LINEAR FEET/FOOT	TC TIME OF CONCENTRATION
DHWL DESIGN HIGH WATER LEVEL	LG LONG	TD TRENCH DRAIN
D1 DUCTILE IRON	LIM LIMIT(S)	TDH TOTAL DYNAMIC HEAD
DIA DIAMETER	LP LIGHT POLE	TECH TECHNICIAN/TECHNICAL
DIAG DIAGONAL	LONG LONG	TEMP TEMPORARY
DIM DIMENSION	LT LEFT	TL TERMINAL LAMPHOLE
DIP DUCTILE IRON PIPE	LWL LOW WATER LEVEL	TOB TOP OF BANK
DISCH DISCHARGE		TOS TOP OF CURB
DIST DISTANCE		TOS TOE OF SLOPE
DMH DROP MANHOLE		TOT TOTAL
DN DOWN		TS TOP OF SLOPE
DRN DRAIN		TWP TOWNSHIP
DWG DRAWING		TYP TYPICAL
DWY DRIVEWAY		
E	M	U
E EAST	MAINT MAINTENANCE	UD UNDERDRAIN
EA EACH	MATL MATERIAL	UG UNDERGROUND
EC EDGE OF CONCRETE	MAX MAXIMUM	UON UNLESS OTHERWISE NOTED
ED ENERGY DISSIPATOR	MECH MECHANICAL	UTC UNDERGROUND TELEPHONE CABLE
EF EACH FACE	MEX MITERED END	
EFF EFFLUENT	MFR MANUFACTURER	
EG EXISTING GRADE	MGD MILLION GALLONS PER DAY	
E/L EASEMENT LINE	MH MANHOLE	
ELB ELBOW	MHC MANHOLE COVER	
ELEC ELECTRIC	MHWL MEAN HIGH WATER LEVEL	
ELEV ELEVATION	MIN MINIMUM	
ELLIP ELLIPTICAL	MISC MISCELLANEOUS	
ENC ENCASEMENT	MJ MECHANICAL JOINT	
ENG ENGINEERING(S)	MLP METAL LIGHT POLE	
EOP EDGE OF PAVEMENT	MLWL MEAN LOW WATER LEVEL	
EQ EQUAL/EQUATION	MON MONUMENT	
EQUIP EQUIPMENT	MPH MILES PER HOUR	
EQUIV EQUIVALENT	MSL MEAN SEA LEVEL	
ESMT EASEMENT	MTG MOUNTING	
EST ESTIMATE		
EW EACH WAY		
EWL ENDWALL		
EXC EXCAVATE/EXCAVATION		
EXIST EXISTING		
EXP EXPAND/EXPANSION		
EXT EXTEND/EXTENSION		
F	N	W
	NORTH	W WEST
	NA NOT APPLICABLE	W/ WITH
	N&C NAIL AND CAP	WM WATER MAIN
	NE NORTHEAST	W/O WITHOUT
	NG NATURAL GROUND	WP WATER/WEATHER PROOF
	NIC NOT IN CONTRACT	WPP WOOD POWER POLE
	NO OR # NUMBER	WS WET SEASON WATER TABLE
	NOM NOMINAL	WT WEIGHT
	NTS NOT TO SCALE	WV WATER VALVE
	NW NORTHWEST	WWF WELDED WIRE FABRIC
	NWL NORMAL WATER LEVEL	WWW WELDED WIRE MESH
O	Y	MISC
OC ON CENTER	YD YARD	& AND
OD OUTSIDE DIAMETER	YR YEAR	@ AT
OE OR EQUAL		Δ DELTA
OPG OPENING		
OPP OPPOSITE		
ORCP OVAL REINFORCED CONCRETE PIPE		
OS OUTFALL STRUCTURE		
OVFL OVERFLOW		
DVHD OVERHEAD		

EXISTING SYMBOLS

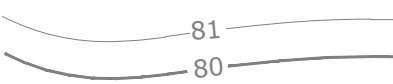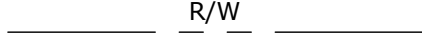LINES			
	CENTER LINE		BUILDING LINE
	WIRE FENCE		CONTOURS
	CHAIN LINK FENCE		RAILROAD TRACKS
	WOOD FENCE		GAS MAIN
	GUARDRAIL		UNDERGROUND ELECTRIC
	EXISTING PLATS		UNDERGROUND TELEPHONE
	RETAINING WALL		OVERHEAD ELECTRIC
	RIGHT-OF-WAY LINE		OVERHEAD TELEPHONE
	SHORELINE		UNDERGROUND CABLE TELEVISION
	SWALE		EASEMENT

SANITARY

	SANITARY SEWER LINE		FORCE MAIN
	CLEANOUT		MANHOLE

WATER & REUSE WATER

	WATER MAIN 6" PVC PIPE		WATER VALVE
	REUSE WATER MAIN		FIRE HYDRANT
	BACKFLOW PREVENTOR		WATER METER

STORM DRAIN

	STORM SEWER		FDOT TYPE 1 INLET
	MANHOLE		FDOT TYPE 2 INLET
	MITERED END		FDOT TYPE 3 INLET
	STORM INLET		FDOT TYPE 4 INLET
	FDOT TYPE 6 INLET		FDOT TYPE 5 INLET

HIGHWAY & UTILITIES

	BENCHMARK		GUY POLE		BRICK PAVERS
	RECOVERED 4x4 CM		WOOD UTILITY POLE		DIRT ROAD
	SET 4x4 CM		CONCRETE UTILITY POLE		8" MAPLE TREE
	SET IRON ROD		ELECTRIC MANHOLE		8" OAK TREE
	RECOVERED IRON ROD		TELEPHONE MANHOLE		8" PINE TREE
	CONCRETE		TELEPHONE RISER		8" PALM TREE
	COUNTY ROADS		ELECTRIC BOX / TRANSFORMER		8" MISC. TREE
	INTERSTATE ROADS		WELL		
	STATE ROADS		MONITORING WELL		
	WOOD AND/OR METAL LIGHT POLE		DUMPSTER		
	CONCRETE LIGHT POLE		RR CROSSING SIGN		
	YARD LIGHT		RR CROSSING GATE		
	MISCELLANEOUS SIGN		TRAFFIC SIGNAL POLE		
	SECTION CORNER		SATALLITE DISH		
	EDGE OF PAVEMENT W/O CURB		GUY WIRE		
	EDGE OF PAVEMENT W/CURB		HANDICAP PARKING		
			SPOT ELEVATION		

PROPOSED SYMBOLS

LINES		STORM DRAIN	
	BOUNDARY		100 LINEAR FEET STORM PIPE 24" REINFORCED CONCRETE PIPE @ 0.20%
	CONSERVATION SETBACK		UNDERDRAIN 6" PVC PIPE
	CENTER LINE		DRAINAGE FLOW DIRECTION
	CHAIN LINK FENCE		FDOT INLET TYPE 1
	CONTOUR		FDOT INLET TYPE 2
	EASEMENT		FDOT INLET TYPE 3
	FENCE		FDOT INLET TYPE 4
	GUARDRAIL		FDOT INLET TYPE 5
	LOT LINE		FDOT INLET TYPE 6
	PROPERTY LINE		MANHOLE
	RETAINING WALL		MITERED END SECTION
	RIGHT-OF-WAY LINE		SLOPE DIRECTION ARROW FOR POND SIDE SLOPE
	SETBACK LINE		SPOT ELEVATION
	SHORELINE		STORM INLET
	SWALE		
	TREE LINE		

SANITARY


	100 LF SAN 8 PVC 0.40%		100 LINEAR FEET SANITARY 8" PVC PIPE @ 0.40% SLOPE
	CLEANOUT		DOUBLE SANITARY SERVICE
	FORCE MAIN		MANHOLE

WATER & REUSE WATER

	WATER MAIN		11 1/2° BEND
	22 1/2° BEND		45° BEND
	90° BEND		TEE
	CROSS		CHECK VALVE
	DOUBLE DETECTOR CHECK VALVE		DOUBLE WATER SERVICE
	GATE VALVE		FIRE HYDRANT
	METER		REDUCER
	BLOWOFF		BACKFLOW PREVENTER
	SAMPLE POINT		UNDERDRAIN CEANOUT
	RECLAIMED WATER MAIN		REUSE WATER SYSTEM CONNECTION
	DOUBLE REUSE WATER SERVICE		

HIGHWAY & UTILITIES

	BOUND CORNER		CONCRETE
	COUNTY ROADS		DETAIL REFERENCE
	DUMPSTER PAD		FINISHED FLOOR ELEVATION W/ FHA LOT TYPE
	GUY POLE		HANDICAP PARKING
	INTERSTATE ROADS		LIGHT POLE
	SIGNS		SECTION CORNER
	STATE ROADS		SILT FENCE
	TRAFFIC FLOW PAVEMENT MARKING		UTILITY POLE
	BLDG OR STRUCTURE		TYPE F CURB & GUTTER
	MIAMI CURB		
	CROSS SECTION DETAIL		

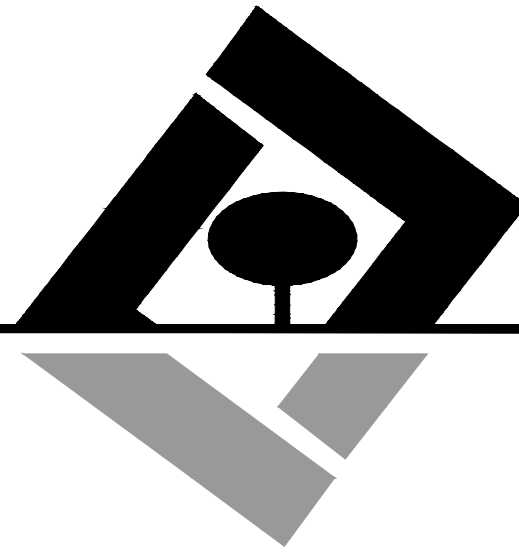

G L SUMMITT
—ENGINEERING INC—
Office: Lake Mary
3667 Simonton Place
Lake Mary, Florida 32746
phone: 407-323-0705
fax: 407-992-8650
www.GLSeng.com

Lennar Homes Orlando
6675 Westwood Blvd.
Orlando, FL 32821

Plymouth Harbor
Subdivision
City of Apopka, Florida

Major
Development Plan

Symbols &
Abbreviations

Plans not valid unless Signed,
Dated and Sealed below.

GEOFFREY L. SUMMITT, P.E.
Date: April 10, 2024
FL Registration #58775
Certificate of Authorization #29665

Revisions		
NO.	DATE	DESCRIPTION
1	11/20/21	ADD DRAINAGE DIRECTION
2	11/20/21	ADD DRAINAGE DIRECTION
SHEET NUMBER

2 OF 18

LEGAL DESCRIPTION (PER TITLE COMMITMENT):

PARCEL 1:

LOTS 4 AND 5 OF BAILEY'S ADDITION TO PLYMOUTH, ACCORDING TO THE PLAT THEREOF, AS RECORDED IN PLAT BOOK B, PAGE 145, PUBLIC RECORDS OF ORANGE COUNTY, FLORIDA; AND THAT EAST 1/2 PORTION OF SORRENTO AVENUE ADJACENT TO LOT 5 BY RESOLUTION GRANTING PETITION TO VACATE #20-01-002 RECORDED IN OFFICIAL RECORDS INSTRUMENT #20220583272, PUBLIC RECORDS OF ORANGE COUNTY, FLORIDA.
SUBJECT TO A RIGHT-OF-WAY GRANTED TO ORANGE COUNTY ACROSS WEST 30 FEET OF LOT 5 IN DEED BOOK 997, PAGE 167, PUBLIC RECORDS OF ORANGE COUNTY, FLORIDA.

PARCEL 2:

THE NORTH QUARTER (1/4) OF THE NORTHEAST QUARTER (1/4) OF THE SOUTHEAST QUARTER (1/4) OF SECTION 25, TOWNSHIP 20 SOUTH, RANGE 27 EAST, ORANGE COUNTY, FLORIDA, LESS THE WEST 393 FEET THEREOF; AND THAT WEST 1/2 PORTION OF SORRENTO AVENUE ADJACENT TO LOTS 4, 5 AND 6 BY RESOLUTION GRANTING PETITION TO VACATE #20-01-002 RECORDED IN OFFICIAL RECORDS INSTRUMENT #20220583272, PUBLIC RECORDS OF ORANGE COUNTY, FLORIDA.

PARCEL 3:

THE EAST HALF (1/2) OF THE SOUTH HALF (1/2) OF THE NORTHWEST QUARTER (1/4) OF THE NORTHEAST QUARTER (1/4) OF THE SOUTHEAST QUARTER (1/4) OF SECTION 25, TOWNSHIP 20 SOUTH, RANGE 27 EAST, ORANGE COUNTY, FLORIDA.

PARCEL 4:

THE SOUTH HALF (1/2) OF THE NORTHEAST QUARTER (1/4) OF THE NORTHEAST QUARTER (1/4) OF THE SOUTHEAST QUARTER (1/4) OF SECTION 25, TOWNSHIP 20 SOUTH, RANGE 27 EAST, ORANGE COUNTY, FLORIDA; AND THAT WEST 1/2 PORTION OF SORRENTO AVENUE ADJACENT TO LOTS 4, 5 AND 6 BY RESOLUTION GRANTING PETITION TO VACATE #20-01-002 RECORDED IN OFFICIAL RECORDS INSTRUMENT #20220583272, PUBLIC RECORDS OF ORANGE COUNTY, FLORIDA.
SUBJECT TO AN EASEMENT FOR RIGHT-OF-WAY GRANTED TO ORANGE COUNTY ACROSS THE EAST 30 FEET IN DEED BOOK 997, PAGE 166, PUBLIC RECORDS OF ORANGE COUNTY, FLORIDA.

AS TO PARCELS 2, 3 AND 4, LESS AND EXCEPT:

THAT PORTION TAKEN BY THE FLORIDA EXPRESSWAY AUTHORITY, A BODY, POLITIC AND CORPORATE AND AN AGENCY OF THE STATE UNDER THE LAWS OF THE STATE OF FLORIDA, BY THE STIPULATED ORDER OF TAKING RECORDED IN OFFICIAL RECORDS BOOK 10771, PAGE 1724 (NO LEGAL DESCRIPTION ATTACHED) AND DUPLICATE FILING WITH LEGAL DESCRIPTION IN OFFICIAL RECORDS BOOK 10779, PAGE 2159; OFFICIAL RECORDS BOOK 10780, PAGE 5828 (LEGAL DESCRIPTION UNREADABLE) AND OFFICIAL RECORDS BOOK 10780, PAGE 6572; AND STIPULATED FINAL JUDGMENT RECORDED IN OFFICIAL RECORDS INSTRUMENT # 201602259721, PUBLIC RECORDS OF ORANGE COUNTY, FLORIDA.

PARCEL 5:

PART OF LOT 6, OF BAILEY'S ADDITION TO PLYMOUTH, ACCORDING TO THE PLAT THEREOF, AS RECORDED IN PLAT BOOK B, PAGE 145, PUBLIC RECORDS OF ORANGE COUNTY, FLORIDA, MORE PARTICULARLY DESCRIBED AS FOLLOWS:

COMMENCE AT THE SOUTHEAST CORNER OF SECTION 25, TOWNSHIP 20 SOUTH, RANGE 27 EAST, ORANGE COUNTY, FLORIDA; THENCE NORTH 00 DEGREES 06'17" EAST 1667.05 FEET ALONG THE EAST LINE OF THE SOUTHEAST 1/4 OF SAID SECTION 25; THENCE DEPARTING SAID SECTION LINE NORTH 87 DEGREES 56'33" EAST 20.01 FEET TO THE POINT OF BEGINNING, BEING NORTH 00 DEGREES 06'17" EAST 2.01 FEET TO THE SOUTHWEST CORNER OF SAID LOT 6; THENCE NORTH 00 DEGREES 06'17" EAST 326.52 FEET ALONG THE WEST LINE OF SAID LOT 6; THENCE DEPARTING SAID WEST LINE NORTH 87 DEGREES 56'04" EAST 801.92 FEET ALONG THE NORTH LINE OF SAID LOT 6 TO A POINT OF THE WEST RIGHT OF WAY LINE OF PLYMOUTH SORRENTO ROAD, A 60' RIGHT OF WAY; AND THE NORTHEAST CORNER OF SAID LOT 6; THENCE ALONG SAID RIGHT OF WAY LINE SOUTH 00 DEGREES 14'30" EAST 326.01 FEET TO A POINT BEING NORTH 00 DEGREES 14'30" WEST 2.01 FEET TO THE SOUTHEAST CORNER OF SAID LOT 6; THENCE SOUTH 87 DEGREES 56'33" WEST 603.91 FEET ALONG A LINE BEING 2.00 FEET NORTHERLY OF AND PARALLEL WITH THE SOUTH LINE OF SAID LOT 6 TO THE POINT OF BEGINNING; AND THAT EAST 1/2 PORTION OF SORRENTO AVENUE LYING ADJACENT TO LOT 6 BY RESOLUTION GRANTING PETITION TO VACATE #20-01-002 RECORDED IN OFFICIAL RECORDS INSTRUMENT #20220583272, PUBLIC RECORDS OF ORANGE COUNTY, FLORIDA, LESS EXISTING RIGHT-OF-WAY TO PLYMOUTH SORRENTO ROAD.

SUBJECT TO AN EASEMENT FOR RIGHT-OF-WAY GRANTED TO ORANGE COUNTY ACROSS WEST 30 FEET OF LOT 6 IN DEED BOOK 997, PAGE 167, AND SUBJECT TO AN INGRESS EGRESS EASEMENT OVER THE SOUTH 20 FEET THEREOF BY THE EASEMENT IN OFFICIAL RECORDS BOOK 5820, PAGE 3121, PUBLIC RECORDS OF ORANGE COUNTY, FLORIDA.

PARCEL 6:

THE NORTH 1/2 OF THE SOUTHEAST QUARTER (1/4) OF THE NORTHEAST QUARTER (1/4) OF THE SOUTHEAST QUARTER (1/4) OF SECTION 25, TOWNSHIP 20 SOUTH, RANGE 27 EAST, ORANGE COUNTY, FLORIDA; AND THAT WEST 1/2 PORTION OF SORRENTO AVENUE LYING ADJACENT TO LOT 6 BY RESOLUTION GRANTING PETITION TO VACATE #20-01-002 RECORDED IN OFFICIAL RECORDS INSTRUMENT #20220583272, PUBLIC RECORDS OF ORANGE COUNTY, FLORIDA, LESS EXISTING RIGHT-OF-WAY TO PLYMOUTH SORRENTO ROAD, AND, LESS THE EAST 30 FEET THEREOF FOR ROAD RIGHT-OF-WAY PER RIGHT-OF-WAY AGREEMENT RECORDED IN DEED BOOK 997, PAGE 165, PUBLIC RECORDS OF ORANGE COUNTY, FLORIDA.

CHICAGO TITLE INSURANCE COMPANY

COMMITMENT NUMBER: 11372767

ISSUING OFFICE FILE NUMBER: 11041-000052-FL

COMMITMENT DATE: 09/13/2023 @ 11:00 PM

BII EXCEPTIONS

- ITEM 5: AFFECTS; BLANKET IN NATURE (PARCELS 1 & 5)
ITEM 6: AFFECTS; BLANKET IN NATURE (PARCEL 2)
ITEM 7: AS SHOWN; PARCELS 1, 4, 5 & 6
ITEM 8: AS SHOWN; PARCEL 5
ITEM 9: AFFECTS; NOT PLOTTABLE
ITEM 10: AFFECTS; BLANKET IN NATURE (PARCELS 1-4)

A. THIS MAP OF SURVEY IS CERTIFIED TO:

LENNAR HOMES, LLC
XXXXXXXXXXXXXXXXXXXX
XXXXXXXXXXXXXXXXXXXX
XXXXXXXXXXXXXXXXXXXX

B. THE SURVEY SHOWN AND DESCRIBED HEREON WAS REVIEWED BY THE CERTIFYING SURVEYOR AND MAPPER IN THE OFFICE AND IN THE FIELD ON THE FOLLOWING DATE: 10/09/23. THE SURVEY WAS LAST REVIEWED IN THE FIELD ON THE FOLLOWING DATE: 10/2023.

C. THE LANDS SHOWN HEREON LIE WITHIN ZONE X ACCORDING TO "FIRM" MAP NUMBER 12095C0110H, EFFECTIVE 09/24/2021.

D. BEARINGS SHOWN HEREON ARE RELATIVE TO THE STATE PLANE COORDINATE SYSTEM, NORTH AMERICAN DATUM OF 1983 (NAD 83-2011 ADJUSTMENT) FOR THE EAST ZONE OF FLORIDA.

E. ELEVATIONS SHOWN HEREON ARE BASED ON ORANGE COUNTY BENCHMARK S-1579-023 HAVING AN ELEVATION OF 127.46' (NAVD 88).

F. THE MEASUREMENTS SHOWN HEREON ARE IN U.S. SURVEY FEET. THE ACCURACY OF THIS SURVEY EXCEEDS THE REQUIREMENTS OF FLORIDA ADMINISTRATIVE CODE 5J-17.

G. UNDERGROUND UTILITIES WERE NOT LOCATED BY THIS SURVEYOR.


H. THERE WAS NO EVIDENCE OF RECENT EARTHWORK, BUILDING CONSTRUCTION, OR BUILDING ADDITIONS OBSERVED IN THE PROCESS OF CONDUCTING THE FIELDWORK.

I. THERE WAS NO EVIDENCE OF RECENT STREET OR SIDEWALK CONSTRUCTION REPAIRS OBSERVED IN THE PROCESS OF CONDUCTING THE FIELDWORK.

J. THIS PROPERTY HAS DIRECT ACCESS TO PLYMOUTH SORRENTO RD, WHICH IS A PUBLIC RIGHT-OF-WAY.

K. THE LEGAL DESCRIPTION PREPARED BY THIS SURVEYOR DESCRIBES ONE AND THE SAME LANDS AS DESCRIBED IN THE TITLE COMMITMENT REFERENCED ON THIS SURVEY.

L. EACH OF THE LOTS WITHIN PARCEL XXXXXX ARE CONTIGUOUS ALONG THEIR RESPECTIVE BOUNDARIES WITHOUT ANY GAPS, GORE OR HIATUSES.

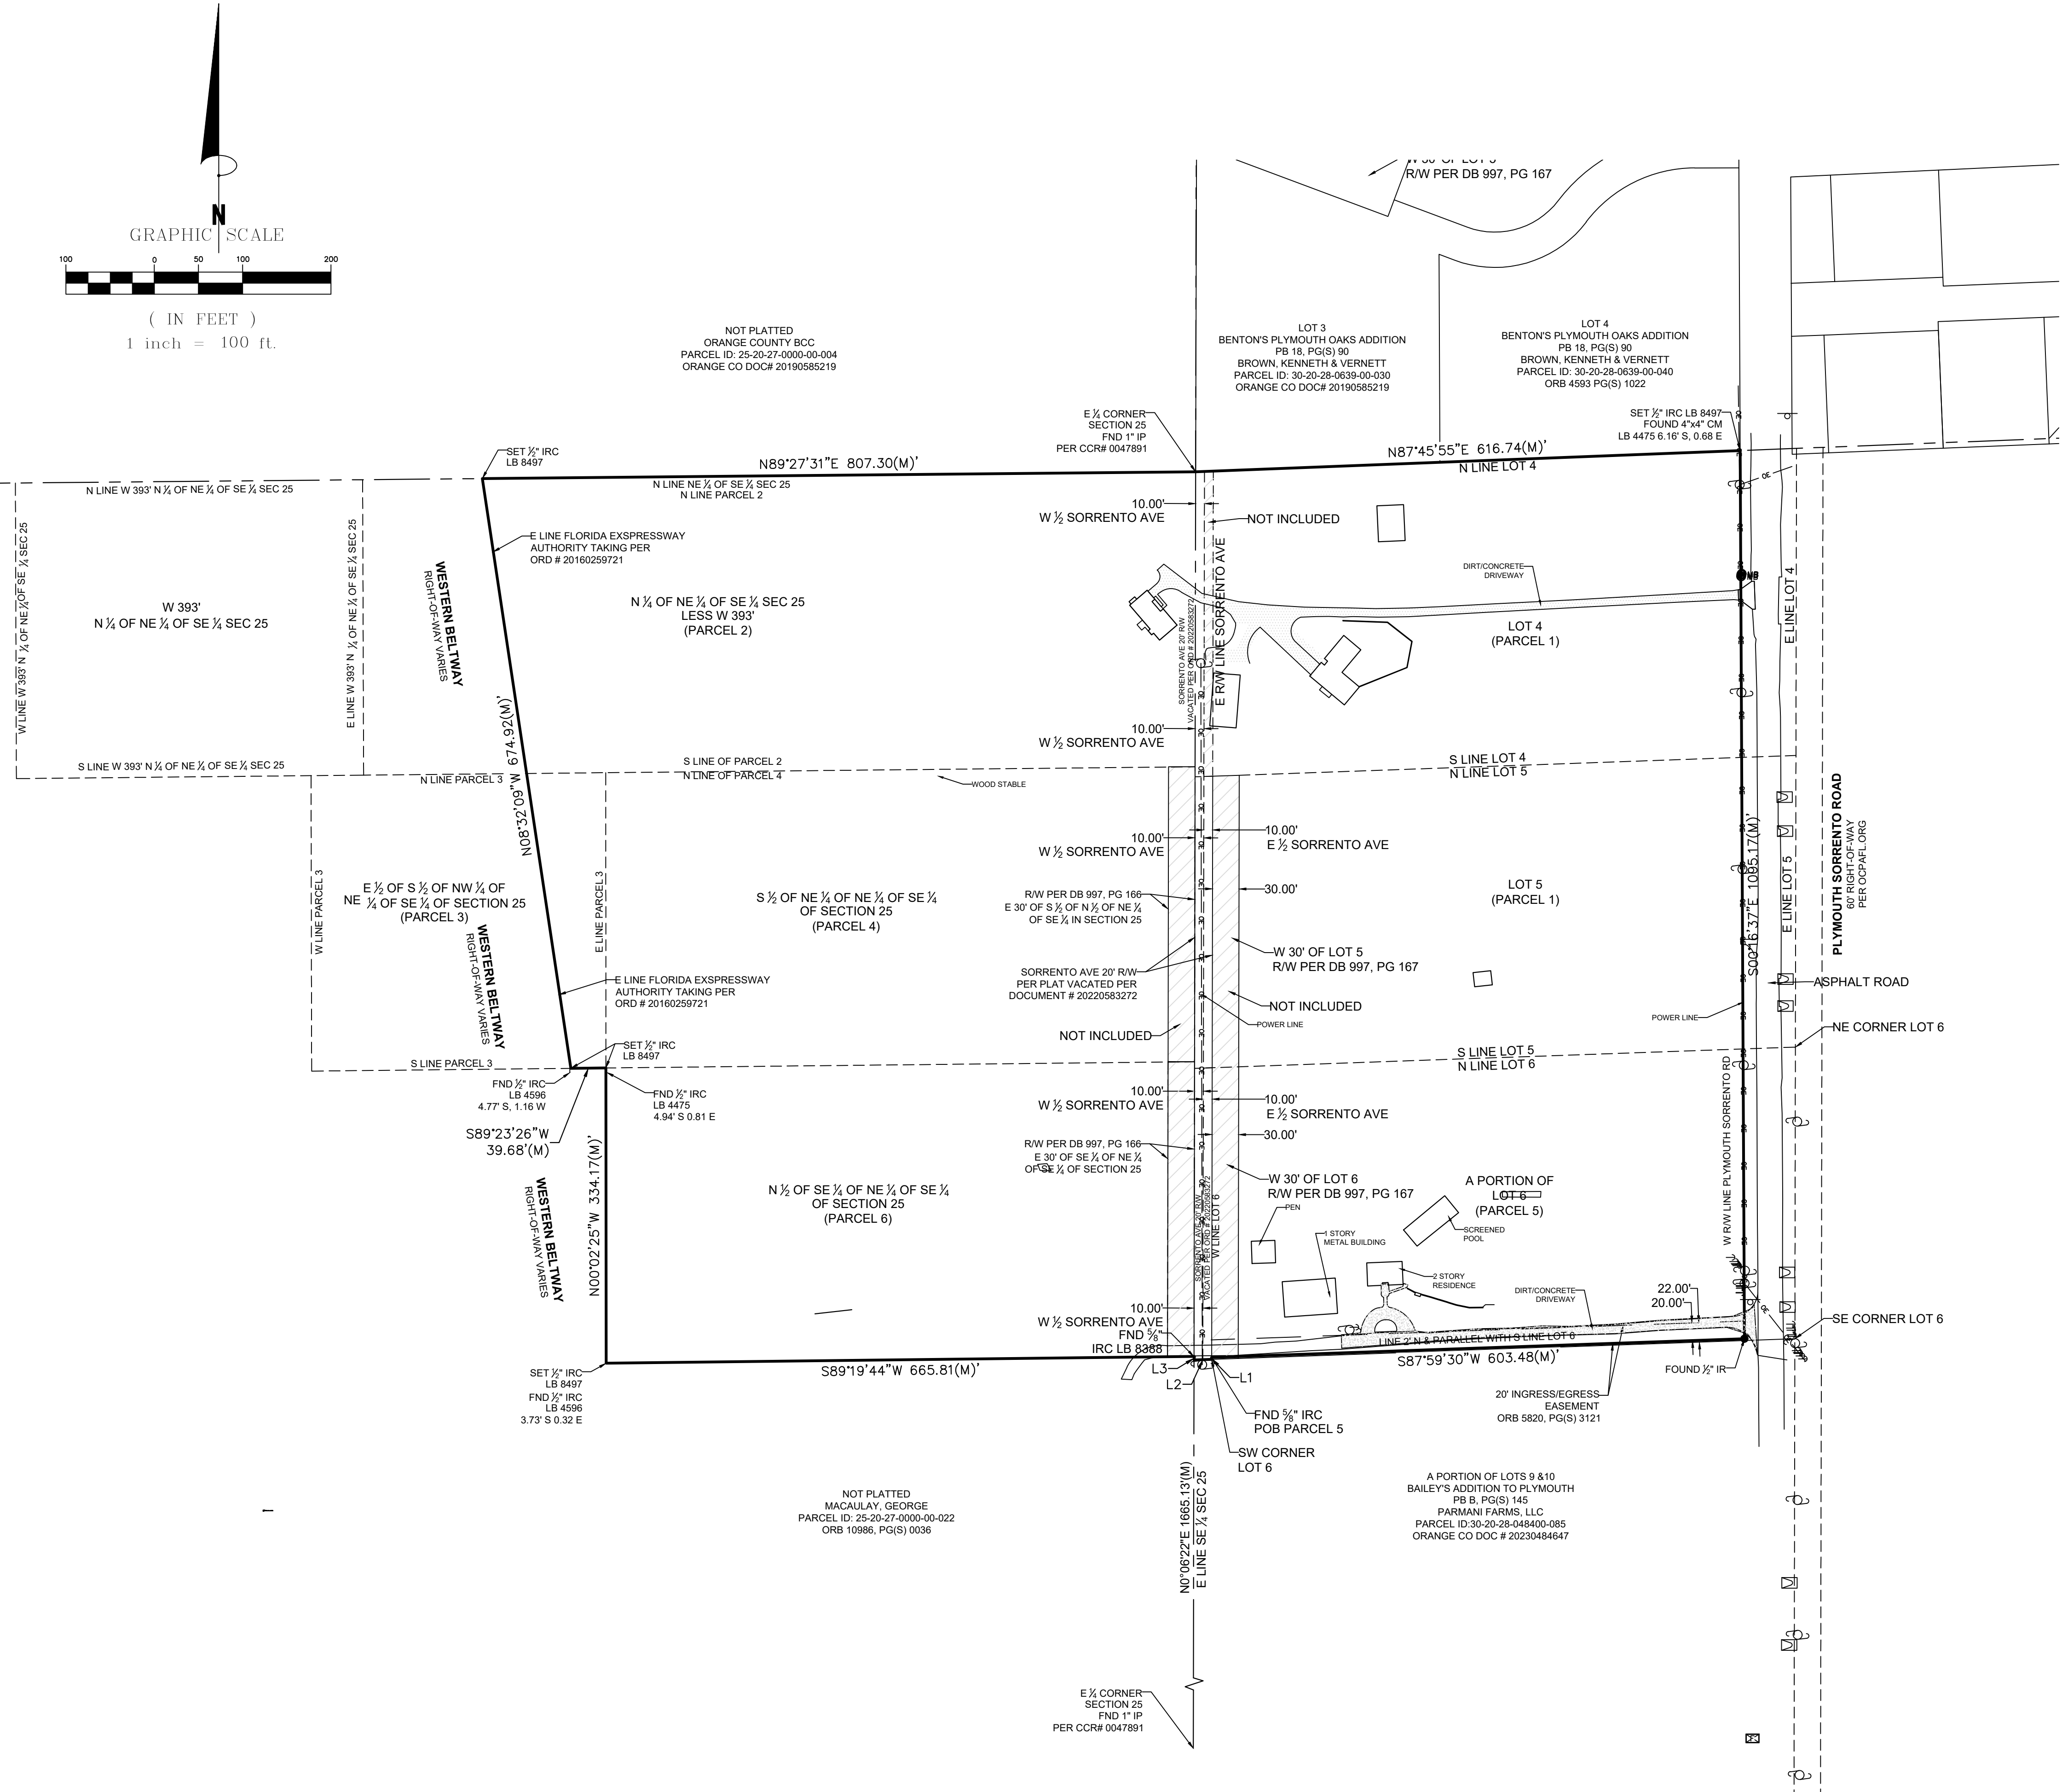

MIZO & ASSOCIATES, LLC
PROFESSIONAL LAND SURVEYORS
1407 CUMBER STREET
ORLANDO, FL 32804
(321) 200-4904
LICENSE BUSINESS NUMBER 8497

ALTA/NSPS LAND TITLE SURVEY

10/09/23

PREPARED FOR:

LENNAR HOMES
6675 WESTWOOD BOULEVARD #500
ORLANDO, FLORIDA 32821-8061

BOUNDARY, TOPOGRAPHIC & TREE SURVEY
LYING IN
SECTIONS 30, TOWNSHIP 20 SOUTH, RANGE 30 EAST

SHEET
1 OF 4

LEGAL DESCRIPTION (PER TITLE COMMITMENT):

PARCEL 1:

LOTS 4 AND 5 OF BAILEY'S ADDITION TO PLYMOUTH, ACCORDING TO THE PLAT THEREOF, AS RECORDED IN PLAT BOOK B, PAGE 145, PUBLIC RECORDS OF ORANGE COUNTY, FLORIDA; AND THAT EAST 1/2 PORTION OF SORRENTO AVENUE ADJACENT TO LOT 5 BY RESOLUTION GRANTING PETITION TO VACATE #20-01-002 RECORDED IN OFFICIAL RECORDS INSTRUMENT #20220583272, PUBLIC RECORDS OF ORANGE COUNTY, FLORIDA.
SUBJECT TO A RIGHT-OF-WAY GRANTED TO ORANGE COUNTY ACROSS WEST 30 FEET OF LOT 5 IN DEED BOOK 997, PAGE 167, PUBLIC RECORDS OF ORANGE COUNTY, FLORIDA.

PARCEL 2:

THE NORTH QUARTER (1/4) OF THE NORTHEAST QUARTER (1/4) OF THE SOUTHEAST QUARTER (1/4) OF SECTION 25, TOWNSHIP 20 SOUTH, RANGE 27 EAST, ORANGE COUNTY, FLORIDA; LESS THE WEST 383 FEET THEREOF; AND THAT WEST 1/2 PORTION OF SORRENTO AVENUE ADJACENT TO LOTS 4, 5 AND 6 BY RESOLUTION GRANTING PETITION TO VACATE #20-01-002 RECORDED IN OFFICIAL RECORDS INSTRUMENT #20220583272, PUBLIC RECORDS OF ORANGE COUNTY, FLORIDA.

PARCEL 3:

THE EAST HALF (1/2) OF THE SOUTH HALF (1/2) OF THE NORTHWEST QUARTER (1/4) OF THE NORTHEAST QUARTER (1/4) OF THE SOUTHEAST QUARTER (1/4) OF SECTION 25, TOWNSHIP 20 SOUTH, RANGE 27 EAST, ORANGE COUNTY, FLORIDA.

PARCEL 4:

THE SOUTH HALF (1/2) OF THE NORTHEAST QUARTER (1/4) OF THE NORTHEAST QUARTER (1/4) OF THE SOUTHEAST QUARTER (1/4) OF SECTION 25, TOWNSHIP 20 SOUTH, RANGE 27 EAST, ORANGE COUNTY, FLORIDA; LESS THE WEST 383 FEET THEREOF; AND THAT WEST 1/2 PORTION OF SORRENTO AVENUE ADJACENT TO LOTS 4, 5 AND 6 BY RESOLUTION GRANTING PETITION TO VACATE #20-01-002 RECORDED IN OFFICIAL RECORDS INSTRUMENT #20220583272, PUBLIC RECORDS OF ORANGE COUNTY, FLORIDA.
SUBJECT TO AN EASEMENT FOR RIGHT-OF-WAY GRANTED TO ORANGE COUNTY ACROSS THE EAST 30 FEET IN DEED BOOK 997, PAGE 166, PUBLIC RECORDS OF ORANGE COUNTY, FLORIDA.

AS TO PARCELS 2, 3 AND 4, LESS AND EXCEPT:

THAT PORTION TAKEN BY THE FLORIDA EXPRESSWAY AUTHORITY, A BODY POLITIC AND CORPORATE AND AN AGENCY OF THE STATE UNDER THE LAWS OF THE STATE OF FLORIDA, BY THE STIPULATED ORDER OF TAKING RECORDED IN OFFICIAL RECORDS BOOK 10771, PAGE 1724 (NO LEGAL DESCRIPTION ATTACHED) AND DUPLICATE FILINGS WITH LEGAL DESCRIPTION IN OFFICIAL RECORDS BOOK 10779, PAGE 2159; OFFICIAL RECORDS BOOK 10780, PAGE 5828 (LEGAL DESCRIPTION UNREADABLE) AND OFFICIAL RECORDS BOOK 10780, PAGE 6572; AND STIPULATED FINAL JUDGMENT RECORDED IN OFFICIAL RECORDS INSTRUMENT # 20160259721, PUBLIC RECORDS OF ORANGE COUNTY, FLORIDA.

PARCEL 5:

PART OF LOT 6, OF BAILEY'S ADDITION TO PLYMOUTH, ACCORDING TO THE PLAT THEREOF, AS RECORDED IN PLAT BOOK B, PAGE 145, PUBLIC RECORDS OF ORANGE COUNTY, FLORIDA, MORE PARTICULARLY DESCRIBED AS FOLLOWS:

COMMENCE AT THE SOUTHEAST CORNER OF SECTION 25, TOWNSHIP 20 SOUTH, RANGE 27 EAST, ORANGE COUNTY, FLORIDA; THENCE NORTH 00 DEGREES 08'17" EAST 1667.05 FEET ALONG THE EAST LINE OF THE SOUTHEAST 1/4 OF SAID SECTION 25; THENCE DEPARTING SAID SECTION LINE NORTH 87 DEGREES 56'33" EAST 20.01 FEET TO THE POINT OF BEGINNING, BEING NORTH 00 DEGREES 06'17" EAST 2.01 FEET TO THE SOUTHWEST CORNER OF SAID LOT 6; THENCE NORTH 00 DEGREES 06'17" EAST 326.52 FEET ALONG THE WEST LINE OF SAID LOT 6; THENCE DEPARTING SAID WEST LINE NORTH 87 DEGREES 56'04" EAST 801.92 FEET ALONG THE NORTH LINE OF SAID LOT 6 TO A POINT OF THE WEST RIGHT OF WAY LINE OF PLYMOUTH SORRENTO ROAD, A 60' RIGHT OF WAY; AND THE NORTHEAST CORNER OF SAID LOT 6; THENCE ALONG SAID RIGHT OF WAY LINE SOUTH 00 DEGREES 14'30" EAST 326.01 FEET TO A POINT BEING NORTH 00 DEGREES 14'30" WEST 2.01 FEET TO THE SOUTHEAST CORNER OF SAID LOT 6; THENCE SOUTH 87 DEGREES 56'33" WEST 603.91 FEET ALONG A LINE BEING 2.00 FEET NORTHERLY OF AND PARALLEL WITH THE SOUTH LINE OF SAID LOT 6 TO THE POINT OF BEGINNING; AND THAT EAST 1/2 PORTION OF SORRENTO AVENUE LYING ADJACENT TO LOT 6 BY RESOLUTION GRANTING PETITION TO VACATE #20-01-002 RECORDED IN OFFICIAL RECORDS INSTRUMENT #20220583272, PUBLIC RECORDS OF ORANGE COUNTY, FLORIDA, LESS EXISTING RIGHT-OF-WAY TO PLYMOUTH SORRENTO ROAD.

SUBJECT TO AN EASEMENT FOR RIGHT-OF-WAY GRANTED TO ORANGE COUNTY ACROSS WEST 30 FEET OF LOT 6 IN DEED BOOK 997, PAGE 167, AND SUBJECT TO AN INGRESS EGRESS EASEMENT OVER THE SOUTH 20 FEET THEREOF BY THE EASEMENT IN OFFICIAL RECORDS BOOK 5820, PAGE 3121, PUBLIC RECORDS OF ORANGE COUNTY, FLORIDA.

PARCEL 6:

THE NORTH 1/2 OF THE SOUTHEAST QUARTER (1/4) OF THE NORTHEAST QUARTER (1/4) OF THE SOUTHEAST QUARTER (1/4) OF SECTION 25, TOWNSHIP 20 SOUTH, RANGE 27 EAST, ORANGE COUNTY, FLORIDA; AND THAT WEST 1/2 PORTION OF SORRENTO AVENUE ADJACENT TO LOT 6 BY RESOLUTION GRANTING PETITION TO VACATE #20-01-002 RECORDED IN OFFICIAL RECORDS INSTRUMENT #20220583272, PUBLIC RECORDS OF ORANGE COUNTY, FLORIDA, LESS EXISTING RIGHT-OF-WAY TO PLYMOUTH SORRENTO ROAD, AND, LESS THE EAST 30 FEET THEREOF FOR ROAD RIGHT-OF-WAY PER RIGHT-OF-WAY AGREEMENT RECORDED IN DEED BOOK 997, PAGE 165, PUBLIC RECORDS OF ORANGE COUNTY, FLORIDA.

CHICAGO TITLE INSURANCE COMPANY
COMMITMENT NUMBER: 11372767
ISSUING OFFICE FILE NUMBER: 11041-000052-FL
COMMITMENT DATE: 09/13/2023 @ 11:00 PM

BII EXCEPTIONS

- ITEM 5: AFFECTS; BLANKET IN NATURE (PARCELS 1 & 5)
ITEM 6: AFFECTS; BLANKET IN NATURE (PARCEL 2)
ITEM 7: AS SHOWN; PARCELS 1, 4, 5 & 6
ITEM 8: AS SHOWN; PARCEL 5
ITEM 9: AFFECTS; NOT PLOTTABLE
ITEM 10: AFFECTS; BLANKET IN NATURE (PARCELS 1-4)

A. THIS MAP OF SURVEY IS CERTIFIED TO:

LENNAR HOMES, LLC
XXXXXXXXXXXXXXXXXXXX
XXXXXXXXXXXXXXXXXXXX
XXXXXXXXXXXXXXXXXXXX

B. THE SURVEY SHOWN AND DESCRIBED HEREON WAS REVIEWED BY THE CERTIFYING SURVEYOR AND MAPPER IN THE OFFICE AND IN THE FIELD ON THE FOLLOWING DATE: 10/09/23. THE SURVEY WAS LAST REVIEWED IN THE FIELD ON THE FOLLOWING DATE: 10/2023.

C. THE LANDS SHOWN HEREON LIE WITHIN ZONE X ACCORDING TO "FIRM" MAP NUMBER 12095C0110H, EFFECTIVE 09/24/2021.

D. BEARINGS SHOWN HEREON ARE RELATIVE TO THE STATE PLANE COORDINATE SYSTEM, NORTH AMERICAN DATUM OF 1983 (NAD 83-2011 ADJUSTMENT) FOR THE EAST ZONE OF FLORIDA.

E. THE MEASUREMENTS SHOWN HEREON ARE IN U.S. SURVEY FEET. THE ACCURACY OF THIS SURVEY EXCEEDS THE REQUIREMENTS OF FLORIDA ADMINISTRATIVE CODE 5J-17.

F. UNDERGROUND UTILITIES WERE NOT LOCATED BY THIS SURVEYOR.



G. THERE WAS NO EVIDENCE OF RECENT EARTHWORK, BUILDING CONSTRUCTION, OR BUILDING ADDITIONS OBSERVED IN THE PROCESS OF CONDUCTING THE FIELDWORK.

H. THERE WAS NO EVIDENCE OF RECENT STREET OR SIDEWALK CONSTRUCTION REPAIRS OBSERVED IN THE PROCESS OF CONDUCTING THE FIELDWORK.

I. THIS PROPERTY HAS DIRECT ACCESS TO PLYMOUTH SORRENTO RD, WHICH IS A PUBLIC RIGHT-OF-WAY.

J. THE LEGAL DESCRIPTION PREPARED BY THIS SURVEYOR DESCRIBES ONE AND THE SAME LANDS AS DESCRIBED IN THE TITLE COMMITMENT REFERENCED ON THIS SURVEY.

K. EACH OF THE LOTS WITHIN PARCEL XXXXXX ARE CONTIGUOUS ALONG THEIR RESPECTIVE BOUNDARIES WITHOUT ANY GAPS, GORE OR HIATUSSES.

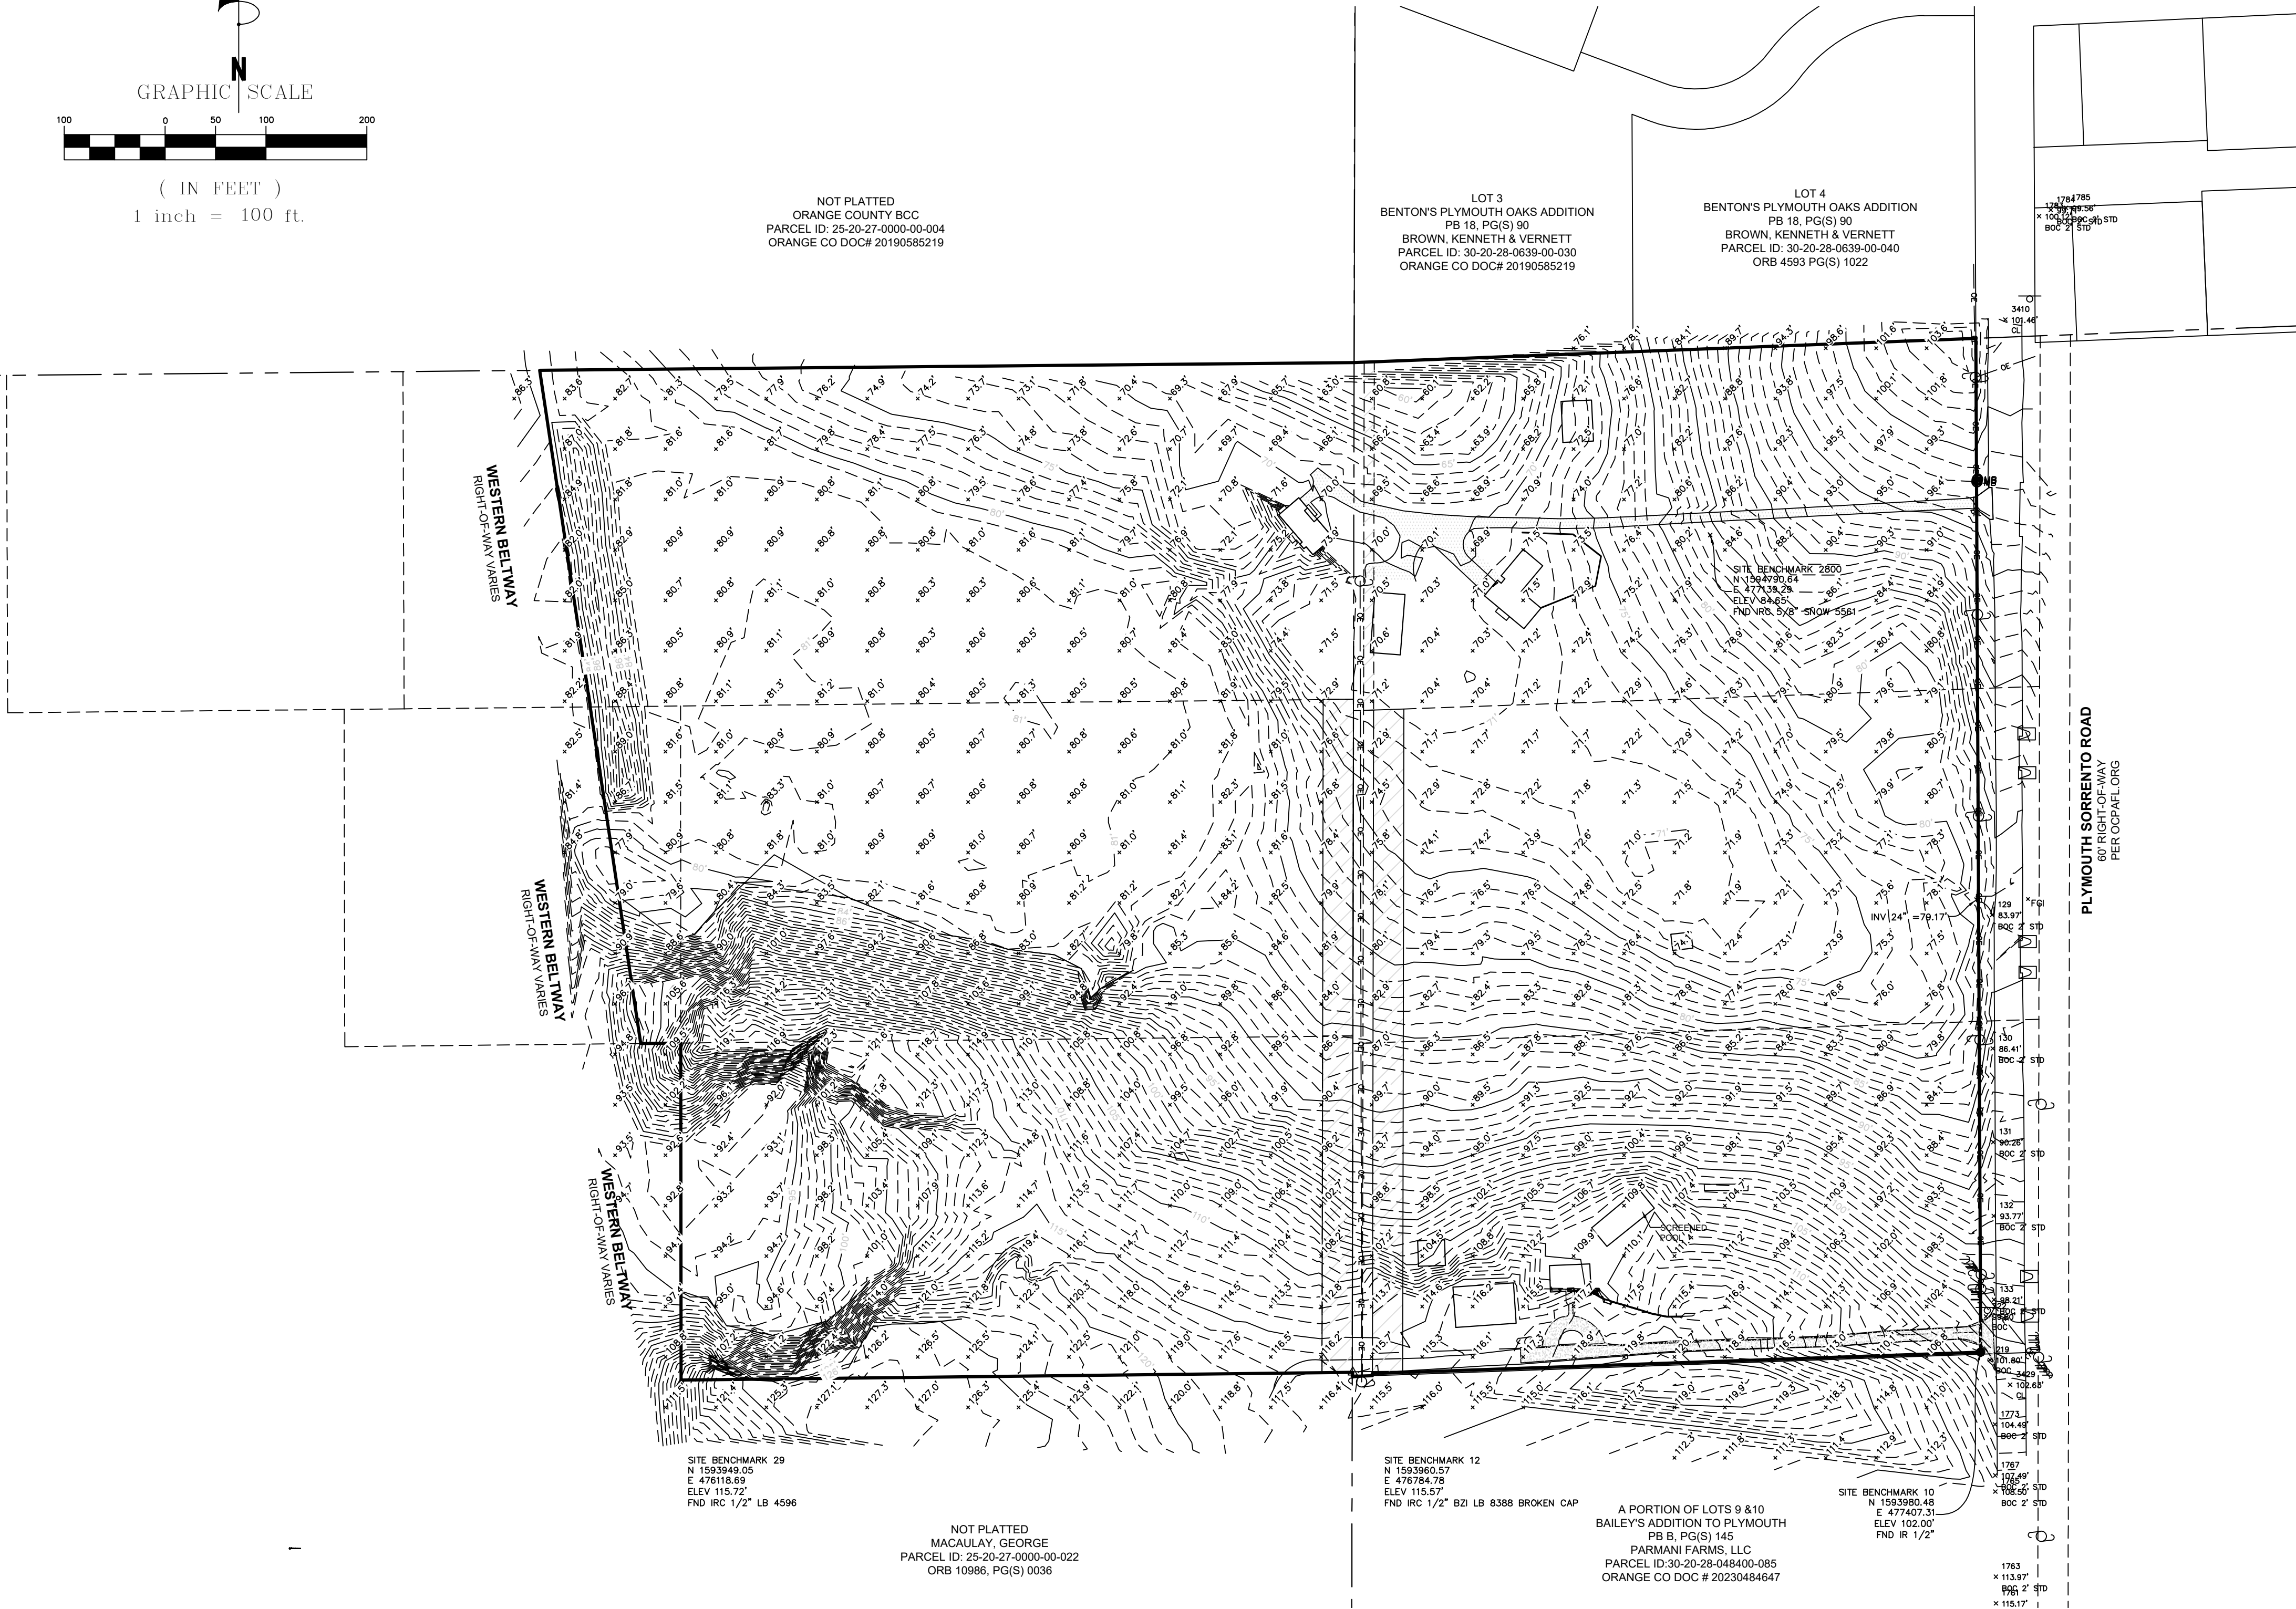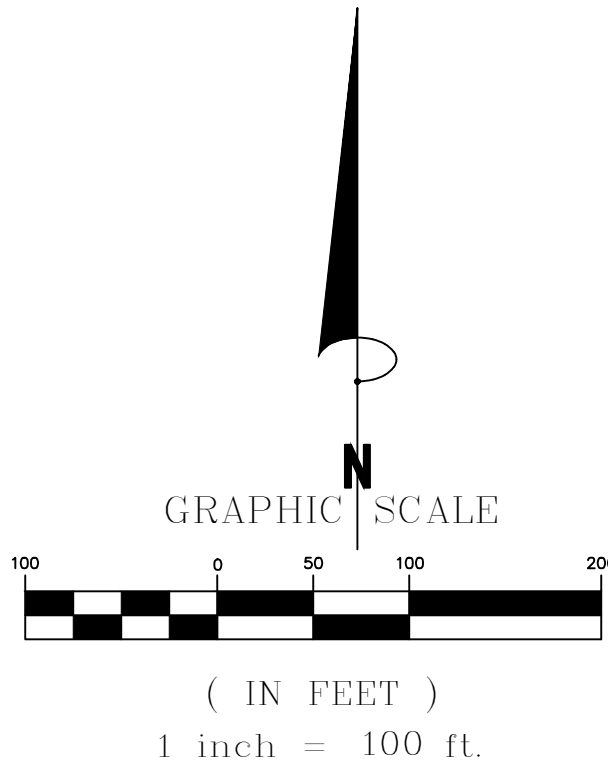

MIZO & ASSOCIATES, LLC
PROFESSIONAL LAND SURVEYORS
1407 CUMBER STREET
ORLANDO, FL 32804
(321) 200-4904
LICENSE BUSINESS NUMBER 6497

ALTA/NSPS LAND TITLE SURVEY

10/09/23

PREPARED FOR:

LENNAR HOMES
6675 WESTWOOD BOULEVARD #500
ORLANDO, FLORIDA 32821-8061

ALTA/NSPS LAND TITLE SURVEY
LYING IN
SECTIONS 30, TOWNSHIP 20 SOUTH, RANGE 30 EAST

SHEET
2 OF 4

LEGAL DESCRIPTION (PER TITLE COMMITMENT):

PARCEL 1:

LOTS 4 AND 5 OF BAILEY'S ADDITION TO PLYMOUTH, ACCORDING TO THE PLAT THEREOF, AS RECORDED IN PLAT BOOK B, PAGE 145, PUBLIC RECORDS OF ORANGE COUNTY, FLORIDA; AND THAT EAST 1/2 PORTION OF SORRENTO AVENUE ADJACENT TO LOT 5 BY RESOLUTION GRANTING PETITION TO VACATE #20-01-002 RECORDED IN OFFICIAL RECORDS INSTRUMENT #20220583272, PUBLIC RECORDS OF ORANGE COUNTY, FLORIDA.
SUBJECT TO A RIGHT-OF-WAY GRANTED TO ORANGE COUNTY ACROSS WEST 30 FEET OF LOT 5 IN DEED BOOK 997, PAGE 167, PUBLIC RECORDS OF ORANGE COUNTY, FLORIDA.

PARCEL 2:

THE NORTH QUARTER (1/4) OF THE NORTHEAST QUARTER (1/4) OF THE SOUTHEAST QUARTER (1/4) OF SECTION 25, TOWNSHIP 20 SOUTH, RANGE 27 EAST, ORANGE COUNTY, FLORIDA; AND THAT WEST 1/2 PORTION OF SORRENTO AVENUE ADJACENT TO LOTS 4, 5 AND 6 BY RESOLUTION GRANTING PETITION TO VACATE #20-01-002 RECORDED IN OFFICIAL RECORDS INSTRUMENT #20220583272, PUBLIC RECORDS OF ORANGE COUNTY, FLORIDA.

PARCEL 3:

THE EAST HALF (1/2) OF THE SOUTH HALF (1/2) OF THE NORTHWEST QUARTER (1/4) OF THE NORTHEAST QUARTER (1/4) OF THE SOUTHEAST QUARTER (1/4) OF SECTION 25, TOWNSHIP 20 SOUTH, RANGE 27 EAST, ORANGE COUNTY, FLORIDA.

PARCEL 4:

THE SOUTH HALF (1/2) OF THE NORTHEAST QUARTER (1/4) OF THE NORTHEAST QUARTER (1/4) OF THE SOUTHEAST QUARTER (1/4) OF SECTION 25, TOWNSHIP 20 SOUTH, RANGE 27 EAST, ORANGE COUNTY, FLORIDA; AND THAT WEST 1/2 PORTION OF SORRENTO AVENUE ADJACENT TO LOTS 4, 5 AND 6 BY RESOLUTION GRANTING PETITION TO VACATE #20-01-002 RECORDED IN OFFICIAL RECORDS INSTRUMENT #20220583272, PUBLIC RECORDS OF ORANGE COUNTY, FLORIDA.
SUBJECT TO AN EASEMENT FOR RIGHT-OF-WAY GRANTED TO ORANGE COUNTY ACROSS THE EAST 30 FEET IN DEED BOOK 997, PAGE 166, PUBLIC RECORDS OF ORANGE COUNTY, FLORIDA.

AS TO PARCELS 2, 3 AND 4, LESS AND EXCEPT:

THAT PORTION TAKEN BY THE FLORIDA EXPRESSWAY AUTHORITY, A BODY POLITIC AND CORPORATE AND AN AGENCY OF THE STATE UNDER THE LAWS OF THE STATE OF FLORIDA, BY THE STIPULATED ORDER OF TAKING RECORDED IN OFFICIAL RECORDS BOOK 10771, PAGE 1724 (NO LEGAL DESCRIPTION ATTACHED) AND DUPLICATE FILING WITH LEGAL DESCRIPTION IN OFFICIAL RECORDS BOOK 10779, PAGE 2159; OFFICIAL RECORDS BOOK 10780, PAGE 5828 (LEGAL DESCRIPTION UNREADABLE) AND OFFICIAL RECORDS BOOK 10780, PAGE 6572; AND STIPULATED FINAL JUDGMENT RECORDED IN OFFICIAL RECORDS INSTRUMENT # 201602259721, PUBLIC RECORDS OF ORANGE COUNTY, FLORIDA.

PARCEL 5:

PART OF LOT 6, OF BAILEY'S ADDITION TO PLYMOUTH, ACCORDING TO THE PLAT THEREOF, AS RECORDED IN PLAT BOOK B, PAGE 145, PUBLIC RECORDS OF ORANGE COUNTY, FLORIDA, MORE PARTICULARLY DESCRIBED AS FOLLOWS:

COMMENCE AT THE SOUTHEAST CORNER OF SECTION 25, TOWNSHIP 20 SOUTH, RANGE 27 EAST, ORANGE COUNTY, FLORIDA; THENCE NORTH 00 DEGREES 06'17" EAST 1667.05 FEET ALONG THE EAST LINE OF THE SOUTHEAST 1/4 OF SAID SECTION 25; THENCE DEPARTING SAID SECTION LINE NORTH 87 DEGREES 56'33" EAST 20.01 FEET TO THE POINT OF BEGINNING, BEING NORTH 00 DEGREES 06'17" EAST 2.01 FEET TO THE SOUTHWEST CORNER OF SAID LOT 6; THENCE NORTH 00 DEGREES 06'17" EAST 326.52 FEET ALONG THE WEST LINE OF SAID LOT 6; THENCE DEPARTING SAID WEST LINE NORTH 87 DEGREES 56'04" EAST 801.92 FEET ALONG THE NORTH LINE OF SAID LOT 6 TO A POINT OF THE WEST RIGHT OF WAY LINE OF PLYMOUTH SORRENTO ROAD, A 60' RIGHT OF WAY; AND THE NORTHEAST CORNER OF SAID LOT 6; THENCE ALONG SAID RIGHT OF WAY LINE SOUTH 00 DEGREES 14'30" EAST 326.01 FEET TO A POINT BEING NORTH 00 DEGREES 14'30" WEST 2.01 FEET TO THE SOUTHEAST CORNER OF SAID LOT 6; THENCE SOUTH 87 DEGREES 56'33" WEST 603.91 FEET ALONG A LINE BEING 2.00 FEET NORTHERLY OF AND PARALLEL WITH THE SOUTH LINE OF SAID LOT 6 TO THE POINT OF BEGINNING; AND THAT EAST 1/2 PORTION OF SORRENTO AVENUE LYING ADJACENT TO LOT 8 BY RESOLUTION GRANTING PETITION TO VACATE #20-01-002 RECORDED IN OFFICIAL RECORDS INSTRUMENT #20220583272, PUBLIC RECORDS OF ORANGE COUNTY, FLORIDA, LESS EXISTING RIGHT-OF-WAY TO PLYMOUTH SORRENTO ROAD.
SUBJECT TO AN EASEMENT FOR RIGHT-OF-WAY GRANTED TO ORANGE COUNTY ACROSS WEST 30 FEET OF LOT 6 IN DEED BOOK 997, PAGE 167; AND SUBJECT TO AN INGRESS EGRESS EASEMENT OVER THE SOUTH 20 FEET THEREOF BY THE EASEMENT IN OFFICIAL RECORDS BOOK 5820, PAGE 3121, PUBLIC RECORDS OF ORANGE COUNTY, FLORIDA.

PARCEL 6:

THE NORTH 1/2 OF THE SOUTHEAST QUARTER (1/4) OF THE NORTHEAST QUARTER (1/4) OF THE SOUTHEAST QUARTER (1/4) OF SECTION 25, TOWNSHIP 20 SOUTH, RANGE 27 EAST, ORANGE COUNTY, FLORIDA; AND THAT WEST 1/2 PORTION OF SORRENTO AVENUE LYING ADJACENT TO LOT 6 BY RESOLUTION GRANTING PETITION TO VACATE #20-01-002 RECORDED IN OFFICIAL RECORDS INSTRUMENT #20220583272, PUBLIC RECORDS OF ORANGE COUNTY, FLORIDA, LESS EXISTING RIGHT-OF-WAY TO PLYMOUTH SORRENTO ROAD, AND, LESS THE EAST 30 FEET THEREOF FOR ROAD RIGHT-OF-WAY PER RIGHT-OF-WAY AGREEMENT RECORDED IN DEED BOOK 997, PAGE 165, PUBLIC RECORDS OF ORANGE COUNTY, FLORIDA.

CHICAGO TITLE INSURANCE COMPANY

COMMITMENT NUMBER: 11372767

ISSUING OFFICE FILE NUMBER: 11041-000052-FL

COMMITMENT DATE: 09/13/2023 @ 11:00 PM

BII EXCEPTIONS

ITEM 5: AFFECTS; BLANKET IN NATURE (PARCELS 1 & 5)


ITEM 6: AFFECTS; BLANKET IN NATURE (PARCEL 2)

ITEM 7: AS SHOWN; PARCELS 1, 4, 5 & 6

ITEM 8: AS SHOWN; PARCEL 5

ITEM 9: AFFECTS; NOT PLOTTABLE

ITEM 10: AFFECTS; BLANKET IN NATURE (PARCELS 1-4)

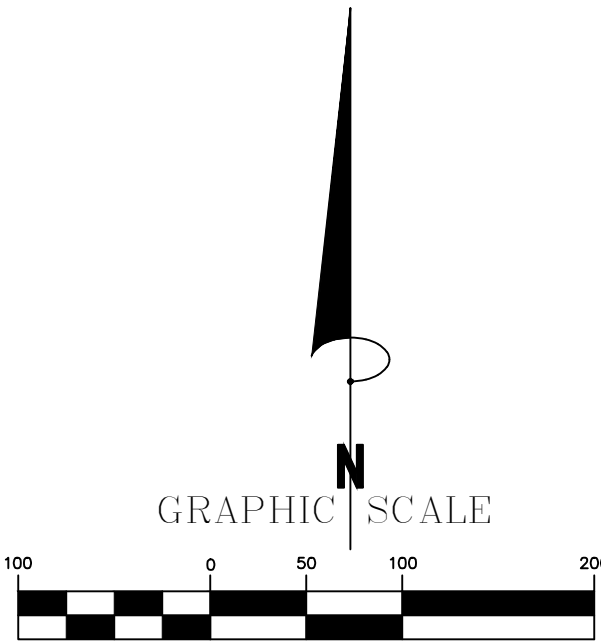

GRAPHIC SCALE

(IN FEET)

1 inch = 100 ft.

NOT PLATTED
ORANGE COUNTY BCC
PARCEL ID: 25-20-27-0000-00-004
ORANGE CO DOC# 20190585219

LOT 3
BENTON'S PLYMOUTH OAKS ADDITION
PB 18, PG(S) 90
BROWN, KENNETH & VERNETT
PARCEL ID: 30-20-28-0638-00-030
ORANGE CO DOC# 20190585219

LOT 4
BENTON'S PLYMOUTH OAKS ADDITION
PB 18, PG(S) 90
BROWN, KENNETH & VERNETT
PARCEL ID: 30-20-28-0638-00-040
ORB 4593 PG(S) 1022

WESTERN BELTWAY
RIGHT-OF-WAY VARIES

WESTERN BELTWAY
RIGHT-OF-WAY VARIES

WESTERN BELTWAY
RIGHT-OF-WAY VARIES

PLYMOUTH SORRENTO ROAD
60' RIGHT-OF-WAY
PER OCPA/ELONG

A PORTION OF LOTS 9 & 10
BAILEY'S ADDITION TO PLYMOUTH
PB 8, PG(S) 145
PARMANI FARMS, LLC
PARCEL ID: 30-20-28-048400-085
ORANGE CO DOC # 20230484647

MIZO & ASSOCIATES, LLC
PROFESSIONAL LAND SURVEYORS
1407 CUMBER STREET
ORLANDO, FL 32804
(321) 200-4904
LICENSE BUSINESS NUMBER 6497

ALTA/NSPS LAND TITLE SURVEY


10/09/23

PREPARED FOR:

LENNAR HOMES
6675 WESTWOOD BOULEVARD #500
ORLANDO, FLORIDA 32821-8061

ALTA/NSPS LAND TITLE SURVEY
LYING IN
SECTIONS 30, TOWNSHIP 20 SOUTH, RANGE 30 EAST

SHEET
3 OF 4

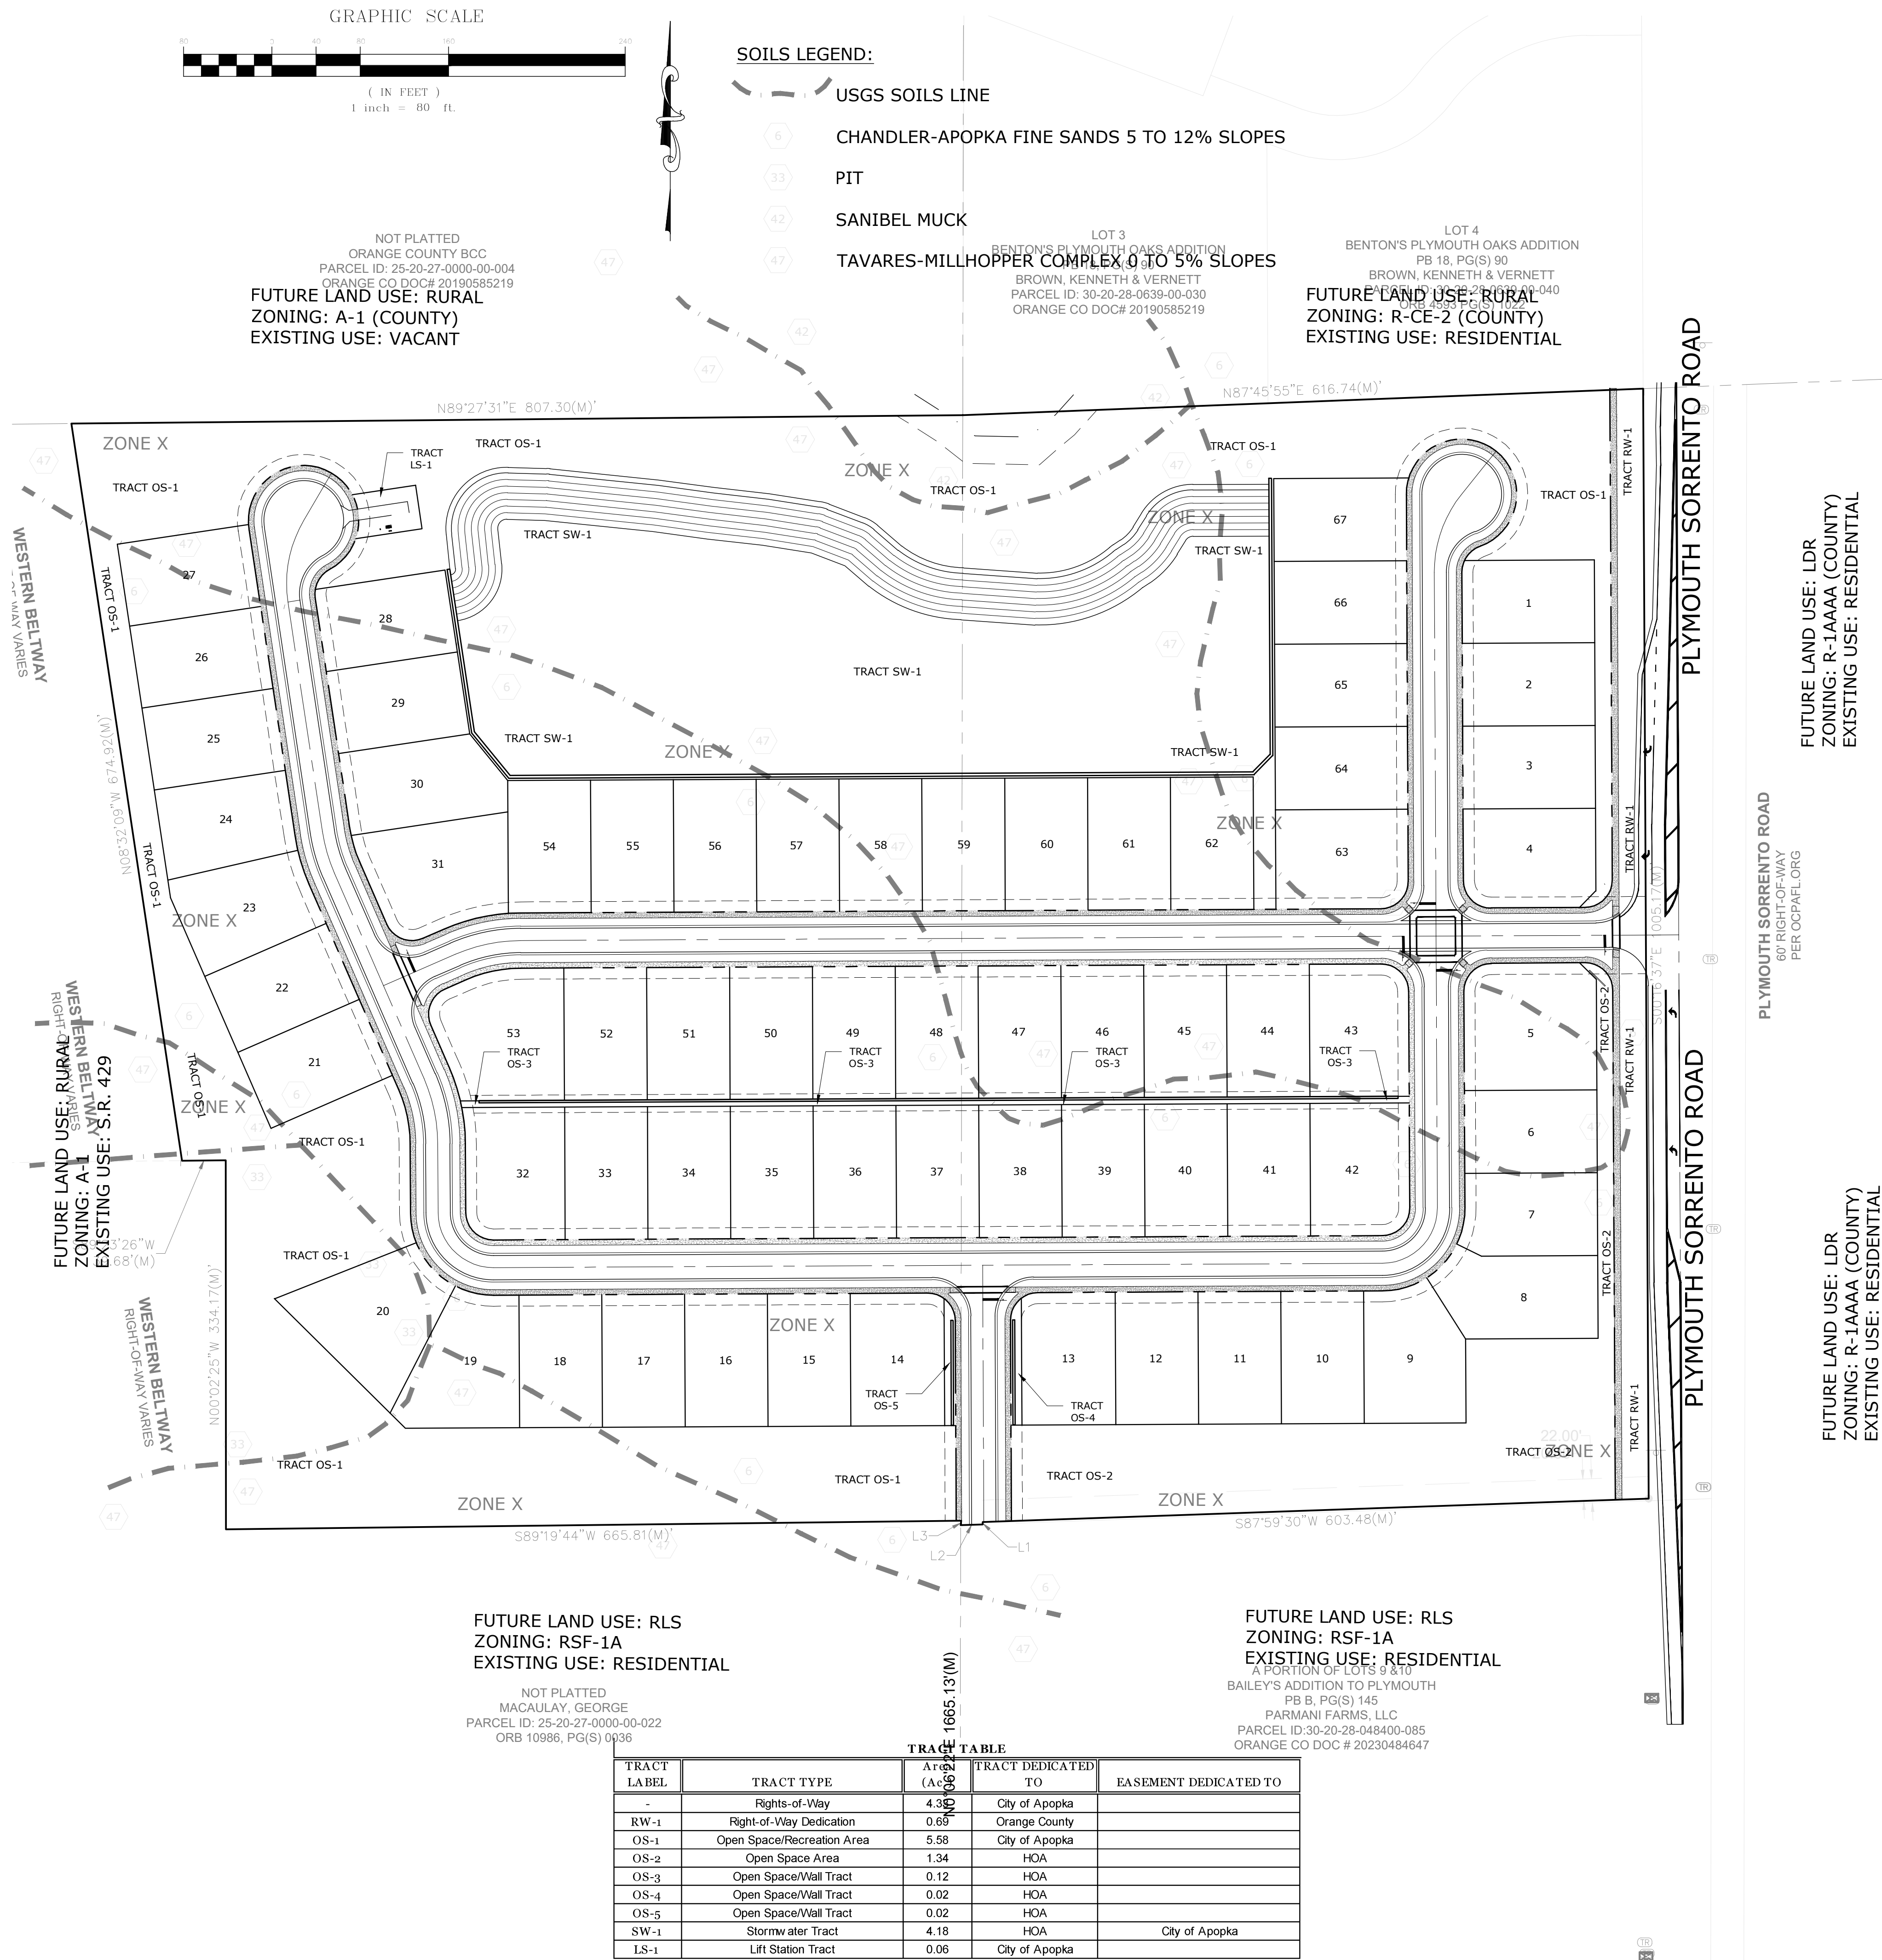

SITE DATA:

Parcel I.D. #: 25-20-27-0000-00-008; 021
30-20-28-0484-00-040; 060

Property FLU: RLS
Property Zoning: RSF-1B

Gross Land Area: 30.98 acres
Lakes/Wetland Area: 0.03 acres
Gross Developable Area: 30.95 acres
Net Developable Area: 30.95 acres

Stormwater Management Area: 4.18 acres
Right-of-Way Area: 4.33 acres
Right-of-Way Dedication: 0.69 acres
Public Open Space Tracts: 7.08 acres

Proposed Residential Units: 67 Single-Family Detached Lots
Net Residential Density: 2.16 dwelling units/Net Developable Acre

Minimum Living Area: 1,600 sqft. (Heated/cooled space)RSF-1b
Maximum Building Height: Two Stories, 35'
Minimum Lot Width: 75' (RSF-1B)
Minimum Lot Depth: N/A
Minimum Lot Size: 8,000 (RSF-1B)
Maximum Lot Coverage: 60%
Minimum Open Space %: 25%

Setbacks:
Front: 25' (RSF-1B)
Side: 10' (RSF-1B)
Side Street: 25' (RSF-1B)
Rear: 25' (RSF-1B)

Open Space Requirements:

Land Development Code (Residential 20%)
30.95ac. * .20 = 6.19 acres (required)
Open Space Provided:
Tract OS-1: 5.58 acres
Tract OS-2: 1.34 acres
Tract OS-3: 0.12 acres
Tract OS-4: 0.02 acres
Tract OS-5: 0.02 acres
Tract SW-1: 4.18 acres
Total: 11.26 acres (6.19 required)

Major Street Setbacks:

Plymouth Sorrento Road. 30' (setback from right-of-way line)

Additional Notes:

- Billboards and pole signs shall be prohibited.
- There is no proposed 100 yr. Flood Plain encroachment.
- All Conservation Easements associated buffers area will be owned & maintained by the HOA with a development rights Easement dedicated to the City of Apopka via plat.
- A Homeowner's Association will be created for maintenance and ownership of common area tracts as reflected in the tract table.
- Fire Protection will be provided by City of Apopka in accordance with the 2023 Florida Fire Prevention Code.
- The project will be constructed in a single phase.

Off-Street Parking:

Required Parking:

2.0 spaces per Unit (for Single-Family Residences): (67 units x 2.0 spaces/unit) = 134
Total Required Parking: 134
Provided Parking:
2 Garage Spaces per Unit: 134 spaces
2 Driveway Spaces per Unit: 134 spaces
Total Parking Provided: 268 spaces

Phasing:

This project is to be developed in a single phase.

Traffic:

Single-Family Residential: 67 d.u. * 9.57 trip/d.u. = 641 A.D.T.

Stormwater Management:

The project will meet the requirements of City of Apopka Land Development Code and the St. Johns River Water Management District.

School Age Population:

67 d.u. * .478 children/unit = 32 children

Needed Fire Flow (NFF): (Based on FFPC 2012 Edition Chapter 18 & Annex I)

Single-Family (less than 5,000 sqft.): 1,000 gpm

Water, Sewer and Solid Waste Demand:

Water Demand:
67 Units * 300 gallons/day = 20,100 gallons/day

Sewer Demand:
67 Units * 280 gallons/day = 18,760 gallons/day


Solid Waste Demand:
67 Units * 2.6 persons/unit * 4.3 Lb./person/day = 749 Lb/day

Recreational/Open Space Demand:

67 Units * 2.6 persons/unit /1,000 * 3.0 ac/1,000 persons = 0.52 ac.

Green Building Standards Points Allocation:

- Install a "cool roof" on a minimum of 50 percent of the dwelling units in a subdivision. The cool roof shall cover the entire roof of the building. Install a "cool roof" on a minimum of 50 percent of the buildings in a multi-building development. The cool roof shall cover the entire roof of the building: 1.50 points
- Installation of Energy Star HVAC: 0.50 points
- Use Vegetation or Vegetated Structures to shade HVAC Units: 0.25 points
- Pre-Wire a Minimum of 75 percent of residential dwelling units in the development for solar panels: 1.50 points
- Install Operable Windows to Allow for Natural Ventilation in the event of power failures: 0.25 points

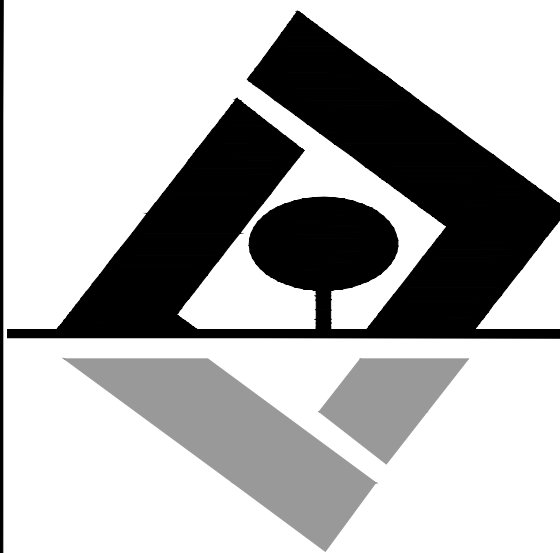

G L SUMMITT
ENGINEERING INC.

Office: Lake Mary
3667 Simonton Place
Lake Mary, Florida 32746
phone: 407-323-0705
fax: 407-992-8650
www.GLSeng.com

Lennar Homes Orlando
6675 Westwood Blvd.

Orlando, FL 32821

Plymouth Harbor
Subdivision
City of Apopka, Florida

Major
Development Plan

Overall Site
Plan


Plans not valid unless Signed,
Dated and Sealed below.

GEOFFREY L. SUMMITT, P.E.
Date: April 10, 2024
FL Registration #58775
Certificate of Authorization #29665

Revisions		
NO.	DATE	DESCRIPTION
1	4/10/24	Initial Design
2	4/10/24	Revised Design
3	4/10/24	Revised Design
4	4/10/24	Revised Design
5	4/10/24	Revised Design
6	4/10/24	Revised Design
7	4/10/24	Revised Design
8	4/10/24	Revised Design
9	4/10/24	Revised Design
10	4/10/24	Revised Design

SHEET NUMBER

7 OF 18

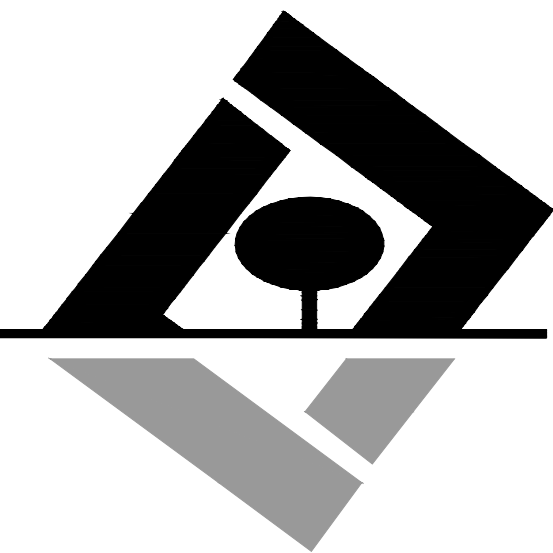

G L SUMMITT
—ENGINEERING INC—
Office: Lake Mary
3667 Simonton Place
Lake Mary, Florida 32746
phone: 407-323-0705
fax: 407-992-8650
www.GLSeng.com

Lennar Homes Orlando
6675 Westwood Blvd.
Orlando, FL 32821

Plymouth Harbor
Subdivision
City of Apopka, Florida

Major
Development Plan


Open Space Rec
Plan

Plans not valid unless Signed,
Dated and Sealed below.

GEOFFREY L. SUMMITT, P.E.
Date: April 10, 2024
FL Registration #58775
Certificate of Authorization #29665

Revisions		
NO.	DATE	DESCRIPTION
1	11/20/21	ADD 10' BUFFER TO TRACT OS-1
2	11/20/21	ADD 10' BUFFER TO TRACT OS-2
3	11/20/21	ADD 10' BUFFER TO TRACT OS-3
4	11/20/21	ADD 10' BUFFER TO TRACT OS-4
5	11/20/21	ADD 10' BUFFER TO TRACT OS-5
6	11/20/21	ADD 10' BUFFER TO TRACT OS-6
7	11/20/21	ADD 10' BUFFER TO TRACT OS-7
8	11/20/21	ADD 10' BUFFER TO TRACT OS-8
9	11/20/21	ADD 10' BUFFER TO TRACT OS-9
10	11/20/21	ADD 10' BUFFER TO TRACT OS-10

SHEET NUMBER
8 OF 18

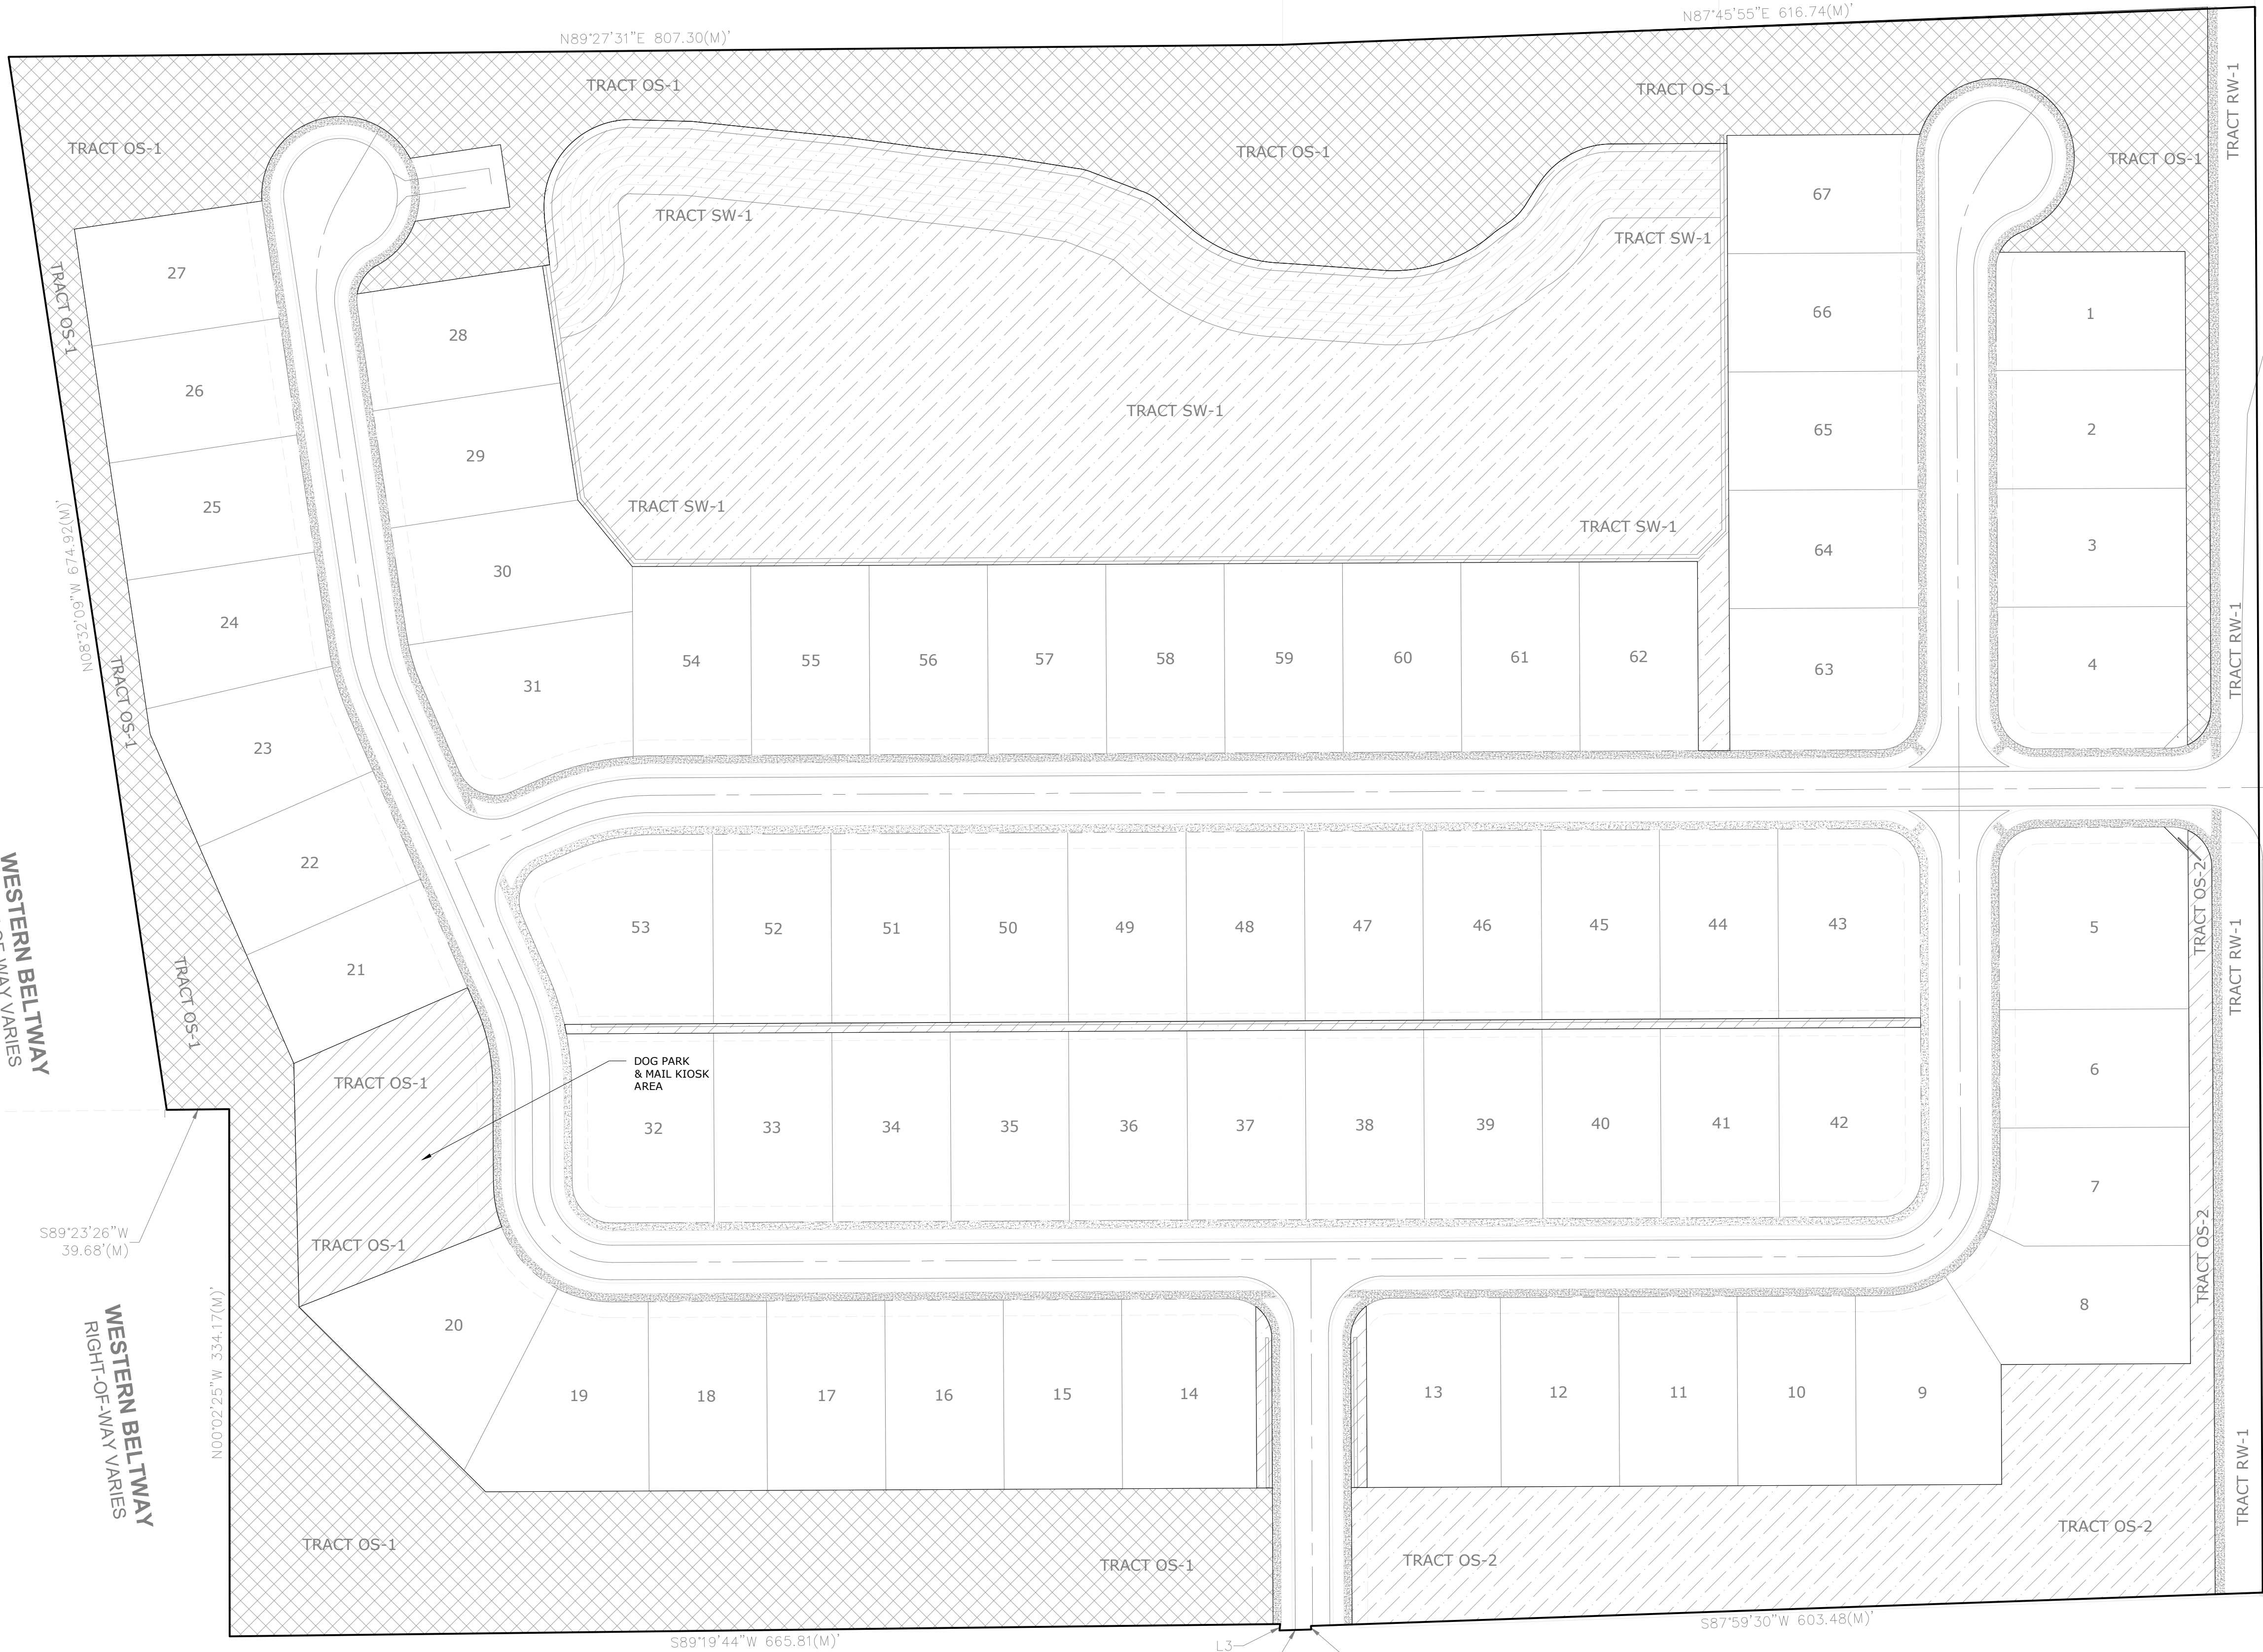

PLYMOUTH SORRENTO RD.
(60' ROW)


PLYMOUTH SORRENTO ROAD
60' RIGHT-OF-WAY
PER OCPAFL.ORG

PLYMOUTH SORRENTO RD.
(60' ROW)


OPEN SPACE SET-ASIDE HATCH LEGEND



ACTIVE RECREATIONAL AREA

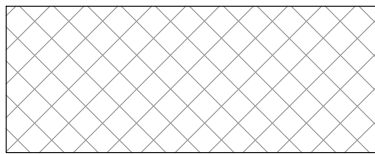

PASSIVE RECREATIONAL AREA

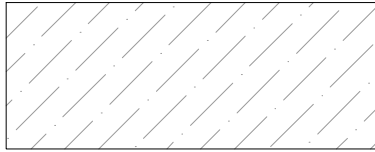


GENERAL OPEN SPACE


Open Space Set-Aside Requirements:

Land Development Code (Residential 20%)
55.5ac. * .20 = 11.1 acres (required)

Open Space Provided:

Tract A:	0.18 acres (Buffer)
Tract B:	0.20 acres (Buffer)
Tract C:	0.40 acres (Buffer)
Tract D:	7.04 acres (Passive)
Tract E:	6.46 acres (Buffer)
Tract G:	0.08 acres (Buffer)
Total:	14.36 acres (11.1 required)

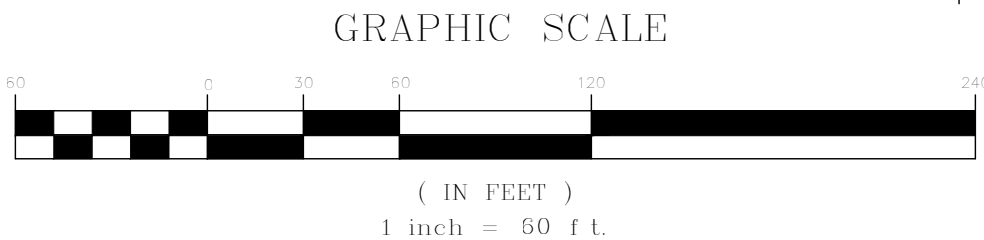

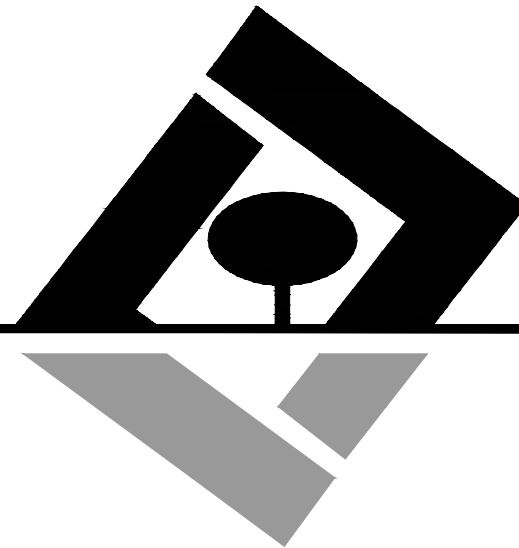

G L SUMMITT
ENGINEERING INC.

Office: Lake Mary
3667 Simonton Place
Lake Mary, Florida 32746
phone: 407-323-0705
fax: 407-992-8650
www.GLSeng.com

Lennar Homes Orlando
6675 Westwood Blvd.

Orlando, FL 32821

Plymouth Harbor
Subdivision
City of Apopka, Florida

Major
Development Plan

Design
Standards Plan

Plans not valid unless Signed,
Dated and Sealed below.

GEOFFREY L. SUMMITT, P.E.

Date: April 10, 2024
FL Registration #58775
Certificate of Authorization #29665

Revisions		
NO.	DATE	DESCRIPTION
1	11/20/21	ADD LOT 1
2	11/20/21	ADD LOT 2
3	11/20/21	ADD LOT 3
4	11/20/21	ADD LOT 4
5	11/20/21	ADD LOT 5
6	11/20/21	ADD LOT 6
7	11/20/21	ADD LOT 7
8	11/20/21	ADD LOT 8
9	11/20/21	ADD LOT 9
10	11/20/21	ADD LOT 10

SHEET NUMBER
9 OF 18



SITE DESIGN STANDARDS PLAN:

NEIGHBORHOOD 'A' DESIGN DETAILS:

Minimum Living Area: 1,600 sqft. (Heated/cooled space)
Maximum Building Height: Two Stories, 35'
Minimum Lot Width: 75'
Minimum Lot Depth: 105'
Minimum Lot Size: 8,000
Maximum Lot Coverage: 60%
Minimum Open Space %: 20%
Garage Location: Front-Entry (2-Car)

Setbacks:

- Front: 25' (RSF-1B)
- Side: 10' (RSF-1B)
- Side Street: 25' (RSF-1B)
- Rear: 25' (RSF-1B)

Accessory Uses: Those permitted by code
Architectural Design: Consistent with Appendix D Development Design Guidelines

Street Landscaping:


Landscaping shall be consistent with Section 5.2 of the City of Apopka LDR



Building Architecture:

Building Architecture shall comply with Appendix D Development Design Guidelines.

Model-Home Park:

Up to 4 Model-Homes shall be allowed prior to Certificate of Completion of the Site.

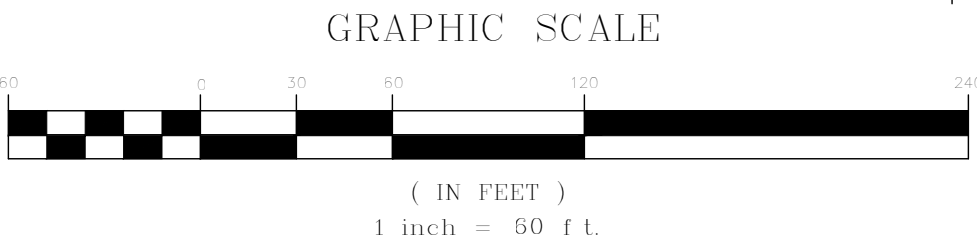

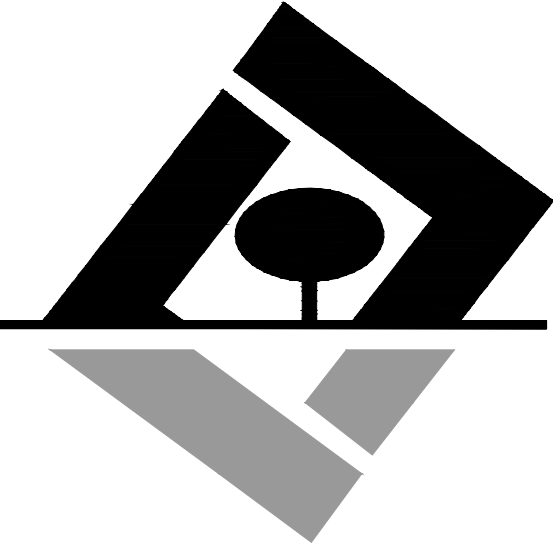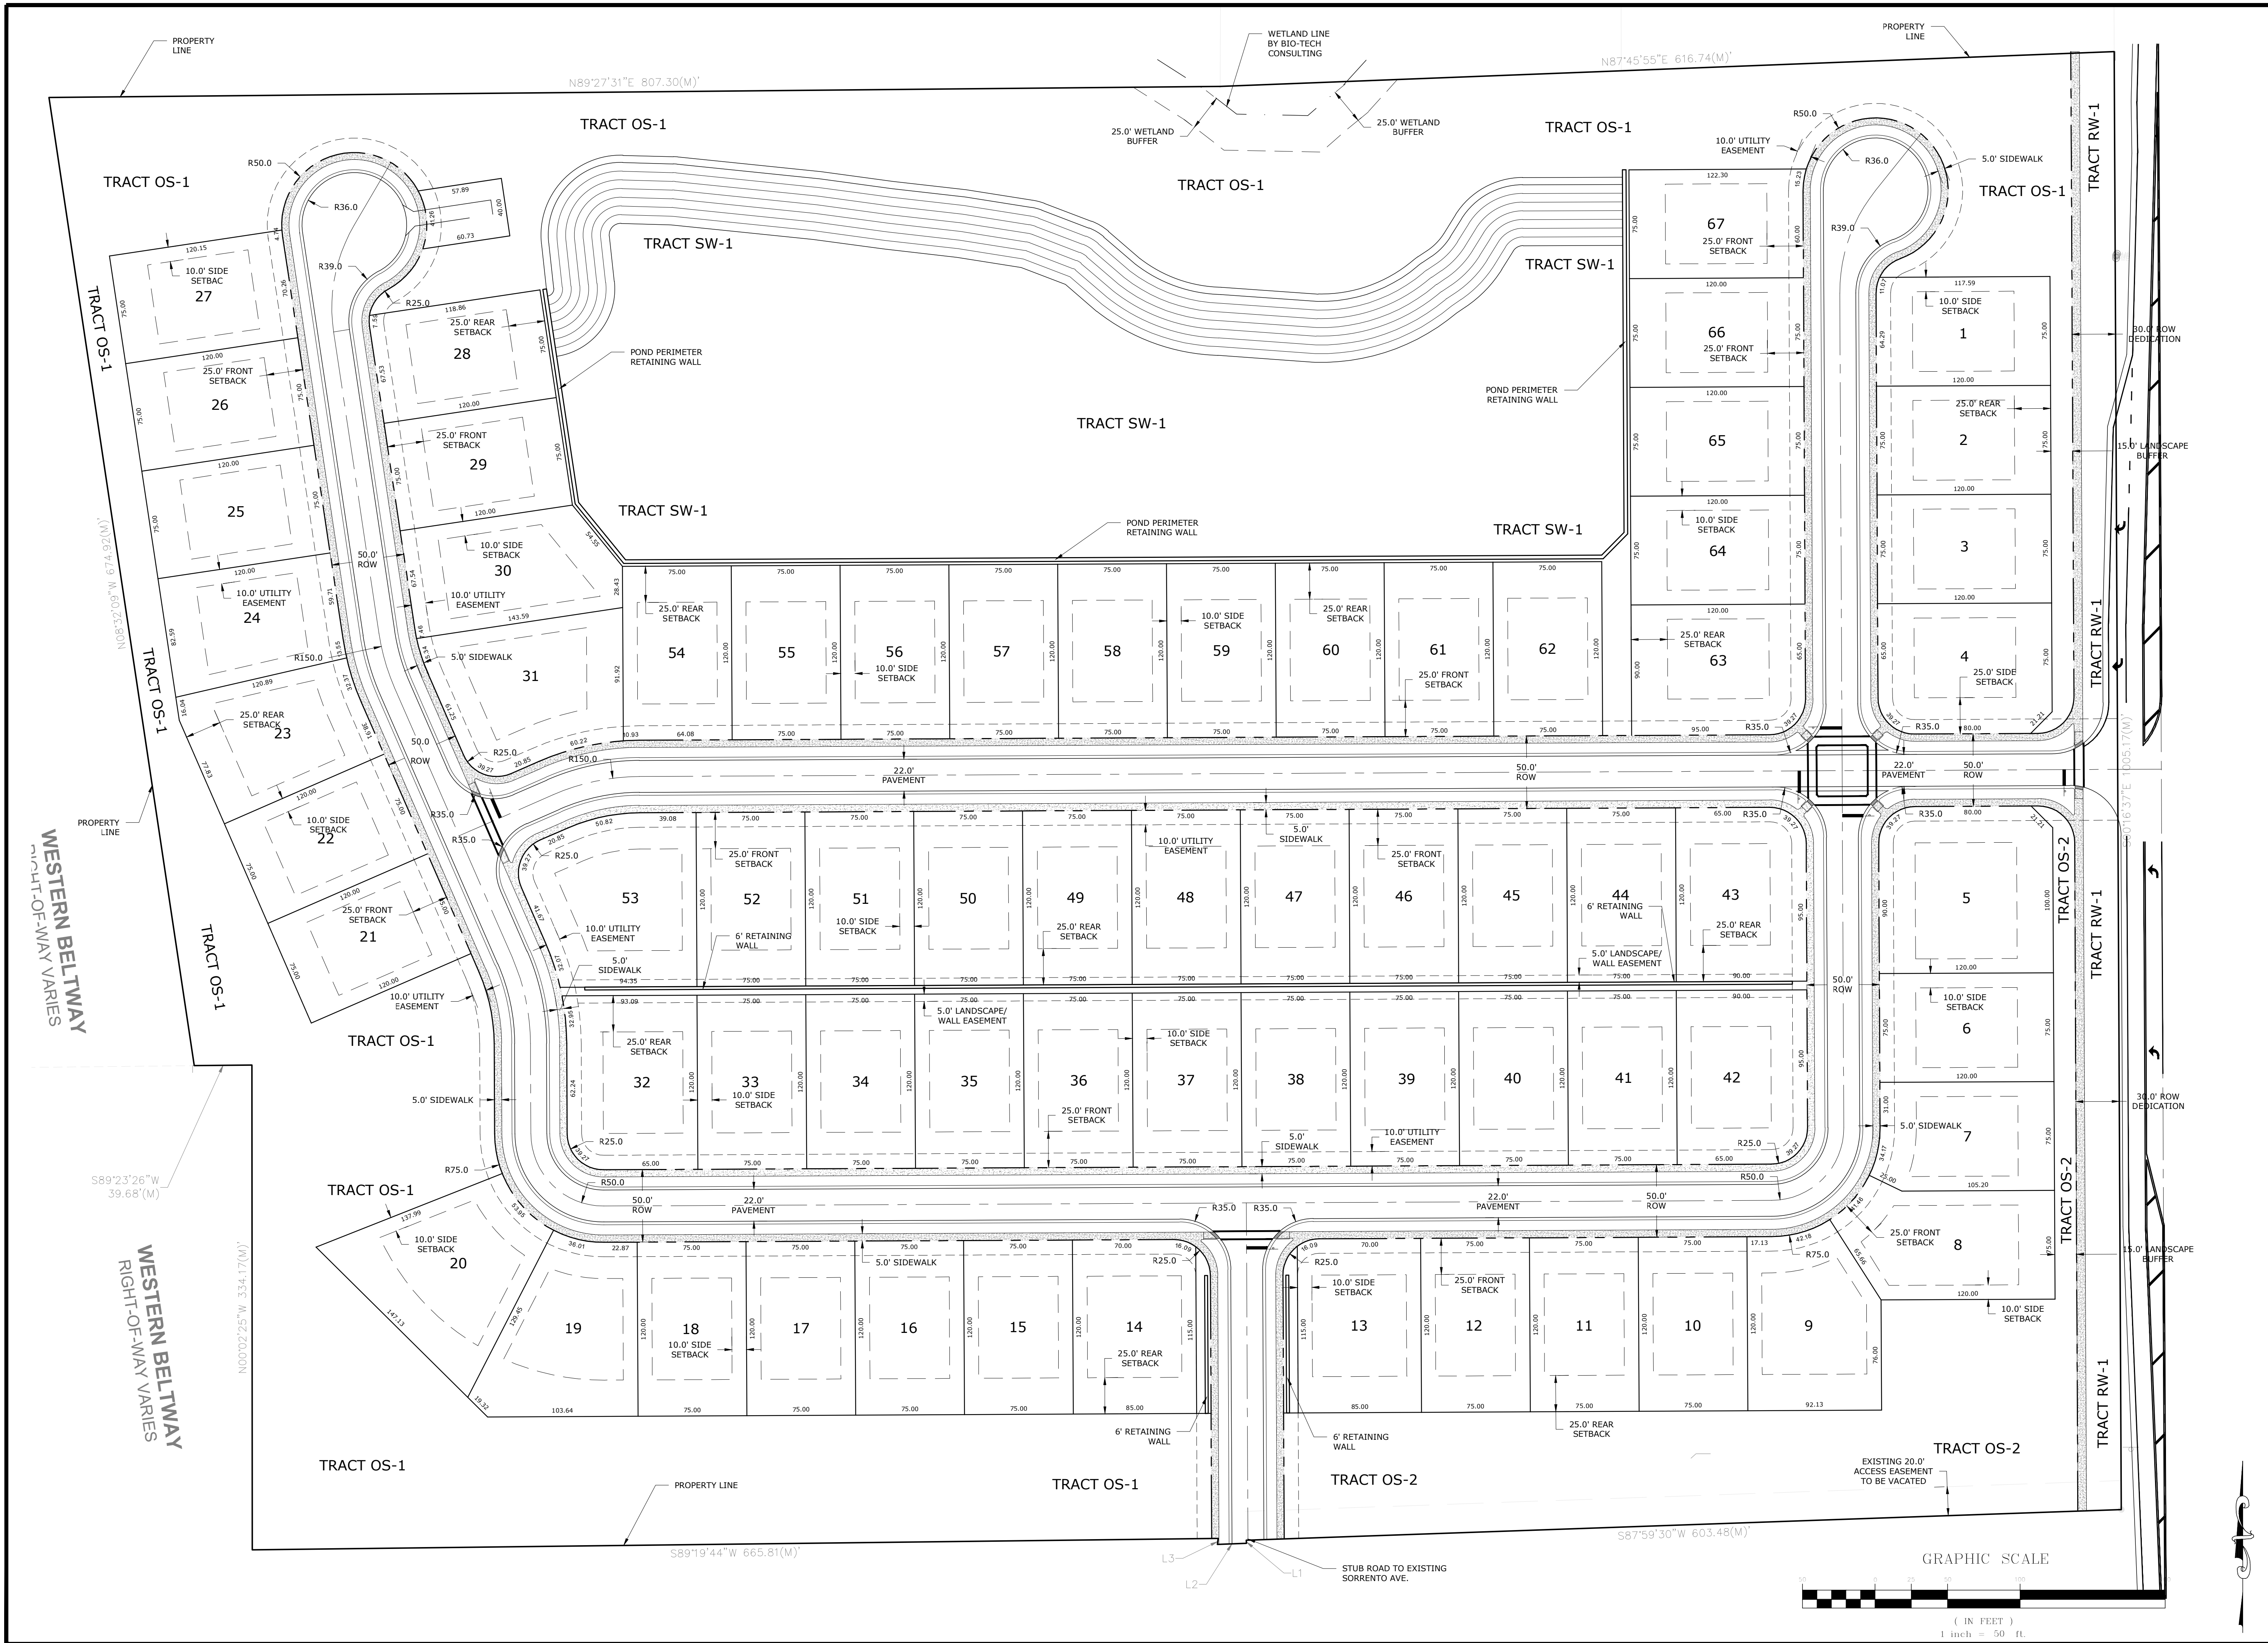

G L SUMMITT
ENGINEERING INC.
Office: Lake Mary
3667 Simonton Place
Lake Mary, Florida 32746
phone: 407-323-0705
fax: 407-992-8650
www.GLSeng.com

Lennar Homes Orlando
6675 Westwood Blvd.
Orlando, FL 32821

Plymouth Harbor
Subdivision
City of Apopka, Florida
Major
Development Plan



Detailed Site
Plan 1

Plans not valid unless Signed,
Dated and Sealed below.

GEOFFREY L. SUMMITT, P.E.
Date: April 10, 2024
FL Registration #58775
Certificate of Authorization #29665

Revisions		
NO.	DATE	DESCRIPTION
1	11/14/21	ADD RETAINING WALL
2	11/14/21	ADD RETAINING WALL
SHEET NUMBER
10 OF 18

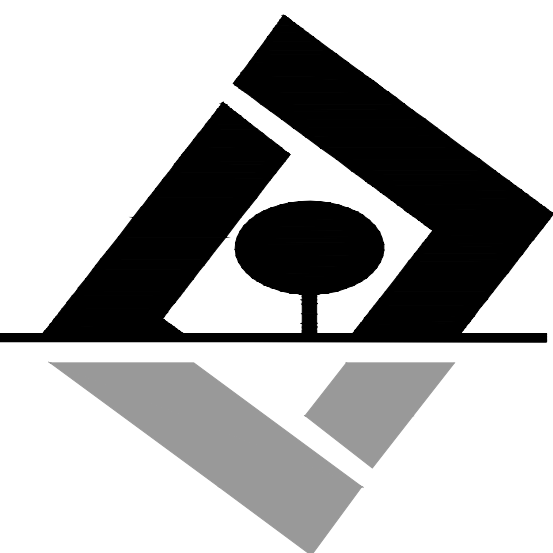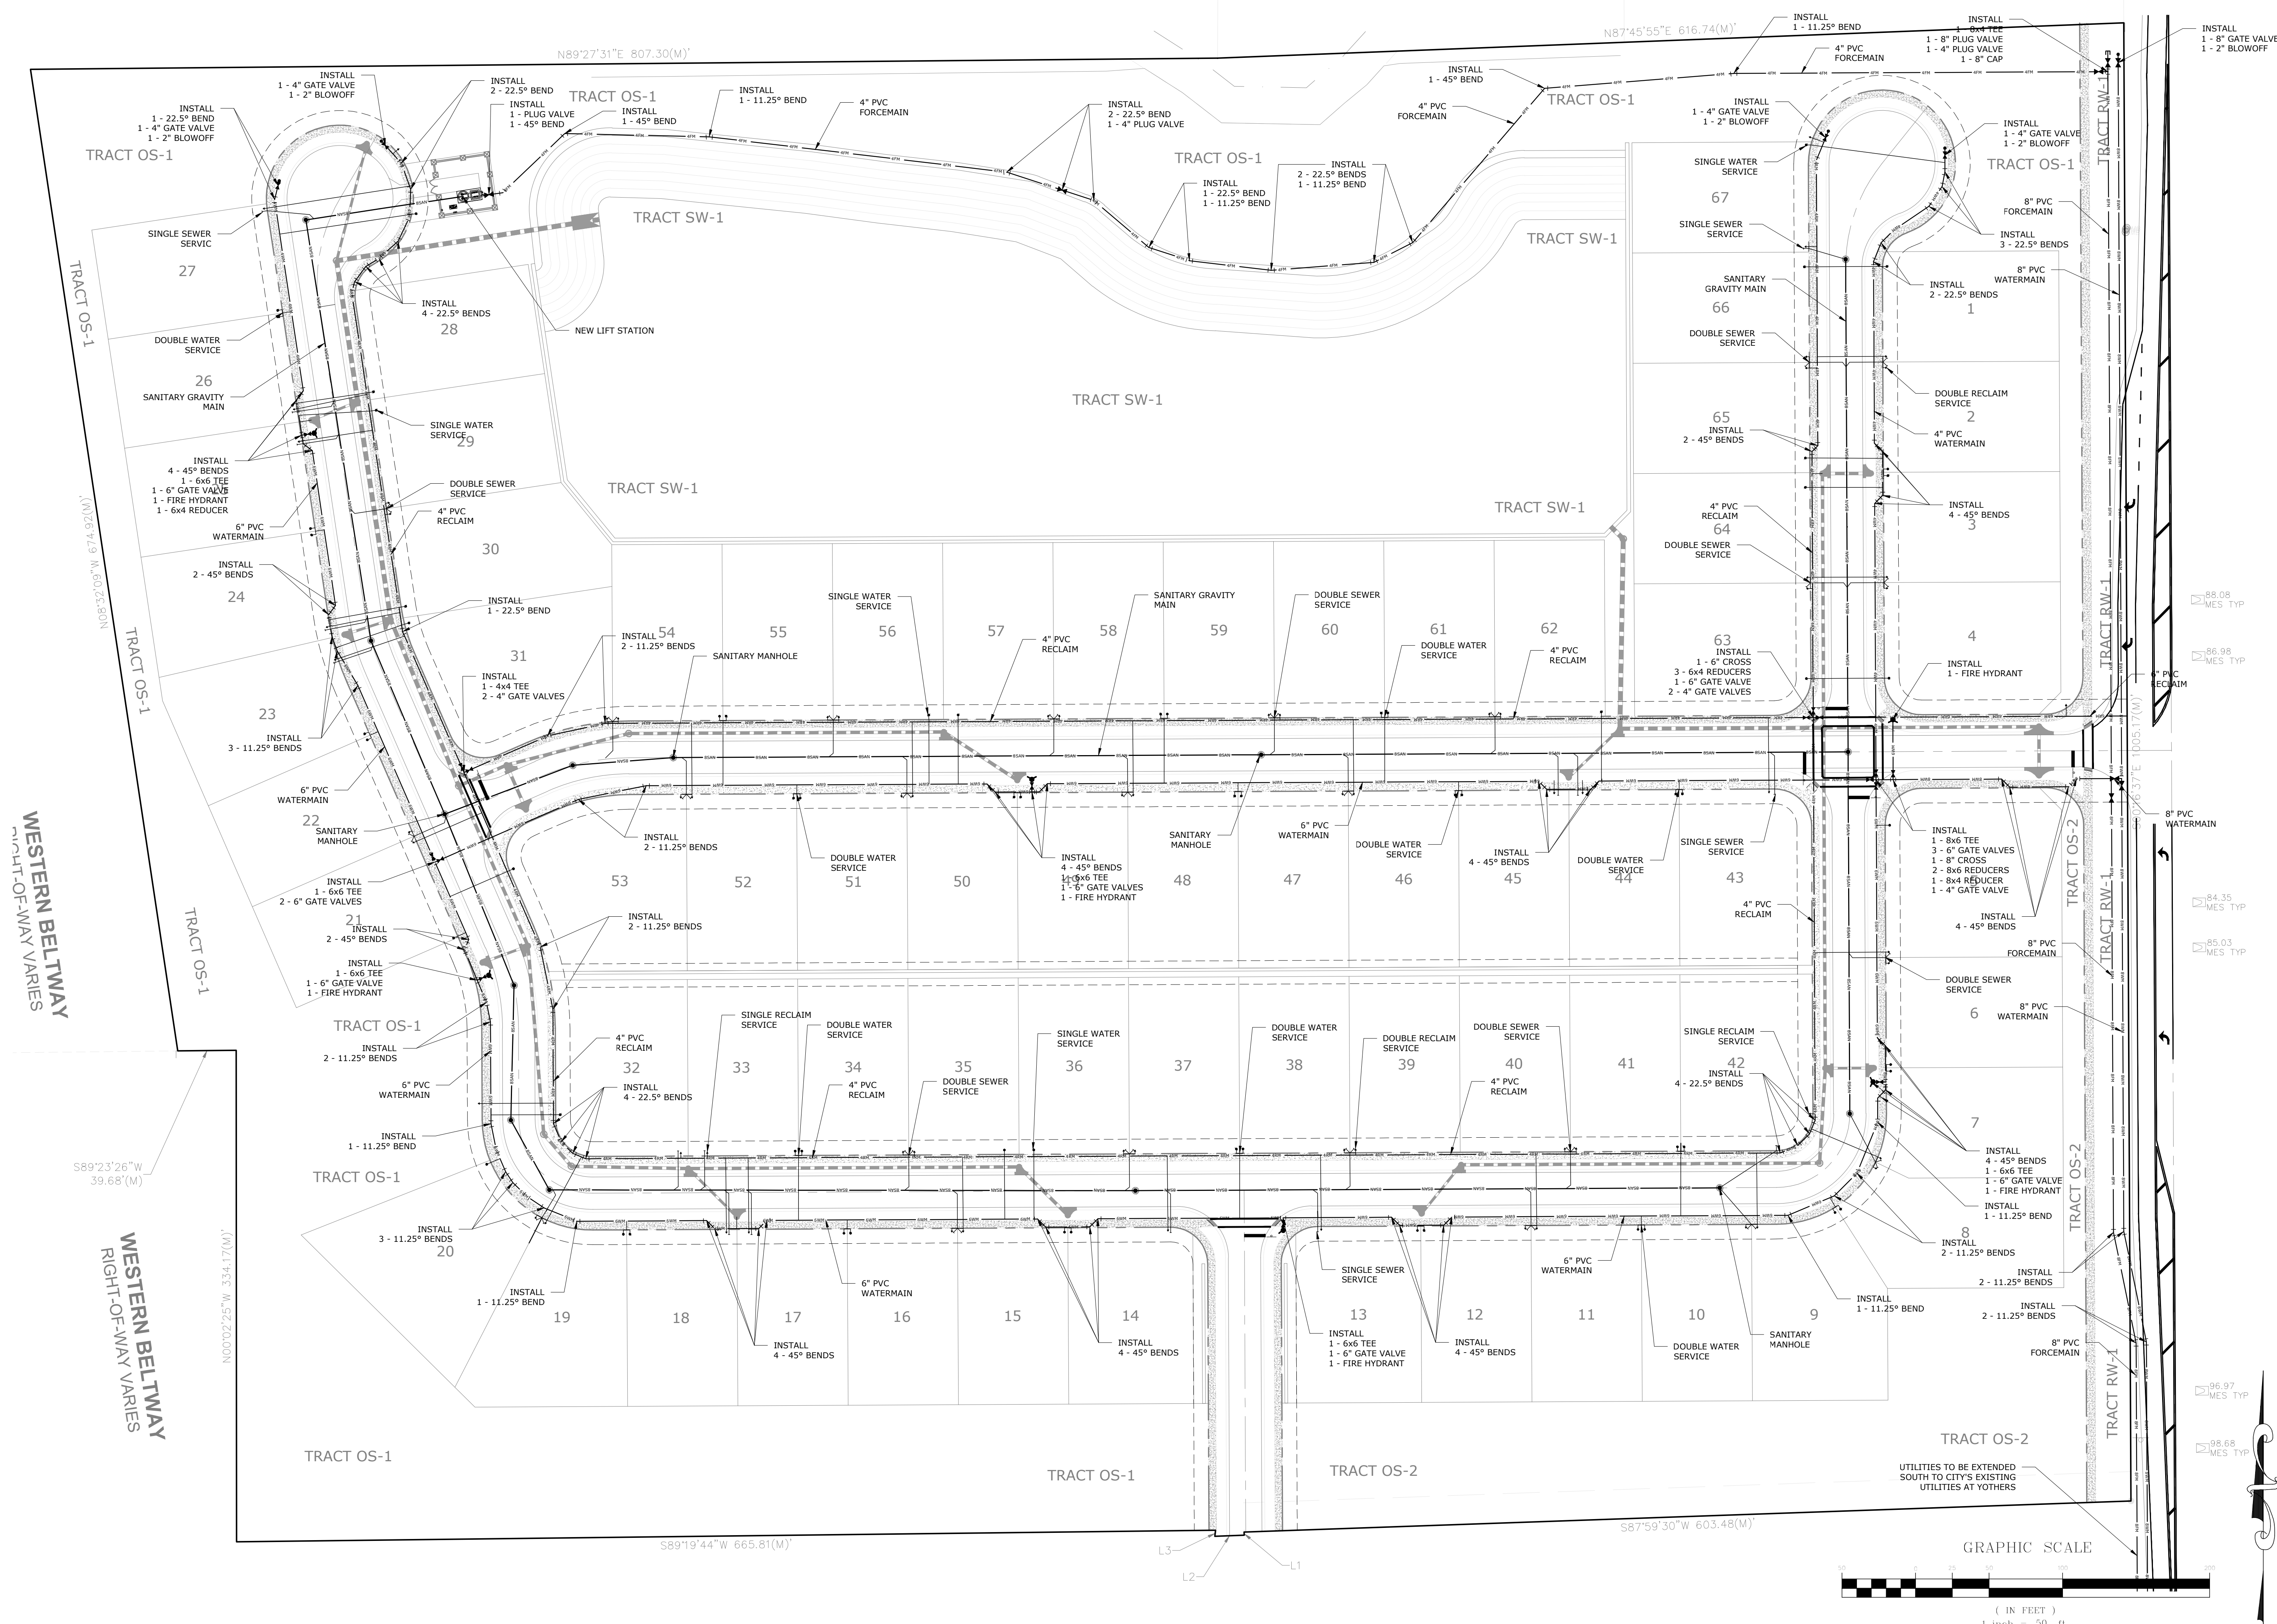

GL SUMMITT
—ENGINEERING INC—
Office: Lake Mary
3667 Simonton Place
Lake Mary, Florida 32746
phone: 407-323-0705
fax: 407-992-8650
www.GLSeng.com

Lennar Homes Orlando
6675 Westwood Blvd.
Orlando, FL 32821

Plymouth Harbor Subdivision City of Apopka, Florida

Major Development Plan

Utility Plan 1



Plans not valid unless Signed,
Dated and Sealed below.

GEOFFREY L. SUMMITT, P.E.

Date: April 10, 2024
FL Registration #58775
Certificate of Authorization #29665

[illegible]

SHEET NUMBER
11 OF 18

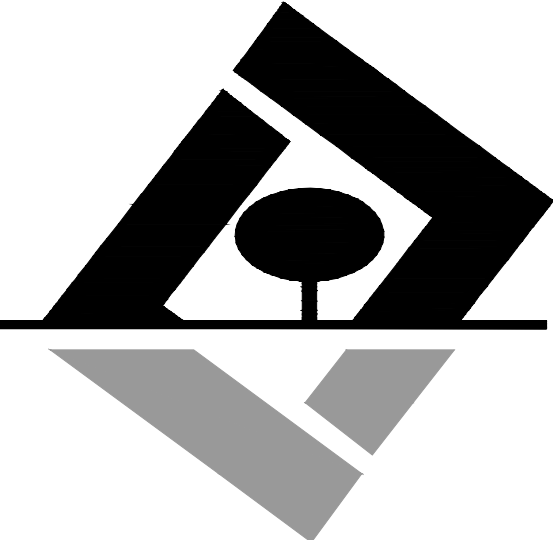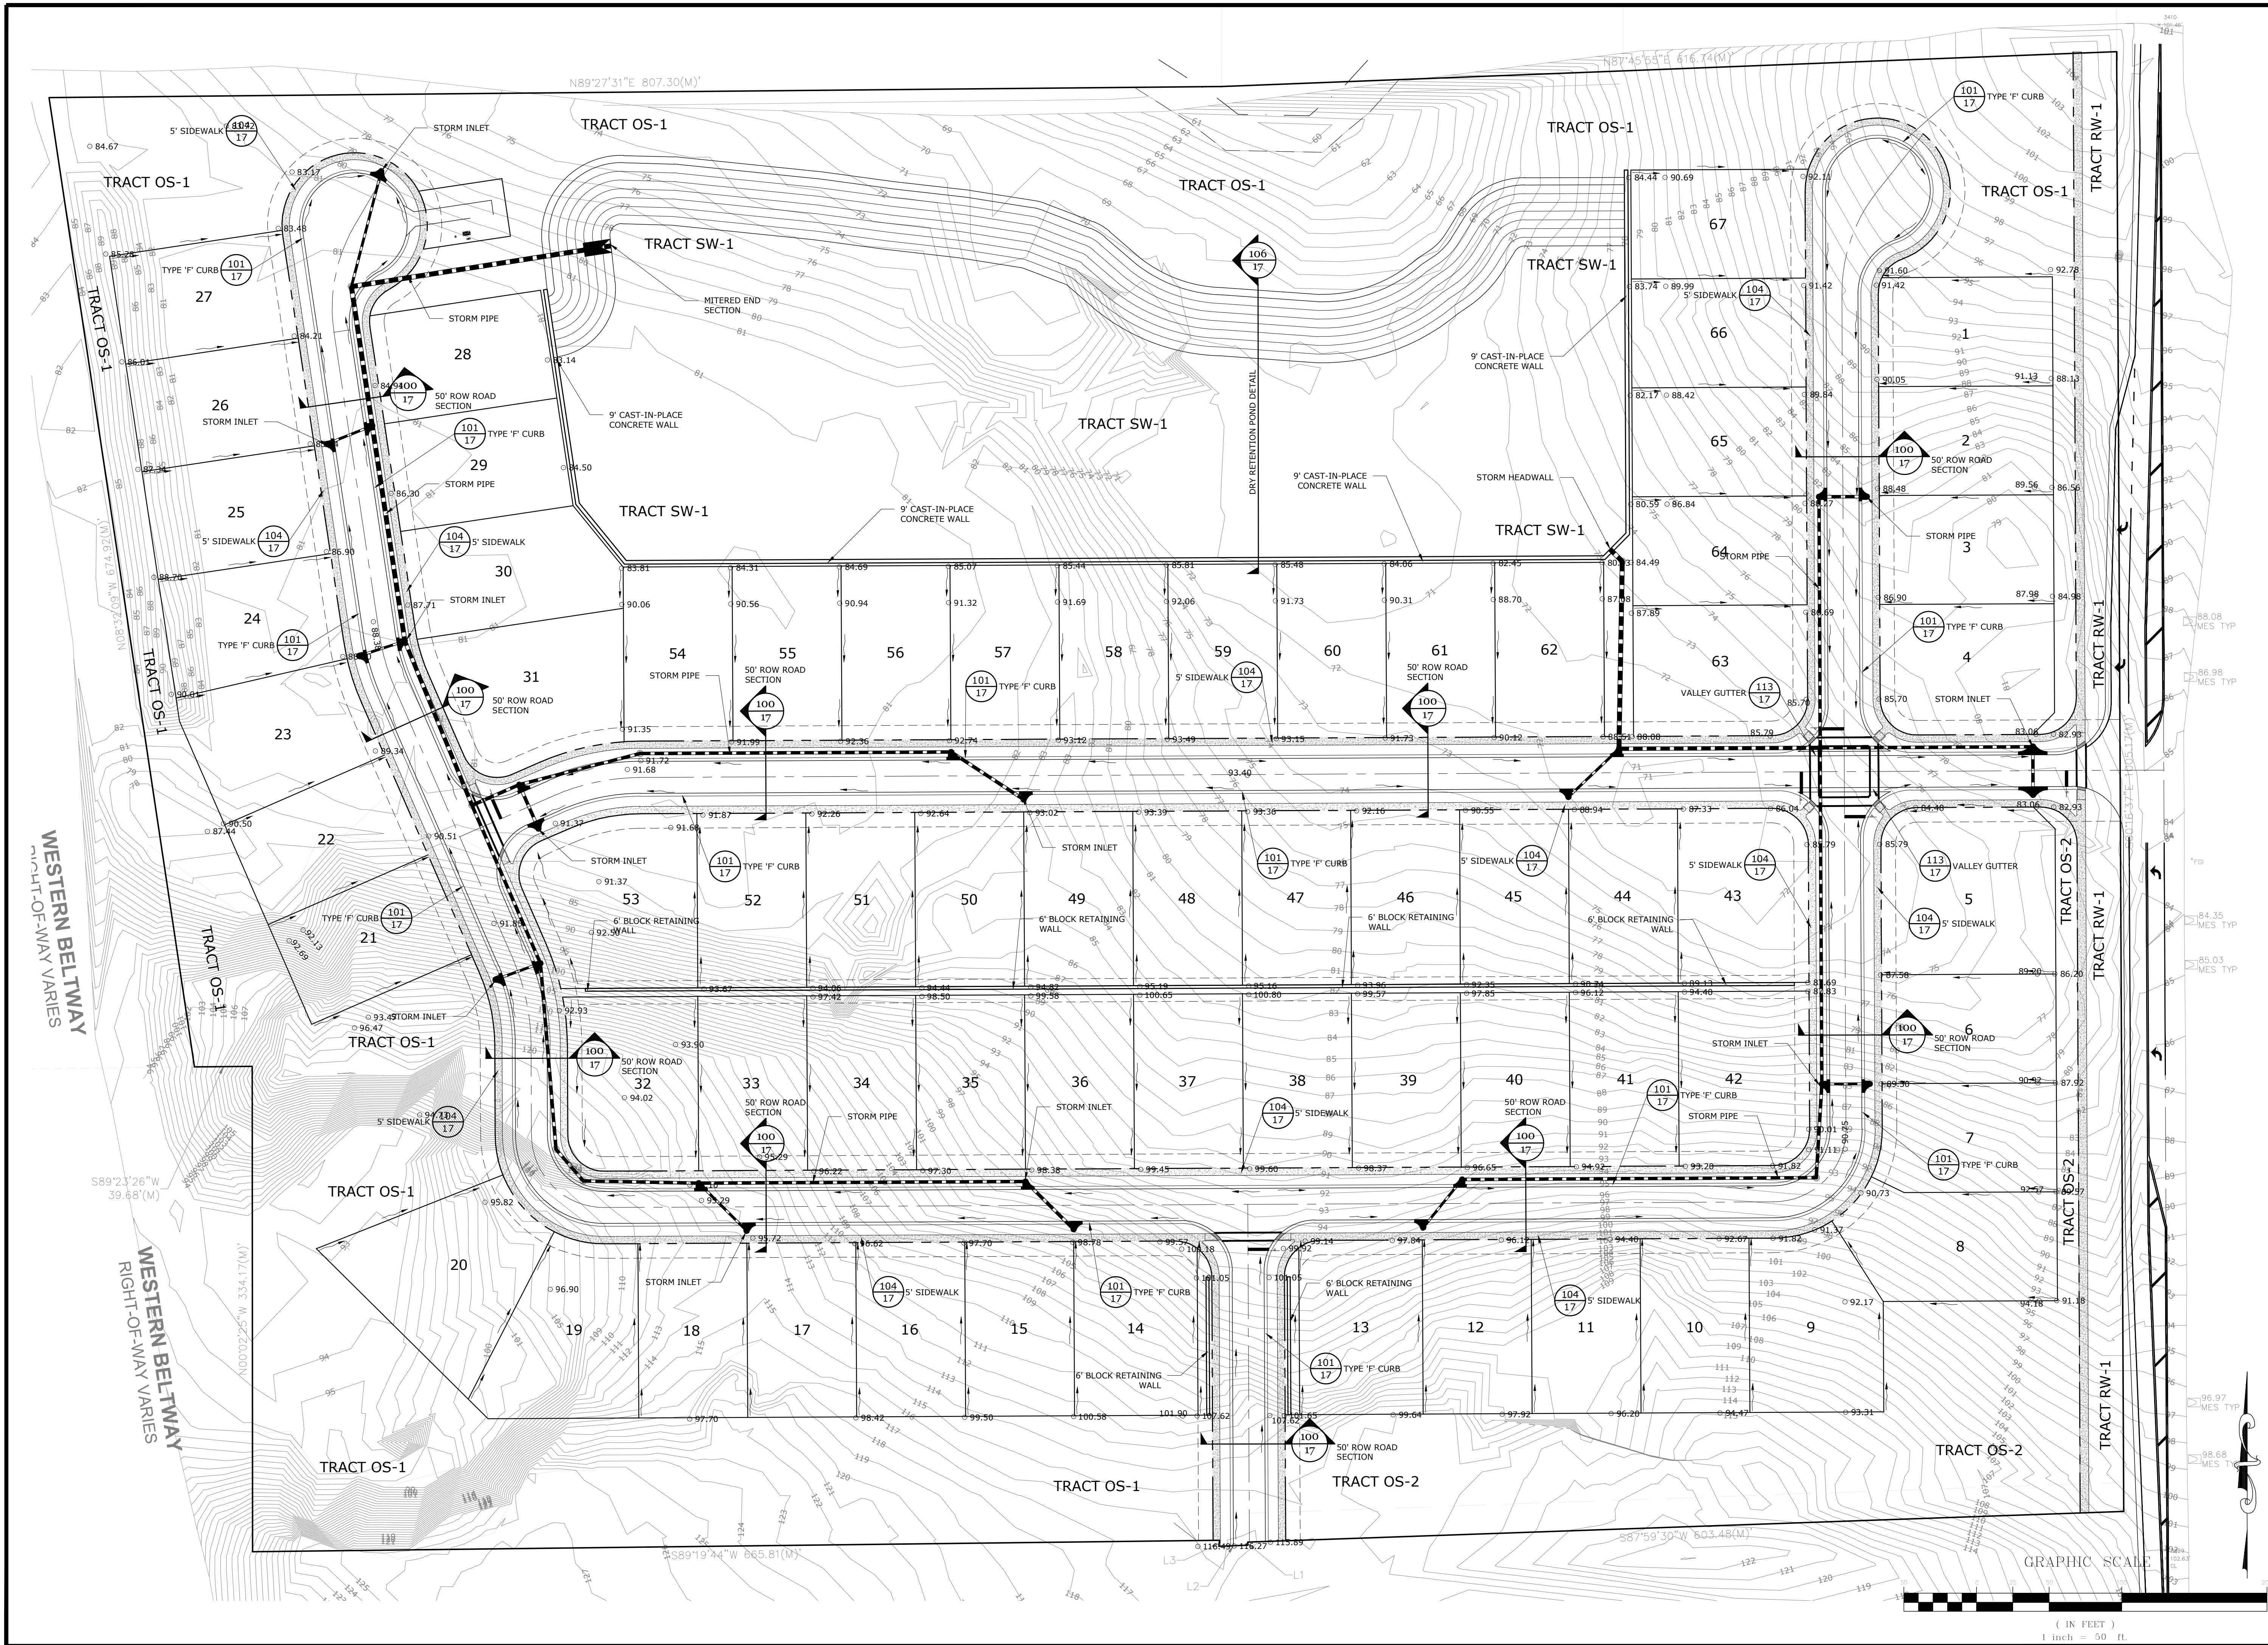

G L SUMMITT
ENGINEERING INC.
Office: Lake Mary
3667 Simonton Place
Lake Mary, Florida 32746
phone: 407-323-0705
fax: 407-992-8650
www.GLSeng.com

Lennar Homes Orlando
6675 Westwood Blvd.
Orlando, FL 32821

Plymouth Harbor
Subdivision
City of Apopka, Florida

**Major
Development Plan**

**Drainage &
Grading Plan 1**

Plans not valid unless Signed,
Dated and Sealed below.

GEOFFREY L. SUMMITT, P.E.
Date: April 10, 2024
FL Registration #58775
Certificate of Authorization #29665

Revisions		
NO.	DATE	DESCRIPTION
1	11/20/23	REVISIONS
2	11/20/23	REVISIONS
SHEET NUMBER
12 OF 18



www.GLSeng.com

City of Apopka, Florida

Major Development Plan

Plymouth
Sorrento Rd

Plans not valid unless Signed,
Dated and Sealed below.

GEOFFREY L. SUMMITT, P.E.

Date: April 10, 2024
FL Registration #58775
Certificate of Authorization #29665

[illegible]

SHEET NUMBER


13 OF 18



GRAPHIC SCALE



PLYMOUTH HARBOR RD. IMPROVEMENT PLAN

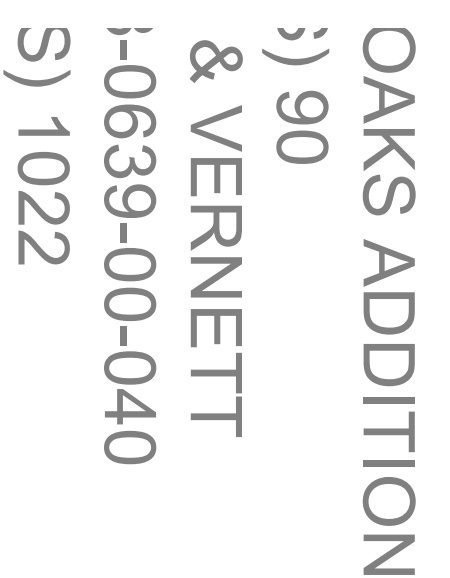


60' RIGHT-OF-WAY
PER OCPAFL.ORG

PLYMOUTH HARBOR RD. IMPROVEMENT PLAN



(IN FEET)
1 inch = 30 ft.

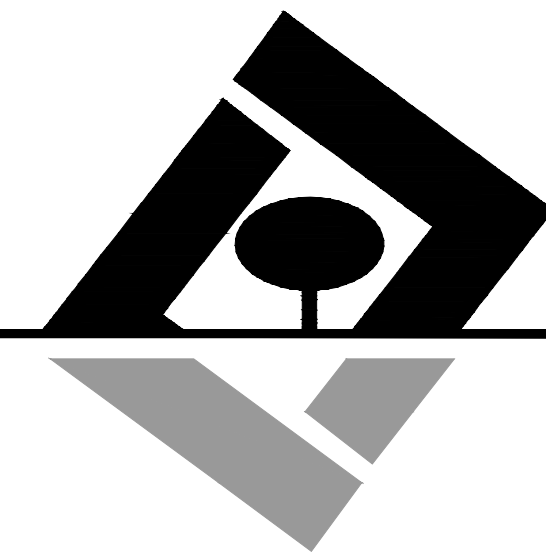

G L SUMMITT
ENGINEERING INC.

Office: Lake Mary
3667 Simonton Place
Lake Mary, Florida 32746
phone: 407-323-0705
fax: 407-992-8650
www.GLSeng.com

Lennar Homes Orlando
6675 Westwood Blvd.
Orlando, FL 32821

Plymouth Harbor
Subdivision
City of Apopka, Florida

Major
Development Plan


Truck Turning
Plan

Plans not valid unless Signed,
Dated and Sealed below.


GEOFFREY L. SUMMITT, P.E.
Date: April 10, 2024
FL Registration #58775
Certificate of Authorization #29665



Revisions		
NO.	DATE	DESCRIPTION
1	11/11/21	11/11/21
2	11/11/21	11/11/21
SHEET NUMBER
14 OF 18

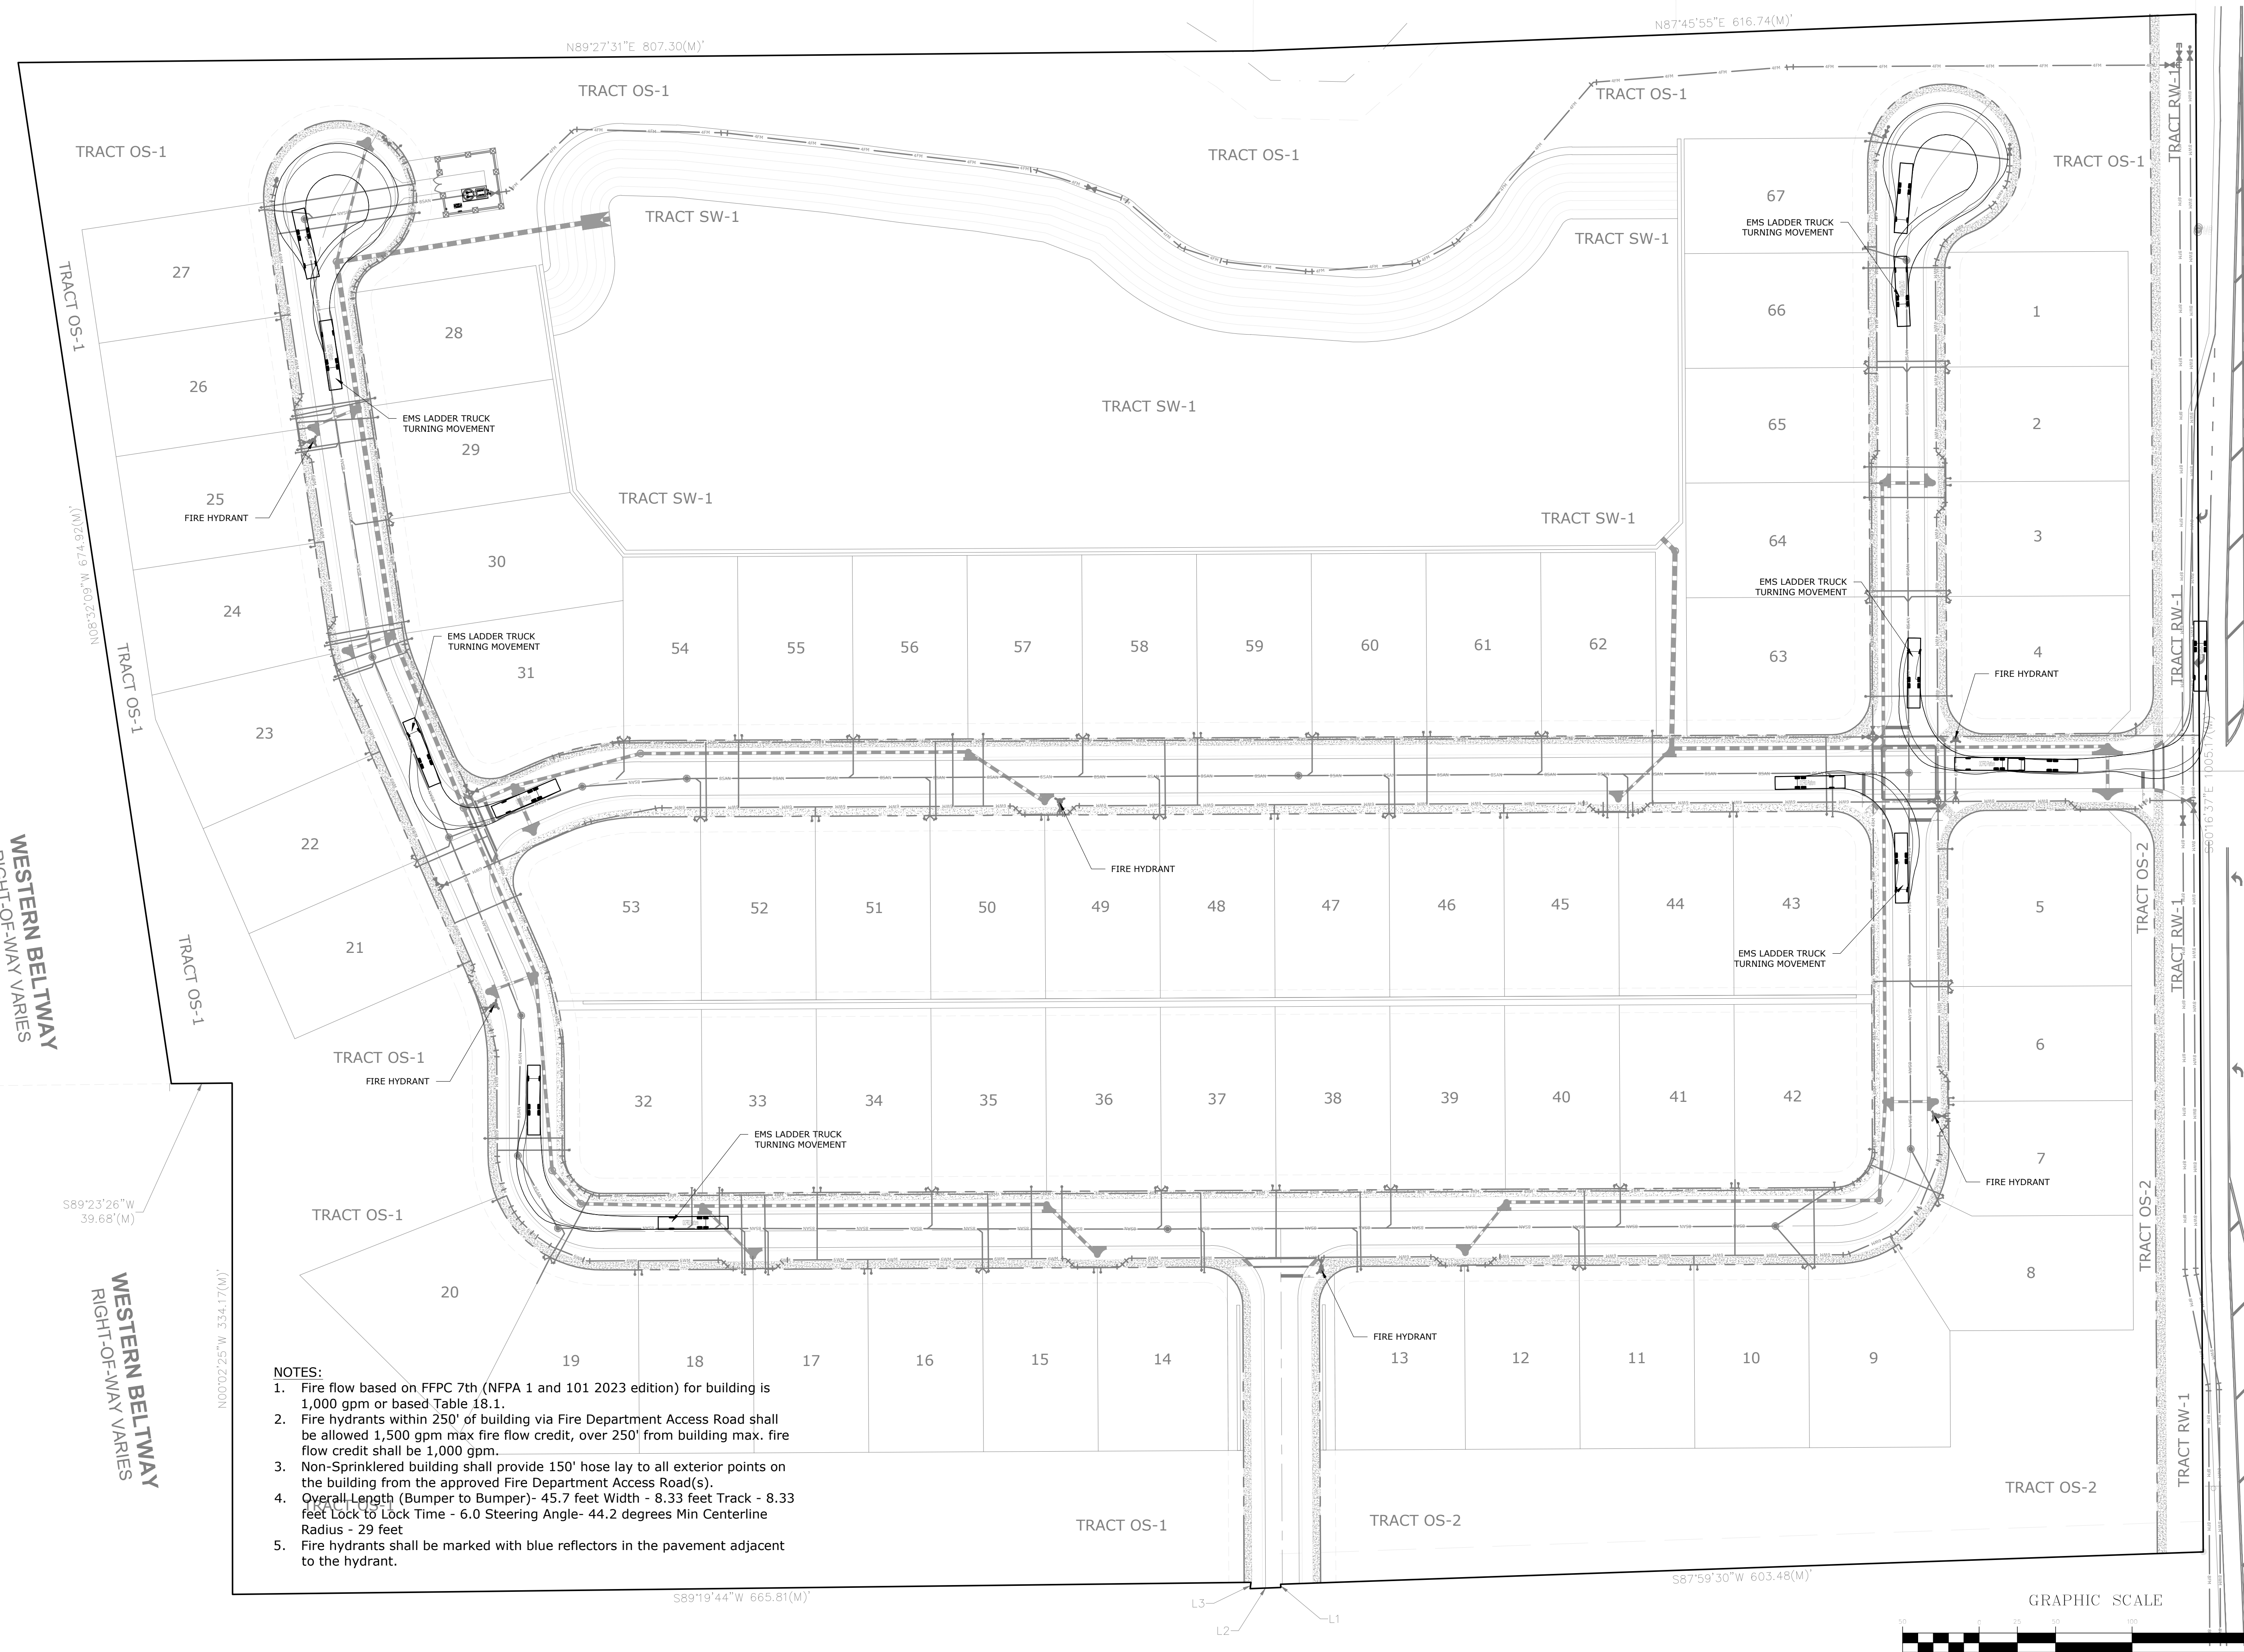

- NOTES:
1. Fire flow based on FFPC 7th (NFPA 1 and 101 2023 edition) for building is 1,000 gpm or based Table 18.1.
 2. Fire hydrants within 250' of building via Fire Department Access Road shall be allowed 1,500 gpm max fire flow credit, over 250' from building max. fire flow credit shall be 1,000 gpm.
 3. Non-Sprinklered building shall provide 150' hose lay to all exterior points on the building from the approved Fire Department Access Road(s).
 4. Overall Length (Bumper to Bumper)- 45.7 feet Width - 8.33 feet Track - 8.33 feet Lock to Lock Time - 6.0 Steering Angle- 44.2 degrees Min Centerline Radius - 29 feet
 5. Fire hydrants shall be marked with blue reflectors in the pavement adjacent to the hydrant.

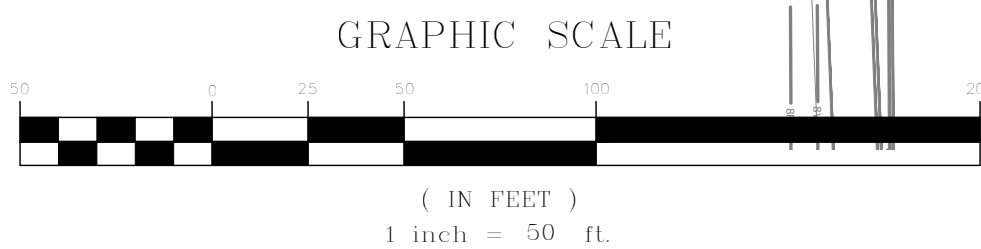

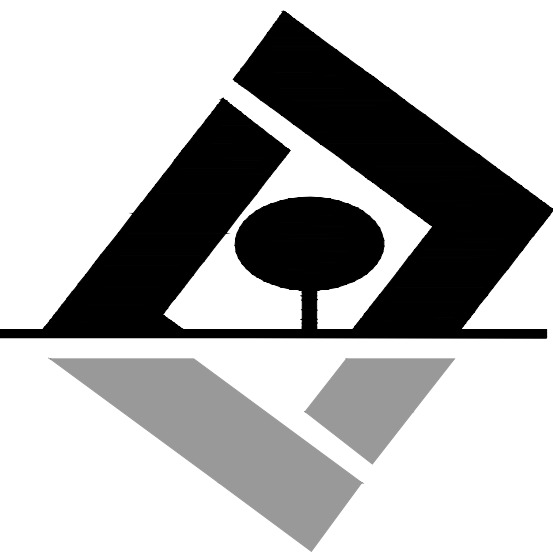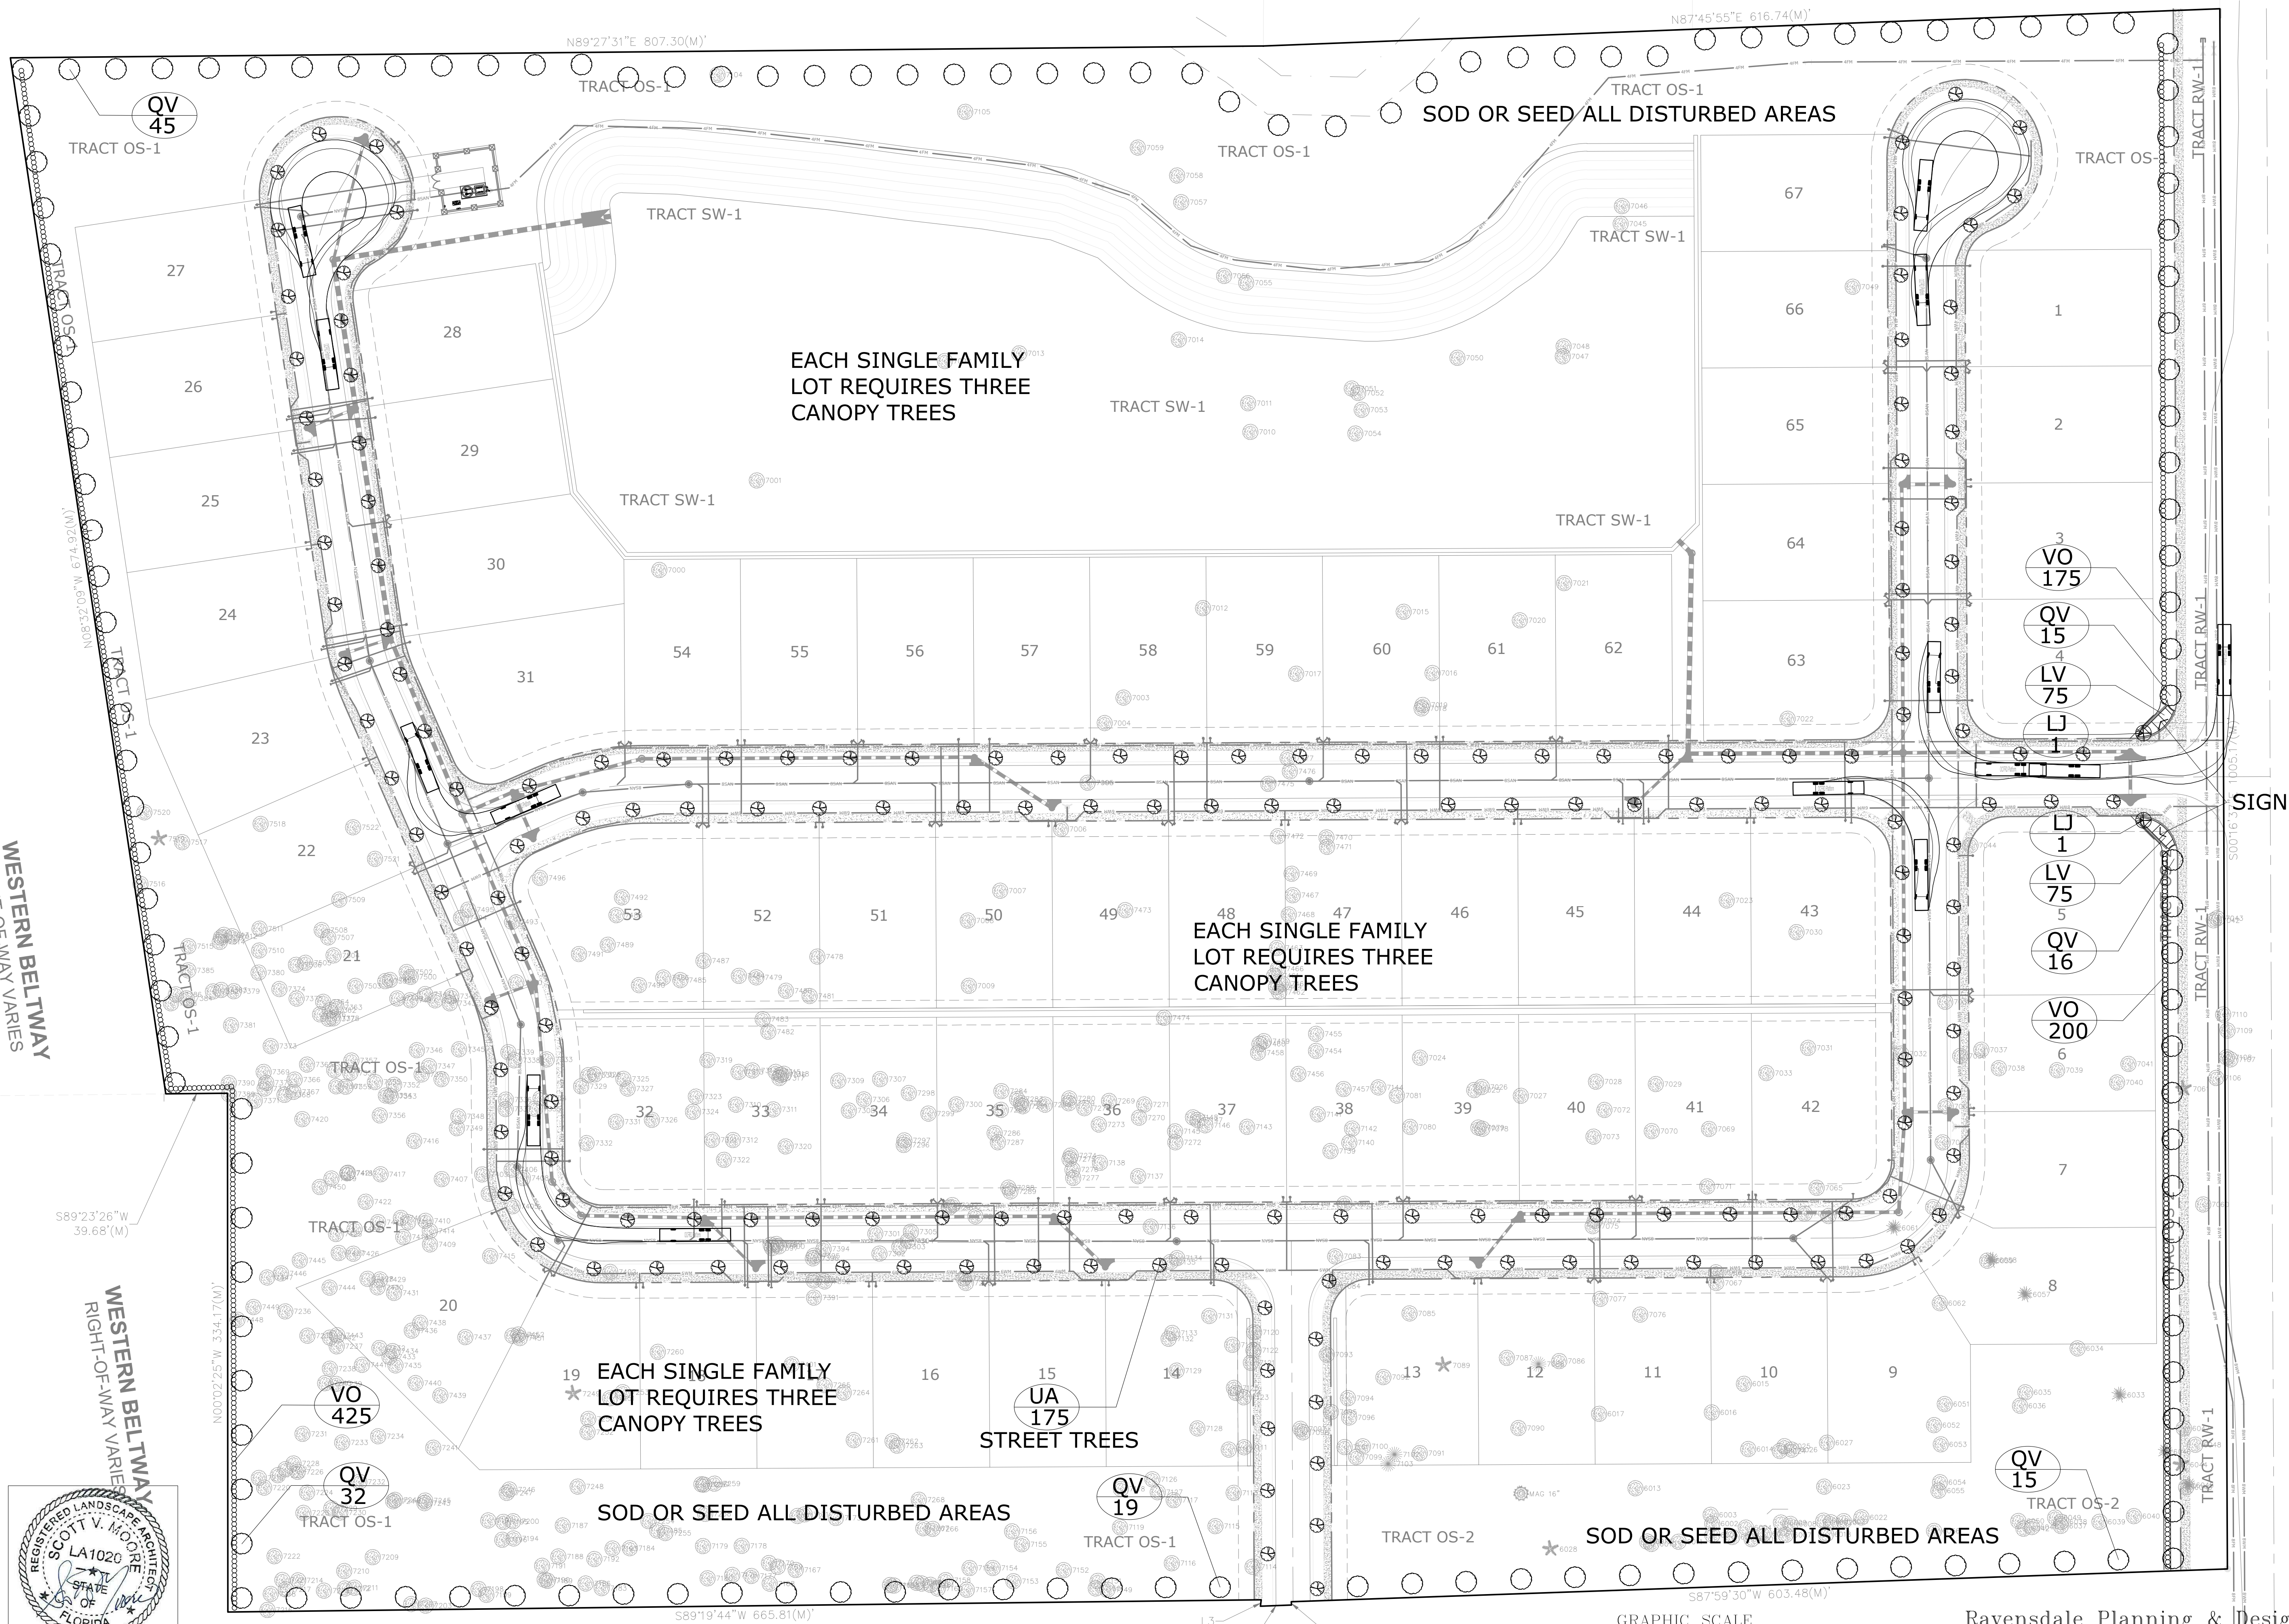

G L SUMMITT
ENGINEERING INC.

Office: Lake Mary
3667 Simonton Place
Lake Mary, Florida 32746
phone: 407-323-0705
fax: 407-992-8650
www.GLSeng.com

Lennar Homes Orlando
6675 Westwood Blvd.
Orlando, FL 32821

Plymouth Harbor
Subdivision
City of Apopka, Florida

Major
Development Plan

Landscape Plan
1

Plans not valid unless Signed,
Dated and Sealed below.


GEOFFREY L. SUMMITT, P.E.
Date: April 10, 2024
FL Registration #58775
Certificate of Authorization #29665

Revisions		
NO.	DATE	DESCRIPTION
1		
2		
3		
4		
5		
6		
7		
8		
9		
10		

SHEET NUMBER
15 OF 18



Ravensdale Planning & Design
Land Planning • Landscape Architecture • Project Management • Expert Witness
3208 C East Colonial Drive #294 Orlando, Florida 32803
(407) 647-1213

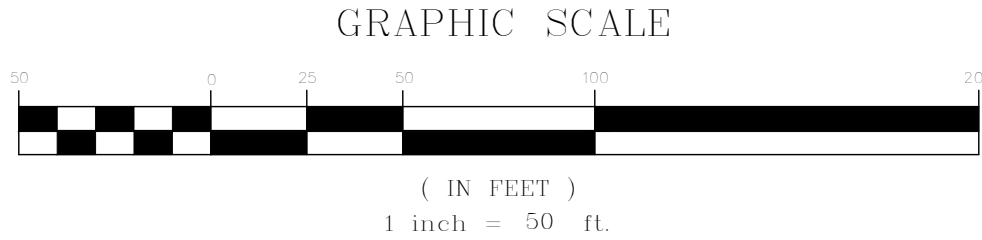

TOTAL PROTECTED INCHES ON SITE:	10,090"
TOTAL INCHES REMOVED:	10,090"
TOTAL INCHES RETAINED:	0
TOTAL SPECIMEN INCHES RETAINED:	0
TOTAL INCHES REQUIRED:	10,090"
TOTAL INCHES REPLACED:	1503"
TOTAL INCHES POST DEVELOPMENT:	1503"
SITE CLEARING AREA IN SQUARE FEET/ACRES:	30 acres

	REMOVED	SAVED
# OF SPECIMEN TREES	144	0
# OF CANOPY TREES	403	0
# OF UNDERSTORY TREES	0	0
TOTAL INCHES REMOVED	10,090"	SAVED 0"

10,090" OAK TREES	
10,090" TOTAL INCHES REMOVED	
00" TOTAL INCHES SAVED	
1,503" TOTAL INCHES INSTALLED	
10,090" MINUS 1,503" INSTALLED=	8,587 X \$15/IN.= \$128,805
TO BE PAID INTO TREE MITIGATION BANK	

PLANT LIST

MULTI-TRUNK DETAIL

- RUBBER HOSE OFF EACH MAJOR TRUNK (TYP)
- RED PLASTIC FLAG ON WIRE ABOVE TURNBUCKLE & 4" ABOVE GROUND. (TYP)
- 3" MIN. MULCH OR AS SPECIFIED.
- 6" BERM TO HOLD WATER.
- DOUBLE STRAND #10 GAUGE GALV. WIRE, TWISTED & GALV. BUCKLE.
- FINISHED GRADE
- 2"x4"x3' STAKES BURIED 3" BELOW GRADE.
- MIN.
- TAMP TO PREVENT SETTLING
- PREPARED PLANTING SOIL AS SPECIFIED.

SHRUB AND GROUND COVER DETAIL

- GRADE AT WHICH SHRUB GREW PREVIOUSLY. (MIN. 1" ABOVE FIN. GRADE)
- 3" MIN. MULCH LAYER
- MIN. DEPTH OF 12" PREPARED PLANTING SOIL FOR GROUNDCOVER BED.
- FINISH GRADE
- TAMP TO PREVENT SETTLING
- PREPARED PLANTING SOIL AS SPECIFIED NOTE: WHEN SHRUBS OR GROUNDCOVERS ARE USED IN MASSES ENTIRE BED IS TO BE EXCAVATED TO RECEIVE PLANTING SOIL & PLANT MATERIAL - UNLESS OTHERWISE SPECIFIED.

TREE PLANTING DETAIL

- PROTECT TREE W/ REINF. RUBBER HOSE.
- RED PLASTIC FLAG ON WIRE ABOVE TURNBUCKLE & 4" ABOVE GROUND. (TYP)
- 3" MIN. MULCH OR AS SPECIFIED.
- 6" BERM TO HOLD WATER.
- DOUBLE STRAND #10 GAUGE GALV. WIRE, TWISTED & GALV. BUCKLE.
- FINISHED GRADE
- 2"x4"x3' STAKES BURIED 3" BELOW GRADE.
- MIN.
- TAMP TO PREVENT SETTLING
- PREPARED PLANTING SOIL AS SPECIFIED.

PALM PLANTING DETAIL

- PRUNE AND TIE FRONDS: A MINIMUM OF 7 FRONDS WITH HEAVY TWINE. FRONDS TO REMAIN TIED UNTIL PALM BECOMES ESTABLISHED.
- PAD TRUNK WITH 2 LAYERS OF BURLAP TO PROTECT THE TRUNK. USE A MINIMUM OF 3 GALVANIZED STEEL BANDS TO TIE (5) 2"x4"x8" WOOD BATTENS AROUND TRUNK.
- NAIL (3) 2"x4" BRACES TO BATTENS 120" APART TO PREVENT SURGE.
- PROVIDE (3) 2"x4" SUPPORTS. CUT TOP OF EACH SUPPORT AT ANGLE AND TOPNAIL INTO BATTENS AN GROUND BRACES AS SHOWN. SUPPORTS SHALL REMAIN IN PLACE A MIN. OF 6 MONTHS.
- MULCH AS SPECIFIED
- ORIGINAL ROOT BALL
- PLANT PIT - DIG TWICE THE SIZE OF ROOT BALL. THE ROOT BALL SHALL BE PLANTED TO THE ORIGINAL DEPTH AS IT OCCURRED IN THE NURSERY CONTAINER OR ESTABLISHED GRADE IN FIELD GROWN CONDITIONS. ROOT BALL SHALL SIT ON UNEXCAVATED NATIVE SOL. BACK FILL WITH CLEAN SAND THOROUGHLY WASHED IN.
- 6" SOIL SAUCER
- CLEAR TRUNK IS MEASURED FROM GROUND LEVEL TO THE TOP BUD. 1/3 HGT. OF TRUNK


ENTRY SIGN-ELEVATION









- 6" MAX. HIGH BLOCK WALL ARCHED SIGN WALL WITH STONE VENEER AND 4" THICK CAST STONE CAP PAINTED WHITE
- 12"x6" HIGH RAISED LETTERS STYLE AND COLOR BY OWNER
- STUCCO BACKGROUND (COLOR BY OWNER)
- 2" WIDE SIGN BORDER TO BE 3" STOP BAND WITH STUCCO IN SMOOTH TEXTURE PAINT 'WHITE' COLOR
- STUCCO BACKGROUND (COLOR BY OWNER)
- 3" WIDE SIGN BORDER TO BE 3" STOP BAND WITH STUCCO IN SMOOTH TEXTURE (COLOR BY OWNER).
- 7" HIGH BY 36" SQUARE SIGN WALL COLUMN WITH STACKED STONE VENEER
- 6" THICK CAST STONE COLUMN CAP PAINTED WHITE
- FINISH GRADE

ENTRY SIGN-ELEVATION

NTS

1. ALL PLANTS TO BE FLORIDA NO. 1, OR BETTER AS OUTLINED UNDER 'GRADES AND STANDARDS FOR NURSERY PLANTS, PART I, 1963 AND PART II, STATE OF FLORIDA DEPARTMENT OF AGRICULTURE, TALLAHASSEE, FLORIDA, AND ANY AMENDMENTS THERETO.
2. ALL TREES AND PLANT MATERIAL SHALL BE PLANTED IN ACCORDANCE WITH THE SPECIFICATIONS DESCRIBED IN THE STATE DEPARTMENT OF AGRICULTURE AND CONSUMER SERVICES, DIVISION OF FORESTRY, "TREE PROTECTION MANUAL FOR BUILDERS AND DEVELOPERS", OCTOBER, 1980.
3. THE LANDSCAPE CONTRACTOR (CONTRACTED BY OWNER, N.I.C.) SHALL BE RESPONSIBLE FOR ALL MATERIALS AND ALL WORK AS CALLED FOR ON THE LANDSCAPE PLANS. THE LIST OF PLANT QUANTITIES ACCOMPANYING THE PLANS SHALL BE USED AS A GUIDE ONLY. IF A VARIATION OCCURS BETWEEN THE PLANS AND THE PLANT LIST, THE PLANS SHALL CONTROL.
4. ALL TREES, SHRUBS AND GROUND COVERS SHALL BE PLANTED USING A SOIL MIXTURE PREPARED ACCORDINGLY (2/3 EXISTING SOIL, 1/3 PEAT).
5. THE LANDSCAPE CONTRACTOR SHALL INSURE ADEQUATE VERTICAL DRAINAGE IN ALL PLANT BEDS AND PLANTERS. VERTICAL DRILLING THROUGH ANY COMPACTED FILL TO NATIVE SOIL SHALL BE ACCOMPLISHED TO AID DRAINAGE.
6. ALL PLANT BEDS AND TREE WATERING BASINS SHALL BE TOP DRESSED WITH THREE INCHES (3") OF PINE BARK MULCH.
7. NO TREES SHALL BE PLANTED CLOSER THAN 3 FEET (3') FROM THE EDGE OF PAVEMENT TO ALLOW ADEQUATE TREE TRUNK PROTECTION.
8. LANDSCAPE CONTRACTOR SHALL BE WHOLLY RESPONSIBLE FOR STABILITY AND PLUMB CONDITION OF ALL TREES AND SHALL BE LEGALLY LIABLE FOR ANY DAMAGE CAUSED BY THE INSTABILITY OF ANY PLANT MATERIAL.
9. ALL LAWN AREAS TO RECEIVE SOD SHALL BE DISKED FOUR(4) TO SIX(6) INCHES AND DRAGGED TO ESTABLISH A LEVEL FINISH GRADE. ALL DEBRIS TO BE REMOVED FROM THE SITE.
10. SOD SHALL BE FREE OF WEEDS AND PESTS. IT SHALL BE LAID EVENLY AND ROLLED, WITH TIGHT FITTING JOINTS. THE SOD SHALL CONTAIN MOIST SOIL WHICH DOES NOT FALL APART OR TEAR WHEN LIFTED. ALL AREAS NOT PAVED OR OTHERWISE LANDSCAPED SHALL BE SODDED. SOD SHALL BE ARGENTINE BAHIA'.
11. ALL LANDSCAPE AREAS TO BE IRRIGATED WITH AN AUTOMATIC UNDERGROUND SYSTEM, DIRECT SPRAY HEADS AWAY FROM ANY NATURAL AREAS AND PAVED SURFACES.
12. THE TREE CALIPER OF ALL TREES SPECIFIED ON THE PLANT LIST SHALL BE AT LEAST TWO & 1/2 (2.5) INCHES IN DIAMETER WHEN MEASURED AT SIX (6) INCHES ABOVE GRADE.

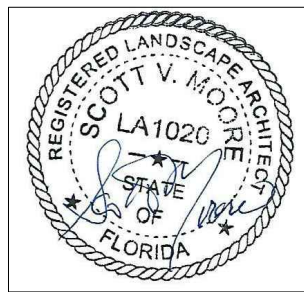[illegible]

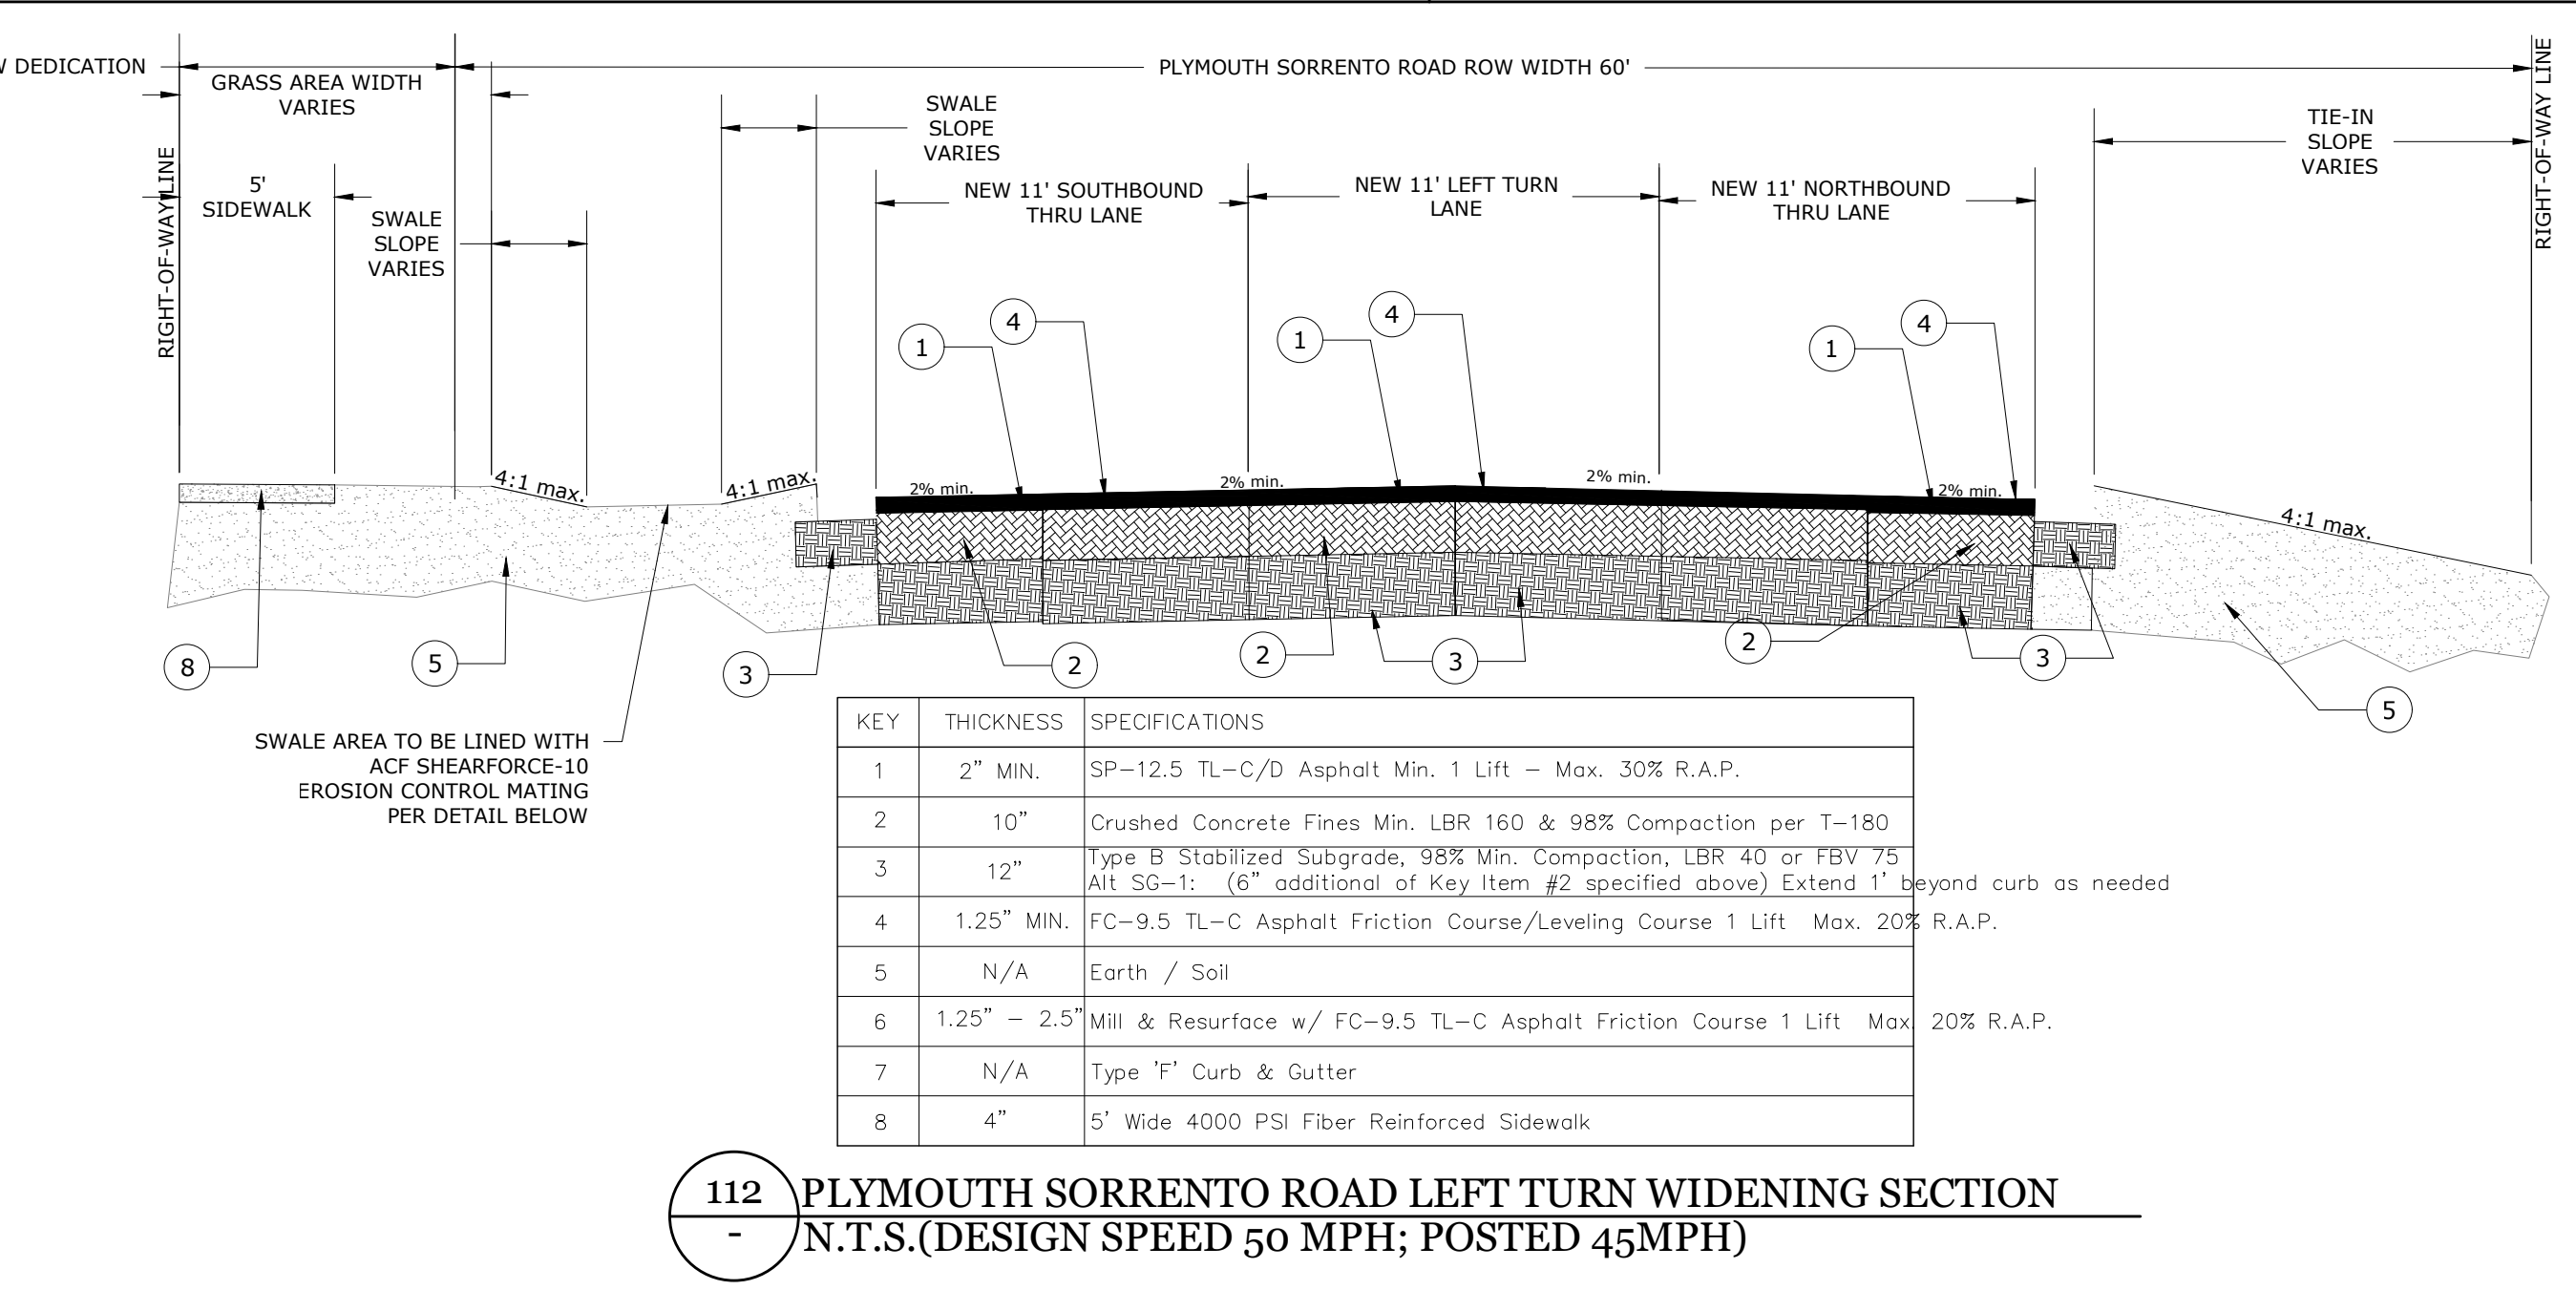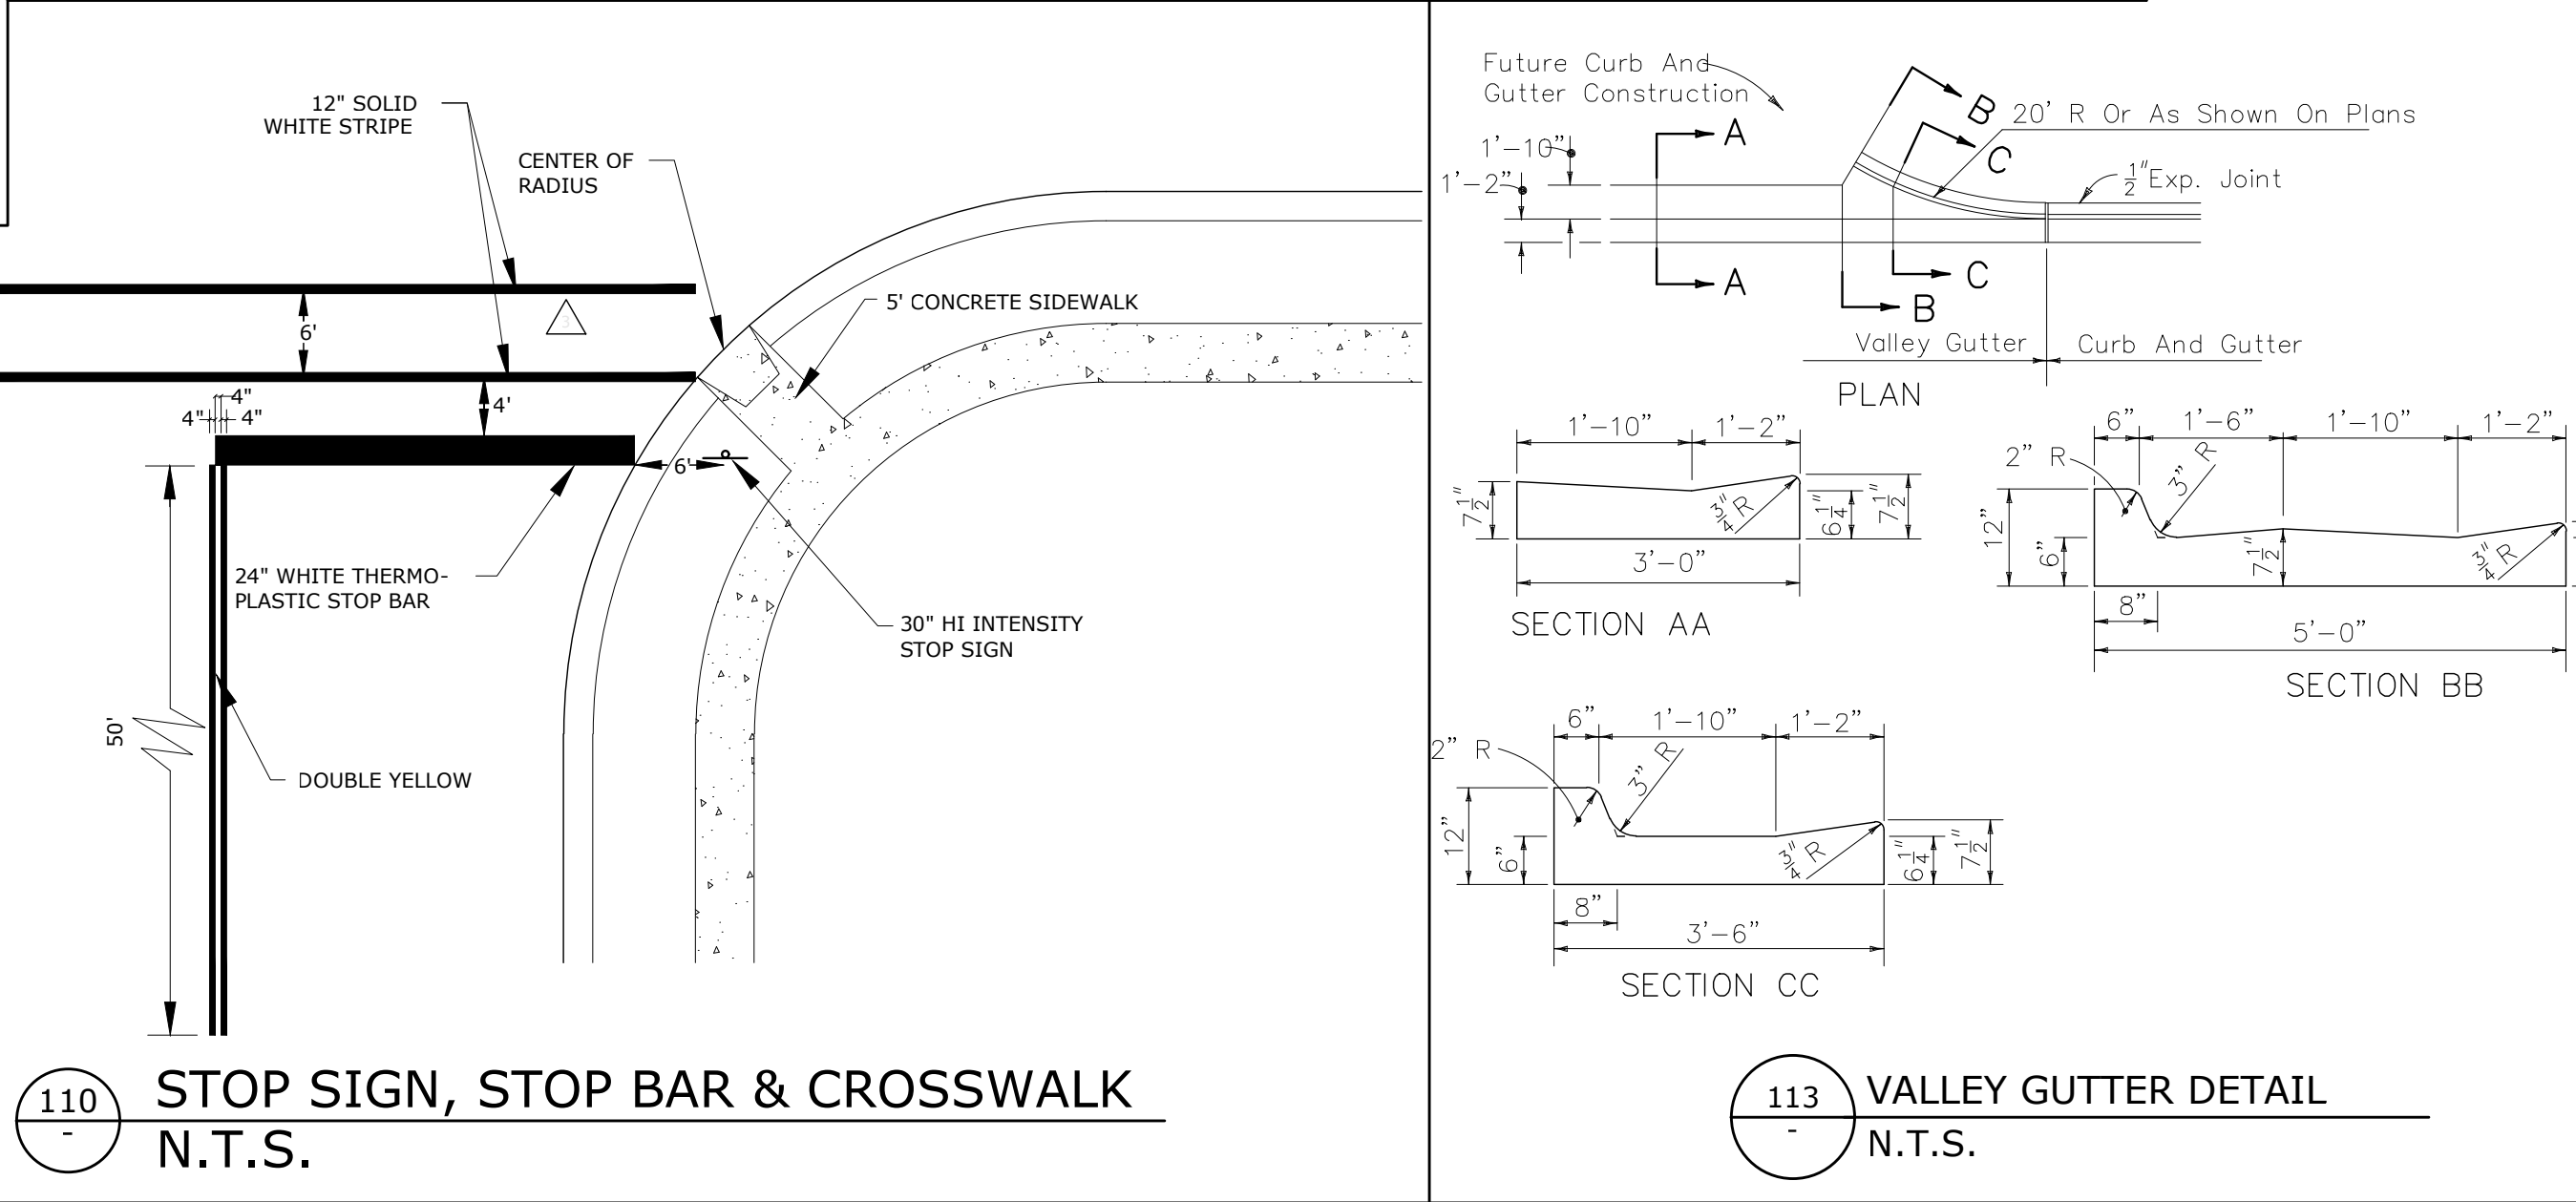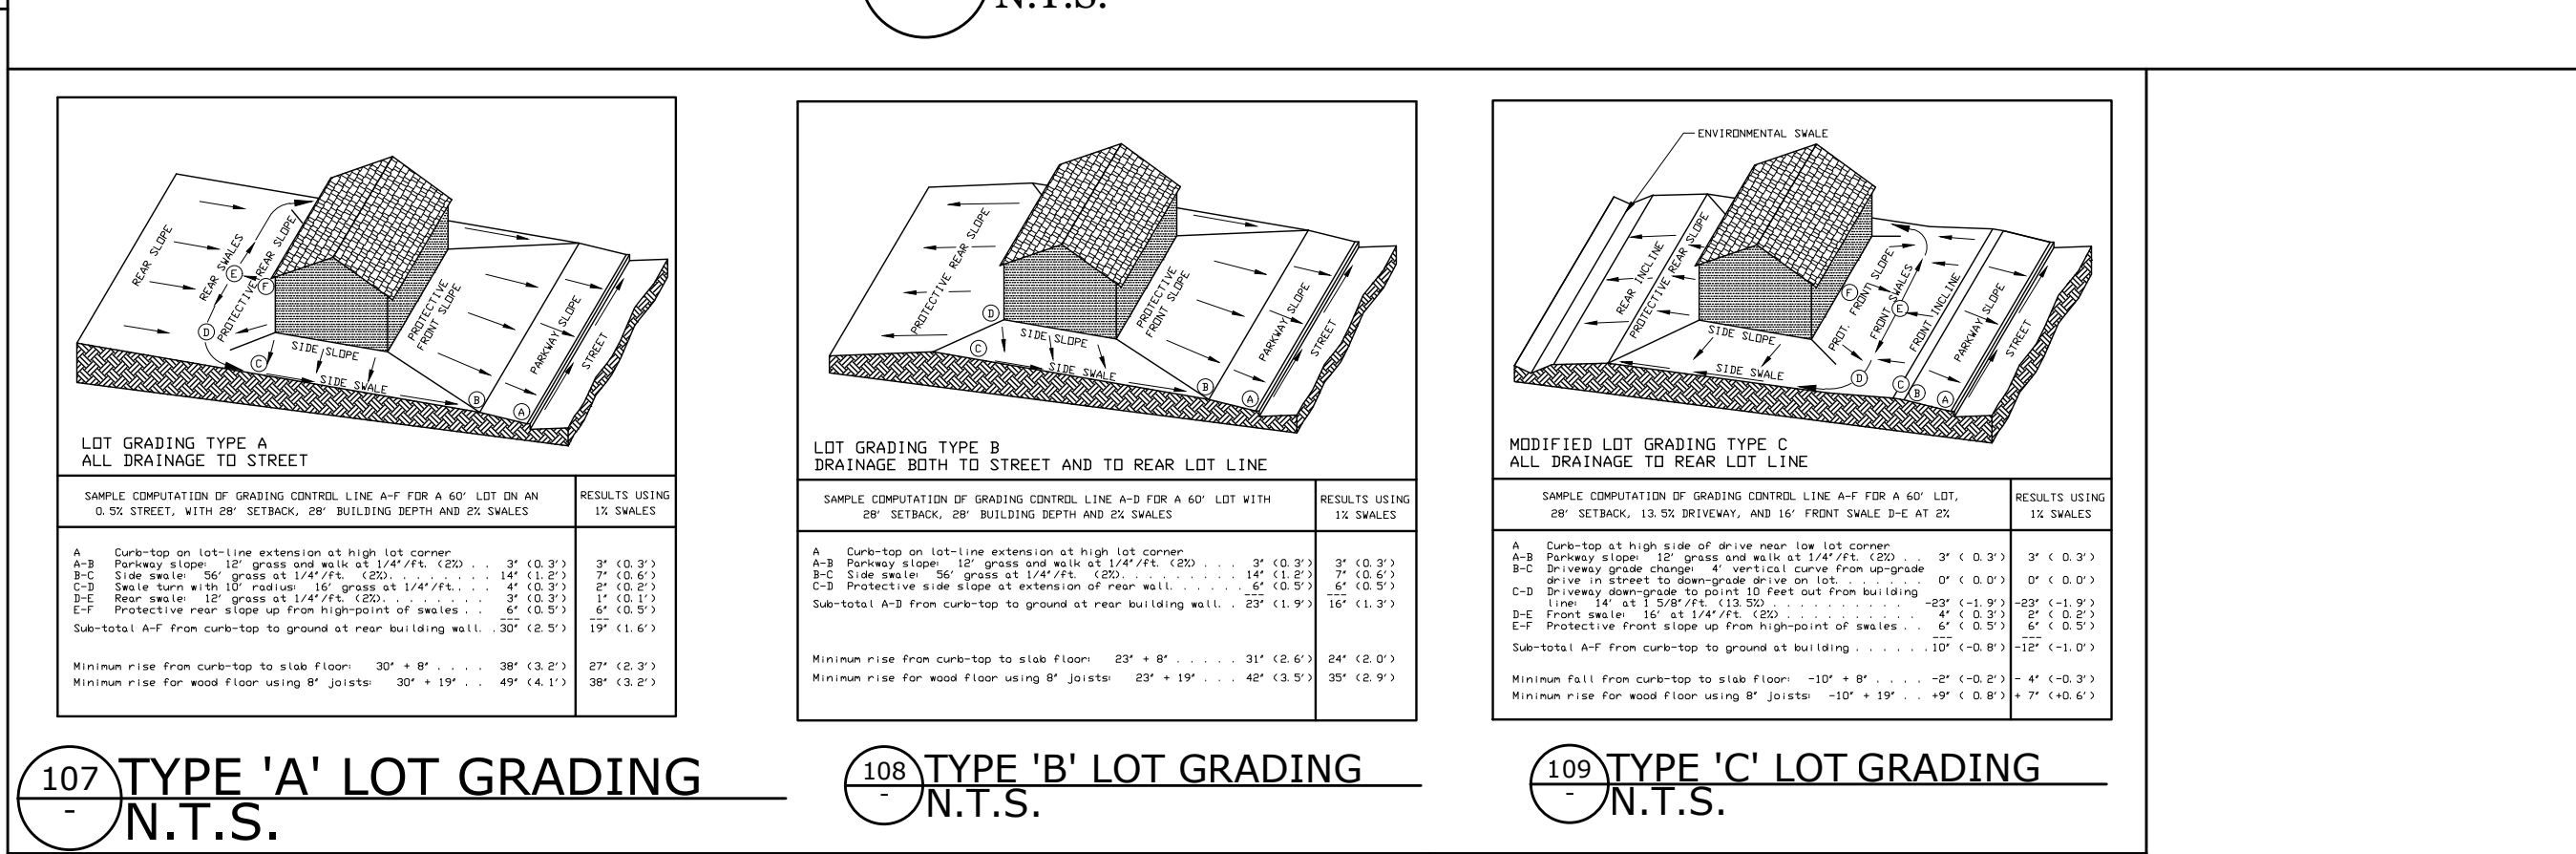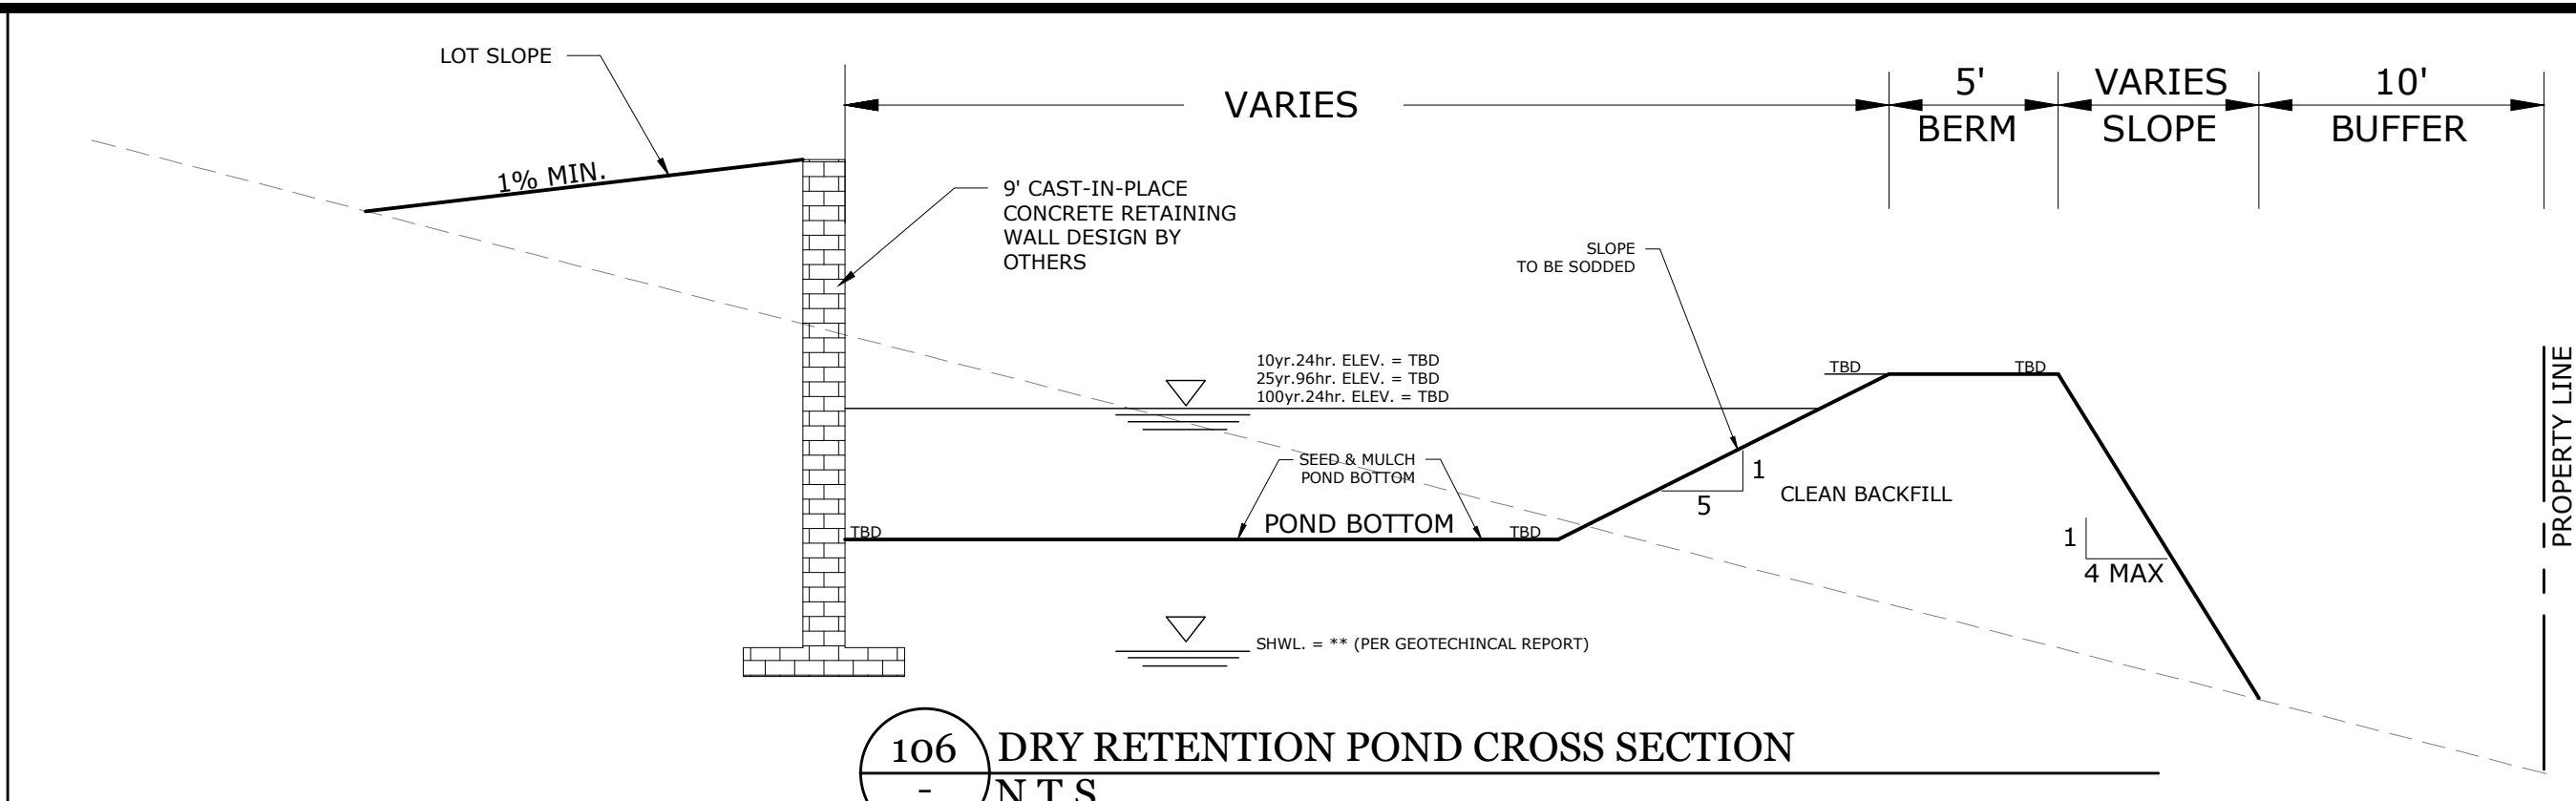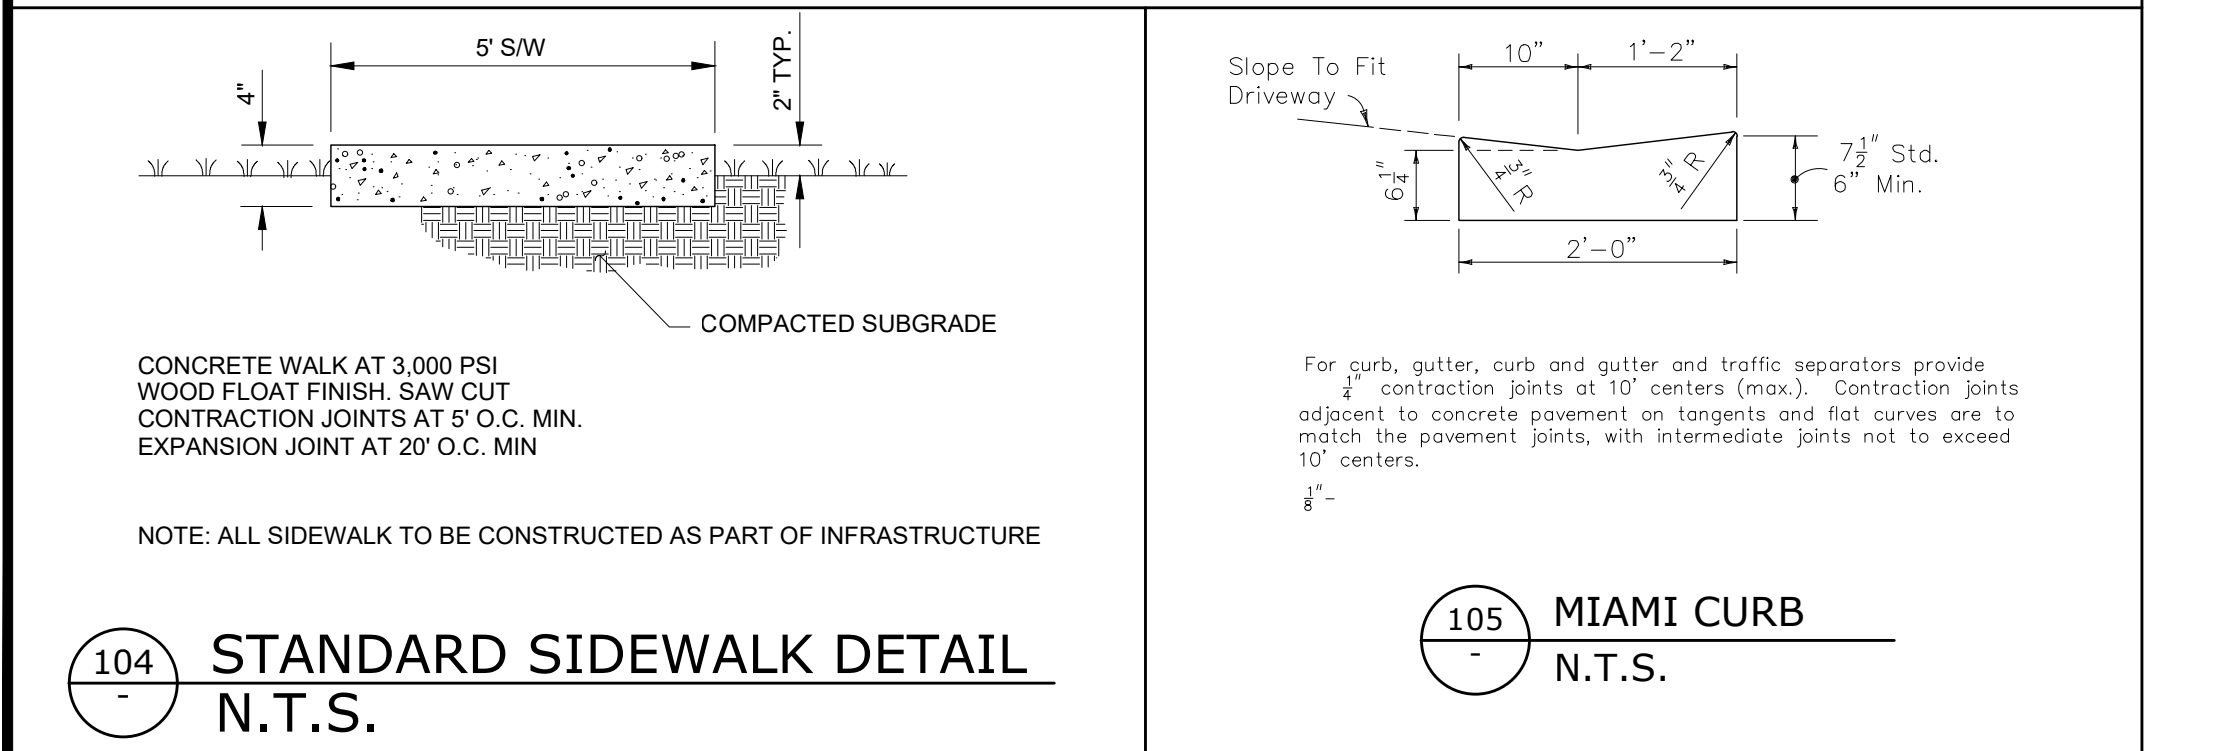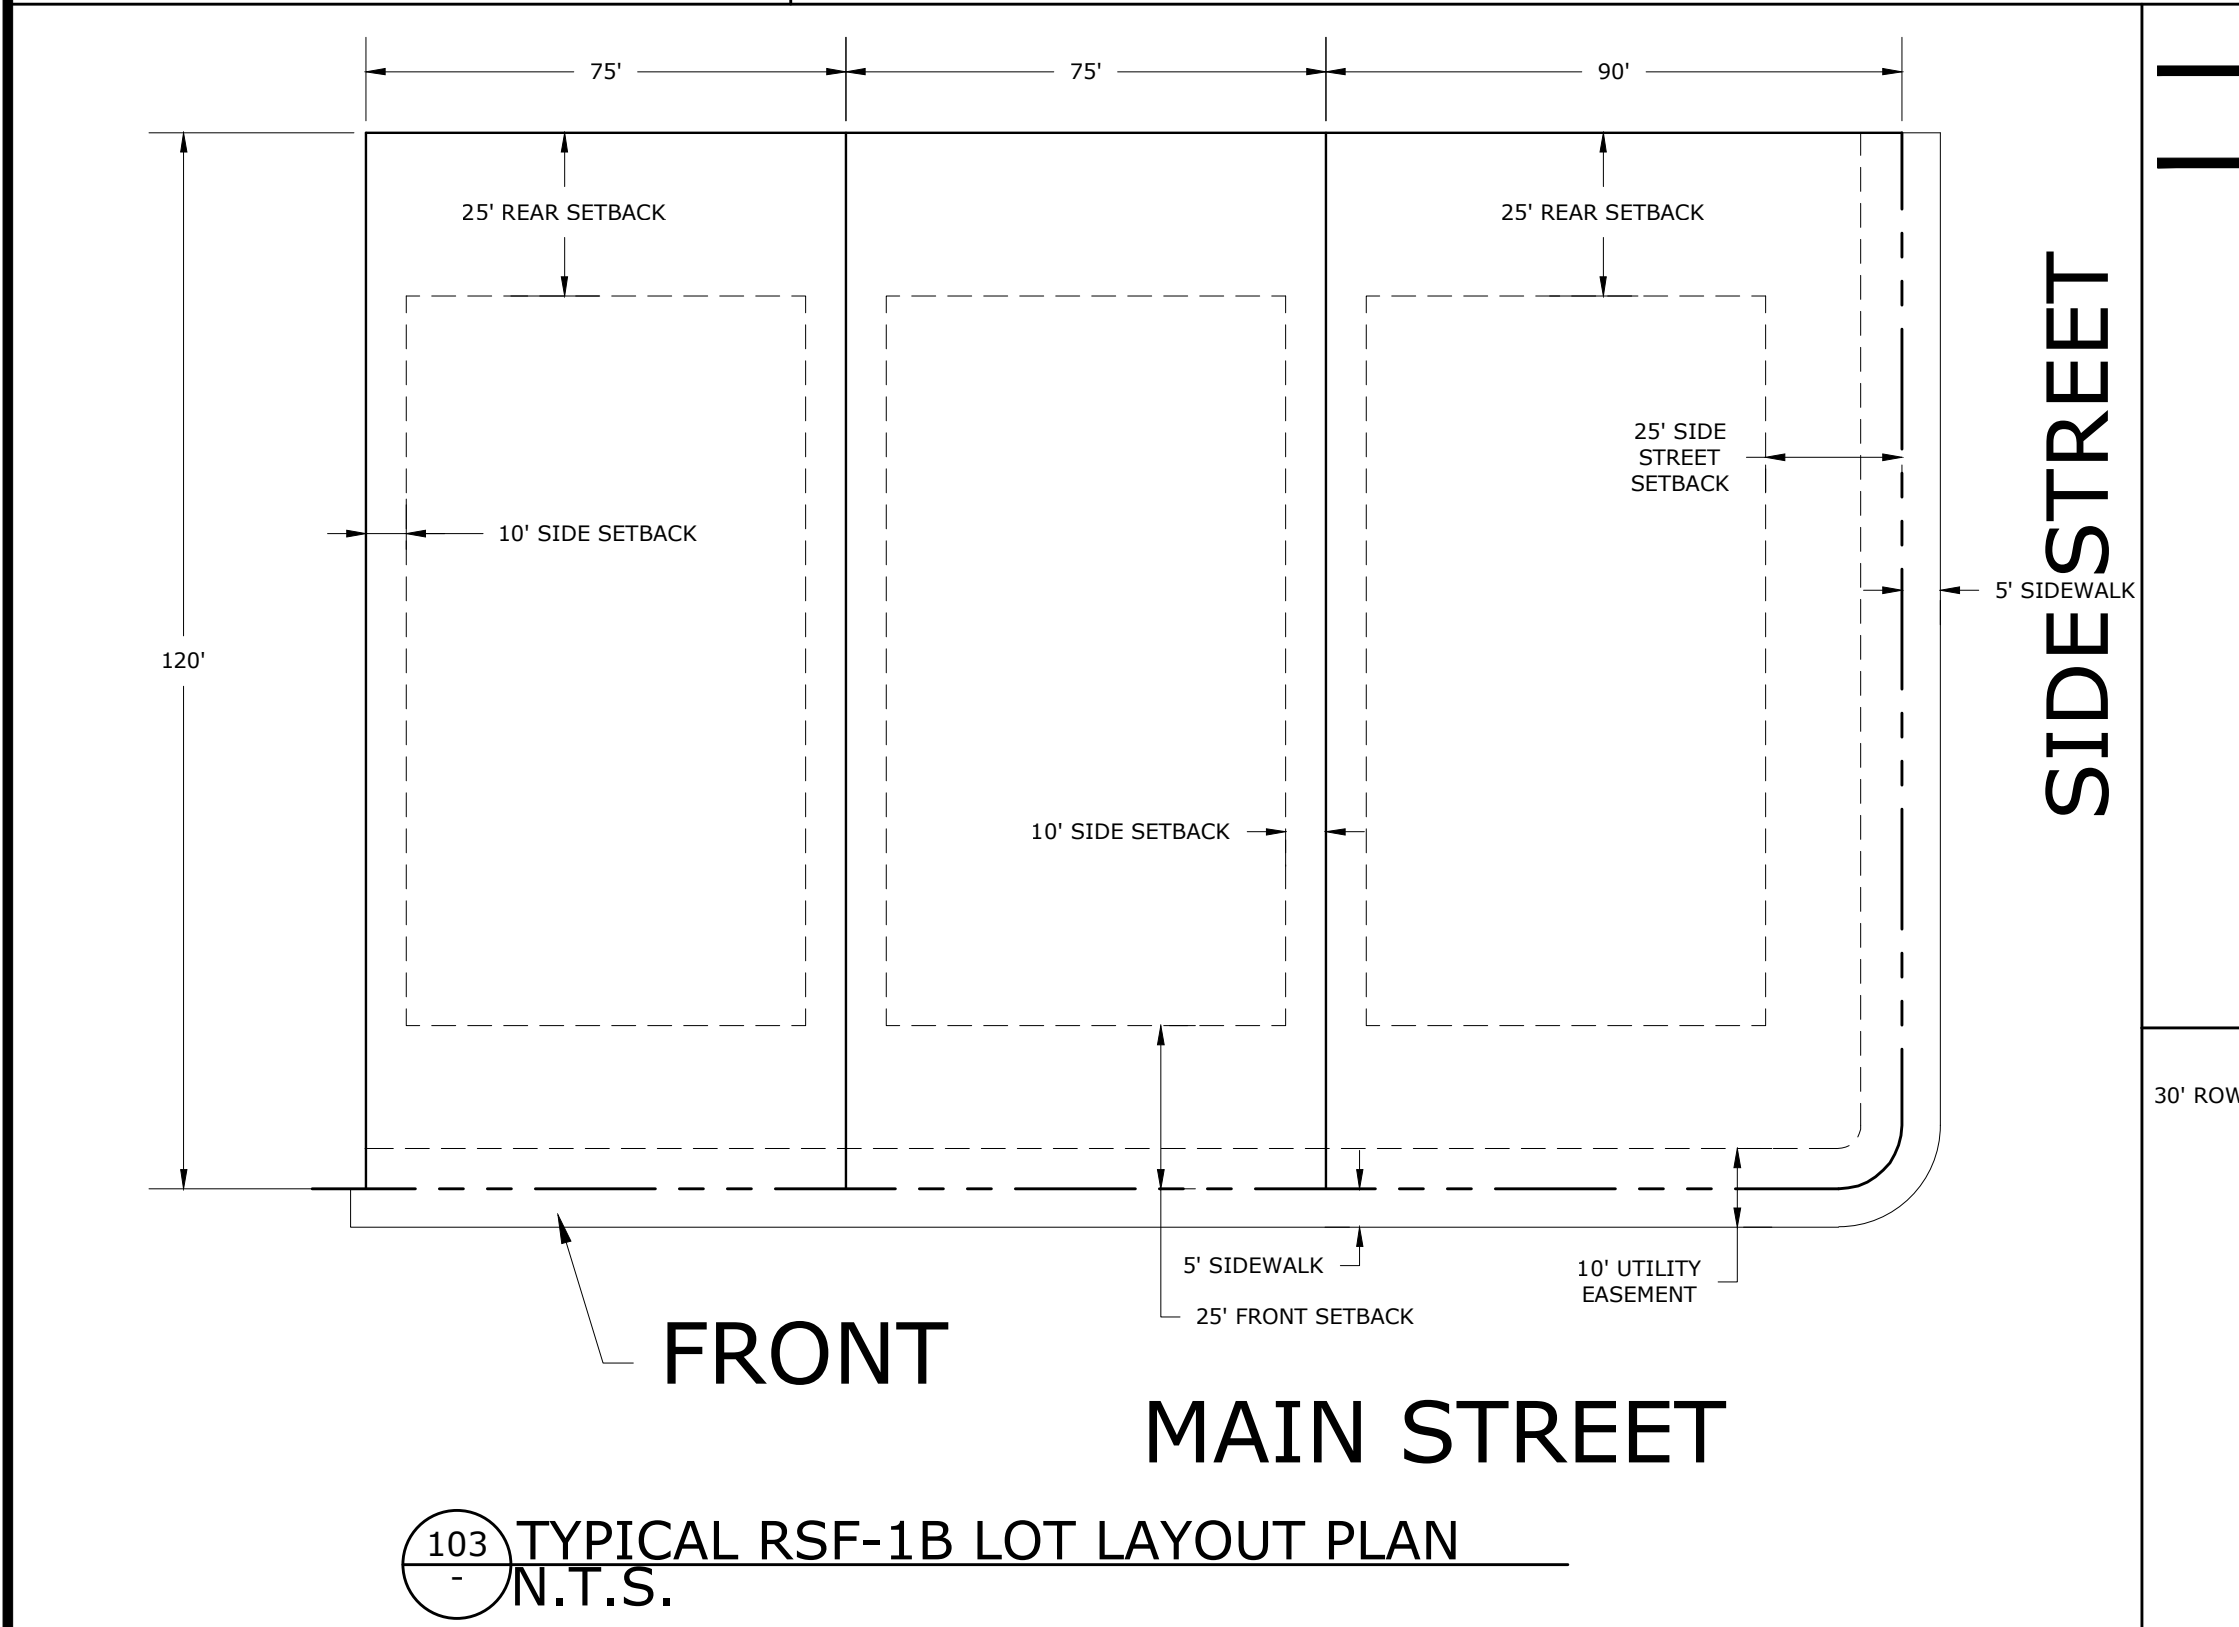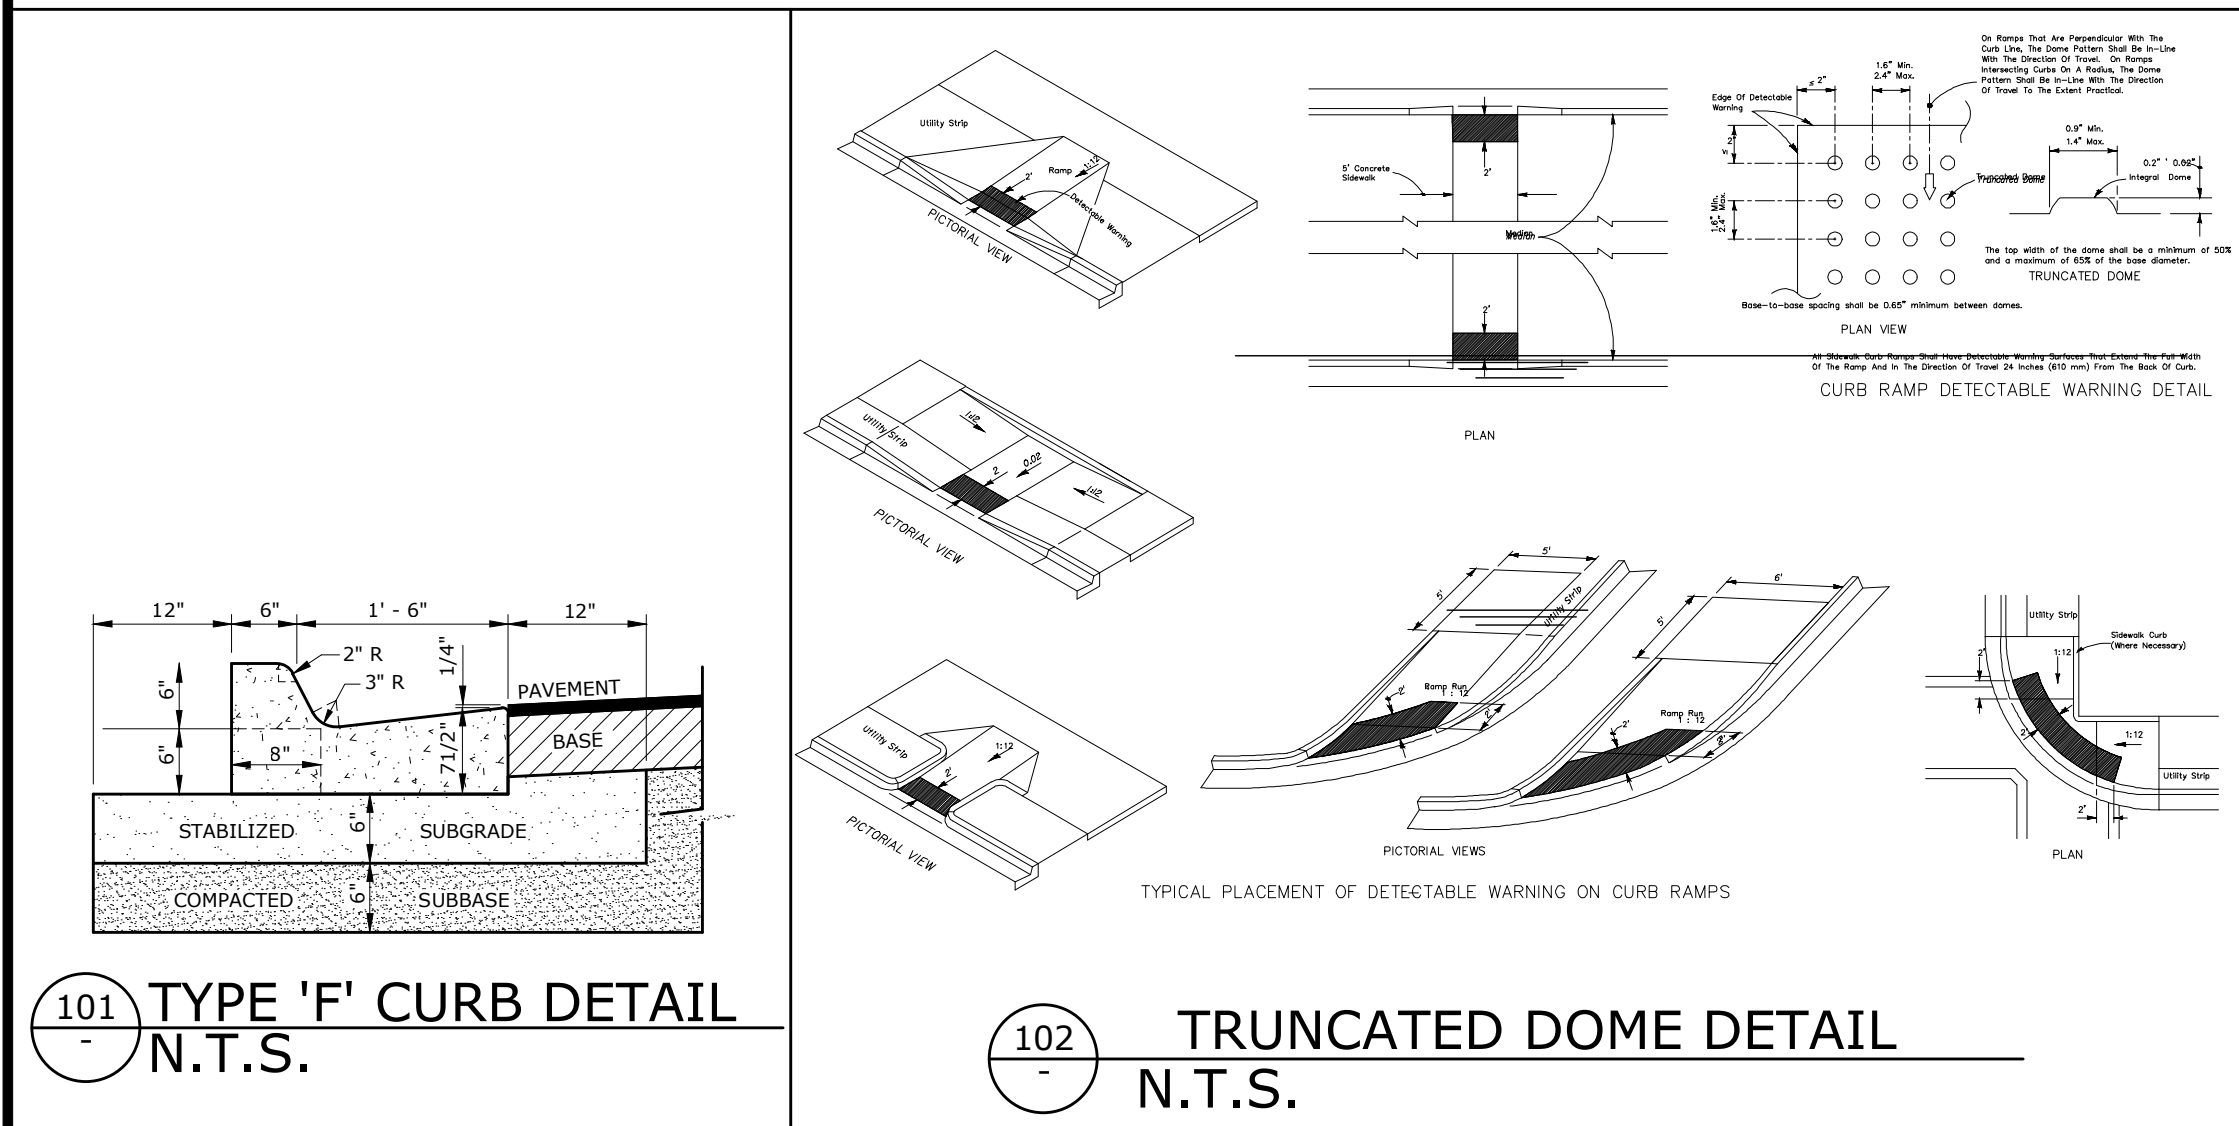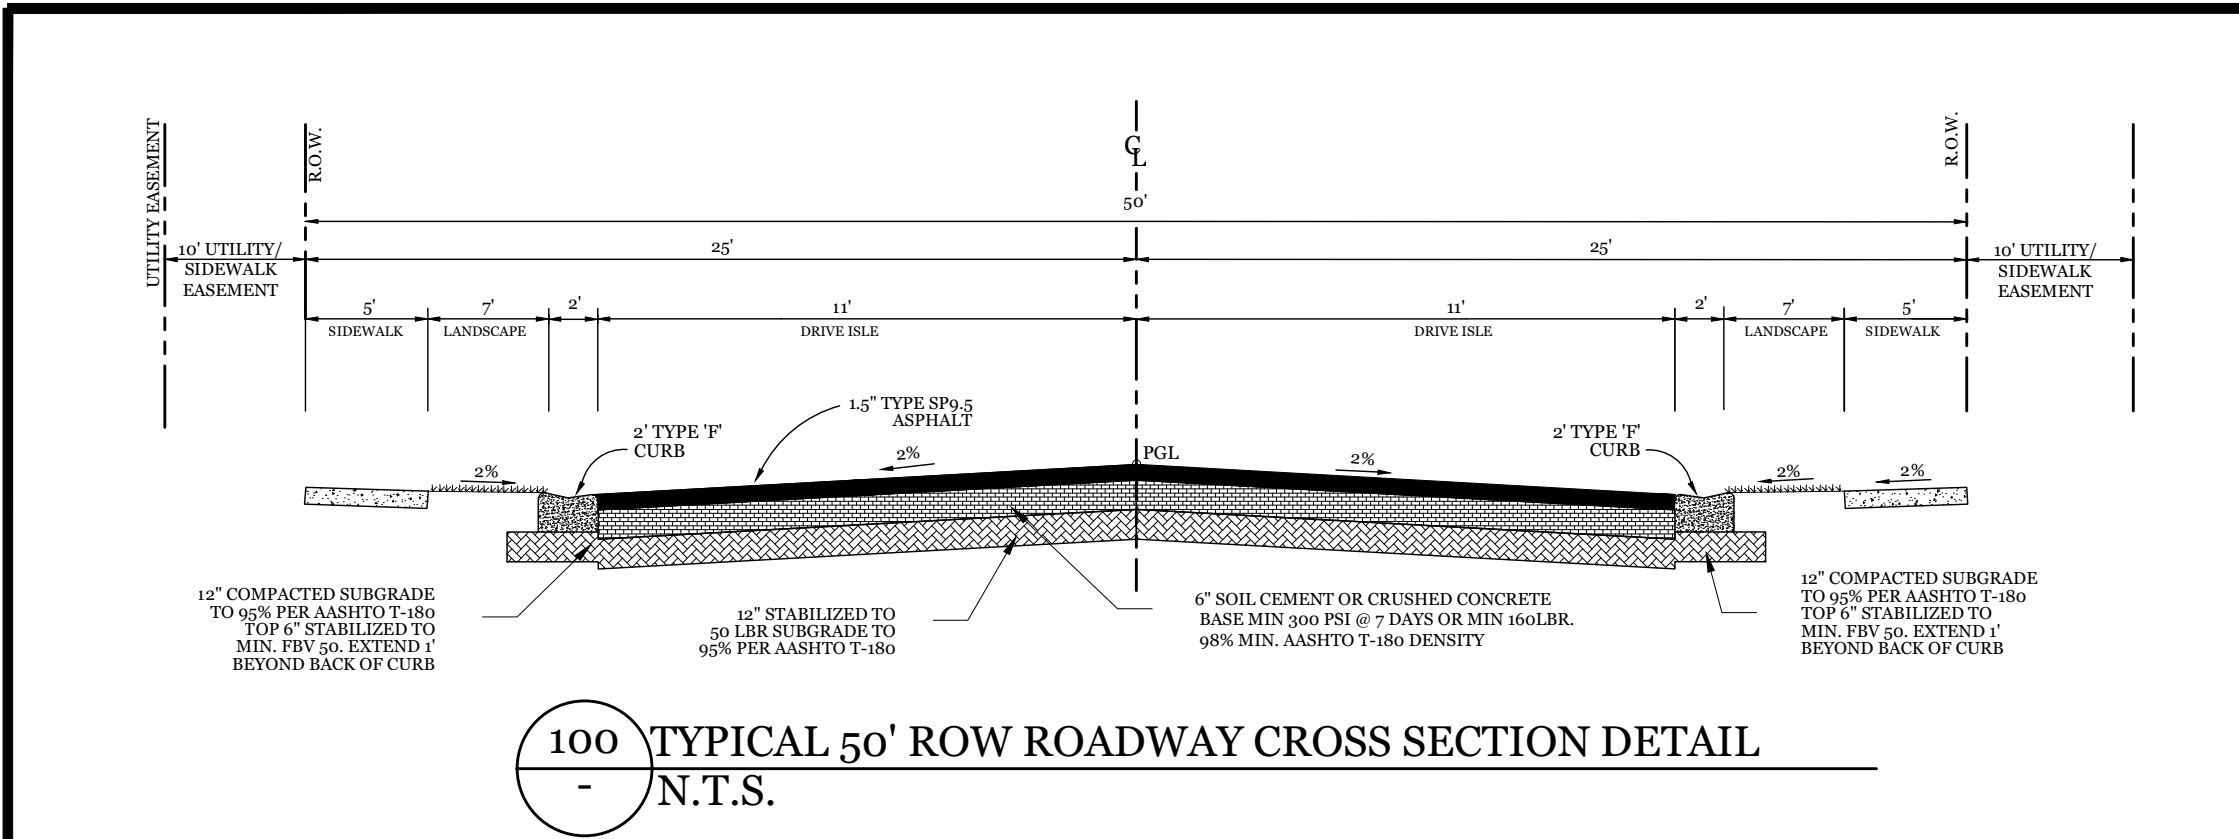

Lot Area Table				
Lot Number	Gross Area (sqft)	Gross Area (ac.)	Lot Width (ft)	Zoning
1	8,991.00	0.21	75	RSF-1B
2	9,000.00	0.21	75	RSF-1B
3	9,000.00	0.21	75	RSF-1B
4	10,553.00	0.24	90	RSF-1B
5	13,553.00	0.31	90	RSF-1B
6	9,000.00	0.21	75	RSF-1B
7	9,043.00	0.21	75	RSF-1B
8	10,583.00	0.24	75	RSF-1B
9	10,636.00	0.24	75	RSF-1B
10	9,000.00	0.21	75	RSF-1B
11	9,000.00	0.21	75	RSF-1B
12	9,000.00	0.21	75	RSF-1B
13	10,176.00	0.23	85	RSF-1B
14	10,176.00	0.23	85	RSF-1B
15	9,000.00	0.21	75	RSF-1B
16	9,000.00	0.21	75	RSF-1B
17	9,000.00	0.21	75	RSF-1B
18	9,000.00	0.21	75	RSF-1B
19	11,153.00	0.26	75	RSF-1B
20	12,322.00	0.28	75	RSF-1B
21	9,000.00	0.21	75	RSF-1B
22	9,000.00	0.21	75	RSF-1B
23	9,944.00	0.23	75	RSF-1B
24	9,355.00	0.21	75	RSF-1B
25	9,000.00	0.21	75	RSF-1B
26	9,000.00	0.21	75	RSF-1B
27	9,000.00	0.21	75	RSF-1B
28	8,997.18	0.21	75	RSF-1B
29	9,000.00	0.21	75	RSF-1B
30	10,380.00	0.24	75	RSF-1B
31	12,035.00	0.28	75	RSF-1B
32	10,699.00	0.25	85	RSF-1B
33	9,000.00	0.21	75	RSF-1B
34	9,000.00	0.21	75	RSF-1B
35	9,000.00	0.21	75	RSF-1B
36	9,000.00	0.21	75	RSF-1B
37	9,000.00	0.21	75	RSF-1B
38	9,000.00	0.21	75	RSF-1B
39	9,000.00	0.21	75	RSF-1B
40	9,000.00	0.21	75	RSF-1B
41	9,000.00	0.21	75	RSF-1B
42	10,665.00	0.24	90	RSF-1B
43	10,665.00	0.24	90	RSF-1B
44	9,000.00	0.21	75	RSF-1B
45	9,000.00	0.21	75	RSF-1B
46	9,000.00	0.21	75	RSF-1B
47	9,000.00	0.21	75	RSF-1B
48	9,000.00	0.21	75	RSF-1B
49	9,000.00	0.21	75	RSF-1B
50	9,000.00	0.21	75	RSF-1B
51	9,000.00	0.21	75	RSF-1B
52	9,000.00	0.21	75	RSF-1B
53	12,788.00	0.29	90	RSF-1B
54	9,001.00	0.21	75	RSF-1B
55	9,000.00	0.21	75	RSF-1B
56	9,000.00	0.21	75	RSF-1B
57	9,000.00	0.21	75	RSF-1B
58	9,000.00	0.21	75	RSF-1B
59	9,000.00	0.21	75	RSF-1B
60	9,000.00	0.21	75	RSF-1B
61	9,000.00	0.21	75	RSF-1B
62	9,000.00	0.21	75	RSF-1B

Lot Area Table				
Lot Number	Gross Area (sqft)	Gross Area (ac.)	Lot Width (ft)	Zoning
63	10,665.00	0.24	90	RSF-1B
64	9,000.00	0.21	75	RSF-1B
65	9,000.00	0.21	75	RSF-1B
66	9,000.00	0.21	75	RSF-1B
67	9,011.00	0.21	75	RSF-1B

Lot Area Table				
Lot Number	Gross Area (sqft)	Gross Area (ac.)	Lot Width (ft)	Zoning
68	9,000.00	0.21	75	RSF-1B
69	9,000.00	0.21	75	RSF-1B
70	9,000.00	0.21	75	RSF-1B
71	9,000.00	0.21	75	RSF-1B
72	9,000.00	0.21	75	RSF-1B
73	9,000.00	0.21	75	RSF-1B
74	9,000.00	0.21	75	RSF-1B
75	9,000.00	0.21	75	RSF-1B
76	9,000.00	0.21	75	RSF-1B
77	9,000.00	0.21	75	RSF-1B
78	9,000.00	0.21	75	RSF-1B
79	9,000.00	0.21	75	RSF-1B
80	9,000.00	0.21	75	RSF-1B
81	9,000.00	0.21	75	RSF-1B
82	9,000.00	0.21	75	RSF-1B
83	9,000.00	0.21	75	RSF-1B
84	9,000.00	0.21	75	RSF-1B
85	9,000.00	0.21	75	RSF-1B
86	9,000.00	0.21	75	RSF-1B
87	9,000.00	0.21	75	RSF-1B
88	9,000.00	0.21	75	RSF-1B
89	9,000.00	0.21	75	RSF-1B
90	9,000.00	0.21	75	RSF-1B
91	9,000.00	0.21	75	RSF-1B
92	9,000.00	0.21	75	RSF-1B
93	9,000.00	0.21	75	RSF-1B
94	9,000.00	0.21	75	RSF-1B
95	9,000.00	0.21	75	RSF-1B
96	9,000.00	0.21	75	RSF-1B
97	9,000.00	0.21	75	RSF-1B
98	9,000.00	0.21	75	RSF-1B
99	9,000.00	0.21	75	RSF-1B
100	9,000.00	0.21	75	RSF-1B

Lot Area Table				
Lot Number	Gross Area (sqft)	Gross Area (ac.)	Lot Width (ft)	Zoning
101	9,000.00	0.21	75	RSF-1B
102	9,000.00	0.21	75	RSF-1B
103	9,000.00	0.21	75	RSF-1B
104	9,000.00	0.21	75	RSF-1B
105	9,000.00	0.21	75	RSF-1B
106	9,000.00	0.21	75	RSF-1B
107	9,000.00	0.21	75	RSF-1B
108	9,000.00	0.21	75	RSF-1B
184	9,000.00	0.21	75	RSF-1B
185	9,000.00	0.21	75	RSF-1B
186	9,000.00	0.21	75	RSF-1B
187	9,000.00	0.21	75	RSF-1B
188	9,000.00	0.21	75	RSF-1B
189	9,000.00	0.21	75	RSF-1B
190	9,000.00	0.21	75	RSF-1B
191	9,000.00	0.21	75	RSF-1B
192	9,000.00	0.21	75	RSF-1B
193	9,000.00	0.21	75	RSF-1B



200
-
CONCEPTUAL ARCHITECTURAL ELEVATIONS
N.T.S.

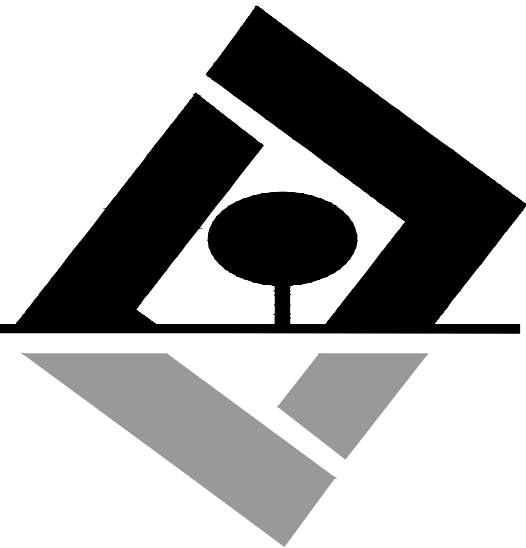

G L SUMMITT
ENGINEERING INC.
Office: Lake Mary
3667 Simonton Place
Lake Mary, Florida 32746
phone: 407-323-0705
fax: 407-992-8650
www.GLSeng.com

Lennar Homes Orlando
6675 Westwood Blvd.
Orlando, FL 32821

Plymouth Harbor
Subdivision
City of Apopka, Florida

Major
Development Plan

Architectual
Elevations

Plans not valid unless Signed,
Dated and Sealed below.

GEOFFREY L. SUMMITT, P.E.
Date: April 10, 2024
FL Registration #58775
Certificate of Authorization #29665

Revisions		
NO.	DATE	DESCRIPTION
1	11/26/21	ADD FENCE LINE
2	11/26/21	ADD FENCE LINE
SHEET NUMBER
18 OF 18