



APOPKA CITY COUNCIL AGENDA

September 4, 2024 1:30 PM
Apopka City Hall Council Chambers

APOPKA CITY COUNCIL MEETING WILL BE LIVE-STREAMED ON YOUTUBE. TO WATCH, PLEASE VISIT:
<https://www.youtube.com/CityofApopkaFL>

CALL TO ORDER

INVOCATION

PLEDGE

APPROVAL OF MINUTES

Approval of CC Meeting Minutes of 08/21/24

1. Approval of Regular Meeting Minutes of 08/21/24

AGENDA REVIEW

PRESENTATION

CONSENT (Action Item)

1. Second Amendment to Bronson Peak (The Ridge Parcel 2) – School Concurrency Mitigation Agreement
2. Authorize the Apopka Police Department to enter into a new Inter-local Voluntary Cooperation Operational Assistance Combined Mutual Aid Agreement with the Seminole County Sheriff's Office and the other law enforcement agencies listed on the attached agreement.
3. Authorize the issuance of evaluated source memos: Sod Solutions, Inc.
4. Authorize the execution of contracts/renewals for the assigned terms: Recruitment & Engineering Products & Services Inc.
5. Authorize the execution of piggyback contracts for the assigned terms: Universal Protection Services, LLC dba Allied Universal Security Services, CDW Government, LLC, and GovConnection, Inc. dba Connection – Public Sector Solutions.

BUSINESS (Action Item)

1. Wyld Oaks – Plat
Owner(s): Kelly Park VB Development, LLC
Applicant(s): Kimley-Horn and Associates c/o Kevin Roberson, P.E.
Location: 3434 West Kelly Park Road
Tract Size: 304.291 +/- acres
Project Manager: Jean Sanchez
Presented by: Jean Sanchez, Senior Planner
2. Crossroads at Kelly Park Phase 1B – Plat
Owner(s): Galvin Land Services, LLC and Kelly Park Land Investments, LLC
Applicant(s): Poulos & Bennett, LLC c/o Melissa Martinez
Location: 4338 Ondich Road

Project: 140 single family lots; 29.03 acres
Density: 4.82 +/- dwelling units per acre
Project Manager: Jean Sanchez
Presented by: Jean Sanchez, Senior Planner

3. Bronson Peak Phase 2A - Plat
Owner(s): DRP FL 5, LLC
Applicant(s): Poulos and Bennett, LLC c/o Genevieve LaBuda
Location: North of Boy Scout Road and west of Galway Boulevard
Tract Size: 14.52 +/- acres
Density/Intensity: 3.5 dwelling units/acre maximum overall density
Project Manager: Jean Sanchez
Presented by: Jean Sanchez, Senior Planner
4. Floridian Town Center Multi-Family, Phase 1 - Major Development Plan
Owner(s): Floridian Apopka Phase 1 Owner, LLC
Applicant(s): Andrew McCown
Location: Floridian Town Center, Phase 4
Project: Mutli-family residential development
Density/Intensity: 312 multi-family residential units
Project Manager: Bobby Howell, AICP

PUBLIC HEARINGS/ORDINANCES/RESOLUTION (Action Item)

1. Ordinance No. 3052 – Second Reading – Small Scale Future Land Use Amendment – 1400 W Kelly Park Road
Owner(s): Michael A. Gentles, Desmond W. Streete
Applicant(s): Jose Chaves
Location: 1400 W. Kelly Park Road
Project: 1400 W. Kelly Park Road Future Land Use Amendment
Density: 2 DU/A
Project Manager: Jun Sohn, Ph.D.
Presented by: Jun Sohn, Planner
2. Ordinance No. 3053 – Second Reading – Change of Zoning – 1400 W Kelly Park Rd
Owner(s): Michael A. Gentles, Desmond W. Streete
Applicant(s): Jose Chaves
Location: 1400 W Kelly Park Road
Project: 1400 W Kelly Park Road Rezoning
Density: 3 DU/A
Project Manager: Jun Sohn, Ph.D.
Presented by: Jun Sohn, Planner
3. Ordinance No. 3058 – Second Reading – Small-Scale Future Land Use Amendment – 357 West 4th Street
Owner(s): SFL Partners, LLC and JFJ Real Investments, LLC
Applicant(s): Albert Iglesias
Location: 357 West 4th Street
Project: Amend future land use designation from County Residential Medium to City Industrial
Density: 0.60 maximum permitted
Project Manager: Jean Sanchez
Presented by: Jean Sanchez, Senior Planner
4. Ordinance No. 3059 – Second Reading – Change of Zoning – 357 West 4th Street
Owner(s): SFL Partners, LLC and JFJ Real Investments, LLC
Applicant(s): Albert Iglesias
Location: 357 West 4th Street
Project: Amend zoning district designation from County R-2 (Residential) to City I-L (Light Industrial)
Project Manager: Jean Sanchez
Presented by: Jean Sanchez, Senior Planner
5. Ordinance No. 3064 - Second Reading - Small-Scale Future Land Use Amendment – 996 S. Orange Blossom Trail
Owner(s): Trinity Baptist Church of Apopka, Inc.

Applicant(s): Thomas Skelton
Location: 996 S. Orange Blossom Trail, 1000 S. Orange Blossom Trail
Project: 996 S. Orange Blossom Trail Future Land Use Amendment
Density: N/A
Project Manager: Jun Sohn, Ph.D.
Presented by: Jun Sohn, Planner

6. Ordinance No. 3065 – Second Reading - Change of Zoning – 996 S. Orange Blossom Trail
Owner(s): Trinity Baptist Church of Apopka, Inc.
Applicant(s): Thomas Skelton
Location: 996 S. Orange Blossom Trail, 1000 S. Orange Blossom Trail
Project: 996 S. Orange Blossom Trail Rezoning
Density: N/A
Project Manager: Jun Sohn, Ph.D.
Presented by: Jun Sohn, Planner
7. Ordinance No. 3071 - Second Reading - Annexation – Chandler Hills
Owner(s): Orchid Estates Community Home Owners Association, Mega GNG, LLC, Jacob Snavelly, 4625 Chandler Road, LLC, Matthe and Deborah Shaw, Daphne Martin
Applicant(s): Jonathan Huels, Esq
Location: Generally South of W. Kelly Park Road and west of Jason Dwelley Parkway
Project: 28.54 +/- acres
Density: N/A
Project Manager: Bobby Howell
Presented by: Bobby Howell, Planning Manager
8. Resolution 2024-18 Imposing the Uniform Method of Collections for Non-Ad Valorem Special Assessments levied within the City of Apopka for the Stormwater Utility.

Presented by: Richard Earp, City Engineer
9. Resolution No. 2024-21 Sanitation Rate Increase

Presented by: Josh Robinson
10. Resolution No. 2024-22: Amending the budget for the fiscal year beginning October 1, 2023, and ending September 30, 2024.

Presented by: Blanche Sherman, Finance Director
11. Resolution Number 2024-23 establishing the rate increases for services provided by the Water, Wastewater and Reclaimed Water.

Presented by: Blanche Sherman, Finance Director

CITY COUNCIL REPORTS

CITY ADMINISTRATOR'S REPORT

CITY ATTORNEY'S REPORT

MAYOR'S REPORT

PUBLIC COMMENT PERIOD

The Public Comment Period is for City-related issues that may or may not be on today's Agenda. If you are here for a matter that requires a public hearing, please wait for that item to come up on the agenda. If you wish to address the Council, you must fill out an Intent to Speak form and provide it to the City Clerk prior to the start of the meeting. If you wish to speak during the Public Comment Period, please fill out a green-colored Intent-to-Speak form. If you wish to speak on a matter that requires a public hearing, please fill out a white-colored Intent-to-Speak form. Speaker forms may be completed up to 48 hours in advance of the Council meeting. Each speaker will have four minutes to give remarks, regardless of the number of items addressed. Please refer to Resolution No. 2016-16 for further information regarding our Public Participation Policy & Procedures for addressing the City Council.

ADJOURNMENT

Individuals with disabilities needing assistance to participate in any of these proceedings should contact the City Clerk at least two (2) working days in advance of the meeting date and time at (407) 703-1704. F.S. 286.0105 If a person decides to appeal any decision or recommendation made by Council with respect to any matter considered at this meeting, he will need record of the proceedings, and that for such purposes he may need to ensure that a verbatim record of the proceedings is made, which record includes the testimony and evidence upon which the appeal is to be based.

Any opening invocation that is offered before the official start of the Council meeting shall be the voluntary offering of a private person, to and for the benefit of the Council. The views or beliefs expressed by the invocation speaker have not been previously reviewed or approved by the City Council or the city staff, and the City is not allowed by law to endorse the religious or non-religious beliefs or views of such speaker. Persons in attendance at the City Council meeting are invited to stand during the opening ceremony. However, such invitation shall not be construed as a demand, order, or any other type of command. No person in attendance at the meeting shall be required to participate in any opening invocation that is offered or to participate in the Pledge of Allegiance. You may remain seated within the City Council Chambers or exit the City Council Chambers and return upon completion of the opening invocation and/or Pledge of Allegiance if you do not wish to participate in or witness the opening invocation and/or the recitation of the Pledge of Allegiance.

CITY OF APOPKA MINUTES

Minutes of the City Council Meeting held on August 21, 2024 at 7:00 PM, in the City of Apopka Council Chambers.

Present:

- Mayor Bryan Nelson
- Commissioner Diane Velazquez
- Commissioner Nick Nesta
- Commissioner Alexander Smith
- Commissioner Nadia Anderson
- City Administrator Jacob Smith
- Attorney Cliff Shepard

CALL TO ORDER

INVOCATION & PLEDGE OF ALLEGIANCE: Commissioner Smith provided the Invocation, led in the Pledge of Allegiance, and gave the Fact of the Day: On August 22, 1776, the British arrive at Long Island. General William Howe's large army came to Long Island hoping to capture New York City and gain control of the Hudson River, a victory that would divide the rebellious colonies in half. Five days later, on August 27, the Redcoats marched against the Patriot position at Brooklyn Heights, overcoming the Americans at Gowanus Pass and then outflanking the entire Continental Army. The British captured New York City on September 15 and it would remain in British hands until the end of the war.

Mayor Nelson read the decorum statement: Welcome to the public meeting of the City Council of the City of Apopka. Please silence all cell phones. The City Council permits and encourages input and comments by members of the public on all matters which may come before the Council for action. If you wish to address the Council this evening please make sure you have filled out a card with your contact information and have presented it to the Clerk. When called upon please proceed to the podium and speak clearly into the microphone stating your name, address for record, organization if any, and direct your comments to the City Council and not to individual Commissioners, staff or members of the public. The Council and the City staff encourages constructive criticism, however personal attacks are prohibited. Please observe general rules of decorum and civility. Speakers and members of the audience shall refrain from rude, derogatory remarks, shouting, disruptions, reflections, as to integrity, slander, abusive comments, profanity, vulgarities, and statements as to personalities. Any violation of these provisions may result in the issuance of verbal warnings including warning for trespass. If violations persist after such warnings, violators may be removed from the Council Chambers.

APPROVAL OF MINUTES

1. Approval of City Council Meeting Minutes of August 7, 2024.
 - a. **Mayor Nelson** asked if anyone had any questions about the minutes.
 - b. Hearing no further questions or comments, he asked for a motion to approve the August 7, 2024 minutes.

- c. **Motion by Commissioner Velazquez** and seconded by **Commissioner Anderson** to approve the August 7, 2024 minutes.
- d. **Motion carried unanimously**, with Mayor Nelson, and Commissioners Velazquez, Nesta, Smith & Anderson voting aye.

AGENDA REVIEW

Mayor Nelson asked if any changes to the agenda. Heard no changes.

PRESENTATION

1. The Emerson Park Development Presentation
Presented by: Cliff Shepard, City Attorney / Misty Taylor with BMO

Attorney Cliff Shepard said he was asked to present to Council a proposal to consider and let us know if you wish to proceed forward. This is the first step. Emerson Park is a large subdivision within the City has had private roads since its creation and those roads are no in good shape. Due to them being private roads issues with assessments and collection of assessments and getting them in the shape that they should be has been problematic. In addition, these roads are now being used to access other areas within the City, not just Emerson Park. For that reason, they have asked the City to consider taking over these roads, ownership and maintenance going into the future. In order to do this, we were asked to determine what mechanism could be used in order to get the roads up City standards so that if we were to take them over, how we could do that and get them in good shape in advance without costing the City money. The way to do that after consulting with Ms. Taylor and others, is to go through a special assessment. A memorandum outlining the steps for a special assessment was presented. Basically, you'll identify the benefit in this case, the roads. Most of which will be the public roads which we will be responsible for but also within this subdivision there are some alleyways. The special assessment that we are talking about will include both things but we will only be responsible for the public roads, not the alleyways but they will all have to be fixed at the same time as a part of the construction contract. The procedure would be to first identify the benefit in terms of how it should be allocated amongst the Homeowners. In the benefit situation you have to determine this specific benefit is going to this specific area, how much accrues to an individual homeowner? Do you charge more if a home is bigger? Do you charge more if a home has more road in front of them than other homes? That is all part of the calculus to come up with a method for figuring out what the assessment would be per home. Could it be the same assessment for each lot? It could be but we don't determine that meaning the lawyers don't. That is done by experts that come up with an analysis that they can defend in court. The City may get a temporary construction easement which would automatically with no further action once the work is completed and accepted by the City be turned into a deed of right of way for the roads so that we would then own them and take them forward. That's an important part of the transaction which Ms. Taylor can explain. If we don't own it we can't assess on it and we can't fix it. In terms of the method of financing, whether it will be a bank loan or something else, I will let Ms. Taylor address that. For anyone here from the subdivision that is concerned, there are hearings, notices, opportunities to be heard on this issue whether you're for or against it. Later the Council will decide yes or no

whether to move forward. That will include everything I've mentioned and all the details. The cost is roughly \$3 Million dollars to do all of the work that is required. Once that is done there will be a bill and it will be just another line item for those particular homeowners of the special assessment. Not yet known but will be known if we go further down this process. I spoke today to the HOA's attorney and she seems to think that there's good support from the community. Ms. Taylor from BMO was present to answer any questions regarding the bank loan or other finance possibilities.

Misty Taylor with BMO said basically the special assessment would become a special revenue stream for the City that you can monetize or use as a credit stream for a loan to finance these roadway improvements. In order for us to do all of that on a tax-exempt basis which means a lower interest rate versus a taxable basis the City needs to own or have some type of ownership interest in the roads. The assessment would be just for these initial improvements and these roads would then become part of the City's portfolio of roadways and you would maintain then going forward. It's a one-time assessment to the homeowners to get them from where they are to where they need to be and then going forward they would contribute like any other City resident for City roads. I'm happy to answer any questions.

Mayor Nelson said more for the homeowner's than for us is let's say if they put 25 % percent down and finance 75 % percent of that and it's on a tax-free basis, what kind of rate would you think it would be on 20 years? **Ms. Taylor said** I cannot say. You all have a financial advisor, Joel Tindal with Hilltop Securities, that works with you all on your debt and he would have a better understanding. It probably depends on the term of the loan. With a project of this size it's more right for a bank loan.

Joel Tindal with Hilltop Securities said like Misty mentioned it depends on the term of the loan. Generally, the bank financing you're looking at maybe a 15-year term or a little bit longer at the most. If you're trying to finance over a longer period it would probably lends itself more towards a bond issue. It could be plus or minus 5 percent but we haven't gotten to the credit specifically here so that means it could be higher or lower depending on the specifics of the subdivision.

Mayor Nelson said one of the things that we discussed was that were the City is backing the loan but it doesn't affect our bonding capacity. Can you talk about that? That would be you Misty? **Misty** responded if the City was to issue debt in the form of a note or bond that you have to have a security for the repayment of that. In this instance, for example it would just be the special assessment. You would consider that self sufficient debt. That revenue stream should be matched to the debt service and it should be coming in and going out to pay your lender. What we don't know at this point is, is this a well enough credit to lend itself to a bank loan, sometimes you may have to have a back up from the City, like a covenant to budget and appropriate, it would be a backup. The idea would be to not have to provide that and just have the special assessment be the only thing securing and there would never be an obligation on the City to levy Ad Valorem taxes or anything of that nature and those are all disclaimers that we put in the documents that the holder can't compel you to do that.

Commissioner Velazquez said we are going to be holding the debt for Emerson Park and we are talking about \$3 Million dollars. Is that correct? You had a meeting with the Mayor right after the last Council meeting. I don't know what took place in that discussion and how this is coming to us today as a presentation.

Attorney Shepard said the question was what are the mechanisms by which we the City could help Emerson Park get its roads up to speed so we could take them over? We went through several methodologies and found that special assessment is the best way to do that. What happens then is the lenders that they will seek, I don't know who it will be, will understand, they will look at what we are presenting, this is backed by assessments. Apparently, it's a better rated debt if it's backed by assessments that are collected to the general method of taxes. The alternative for the HOA would be to go out and get their own financing which would almost assuredly be a sufficiently higher interest rate if they could qualify. I understand that this HOA has a decent amount of money put away but that is for reserves for other things for the association but they have committed to put in a half million or \$600,000 dollars towards paying the initial debt down.

Commissioner Velazquez said when I had the agenda review with our finance director, I understand that the HOA has a healthy reserve. Something like \$1.5 Million. **Attorney Shepard** said they do and they are willing to put \$500,000 - \$600,000 dollars toward this project and the remainder is what they use to put towards the other things the association has to do. The more they put into it the lower their assessment will be. **Commissioner Velazquez** asked who is going to manage this assessment? **Attorney Shepard** said once we have it in place a tax role is created and it becomes an automatic part of the bill for the set period of time. We pass the Resolutions that we have to pass, we send a copy to the tax assessor, they then put it on the role based on the amount we say per lot or per home, and basically that's how it goes. If you're asking what happens if a homeowner doesn't pay their portion of taxes? There's a whole process of liens and potentially foreclosure etc. The collection of the debt or whatever is collected is going to go to paying us. We are just telling you how you can do it if you choose to do it. You don't have to.

Blanche said we already have special assessments that we manage. This would be incorporated with the other special assessments. This is something that we have to manage on an annual basis. The debt will become a part of our debt portfolio. We will probably have to do an RFP to solicit banks to get the best rate for this effort. I want to clarify that the \$600,000 thousand dollars included the alleyways correct? **Attorney Shepard** said yes. **Blanche** said so the alleyways based on the last estimate was about \$700,000 thousand dollars. Outside of the alleyways is about \$3 Million dollars.

There was back and forth discussion regarding the numbers that Blanche had that was provided by public services.

Nick Nesta said we have HOA representative in there that may have different numbers or something slightly different because we have been getting different numbers. I want to make sure that we are talking about consistently having the same numbers. I want to make sure.

Jennifer Jordan and David Hazen, HOA of Emerson Park President and Treasurer, said the last total that they were given and this is just an estimate as they still have to get the three bids and find out what the cost would be, but they are estimating in total of \$3 Million dollars inclusive of the alleyways. The alleyways are around \$450,000 dollars and we are going to put up \$600,000 dollars out of our reserves. The remainder of the reserves belong to the townhome owners because it covers their insurance, roof replacements, painting, and other exterior things that we do in addition to the pool, clubhouse, so that's how much we can put up. That is what we can put up and that will cover the alleyways and some towards the rest.

Commissioner Anderson said there is currently a new builder building in there currently now? **HOA President** responded that they are not part of Emerson Park at all. They have taken on the name of residents at Emerson Park but they are a completely separate entity. **Commissioner Anderson** said for the special assessment per home, who's responsible to pay for that special assessment? **Blanche** responded the homeowners. The homeowners will be assessed on their property tax bill.

Commissioner Smith said \$3 Million dollars is inclusive of the alleyways but I thought the City was only going to take over the roads. So, the alleyways will remain property of Emerson Park. Now since the new development is not a part of Emerson Park, but they need to use your roadways in order to get to their development how does that work? **HOA President** responded we have a special road assessment with them which will have to be reevaluated after this and we will bill them for Alston Bay which is the only portion of roadway that they have accessibility to. We will bill them after we find out what the cost of just Alston Bay is to repair and then receive those funds back from them. It will not be the City's responsibility. **Commissioner Smith** said should the City decide not to take ownership of the roads what is your backup plan? **HOA President** said we got an estimate of 2.5 % percent for 10 years and it would bankrupt us. We could not afford to bill all of our homeowners a special assessment which would be on a monthly basis so we would not be able to do that. It would be a monthly payment of \$29,000 dollars. **Commissioner Smith** said you made a statement that hopefully that we wouldn't have to put up anything that this would stand on its own when we know which way it will go. **HOA President Misty** said Joel could speak more to this but what would happen is if you decide to move forward, when we get to the point in time where we need to do so we would put out a request for proposals from banks. We would draft that the way that we want it meaning without any guarantees from the City or backup City credit and if we don't get any bids then we know it's not credit worthy and we will have to go back to the drawing board. Again, the Council would have opportunities along the way to authorize that. The goal would be to go with just the special assessment as the revenue.

Commissioner Nesta said I would imagine any bank or lender would want us as a backstop for a payment. I don't see it happening otherwise. I know you said to your point we don't know that yet but we have to function as worst-case scenario. If we do not get the revenue that we need to make the payment it would still be our name that's paying the bill every month to the bank or lender. It's still on our budget item that I'm going to have to account for every year. **Blanche** said yes it will be our debt. We are going to do the

solicitation. This is going to be City debt, its just being funded by that special assessment and therefore I think this will be our contract, a City contract, not the bids. I think that is where Deo got his numbers from with the \$3.7 Million. Commissioner Nesta said prices are changing daily. If a property had a lien placed against it or foreclosed on that would have to be the City to do that correct? **Misty Taylor** responded the process is that you would collect the assessment pursuant to the uniform method of collection just like Blanche mentioned you currently collect your assessments. When you're on the tax role there are certain laws. You can't partially pay your taxes. You have to pay all or nothing. If you do not pay your taxes there's the tax certificate sale process so that's the back stop when you're on the uniform collection method. Foreclosure wouldn't be the way you go, you would go through the tax certificate sale process. Commissioner Nesta said timeline wise for this, if we were to move forward we'd be pretty far out. This is going to take some time correct? **Blanche** said as stated in our briefings, the next time that we can get on the tax roll is July 2025. We have a gap here that we need to deal with as well.

Mayor Nelson said to Blanche, I don't see the credit risk as a real big hurdle. One of the neighborhoods that we had a wall replaced was on Maine Street and said we have a wall assessment that in their taxes. It's a much lower neighborhood than Emerson Park and we have had that in place for long than I've been Mayor and we've never had a problem there correct? **Blanche** responded not that I am aware of. Mayor Nelson said I think we have to put the risk out there we can't do it in a vacuum. I don't think it's a serious issue. Their house is collateral for that loan, every one of them. If we have houses that are in the \$150 thousand range not having a problem in the last 10 years then I don't see the risk happening in Emerson Park. **Blanche** said in any loan the General Fund will front it and then it pays it back. **Mayor Nelson** said I want to see where we are as a Council and if we want to move forward at looking at making this work I would bring back to you that Maine Street is a perfect example of how this could work and how it has worked.

Commissioner Smith said if we do this and we are talking about a 15 to 20-year loan what is the life of the road? Is it going to need repair again before the loan is paid back and then how is that going to be financed? **Blanche** said it falls in the same category as the other City owned streets. You know the challenges there. We discussed it at the workshop, your proposing an increase in the Millage Rate to support maintaining the City owned streets as they are. We are trying to get another permanent revenue source. Right now, the street fund is suffering.

Commissioner Nesta asked for a walk thru of the process or pros and cons of bank loan versus bonding. **Misty** responded with the explanation of each and Attorney Shepard added additional information too.

Commissioner Velazquez asked what would be the next step moving forward for the HOA. **Blanche** said we would need direction from Council if you want us to pursue this we would need a vote and if you want us to go out and solicit the financing for it as well we have some contracts already in place. **Commissioner Velazquez** asked the HOA if the homeowners were in favor of this assessment being added. **HOA President** responded that over 90 % of the homeowners were in favor out of the 500 homes they had over 400 votes.

Attorney Shepard said you basically have to vote tonight if you are for or against the concept. Then the details can be worked out and we can get an actual assessment of what it will cost and financing details and road improvements.

Mayor Nelson said what we are looking to do we are going to move forward with we need public services to get an updated cost. Then come up with the methodology and look at potential financing and be brought back to Council.

CONSENT (Action Item)

1. Approve the Financial Assistance Agreement the Florida Department of Law Enforcement (FDLE) and the Apopka Police Department.
2. Award a contract for ITB 2024-A-79: Construction of Downtown Apopka Trail, Phase I to Icon Construction Enterprise LLC d.b.a. Asphalt Icons.
3. Accept the disbursement report for July 2024.
4. City of Apopka FY2024 Budget-to-Actual Report for the Nine Months Ending June 30, 2024.
 - a. **Mayor Nelson** asked if anyone had any questions about any items on the Consent Agenda items or if anyone needed to pull any of the items.
 - b. Hearing no further questions or comments, **Mayor Nelson** asked for a motion to approve the Four (4) consent agendas.
 - c. **Motion by Commissioner Smith** and seconded by **Commissioner Anderson** to approve the Four (4) consent agenda items.
 - d. **Motion carried unanimously**, with Mayor Nelson, and Commissioners Velazquez, Nesta, Smith & Anderson voting aye.

BUSINESS (ACTION ITEMS)

1. Special Event Permit Application - Together as One 9/11 Memorial Run Street Closure Request
Applicant(s): Caitlin Kasheta
Organization: Armando Borjas Jr. Scholarship Foundation, Inc.
Event: Together as One 9/11 Memorial Run
Presented by: Radley Williams, Recreation Director

Radley Williams presented the details regarding road closure and special event permit application for the Together as One 9/11 Memorial Run and recommended approval of the special event permit application which is to temporarily close 5th Street between Park Avenue and Central Avenue on 09/28/2024 between the hours of 5 to 8:00 pm and also rolling street closures along the race route during the run. Caitlin Kasheta was present from the organization to provide additional details and answer any questions.

- a. **Mayor Nelson** asked if anyone had any questions for Radley or if anyone from the public wanted to speak about this item.

- b. Hearing no further questions or comments, **Mayor Nelson** asked for a Motion to approve the Special Event Permit Application - Together as One 9/11 Memorial Run Street Closure Request.
 - c. **Motion by Commissioner Smith** and seconded by **Commissioner Anderson** to approve the Special Event Permit Application - Together as One 9/11 Memorial Run Street Closure Request.
 - d. **Motion carried unanimously**, with Mayor Nelson, and Commissioners Velazquez, Nesta, Smith & Anderson voting aye.
2. Award a contract for RFP 2024-A-78: Forensic Audit to Cherry Bekaert
Presented by: Blanche Sherman, Finance Director

Blanche Sherman spoke about awarding a contract for RFP 2024-A-78: Forensic Audit to Cherry Bekaert and requested approval by the Council. On April 29th, the Finance Department issued an RFP for the forensic audit, it was advertised and solicited. She advised that the evaluation committee consisted of Radley Williams, Parks and Recreation Director, Chief Mike McKinley from Police Department, Commissioner Diane Velazquez and per Florida Statutes as the Finance Director I served as an advisor on the committee and Jacob Smith our City Administrator who's the project manager was also in attendance. She said we requested that the forensic audit firms give us a pricing proposal based on 100 percent of the transactions per direction from Council. The ranges range from \$167,000 dollar to \$1.4 Million dollars. Cherry Bekaert scored a 96.83 therefore the evaluation committee is recommending awarding the contract to Cherry Bekaert in the amount of \$1,360,620 dollars and negating the final proposed hours per the defined rates in Cherry Bekaert's proposal.

Commissioner Anderson said can you please clarify the basis of this forensic audit that is going to cost tax payers possibly \$1.3 Million dollars and climbing? **Blanche** said basically the forensic audit was requested by Council and they requested certain things be reviewed and looked at on a trans actual basis. I think it was initiated by Commissioner Nesta and then the Mayor provided input as well as Commissioner Velazquez. **Commissioner Anderson** asked if there were any type of material findings that would cause us to do a forensic audit that would cost us \$1.3 Million dollars when we already have a deficit in the budget? **Blanche** said our annual audit from last year had no findings. **Commissioner Anderson** said what's the basis for us to have this audit? **Commissioner Nesta** said the Council decided as a whole. **Commissioner Anderson** said I wasn't part of the Council then. If the Council decided, what are some of the findings that would justify spending \$1.3 Million dollars for a forensic audit?

Commissioner Velazquez said she sat on the actual committee and said it was a learning experience for her. Unfortunately, it was a cone of silence so some of the information that I needed or some clarification the only person that I was able to speak to was the purchasing department. During the process of the committee, I learned what the process was because they have done this before. On the committee I voiced why I had a concern and this is my concern. During his Mayor's report, Nelson asked for items to add to the forensic audit. To verify business tax receipts from 2013 to current for Nesta Real Estate Consultants. I had concerns because it was singling out one Commissioner. Then, qualify checks for all candidates for 2022 and 2024 elections. I also expressed why are we adding campaign donations and finance reports to the forensic audit because that is readily available to the public and to each of us. We just request all of that from the Clerk's Office. It doesn't require a forensic audit. It doesn't impact the City revenue or expenditures. The number of late campaign reports for Commissioners Nesta, Smith, and Diane Velazquez and former Commissioner Kyle Becker and Mayor Nelson for all of his elections. In addition, what was added to the audit was very personal and isolating one Commissioner and it involved all expenses dealing with campaigning and promises. I felt like can we eliminate this because I felt like it was personal and it wasn't necessary. Why are we spending any money for a forensic auditor to come in to go through records that have no impact on the City at all. Our auditors are billing on what was added and what I feel is irrelevant. Because of that I do not feel like we should vote on this at all and not even entertain the forensic audit because this is not the scope.

Commissioner Anderson said the question still remains what is the basis for the initial request for the forensic audit? Prior to what the Mayor added, what were the findings prior that would call for this forensic audit.

Commissioner Nesta said as you can see in the summary of the Council staff report it says on April 3, 2024 and April 17 the items for the investigation were identified. You can review those videos at your leisure. It's been voted on and here we are. If you need more context then feel free to go back and review those meetings prior.

Commissioner Anderson said I have reviewed all of those meetings and there's still no basis and still being unable to identify any type of mishandling of any funds.

Attorney Shepard said you're talking about whether to award the bid so that's the issue. If you don't want to award any bid or say no bid that something that you can do. It will take some sort of motion to do that.

Commissioner Smith said I didn't submit anything for the forensic audit because I didn't find anything that would raise red flags.

Commissioner Velazquez asked when we have our annual audits what do they do? Transactions or random sampling? **Blanche** said random sampling.

- a. **Mayor Nelson** asked if anyone had any questions for Blanche or if anyone from the public wanted to speak about this item.

Leroy Bell said my understanding of the forensic audit is if you go all the way back. There's been money missing from the sale of equipment from the Farmworkers. There's money missing from COVID. There's money unaccounted for the homeless shelter. The residents have the right to know where that money is at. The audit is to find the missing money. The tax payers need to know where their money went.

Albert McKimmie said he gave the Commissioners papers to look at. The first one was presented on June 15th and it was a request for \$950,000 dollars for work at Golden Gem Road. None of that work has been done and no money accounted for. He spoke about the report from Dr. Devo and the inaccuracies between documents presented from the City and from the Engineer. He expressed his concerns about monies being wasted and monies unaccounted for. In addition, money being said to be spent on projects that have never happened. He spoke about documents that he has requested cannot be produced to him because they don't exist.

Sylvester Hall said he could see why people get upset at the City Council because of the things they do to the residents and how the residents are treated at the meetings. Spoke about Council not taking accountability or responsibility. He was interjected due to addressing the Council member directly. He recommended the City Council go back and review all the meetings to see why the forensic audit is needed.

Virginia Street said she was there on behalf of the Hope of Apopka to help the homeless. In 41 days, there is going to be a law that the homeless cannot be out there and the consequences that come with it. She spoke on behalf of the homeless and was directed to give her information by the Mayor and she said okay.

Maribel Brinkle said that if a forensic audit is needed then the City needs to stick to important items to research not just keep adding items that are of no value. The forensic audit needs to be covering what was requested initially not what was added additionally by the Mayor. Residents of the City have to the right request the audit so they know where their money is going.

Commissioner Velazquez said the bid went out including these extra requests. Part of the bid these auditors are going to invest hours into this, the list that I read you. I can't award a bid then say don't do this part. That's not the bid. The bid is and includes this entire read to you. **Blanche** said before the solicitation went out we were gathering information for the scope. Commissioner Nesta provided a list of items, Mayor Nelson provided a list of items, Commissioner Velazquez provided a list of items, that's what went into the scope of our RFP. To be clear we can negotiate based on whatever hours we want to spend on our areas that we want to spend. It is up to this Council to change that. This is not budgeted at all yet. **Commissioner Anderson** asked where these funds would be coming from and Blanche responded out of the reserves.

Ace Woodham spoke about HOPE that does a lot for the homeless people. He spoke about the City receiving \$70,000 dollars to help feed the homeless several years ago. He spoke about Mayor Nelson sitting on the board for The Next Foundation and a pastor questioning where the money went that was given to the City for the homeless. He questioned where the money went and maybe the forensic audit will say.

Mayor Nelson said we've talked about this forensic audit and Commissioner Nesta you've been in two audits during your time here. The first one back when we had Daniel Anderson come on July 5, 2023 to do the audit the only thing you asked was where the restatement came from? Daniel Anderson stated that when the finance department were preparing the accounts for the 2022 audit they noted that some items had been accrued for previously that they were seeing in accounts payable that they were capital related expenditures. There were purchase orders that were outstanding were previously they were recorded as actual expenditures instead of just being a purchase order for future expenditures. Commissioner Nesta asked for specific examples and Blanche Sherman stated the amendment that was approved for a budget at the end of 2021 to carry forward PO's and capital projects in 2022 was booked as an actual journal entry instead of a budget amendment therefore it resulted in overstatements. It was any of the major projects and PO's that were going on at that particular time. That's it. Then we go forward to the next one. On April 17, 2024 Daniel Anderson gives his report. Mayor Nelson asked any questions and no questions from Commissioner Nesta. Let's go back when I came into office in April of 2018. I instituted in starting the January reports in 2019 that City Council approved all disbursements. Blanche do you know of anybody else that does that? **Blanche** responded No I'm not aware of anyone else. Mayor Nelson continued Commissioner Nesta brings forward all these accusations, allegations, about money missing, I went to Rob Hippler our IT Director and Blanche Sherman and I said can you do me a favor? Can you give all the Commissioners all of the Camp Wewa disbursements through May or 2024? Can you give the City of Apopka Reserves from 2018? Can you give all the opioid crisis payments up through April 9, 2024? Can you give all of the Mayor's reimbursements from January 2018 through April 2024? Can you give them the Farmworkers Association payment? Can you give the Apopka Property transactions from 2018 through 2024? Can you give the grant awards from January 2018 through April 2024? Which is what Blanche did? **Blanche** responded Yes, most of that was provided. Mayor Nelson continued. All of these things were given before we got to the point where we did the RFP for the audit and would you say that everything you sent was complete and accurate? **Blanche** said yes, I gave them a list of transactions, yes Sir. **Mayor** continued, Rob Hippler would you say that there was anything missing? Or anything that we didn't send to the Commissioners. **Rob Hippler** responded I provided everything I could fitting the criteria (was not in mic inaudible). **Mayor** continued, It's a \$1.3 Million-dollar audit.

Commissioner Anderson said to be clear it's more than a \$1.3 Million-dollars because you have to employ any additional staff to assist with getting the records. From that list there still hasn't been able to identify any type of findings or anything. We already have a deficit and to spend \$1.3 Million-dollars just on a hunch that something has happened and you can't identify anything, I just can't agree with it.

Commissioner Nesta said Camp Wewa loses half a million dollars a year. We paid a substantial amount for that. The appraisal was an interesting one. I'm sure you reviewed that as well. The property on Rock Springs Road and Sandpiper the Southeast corner that we sold, immediately went back on the market and sold for a Million dollars more than they purchased. So, somebody is making money somewhere and either we are that inept or somebody doesn't know what's going on and we lost that much money. It's scary that you don't want to question that we lost a million dollars. **Mayor Nelson** said Commissioner Nesta you need to keep this out of the personal level.

Commissioner Velazquez said I will make one correction because I was a Commissioner before 2018 and we were reviewing all of the disbursements. That was started 2014 or 2015 it started early on because the ministry alliance came in and they wanted to see all the expenses so we started the disbursements way before 2018.

Commissioner Nesta said did you say that's correct? **Blanche** responded said I can't say that's correct. When we did our research, we went back to find the first time that it went to Council and that's what we found. **Commissioner Velazquez** continued I remember that was a request made by the ministry alliance that they wanted to have the disbursements. They wanted to know all the money that would be expended by the City and I remember that was something that was available. It's standard, but it was done before 2018. The reason I feel that the forensic audit became personal and that was a concern I had before I sat with the committee. How many transactions were there?

Blanche responded there were about 65,000 transactions. That's your biggest transactional base. Some of the BTR tax receipts are not as large. Some of the other things will be captured in that 65,000 like the land acquisitions, the Camp Wewa transactions, all of that will be captured within those. **Commissioner Velazquez** said with the BTRs, prior to when we brought the vendor in which I believe was October of 2021, prior to that, the BTRs had not been capturing all the businesses in the City. When we hired the vendor, he recovered hundreds of thousands of dollars since then. I felt that going back from 2018 didn't serve a purpose. **Commissioner Nesta** said again that's my request. Moving forward without the superfluous unnecessary personal attacks. **Commissioner Velazquez** said initially until our finance director noted that we could have eliminated this from the forensic audit. **Blanche** said you could do that now. **Commissioner Velazquez** asked why she couldn't do that during we she said on the committee and blanche responded because you were serving as a committee member. The items that were presented where presented by the Mayor. Items were presented by Commissioner Nesta as well as yourself.

Mayor Nelson said my five items that I requested out of the \$1.3 Million dollars for this audit Commissioner Nesta wants to spend how much do you think my portion would cost? **Blanche** said we have a list of all of the items and they were proposed based on what the estimated hours and estimated rate. For BTRs, that is one that is not included in the \$1.3 for Cherry Bekaert at this time. They will probably do that on a random somewhere. Qualifying checks for the candidates that is \$6,840.00 dollars. Late campaign items, \$8,820.00 dollars. The interest income items, \$2,340.00 dollars. Promises made, promises kept, \$6,840.00 dollars. Confirm the interest rate for Commissioner Nesta etc., \$11,340.00 dollars. The bulk of this is related to those disbursements. **Commissioner Nesta** said tens of thousands of dollars on a personal attack with taxpayer money. Using taxpayer money to personally attack one person.

Commissioner Anderson said I think all of this is personal attacks. I don't think this has anything to do with the taxpayers. We would be wasting \$1.3 Million dollars of taxpayer's money if we move forward with this forensic audit.

Mayor Nelson said back to Commissioner Velazquez if you want to make a motion to reject? **Commissioner Velazquez** said where's the real scope if I eliminate all of this? If I eliminate the campaign, the BTRs, the attorney fees, promises made, promises kept. **Blanche** said if we just go with the list that came from Commissioner Nesta, and I'm adding here at the podium. For the disbursements it's like \$1,240,000 dollars and that the 65,000 transactions. It doesn't include the employee stuff right now. So, with the removal of those items it's still almost \$1.3 Million dollars. **Commissioner Nesta** interrupted and said did you supply what you are reading from to all the Council. **Blanche** said I think it was at the committee. These are the details that the committee had and was not provided to the Council.

- b. Hearing no further questions or comments, **Commissioner Velazquez** asked for a Motion to Reject the Forensic Audit.
- c. **Motion by Commissioner Velazquez** and seconded by **Commissioner Anderson** to Reject the Forensic Audit.
- d. **Motion carried 3 to 2**, with Commissioners Velazquez, Smith & Anderson voting aye and Mayor Nelson and Commissioner Nesta voting Nay.

Commissioner Velazquez said how do I bring back this item. **Attorney Shepard** said as I mentioned previously you do not follow Robert's Rules to the letter. If you did there's a mechanism to go back and reconsider. Usually its based on new or additional information that you didn't have at the time of making the decision beyond how people vote. **Commissioner Velazquez** said she would like to reconsider so what would I need to do to reconsider this vote. **Attorney Shepard** said first of all that needs to be on the agenda. It can be on this agenda if you want to but in terms of the sequence of events it should now be moved towards the end of the decisions. We just did this item and you have an agenda that you already voted on. In theory you all should go to the next agenda item and if you want to reconsider it, bring it back at the end of this agenda. That up to you all. **Commissioner Velazquez** said I would like to reconsider this item and bring it back. **Attorney Shepard** said in order to reconsider you have to have a motion supported to reconsider. **Commissioner Velazquez** said I make a motion to reconsider this vote for the forensic audit and for the record since you reported the past motion you can vote to reconsider. **Commissioner Nesta** Motioned Second.

- a. Hearing no further questions or comments, **Commissioner Velazquez** asked for a Motion to reconsider this item and bring it back.
- b. **Motion by Commissioner Velazquez** and seconded by **Commissioner Nesta** to reconsider this item and bring it back.
- c. **Motion carried 3 to 2**, with Commissioners Velazquez and Nesta voting aye and Mayor Nelson, Commissioner Smith and Anderson voting Nay.
Commissioner Velazquez said for the record I think its unfair that you voted with Commissioner Nesta because it was based on what you had outed to this audit.

PUBLIC HEARINGS/ ORDINANCES/ RESOLUTIONS (ACTION ITEMS)

1. Ordinance No. 3057 - Second Reading – Annexation- 357 West 4th Street
Owner(s): SFL Partners, LLC and JFJ Real Investments, LLC
Applicant(s): Albert Iglesias
Location: 357 West 4th Street
Project: 1.97 acres
Density: N/A
Project Manager: Jean Sanchez
Presented by: Jean Sanchez, Senior Planner

Jean Sanchez said no changes.

- a. **Mayor Nelson** asked if anyone had any questions or if anyone from the public wanted to speak about this item.
- b. Hearing no further questions or comments, **Mayor Nelson** asked for a Motion to adopt Ordinance No. 3057.
- c. **Motion by Commissioner Smith** and seconded by **Commissioner Anderson** to adopt Ordinance No. 3057.
- d. **Motion carried unanimously**, with Mayor Nelson, and Commissioners Velazquez, Nesta, Smith & Anderson voting aye.

2. Ordinance No. 3066 - Second Reading - Annexation – Ondich South
Owner(s): PM S-1 REO, LLC
Applicant(s): Appian Engineering, Inc. c/o Luke Classon, P.E.
Location: Southwest corner of Ondich Road and Effie Drive
Project: 54.85 +/- acre(s)
Density: N/A
Project Manager: Jean Sanchez
Presented by: Jean Sanchez, Senior Planner

Jean Sanchez said no changes.

- a. **Mayor Nelson** asked if anyone had any questions or if anyone from the public wanted to speak about this item.
 - b. Hearing no further questions or comments, **Mayor Nelson** asked for a Motion to adopt Ordinance No. 3066.
 - c. **Motion by Commissioner Smith** and seconded by **Commissioner Anderson** to adopt Ordinance No. 3066.
 - d. **Motion carried unanimously**, with Mayor Nelson, and Commissioners Velazquez, Nesta, Smith & Anderson voting aye.
3. Ordinance No. 3069 – Second Reading - Annexation 3595 W Kelly Park Road, 3611 W Kelly Park Road
Owner(s): Effie Road Holdings, LLC.
Applicant(s): Jesse Anderson
Location: 3595 W Kelly Park Road, 3611 W Kelly Park Road
Project: 3595 and 3611 W Kelly Park Road Annexation
Density: 10 DU/A
Project Manager: Jun Sohn, Ph.D.
Presented by: Jun Sohn, Planner

Jun Sohn said no changes.

- a. **Mayor Nelson** asked if anyone had any questions or if anyone from the public wanted to speak about this item.
 - b. Hearing no further questions or comments, **Mayor Nelson** asked for a Motion to adopt Ordinance No. 3069.
 - c. **Motion by Commissioner Smith** and seconded by **Commissioner Anderson** to adopt Ordinance No. 3069.
 - d. **Motion carried 4 to 1**, with Mayor Nelson, and Commissioners Nesta, Smith & Anderson voting aye and Commissioner Velazquez voting nay.

4. Ordinance No. 3070 - Second Reading - Lake Apopka Natural Gas District Energy Choice
Presented by: Cliff Shepard, City Attorney

Cliff Shepard said no changes.

- a. **Mayor Nelson** asked if anyone had any questions or if anyone from the public wanted to speak about this item.
Albert McKimmie said if there is a Commissioner that is sitting on the board for Lake Apopka Natural Gas should they recuse themselves from any vote. **Attorney Shepard** said the answer is no.
- b. Hearing no further questions or comments, **Mayor Nelson** asked for a Motion to adopt Ordinance No. 3070.
- c. **Motion by Commissioner Velazquez** and seconded by **Commissioner Anderson** to adopt Ordinance No. 3070.
- d. **Motion carried unanimously**, with Mayor Nelson, and Commissioners Velazquez, Nesta, Smith & Anderson voting aye.

5. Ordinance No. 3058 – First Reading – Small-Scale Future Land Use Amendment – 357 West 4th Street
Owner(s): SFL Partners, LLC and JFJ Real Investments, LLC
Applicant(s): Albert Iglesias
Location: 357 West 4th Street
Project: Amend future land use designation from County Residential Medium to City Industrial
Density: 0.60 maximum permitted
Project Manager: Jean Sanchez
Presented by: Jean Sanchez, Senior Planner

Jean Sanchez presented Ordinance No. 3058 and provided details and recommended approval of first reading and hold over for second reading and adoption.

- a. **Mayor Nelson** asked if anyone had any questions for Jean about this item.
- b. Hearing no further questions or comments, **Mayor Nelson** asked for a motion approve Ordinance No. 3058 at first reading and carry over for second reading and adoption.
- c. **Motion by Commissioner Smith** and seconded by **Commissioner Anderson** to approve Ordinance No. 3058 at first reading and hold over for second reading and adoption.
- d. **Motion carried unanimously**, with Mayor Nelson, and Commissioners Velazquez, Nesta, Smith & Anderson voting aye.

6. Ordinance No. 3059 – First Reading – Change of Zoning – 357 West 4th Street
Owner(s): SFL Partners, LLC and JFJ Real Investments, LLC
Applicant(s): Albert Iglesias
Location: 357 West 4th Street
Project: Amend zoning district designation from County R-2 (Residential) to City I-L (Light Industrial)
Project Manager: Jean Sanchez
Presented by: Jean Sanchez, Senior Planner

Jean Sanchez presented Ordinance No. 3059 and provided details and recommended approval of first reading and hold over for second reading and adoption.

- a. **Mayor Nelson** asked if anyone had any questions for Jean about this item.
 - b. Hearing no further questions or comments, **Mayor Nelson** asked for a motion approve Ordinance No. 3059 at first reading and carry over for second reading and adoption.
 - c. **Motion by Commissioner Smith** and seconded by **Commissioner Velazquez** to approve Ordinance No. 3059 at first reading and hold over for second reading and adoption.
 - d. **Motion carried unanimously**, with Mayor Nelson, and Commissioners Velazquez, Nesta, Smith & Anderson voting aye.
7. Ordinance No. 3071 - First Reading - Annexation – Chandler Hills
Owner(s): Orchid Estates Community Home Owners Association, Mega GNG, LLC, Jacob Snaveley, 4625 Chandler Road, LLC, Matthe and Deborah Shaw, Daphne Martin
Applicant(s): Jonathan Huels, Esq
Location: Generally South of W. Kelly Park Road and west of Jason Dwelley Parkway
Project: 28.54 +/- acres
Density: N/A
Project Manager: Bobby Howell
Presented by: Bobby Howell, Planning Manager

Bobby Howell presented Ordinance No. 3071 and provided details and recommended approval of first reading and hold over for second reading and adoption.

- a. **Mayor Nelson** asked if anyone had any questions for Bobby about this item.

Commissioner Nesta said walk me through what the intentions are here and my specific concerns here is the road and access etc. How are we going to get there? **Jonathan Huels, Applicant** responded talking about Chandler? This is obviously going to be a multi-step process in terms of this project. There are multiple parcels that are owned by multiple owners. What is before you tonight is the first reading on the annexation involving 28 acres of property. It should be noted as part of the JPA notice is provided to the County, County provided comments but their comments were of the nature of not having any objection to the annexation because if these properties are ultimately brought into the City it cures occurring enclave meaning these properties have City property located on all of their sides. Before you tonight is an annexation. The existing Chandler Road which is not a public right of way, it's actually privately owned. Owned by the Orchid Estates Association, it would be brought into this overall project. There is no plan to improve that road along the Northern part of it because what this owner would control and developer would control is only 15 feet wide. There isn't sufficient right of way to make improvements. We have a comp plan amendment to follow that includes all of the property that has been submitted and pending and will come before you hopefully this late summer or Fall. That is proposing to change this property to mixed use and then there's also a rezoning application to Kelly Park Interchange mixed use and it will have access points, two of them on Kelly Park Road. Existing Chandler Road is going to remain in its current condition, private road. This project is contemplating potential future improvement of that road and so anywhere is can be made standard is along the boundary of the property down to a future potential access point. This overall conceptual plan comes later in this process, the first step would be the annexation which is before you tonight and then we have additional steps to go through including review of the comp plan amendment and rezoning.

Commissioner Nesta said understand this is a much bigger project and its going to have access directly on Kelly Park Road and to reiterate its going to be some larger lot homes, smaller lot homes, and some townhomes. **Applicant** responded no townhomes.

Commissioner Nesta asked if this will be in the KPI. **Applicant** responded that is what's being proposed. Technically any of the properties that are within the KPI aren't technically in the KPI until they get a mixed-use future land use and a KPI mixed use zoning designation and so this property is similarly situated to that in that it would take that discretionary review and approval from this board before it'd be considered to be in the KPI.

Albert McKimmie said as just mentioned entry into the KPI is discretionary. When we tried to get into the KPI we were told we couldn't because we were 100 yards outside of the KPI. My question tonight is how far outside of the KPI is this current development? **Bobby Howell** responded saying its within 1 mile of the KPI. There is policy that supports that if a portion of a project is within the KPI radius then the remainder can come in if it's made up of.... **Commissioner Nesta** interrupted saying something touches it, something of this project touches it? Bobby confirmed yes. There are maps that show portions of this property that are in your comp plan today in which is in the radius.

- b. Hearing no further questions or comments, **Mayor Nelson** asked for a motion approve Ordinance No. 3071 at first reading and carry over for second reading and adoption.

- c. **Motion** by **Commissioner Nesta** and seconded by **Commissioner Anderson** to approve Ordinance No. 3071 at first reading and hold over for second reading and adoption.
- d. **Motion carried unanimously**, with Mayor Nelson, and Commissioners Velazquez, Nesta, Smith & Anderson voting aye.

8. Resolution 2024-19 - Adoption of Vision Zero Policy
Presented by: Bobby Howell, Planning Manager

Bobby Howell presented Resolution 2024-19 and provided details and recommended approval. Resolution 2024-19 adopts the Vision Zero Policy for road and traffic safety in the City of Apopka. Commits the City of Apopka to reduce traffic deaths and severe injuries on City streets by 50 percent by the year 2050.

- a. **Mayor Nelson** asked if anyone had any questions for Bobby about this item.
Commissioner Velazquez asked if all the details are online for the public to view. Answer was yes. Is there a time table? There is a guide that we are looking to follow and this is with MetroPlan.
- b. Hearing no further questions or comments, **Mayor Nelson** asked for a motion approve Resolution 2024-19.
- c. **Motion** by **Commissioner Velazquez** and seconded by **Commissioner Smith** to approve Resolution 2024-19.
- d. **Motion carried unanimously**, with Mayor Nelson, and Commissioners Velazquez, Nesta, Smith & Anderson voting aye.

9. Resolution 2024-20 - City of Apopka/CFX/BPG Mid Florida South 1, LLC - Property Exchange Agreement
Presented by: Jean Sanchez, Senior Planner

Jean Sanchez presented Resolution 2024-20 and provided details and recommended approval. BPG Mid Florida South 1, LLC coordinated with the City to swap lands with CFX, creating a larger buffer to the City's wildlife park and eliminating the constraints on Mid-Florida South's layout options. The City made the request to CFX and, in the spirit of cooperation and partnership with the City, CFX agreed with the condition that the developer will design and convey a new stormwater pond, situated on the southwest corner of the project site. The developer will also be donating over 12 acres of wetland to the City. **Mayor Nelson** gave thanks to Pam Richmond for coordinating this project. Gave thanks to partners to CFX and Mid Florida South for allowing this to happen because the 12 extra acres given to the City will give a buffer to the birding park.

- a. **Mayor Nelson** asked if anyone had any questions for Jean about this item.
- b. Hearing no further questions or comments, **Mayor Nelson** asked for a motion approve Resolution 2024-20.
- c. **Motion** by **Commissioner Smith** and seconded by **Commissioner Velazquez** to approve Resolution 2024-20.

- d. Motion carried unanimously**, with Mayor Nelson, and Commissioners Velazquez, Nesta, Smith & Anderson voting aye.

CITY COUNCIL REPORTS

Commissioner Anderson said she is really excited about the tentative agreement that was reached between the Apopka Professional Fire Fighters Association, the Union. There was a lot of hard work and dedication that was put in between everyone. The Union President Alex did a great job representing the Union. The attorneys involved and the Commissioners in a joint effort making sure a lot of details went into it. We all went to the Florida League of Cities Annual Conference and meeting with different officials and different Mayors and City Commissioners, I gathered that we have to stand together. What I mean by stand together is that we were voted to represent the community and our personal issues and who has issues with whomever a lot of times we lose focus on what's important. What's important is the residents. What's important is making sure that we are not campaigning while we are sitting on the dais and that we are not looking for gotcha moments. Me being a newly elected official I have the right and if I didn't agree with something that was voted on prior to me being in this seat I have a right to have a voice and say I don't agree with it. Everyone should respect everyone even if we don't agree. We are representing the community. I'm just asking that we all work together even if we don't agree that we respect each other and that we are not condescending. Yes, this is a learning curve for me. Please understand that I spend hours reviewing everything and to be condescending because I'm asking questions or because I disagree is not how to move the City forward. We are examples and if we are being disrespectful to each other up here then the community sees that and they are going to model that same behavior.

Commissioner Velazquez said I recently attended the league of women voters and the hot topic was civil discourse no civil war. At the Florida League of Cities, I attended the courses and the courses were reflected what's going on here and we had our last Council meeting that created a lot of chaos with shifting the public comment period. I sent 4 emails to our City Administrator which he responded. There's a lot of discontent from our public regarding the public comment and so I will also say our responsibility is to be respectful with each other and that we work for our public and constituents. Moving public comment only created more chaos, more anger, and more of a division. It's not serving a good purpose for our public. Public comment is important and we need to be able to hear their concerns. I believe that we need to have public comment back where it used to be and that's where it needs to be. Ron Olsen had written me and, in his letter, he said that he had a meeting with our Mayor the Chair last year on April 11th of last year. He said they discussed a number of suggestions to help the City Council meetings be more productive. They Mayor made it clear that he was not going to change his approach. Commissioner Velazquez said if we are asking the Commissioners to try and work together then that would include the Chair too. I think its important that if we all commit to it, that it includes the Chair. The action that was taken at the last Council meeting totally disrespected the Council. We didn't have a say. When Commissioner Nesta made the motion to move the public comment section, at that time I believed it was moving it at that Council meeting. Not that it would be a permanent change to keep public comment at the end of the meeting.

Commissioner Smith said I also attended the Florida League of Cities session in Hollywood. There were a lot of workshops and beneficial information was given out. I'm excited that we were able to come to agreement with the Fire Fighters and their contract. I want firefighters to know that we love and appreciate all that they do and for the services that they provide to our citizens here in the City of Apopka. As you know workforce housing is a problem not just in Apopka but all over the state. I've been appointed to the Advisory Board for housing options for Orange County Public School teachers. We will be meeting to come up with some strategies to see what we can do to assist those that are working for Orange County Public Schools and getting workforce housing.

Commissioner Nesta said I just want to apologize to our residents that are in the room for it being hot and to apologize for public comment being at the end. It was never my vote and I will continue to advocate and push this. I've had one consistent voice that says bring it back to the beginning, that's what we want. I will not have office hours tomorrow but continue to check my Facebook Page for updates. I was speaking to Main Street Apopka. Ever since they've come into existence they've done incredible events and reach outs and engaging residents that normally wouldn't be engaged. They've requested to do a presentation tonight and I have that available. Ms. Kasheta came to the podium to present and provided a packet to Commissioners and Mayor. She provided what Main Street Apopka was, what they provide and an up to day overview of what they are planning to do and their goals. She advised that everything she discussed will be on the website and her ask is still \$50,000 be budgeted by the City for Main Street Apopka.

CITY ADMINISTRATOR'S REPORT

Jacob Smith said we are going to have a budget workshop next Wednesday the 28th at 5:15 pm in the Chambers. The purpose of that is to iron out any of these last-minute things that we have been talking about so we can have a balanced budget.

CITY ATTORNEY'S REPORT

Attorney Shepard said he has nothing to discuss.

MAYOR'S REPORT

Mayor Nelson said we have budget workshop coming up. January 1st happens to fall on the first Wednesday of the new year and we will not have a meeting on January 1st of 2025. I'm glad that we were able to come to a mutual agreement contract with the Fire Union. We are happy to put that behind us. Looking forward to completing that contract. Last thing, big shout out to our Recreation Team. They put together the TDT Proposal to get money from Orange County that we have been paying anywhere from \$500,000 dollar to a million dollars a year towards that hotel tax. They put together an amazing PowerPoint and took it down to Orange County and were able to come back with the highest score of all of the applicants there for \$13.5 Million dollars that will be adding 4 softball fields and doing

major improvements to the Amphitheater to draw more paid concerts. The team and IT put on an awesome presentation.

PUBLIC COMMENT

Nikki McGuire, 743 S Central Avenue, said as a consumer when we do not like a business we shop elsewhere. As a business owner when my business is not doing well I review and revise practices without pushing clients away. As an Apopka City resident when City Council makes decisions against us it lowers my positive community impact. By choice right now I helping NAOMI Kids and helping families in need raising future leaders. I work with the community and do community events, run by business while handling my family's needs as well. She spoke about starting a food truck business to help feed the needy but due to the 40 percent utility increase this year with another increase next year forces her to think selfishly of just her family and not the needs of the community. Asked Council to reconsider the increase in the utilities etc.

Ace Woodham, 47 E Magnolia Street, spoke about not having the live feed for the meeting and addressed each Council member directly in reference to the public comment section being moved and not voted on unanimously etc. Requested that the whole City Council vote on where the public comment should be at in the meeting.

Jennifer Jordan, 1254 Kenworth Drive, spoke about the challenges that the Fire Department is experiencing as more and more time goes by without changes being made. Spoke about leadership in the Fire Department fostering a lack of respect and trust. Spoke about the firefighters being overworked due to understaffing. She spoke about the workforce declining in the number of workers employed with experience running the calls placing stress on the remaining staff. She urged the Council to consider performing a call study to optimize the number of calls each station or unit is responsible for and look at the types of calls that require dual units to respond especially overnight.

Virginia Street, 2119 Palm Vista Blvd, spoke about the HOPE of Apopka organization that helps the homeless. Expressed her concerns for the homeless people and how hearing about the NEXT Step program was the first time today she's ever heard of the program by the Mayor. She spoke about needs of the homeless and how they depend on her help with food, clothing, bus passes and what's going to happen to them after 41 days when the new law is passed pertaining to homeless people. Spoke about the City leadership and the tension between City Council members. She said the City needs to serve the community and help the homeless.

Patti OHalloran, 304 Rolfe Drive, spoke about Apopka Main Street and them looking for funding for the project to do something great for the City. She requested the City do something about downtown Apopka to make Apopka fun and entertaining for residents and people that come and visit our City.

Dennis Harper, 558 Nicole Marie Street, spoke about public comment being moved and expressed his concerns. He stated that he was disappointed and feels like they are discouraging public comment and not giving the taxpayers the opportunity to speak before Council items are discussed on the agenda. He expressed how he didn't feel like Resolution 2016-16 was being followed.

Albert McKimmie, 3603 Golden Gem Road, spoke about Golden Gem Road. He spoke about monies voted on to complete projects out at Golden Gem Road to remove surface water and ground water and put in the retention pond and his concerns with this and water quality and how DEP needs to be involved. He spoke about not being able to present any of his material to Council meetings and how no one is listening to him and his concerns at Golden Gem. He presented his ideas of a solution for the pond and water runoff. He requested that the time to speak during public comment is not enough time as 4 minutes isn't enough time to express all his concerns to the Council. He believes that he has located 7 more volcanoes in the Golden Gem retention ponds and that he has another solution other than the one presented by Devo Engineering.

Matthew Hutchinson, 1262 Lake Francis Drive, spoke about the Main Street Project and how he believes it will help the City and is a good investment. He spoke about the downtown Apopka becoming more vibrant and how the City needs to see that and contribute to funding that project. Gave appreciating to the hard-working Police and Fire Departments and all that they do for him and the community. He spoke about having a road closure when the farmers market is happening to free up community parking lot so that more people can visit the event and park there. Currently the food trucks and vendors are taking up the community parking and therefore limiting visitors parking. He requested City Council to look at precuring some other land for parking purposes for Main Street business as there is not enough with the businesses growing and other business moving into the plazas downtown.

Leroy Bell, 2308 Blue Meadows Ct, spoke about the Apopka Police Department getting all the funding they are requesting and the Fire Department doesn't get what they request. He spoke again about the Police Department using excessive force and the Commissioner are not doing anything about that and the City is failing the residents that live in South Apopka. He also spoke about being against the public comment being at the end of the meeting and how it needs to return to the beginning.

Megan Garcia, Apopka, spoke about public comment being moved to the end of the meeting and that the residents need to be heard. Their voices matter. She spoke about her concerns and impacts on families with the 40 increase on utilities.

Sylvester Hall, 3091 Rolling Hills Lane, spoke about too many good people sitting around watching bad things happen and sit around being completely silent. It's time to say no more. We say we want love and understanding and we want respect but you all can come out and take a look at what we saw up and then you're asking us for respect. Spoke about normalizing the abnormal we desensitize the truth to the point that the truth doesn't matter. People will hear the truth and turn the other cheek. We start the meeting with a

prayer then we start our fighting. We have a strong Mayor form of government here in the City of Apopka. If you had a strong Mayor that was for the people, people wouldn't have to ask for money to do things for the City. A strong Mayor would be seeking out people that is willing to do something for the downtown Apopka area. Downtown Apopka has been the same thing for 40 to 50 years. You wouldn't have to come to me, I'd be looking for you. Spoke about the board voting to disband the DEI. Almost 50 percent of Apopka is minority. What we are telling our minorities is we don't believe in diversity, equity and inclusion. I look at how everything took place and it was said the committee lost interest. We didn't lose interest. He also spoke about the Fire Department deserving the same type of pension that the Police Department has. He spoke about the conditions at the fire stations and how they need to be fixed because they are just as important.

Caitlin Kasheta was present with Maribel Brinkle of the Apopka Historical Society and Betsy Salcedo a member of the Main Street Apopka Team. The Smithsonian is coming to Apopka. Florida Humanities in partnership with Smithsonian Institutions Traveling Exhibition Services also known as SITES has launched a new exhibition partnership program and selected Main Street Apopka as an inaugural recipient. Out of 24 interviewed organizations and 13 applicants, 8 non-profit organizations across the state of Florida received funding from Florida Humanities in June of this year to create exhibitions that capture and share local narratives on food. Utilizing templated resources as well as virtual and in person support from the Smithsonian Institution. SITES provides a Smithsonian developed framework to guide selected venues through the development of local humanities-based exhibitions. It was only natural to partner with the Apopka Historical Society and the museum to create such an exhibition. We received an initial grant funding of \$5,000 dollars from Florida Humanities to work with the Smithsonian over the next year to create our exhibition script, collect physical objects, artifacts and images, and design a floor plan. **Maribel Brinkle and Betzy Salcedo** spoke about the exhibition project and what will take place and spoke about the goals of the project. Betzy Salcedo also spoke in Spanish to translate details for the public.

ADJOURNMENT

The meeting adjourned at 10:39 PM

All video recordings of City Council Meetings are always posted on the City of Apopka's YouTube page, for viewing.

Bryan Nelson, Mayor

Attest: _____
Susan M. Bone, City Clerk

Transcribed By: _____
Jodi Wrigley, Deputy City Clerk



City of Apopka CITY COUNCIL STAFF REPORT

Section: CONSENT (Action Item)

Item #: 1.

Meeting Date: September 4, 2024

Department: Community Development

SUBJECT:

Second Amendment to Bronson Peak (The Ridge Parcel 2) – School Concurrency Mitigation Agreement

REQUEST:

Approve the Second Amendment to the Bronson Peak – School Concurrency Mitigation Agreement and authorize the Mayor to sign the Agreement.

SUMMARY:

Owner(s): DRP FL 5, LLC

Applicant(s): Poulos and Bennett, LLC

Tract Size: 14.52 +/- acres

Parcel Identification Number(s): 17-21-28-0935-06-001

Location: North of Boy Scout Road and west of Galway Boulevard

Density/Intensity: 3.5 dwelling units/acre maximum overall density

Future Land Use: Residential Low

Zoning: KPI-MU (Kelly Park Interchange - Mixed-Use)

Project Manager: Jean Sanchez

Zoning Report:

Direction	Future Land Use	Zoning	Present Use
North	Residential Low	RSF-1B (Residential Single-Family - Large Lot)	Vacant
East	Mixed-Use	PD	Breckenridge Residential Subdivision
South	Mixed-Use	PD	Bronson Ridge Residential Subdivision
West	Residential Low	PD	Single-family residences

PROJECT SUMMARY:

New residential development applications are reviewed by Orange County Public Schools (OCPS) for their impact placed on existing student capacity at public schools. This school impact analysis, called school concurrency, occurs at the time of a Construction Site Plan and Plat application. In 2008, the City of Apopka entered into an interlocal agreement with the Orange County School Board to address public school facility planning and implementation of school concurrency (hereafter School Agreement). As a party to this School Agreement, the City becomes a party to this Agreement. Therefore, City Council must accept the Agreement and authorize the Mayor to sign it to allow OCPS to implement the mitigation plan.

When school enrollment is over capacity in public schools that will serve additional students generated by a proposed residential development, a new development must have a school concurrency mitigation analysis to determine the additional cost of school impact that the proposed development will generate above and beyond those considered by the school impact fee. The developer pays these additional fees according to the conditions of the school concurrency mitigation fee.

PUBLIC HEARING SCHEDULE:

September 4, 2024 - City Council (1:30 P.M.)

FUNDING SOURCE:

Not applicable.

RECOMMENDED MOTION:

Recommended Motion – City Council:

Approve the Bronson Peak – School Concurrency Mitigation Agreement and authorize the Mayor to sign the Agreement.

ATTACHMENTS:

1. APK-21-021 The Ridge Parcel 2 - School CMA

After recording return to:

Christopher C. Mills, AICP
Orange County Public Schools
6501 Magic Way, Building 200
Orlando, Florida 32809

-----[SPACE ABOVE THIS LINE FOR RECORDING DATA]-----

**SECOND AMENDMENT TO
SCHOOL CONCURRENCY
MITIGATION AGREEMENT
APK-21-021-A2
THE RIDGE PD**

PARCEL IDs#: 17-21-28-0000-00-006; 17-21-28-0000-00-007; 17-21-28-0000-00-017; 17-21-28-0000-00-018; 17-21-28-0000-00-023; 17-21-28-0000-00-030; 17-21-28-0000-00-031; 18-21-28-0000-00-013; 18-21-28-0000-00-014; 18-21-28-0000-00-103

THIS SECOND AMENDMENT TO SCHOOL CONCURRENCY MITIGATION AGREEMENT (“Second Amendment”), is entered into as of the Effective Date (as defined below) by **THE SCHOOL BOARD OF ORANGE COUNTY, FLORIDA** a body corporate and political subdivision of the State of Florida, (“School Board”); **CITY OF APOPKA**, a municipal corporation of the State of Florida, (“City”); and **APOPKA CENTERLINE DEVELOPMENT, LLC**, a Florida limited liability company, whose address is 15481 SW 12th Street, Suite 309, Sunrise, FL 33326; **DRP FL 5, LLC**, a Delaware limited liability company (“DRP”) licensed to do business in Florida, whose address is c/o DW Partners, LP, 590 Madison Avenue, 13th Floor, New York, NY 10022; and **AG EHC II (LEN) MULTI STATE 1, LLC**, a Delaware limited liability company (“AG”) licensed to do business in Florida, whose address is c/o Essential Housing Asset Management, LLC, 8585 E. Hartford Drive, Suite 118, Scottsdale, AZ 85255 (collectively, the “Applicants”). The School Board, the City and the Applicants are collectively referred to herein as the “Parties.”

RECITALS:

WHEREAS, the School Board and Applicants entered into that certain School Concurrency Mitigation Agreement (APK-21-021) dated effective on September 13, 2022, and recorded on October 7, 2022, as Document #20220608957, as amended by that certain First Amendment to School Concurrency Mitigation Agreement (APK-21-021-A1) dated effective March 23, 2023, and recorded on April 6, 2023, as Document #20230193113, all in the Public Records of Orange County, Florida (collectively, the “Agreement”); and

WHEREAS, the First Amendment resulted in an extension of the above referenced agreement by 6 months and 60 days; and

WHEREAS, Governor DeSantis declared a State of Emergency on November 7, 2022, under Executive Order No. 22-253, declaring a State of Emergency due to the threat posed by

Subtropical Storm Nicole (referred to as the “Nicole EO”). On August 29, 2023, Governor DeSantis declared a State of Emergency due to Hurricane Idalia under Executive Order number 23-175 (referred to as the “Idalia EO”; the Nicole EO and the Idalia EO are sometimes hereinafter collectively referred to as the “Executive Orders”): and

WHEREAS, Section 252.363(1)(a), Florida Statutes, provides that in the event the Governor declares a state of emergency, the declaration tolls the period remaining under a permit or development order for the duration of the declaration and extends the permit or development order for an additional six-month period; and

WHEREAS, Senate Bill 250 amended Section 252.363(1)(a) to allow for an extension of twenty-four months, instead of six months, plus the length of time the state of emergency for a natural disaster is in effect, not to exceed forty-one (41) months and 305 days in total in the event of multiple natural emergencies; and

WHEREAS, the Executive Orders result in an extension of the above-referenced Agreement by a total of forty-one (41) months and 305 days; and

WHEREAS, the Parties desire to amend and modify the terms of the Agreement in accordance with the terms and conditions set forth herein and Section 16 of the Agreement.

NOW, THEREFORE, for good and valuable consideration, the receipt and sufficiency of which are hereby acknowledged, the Parties hereby agree as follows:

1. Recitals; Definitions. The foregoing recitals are true and correct and are incorporated herein by reference. Capitalized terms not otherwise defined herein shall have the meaning set forth in the Agreement.

2. Capacity Reservation Fee. The Parties agree and acknowledge that the payment schedule for the 2nd Installment of the School Capacity Reservation Fee, and each subsequent installment, as set forth in Section 9 of the Agreement, shall be extended for an additional forty-one (41) months and 305 days.

3. Recording of this Second Amendment. The School Board agrees to record this Second Amendment, at Applicants’ expense, in the Public Records of Orange County, Florida.

4. Effective Date. The effective date of this Second Amendment shall be the date when the last one of the Parties has properly executed this Second Amendment as determined by the date set forth immediately below their respective signatures (the "Effective Date").

[SIGNATURE PAGES TO FOLLOW]

“SCHOOL BOARD”

**THE SCHOOL BOARD OF ORANGE
COUNTY, FLORIDA**, a body corporate
and political subdivision of the State of Florida

Signed and sealed in the presence of:

Print Name: _____

Attest: _____
Maria F. Vazquez, Ed.D., as its
Secretary and Superintendent

Print Name: _____

Dated: _____

STATE OF FLORIDA)
) s.s.:
COUNTY OF ORANGE)

The foregoing instrument was acknowledged before me by means of [] physical presence or [] online notarization, this ____ day of _____, 2024, by Maria F. Vazquez as Secretary and Superintendent of The School Board of Orange County, Florida, a body corporate and political subdivision of the State of Florida, on behalf of The School Board, who is personally known to me or has produced _____ (type of identification) as identification.

AFFIX NOTARY STAMP

NOTARY PUBLIC OF FLORIDA
Print Name: _____
Commission No.: _____
Expires: _____

Reviewed and approved by Orange County
Public School’s Chief Facilities Officer

Approved as to form and legality by legal
counsel to The School Board of Orange
County, Florida, exclusively for its use and
reliance.

Rory A. Salimbene
Acting Chief Facilities Officer

Jad Brewer, Esq.
Staff Attorney III, Planning & Real Estate

Date: _____, 2024

Date: _____, 2024

“APPLICANTS”

Signed and sealed in the presence of:

**APOPKA CENTERLINE
DEVELOPMENT, LLC**, a Florida limited
liability company

Print Name: _____

By: _____

Print Name: _____

Print Name: _____

Title: _____

Date: _____

STATE OF FLORIDA)
) s.s.:
COUNTY OF ORANGE)

The foregoing instrument was acknowledged before me by means of ☐ physical presence
or ☐ online this ____ day of _____, 2024, by _____ as
_____ of **APOPKA CENTERLINE DEVELOPMENT, LLC**, on
behalf of the organization. He/she is personally known to me or has produced
_____ (type of identification) as identification.

AFFIX NOTARY STAMP

NOTARY PUBLIC OF FLORIDA
Print Name: _____
Commission No.: _____
Expires: _____

“APPLICANTS”

Signed and sealed in the presence of:

AG EHC II (LEN) MULTI STATE 1, LLC,
a Delaware limited liability company

Signature of Witness

By: Essential Housing Asset Management,
LLC, an Arizona limited liability company, its
Authorized Agent

Print Name

By: _____
Steven S. Benson, its Manager

Signature of Witness

Date: _____

Print Name

STATE OF ARIZONA)
) s.s.:
COUNTY OF MARICOPA)

The foregoing instrument was acknowledged before me by means of [] physical presence
or [] online this ____ day of _____, 2024, by _____ as
_____ of **AG EHC II (LEN) MULTI STATE 1, LLC**, a Delaware
limited liability company, for and on behalf of the organization. He/she is personally known to me
or has produced _____ (type of identification) as
identification.

NOTARY PUBLIC OF FLORIDA

Print Name: _____

Commission No.: _____

Expires: _____

AFFIX NOTARY STAMP

“APPLICANTS”

Signed and sealed in the presence of:

DRP FL 5, LLC, a Delaware limited liability company

Signature of Witness

By: DW General Partner, LLC, a Delaware limited liability company, its Authorized Signatory

Print Name

By: _____
Brian Clauson, its Authorized Signatory

Signature of Witness

Date: _____

Print Name

STATE OF MINNESOTA)
) s.s.:
COUNTY OF DAKOTA)

The foregoing instrument was acknowledged before me by means of [] physical presence or [] online this ____ day of _____, 2024, by _____ as _____ of **DRP FL 5, LLC**, a Delaware limited liability company, for and on behalf of the organization. He/she is personally known to me or has produced _____ (type of identification) as identification.

NOTARY PUBLIC OF MINNESOTA

Print Name: _____

Commission No.: _____

Expires: _____

AFFIX NOTARY STAMP

“CITY”

CITY OF APOPKA, FLORIDA, a municipal
corporation of the State of Florida

By: _____
Bryan Nelson, Mayor, City of Apopka

Date: _____

ATTEST:

By: _____
City Clerk

{Corporate Seal}

Date: _____

JOINDER OF TOLL SOUTHEAST LP COMPANY, INC.

Toll Southeast LP Company, Inc., who has entered into an option agreement to purchase lots within the DRP Property, hereby joins in the execution of this Second Amendment for the express purposes of: (i) agreeing to be bound by the provision of the Agreement, as amended by the Second Amendment, with respect to the payment of the portion of the Proportionate Share payment and Capacity Reservation Fees allocated to the DRP Property; and (ii) acknowledging its status and rights as a third-party beneficiary of the Agreement, as amended by this Second Amendment.

Signed and sealed in the presence of:

**TOLL SOUTHEAST LP COMPANY,
INC.,** a Delaware corporation

Signature of Witness

By: _____

Print Name

Print Name: _____

Title: _____

Signature of Witness

Date: _____

Print Name

STATE OF FLORIDA)
) s.s.:
COUNTY OF ORANGE)

The foregoing instrument was acknowledged before me by means of [] physical presence or [] online notarization, this ____ day of _____, 2024, by _____ as _____ of Toll Southeast Company, Inc., a Delaware corporation, for and on behalf of the corporation. He/she is personally known to me or has produced _____ (type of identification) as identification.

AFFIX NOTARY STAMP

NOTARY PUBLIC OF FLORIDA
Print Name: _____
Commission No.: _____
Expires: _____

JOINDER OF LENNAR HOMES, LLC

Lennar Homes, LLC, who has entered into an option agreement to purchase lots within the AG Property, hereby joins in the execution of this Second Amendment for the express purposes of: (i) agreeing to be bound by the provision of this Agreement, as amended by this Second Amendment, with respect to the payment of the portion of the Proportionate Share payment and Capacity Reservation Fees allocated to the AG Property; and (ii) acknowledging its status and rights as a third-party beneficiary of the Agreement, as amended by this Second Amendment.

Signed, sealed and delivered in the presence of:

LENNAR HOMES, LLC, a Florida limited liability company

Signature of Witness

By: _____

Print Name

Print Name: _____

Title: _____

Signature of Witness

Date: _____

Print Name

STATE OF FLORIDA)
) ss.
COUNTY OF ORANGE)

The foregoing instrument was acknowledged before me by means of ☐ physical presence or ☐ online notarization, this ____ day of _____, 2024, by _____, the _____ of LENNAR HOMES, LLC, a Florida limited liability company, for and on behalf of the organization. He/she is personally known to me or has produced _____ (type of identification) as identification.

AFFIX NOTARY STAMP

NOTARY PUBLIC OF FLORIDA

Print Name: _____

Commission No.: _____

Expires: _____



City of Apopka CITY COUNCIL STAFF REPORT

Section: CONSENT (Action Item)

Item #: 2.

Meeting Date: September 4, 2024

Department: Police Department

SUBJECT:

Authorize the Apopka Police Department to enter into a new Inter-local Voluntary Cooperation Operational Assistance Combined Mutual Aid Agreement with the Seminole County Sheriff's Office and the other law enforcement agencies listed on the attached agreement.

REQUEST:

Authorize the Mayor to sign the new Inter-local Voluntary Cooperation Operational Assistance Agreement.

SUMMARY:

The Apopka Police Department previously entered into an Inter-local Voluntary Cooperation Operational Assistance agreement with the Seminole County Sheriff's Office and other participating agencies listed in the attached agreement. Under this agreement, each party may request or render law enforcement assistance in response to violations of Florida Statutes. This includes, but is not limited to, the investigation of homicides, sex offenses, robberies, assaults, burglaries, larcenies, gambling, motor vehicle thefts, drug violations, and the provision of backup services during patrol activities. The agreement also covers the assignment of school resource officers performing official duties out of their jurisdiction, as well as participation in inter-agency task forces and/or joint investigations.

The Apopka Police Department's legal counsel has reviewed and accepted the agreement.

FUNDING SOURCE:

N/A

RECOMMENDED MOTION:

Authorize the Mayor to sign the Inter-local Voluntary Cooperation Operational Assistance agreement with the Seminole County Sheriff's Office and other participating agencies listed in the attached agreement.

ATTACHMENTS:

1. 2024 to 2028 Multi Jurisdiction MAA Seminole County (Clean-Signature)

**2024-2028 INTER-LOCAL VOLUNTARY COOPERATION
OPERATIONAL ASSISTANCE
COMBINED MUTUAL AID AGREEMENT**

City of Altamonte Springs, Florida
City of Apopka
City of Casselberry, Florida
City of Lake Mary, Florida
City of Longwood, Florida
City of Maitland, Florida
City of Oviedo, Florida
City of Sanford, Florida
City of Winter Park
City of Winter Springs, Florida
Sanford Airport Authority
Sheriff of Seminole County, Florida
The University of Central Florida Board of Trustees on behalf of its Police Department

WHEREAS, the undersigned law enforcement agencies establish this mutual aid agreement pursuant to Section 23.1225, Florida Statutes, known as the Florida Mutual Aid Act. In accord with the authority granted therein, the jurisdictions enter into the following agreement covering voluntary cooperation and operational assistance. The agreement provides for law enforcement activities across jurisdictional lines in certain defined circumstances for the purpose of protecting the public peace and safety and preserving the lives and property of the citizens of each participating jurisdiction.

WHEREAS, the subscribed law enforcement agencies are so located in relation to each other that it is to the advantage of each to receive and extend Mutual Aid in the form of law enforcement services and resources to adequately respond to continuing, multi-jurisdictional law enforcement problems, so as to protect the public peace and safety, and preserve the lives and property of the people; and

WHEREAS, the Parties, recognize that an increasing number of criminal offenders are operating across jurisdictional lines and the Parties have determined that it is in the best interest of the health, safety and welfare of the citizens within the jurisdictions of the Parties to enter into a Voluntary Cooperation Agreement and Operational Assistance Agreement; and

WHEREAS, the Altamonte Springs Police Department, the Apopka Police Department, the Casselberry Police Department, the Lake Mary Police Department, the Longwood Police Department, the Maitland Police Department, the Oviedo Police Department, the Sanford Police Department, the Winter Park Police Department, the Winter Springs Police Department, Sanford Airport Authority Police Department, The University of Central Florida Board of Trustees on behalf of its Police Department and the Seminole County Sheriff's Office have the authority under Part I of Chapter 23, *Florida Statutes*, the Florida Mutual Aid Act, to enter into a **Voluntary Cooperation Agreement** for assistance of a routine law enforcement nature that crosses jurisdictional lines and a **Requested Operational Assistance Agreement** for the rendering of assistance in connection with a law enforcement emergency.

NOW, THEREFORE, THE PARTIES AGREE AS FOLLOWS:

SECTION I. PROVISIONS FOR REQUESTED OPERATIONAL ASSISTANCE

THEREFORE, be it known that the aforesaid law enforcement agencies hereby approve and enter into this **Agreement** whereby each of the agencies may request or agree to render law enforcement assistance to the other in law enforcement emergencies to include, but not necessarily be limited to, civil disturbances, large protest demonstrations, aircraft disaster, fires, natural or man-made disaster, sporting events to include School Resource Officer/Deputy assistance at High School events, concerts, parades, escapes from detention facilities, active shooter incidents, suspected terrorist incidents, incidents requiring utilization of specialized units, or other emergency as defined in *Section 252.34, Florida Statutes*..

SECTION II. PROVISIONS FOR VOLUNTARY COOPERATION

A. BE IT KNOWN THAT each of the subscribed law enforcement agencies recognize that an increasing number of law violators are operating in more than one jurisdiction, and that there is a need for a continuing inter-county and neighboring jurisdictional response to this threat. The following voluntary cooperation agreement is created to provide this capability. Therefore, be it known that the aforesaid law enforcement agencies hereby approve and enter into this Agreement whereby each of the law enforcement agencies to this agreement may request and render law enforcement assistance and obtain approval for

Inter Local Multi Jurisdiction Combined Mutual Aid Agreement August 1, 2024 – January 31, 2028.

enforcement action from the other in dealing with any violations of Florida Statutes to include, but not necessarily be limited to, investigating homicides, sex offenses, robberies, assaults, burglaries, larcenies, gambling, motor vehicle thefts, drug violations, pursuant to Chapter 893, F.S., backup services during patrol activities, school resource officers on official duty out of their county, and inter-agency task forces and/or joint investigations, including but not limited to, the City/County/State Traffic Enforcement Unit, the City/County Investigative Bureau (CCIB), the City/County Canine Unit, The Special Weapons and Tactics (SWAT) Team, In-Progress Crime Unit (IPCU) and the Hazardous Device Team (HDT).

B. Additionally, subject to the approval of the agency head or his/her designee in the jurisdiction having normal jurisdiction as outlined in Section III, on-duty deputies and law enforcement officers from one jurisdiction may conduct investigations relating to offenses that originate in their own jurisdiction, in any of the undersigned jurisdictions.¹ If enforcement action is anticipated, the location and nature of the investigation will be communicated by the visiting jurisdiction to the law enforcement agency head or his/her designee of the jurisdiction having normal jurisdiction. Enforcement action in these circumstances shall be limited to instances involving the following:

1. Warrantless felony arrests as permitted in accordance with F.S. 901.15;
2. Investigations and arrests for violation of F.S. 316.193, including any actions required to comply with the provisions of F.S. 316.1932, 316.1933, and 316.1939 regarding breath, urine, and/or blood tests.
3. When there is probable cause to believe that the person has committed a criminal act according to s. 790.233 or according to s. 741.31, s. 784.047, or s. 825.1036 which violates an injunction for protection entered pursuant to s. 741.30, s. 784.046, or s. 825.1035 or a foreign protection order accorded full faith and credit pursuant to s. 741.315, over the objection of the petitioner, if necessary;
4. When there is probable cause to believe that the person has committed an act of domestic violence, as defined in s. 741.28, or dating violence, as provided in s. 784.046;

¹ Such authority has been recognized in *Daniel v. State*, 20 So.3d 1008, 1010 (Fla. 4th DCA 2009); *State v. Walkin*, 802 So.2d 1169 (Fla. 3rd DCA 2001).

5. When there is probable cause to believe that the person has committed an act that violates a condition of pretrial release provided in s. 903.047 when the original arrest was for an act of domestic violence as defined in s. 741.28, or when the original arrest was for an act of dating violence as defined in s. 784.046.

SECTION III. POLICY AND PROCEDURE FOR VOLUNTARY OPERATIONAL ASSISTANCE

A. In the event that a party to this Agreement is in need of assistance as set forth above, it shall notify the agency head or his designee from whom such assistance is required. The agency head or his/her designee whose assistance is sought, shall evaluate the situation and the agency's available resources, consult with his/her supervisors if necessary, and will respond in a manner he/she deems appropriate. The decision of the agency head or his/her designee in this regard shall be final.

B. The resources or facilities that are assigned by the assisting agency shall be under the immediate command of a supervising officer, designated by the assisting agency head. Such supervising officer shall be under the direct supervision and command of the agency head or his designee of the agency requesting assistance.

C. Where investigative priorities arise during a law enforcement operation that may require the crossing of jurisdictional lines, each party agrees that the agency head or his/her designee on duty shall notify the agency head or his/her designee of the jurisdiction entered, and request enforcement assistance. The responding agency head or his/her designee shall evaluate the situation, consult with his/her appropriate supervisor if necessary, and, if required, insure that proper enforcement assistance is rendered.

SECTION IV POLICY AND PROCEDURE FOR VOLUNTARY COOPERATION ASSISTANCE

D. Should an officer of a participating agency be in another jurisdiction for matters of a routine nature, or investigative nature, such as traveling through the area on routine business, attending a meeting, or going to or from work, and a criminal violation of *Florida Statutes* occurs in the presence of said officer, and said violation is an offense authorized in Section II

B or other offense constituting a breach of the peace, the officer shall be empowered to render enforcement assistance and act in accordance with the law.

E. In the event a law enforcement officer of one of the parties to this **Agreement** has probable cause to arrest an individual for an offense as outlined in Section II.B in his/her jurisdiction and requests assistance in the location and apprehension of the suspect, and a law enforcement officer of one of the other parties to this **Agreement** is in the jurisdiction of the party requesting assistance and observes the suspect, the officer, representing his/her party, shall be empowered to render law enforcement assistance and act in accordance with the law and this **Agreement**.

F. In the event a law enforcement officer of one of the parties to this Agreement has probable cause to arrest an individual for an offense as outlined in Section II.B in his/her own jurisdiction and observes the offender outside of his/her own jurisdiction but within the jurisdiction of one of the other parties to this agreement, the law enforcement officer seeking to take enforcement action (arrest/detention) in the participating jurisdiction may do so provided he/she seeks authorization from the primary jurisdiction to take such enforcement action.

G. In the event a law enforcement officer of one of the parties to this Agreement has probable cause to arrest an individual for any offense in his/her own jurisdiction and requests assistance in the location and apprehension of the suspect in another jurisdiction which is party to this agreement, the law enforcement officer with jurisdiction in the area where the suspect is located may take enforcement action at the request of the jurisdiction with probable cause.

H. Prior to enforcement action being taken in the other agency's jurisdiction, the officer shall notify that jurisdiction's Communications Center of the situation and obtain approval to take enforcement action. Such approval shall be documented by the requesting agency and the name of the individual so authorizing shall be noted. The only exception would be the situation where immediate action is necessary. In that event, the Communications Center would be notified immediately thereafter by the agency taking enforcement action.

SECTION V. GENERAL POLICY AND PROCEDURES FOR COMBINED MUTUAL AID ASSISTANCE

A. Should additional violations of *Florida Statutes* occur in the presence of an officer, representing his or her respective agency in furtherance this **Agreement**, he/she shall be empowered to render enforcement assistance and act in accordance with the law.

B. Emergency Calls for service which are dispatched simultaneously over the Seminole County Net Radio Channel, shall be deemed a request and authorization for mutual aid response, by any participating agency to this agreement, which responds to said call for service outside of their normal jurisdiction. The same shall apply to participating agencies to this agreement who do not participate in Seminole County Net radio dispatch but who monitor the Seminole County Net Radio Channel.

SECTION VI. POWERS, PRIVILEGES, IMMUNITIES, AND COSTS

A. Members of the subscribed law enforcement agencies, when actually engaging in mutual cooperation and assistance outside of the jurisdictional limits of their respective agencies, under the terms of this **Agreement**, shall, pursuant to the provisions of Section 23.127, *Florida Statutes*, have the same powers, duties, rights, privileges, and immunities, as if they were performing their duties in the political subdivision in which they are normally employed.

B. Each party agrees to furnish necessary equipment, resources, and facilities, and to render services to each other party to the **Agreement** as set forth above, provided however, that no party shall be required to deplete unreasonably its own equipment, resources, facilities, and services, in furnishing such mutual aid.

C. The agency furnishing aid, pursuant to this **Agreement**, shall bear the loss or damages to such equipment, and shall pay any expense incurred in the operation and maintenance thereof.

D. The agency furnishing aid, pursuant to this **Agreement**, shall compensate its appointees/employees during the time such aid is rendered, and shall defray the actual travel maintenance expenses of such appointees/employees while they are rendering such aid,

including any amounts paid or due for compensation due to personal injury or death while such appointees/employees are engaged in rendering such aid.

E. All the privileges and immunities from liability, exemption from laws, ordinances and rules, and all pension, insurance, relief, disability, worker's compensation, salary, death, and other benefits that apply to the activity of such officers, agents, or employees of any such agency when performing their respective functions within the territorial limits of their respective public agencies, shall apply to them to the same degree, manner, and extent while engaged in the performance of any of their functions and duties extraterritorially under the provisions of this **Mutual Aid Agreement**. The provisions of this section shall apply with equal effect to full time paid, part time, volunteers, and reserve members.

SECTION VII. INDEMNIFICATION

Each party engaging in any mutual cooperation and assistance, pursuant to this **Agreement**, agrees with respect to any suit or claim for damages resulting from any and all acts, omissions, or conduct of such party's own appointees/employees occurring while engaging in rendering such aid, pursuant to this **Agreement**, to hold harmless, defend, and indemnify the other participating party and his appointees/employees, subject to provisions of Section 768.28, *Florida Statutes*, where applicable and to the extent permitted by law. Any party having a duty to indemnify and defend under this **Agreement** shall have control of the defense of any suit or claim arising under said duty. Each party shall be responsible for the acts, omissions, or conducts of its own appointees/employees. Nothing in this agreement shall be deemed a waiver of any party's sovereign immunity.

SECTION VIII. INSURANCE PROVISIONS

Each party shall provide satisfactory proof of liability insurance by one or more of the means specified in Section 768.28(16), *Florida Statutes*, in an amount that is, in the judgment of the governing body of that party, at least adequate to cover the risk to which that party may be exposed. Should the insurance coverage, however provided, of any party be canceled or undergo material change, that party shall notify all parties to this **Agreement** of such change within ten (10) days of receipt of notice or actual knowledge of such change.

SECTION IX. DISCLAIMER TO THIRD PARTY BENEFICIARIES

This agreement is solely for the benefit of the parties hereto. No right, remedy, cause of action or claim shall accrue to the benefit of any third party who is not one of the parties executing this agreement.

SECTION X. EFFECTIVE DATE

This **Agreement** shall be effective August 1, 2024 as to member agencies who are executing Parties. For member agencies executing this agreement subsequent to August 1, 2024, the Agreement, shall take effect as to them, upon their execution. The **Agreement** shall continue in full force and effect until January 31, 2028, unless terminated prior thereto by any or all the parties herein. Under no circumstance may this Agreement be renewed or extended except in writing. This Agreement may be duplicated for dissemination to the Parties, and such duplicates shall be of the same force and effect as the original. Execution of this Agreement may be signified by properly signing a separate signature page, the original of which shall be returned to and maintained by the Chief Counsel's Office within the Seminole County Sheriff's Office, 100 Eslinger Way, Sanford, Florida 32773 with a copy provided to the Florida Department of Law Enforcement, Mutual Aid Coordinator, P.O. Box 1489, Tallahassee, Florida 32302-1489.

SECTION XI. CANCELLATION

Any party may cancel/withdraw such party's participation in this agreement by providing written notice of such cancellation/withdraw no less than 15 days prior thereto to the other parties to this Agreement. However, the withdraw from this Agreement shall be effective only as to that party and this Agreement shall remain in full force and effect as to those remaining parties hereto who have not provided written notice of withdraw/cancellation.

SECTION XII. MISCELLANEOUS PROVISIONS**A. Conflicts**

In the event of a conflict between the provisions of this Agreement and Sections 23.12, F.S., et seq., the Florida Mutual Aid Act, the provisions of the Florida Mutual Aid Act shall control. Should a more specific Mutual Aid Agreement exist or be entered into specifically addressing the activities of an inter-agency task force, in the event of a conflict, the provisions of the specific inter-agency task force Mutual Aid Agreement shall apply.

B. Amendments

This Agreement contains the entire understanding between the parties and shall not be modified except in writing.

C. Severability

If any provision of this Agreement shall be declared invalid for any reason, such invalidity shall not affect any of the remaining provisions of this Agreement.

Seminole County Sheriff's Office, Dennis M. Lemma- Sheriff - Acceptance of the Voluntary Cooperation and Operational Assistance Mutual Aid Agreement

Pursuant to F.S. 23.1225(3), this agreement may be entered into by a chief executive officer of the agency who is authorized to contractually bind the agency. By signing below, an indication of such authorization is being made.

In acknowledgment and execution of the Seminole County Sheriff's Office-Municipal Agency-Sanford Airport Authority Combined Mutual Aid Agreement, pages one through nine exclusive of signature pages, I hereby set my hand and seal:

Dennis M. Lemma ,
Sheriff of Seminole County, Florida

 Date

STATE OF FLORIDA COUNTY OF SEMINOLE

BEFORE ME, this _____ day of _____ 2024, an officer duly authorized by law to administer oaths and take acknowledgments, personally appeared **DENNIS LEMMA**, Sheriff of Seminole County who is personally known to me and who acknowledged he executed the foregoing Agreement.

 Signature

 Type, Stamp or Print Name

 Notary Public
 Title

My Commission expires:

 Serial Number

Inter Local Multi Jurisdiction Combined Mutual Aid Agreement August 1, 2024 – January 31, 2028.

**City of Altamonte Springs, Patricia Bates, Mayor/ James Riggs - Chief of Police -
Acceptance of the Voluntary Cooperation and Operational Assistance Mutual Aid
Agreement**

Reviewed and recommended for approval by: _____
James Riggs, Chief of Police

Pursuant to F.S. 23.1225(3), this agreement may be entered into by a chief executive officer of the agency who is authorized to contractually bind the agency. By signing below, an indication of such authorization is being made.

In acknowledgment and execution of the Seminole County Sheriff's Office-Municipal Agency-Sanford Airport Authority Combined Mutual Aid Agreement, pages one through nine, exclusive of the signature pages, I hereby set my hand and seal:

Patricia Bates, Mayor
City of Altamonte Springs, Florida
For the Altamonte Springs Police Department

Date

**STATE OF FLORIDA
COUNTY OF SEMINOLE**

BEFORE ME, this _____ day of _____ 2024, an officer duly authorized by law to administer oaths and take acknowledgments, personally appeared **PATRICIA BATES**, Mayor for the City of Altamonte Springs, Florida who is personally known to me and who acknowledged he executed the foregoing Agreement.

Signature

Type, Stamp or Print Name

Notary Public
Title

My Commission expires:

Serial Number

Inter Local Multi Jurisdiction Combined Mutual Aid Agreement August 1, 2024 – January 31, 2028.

City of Apopka/ Bryan Nelson, Mayor/ Michael McKinley, Chief of Police - Acceptance of the Voluntary Cooperation and Operational Assistance Mutual Aid Agreement

Reviewed and recommended for approval by:

Michael McKinley, Chief of Police

Pursuant to F.S. 23.1225(3), this agreement may be entered into by a chief executive officer of the agency who is authorized to contractually bind the agency. By signing below, an indication of such authorization is being made.

In acknowledgment and execution of the Seminole County Sheriff's Office-Municipal Agency-Sanford Airport Authority Combined Mutual Aid Agreement, pages one through nine, exclusive of signature pages, I hereby set my hand and seal:

Bryan Nelson, Mayor
City of Apopka

Date

STATE OF FLORIDA
COUNTY OF ORANGE

BEFORE ME, this _____ day of _____, 2024, an officer duly authorized by law to administer oaths and take acknowledgments, personally appeared **BRYAN NELSON**, Mayor for the City of Apopka, Florida who is personally known to me and who acknowledged he executed the foregoing Agreement.

Signature

Type, Stamp or Print Name

Notary Public
Title

My Commission expires:

Serial Number

Inter Local Multi Jurisdiction Combined Mutual Aid Agreement August 1, 2024 – January 31, 2028.

City of Casselberry, David Henson, Mayor/ Larry Krantz- Chief of Casselberry Police Department - Acceptance of the Voluntary Cooperation and Operational Assistance Mutual Aid Agreement

Reviewed and recommended for approval by: _____
Larry Krantz, Chief of Police

Pursuant to F.S. 23.1225(3), this agreement may be entered into by a chief executive officer of the agency who is authorized to contractually bind the agency. By signing below, an indication of such authorization is being made.

In acknowledgment and execution of the Seminole County Sheriff's Office-Municipal Agency-Sanford Airport Authority Combined Mutual Aid Agreement, pages one through nine, exclusive of signature pages, I hereby set my hand and seal:

David Henson, Mayor
City of Casselberry, Florida for the
Casselberry Police Department

 Date

STATE OF FLORIDA
COUNTY OF SEMINOLE

BEFORE ME, this _____ day of _____ 2024, an officer duly authorized by law to administer oaths and take acknowledgments, personally appeared **DAVID HENSON**, Mayor for the City of Casselberry, Florida who is personally known to me and who acknowledged he executed the foregoing Agreement.

 Signature

 Type, Stamp or Print Name

Title: Notary Public

My Commission expires:

 Serial Number

Inter Local Multi Jurisdiction Combined Mutual Aid Agreement August 1, 2024 – January 31, 2028.

City of Lake Mary, Kevin Smith-City Manager/ Kevin Pratt-Chief of Police for the City of Lake Mary - Acceptance of the Voluntary Cooperation and Operational Assistance Mutual Aid Agreement

Reviewed and recommended for approval by: _____
Kevin Pratt, Chief of Police

Pursuant to F.S. 23.1225(3), this agreement may be entered into by a chief executive officer of the agency who is authorized to contractually bind the agency. By signing below, an indication of such authorization is being made.

In acknowledgment and execution of the Seminole County Sheriff's Office-Municipal Agency-Sanford Airport Authority Combined Mutual Aid Agreement, pages one through nine, exclusive of signature pages, I hereby set my hand and seal:

Kevin Smith, City Manager
City of Lake Mary, Florida on behalf of
The Lake Mary Police Department

 Date

STATE OF FLORIDA
COUNTY OF SEMINOLE

BEFORE ME, this _____ day of _____ 2024, an officer duly authorized by law to administer oaths and take acknowledgments, personally appeared **KEVIN SMITH**, City Manager for the City of Lake Mary on behalf of the City of Lake Mary Police Department who is personally known to me and who acknowledged he/she executed the foregoing Agreement.

 Signature

 Type, Stamp or Print Name

Title: Notary Public

My Commission expires:

 Serial Number

Inter Local Multi Jurisdiction Combined Mutual Aid Agreement August 1, 2024 – January 31, 2028.

City of Longwood/ Toni Boni, Mayor/ David Dowda, Chief of Police Longwood Police Department - Acceptance of the Voluntary Cooperation and Operational Assistance Mutual Aid Agreement

Reviewed and recommended for approval by:

David Dowda, Chief of Police

Pursuant to F.S. 23.1225(3), this agreement may be entered into by a chief executive officer of the agency who is authorized to contractually bind the agency. By signing below, an indication of such authorization is being made.

In acknowledgment and execution of the Seminole County Sheriff's Office-Municipal Agency-Sanford Airport Authority Combined Mutual Aid Agreement, pages one through nine exclusive of signature pages, I hereby set my hand and seal:

Toni Boni, Mayor for the
City of Longwood, Florida for the
Longwood Police Department

Date

**STATE OF FLORIDA
COUNTY OF SEMINOLE**

BEFORE ME, this _____ day of _____ 2024, an officer duly authorized by law to administer oaths and take acknowledgments, personally appeared **Toni Boni**, Mayor for the City of Longwood, Florida who is personally known to me and who acknowledged he executed the foregoing Agreement.

Signature

Type, Stamp or Print Name

Title: Notary Public

My Commission expires:

Serial Number

Inter Local Multi Jurisdiction Combined Mutual Aid Agreement August 1, 2024 – January 31, 2028.

**Maitland Police Department/ John Lowndes, Mayor/ David Manuel, Chief of Police -
Acceptance of the Voluntary Cooperation and Operational Assistance Mutual Aid
Agreement**

Reviewed and recommended for approval by: _____

David Manuel, Chief of Police

Pursuant to F.S. 23.1225(3), this agreement may be entered into by a chief executive officer of the agency who is authorized to contractually bind the agency. By signing below, an indication of such authorization is being made.

In acknowledgment and execution of the Seminole County Sheriff's Office-Municipal Agency-Sanford Airport Authority Combined Mutual Aid Agreement, pages one through nine exclusive of signature pages, I hereby set my hand and seal:

**A. Dale McDonald, Mayor
City of Maitland, Florida**

Date

**STATE OF FLORIDA
COUNTY OF _____**

BEFORE ME, this _____ day of _____ 2024, an officer duly authorized by law to administer oaths and take acknowledgments, personally appeared **John Lowndes**, Mayor for the City of Maitland, Florida who is personally known to me and who acknowledged he executed the foregoing Agreement.

Signature

Type, Stamp or Print Name

Title: Notary Public

My Commission expires:

Serial Number

Inter Local Multi Jurisdiction Combined Mutual Aid Agreement August 1, 2024 – January 31, 2028.

**Oviedo Police Department/ Bryan Cobb, City Manager/ Dale Coleman, Chief of Police -
Acceptance of the Voluntary Cooperation and Operational Assistance Mutual Aid
Agreement**

Reviewed and recommended for approval by: _____
Dale Coleman, Chief of Police

Pursuant to F.S. 23.1225(3), this agreement may be entered into by a chief executive officer of the agency who is authorized to contractually bind the agency. By signing below, an indication of such authorization is being made.

In acknowledgment and execution of the Seminole County Sheriff's Office-Municipal Agency-Sanford Airport Authority Combined Mutual Aid Agreement, pages one through nine exclusive of signature pages, I hereby set my hand and seal:

**Bryan Cobb, City Manager
City of Oviedo, Florida for the
Oviedo Police Department**

Date

**STATE OF FLORIDA
COUNTY OF SEMINOLE**

BEFORE ME, this _____ day of _____, 2024, an officer duly authorized by law to administer oaths and take acknowledgments, personally appeared **BRYAN COBB**, City Manager for the City of Oviedo, Florida who is personally known to me and who acknowledged he executed the foregoing Agreement.

Signature

Type, Stamp or Print Name

Title: Notary Public

My Commission expires:

Serial Number

Inter Local Multi Jurisdiction Combined Mutual Aid Agreement August 1, 2024 – January 31, 2028.

Sanford Police Department/ Norton N. Bonaparte Jr., City Manager/ Cecil Smith – Chief of Police - Acceptance of the Voluntary Cooperation and Operational Assistance Mutual Aid Agreement

Reviewed and recommended for approval by: _____
Cecil Smith, Chief of Police

Pursuant to F.S. 23.1225(3), this agreement may be entered into by a chief executive officer of the agency who is authorized to contractually bind the agency. By signing below, an indication of such authorization is being made.

In acknowledgment and execution of the Seminole County Sheriff's Office-Municipal Agency-Sanford Airport Authority Combined Mutual Aid Agreement, pages one through none exclusive of signature pages, I hereby set my hand and seal:

Norton N. Bonaparte Jr., City Manager
City of Sanford, Florida for the
Sanford Police Department

 Date

STATE OF FLORIDA
COUNTY OF SEMINOLE

BEFORE ME, this _____ day of _____ 2024, an officer duly authorized by law to administer oaths and take acknowledgments, personally appeared **NORTON N. BONAPARTE**, City Manager for the City of Sanford, Florida who is personally known to me and who acknowledged he executed the foregoing Agreement.

 Signature

 Type, Stamp or Print Name

Title: Notary Public

My Commission expires:

 Serial Number

Inter Local Multi Jurisdiction Combined Mutual Aid Agreement August 1, 2024 – January 31, 2028.

Winter Park Police Department/ Randy Knight, City Manager/ Tim Volkerson, Chief of Police - Acceptance of the Voluntary Cooperation and Operational Assistance Mutual Aid Agreement

Reviewed and recommended for approval by: Chief Tim Volkerson, Chief of Police

Pursuant to F.S. 23.1225(3), this agreement may be entered into by a chief executive officer of the agency who is authorized to contractually bind the agency. By signing below, an indication of such authorization is being made.

In acknowledgment and execution of the Seminole County Sheriff's Office-Municipal Agency-Sanford Airport Authority Combined Mutual Aid Agreement, pages one through nine exclusive of signature pages, I hereby set my hand and seal:

Randy Knight, City Manager
City of Winter Park, Florida

Date

**STATE OF FLORIDA
COUNTY OF ORANGE**

BEFORE ME, this _____ day of _____, 2024, an officer duly authorized by law to administer oaths and take acknowledgments, personally appeared **RANDY KNIGHT**, City Manager for the City of Winter Park, Florida who is personally known to me and who acknowledged he executed the foregoing Agreement.

Signature

Type, Stamp or Print Name

Title: Notary Public

My Commission expires:

Serial Number

Inter Local Multi Jurisdiction Combined Mutual Aid Agreement August 1, 2024 – January 31, 2028.

**Winter Springs Police Department / Philip Hursh, Interim City Manager / Matt Tracht,
Chief of Police Acceptance of the Voluntary Cooperation and Operational Assistance
Mutual Aid Agreement**

Reviewed and recommended for approval by: _____
Matt Tracht, Chief of Police

Pursuant to F.S. 23.1225(3), this agreement may be entered into by a chief executive officer of the agency who is authorized to contractually bind the agency. By signing below, an indication of such authorization is being made.

In acknowledgment and execution of the Seminole County Sheriff's Office-Municipal Agency-Sanford Airport Authority Combined Mutual Aid Agreement, pages one through nine exclusive of signature pages, I hereby set my hand and seal:

Philip Hursh, Interim City Manager
City of Winter Springs, Florida

 Date

STATE OF FLORIDA
COUNTY OF SEMINOLE

BEFORE ME, this _____ day of _____ 2024, an officer duly authorized by law to administer oaths and take acknowledgments, personally appeared **Philip Hursh**, Interim City Manager for the City of Winter Springs, Florida who is personally known to me and who acknowledged he executed the foregoing Agreement.

 Signature

 Type, Stamp or Print Name

Title: Notary Public

My Commission expires:

 Serial Number

Inter Local Multi Jurisdiction Combined Mutual Aid Agreement August 1, 2024 – January 31, 2028.

Sanford Airport Authority / Nicole Guillet, President & CEO/ Marc Gilotti, Chief of Police - Acceptance of the Voluntary Cooperation and Operational Assistance Mutual Aid Agreement

Reviewed and recommended for approval by: _____

Marc Gilotti, Chief of Police

Pursuant to F.S. 23.1225(3), this agreement may be entered into by a chief executive officer of the agency who is authorized to contractually bind the agency. By signing below, an indication of such authorization is being made.

In acknowledgment and execution of the Seminole County Sheriff's Office-Municipal Agency-Sanford Airport Authority Combined Mutual Aid Agreement, pages one through nine exclusive of signature pages, I hereby set my hand and seal:

Nicole Guillet, President & CEO
Sanford Airport Authority
Sanford, Florida

 Date

STATE OF FLORIDA
COUNTY OF SEMINOLE

BEFORE ME, this _____ day of _____ 2024, an officer duly authorized by law to administer oaths and take acknowledgments, personally appeared **Nicole Guillet**, President and CEO - Sanford Airport Authority, Sanford, Florida who is personally known to me and who acknowledged he executed the foregoing Agreement.

 Signature

 Type, Stamp or Print Name

Title: Notary Public

My Commission expires:

 Serial Number

Inter Local Multi Jurisdiction Combined Mutual Aid Agreement August 1, 2024 – January 31, 2028.

**The University of Central Florida Board of Trustees on behalf of its Police Department,
Dr. Alexander Cartwright – President**

**Carl Metzger, Chief of Police for the University of Central Florida
Acceptance of the Voluntary Cooperation and Operational Assistance Mutual Aid
Agreement**

**Reviewed and recommended for approval by: _____
Carl Metzger, Chief of Police**

Pursuant to F.S. 23.1225(3), this agreement may be entered into by a chief executive officer of the agency who is authorized to contractually bind the agency. By signing below, an indication of such authorization is being made.

In acknowledgment and execution of the Seminole County Sheriff's Office-Municipal Agency-Sanford Airport Authority Combined Mutual Aid Agreement, pages one through nine, exclusive of signature pages, I hereby set my hand and seal:

**The University of Central Florida Board of
Trustees on behalf of its Police Department,
Dr. Alexander Cartwright – President**

Date

**STATE OF FLORIDA
COUNTY OF ORANGE**

BEFORE ME, this _____ day of _____ 2024, an officer duly authorized by law to administer oaths and take acknowledgments, personally appeared **Dr. Alexander Cartwright**, President - The University of Central Florida Board of Trustees on its behalf of the Police Department of the University of Central Florida, who is personally known to me and who acknowledged he executed the foregoing Agreement.

Signature

Type, Stamp or Print Name

Title: Notary Public

My Commission expires:

Serial Number

Inter Local Multi Jurisdiction Combined Mutual Aid Agreement August 1, 2024 – January 31, 2028.



City of Apopka CITY COUNCIL STAFF REPORT

Section: CONSENT (Action Item)

Item #: 3.

Meeting Date: September 4, 2024

Department: Finance Department

SUBJECT:

Authorize the issuance of evaluated source memos: Sod Solutions, Inc.

REQUEST:

Approve the issuance of evaluated source memos.

SUMMARY:

The departments purchase large amounts of various commodities in its daily operations, including equipment, tooling, and services throughout the year. This purchasing may be accomplished via evaluated source memo when a vendor is in the best interest of the City. In accordance with Section 107.3 of the City's Purchasing Policy:

107.3.9.8.4. EVALUATED SOURCE

Only after conducting a comprehensive review of all available competitive sources and all other applicable competitive considerations, may products or services be purchased from a vendor without obtaining competitive prices (when it has been determined that it is in the best interest of the City to use that vendor). Documentation must be attached clearly defining why it is in the best interest of the City not to obtain quotes with each purchase and/or why this vendor is to be used when other vendors may supply their products at a lesser price. Proven quality differences and proximity of supplier are some examples of the reasons why a vendor may be declared an Evaluated Source. The City Administrator must give approval for the Evaluated Source designation. The Evaluated Source designation will expire each fiscal year after approval and may be renewed upon submission of a new request with documentation.

Contingent to any purchase order being issued, the listed pricing sources are reviewed by the appropriate departments and legal review where applicable. City Council staff report approvals, source memos and contractual information are kept on record with each purchase order issued. In accordance with Section 107.3.9.8.4. of the City's Purchasing Policy, staff requests blanket purchase order approval of the attached vendors for the purchase of the referenced commodities. The amounts shown will remain within the approved budget as designated.

Summary of Requested Evaluated Source Vendors:

Department	Vendor	Description	Requested Amount
Parks and Recreation Department	Sod Solutions, Inc.	Sod Installation	Annual Budgetary Appropriations

Vendor Evaluated Source Memo Details:

Vendor:	Sod Solutions, Inc.
Department:	Parks and Recreation Department
Description:	Sod Installation
Requested Amount:	Within Annual Budgetary Appropriations

Policy Requirements:	Comprehensive review of all available competitive sources and all other applicable competitive considerations: Quotes were collected based on the Parks and Recreation Departments needs for the installation of sod for a new athletic field at Alonzo Williams Park. Three companies were located who sell the variety of Bermuda sod (NorthBridge) the department wishes to use for the new athletic field, along with delivery and installation. Quote totals are as follows: • Sod Solutions Inc.: \$50,000 • St. Johns Turf Care: \$56,000 • Professional Pest Management (PPM) Sports Turf.: \$89,000
Policy Requirements:	Proven quality differences and proximity of supplier: Upon evaluation of available sod distributors, Sod Solutions not only provides the lowest quote for service but has also demonstrated the ability to deliver and install high quality athletic turf sod which the Parks and Recreation Department needs to renovate and maintain the main athletic fields under the department's care.
Policy Requirements:	Justification/Documentation clearly defining why it is in the best interest of the City not to obtain quotes with each purchase and/or why this vendor: Availability of quality athletic turf and installation has been a challenge in the past. Sod Solutions was used for a resod project at the Northwest Recreation Complex earlier in the summer and was able to deliver and install high quality NorthBridge sod. The sod has established quickly and is the highest quality sod received in recent years from any of the sod vendors utilized. To beautify and improve Alonzo Williams Park with a new athletic field, staff recommend utilizing a proven sod distributor. It is for these reasons the Parks and Recreation Department recommends Growing Solutions as an evaluated source for the FY24 budget year. A formal solicitation will be advertised in FY25 to select and award vendors for this service.
History:	Sod Solutions was used for a resod project at the Northwest Recreation Complex earlier in the summer of FY24 and was able to deliver and install high quality NorthBridge sod.

FUNDING SOURCE:

Approved Annual Budgetary Appropriations.

RECOMMENDED MOTION:

Approve the issuance of blanket purchase orders to the referenced vendors, not to exceed budgetary appropriations.

ATTACHMENTS:

None



City of Apopka CITY COUNCIL STAFF REPORT

Section: CONSENT (Action Item)

Item #: 4.

Meeting Date: September 4, 2024

Department: Finance Department

SUBJECT:

Authorize the execution of contracts/renewals for the assigned terms: Recruitment & Engineering Products & Services Inc.

REQUEST:

Authorize the execution of the contracts/renewals for the assigned terms.

SUMMARY:

The departments purchase various commodities in its daily operations, including equipment, tooling, and services throughout the year. A contract shall be utilized when it is determined that the terms and conditions are complex or incremental or in any other way require a contract. They are also encouraged when applicable for operational proficiencies. Contracts are acquired under the most efficient method of purchase or best cost savings for the quantities that are being utilized. Contract renewals are requested when the contract is scheduled to expire and the City seeks to continue the terms and conditions for an additional period of time. Contractual information is kept on record with each purchase order issued.

Per Purchasing Policy 107.3.15 - Contracts:

A contract means a written agreement or purchase order between the City and a vendor detailing the legal responsibilities of both parties in the offer and acceptance of a specific act, usually for the procurement of goods, services, or construction for money or other considerations. A contract shall be used for a commodity, contractual service, construction service and/or where the City Attorney, Department Director, Purchasing Administrator or designee determines that the terms and conditions are complex or incremental or in any other way require a contract. All contracts must be reviewed by the City Attorney. Purchasing will forward all non-state affiliated piggyback contracts to the City Attorney for review when applicable. All contracts less than \$50,000.00 must be approved by the City Administrator. All contracts of \$50,000.00 or more must be approved by the City Council and City Attorney prior to the Mayor or City Administrator signing.

Per Purchasing Policy 107.3.17 - Piggyback Contracts:

Piggyback contracts will only be authorized during the period of time that the original contract is active and has not expired (if the original contract expires or terminates, so shall the piggyback contract). The Department Director or designee must review and confirm potential piggyback contracts for applicability and scope. The request for utilizing a piggyback contract must be submitted to the Finance Department for purchasing review. Upon approval, the Purchasing Administrator or designee shall submit their review to the City Attorney for final approval. Contracts that are over \$50,000 will also require City Council approval. Multi-Year Piggybacks: if determined to be over \$50,000 and once authorized by City Council, if the dollar amount allotted in the fiscal year budget is available for the services or commodities, it will not require additional City Council approval.

Below is a full listing of contracts that are being requested by; department submittal, vendor, description, source, and expiration dates.

Department:	Community Development
New Contract or Renewal:	Second Renewal
Contract Type:	Service
Vendor:	Recruitment and Engineering Products & Services Inc.
Contract Description:	Identification of delinquent Business Tax Receipt (BTR) taxpayers and attainment of their Business Tax Receipt (BTR).
Terms:	Annual Renewal
Start Date:	October 1, 2024
Expiration Date:	September 30, 2025
Renewals Available:	Yes, this is the last renewal on the contract.
Annual Cost:	As needed on an emergency basis.
Contract Source Method:	Waiver of the Procurement Process was approved by City Council on September 21, 2022.
Summary:	Recruitment and Engineering Products & Services Inc. has been providing services to the City of Apopka in the identification of uncollected Business Tax Receipt (BTR) fees. Their compensation is based ONLY on the collected funds; therefore, there is no financial obligation to the City other than reimbursement for mailing expenses based on receipts submitted to the City, along with the list of all the taxpayers that were mailed notices. Services are per the agreement executed on October 28, 2022. The term of the contract is through September 30, 2023, with the option to renew for two (2) additional one (1) year terms. The City of Apopka seeks to renew this contract for the second and final renewal period.

FUNDING SOURCE:

As authorized, adopted, and per the appropriated fiscal year budgetary funding within each departmental budget.

RECOMMENDED MOTION:

Authorize the execution of contracts/renewals per the assigned terms.

ATTACHMENTS:

None



City of Apopka CITY COUNCIL STAFF REPORT

Section: CONSENT (Action Item)

Item #: 5.

Meeting Date: September 4, 2024

Department: Finance Department

SUBJECT:

Authorize the execution of piggyback contracts for the assigned terms: Universal Protection Services, LLC dba Allied Universal Security Services, CDW Government, LLC, and GovConnection, Inc. dba Connection – Public Sector Solutions.

REQUEST:

Authorize the execution of a piggyback contract for the assigned terms.

SUMMARY:

The department purchases various commodities in its daily operations, including equipment, tooling, and services throughout the year. A piggyback contract can be executed via another entity's agreement when the items or services have already been bid by other governmental agencies or special co-operative agreements, provided such contracts are the result of a competitive bidding process and all terms and conditions are the same. This method provides for the most efficient method of purchase or best cost savings for the quantities that are being utilized. These contracts are also encouraged when applicable for operational proficiencies and to minimize staff processing time. Contractual information is kept on record with each purchase order issued.

Per Purchasing Policy 107.3.17 - Piggyback Contracts:

Piggyback contracts will only be authorized during the period of time that the original contract is active and has not expired (if the original contract expires or terminates, so shall the piggyback contract). The Department Director or designee must review and confirm potential piggyback contracts for applicability and scope. The request for utilizing a piggyback contract must be submitted to the Finance Department for purchasing review. Upon approval, the Purchasing Administrator or designee shall submit their review to the City Attorney for final approval. Contracts that are over \$50,000 will also require City Council approval. Multi-Year Piggybacks: if determined to be over \$50,000 and once authorized by City Council, if the dollar amount allotted in the fiscal year budget is available for the services or commodities, it will not require additional City Council approval.

Below is a full listing of the piggyback contracts that are being requested by; department submittals, vendors, descriptions, sources, and expiration dates.

Department:	Police Department
Vendor:	Universal Protection Services, LLC dba Allied Universal Security Services
Description:	Armed and Unarmed Security Guard Services
Source:	City of Orlando
Bid/Contract #:	RFP 24-0031
Bid Award Date	April 30, 2024
Expiration Date:	April 29, 2029
Renewals:	Yes

Department: Information Technology
Vendor: CDW Government, LLC
Description: Technology Products and Services with Related Solutions
Source: Sourcewell
Bid/Contract #: RFP 121923
Bid Award Date March 11, 2024
Expiration Date: February 27, 2028
Renewals: Yes

Department: Information Technology
Vendor: GovConnection, Inc. dba Connection – Public Sector Solutions
Description: Technology Products and Services with Related Solutions
Source: Sourcewell
Bid/Contract #: RFP121923
Bid Award Date: March 11, 2024
Expiration Date: February 27, 2028
Renewals: Yes

FUNDING SOURCE:

As authorized, adopted, and per the appropriated fiscal year budgetary funding within each departmental budget.

RECOMMENDED MOTION:

Authorize the execution of piggyback contract per the assigned terms.

ATTACHMENTS:

None



City of Apopka CITY COUNCIL STAFF REPORT

Section: BUSINESS (Action Item)

Item #: 1.

Meeting Date: September 4, 2024

Department: Community Development

SUBJECT:

Wyld Oaks – Plat

REQUEST:

Approve the Wyld Oaks – Plat.

SUMMARY:

Owner(s): Kelly Park VB Development, LLC

Applicant(s): Kimley-Horn and Associates c/o Kevin Roberson, P.E.

Tract Size: 304.291 +/- acres

Parcel Identification Number(s): 13-20-27-4300-01-000

Location: 3434 West Kelly Park Road

Future Land Use: Mixed-Use

Zoning: KPI-MU (Kelly Park Interchange - Mixed-Use)

Project Manager: Jean Sanchez

Zoning Report:

Direction	Future Land Use	Zoning	Present Use
North	Mixed-Use, Rural Settlement, and County Rural	KPI-MU (Kelly Park Interchange - Mixed-Use), T (Transitional), AG (Agricultural) and County A-1 (Citrus Rural)	Single-family residences and vacant
South	Mixed-Use	KPI-MU	Parkview Preserve Residential Subdivision and Single-family residence
East	Mixed-Use	KPI-MU	Winding Meadows and Winding Meadows North Residential Subdivision
West	Mixed-Use and County Rural	KPI-MU and AG	Golden Orchard Residential Subdivision and Single-family residences

PROJECT SUMMARY:

The applicant has submitted the Wyld Oaks – Plat to establish stormwater tracts and create nine lots while including the recently acquired properties located in the southwest corner of the development site. The Plat is consistent with the Kelly Industrial Park - Major Development Plan approved by the City Council on February 7, 2024 and Kelly Industrial Park Phase I - Construction Site Plan (CSP) approved by the Development Review Committee on April 17, 2024, as well as, the Madison Oaks - CSP approved by the Development Review Committee on July 23, 2024.

The Development Review Committee (DRC) has found that the applicant demonstrates there is competent substantial evidence in the record that all of the following standards are met:

- The plat and its general layout and design comply with all applicable standards in Article 5: Development Standards, and Article 6: Environmental Standards;
- The plat complies with all conditions of approval in any development approval or permit to which it is subject;
- The plat conforms to the requirements of Chapter 177, Florida Statutes before recordation and per the review and determination of the City Surveyor;
- The plat conforms to any development plan (major or minor) to which it is a part; and
- The plat complies with all other applicable standards in this LDC and all other City regulations.

ACCESS:

There are several ingress and egress points for the Wyld Oaks Development, including access on Golden Gem Road, Kelly Park Road, Effie Drive and Sadler Road, as well as,

PUBLIC HEARING SCHEDULE:

August 13, 2024 - Planning Commission (5:30 P.M.)

September 4, 2024 - City Council (1:30 P.M.)

FUNDING SOURCE:

Not applicable

RECOMMENDED MOTION:

Development Review Committee (DRC):

Recommends approval of the Wyld Oaks – Plat.

Planning Commission:

At its meeting on August 13, 2024, the Planning Commission unanimously recommended approval of the Wyld Oaks – Plat.


Recommended Motion - Planning Commission:

Approve the Wyld Oaks – Plat.


ATTACHMENTS:

1. Maps
2. Wyld Oaks - Plat


Vicinity

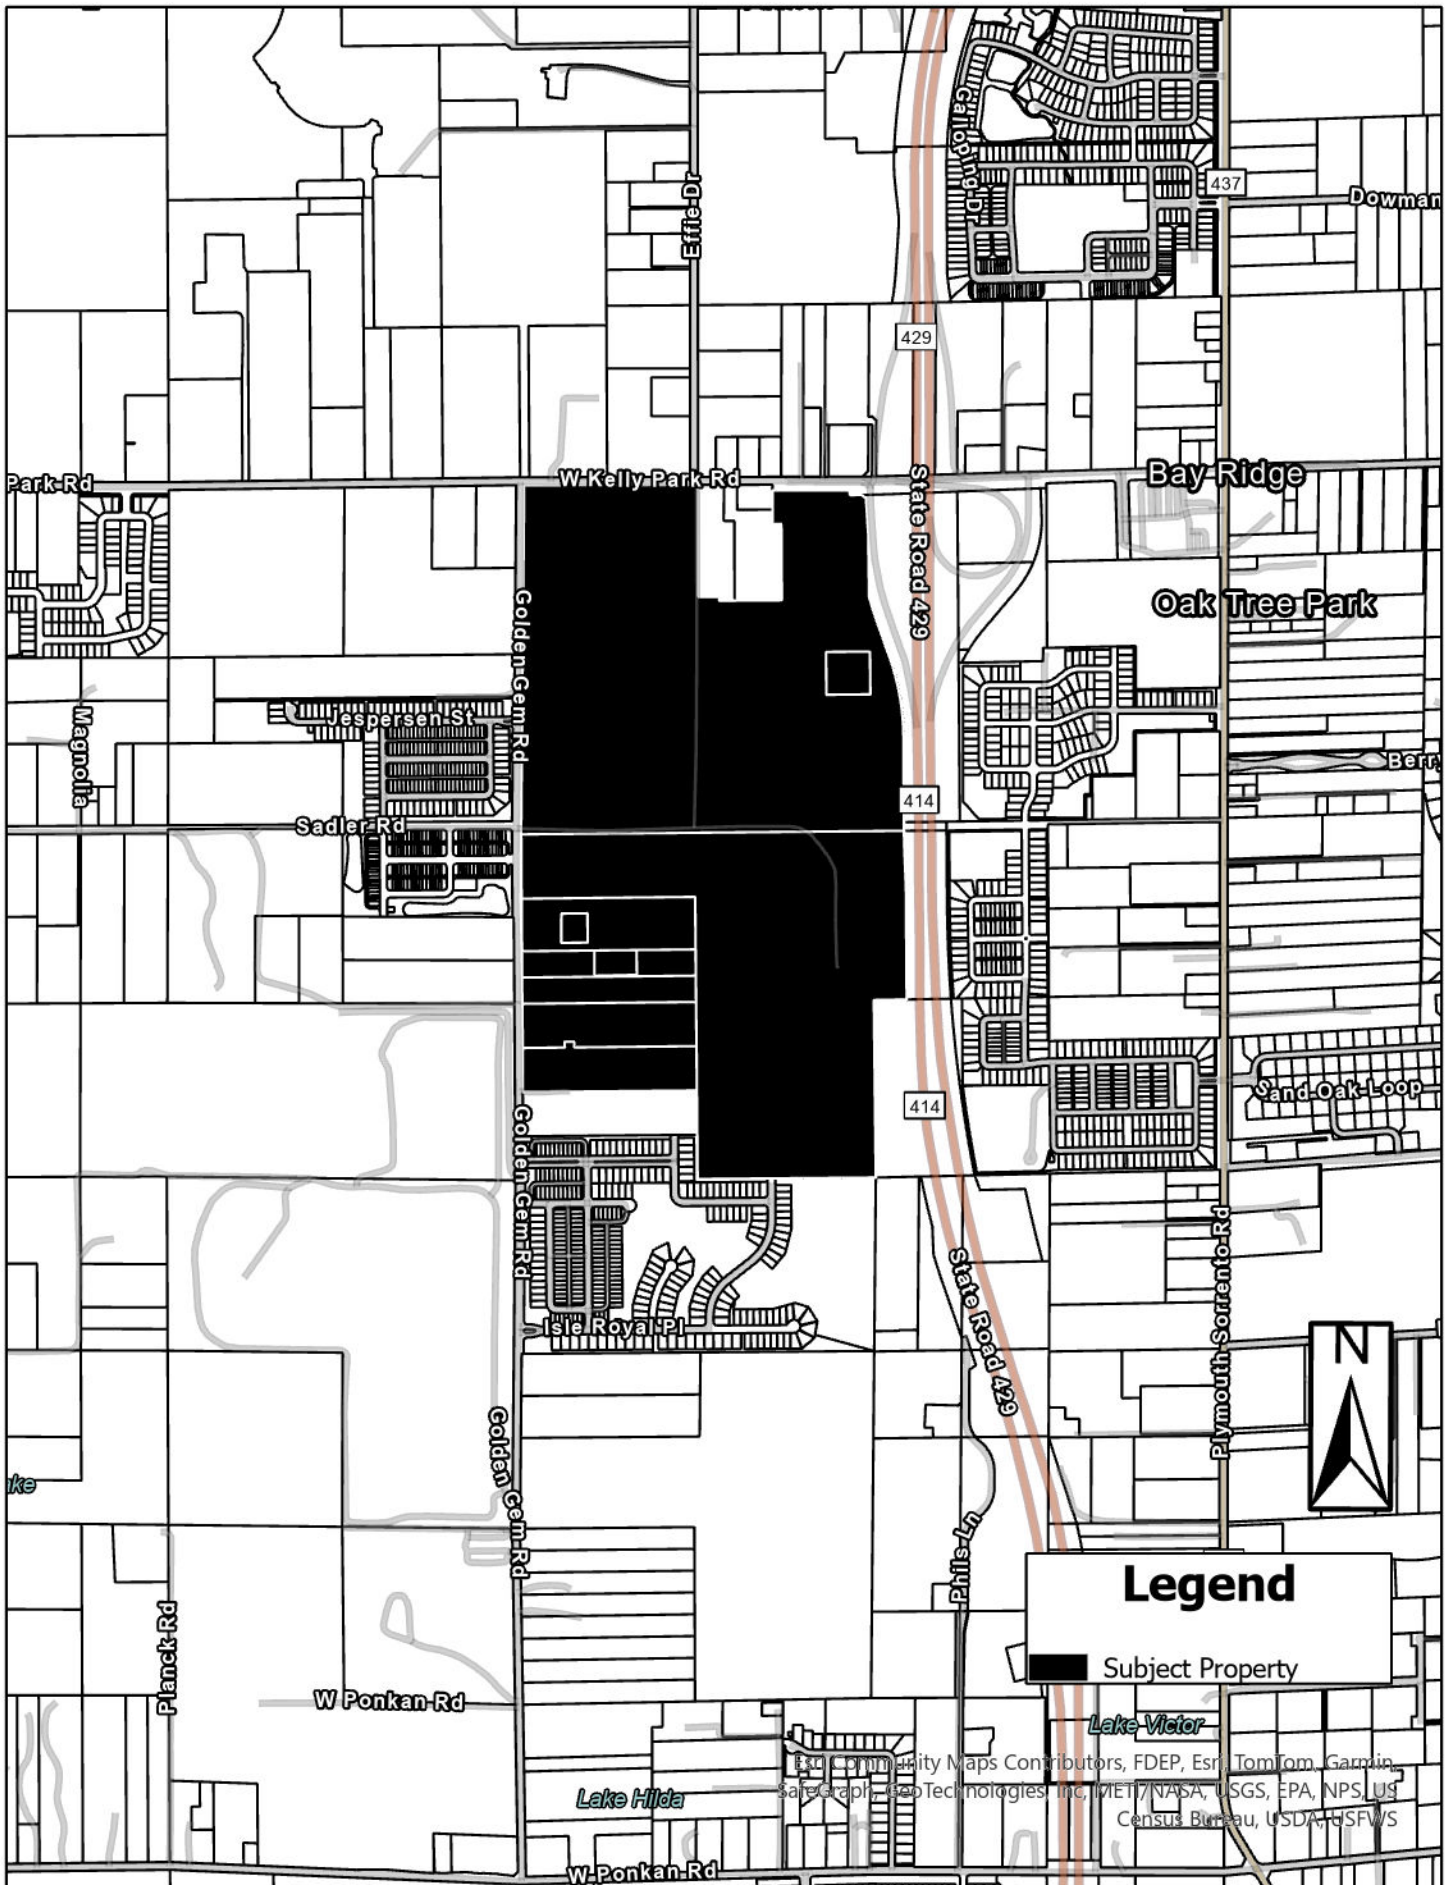


Future Land Use

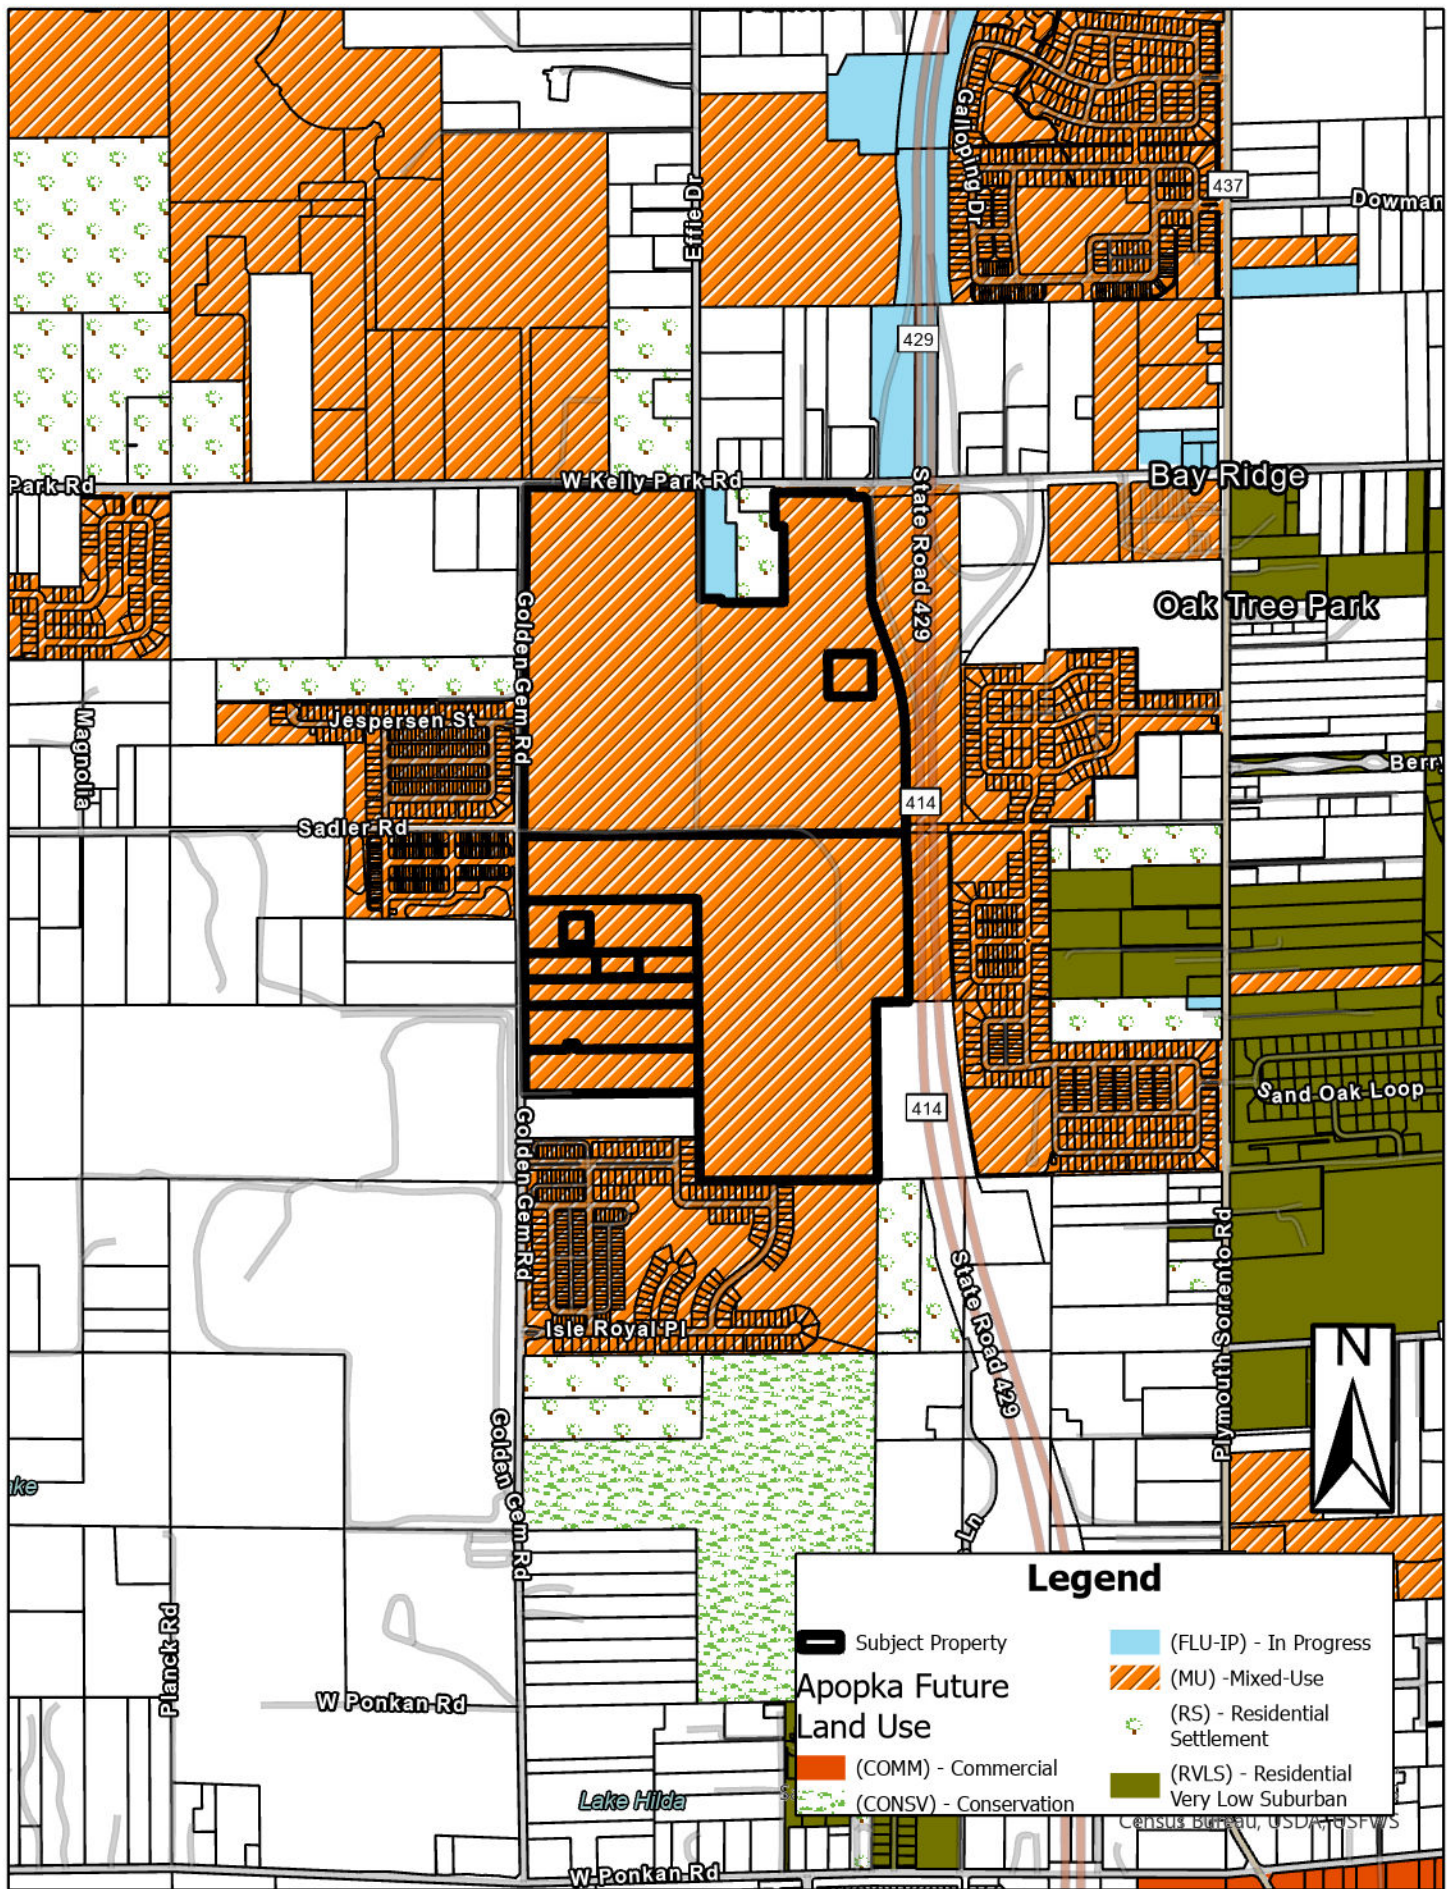

Zoning

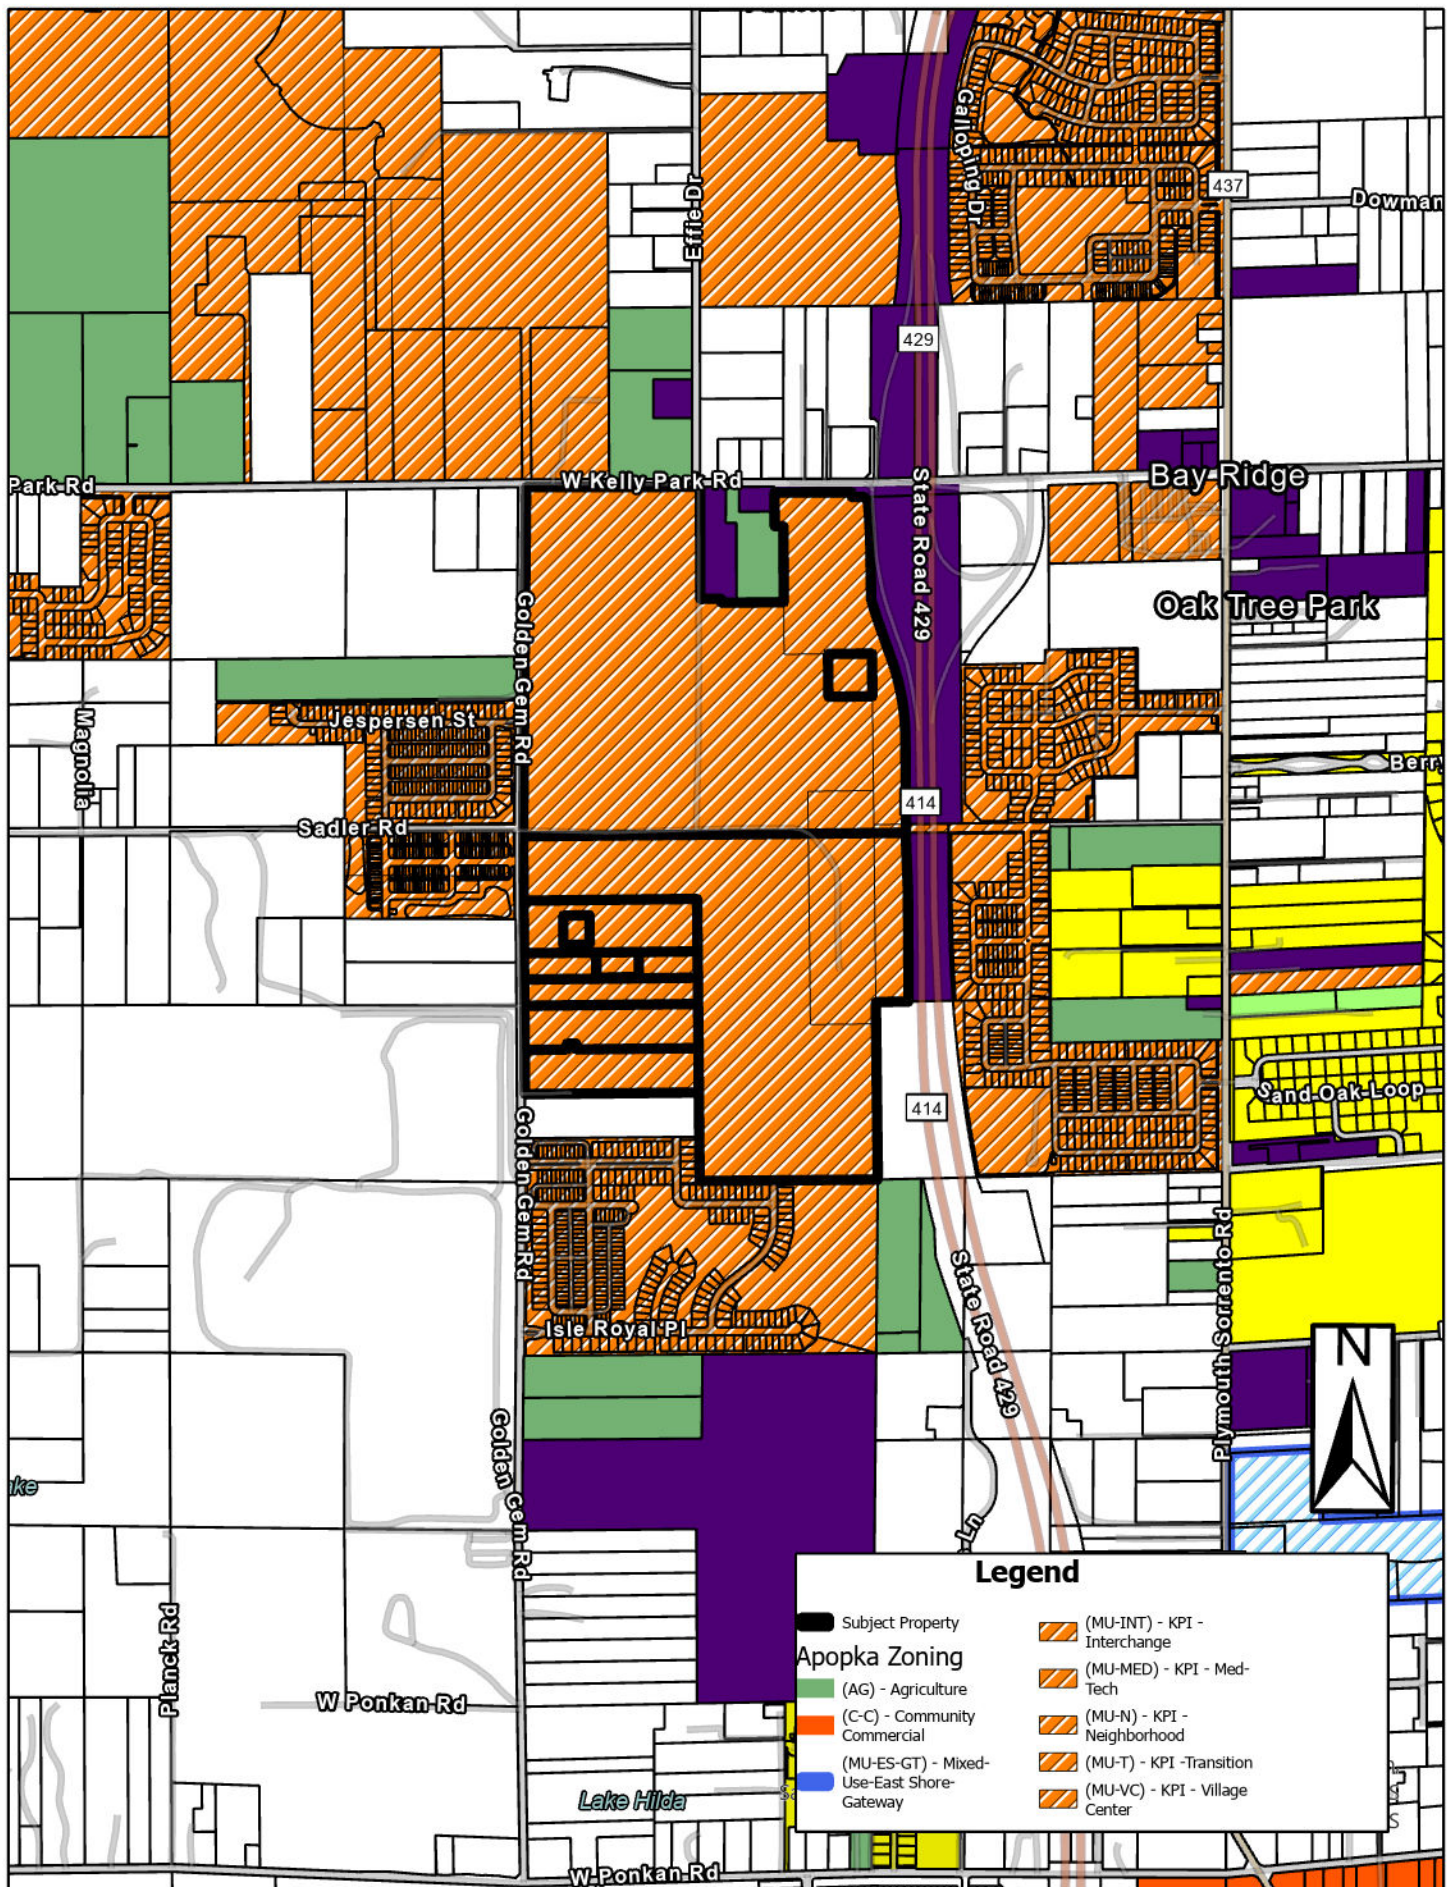

Aerial

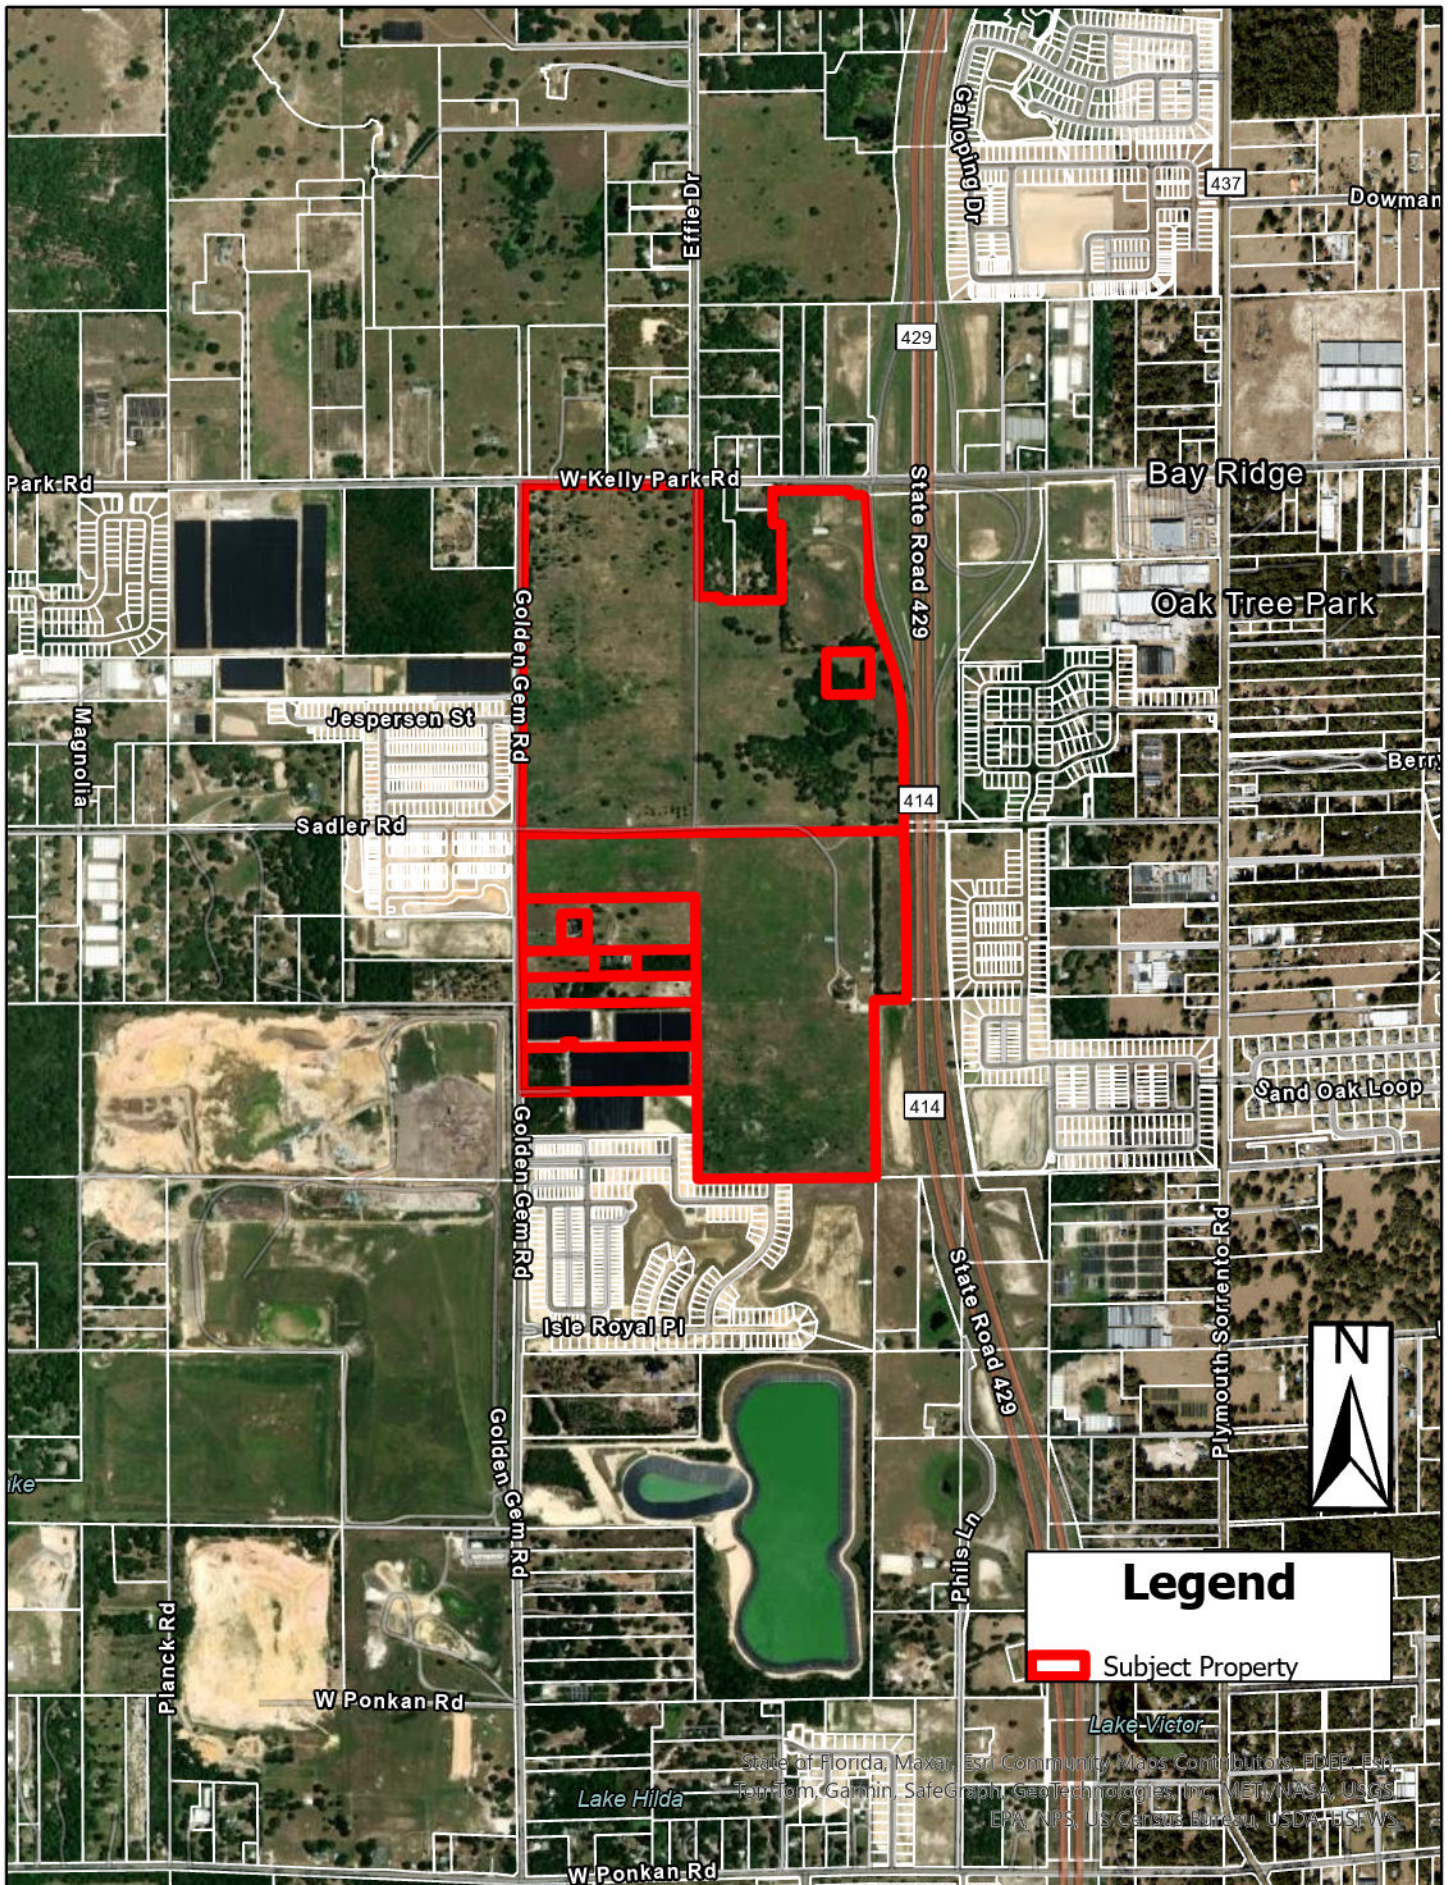

SHANNON SURVEYING, INC.
499 NORTH S.R. 434 – SUITE 2045
ALTAMONTE SPRINGS, FLORIDA, 32714
(407) 774-8372 LB # 6898

WYLD OAKS

A REPLAT OF KELLY PARK CROSSINGS, PLAT BOOK 111, PAGES 122 AND 123
AND A PORTION OF SECTION 13, TOWNSHIP 20 SOUTH, RANGE 27 EAST
CITY OF APOPKA, ORANGE COUNTY, FLORIDA

SHEET 1 OF 4

PLAT BOOK PAGE

WYLD OAKS DEDICATION

KNOW ALL MEN BY THESE PRESENTS, That Kelly Park VB Development, LLC, a Delaware limited liability company, being the owners in fee simple of the lands described in the foregoing caption to this plat, hereby dedicates said lands and plat for the uses and purposes therein expressed as shown hereon and dedicates Sadler Road & Effie Drive & Tracts D & E to the perpetual use of the public.

IN WITNESS WHEREOF, the undersigned, Kelly Park VB Development, LLC, a Delaware limited liability company, has caused these presents to be executed and acknowledged by its undersigned representative thereunto duly authorized on this day of , 2024.

Kelly Park VB Development, LLC,
a Delaware limited liability company

By: KPVB Acquisition, LLC,
a Delaware limited liability company, its Member

By: WO Assignment, LLC,
a Florida limited liability company, its Member

By: _____

Printed Name: Kevin Barry

Title: Manager

Signed in the presence of:

By: _____ By: _____

Printed Name: _____ Printed Name: _____

STATE OF _____ COUNTY OF _____

The foregoing instrument was acknowledged before me by means of ☐ physical presence or ☐ online notarization, this day of _____ by Kevin Barry, _____ as Manager of WO Assignment, LLC, a Florida limited liability company, which is the Member of KPVB Acquisition, LLC, a Delaware limited liability company, which is a member of Kelly Park VB Development, LLC, a Delaware limited liability company, on behalf of the company, who is ☐ personally known to me or ☐ has produced as identification.

NOTARY OF PUBLIC

Signature of Notary: _____

Printed Name: _____

Commission Number: _____

My Commission Expires: _____

DEDICATION

KNOW ALL MEN BY THESE PRESENTS, That LIT Cadence West Kelly Phase I, LLC, a Delaware limited liability company, by virtue of Special Warranty Deed recorded in Official Records Doc# 20230343656, Public Records of Orange County, Florida, being the owners in fee simple of the lands described in the foregoing caption to this plat, hereby dedicates said lands and plat for the uses and purposes therein expressed as shown hereon and dedicates nothing to the perpetual use of the public.

IN WITNESS WHEREOF, the undersigned, LIT Cadence West Kelly Phase I, LLC, a Delaware limited liability company, by virtue of Special Warranty Deed recorded in Official Records Doc# 20230343656, has caused these presents to be executed and acknowledged by its undersigned Officer thereunto duly authorized on this day of , 2024.

LIT Cadence West Kelly Phase I, LLC,
a Delaware limited liability company

By: Cadence Kelly GP 1 LLC,
a Florida limited liability company, its managing member

By: _____

Printed Name: _____

Title: _____

Signed in the presence of:

By: _____ By: _____

Printed Name: _____ Printed Name: _____

STATE OF _____ COUNTY OF _____

The foregoing instrument was acknowledged before me by means of ☐ physical presence or ☐ online notarization, this day of _____ by _____, as _____ of Cadence Kelly GP 1 LLC, a Florida limited liability company, as the managing member of LIT Cadence West Kelly Phase I, LLC, a Delaware limited liability company, on behalf of the company, who is ☐ personally known to me or ☐ has produced as identification.

NOTARY OF PUBLIC

Signature of Notary: _____

Printed Name: _____

Commission Number: _____

My Commission Expires: _____

CERTIFICATE OF APPROVAL BY CITY ENGINEER

THIS IS TO CERTIFY, that on _____ the foregoing plat was examined and approved by:

City Engineer: _____ Date _____

CERTIFICATE OF APPROVAL BY COUNTY COMPTROLLER

I HEREBY CERTIFY that the foregoing plat was recorded in Orange County Official Records _____

on _____ as Doc No. _____

County Comptroller in and for Orange County, Florida

By: _____

LEGAL DESCRIPTION:


A Replat of Kelly Park Crossings, according to the plat thereof as recorded in Plat Book 111, Pages 122 and 123, Public Records of Orange County, Florida and a portion of Section 13, Township 20 South, Range 27 East, Orange County, Florida, being more particularly described as follows

Beginning at the South quarter corner of Section 13, Township 20 south, Range 27 East, Orange County, Florida; thence run S89°31'40"W, along the South line of the Southwest quarter of said Section 13 for a distance of 1356.86 feet; thence departing said South line, run N00°29'47"W for a distance of 673.93 feet to a point on the North line of the North 1/2 of the Southwest quarter of the Southwest quarter of said Section 13; thence run S89°23'24"W along said North line for a distance of 1325.15 feet; to a point on the Easterly right of way line of Golden Gem Road, as recorded in Official Records Book 61, Page 315 of the Public Records of Orange County, Florida; thence departing said North line, run N00°21'03"W along said Easterly right of way line for a distance of 2018.83 feet to a point on the North line of the Southwest quarter of aforesaid Section 13; thence run N00°29'36"E, continuing along said Easterly right of way line for a distance of 2603.70 feet to a point on the South right of way line of Kelly Park Road according to Deed Book 398, Page 190 of the aforesaid public records; thence departing said Easterly right of way line, run N89°53'52"E, along said South right of way line for a distance of 1324.32 feet; thence departing said South right of way line, run S00°04'14"E for a distance of 853.16 feet; thence run N89°34'17"E for a distance of 160.19 feet; thence run S00°25'43"E for a distance of 30.00 feet; thence run N89°34'17"E, along a line parallel with the South line of the Northeast quarter of the Northwest quarter of said Section 13 for a distance of 476.16 feet; thence run N00°21'18"W for a distance of 579.54 feet; thence run S89°53'52"W for a distance of 66.00 feet; thence run N00°21'18"W for a distance of 256.00 feet to a point on the South right of way line of Kelly Park Road according to Document Number 20140460923 of the aforesaid Public Records of Orange County, Florida; thence run the following 2 courses along said South right of way line: N89°53'52"E for a distance of 588.40 feet; thence run S00°29'13"E for a distance of 35.75 feet to a point on the South limited access right of way line of State Road Number 429/Wekiva Parkway; thence run the following courses along the South and West limited access right of way line: N89°17'56"E for a distance of 90.86 feet; thence run S47°15'37"E for a distance of 44.44 feet; thence run S03°35'05"E for a distance of 266.15 feet; thence run S00°49'55"E for a distance of 485.06 feet to the point on a non tangent curve, concave Northeasterly having a radius of 2003.86 feet, with a chord bearing of S17°19'29"E, and a chord distance of 152.02 feet; thence run Southeasterly along the arc of said curve through a central angle of 04°20'51" for a distance of 152.05 feet to a point on a non tangent line; thence run S19°30'03"E for a distance of 334.38 feet to a point on a non tangent curve, concave Westerly having a radius of 1815.86 feet, with a chord bearing of S09°55'47"E, and a chord distance of 603.87 feet; thence run Southerly along the arc of said curve through a central angle of 19°08'34" for a distance of 606.68 feet to a point of tangency; thence run S00°21'30"E for a distance of 800.00 feet; thence run S02°15'59"E for a distance of 360.40 feet; thence run S00°22'19"E for a distance of 845.51 feet; thence run S88°57'47"W for a distance of 249.88 feet; thence run S00°38'28"E for a distance of 1350.83 feet to the point of beginning.

Contains 13,254,910 square feet or 304.291 acres, more or less.

GENERAL NOTES:

- Bearings shown hereon are based on the South line of the Southwest 1/4 of Section 13–20–27 as being S89°31'40"W as shown on the plat of Kelly Park Crossings, Plat Book 111, Pages 122 and 123, Public Records of Orange County, Florida.
- All lot lines are radial, unless otherwise noted non–radial.
- All platted utility easements shall provide that such easements shall also be easements for the construction, installation, maintenance, and operation of cable television services; provided, however, no such construction, installation, maintenance, and operation of cable television services shall interfere with the facilities and services of an electric, telephone, gas, or other public utility. In the event a cable television company damages the facilities of a public utility, it shall be solely responsible for the damages. This section shall not apply to those private easements granted to or obtained by a particular electric, telephone, gas, or other public utility. Such construction, installation, maintenance, and operation shall comply with the national electrical safety code as adopted by the Florida Public Service Commission.
- Tracts A and B shown hereon are designated as stormwater retention/detention tracts and are hereby reserved by Kelly Park VB Development, LLC for conveyance by separate instrument to Golden Gem Community Development District established pursuant to Chapter 190, Florida Statutes, or a non–profit property owners' association. Tract C previously has been conveyed to Golden Gem Community Development District and is designated as stormwater retention/detention tract.
- The property which is the subject of this Plat is encumbered by that certain Declaration of Covenants, Easements & Restrictions for Wyld Oaks dated November 21, 2013 under Instrument No. 20230677899 of the Public Records of Orange County Florida as amended, which establishes various covenants, easements and restrictions applicable to the property and provides for owners within the property to be members of Wyld Oaks Community Association, Inc., a Florida a non–profit corporation.

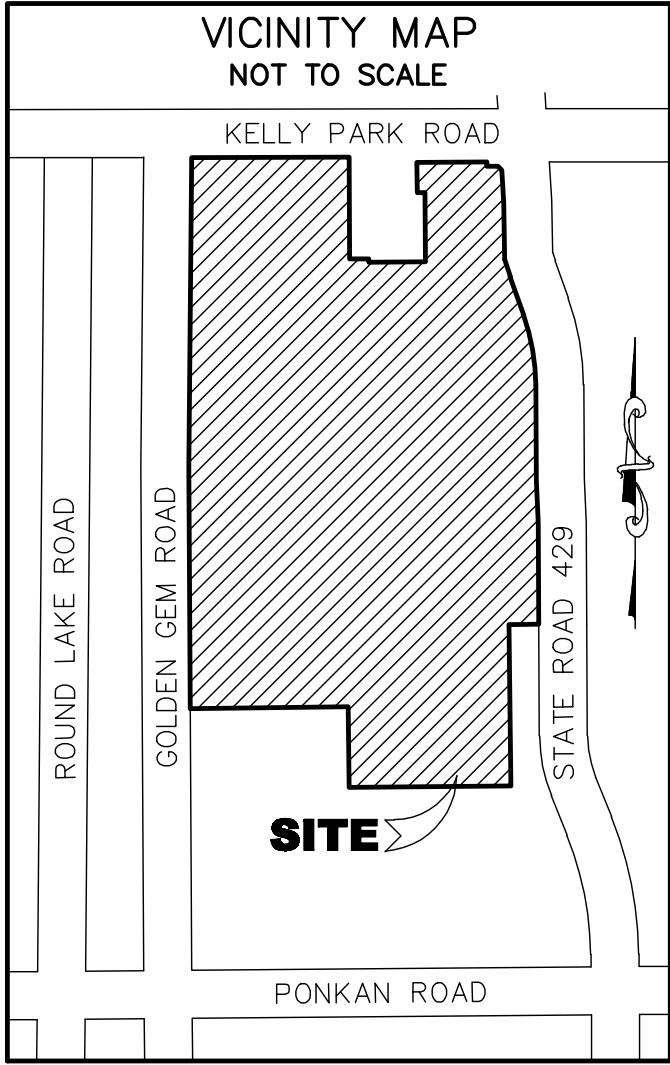

NOTICE: THIS PLAT, AS RECORDED IN ITS GRAPHIC FORM, IS THE OFFICIAL DEPICTION OF THE SUBDIVIDED LANDS DESCRIBED HEREIN AND WILL IN NO CIRCUMSTANCES BE SUPPLANTED IN AUTHORITY BY ANY OTHER GRAPHIC OR DIGITAL FORM OF THE PLAT.

NOTICE: THERE MAY BE ADDITIONAL RESTRICTIONS THAT ARE NOT RECORDED ON THIS PLAT THAT MAY BE FOUND IN THE PUBLIC RECORDS OF THIS COUNTY.

Golden Gem Community Development District

As owner of Tract C of the plat hereof by virtue of Special Warranty Deed recorded in Official Records Doc# 20240349059, Public Records of Orange County, Florida, the Chair/Vice–Chair of the Board of Supervisors of the Golden Gem Community Development District hereby consents to and joins in to the recording of this instrument and the dedications shown hereon.

Chair/Vice–Chair

Witness

Witness

CERTIFICATE OF APPROVAL BY MUNICIPALITY

THIS IS TO CERTIFY, that on _____ the City Council of the City of Apopka approved the foregoing plat.

Mayor, City of Apopka

Date

Attested by City Clerk

City Clerk, Susan M. Bone

Date

QUALIFICATION STATEMENT OF SURVEYOR AND MAPPER

KNOW ALL MEN BY THESE PRESENTS, That the undersigned, being a professional surveyor and mapper that has prepared the foregoing plat and was made under my direction and supervision and that the plat complies with all the requirements of chapter 177 and that said land is located in the City of Apopka, Orange County, Florida.

JAMES R. SHANNON JR. PSM REGISTRATION No. 4671
SHANNON SURVEYING, INC. – LB No.6898
499 North S.R. 434 – SUITE 2045 ALTAMONTE SPRINGS,
FLORIDA, 32714, (407) 774–8372

Date

CERTIFICATE OF APPROVAL BY APOPKA PLANNING COMMISSION

THIS IS TO CERTIFY, that on _____ 2024 the Apopka Planning Commission approved the foregoing plat.

Chairman

Date

QUALIFICATION STATEMENT OF REVIEWING SURVEYOR

Pursuant to Section 177.081, Florida Statutes, I have reviewed this plat for conformity to Chapter 177 of the Florida Statutes and that said plat complies with the technical requirements of that Chapter; provided however, that my review does not include field verification of any of the coordinates, points or measurements shown on this plat.

Printed Name:
Registration No.

Date

SHEET INDEX

SHEET 1 OF 4 – Legal description, dedication,
Surveyor's notes & legend

SHEET 2 OF 4 – Plat Boundary

SHEETS 3 & 4 – Lot and Easement geometry

LEGEND:



- RECOVERED 4"x4" CM PRM LB 6723
UNLESS OTHERWISE NOTED
- RECOVERED AS NOTED
- SET NAIL & DISK PCP 4671
(PERMANENT CONTROL POINT)
- INDICATES CENTERLINE
- NUMBER
- CM – CONCRETE MONUMENT
- CCR – CERTIFIED CORNER RECORD
- ID – IDENTIFICATION
- LB – LICENSED BUSINESS CERTIFICATION
- NT – NON TANGENT
- ORB – OFFICIAL RECORDS BOOK
- PB – PLAT BOOK
- PG – PAGE
- RM – PERMANENT REFERENCE MONUMENT
- P.T. – POINT OF TANGENCY
- P.O.L. – POINT ON LINE
- D – DELTA (CENTRAL ANGLE)
- CH – CHORD
- CB – CHORD BEARING
- R – RADIUS
- L – LENGTH
- CL – CENTERLINE
- PRM – PERMANENT REFERENCE MARKER

WYLD OAKS



A REPLAT OF KELLY PARK CROSSINGS, PLAT BOOK 111, PAGES 122 AND 123
AND A PORTION OF SECTION 13, TOWNSHIP 20 SOUTH, RANGE 27 EAST
CITY OF APOPKA, ORANGE COUNTY, FLORIDA

SHEET 2 OF 4

PLAT BOOK _____ PAGE _____

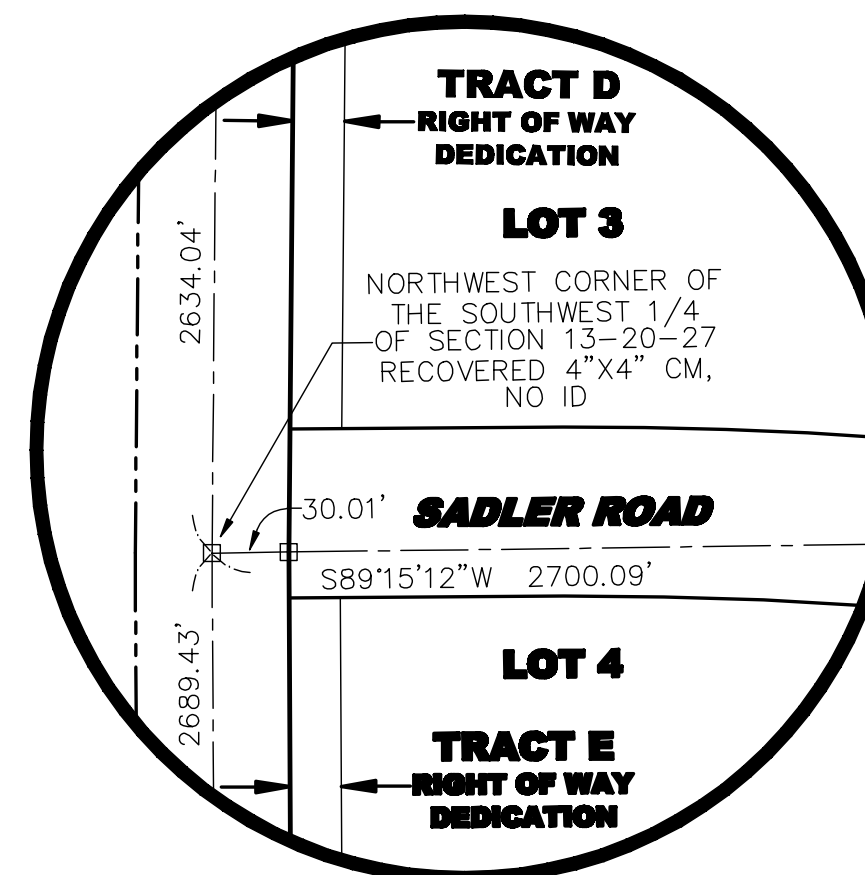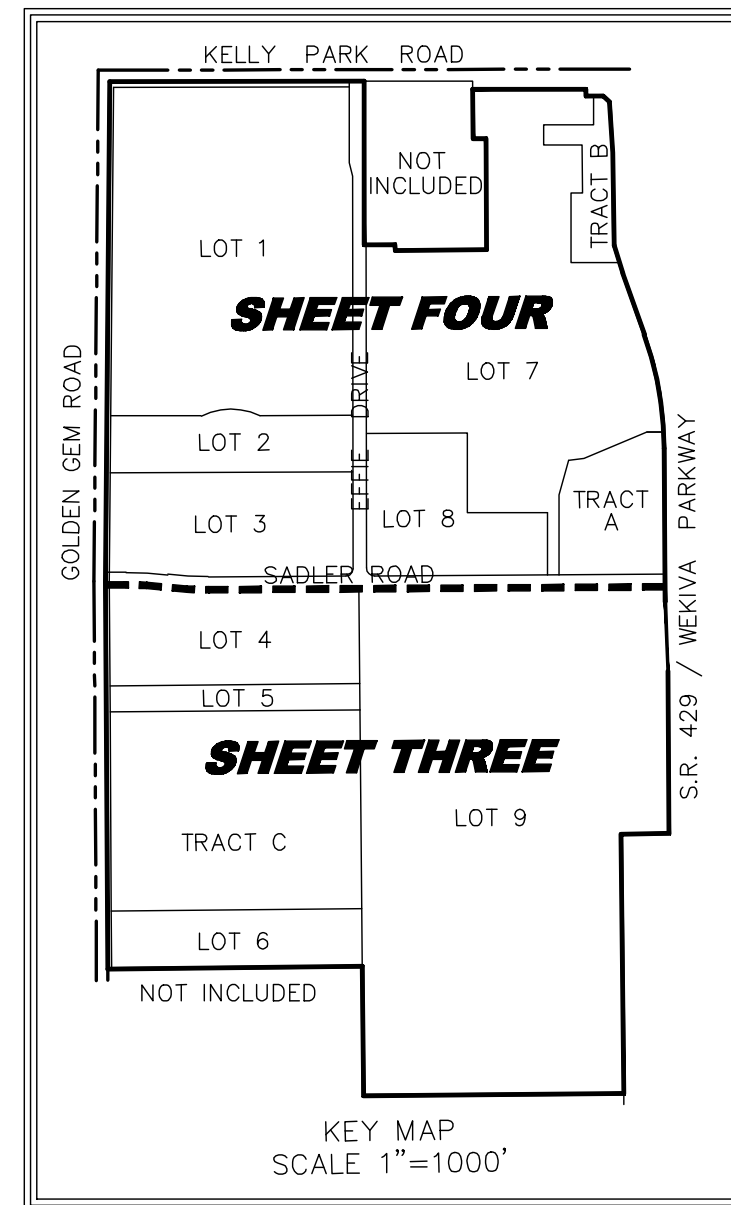

- LEGEND:**
- - RECOVERED 4"x4" CM, PRM, LB 6723
UNLESS OTHERWISE NOTED
 - - RECOVERED AS NOTED
 - - SET NAIL & DISK PCP 4671
(PERMANENT CONTROL POINT)
 - # - INDICATES CENTERLINE
NUMBER
 - CM - CONCRETE MONUMENT
 - CCR - CERTIFIED CORNER RECORD
 - ID - IDENTIFICATION
 - LB - LICENSED BUSINESS CERTIFICATION
 - NT - NON TANGENT
 - ORB - OFFICIAL RECORDS BOOK
 - PB - PLAT BOOK
 - PG - PAGE
 - RM - PERMANENT REFERENCE MONUMENT
 - P.T. - POINT OF TANGENCY
 - P.O.L. - POINT ON LINE
 - D - DELTA (CENTRAL ANGLE)
 - CH - CHORD
 - CB - CHORD BEARING
 - R - RADIUS
 - L - LENGTH
 - CL - CENTERLINE
 - PRM - PERMANENT REFERENCE MARKER

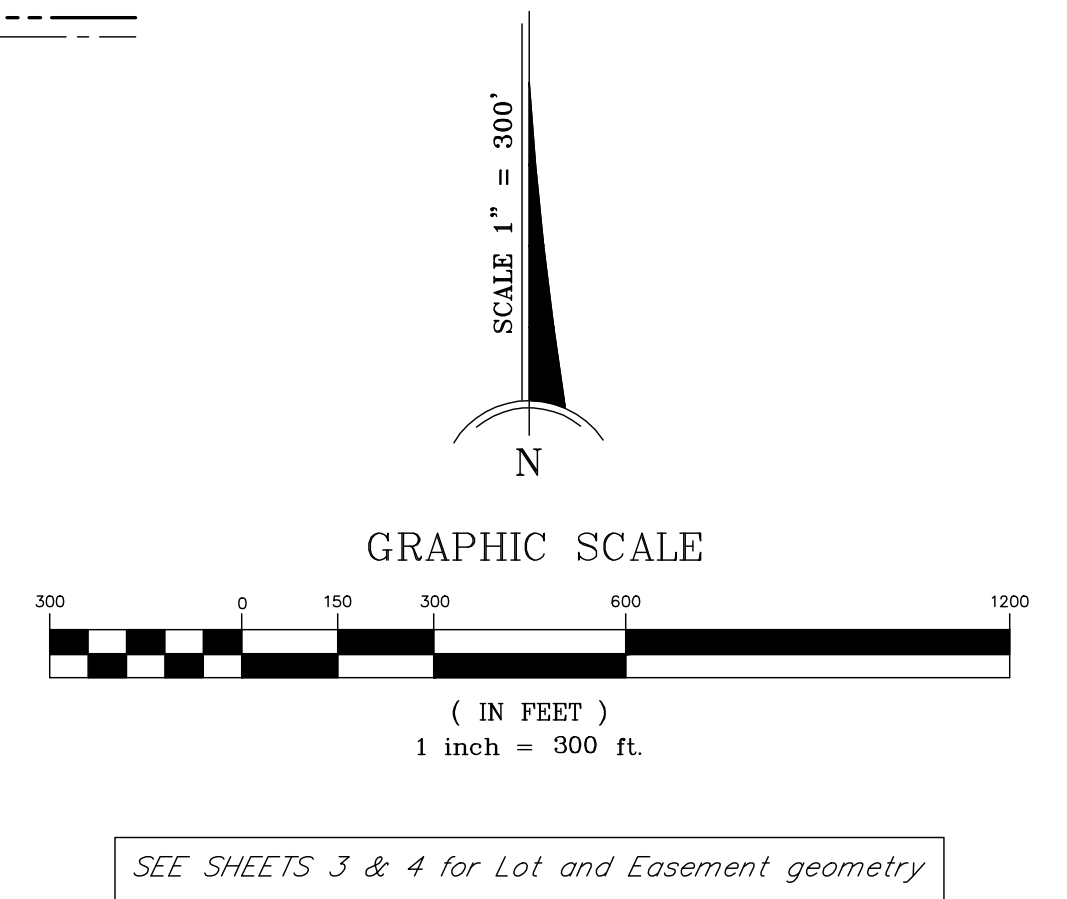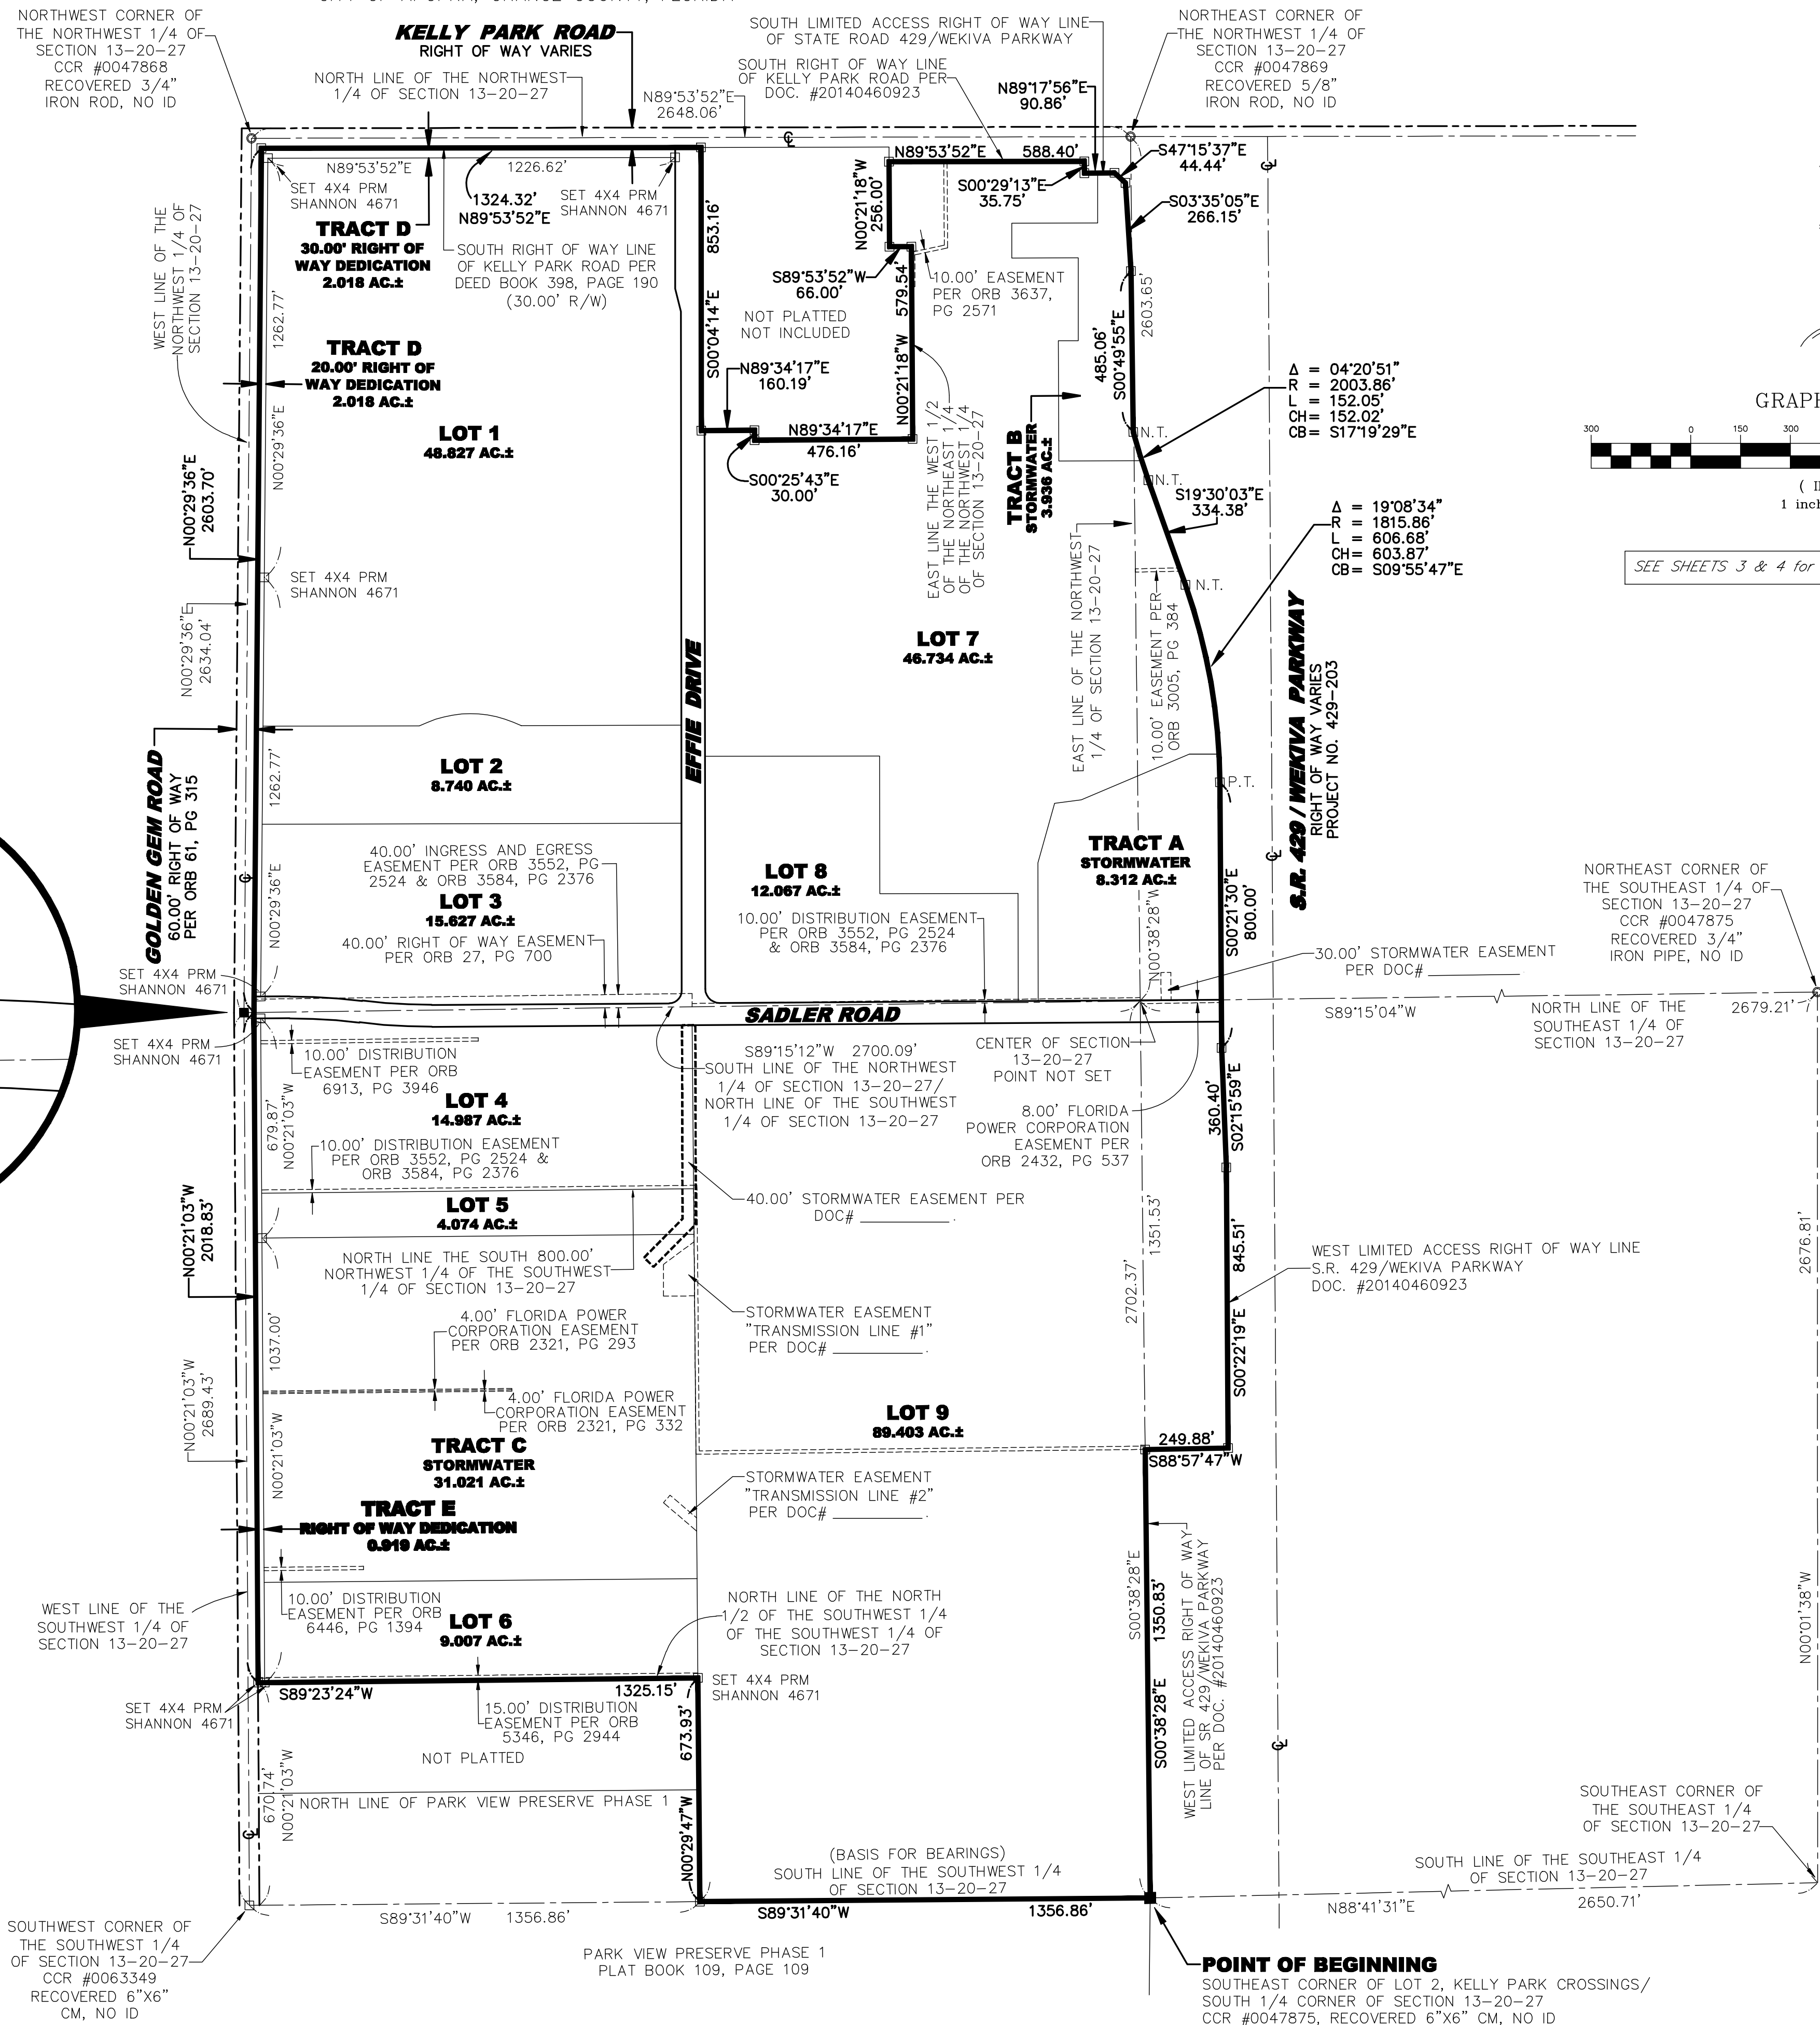




SHANNON SURVEYING, INC.
499 NORTH S.R. 434 - SUITE 2045
ALTAMONTE SPRINGS, FLORIDA, 32714
(407) 774-8372 LB # 6898

WYLD OAKS

A REPLAT OF KELLY PARK CROSSINGS, PLAT BOOK 111, PAGES 122 AND 123
AND A PORTION OF SECTION 13, TOWNSHIP 20 SOUTH, RANGE 27 EAST
CITY OF AOPKA, ORANGE COUNTY, FLORIDA

SHEET 3 OF 4

PLAT BOOK _____ PAGE _____

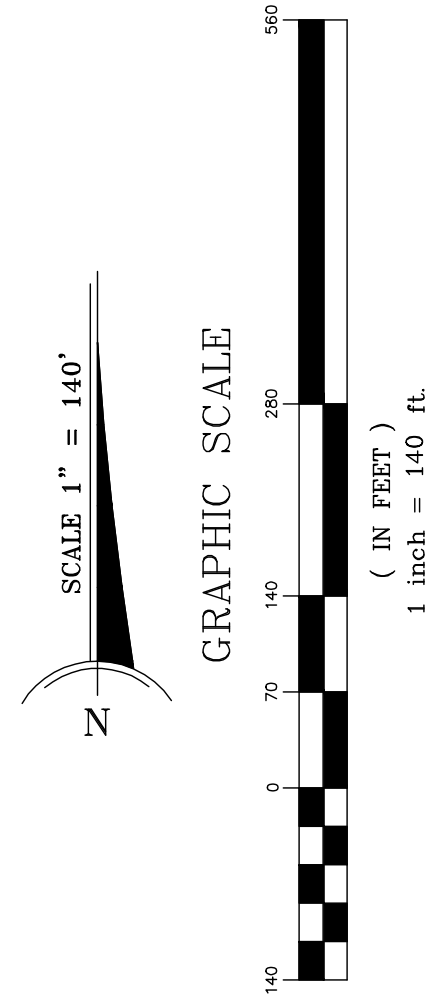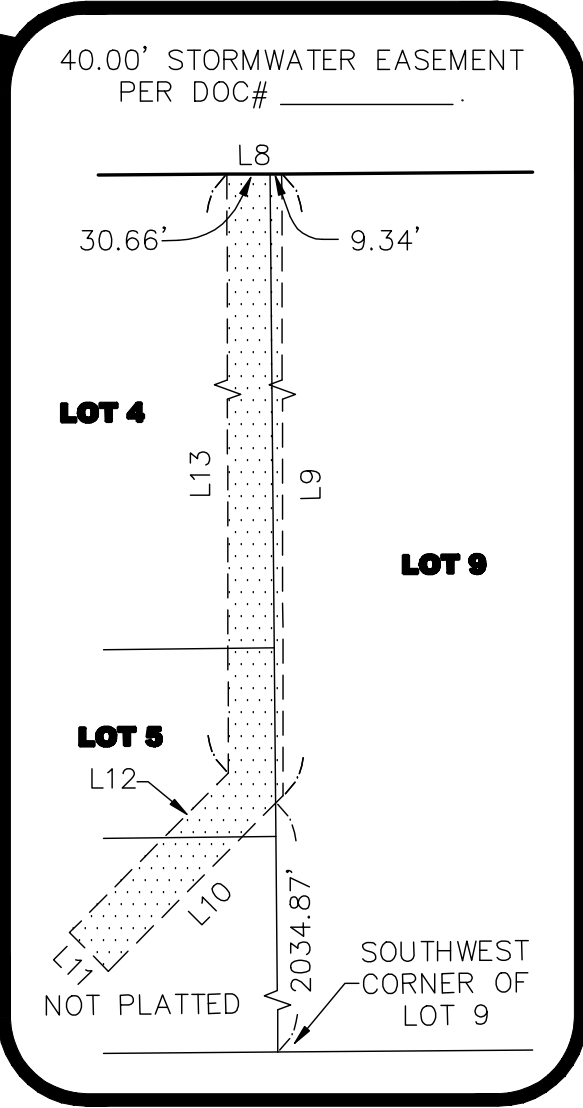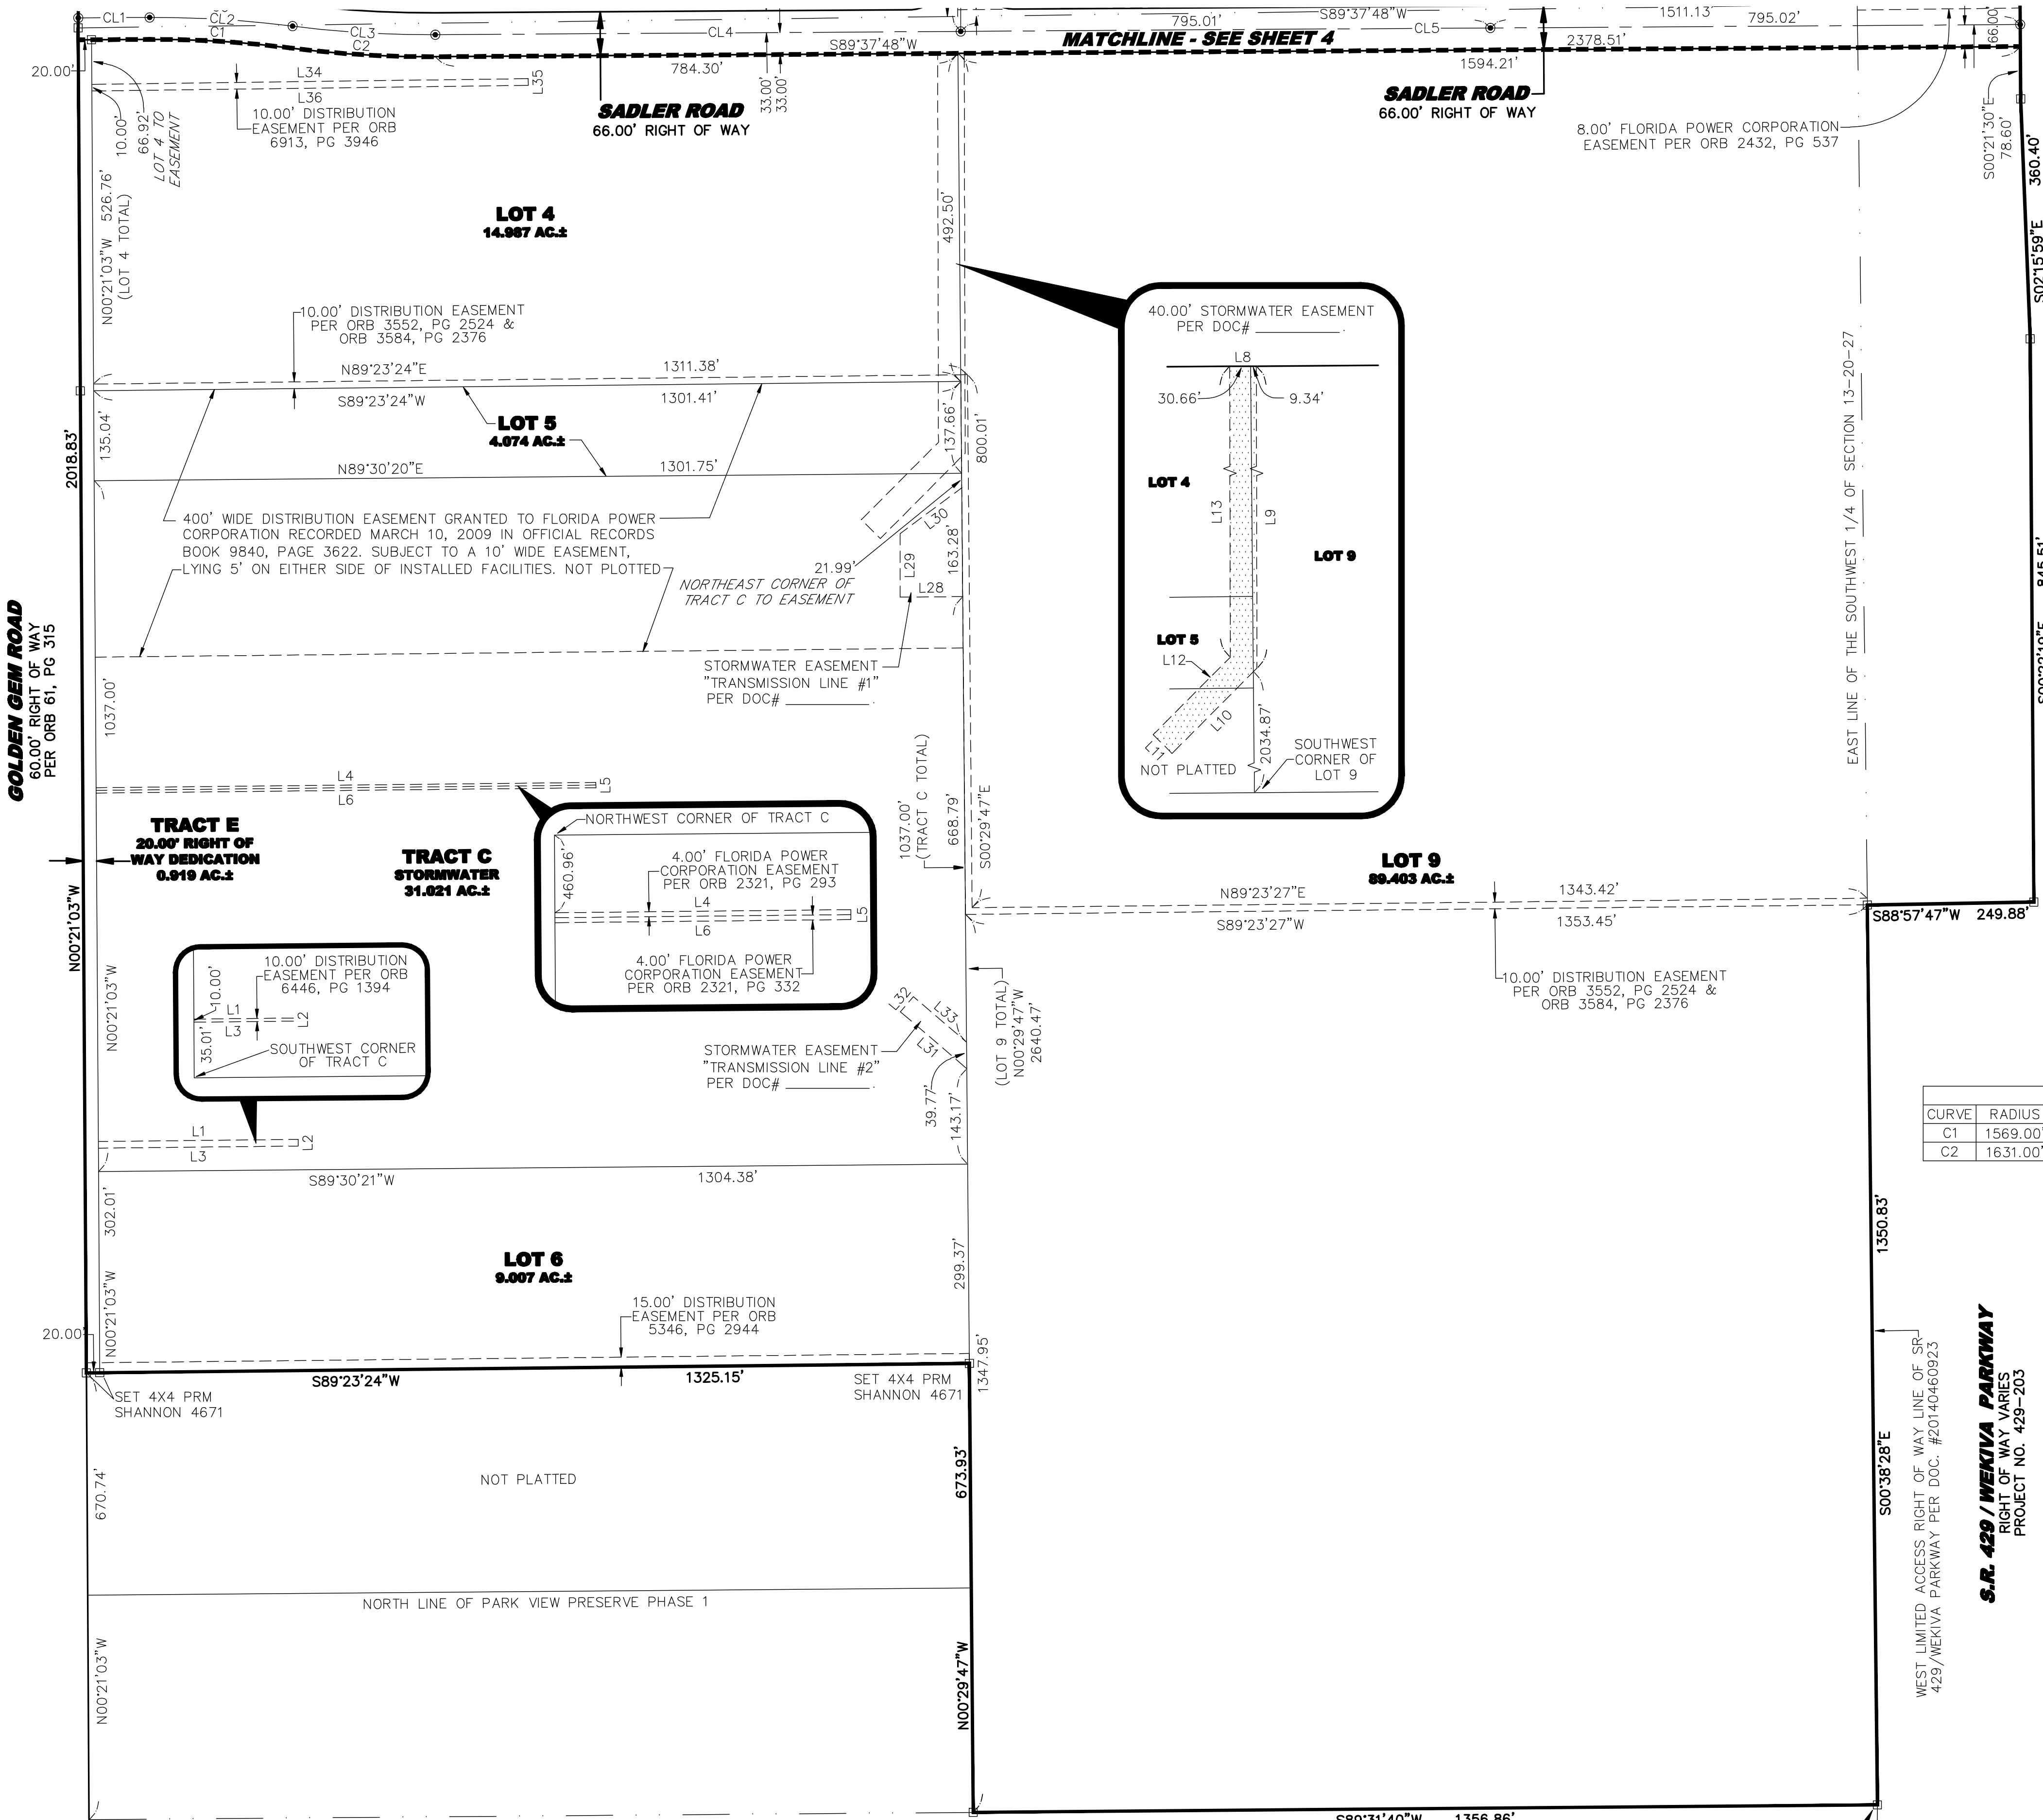

LINE TABLE		
LINE	BEARING	LENGTH
L1	N89°23'24"E	300.00'
L2	S00°21'03"E	10.00'
L3	S89°23'24"W	300.00'
L4	N89°23'27"E	750.00'
L5	S00°21'03"E	8.00'
L6	S89°23'27"W	750.00'
L7	N89°37'48"E	107.41'
L8	N89°37'48"E	40.00'
L9	S00°07'42"E	600.16'
L10	S44°49'45"W	180.59'
L11	N45°10'15"W	40.00'
L12	N44°49'45"E	164.04'
L13	N00°07'42"W	583.44'
L28	S89°27'53"W	94.06'
L29	N00°00'00"W	95.46'
L30	N53°26'27"E	115.33'
L31	N49°27'55"W	131.16'
L32	N40°15'49"E	30.00'
L33	S49°27'55"E	105.06'
L34	N89°15'12"E	654.96'
L35	S00°44'48"E	10.00'
L36	S89°15'12"W	655.03'

CURVE TABLE					
CURVE	RADIUS	DELTA	LENGTH	CH. BEARING	CHORD
C1	1569.00'	07°41'38"	210.69'	N86°31'23"W	210.53'
C2	1631.00'	07°41'38"	219.02'	S86°31'23"E	218.85'

- LEGEND:
- - RECOVERED 4"x4" CM "LB 6723 (P.R.M.)" UNLESS OTHERWISE NOTED
 - - RECOVERED AS NOTED INDICATES CENTERLINE
 - CM - CONCRETE MONUMENT
 - CCR - CERTIFIED CORNER RECORD
 - ID - IDENTIFICATION
 - LB - LICENSED BUSINESS CERTIFICATION
 - N.T. - NON TANGENT
 - ORB - OFFICIAL RECORDS BOOK
 - PB - PLAT BOOK
 - PG - PAGE
 - PRM - PERMANENT REFERENCE MONUMENT
 - P.T. - POINT OF TANGENCY



City of Apopka CITY COUNCIL STAFF REPORT

Section: BUSINESS (Action Item)

Item #: 2.

Meeting Date: September 4, 2024

Department: Community Development

SUBJECT:

Crossroads at Kelly Park Phase 1B – Plat

REQUEST:

Approve the Crossroads at Kelly Park Phase 1B – Plat

SUMMARY:

Owner(s): Galvin Land Services, LLC and Kelly Park Land Investments, LLC

Applicant: Poulos & Bennett, LLC c/o Melissa Martinez

Parcel Identification Number(s): 11-20-27-0000-00-013

Location: 4338 Ondich Road

Future Land Use: Mixed-Use

Zoning District: KPI-MU (Kelly Park Interchange – Mixed-Use)

Proposed Use: 175 single family lots

Tract Size: 29.03 +/- acres

Density/Intensity: 4.82 +/- dwelling units per acre

Zoning Report:

Direction	Future Land Use	Zoning	Present Use
North	Rural Settlement and County Rural	AG (Agriculture) and County A-1 (Citrus Rural)	Single-family residences and vacant
East	Mixed-Use and County Rural	KPI-MU (Kelly Park Interchange – Mixed-Use) and County A-1 (Citrus Rural)	Single-family residences, vacant and agricultural facilities
South	Mixed-Use, Rural Settlement and County Rural	KPI-MU, AG and County A-1	Vacant
West	Mixed-Use and Rural Settlement	KPI-MU and AG	Single-family residences, vacant and agricultural facilities

PROJECT SUMMARY:

The applicant has submitted the Crossroads at Kelly Park Phase 1B – Plat for consideration, creating 140 residential lots, as well as alley, park tracts, and easements. This plat also creates nine tracts for open space and amenities. This Plat is consistent with the Kelly Park Property - Major Development Plan approved by the City Council on August 3, 2022 and the Crossroads at Kelly Park Phase 1B – Construction Site Plan approved by the Development Review Committee on October 4, 2023.

ACCESS:

Access to this phase of the Crossroads Development is proposed on Kelly Park Road via Waypointe Boulevard, as well as, connections to the proposed and future developments to the south, north, west and east adjacent properties.

PUBLIC HEARING SCHEDULE:

August 13, 2024 - Planning Commission (5:30 P.M.)
September 4, 2024 - City Council (1:30 P.M.)

FUNDING SOURCE:

Not applicable.

RECOMMENDED MOTION:

Development Review Committee (DRC):

Recommends approval of the Crossroads at Kelly Park Phase 1B – Plat.

Planning Commission:

At its meeting on August 13, 2024, the Planning Commission unanimously recommended approval of the Crossroads at Kelly Park Phase 1B – Plat.


Recommended Motion – Planning Commission:

Approve the Crossroads at Kelly Park Phase 1B – Plat.


ATTACHMENTS:

- 1. Maps
- 2. Crossroads at Kelly Park, Phase 1B - Plat

Vicinity

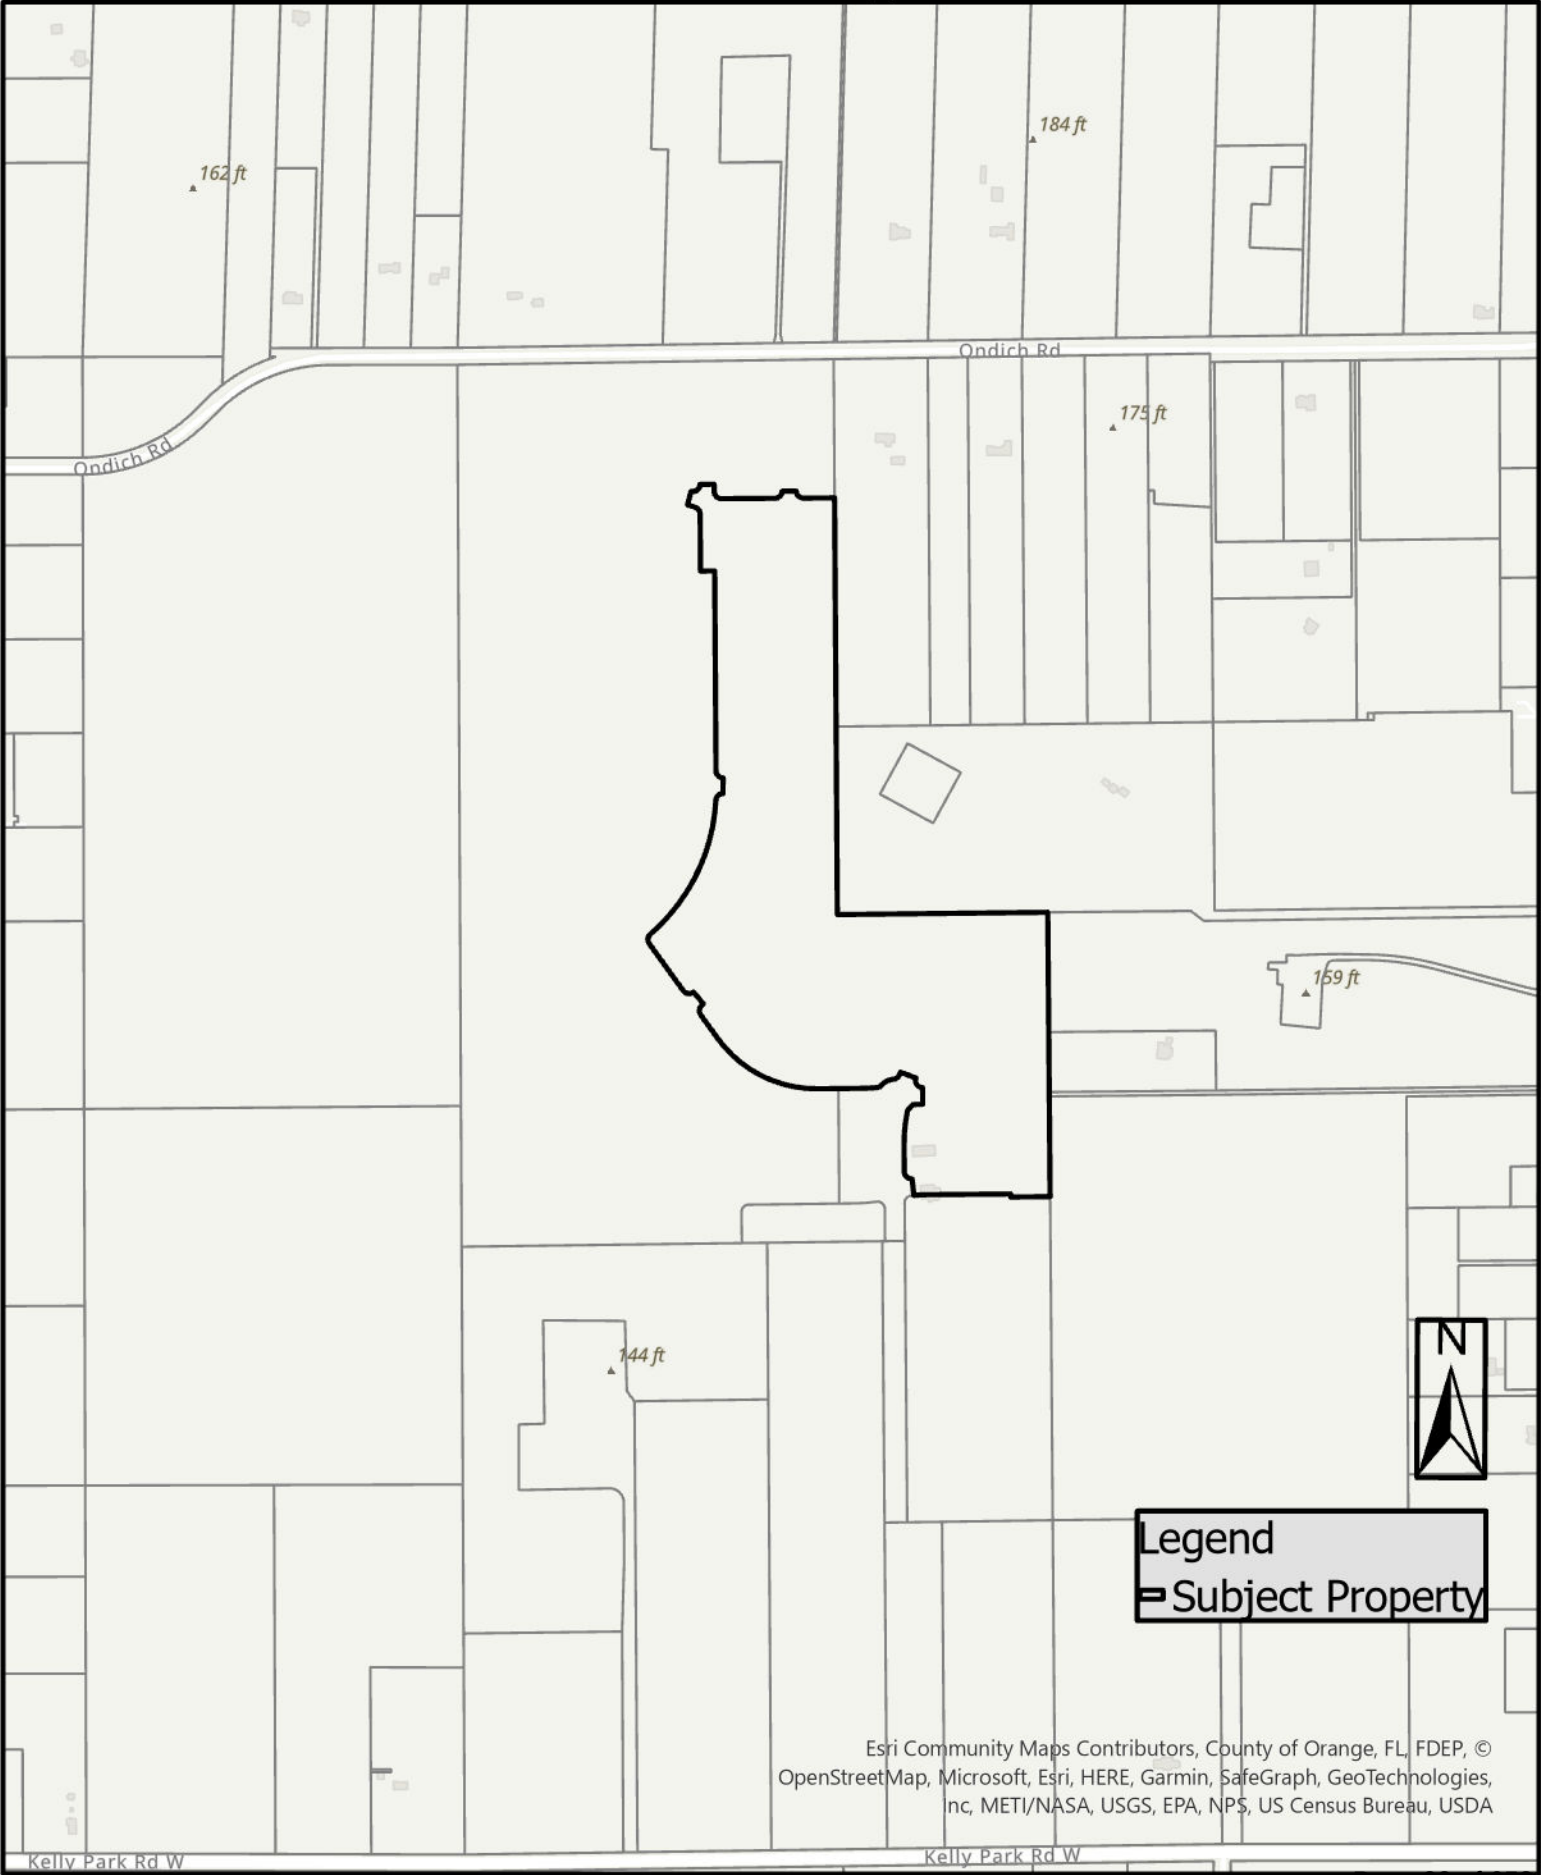


Aerial

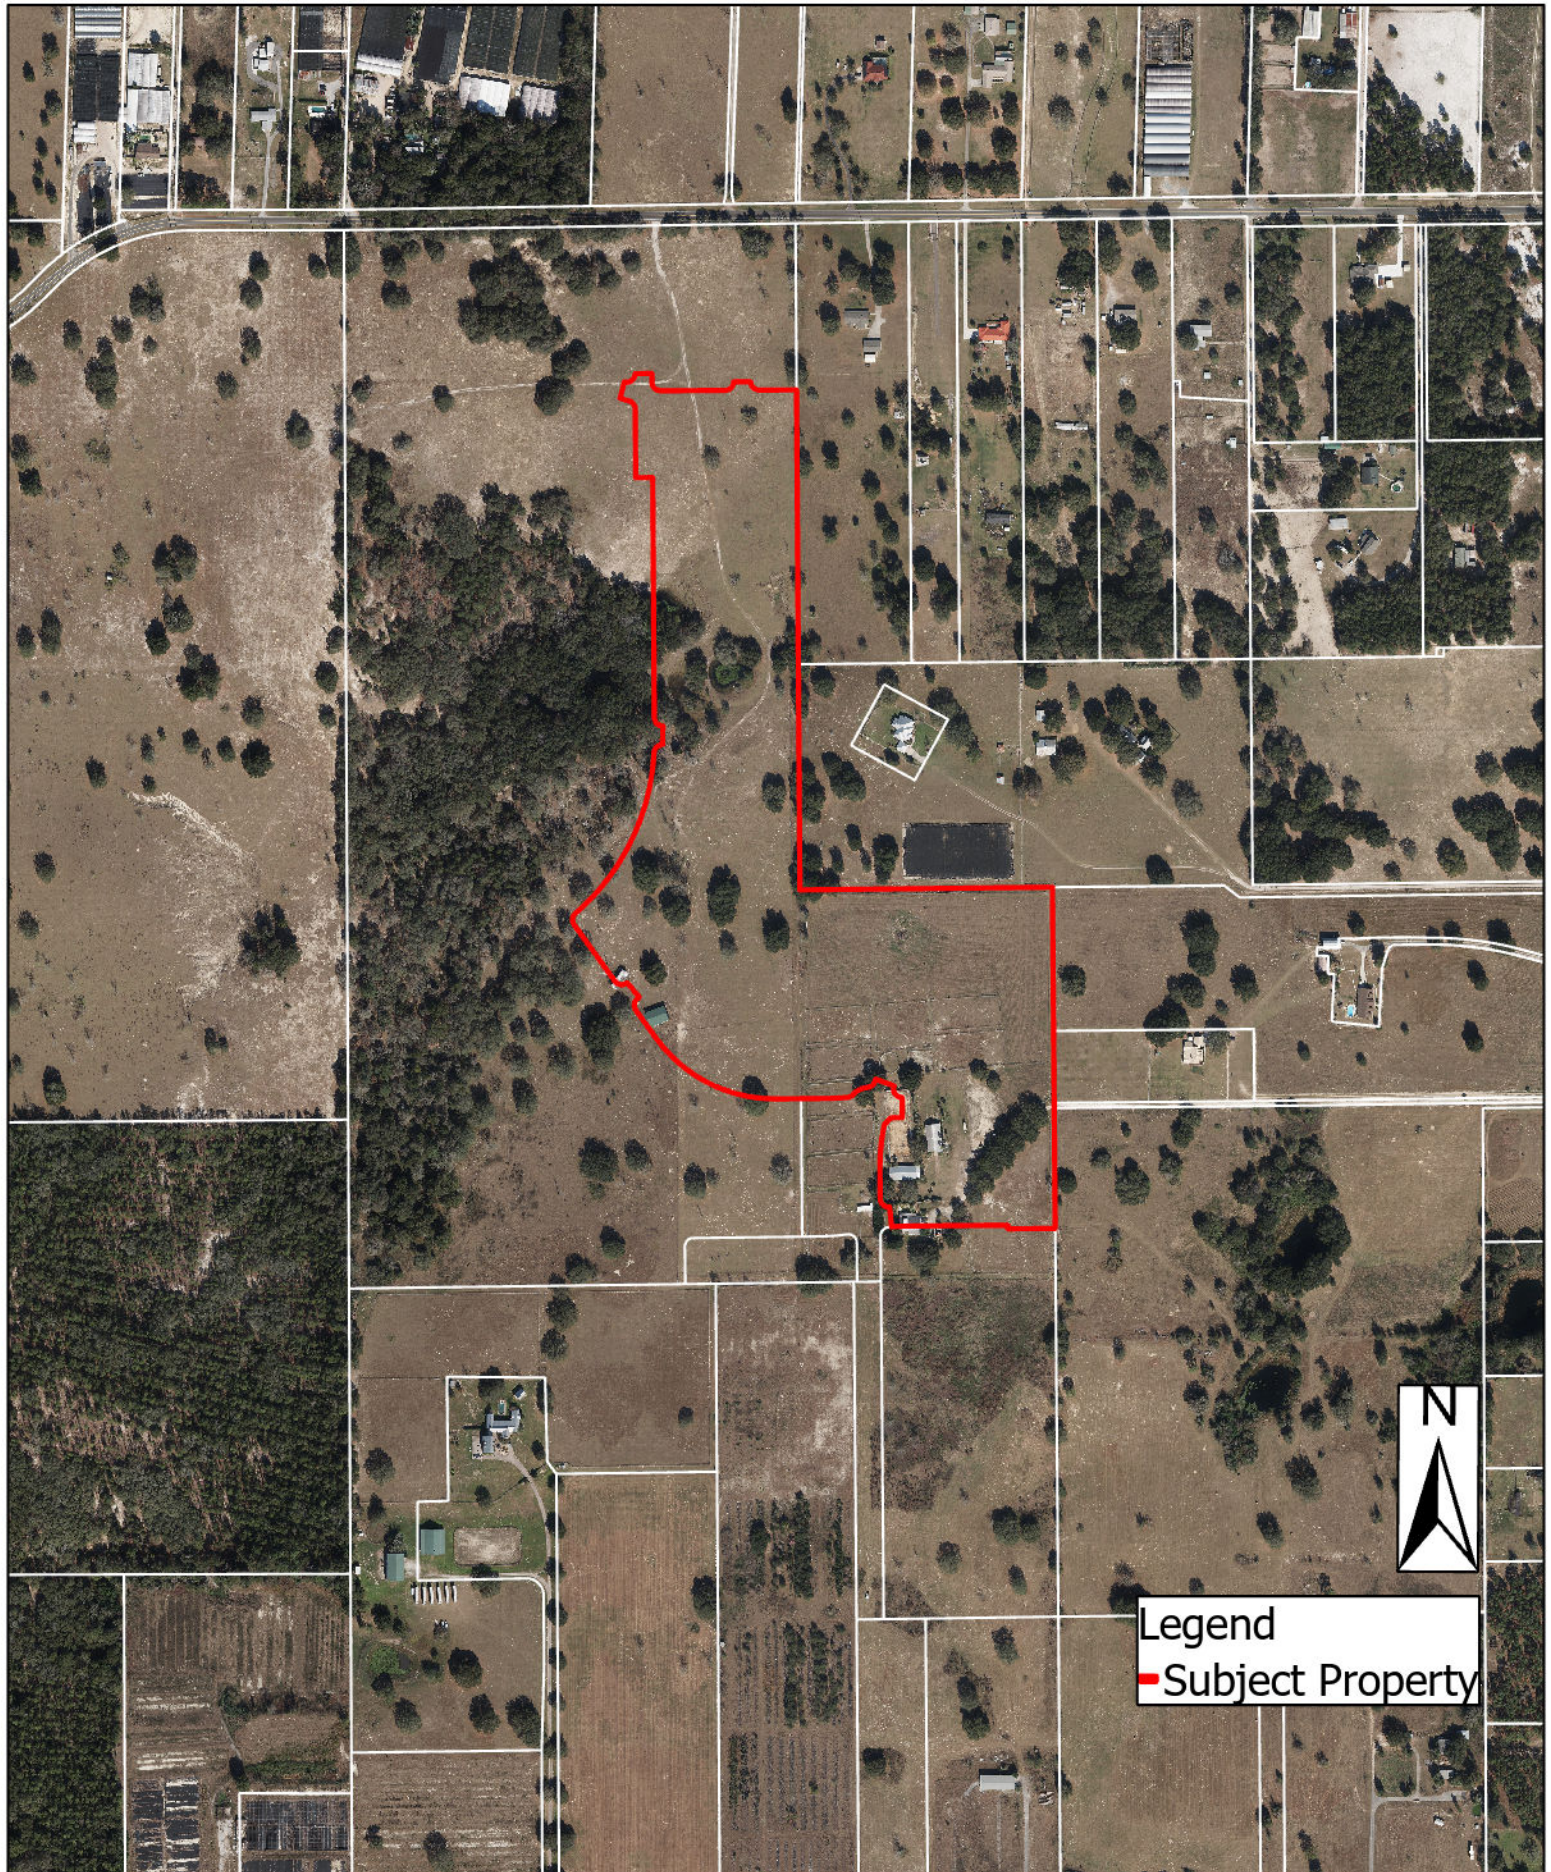


Legend
- Subject Property

Future Land Use

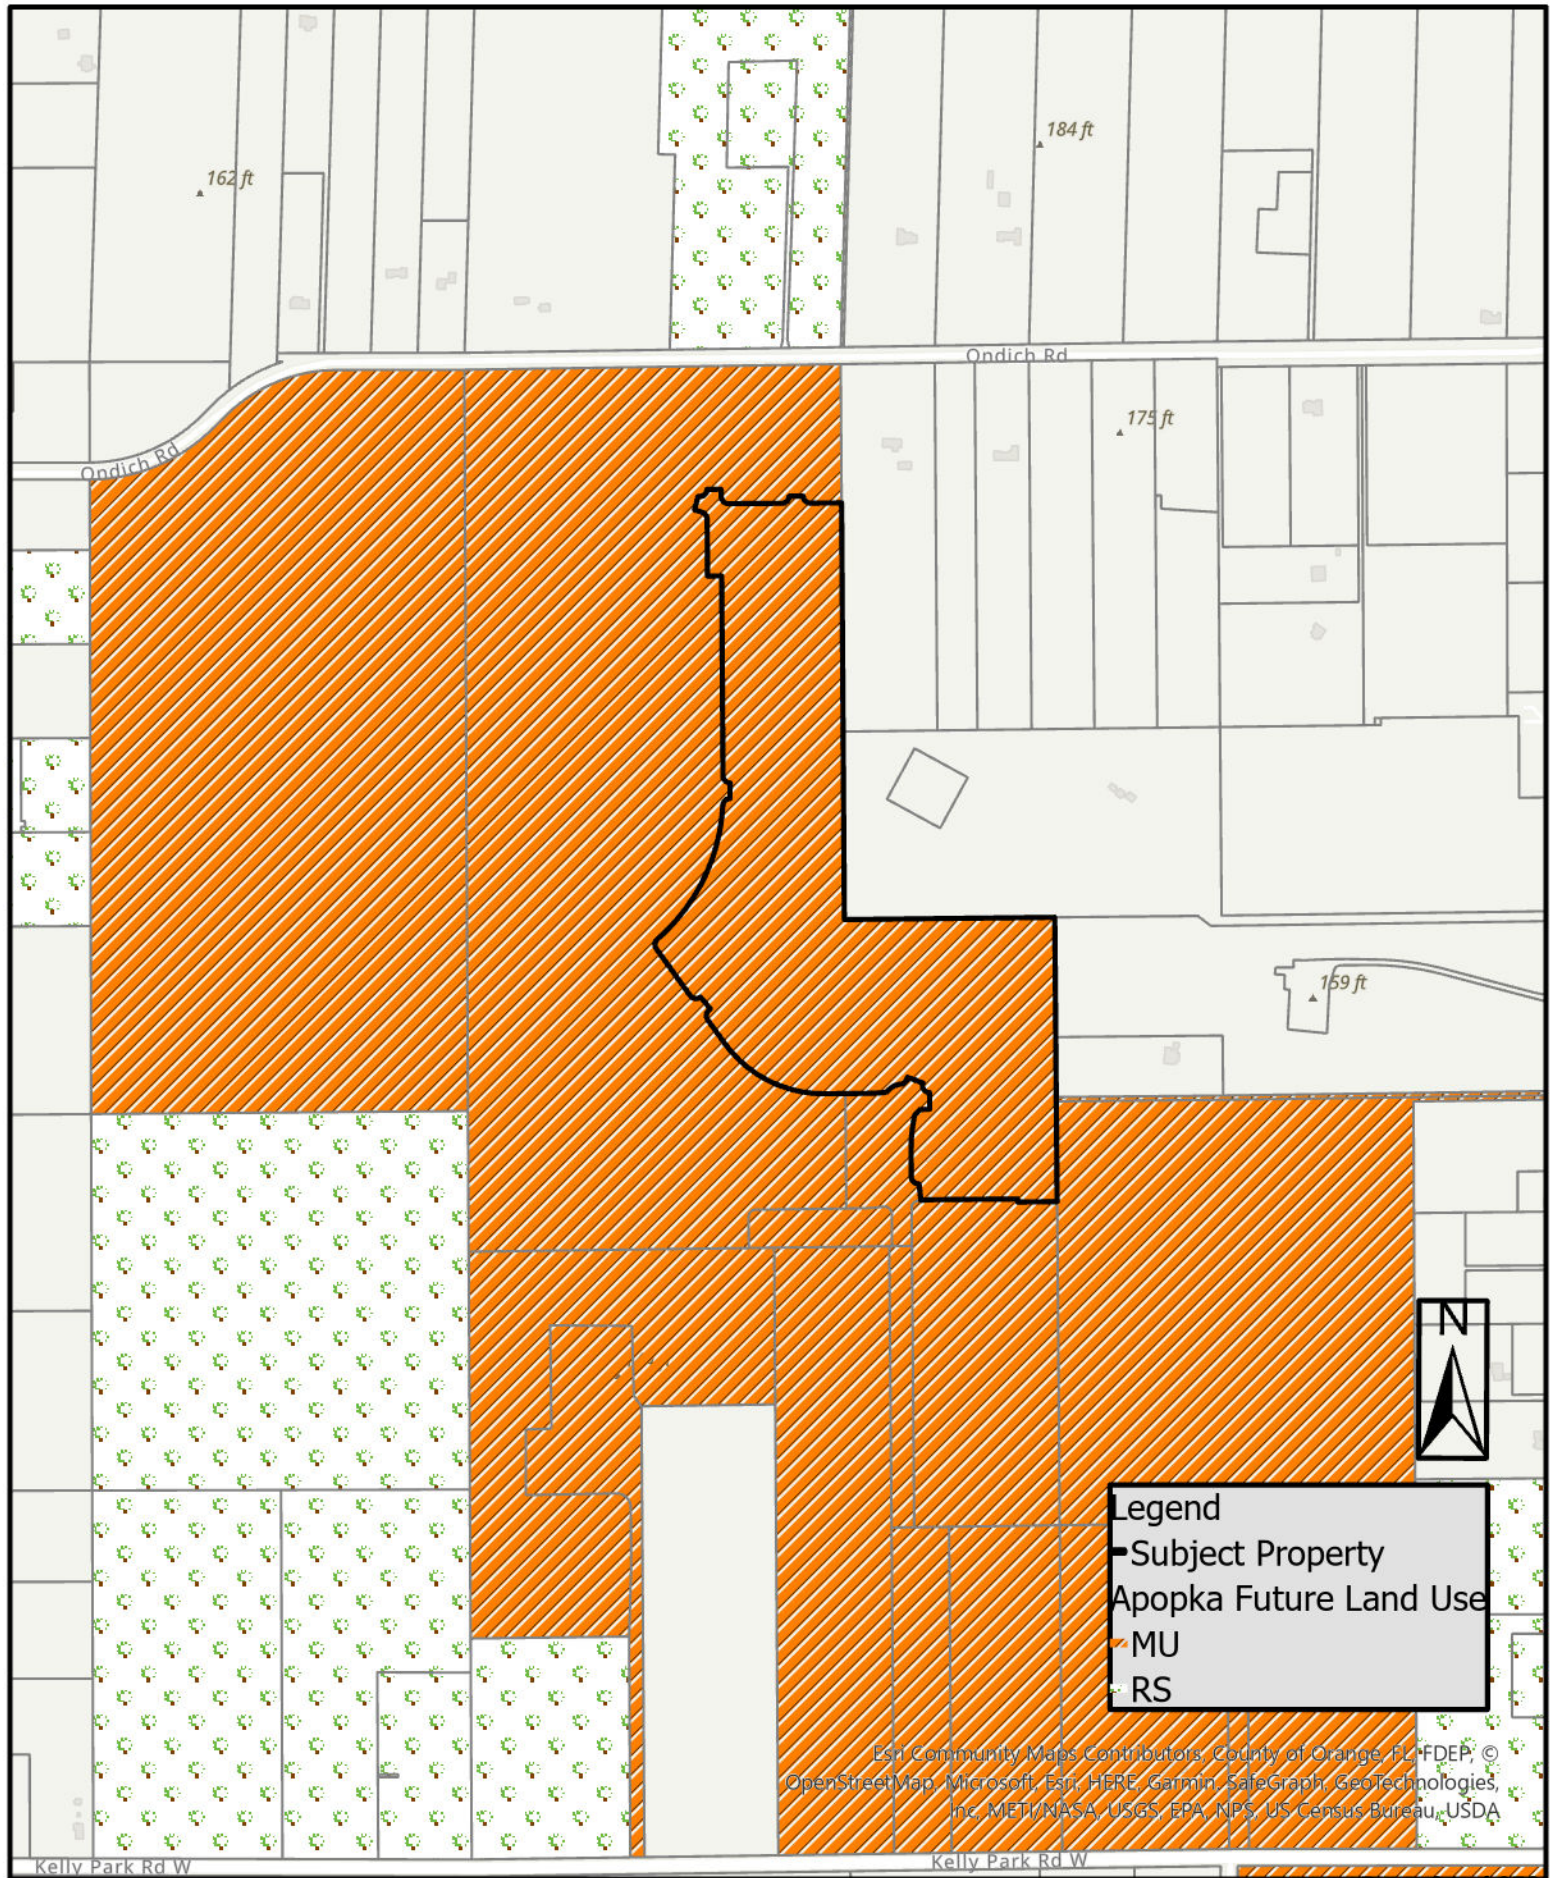

Zoning

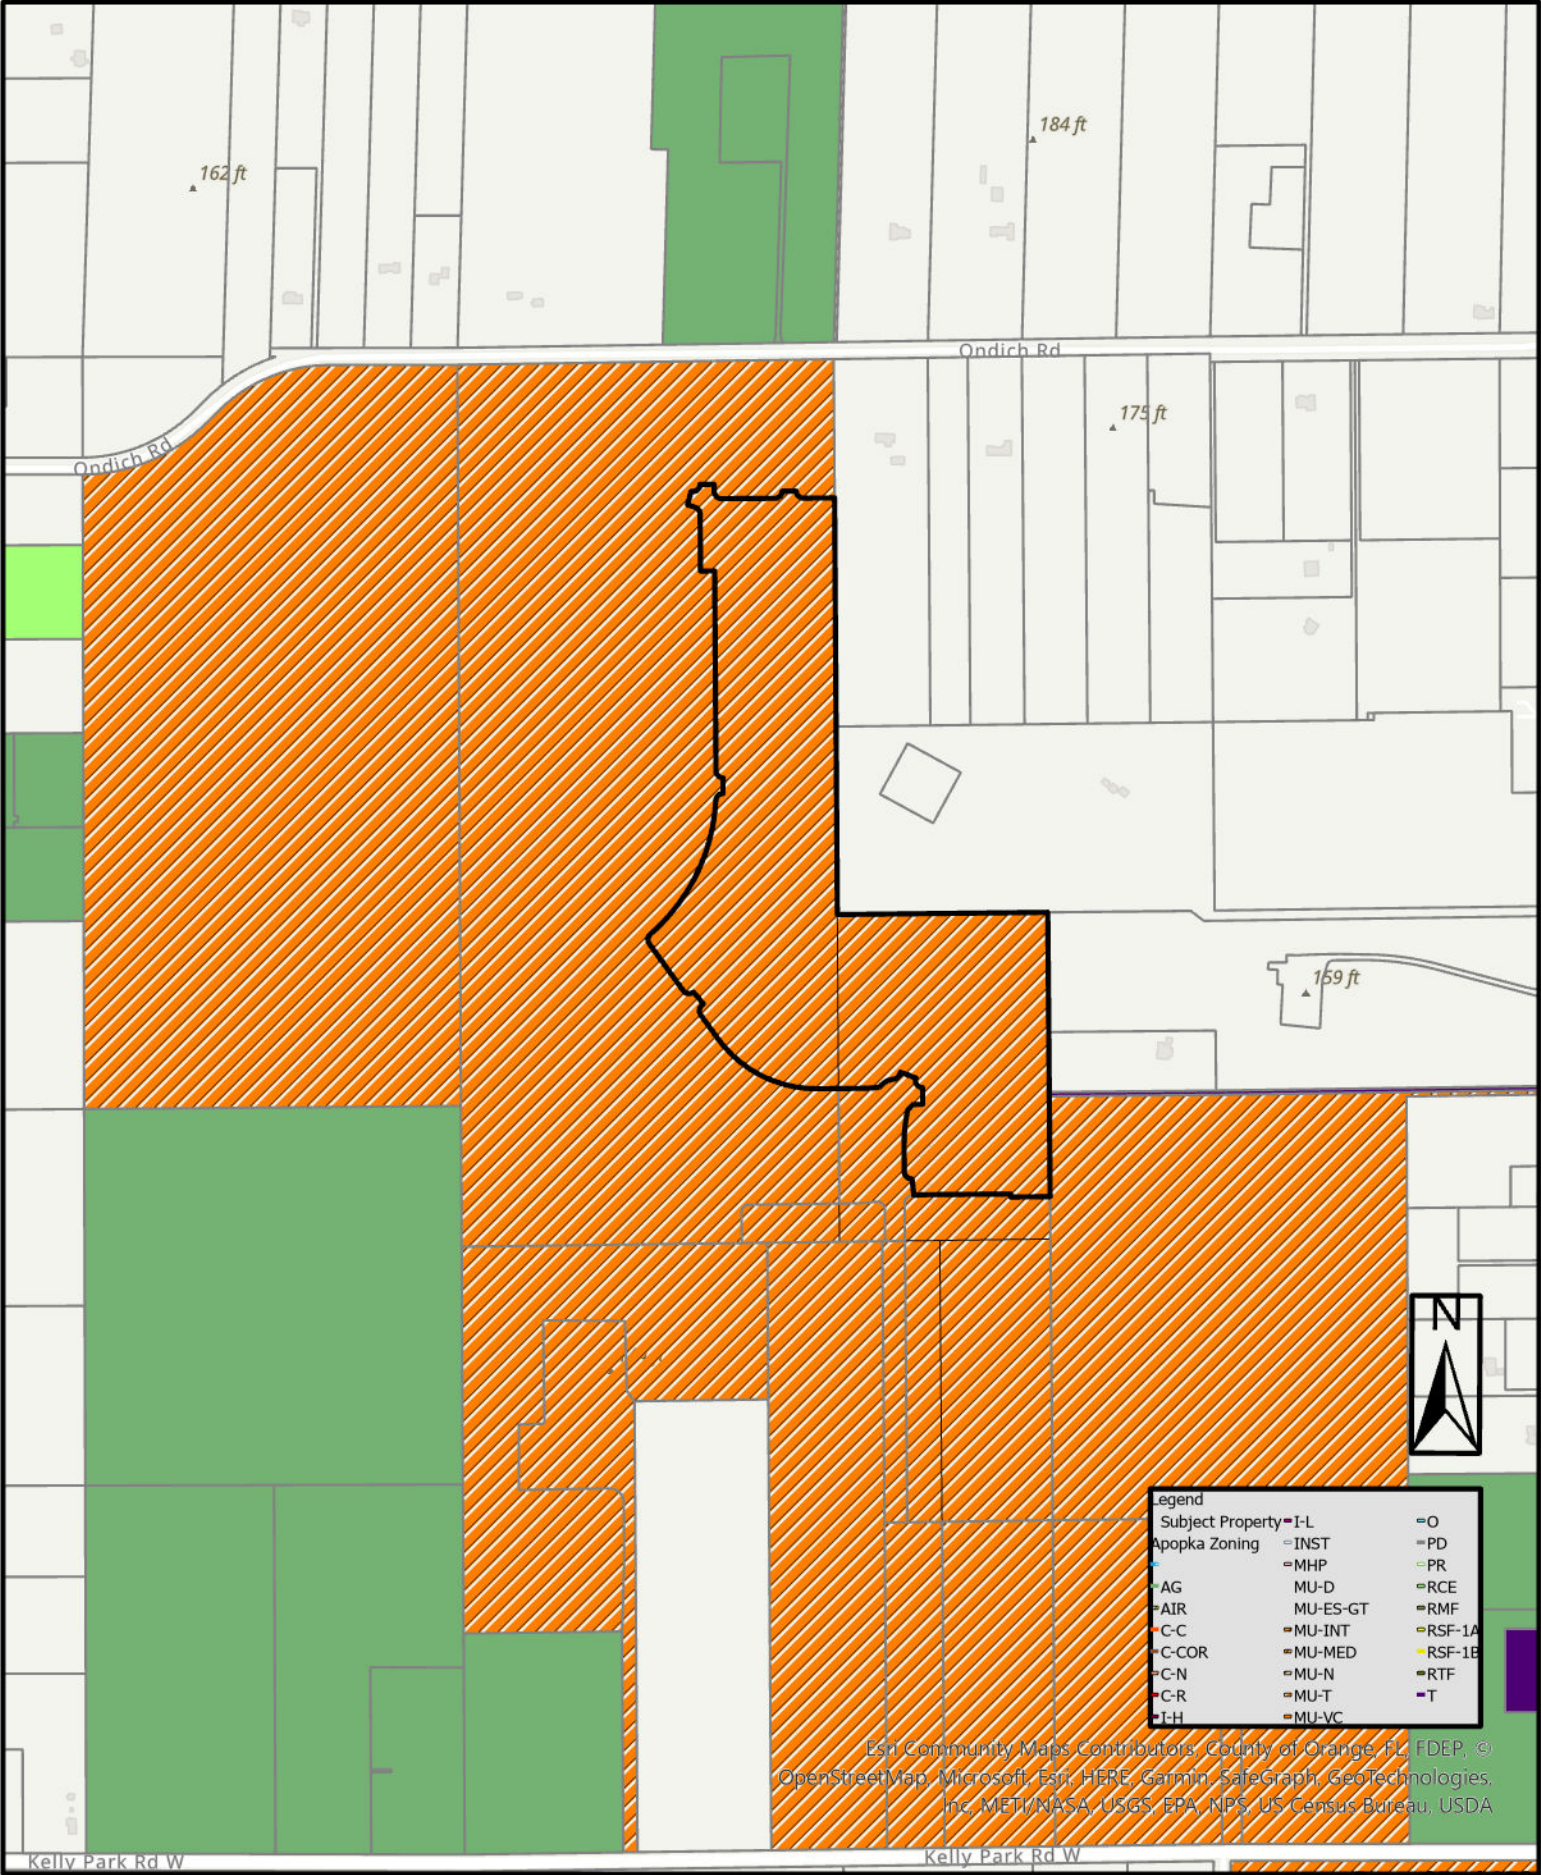

Esri Community Maps Contributors, County of Orange, FL, FDEP, © OpenStreetMap, Microsoft, Esri, HERE, Garmin, SafeGraph, GeoTechnologies, Inc, METI/NASA, USGS, EPA, NPS, US Census Bureau, USDA


CROSSROADS AT KELLY PARK PHASE 1B

SHEET 2 OF 6

PLAT
BOOK

PAGE

A REPLAT OF TRACT FD-1B OF CROSSROADS AT KELLY PARK PHASES 1-2, 1-3 AND 2, AS RECORDED
IN PLAT BOOK _____ PAGE(S) _____ OF THE PUBLIC RECORDS OF ORANGE COUNTY, FLORIDA.
LYING IN SECTION 11, TOWNSHIP 20 SOUTH, RANGE 27 EAST
CITY OF APOPKA, ORANGE COUNTY, FLORIDA

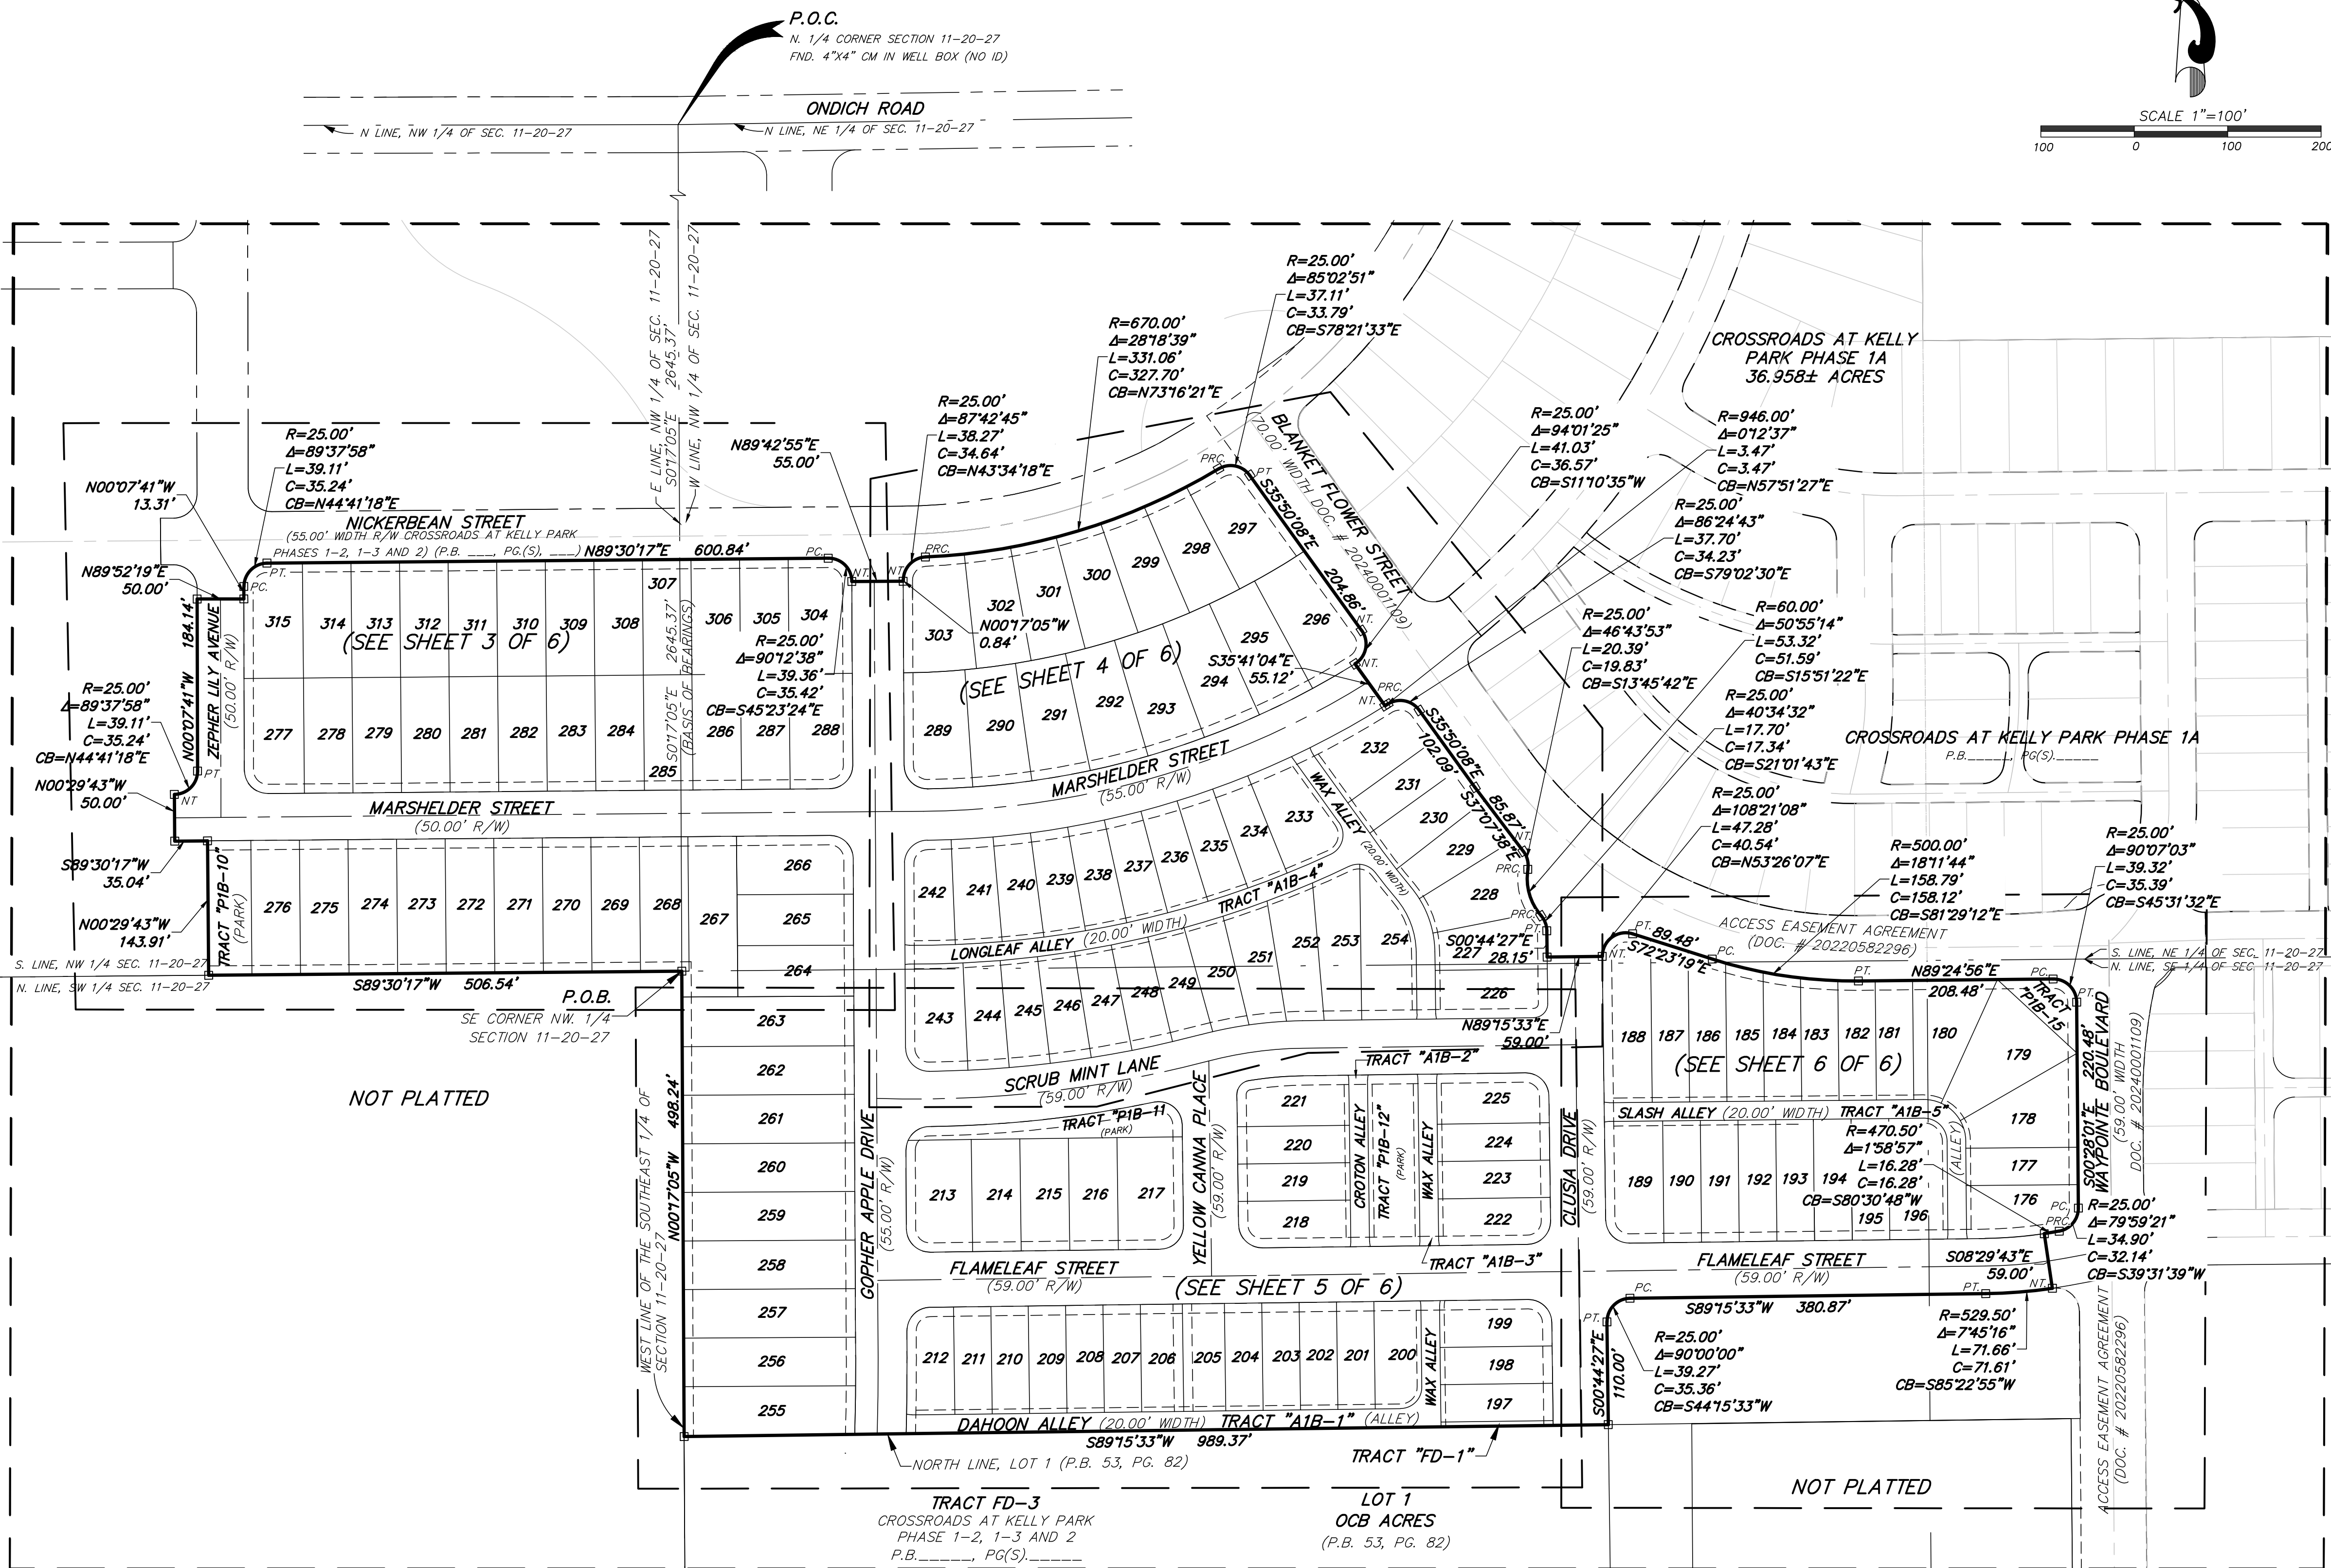

INDEX
SHEET 1 = LEGAL DESCRIPTION, SURVEYOR'S
NOTES AND DEDICATIONS
SHEET 2 = BOUNDARY AND KEY MAP
SHEETS 3-6 = DETAIL SHEETS

NOTICE:

"THIS PLAT, AS RECORDED IN ITS GRAPHIC FORM, IS THE OFFICIAL DEPICTION OF THE SUBDIVIDED LANDS DESCRIBED HEREIN AND WILL
IN NO CIRCUMSTANCES BE SUPPLANTED IN AUTHORITY BY ANY OTHER GRAPHIC OR DIGITAL FORM OF THE PLAT. THERE MAY BE
ADDITIONAL RESTRICTIONS THAT ARE NOT RECORDED ON THIS PLAT THAT MAY BE FOUND IN THE PUBLIC RECORDS OF THIS COUNTY."

PEC

SURVEYING AND MAPPING, LLC

CERTIFICATE OF AUTHORIZATION NUMBER LB 7808

2100 Alafaya Trail, Suite 203 • Oviedo, Florida 32765 • 407-542-4967



CROSSROADS AT KELLY PARK PHASE 1B

SHEET 3 OF 6

PLAT
BOOK


PAGE

A REPLAT OF TRACT FD-1B OF CROSSROADS AT KELLY PARK PHASES 1-2, 1-3 AND 2, AS RECORDED
IN PLAT BOOK _____, PAGE(S) _____, OF THE PUBLIC RECORDS OF ORANGE COUNTY, FLORIDA.
LYING IN SECTION 11, TOWNSHIP 20 SOUTH, RANGE 27 EAST
CITY OF APOPKA, ORANGE COUNTY, FLORIDA

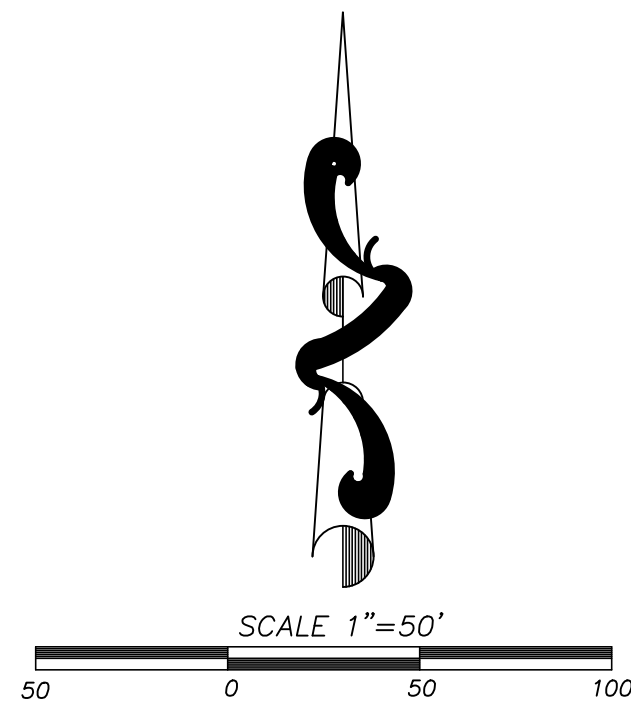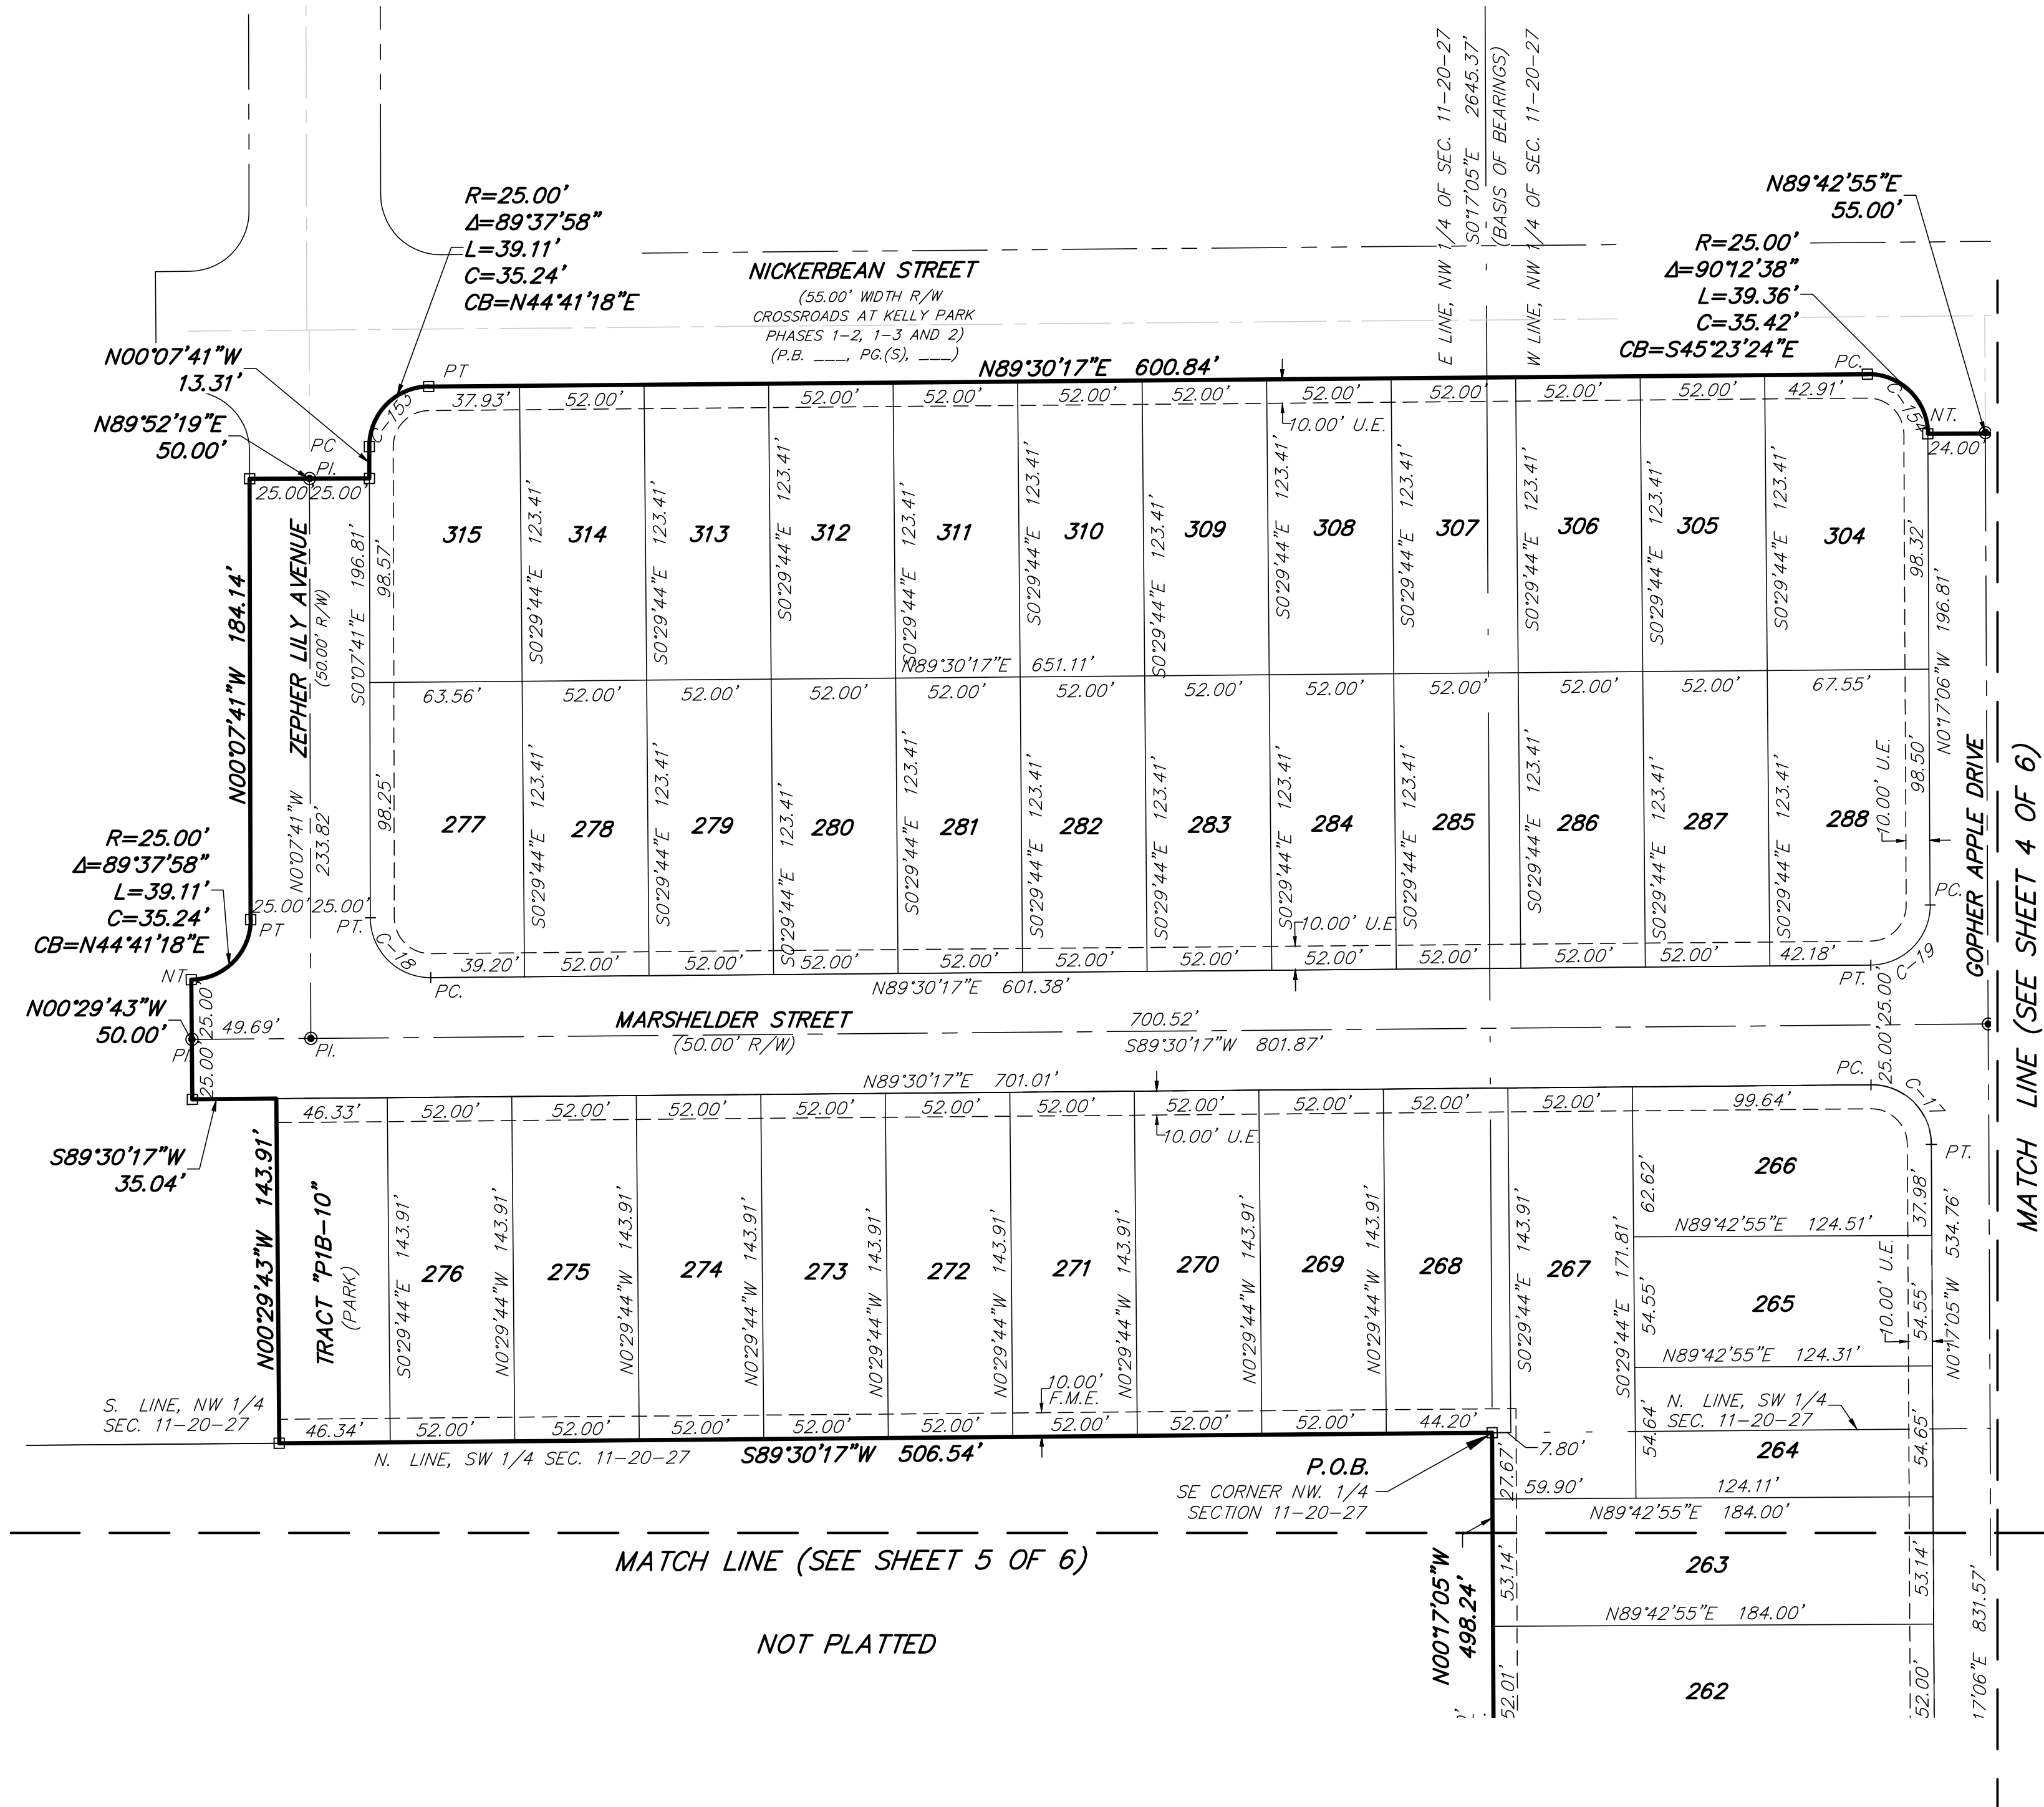

INDEX
SHEET 1 = LEGAL DESCRIPTION, SURVEYOR'S
NOTES AND DEDICATIONS
SHEET 2 = BOUNDARY AND KEY MAP
SHEETS 3-6 = DETAIL SHEETS

CURVE TABLE					
CURVE #	RADIUS	DELTA	LENGTH	CHORD DISTANCE	CHORD BEARING
C-17	25.00'	90°12'38"	39.36'	35.42'	N45°23'24"W
C-18	25.00'	90°22'02"	39.43'	35.47'	S45°18'42"E
C-19	25.00'	89°47'22"	39.18'	35.29'	N44°36'36"E
C-153	25.00'	89°37'58"	39.11'	35.24'	S44°41'18"W
C-154	25.00'	90°12'38"	39.36'	35.42'	N45°23'24"W

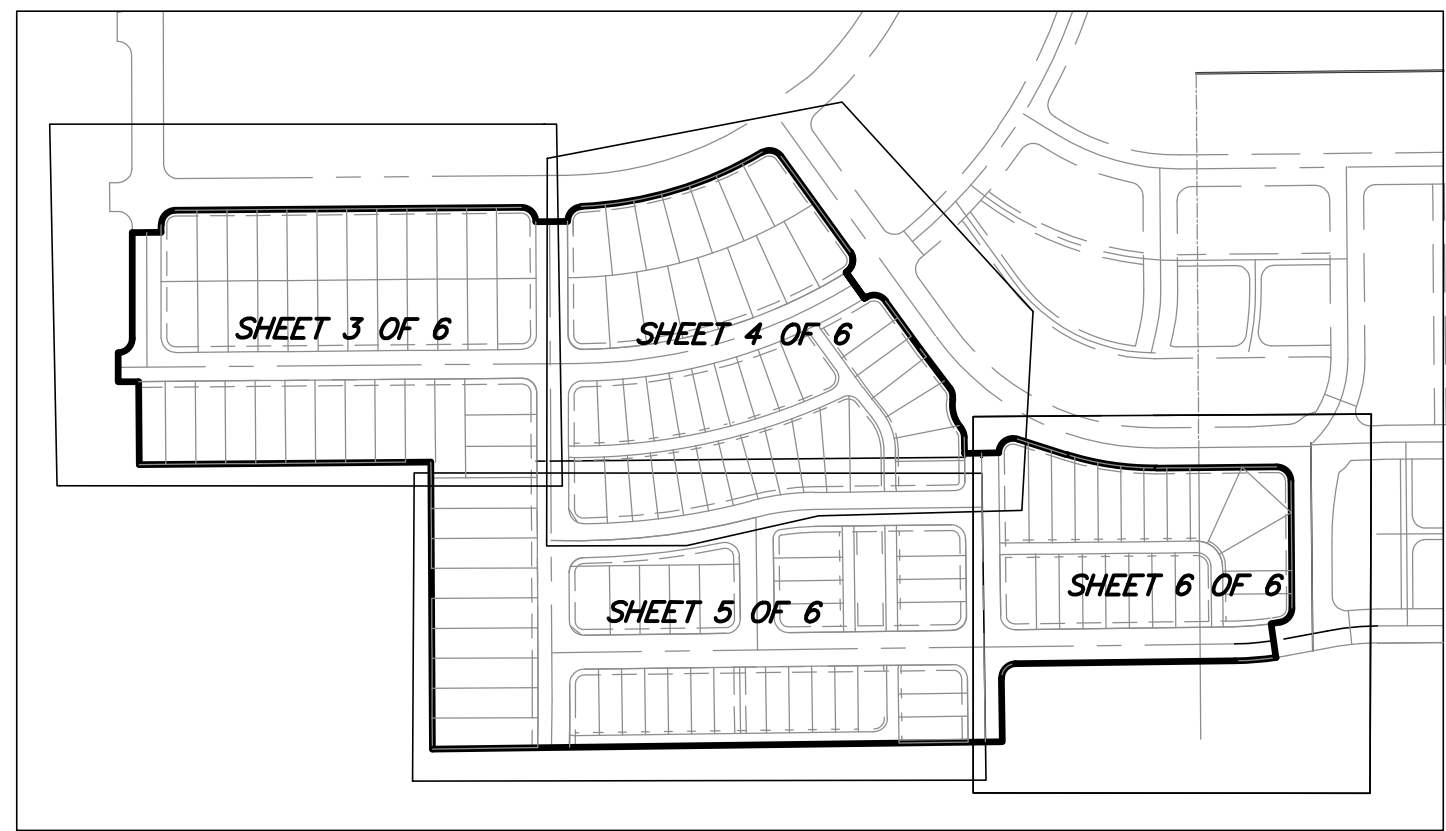

INDEX
SHEET 1 = LEGAL DESCRIPTION, SURVEYOR'S
NOTES AND DEDICATIONS
SHEET 2 = BOUNDARY AND KEY MAP
SHEETS 3-6 = DETAIL SHEETS

PEC

SURVEYING AND MAPPING, LLC

CERTIFICATE OF AUTHORIZATION NUMBER LB 7808
2100 Alafaya Trail, Suite 203 • Oviedo, Florida 32765 • 407-542-4967

NOTICE:

"THIS PLAT, AS RECORDED IN ITS GRAPHIC FORM, IS THE OFFICIAL DEPICTION OF THE SUBDIVIDED LANDS DESCRIBED HEREIN AND WILL IN NO CIRCUMSTANCES BE SUPPLANTED IN AUTHORITY BY ANY OTHER GRAPHIC OR DIGITAL FORM OF THE PLAT. THERE MAY BE ADDITIONAL RESTRICTIONS THAT ARE NOT RECORDED ON THIS PLAT THAT MAY BE FOUND IN THE PUBLIC RECORDS OF THIS COUNTY."


CROSSROADS AT KELLY PARK PHASE 1B

SHEET 4 OF 6

PLAT
BOOK

PAGE

A REPLAT OF TRACT FD-1B OF CROSSROADS AT KELLY PARK PHASES 1-2, 1-3 AND 2, AS RECORDED
IN PLAT BOOK _____ PAGE(S) _____ OF THE PUBLIC RECORDS OF ORANGE COUNTY, FLORIDA.
LYING IN SECTION 11, TOWNSHIP 20 SOUTH, RANGE 27 EAST
CITY OF APOPKA, ORANGE COUNTY, FLORIDA

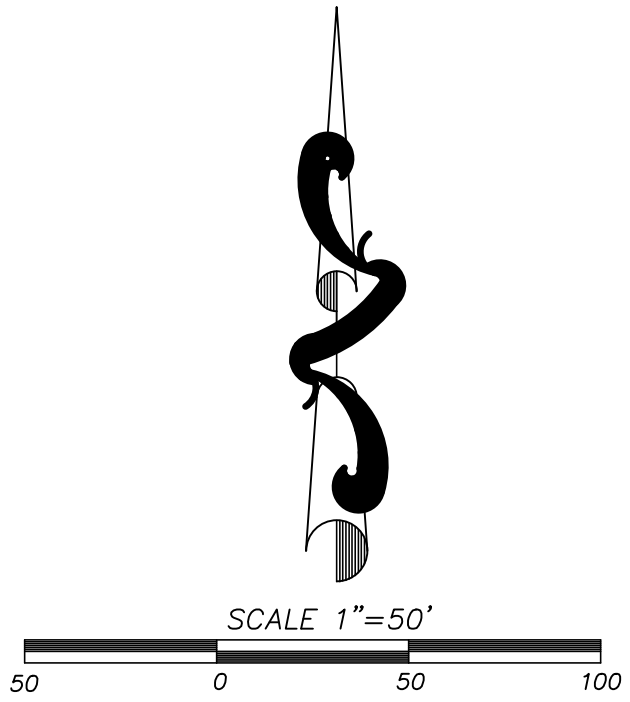


INDEX
SHEET 1 = LEGAL DESCRIPTION, SURVEYOR'S
NOTES AND DEDICATIONS
SHEET 2 = BOUNDARY AND KEY MAP
SHEETS 3-6 = DETAIL SHEETS

CURVE TABLE					
CURVE #	RADIUS	DELTA	LENGTH	CHORD DISTANCE	CHORD BEARING
C-3	915.00'	31°25'06"	501.74'	495.48'	N73°47'44"E
C-4	420.00'	13°53'53"	101.88'	101.63'	S82°18'36"W
C-5	1223.00'	16°49'15"	359.05'	357.76'	N83°34'07"E
C-20	25.00'	92°17'32"	40.27'	36.06'	S46°25'51"E
C-21	891.00'	30°58'05"	481.58'	475.74'	N73°40'19"E
C-22	946.00'	31°17'50"	516.74'	510.35'	N73°36'40"E
C-23	25.00'	85°52'16"	37.47'	34.06'	S46°30'09"W
C-24	25.00'	90°22'39"	39.43'	35.47'	S45°28'24"E
C-25	1193.50'	14°07'41"	294.29'	293.55'	N82°16'26"E
C-26	449.50'	14°02'57"	110.22'	109.94'	S82°14'04"W
C-27	15.00'	90°00'00"	23.56'	21.21'	N44°15'33"E
C-58	449.50'	2°12'00"	17.26'	17.26'	S88°09'33"W
C-59	449.50'	5°08'35"	40.35'	40.33'	S84°29'16"W
C-60	449.50'	5°02'34"	39.56'	39.55'	S79°23'41"W
C-61	449.50'	1°39'49"	13.05'	13.05'	S76°02'30"W
C-62	1193.50'	1°30'00"	31.25'	31.24'	N75°57'35"E
C-63	1193.50'	2°07'35"	44.29'	44.29'	N77°46'23"E
C-64	1193.50'	2°07'35"	44.29'	44.29'	N79°53'58"E
C-65	1193.50'	2°07'35"	44.29'	44.29'	N82°01'33"E
C-66	1193.50'	2°07'35"	44.29'	44.29'	N84°09'08"E
C-67	1193.50'	2°07'37"	44.31'	44.30'	N86°16'44"E
C-68	1193.50'	1°59'44"	41.57'	41.57'	N88°20'24"E
C-69	1078.50'	25°48'13"	485.71'	481.62'	N77°27'12"E
C-70	23.00'	78°19'31"	31.44'	29.05'	N76°17'09"W
C-71	640.00'	3°11'18"	35.61'	35.61'	S38°43'02"E
C-72	90.00'	39°34'14"	62.16'	60.93'	N20°31'35"W
C-73	23.00'	13°50'07"	5.55'	5.54'	N06°10'36"E
C-74	23.00'	13°50'07"	5.55'	5.54'	S07°39'31"E
C-75	110.00'	39°34'14"	75.97'	74.47'	N20°31'35"W
C-76	110.00'	10°27'59"	20.09'	20.07'	N05°58'27"W
C-77	110.00'	20°44'53"	39.83'	39.62'	N21°34'53"W
C-78	110.00'	8°21'22"	16.04'	16.03'	N36°08'01"W
C-79	620.00'	4°28'34"	48.43'	48.42'	S38°04'25"E
C-80	620.00'	2°13'00"	23.99'	23.99'	S39°12'12"E
C-81	620.00'	2°15'33"	24.45'	24.45'	S36°57'55"E
C-82	23.00'	2°15'29"	8.53'	8.48'	S25°12'23"E
C-83	23.00'	1°31'45"	5.30'	5.29'	S83°45'26"W
C-84	1078.50'	3°00'47"	56.71'	56.71'	N88°50'56"E
C-85	1078.50'	2°07'37"	40.04'	40.03'	N86°16'44"E
C-86	1078.50'	2°07'35"	40.03'	40.02'	N84°09'08"E
C-87	1078.50'	2°07'35"	40.03'	40.02'	N82°01'33"E
C-88	1078.50'	2°07'35"	40.03'	40.02'	N79°53'58"E
C-89	1078.50'	2°07'35"	40.03'	40.02'	N77°46'23"E
C-90	1078.50'	2°07'35"	40.03'	40.02'	N75°38'48"E
C-91	1078.50'	2°18'29"	43.45'	43.44'	N73°25'46"E
C-92	1078.50'	2°39'06"	49.91'	49.91'	N70°56'58"E
C-93	1078.50'	2°47'14"	52.47'	52.46'	N68°13'48"E
C-94	1078.50'	2°17'05"	43.01'	43.00'	N65°41'38"E
C-95	23.00'	29°03'44"	11.67'	11.54'	S79°04'57"W
C-96	23.00'	49°15'47"	19.78'	19.17'	N61°45'17"W
C-97	23.00'	101°04'00"	40.57'	35.51'	N14°41'52"E
C-98	1058.50'	25°09'54"	464.90'	461.18'	N77°48'49"E
C-99	1058.50'	2°43'59"	50.49'	50.48'	N66°35'51"E
C-100	1058.50'	2°26'06"	44.98'	44.98'	N69°10'54"E
C-101	1058.50'	2°26'06"	44.98'	44.98'	N71°37'00"E
C-102	1058.50'	2°26'06"	44.98'	44.98'	N74°03'06"E
C-103	1058.50'	2°26'06"	44.98'	44.98'	N76°29'12"E
C-104	1058.50'	2°26'06"	44.98'	44.98'	N78°55'18"E
C-105	1058.50'	2°26'06"	44.98'	44.98'	N81°21'24"E
C-106	1058.50'	2°26'04"	44.97'	44.97'	N83°47'28"E

CURVE TABLE					
CURVE #	RADIUS	DELTA	LENGTH	CHORD DISTANCE	CHORD BEARING
C-107	1058.50'	2°43'38"	50.38'	50.38'	N86°22'19"E
C-108	1058.50'	2°39'38"	49.15'	49.15'	N89°03'57"E
C-109	23.00'	11°52'30"	4.77'	4.76'	S83°39'59"E
C-110	946.00'	1°31'27"	25.16'	25.16'	N88°29'52"E
C-111	946.00'	2°43'38"	45.02'	45.02'	N86°22'19"E
C-112	946.00'	2°26'04"	40.19'	40.19'	N83°47'28"E
C-113	946.00'	2°26'06"	40.20'	40.20'	N81°21'24"E
C-114	946.00'	2°26'06"	40.20'	40.20'	N78°55'18"E
C-115	946.00'	2°26'06"	40.20'	40.20'	N76°29'12"E
C-116	946.00'	2°26'06"	40.20'	40.20'	N74°03'06"E
C-117	946.00'	2°26'06"	40.20'	40.20'	N71°37'00"E
C-118	946.00'	2°26'06"	40.20'	40.20'	N69°10'54"E
C-119	946.00'	3°05'31"	51.05'	51.04'	N66°25'05"E
C-120	946.00'	1°19'35"	21.90'	21.90'	N64°12'32"E
C-121	946.00'	5°47'36"	96.65'	95.61'	N60°38'56"E
C-122	891.00'	3°21'51"	52.32'	52.31'	N59°52'12"E
C-123	891.00'	4°05'30"	63.63'	63.62'	N63°35'53"E
C-124	891.00'	4°05'32"	63.64'	63.62'	N67°41'24"E
C-125	891.00'	4°05'31"	63.63'	63.62'	N71°46'55"E
C-126	891.00'	4°05'31"	63.63'	63.62'	N75°52'26"E
C-127	891.00'	4°05'31"	63.63'	63.62'	N79°57'57"E
C-128	891.00'	4°05'32"	63.64'	63.62'	N84°03'29"E
C-129	891.00'	3°03'07"	47.46'	47.45'	N87°37'48"E
C-130	793.36'	4°44'11"	65.58'	65.57'	N87°08'57"E
C-131	793.36'	3°56'41"	54.62'	54.61'	N82°48'31"E
C-132	793.36'	3°56'19"	54.54'	54.53'	N78°52'01"E
C-133	793.36'	3°56'00"	54.46'	54.45'	N74°55'51"E
C-134	793.36'	3°55'44"	54.40'	54.39'	N70°59'59"E
C-135	793.36'	3°55'31"	54.35'	54.34'	N67°04'21"E
C-136	793.36'	3°55'22"	54.32'	54.31'	N63°08'55"E
C-137	793.36'	4°29'39"	62.23'	62.22'	N58°56'24"E
C-138	793.36'	3°24'28"	45.45'	44.83'	N73°06'19"E
C-139	793.36'	5°47'45"	80.25'	80.22'	N59°35'27"E
C-140	793.36'	4°16'34"	59.21'	59.20'	N64°37'37"E
C-141	793.36'	4°16'34"	59.21'	59.20'	N68°34'11"E
C-142	793.36'	4°16'34"	59.21'	59.20'	N73°10'45"E
C-143	793.36'	4°16'34"	59.21'	59.20'	N77°27'19"E
C-144	793.36'	4°16'35"	59.21'	59.20'	N81°43'53"E
C-145	793.36'	5°38'52"	78.21'	78.17'	N86°41'37"E
C-146	670.00'	3°33'30"	41.61'	41.60'	N85°38'55"E
C-147	670.00'	4°16'35"	50.01'	49.99'	N81°43'53"E
C-148	670.00'	4°16'34"	50.00'	49.99'	N77°27'19"E
C-149	670.00'	4°16'34"	50.00'	49.99'	N73°10'45"E
C-150	670.00'	4°16'34"	50.00'	49.99'	N68°34'11"E
C-151	670.00'	4°16'34"	50.00'	49.99'	N64°37'37"E
C-152	670.00'	3°22'18"	39.43'	39.42'	N60°48'10"E
C-153	25.00'	87°42'45"	38.27'	34.64'	S43°34'18"W
C-154	25.00'	85°02'51"	37.11'	33.79'	N78°21'33"W
C-155	25.00'	94°01'25"	41.03'	36.57'	N11°10'35"E
C-156	25.00'	86°24'43"	37.70'	34.23'	N79°02'30"W
C-157	25.00'	46°43'53"	20.39'	19.83'	N13°45'42"W
C-158	60.00'	46°26'09"	48.63'	47.31'	S13°36'50"E
C-159	60.00'	4°29'05"	4.70'	4.70'	S39°04'26"E
C-160	25.00'	40°34'32"	17.70'	17.34'	N21°01'43"W
C-161	25.00'	108°21'08"	47.28'	40.54'	N53°26'07"E
C-162	25.00'	23°54'29"	10.43'	10.36'	S78°42'29"E
C-163	25.00'	66°28'10"	29.00'	27.40'	S33°31'10"E


MATCH LINE (SEE SHEET 3 OF 6)

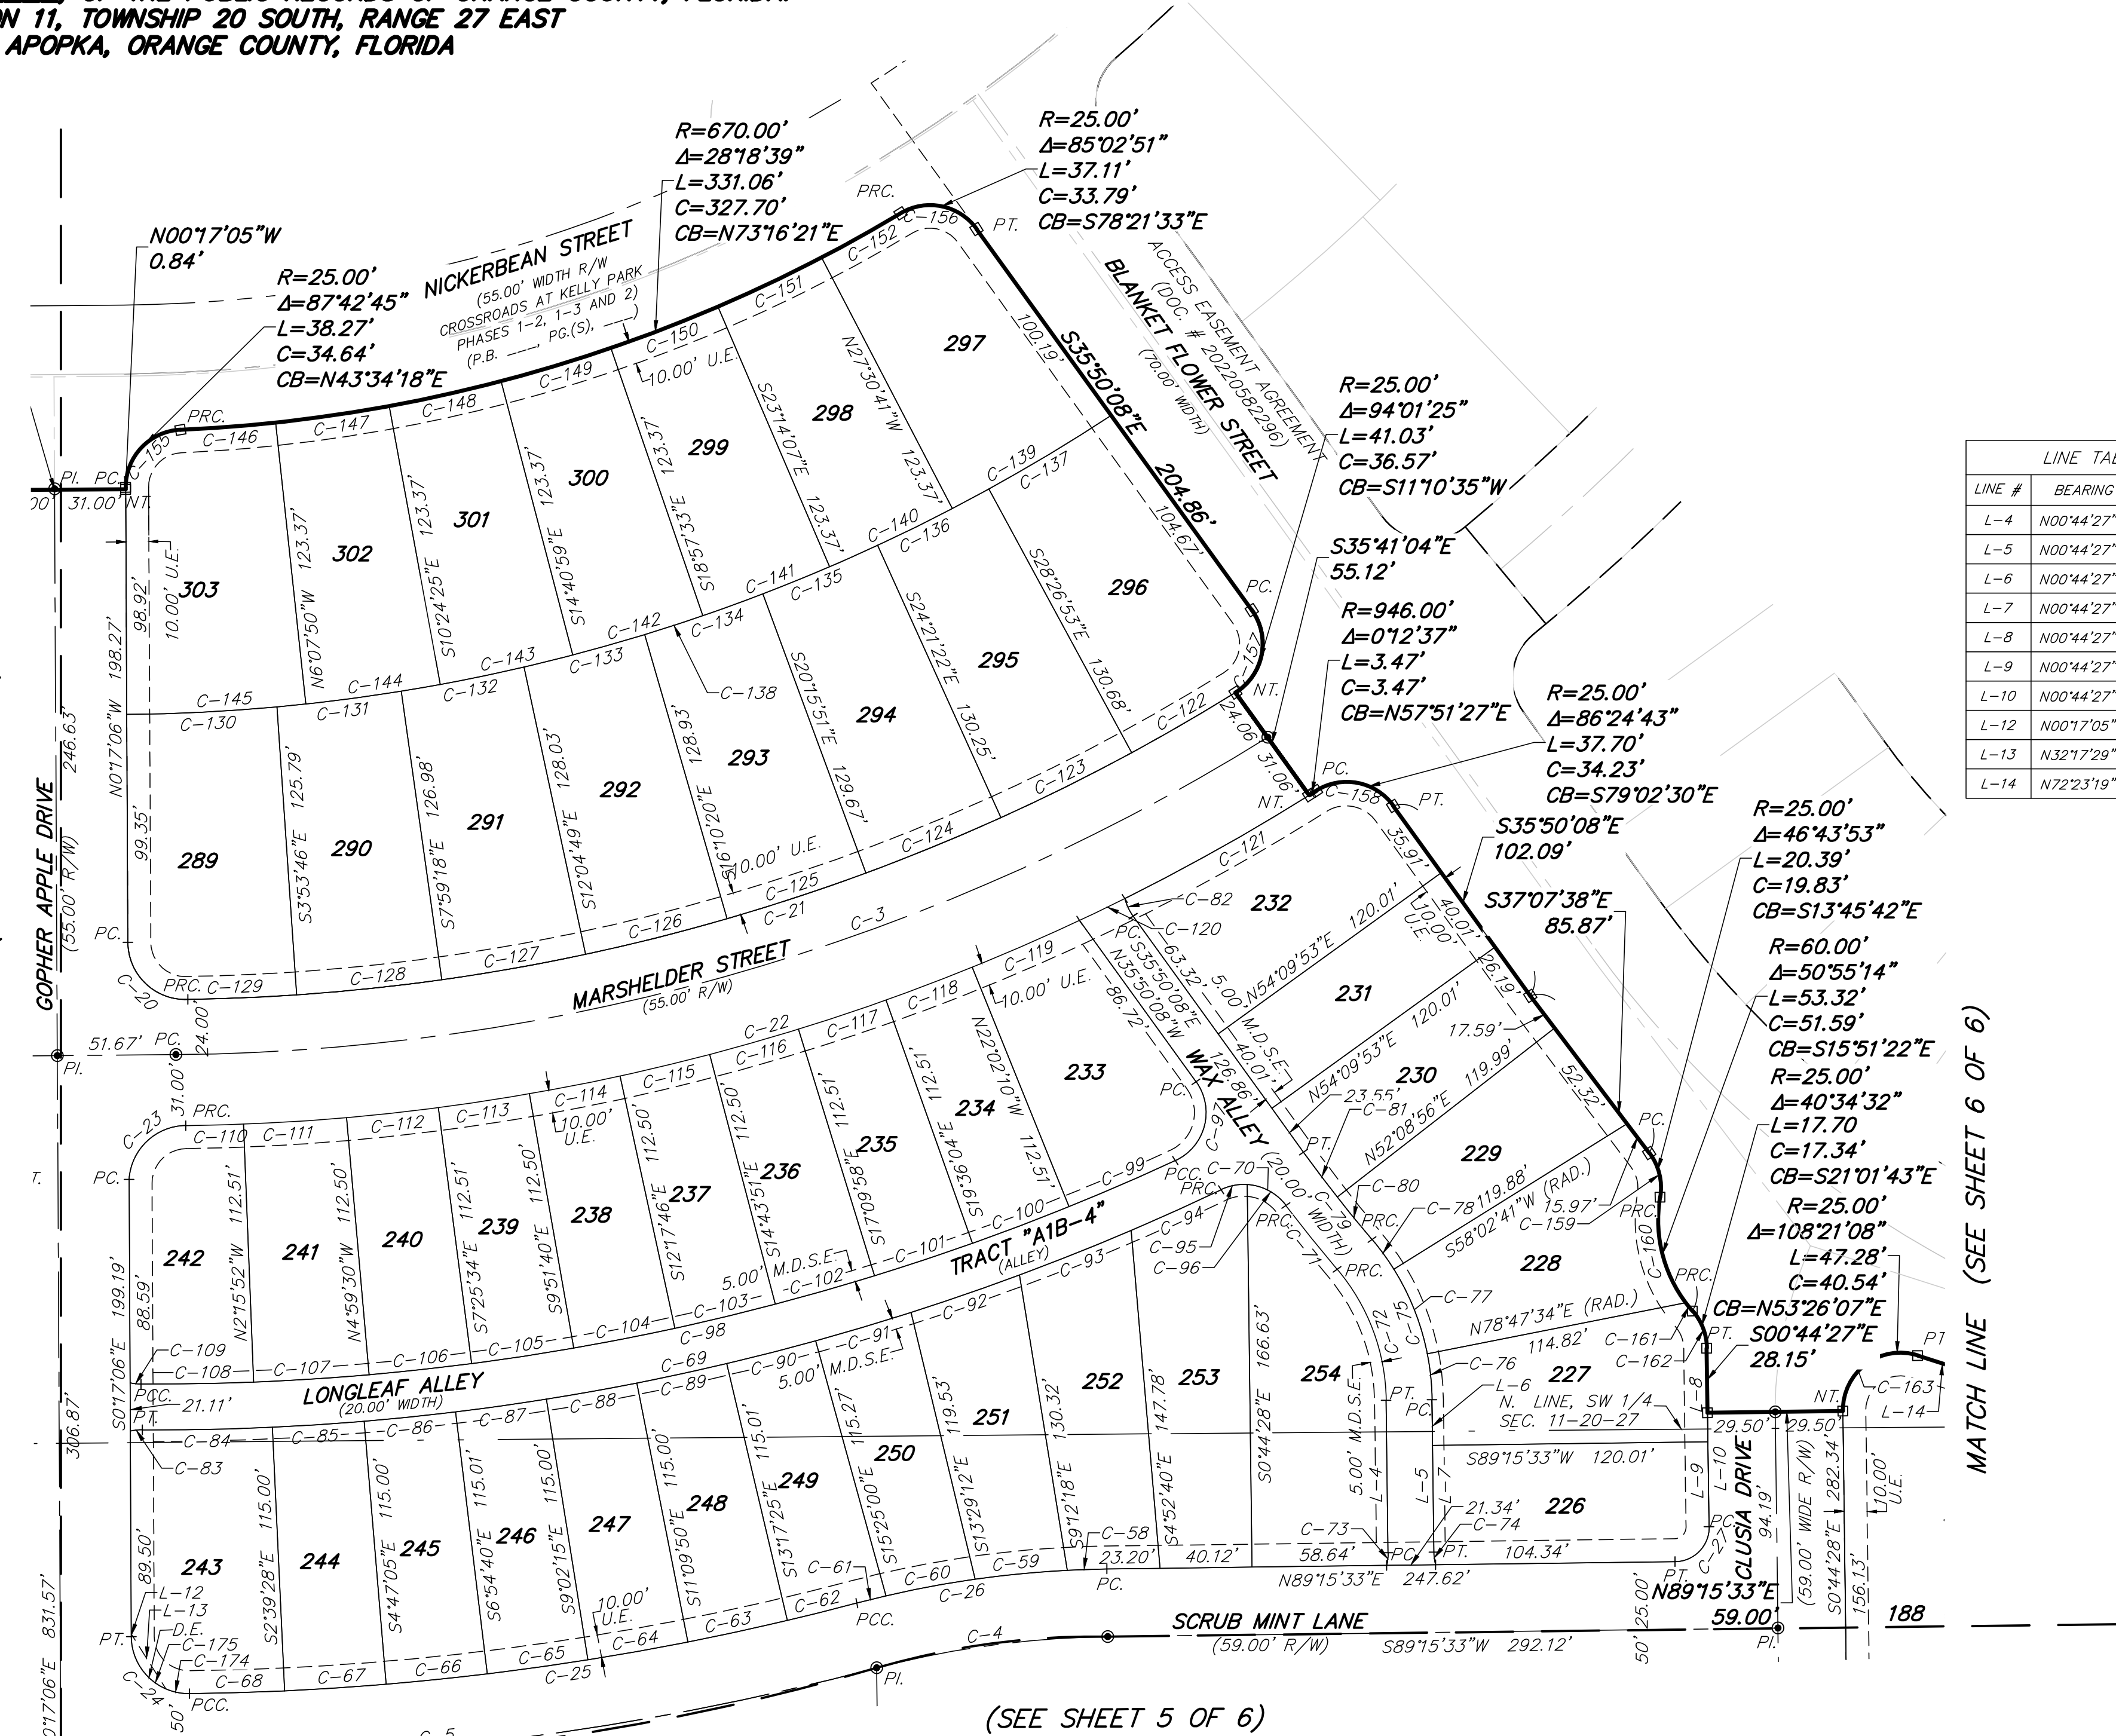

(SEE SHEET 5 OF 6)

MATCH LINE (SEE SHEET 6 OF 6)

LINE TABLE		
LINE #	BEARING	DISTANCE
L-4	N00°44'27"W	66.43'
L-5	N00°44'27"W	66.43'
L-6	N00°44'27"W	19.93'
L-7	N00°44'27"W	46.50'
L-8	N00°44'27"W	40.83'
L-9	N00°44'27"W	37.00'
L-10	N00°44'27"W	49.68'
L-12	N00°17'05"W	1.11'
L-13	N32°17'29"W	28.34'
L-14	N72°23'19"W	20.17'

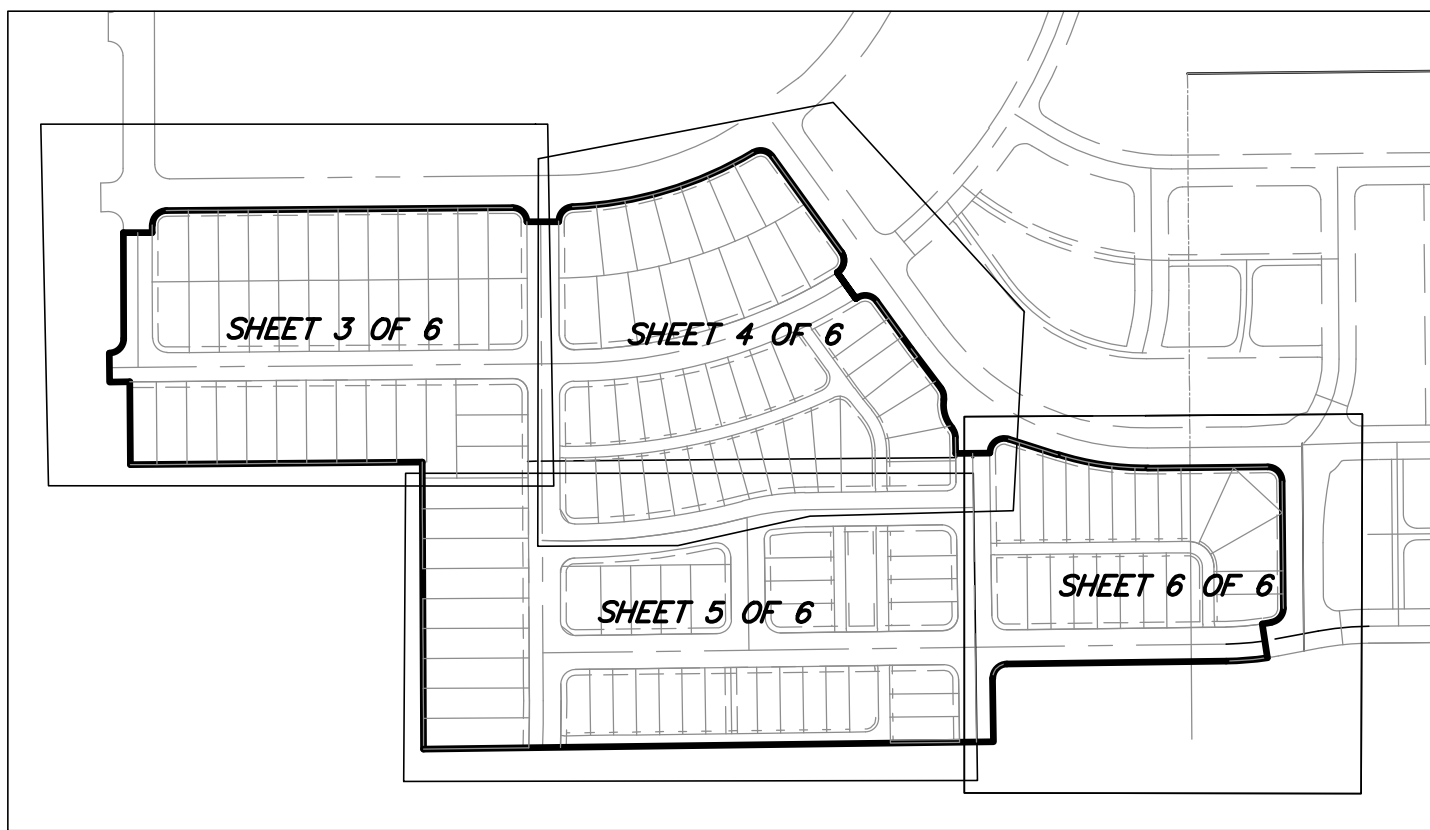

KEY MAP
(NOT TO SCALE)

PEC

SURVEYING AND MAPPING, LLC

CERTIFICATE OF AUTHORIZATION NUMBER LB 7808

2100 Alafaya Trail, Suite 203 • Oviedo, Florida 32765 • 407-542-4967

NOTICE:

"THIS PLAT, AS RECORDED IN ITS GRAPHIC FORM, IS THE OFFICIAL DEPICTION OF THE SUBDIVIDED LANDS DESCRIBED HEREIN AND WILL IN NO CIRCUMSTANCES BE SUPPLANTED IN AUTHORITY BY ANY OTHER GRAPHIC OR DIGITAL FORM OF THE PLAT. THERE MAY BE ADDITIONAL RESTRICTIONS THAT ARE NOT RECORDED ON THIS PLAT THAT MAY BE FOUND IN THE PUBLIC RECORDS OF THIS COUNTY."

CROSSROADS AT KELLY PARK PHASE 1B

SHEET 5 OF 6

PLAT
BOOK

PAGE




A REPLAT OF TRACT FD-1B OF CROSSROADS AT KELLY PARK PHASES 1-2, 1-3 AND 2, AS RECORDED
IN PLAT BOOK _____ PAGE(S) _____ OF THE PUBLIC RECORDS OF ORANGE COUNTY, FLORIDA.
LYING IN SECTION 11, TOWNSHIP 20 SOUTH, RANGE 27 EAST
CITY OF APOPKA, ORANGE COUNTY, FLORIDA

LINE TABLE		
LINE #	BEARING	DISTANCE
L-1	S00°44'27"E	5.00'
L-2	N00°17'05"W	29.12'
L-3	S00°44'27"E	5.00'
L-11	N51°37'43"W	25.71'
L-12	N00°17'05"W	1.11'
L-13	N32°17'29"W	28.34'

CURVE TABLE				
CURVE #	RADIUS	DELTA	LENGTH	CHORD DISTANCE
C-2	2499.50'	1°51'54"	81.35'	81.35'
C-4	420.00'	13°53'53"	101.88'	101.63'
C-5	1223.00'	16°49'15"	359.05'	357.76'
C-6	25.00'	90°00'00"	39.27'	35.36'
C-7	25.00'	89°32'38"	39.07'	35.21'
C-8	2499.50'	1°51'33"	81.11'	81.10'
C-9	2469.18'	1°24'05"	60.40'	60.39'
C-10	1589.70'	0°44'47"	20.71'	20.71'
C-11	23.00'	14°08'54"	5.68'	5.67'
C-12	23.00'	90°00'00"	36.13'	32.53'
C-13	23.00'	13°50'07"	5.55'	5.54'
C-14	23.00'	13°50'07"	5.55'	5.54'
C-15	2475.50'	1°12'13"	52.00'	52.00'
C-16	2475.50'	0°41'02"	29.55'	29.55'
C-24	25.00'	90°22'39"	39.43'	35.47'
C-25	1193.50'	14°07'41"	294.29'	293.55'
C-26	449.50'	14°02'57"	110.22'	109.94'
C-27	15.00'	90°00'00"	23.56'	21.21'
C-40	25.00'	91°32'39"	39.94'	35.83'
C-41	23.00'	13°50'07"	5.55'	5.54'
C-42	23.00'	13°50'07"	5.55'	5.54'
C-43	25.00'	90°00'00"	39.27'	35.36'
C-44	15.00'	81°21'51"	21.30'	19.56'
C-45	390.50'	8°38'09"	58.86'	58.80'
C-46	23.00'	13°50'07"	5.55'	5.54'
C-47	23.00'	13°50'07"	5.55'	5.54'
C-48	23.00'	13°50'07"	5.55'	5.54'
C-49	23.00'	13°50'07"	5.55'	5.54'
C-50	25.00'	90°00'00"	39.27'	35.36'
C-51	25.00'	90°00'00"	39.27'	35.36'
C-52	25.00'	89°32'07"	39.07'	35.21'
C-53	25.00'	89°39'23"	39.12'	35.25'
C-54	1252.50'	1°10°5'51"	242.60'	242.22'
C-55	25.00'	100°59'12"	44.06'	38.58'
C-56	25.00'	24°19'49"	10.62'	10.54'
C-57	25.00'	65°19'34"	28.50'	26.98'
C-58	449.50'	2°12'00"	17.26'	17.26'
C-59	449.50'	5°08'35"	40.35'	40.33'
C-60	449.50'	5°02'34"	39.56'	39.55'
C-61	449.50'	1°39'49"	13.05'	13.05'
C-62	1193.50'	1°30'00"	31.25'	31.24'
C-63	1193.50'	2°07'35"	44.29'	44.29'
C-64	1193.50'	2°07'35"	44.29'	44.29'
C-65	1193.50'	2°07'35"	44.29'	44.29'
C-66	1193.50'	2°07'35"	44.29'	44.29'
C-67	1193.50'	2°07'37"	44.31'	44.30'
C-68	1193.50'	1°59'44"	41.57'	41.57'
C-73	23.00'	13°50'07"	5.55'	5.54'
C-74	23.00'	13°50'07"	5.55'	5.54'
C-171	25.00'	8°09'42"	3.56'	3.56'
C-172	25.00'	61°54'03"	27.01'	25.71'
C-173	25.00'	19°28'21"	8.50'	8.46'
C-174	25.00'	23°54'29"	10.43'	10.36'
C-175	25.00'	66°28'10"	29.00'	27.40'

MATCH LINE (SEE SHEET 3 OF 6)

MATCH LINE (SEE SHEET 4 OF 6)

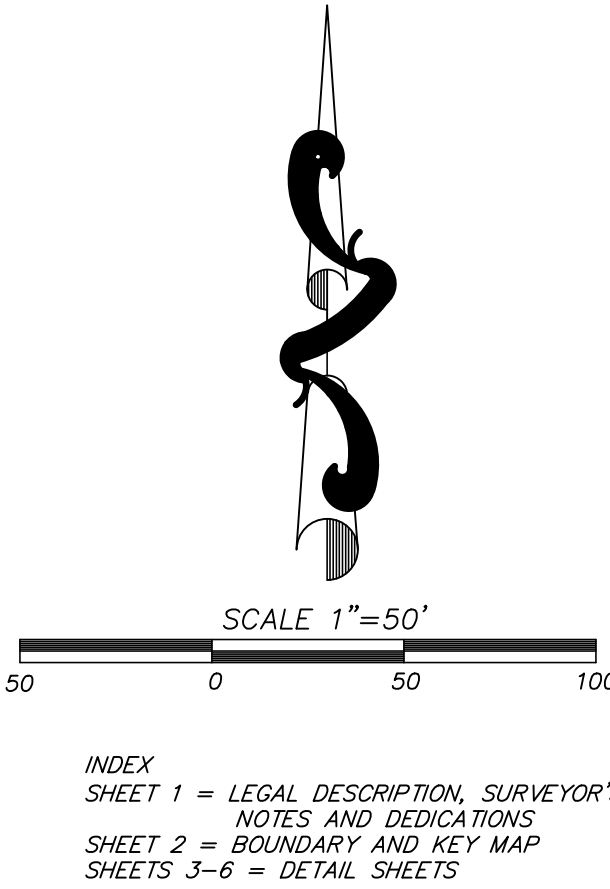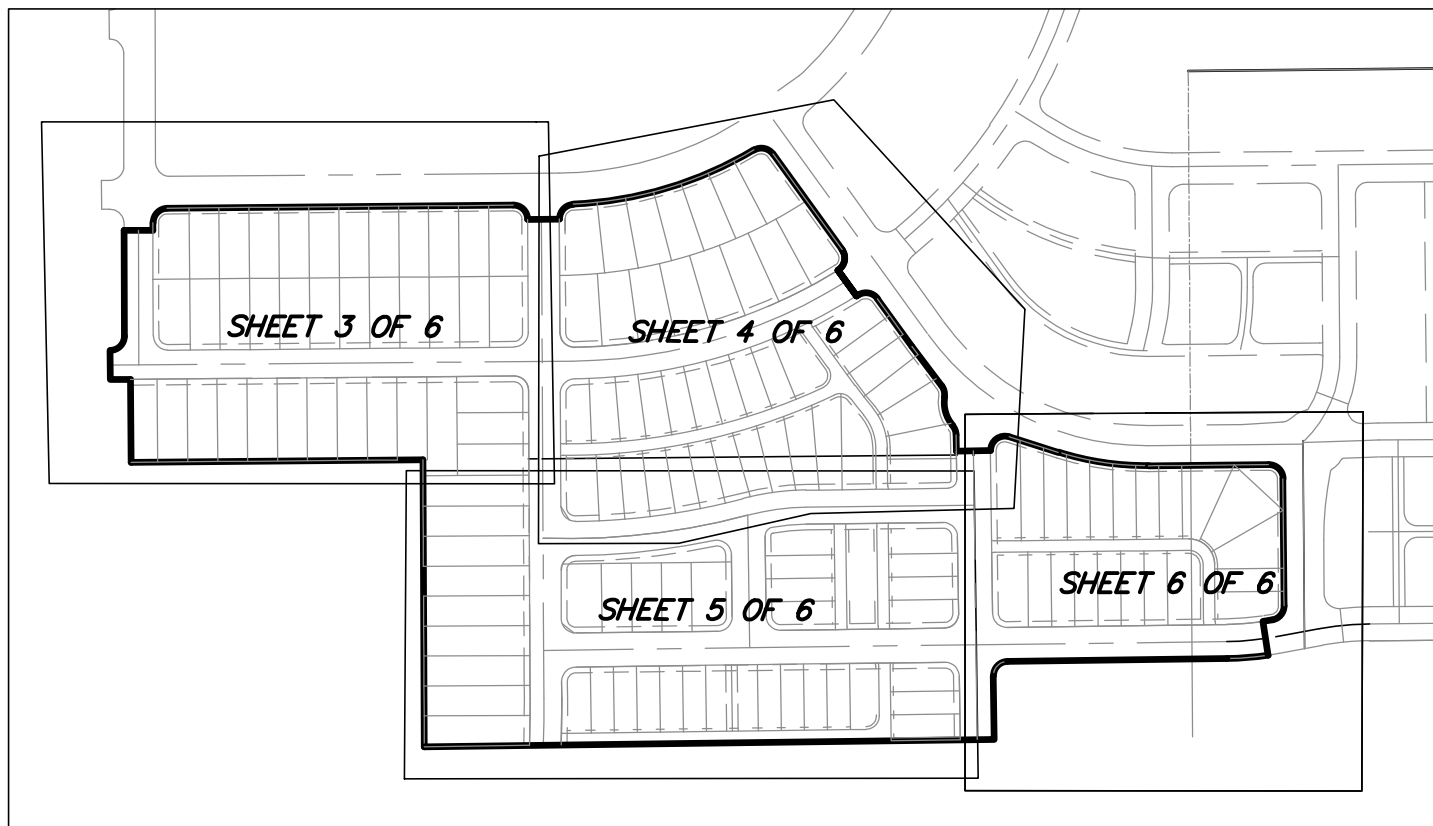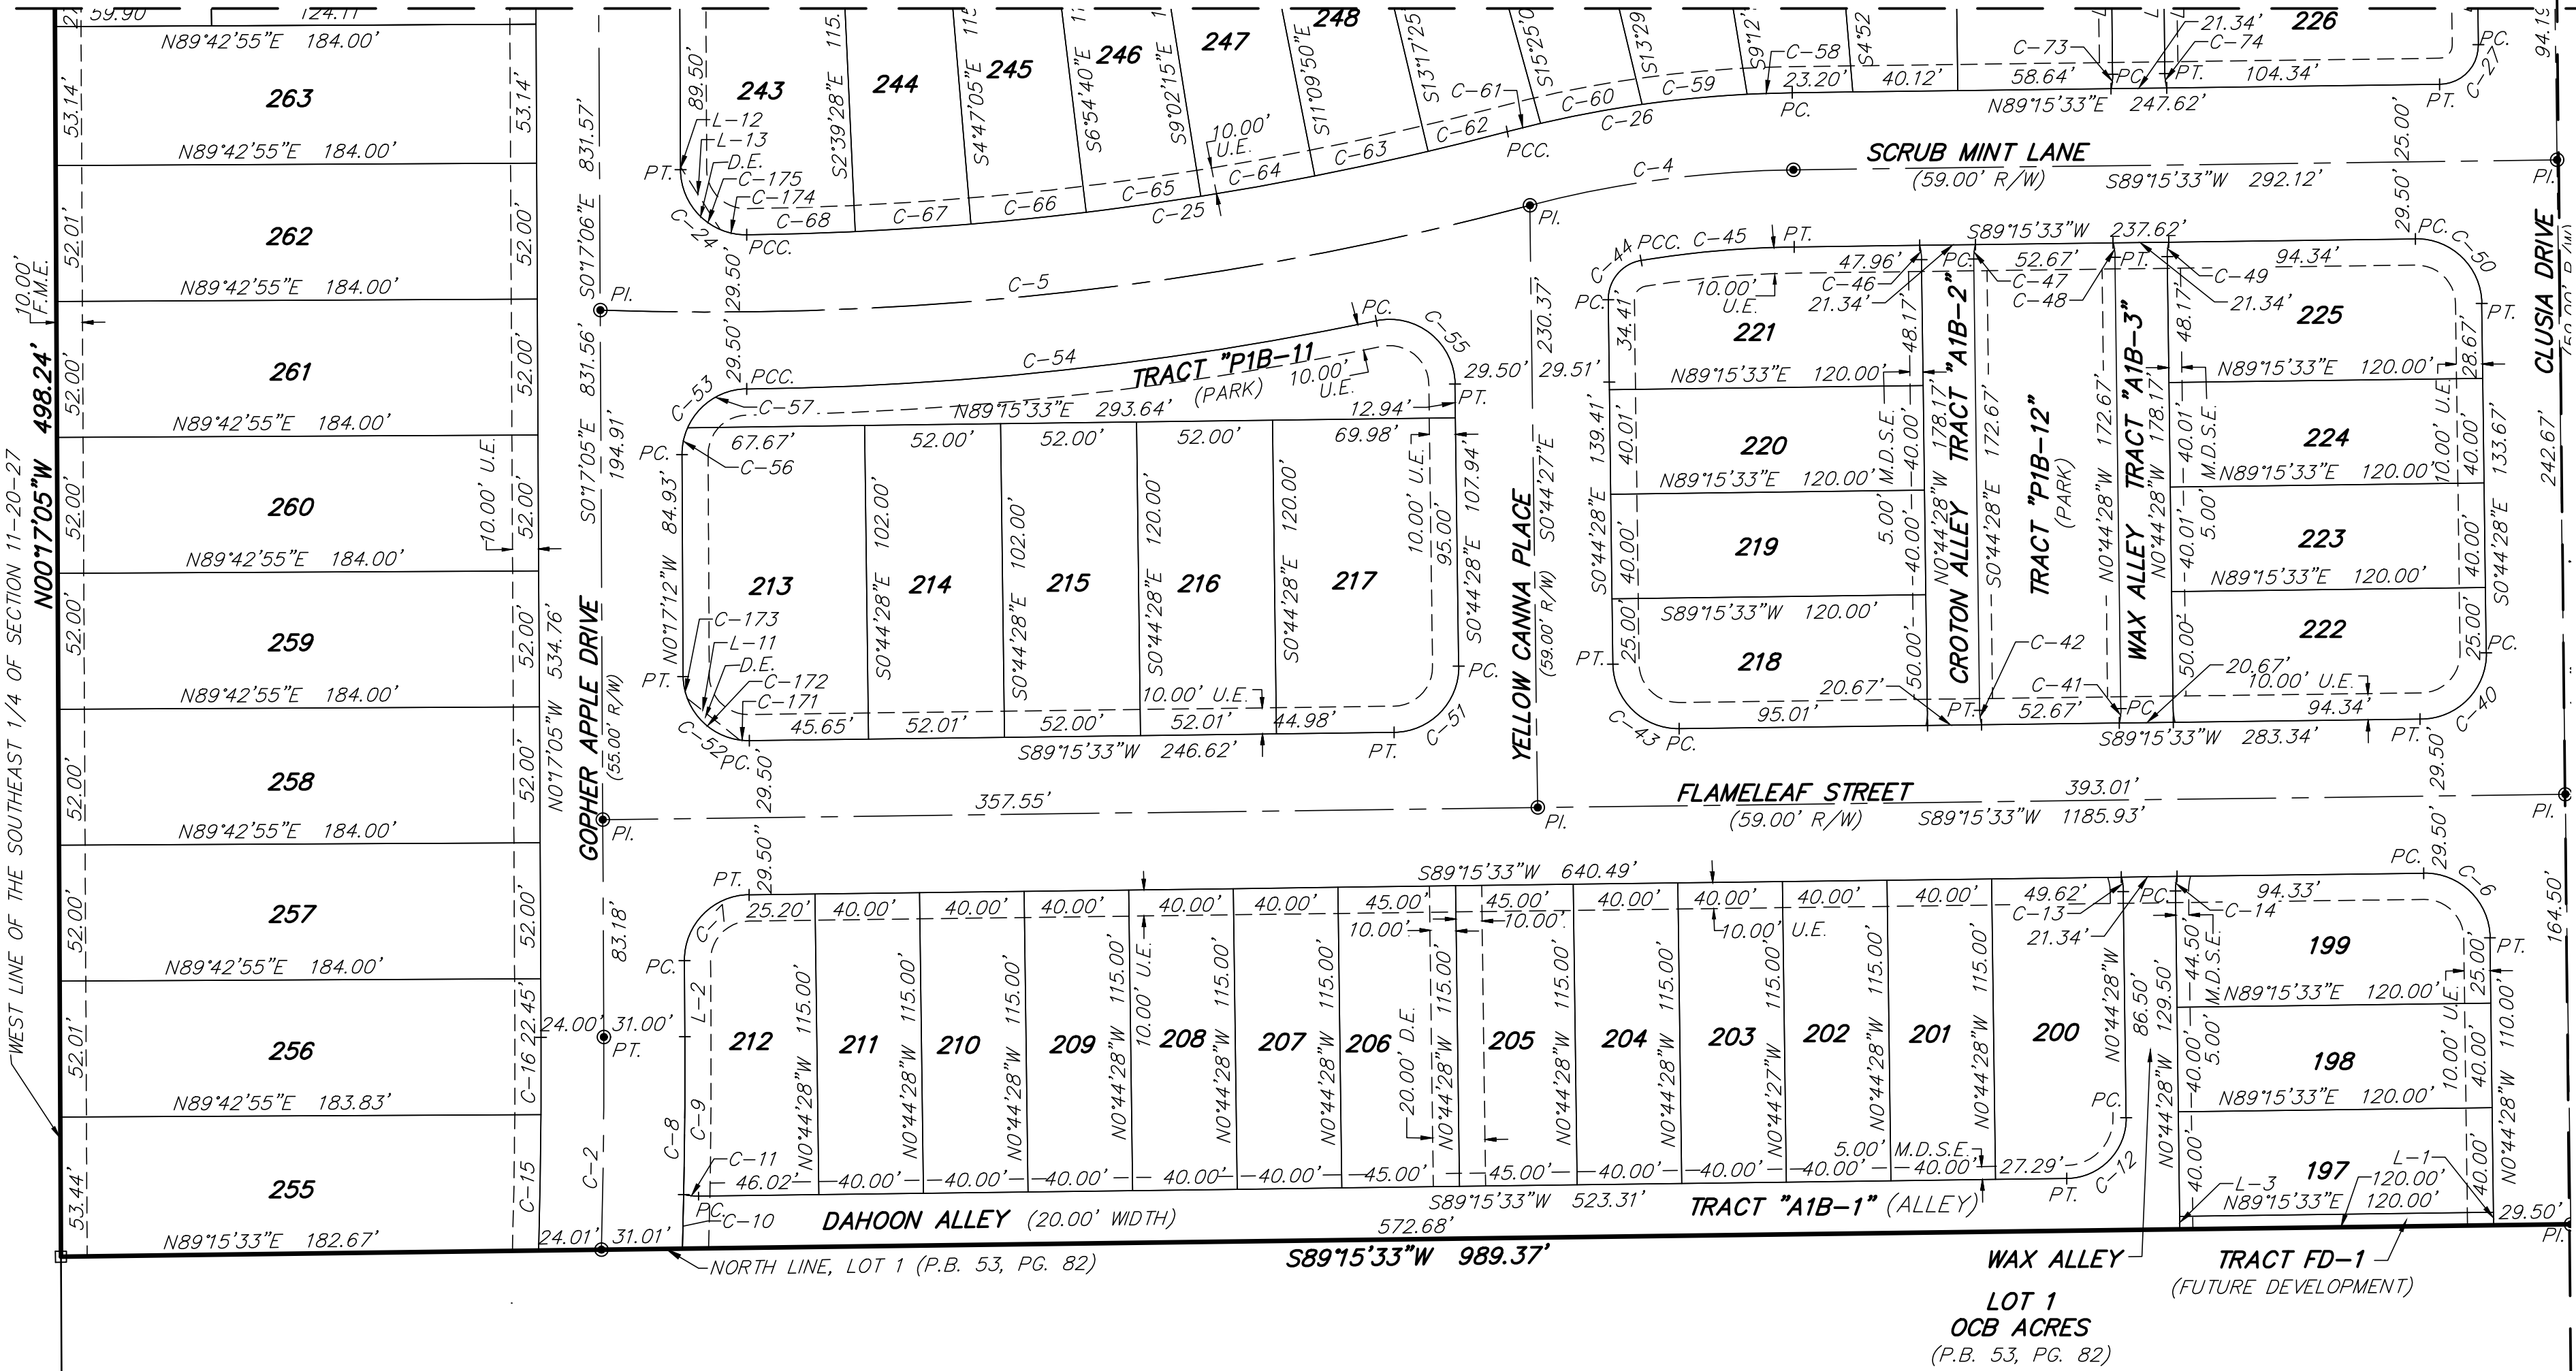

PEC

SURVEYING AND MAPPING, LLC

CERTIFICATE OF AUTHORIZATION NUMBER LB 7808

2100 Alafaya Trail, Suite 203 • Oviedo, Florida 32765 • 407-542-4967

NOTICE:




"THIS PLAT, AS RECORDED IN ITS GRAPHIC FORM, IS THE OFFICIAL DEPICTION OF THE SUBDIVIDED LANDS DESCRIBED HEREIN AND WILL IN NO CIRCUMSTANCES BE SUPPLANTED IN AUTHORITY BY ANY OTHER GRAPHIC OR DIGITAL FORM OF THE PLAT. THERE MAY BE ADDITIONAL RESTRICTIONS THAT ARE NOT RECORDED ON THIS PLAT THAT MAY BE FOUND IN THE PUBLIC RECORDS OF THIS COUNTY."

CROSSROADS AT KELLY PARK PHASE 1B

A REPLAT OF TRACT FD-1B OF CROSSROADS AT KELLY PARK PHASES 1-2, 1-3 AND 2, AS RECORDED IN PLAT BOOK PAGE(S) OF THE PUBLIC RECORDS OF ORANGE COUNTY, FLORIDA. LYING IN SECTION 11, TOWNSHIP 20 SOUTH, RANGE 27 EAST CITY OF APOPKA, ORANGE COUNTY, FLORIDA

CURVE TABLE				
CURVE #	RADIUS	DELTA	LENGTH	CHORD DISTANCE
C-1	500.00'	7°45'16"	67.67'	67.62'
C-28	25.00'	90°00'00"	39.27'	35.36'
C-29	470.50'	7°45'16"	63.68'	63.63'
C-30	470.50'	9°44'13"	79.96'	79.86'
C-31	23.00'	14°08'16"	5.68'	5.66'
C-32	23.00'	13°33'40"	5.44'	5.43'
C-33	23.00'	13°59'31"	5.62'	5.60'
C-34	25.00'	90°07'03"	39.32'	35.39'
C-35	45.00'	90°07'03"	70.78'	63.70'
C-36	45.00'	29°27'44"	23.14'	22.89'
C-37	45.00'	35°37'46"	27.98'	27.53'
C-38	45.00'	25°01'32"	19.66'	19.50'
C-39	23.00'	13°40'43"	5.49'	5.48'
C-163	25.00'	108°21'08"	47.28'	40.54'
C-164	500.00'	1°41'56"	14.83'	14.83'
C-165	500.00'	4°43'41"	41.26'	41.25'
C-166	500.00'	4°38'53"	40.56'	40.55'
C-167	500.00'	4°36'04"	40.15'	40.14'
C-168	500.00'	2°31'10"	21.99'	21.99'
C-169	25.00'	90°07'03"	39.32'	35.39'
C-170	25.00'	79°59'21"	34.90'	32.14'

LINE TABLE		
LINE #	BEARING	DISTANCE
L-14	N72°23'19"W	20.17'

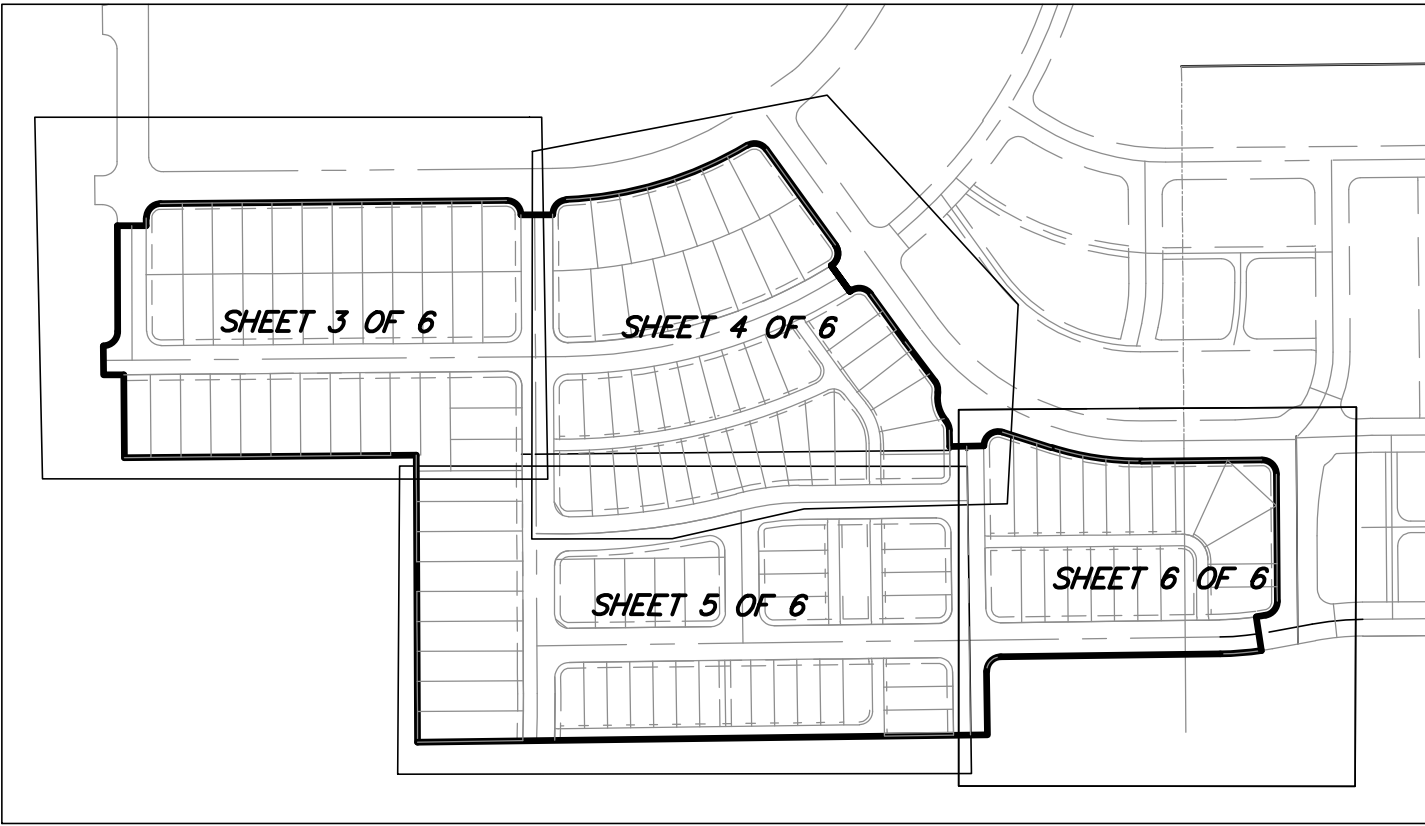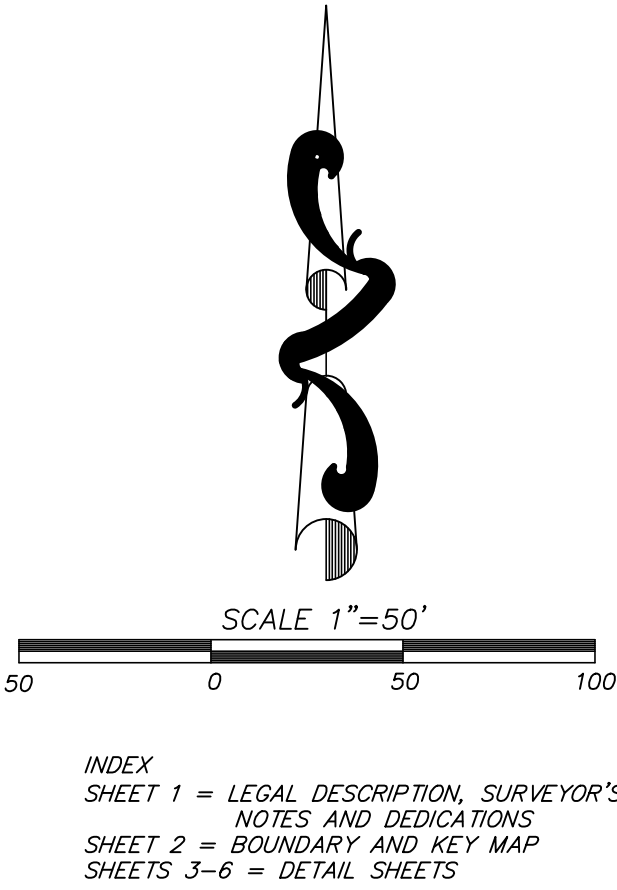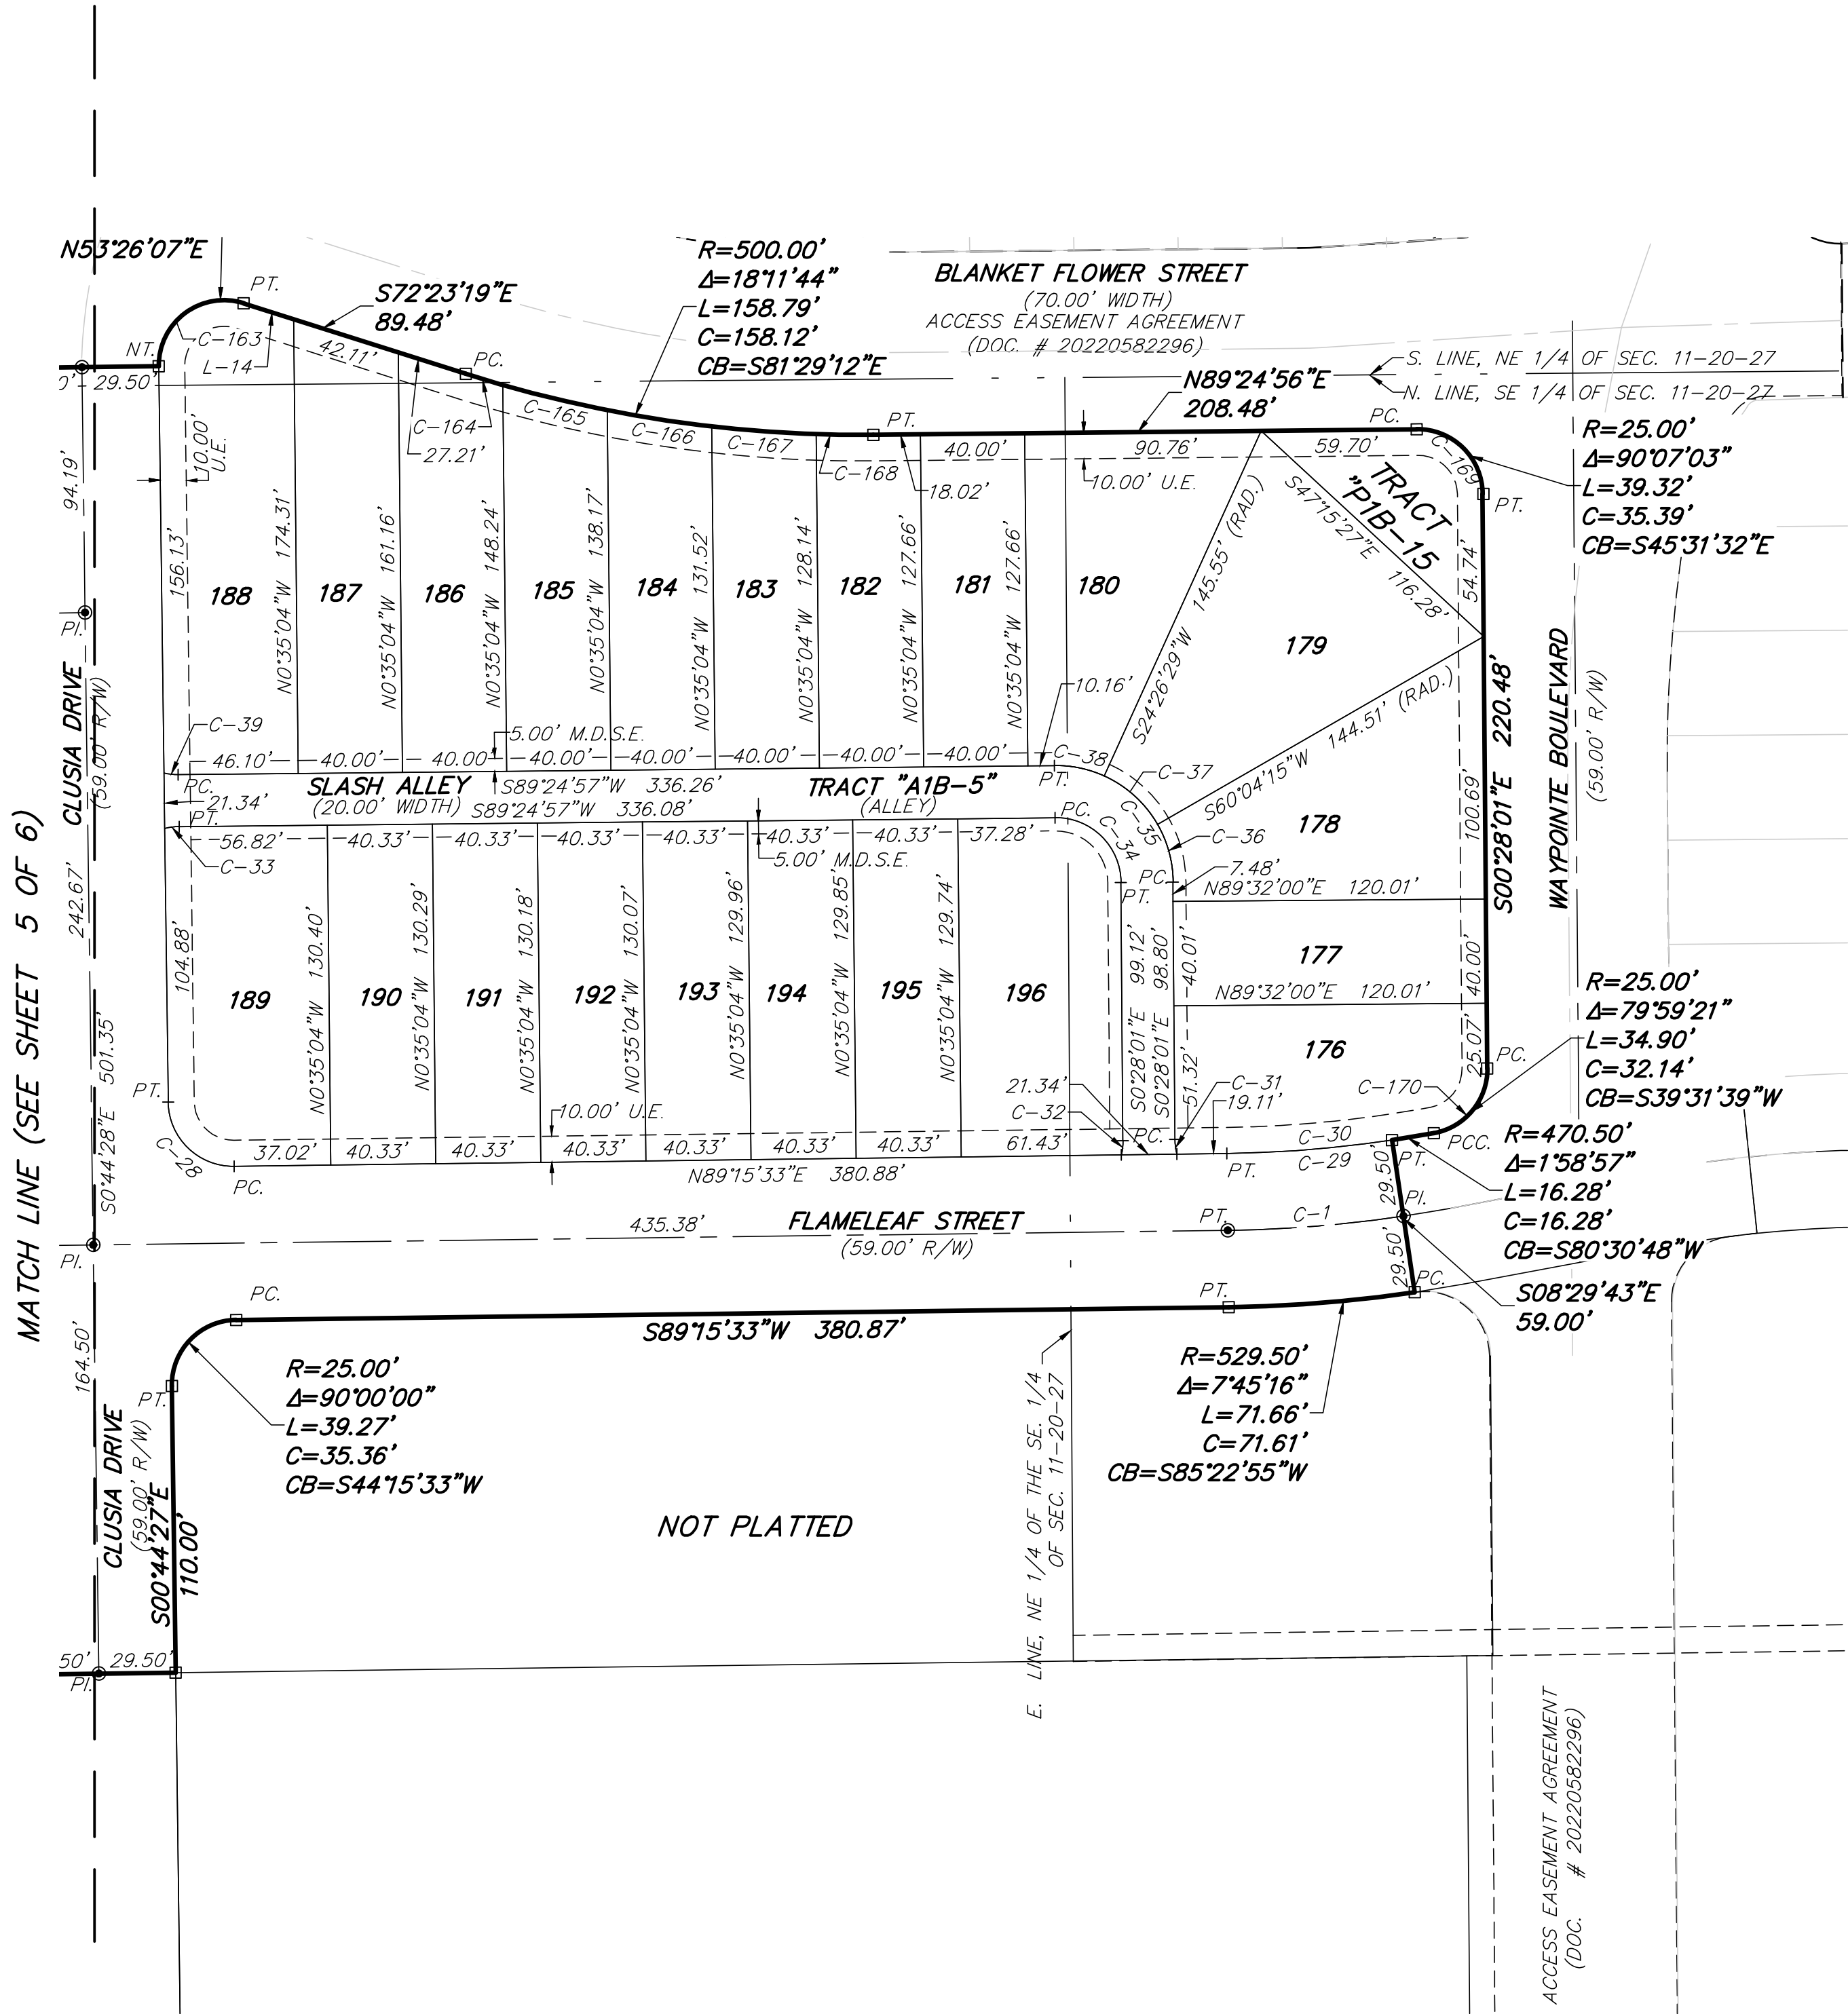

SURVEYING AND MAPPING, LLC

CERTIFICATE OF AUTHORIZATION NUMBER LB 7808
2100 Alafaya Trail, Suite 203 • Oviedo, Florida 32765 • 407-542-4967

NOTICE:

"THIS PLAT, AS RECORDED IN ITS GRAPHIC FORM, IS THE OFFICIAL DEPICTION OF THE SUBDIVIDED LANDS DESCRIBED HEREIN AND WILL IN NO CIRCUMSTANCES BE SUPPLANTED IN AUTHORITY BY ANY OTHER GRAPHIC OR DIGITAL FORM OF THE PLAT. THERE MAY BE ADDITIONAL RESTRICTIONS THAT ARE NOT RECORDED ON THIS PLAT THAT MAY BE FOUND IN THE PUBLIC RECORDS OF THIS COUNTY."



City of Apopka CITY COUNCIL STAFF REPORT

Section: BUSINESS (Action Item)

Item #: 3.

Meeting Date: September 4, 2024

Department: Community Development

SUBJECT:

Bronson Peak Phase 2A - Plat

REQUEST:

Approve the Bronson Peak Phase 2A – Plat.

SUMMARY:

Owner(s): DRP FL 5, LLC

Applicant(s): Poulos and Bennett, LLC c/o Genevieve LaBuda.

Tract Size: 14.52 +/- acres

Parcel Identification Number(s): 17-21-28-0935-06-001

Location: North of Boy Scout Road and west of Galway Boulevard

Density/Intensity: 3.5 dwelling units/acre maximum overall density

Future Land Use: Residential Low

Zoning: KPI-MU (Kelly Park Interchange - Mixed-Use)

Project Manager: Jean Sanchez

Zoning Report:

Direction	Future Land Use	Zoning	Present Use
North	Residential Low	Planned Development (PD) and RSF-1B (Residential Single-Family - Large Lot)	Bronson Peak Phase 1C Residential Subdivision and Vacant
South	Mixed-Use	PD	Bronson Ridge Residential Subdivision
East	Mixed-Use	PD	Breckenridge Residential Subdivision
West	Residential Low	PD	Bronson Peak Phase 3 Residential Subdivision

PROJECT SUMMARY:

The applicant has submitted the Bronson Peak Phase 2A – Plat to create 88 lots, as well as, right-of-way and alley tracts. The Plat is consistent with The Ridge - Major Development Plan approved by the City Council on October 13, 2021 and The Ridge PD Parcel 2 - Construction Site Plan (CSP) approved by the Development Review Committee on June 16, 2022.

The Development Review Committee (DRC) has found that the applicant demonstrates there is competent substantial evidence in the record that all of the following standards are met:

- The plat and its general layout and design comply with all applicable standards in Article 5: Development Standards, and Article 6: Environmental Standards;
- The plat complies with all conditions of approval in any development approval or permit to which it is subject;
- The plat conforms to the requirements of Chapter 177, Florida Statutes before recordation and per the review and determination of the City Surveyor;
- The plat conforms to any development plan (major or minor) to which it is a part; and
- The plat complies with all other applicable standards in this LDC and all other City regulations.

ACCESS:

The access is on Boy Scout Road via Ravenhurst Place.

PUBLIC HEARING SCHEDULE:

August 13, 2024 - Planning Commission (5:30 P.M.)
September 4, 2024 - City Council (1:30 P.M.)

FUNDING SOURCE:

Not applicable.

RECOMMENDED MOTION:

Development Review Committee (DRC):

Recommends approval of the Bronson Peak Phase 2A – Plat.

Planning Commission:

At its meeting on August 13, 2024, the Planning Commission unanimously recommended approval of the Bronson Peak Phase 2A – Plat.


Recommended Motion - Planning Commission:

Approve the Bronson Peak Phase 2A – Plat.


ATTACHMENTS:

1. Maps
2. Bronson Peak 2A - Plat


Vicinity

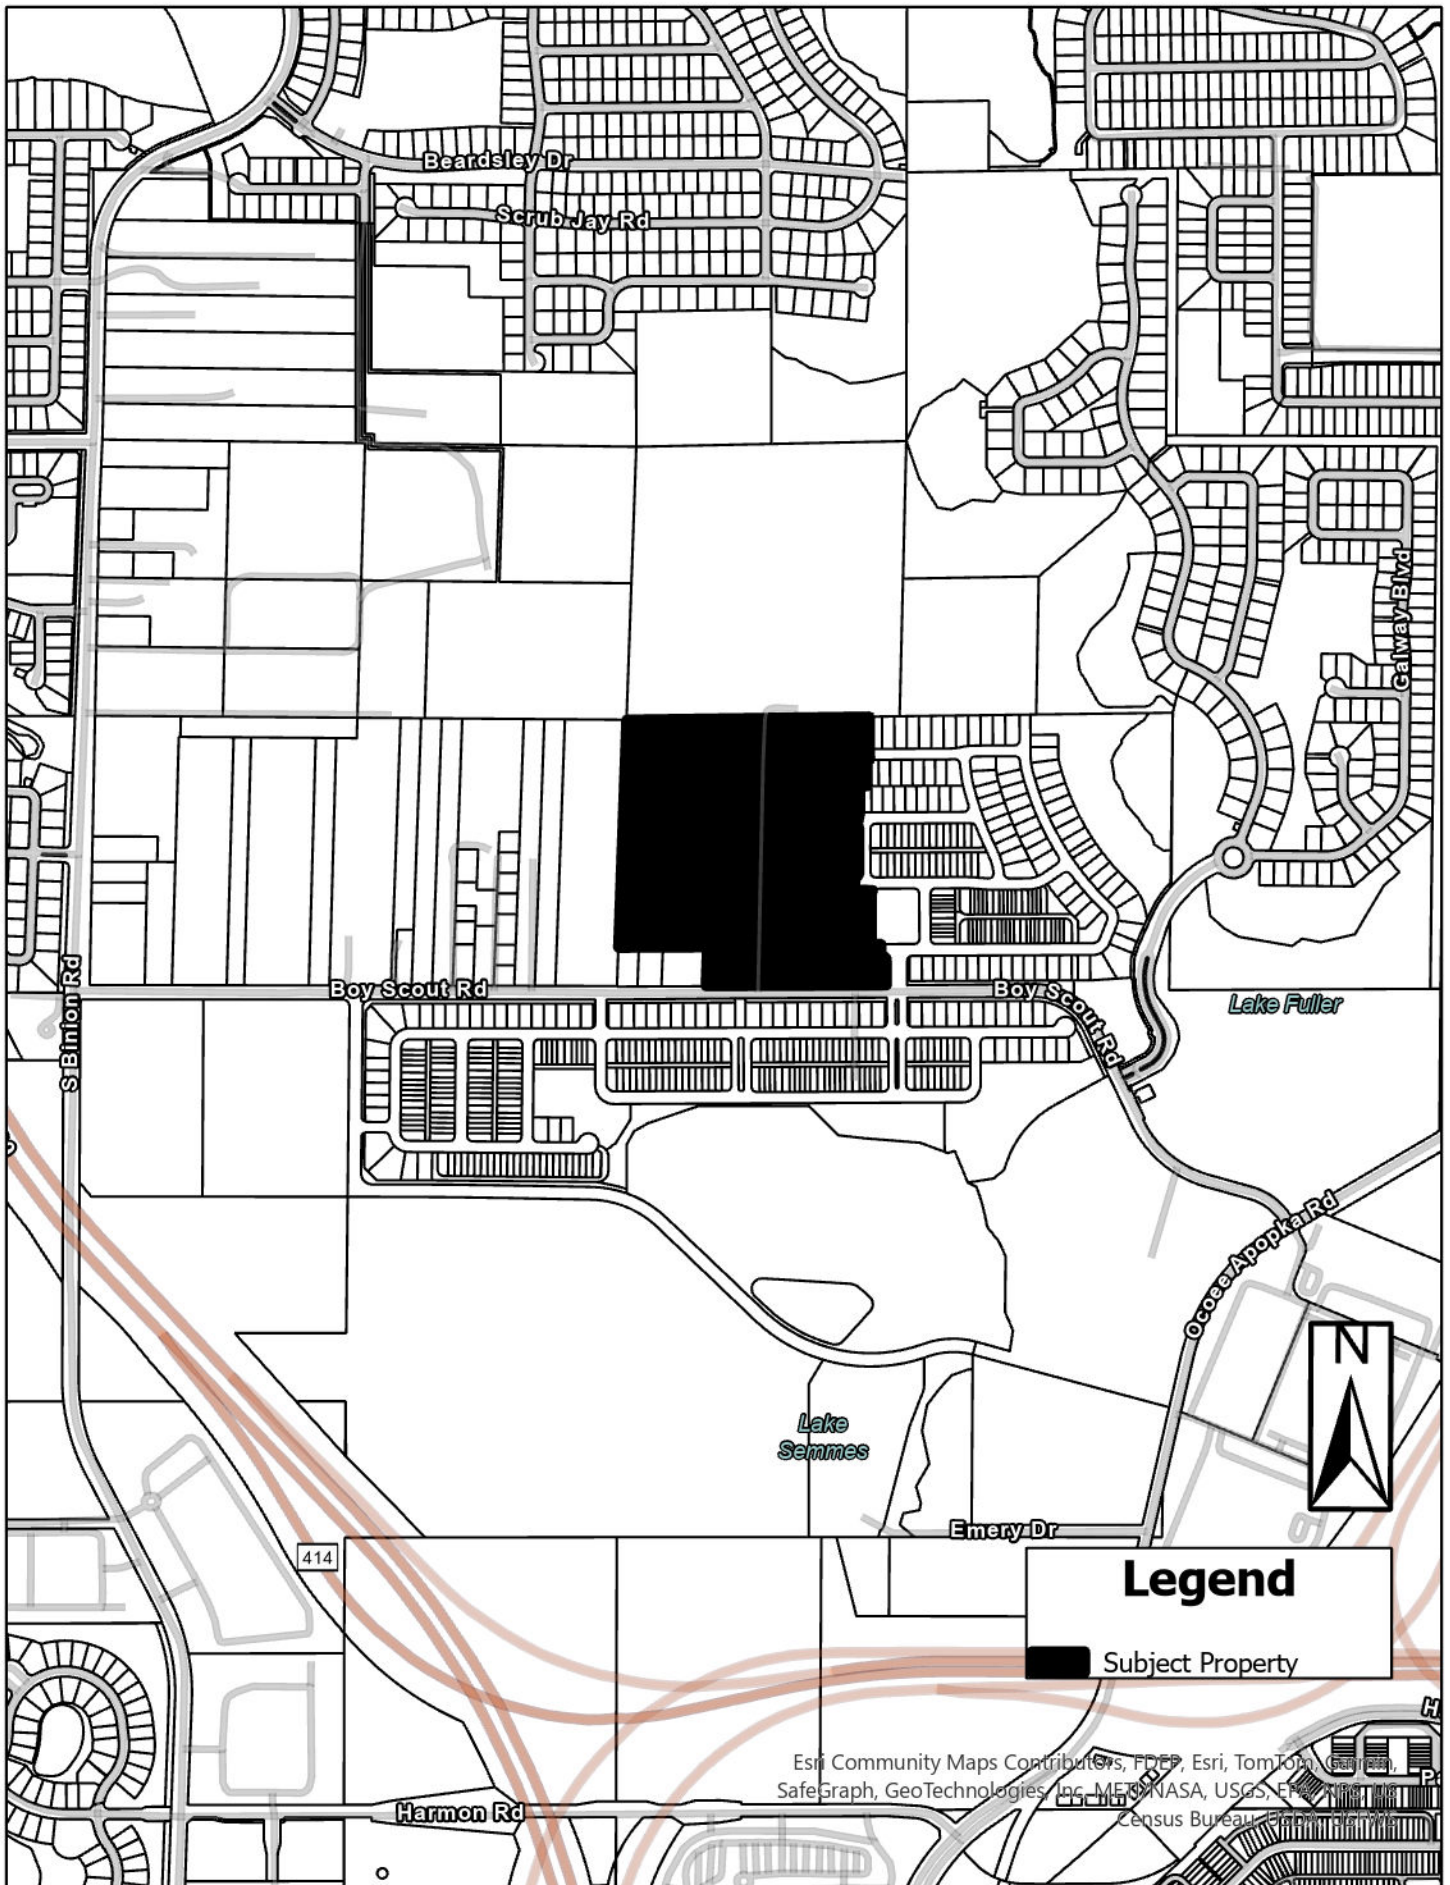


Future Land Use

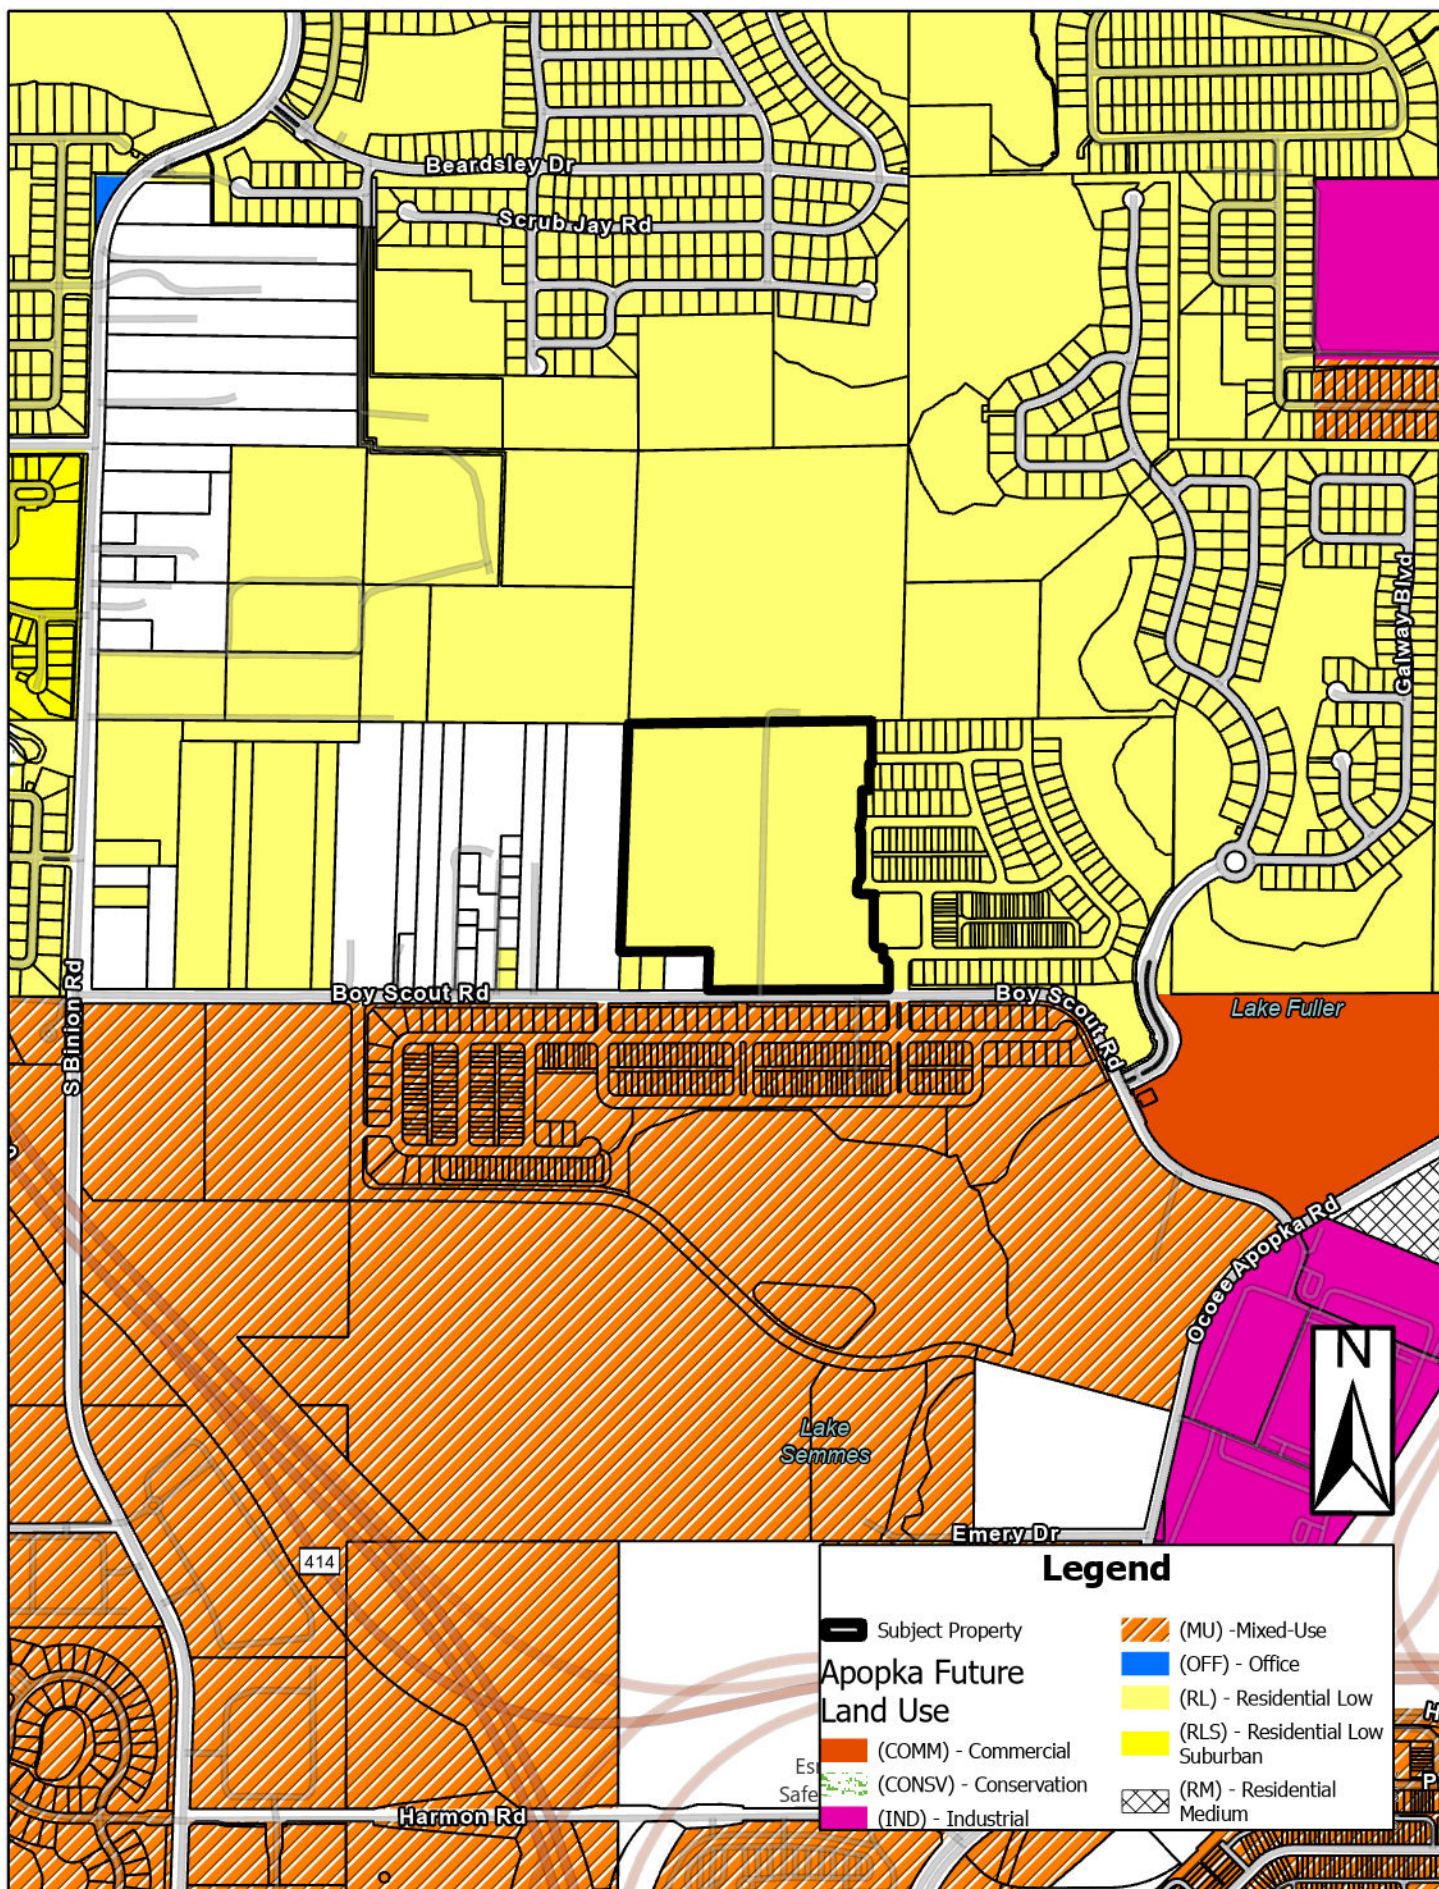

Zoning

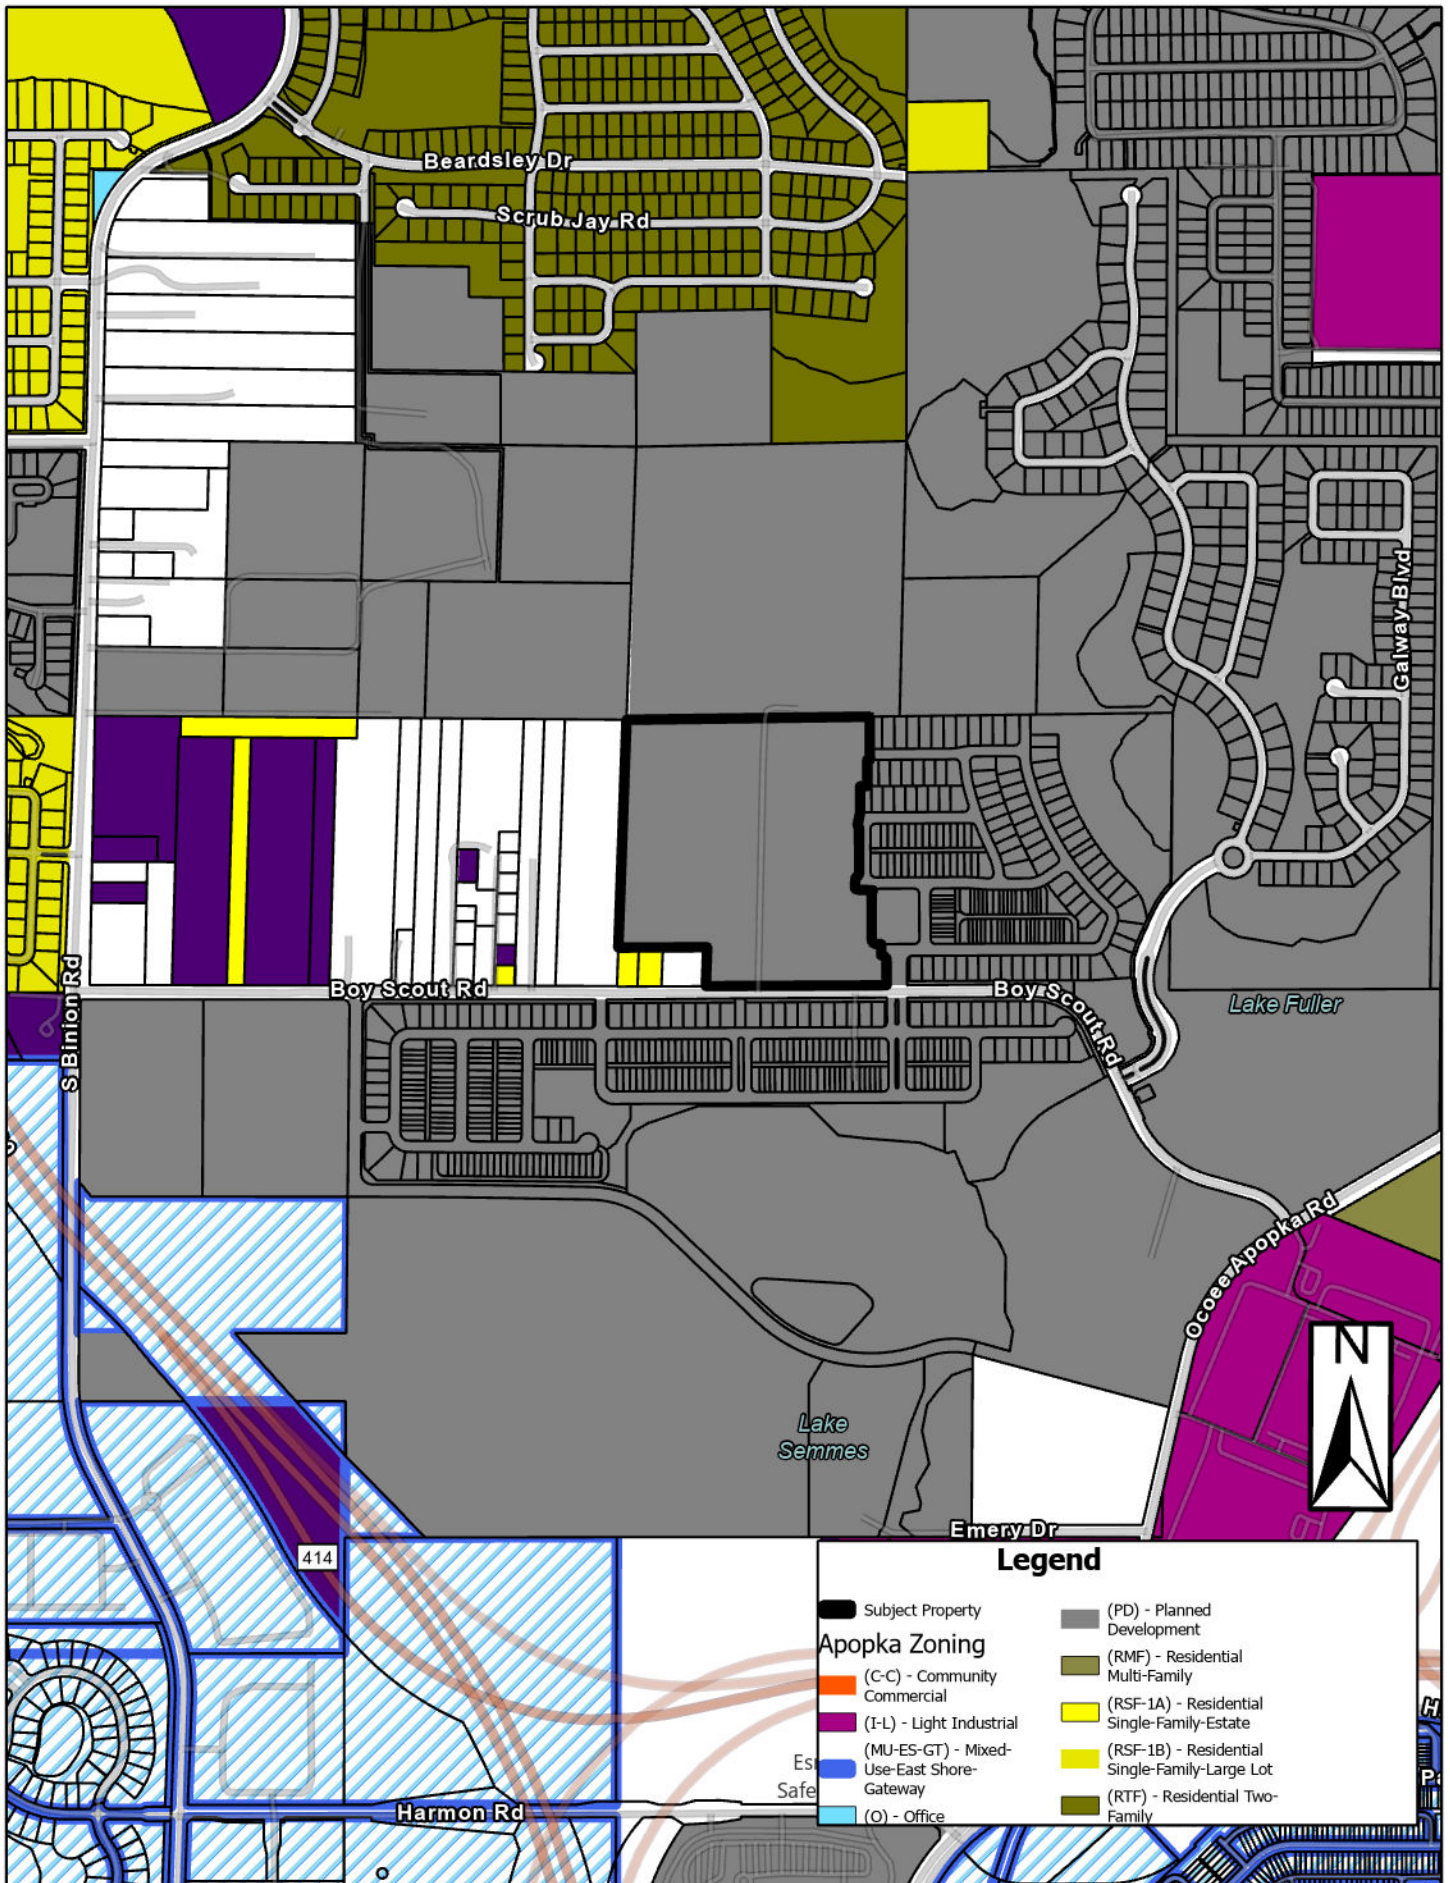

Aerial

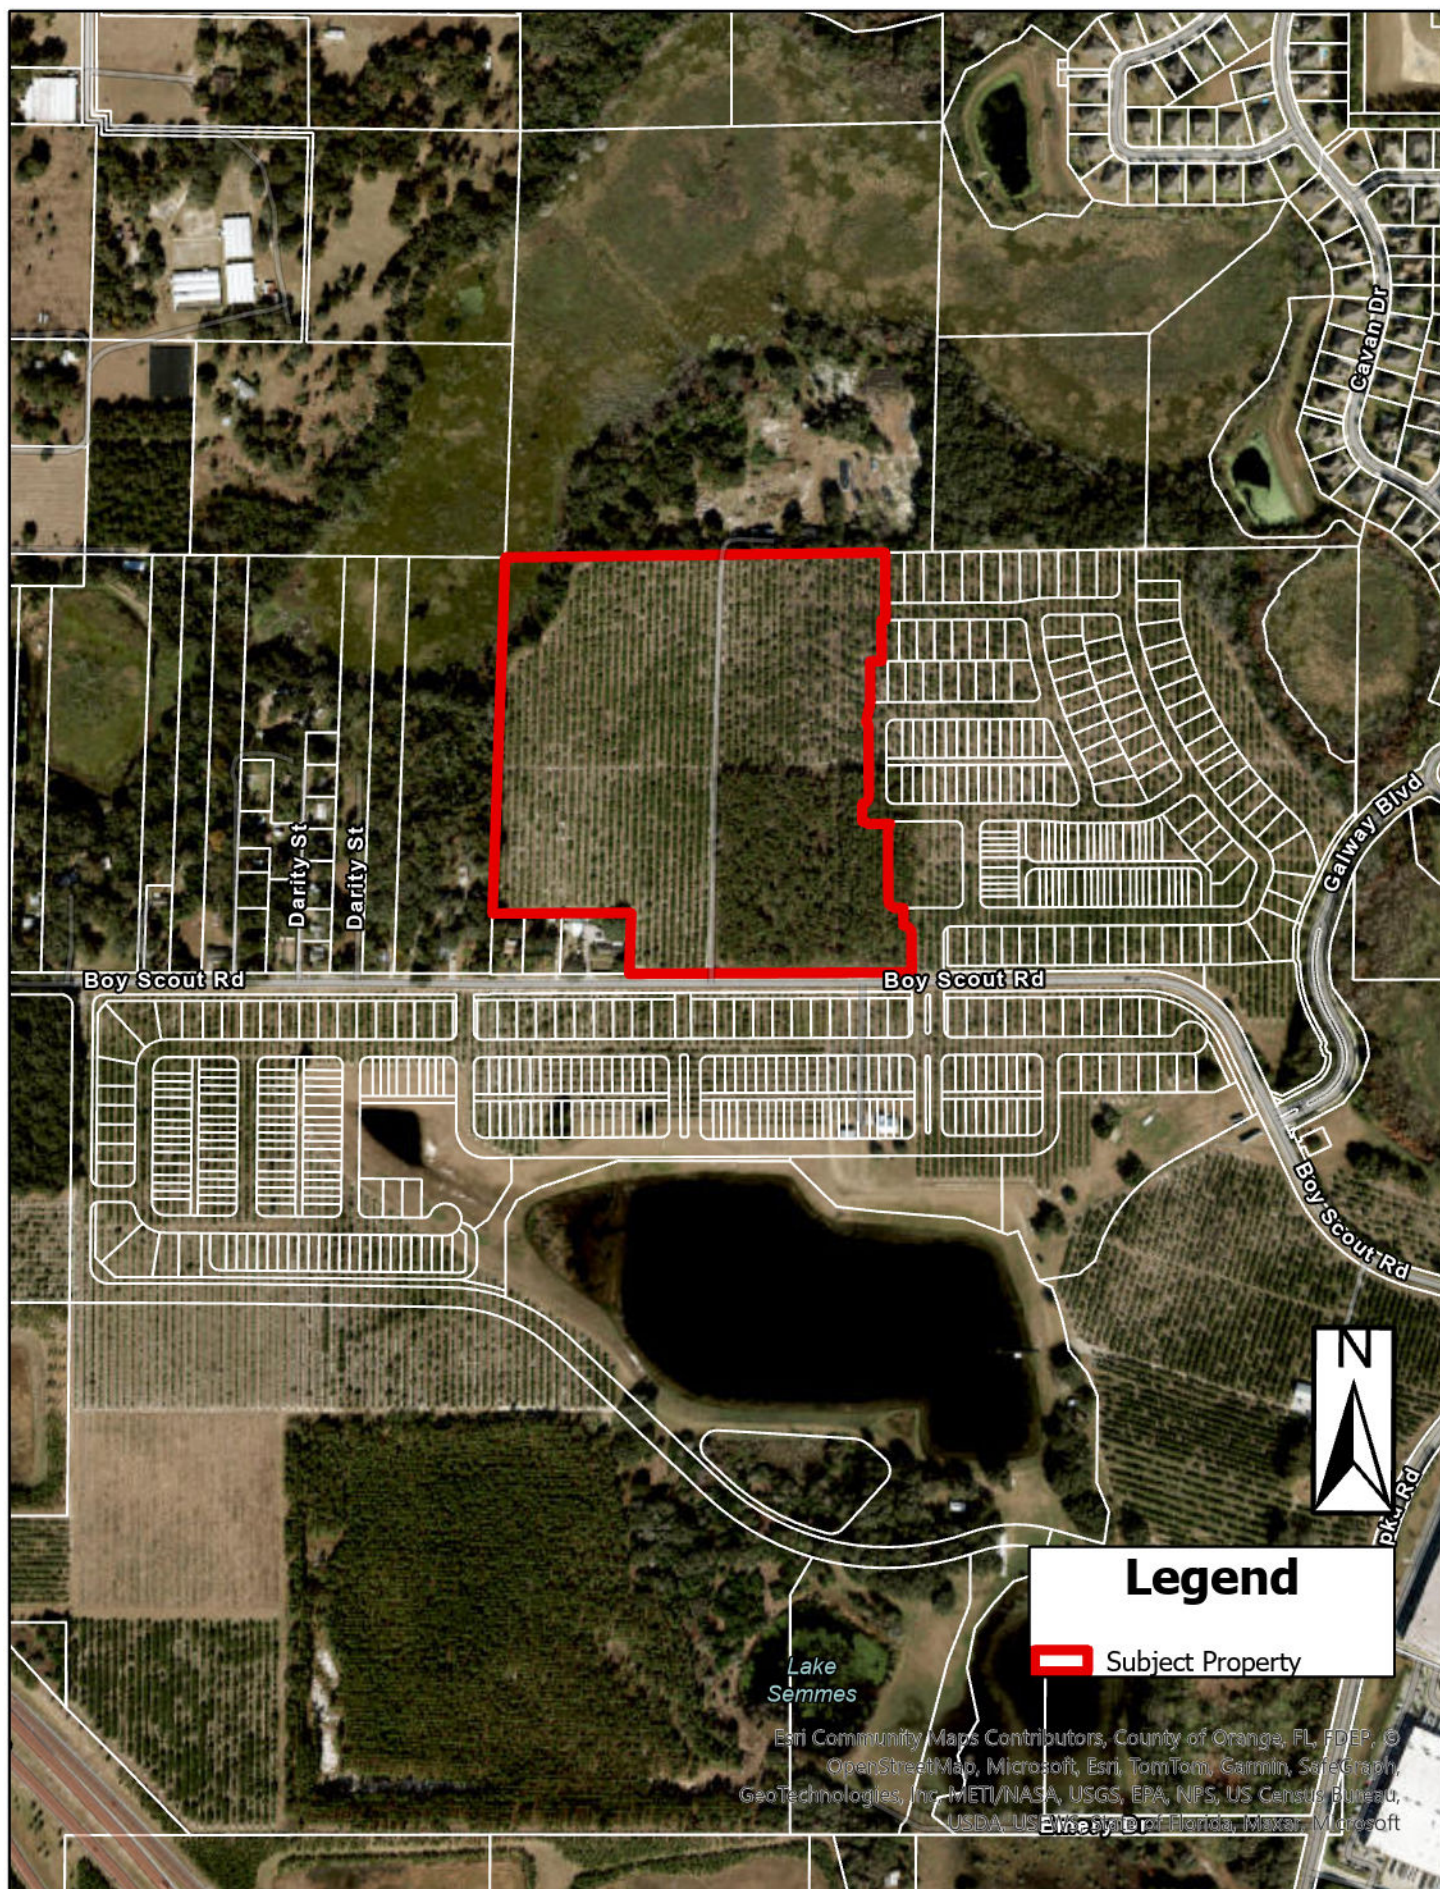

BRONSON PEAK PHASE 2A

SHEET 1 OF 3

REPLATTING A PORTION OF TRACT FD-1, BRONSON PEAK PHASE 1A AS RECORDED IN PLAT BOOK 112, PAGES 54 THROUGH 58 OF THE PUBLIC RECORDS OF ORANGE COUNTY, FLORIDA, LYING IN SECTION 17 TOWNSHIP 21 SOUTH, RANGE 28 EAST, CITY OF APOPKA, ORANGE COUNTY, FLORIDA

LEGAL DESCRIPTION

A PARCEL OF LAND COMPRISING A PORTION OF TRACT FD-1, BRONSON PEAK PHASE 1A, ACCORDING TO THE PLAT THEREOF AS RECORDED IN PLAT BOOK 112, PAGES 54 THROUGH 58 OF THE PUBLIC RECORDS OF ORANGE COUNTY, FLORIDA AND LYING IN SECTION 17, TOWNSHIP 21 SOUTH, RANGE 28 EAST, CITY OF APOPKA, ORANGE COUNTY, FLORIDA.

BEING MORE PARTICULARLY DESCRIBED AS FOLLOWS:

BEGIN AT THE SOUTHEAST CORNER OF SAID TRACT FD-1, ALSO BEING A POINT ON THE NORTHERLY RIGHT-OF-WAY LINE OF BOY SCOUT ROAD ACCORDING TO DEED BOOK 338, PAGE 17 OF SAID PUBLIC RECORDS; THENCE RUN SOUTH 89° 43' 16" WEST ALONG THE SOUTH LINE OF SAID TRACT FD-1 AND SAID NORTHERLY RIGHT-OF-WAY LINE FOR A DISTANCE OF 880.93 FEET TO THE SOUTHWEST CORNER OF SAID TRACT FD-1 ALSO BEING THE POINT OF INTERSECTION OF SAID NORTHERLY RIGHT-OF-WAY LINE WITH THE EAST LINE OF THE WEST 433 FEET OF THE SOUTHWEST 1/4 OF THE NORTHWEST 1/4 OF SAID SECTION 17; THENCE DEPARTING SAID NORTHERLY RIGHT-OF-WAY LINE RUN THE FOLLOWING THREE COURSES ALONG THE WESTERLY LINE OF SAID TRACT FD-1: NORTH 02°03'11" EAST ALONG SAID EAST LINE FOR A DISTANCE OF 190.16 FEET TO THE NORTHEAST CORNER OF THE SOUTH 220 FEET OF THE WEST 433 FEET OF THE SOUTHWEST 1/4 OF THE NORTHWEST 1/4 OF SAID SECTION 17; THENCE RUN SOUTH 89°43'16" WEST ALONG THE NORTH LINE OF SAID SOUTH 220 FEET OF THE WEST 433 FEET OF THE SOUTHWEST 1/4 OF THE NORTHWEST 1/4 OF SECTION 17 FOR A DISTANCE OF 433.36 FEET TO A POINT ON THE WEST LINE OF THE NORTHWEST 1/4 OF SAID SECTION 17; THENCE RUN NORTH 02° 03' 11" EAST ALONG SAID WEST LINE FOR A DISTANCE OF 154.44 FEET; THENCE DEPARTING SAID WESTERLY LINE OF TRACT FD-1 AND SAID WEST LINE OF THE NORTHWEST 1/4 OF SAID SECTION 17 RUN NORTH 68° 32' 11" EAST FOR A DISTANCE OF 156.59 FEET TO A POINT ON A NON TANGENT CURVE, CONCAVE EASTERLY HAVING A RADIUS OF 75.00 FEET, WITH A CHORD BEARING OF NORTH 10° 52' 16" WEST, AND A CHORD DISTANCE OF 27.57 FEET; THENCE RUN NORTHERLY ALONG THE ARC OF SAID CURVE THROUGH A CENTRAL ANGLE OF 21° 11' 05" FOR A DISTANCE OF 27.73 FEET TO A POINT ON A RADIAL LINE; THENCE RUN NORTH 89° 43' 16" EAST FOR A DISTANCE OF 50.00 FEET; THENCE RUN NORTH 00° 15' 45" WEST FOR A DISTANCE OF 95.00 FEET; THENCE RUN NORTH 89° 43' 16" EAST FOR A DISTANCE OF 367.06 FEET; THENCE RUN NORTH 00° 16' 44" WEST FOR A DISTANCE OF 95.00 FEET TO THE POINT OF CURVATURE OF A CURVE, CONCAVE SOUTHWESTERLY HAVING A RADIUS OF 25.00 FEET, WITH A CHORD BEARING OF NORTH 16° 35' 49" WEST, AND A CHORD DISTANCE OF 14.05 FEET; THENCE RUN NORTHWESTERLY ALONG THE ARC OF SAID CURVE THROUGH A CENTRAL ANGLE OF 32° 38' 11" FOR A DISTANCE OF 14.24 FEET TO A POINT ON A RADIAL LINE; THENCE RUN NORTH 57° 05' 05" EAST FOR A DISTANCE OF 58.00 FEET; THENCE RUN NORTH 74° 13' 45" EAST FOR A DISTANCE OF 6.01 FEET TO THE POINT OF CURVATURE OF A CURVE, CONCAVE SOUTHERLY HAVING A RADIUS OF 100.00 FEET, WITH A CHORD BEARING OF NORTH 81° 58' 31" EAST, AND A CHORD DISTANCE OF 26.96 FEET; THENCE RUN EASTERLY ALONG THE ARC OF SAID CURVE THROUGH A CENTRAL ANGLE OF 15° 29' 31" FOR A DISTANCE OF 27.04 FEET TO A POINT OF TANGENCY; THENCE RUN NORTH 89° 43' 16" EAST FOR A DISTANCE OF 521.86 FEET TO THE POINT OF CURVATURE OF A CURVE, CONCAVE NORTHWESTERLY HAVING A RADIUS OF 23.00 FEET, WITH A CHORD BEARING OF NORTH 73° 59' 48" EAST, AND A CHORD DISTANCE OF 12.47 FEET; THENCE RUN NORTHEASTERLY ALONG THE ARC OF SAID CURVE THROUGH A CENTRAL ANGLE OF 31° 26' 56" FOR A DISTANCE OF 12.62 FEET TO A POINT ON THE NON-TANGENT EASTERLY LINE OF AFORESAID TRACT FD-1, BRONSON PEAK PHASE 1A, ALSO BEING A POINT ON THE WESTERLY RIGHT-OF-WAY LINE OF FALCONHURST LANE, BRONSON PEAK PHASE 1C, ACCORDING TO THE PLAT THEREOF AS RECORDED IN PLAT BOOK 114, PAGES 9 THROUGH 13 OF AFORESAID PUBLIC RECORDS; THENCE RUN THE FOLLOWING COURSES ALONG SAID EASTERLY LINE AND SAID WESTERLY RIGHT-OF-WAY LINE: SOUTH 00° 16' 44" EAST FOR A DISTANCE OF 120.38 FEET TO THE POINT OF CURVATURE OF A CURVE, CONCAVE NORTHWESTERLY HAVING A RADIUS OF 25.00 FEET, WITH A CHORD BEARING OF SOUTH 39° 54' 30" WEST, AND A CHORD DISTANCE OF 32.26 FEET; THENCE RUN SOUTHWESTERLY ALONG THE ARC OF SAID CURVE THROUGH A CENTRAL ANGLE OF 80° 22' 27" FOR A DISTANCE OF 35.07 FEET TO A POINT ON A NON TANGENT LINE; THENCE RUN SOUTH 00° 16' 44" EAST FOR A DISTANCE OF 55.35 FEET TO A POINT ON A NON TANGENT CURVE, CONCAVE SOUTHWESTERLY HAVING A RADIUS OF 25.00 FEET, WITH A CHORD BEARING OF SOUTH 67° 46' 44" EAST, AND A CHORD DISTANCE OF 19.13 FEET TO A POINT ON A NON TANGENT LINE; THENCE RUN SOUTHEASTERLY ALONG THE ARC OF SAID CURVE THROUGH A CENTRAL ANGLE OF 45° 00' 00" FOR A DISTANCE OF 19.63 FEET; THENCE DEPARTING SAID WESTERLY RIGHT-OF-WAY LINE AND CONTINUING ALONG AFORESAID EASTERLY LINE OF TRACT FD-1, BRONSON PEAK PHASE 1A, RUN THE FOLLOWING COURSES; NORTH 89° 43' 16" EAST FOR A DISTANCE OF 69.64 FEET TO A POINT ON A NON TANGENT CURVE, CONCAVE SOUTHEASTERLY HAVING A RADIUS OF 25.00 FEET, WITH A CHORD BEARING OF SOUTH 22° 13' 16" WEST, AND A CHORD DISTANCE OF 19.13 FEET; THENCE RUN SOUTHWESTERLY ALONG THE ARC OF SAID CURVE THROUGH A CENTRAL ANGLE OF 45° 00' 00" FOR A DISTANCE OF 220.00 FEET TO THE POINT OF CURVATURE OF A CURVE, CONCAVE NORTHEASTERLY HAVING A RADIUS OF 25.00 FEET, WITH A CHORD BEARING OF SOUTH 45° 16' 44" EAST, AND A CHORD DISTANCE OF 35.36 FEET; THENCE RUN SOUTHEASTERLY ALONG THE ARC OF SAID CURVE THROUGH A CENTRAL ANGLE OF 90° 00' 00" FOR A DISTANCE OF 21.82 FEET; THENCE RUN SOUTH 00° 16' 44" EAST FOR A DISTANCE OF 55.00 FEET TO A POINT ON A NON TANGENT CURVE, CONCAVE SOUTHWESTERLY HAVING A RADIUS OF 25.00 FEET, WITH A CHORD BEARING OF SOUTH 45° 16' 44" EAST, AND A CHORD DISTANCE OF 35.36 FEET; THENCE RUN SOUTHEASTERLY ALONG THE ARC OF SAID CURVE THROUGH A CENTRAL ANGLE OF 90° 00' 00" FOR A DISTANCE OF 39.27 FEET TO A POINT OF TANGENCY; THENCE RUN SOUTH 00° 16' 44" EAST FOR A DISTANCE OF 121.00 FEET TO THE POINT OF BEGINNING.


CONTAINS 14.52 ACRES MORE OR LESS

SURVEYOR'S NOTES:


- BEARINGS SHOWN HEREON ARE ASSUMED AND BASED ON THE WEST LINE OF THE NORTHWEST 1/4 OF SECTION 17 TOWNSHIP 21 SOUTH, RANGE 28 EAST, BEING N02°03'11"E.
- ALL LOT LINES INTERSECTING CURVES ARE RADIAL, UNLESS OTHERWISE NOTED NON-RADIAL (NR).
- ALL PLATTED UTILITY EASEMENTS SHALL ALSO BE EASEMENTS FOR THE CONSTRUCTION, INSTALLATION, MAINTENANCE, AND OPERATION OF CABLE TELEVISION AND DATA SERVICES; PROVIDED, HOWEVER, NO SUCH CONSTRUCTION, INSTALLATION, MAINTENANCE, AND OPERATION OF CABLE TELEVISION SERVICES SHALL INTERFERE WITH THE FACILITIES AND SERVICES OF AN ELECTRIC, TELEPHONE, GAS, OR OTHER PUBLIC UTILITY. IN THE EVENT A CABLE TELEVISION COMPANY DAMAGES THE FACILITIES OF A PUBLIC UTILITY, IT SHALL BE SOLELY RESPONSIBLE FOR THE DAMAGES. THIS SECTION SHALL NOT APPLY TO THOSE PRIVATE EASEMENTS GRANTED TO OR OBTAINED BY A PARTICULAR ELECTRIC, TELEPHONE, GAS, OR OTHER PUBLIC UTILITY. SUCH CONSTRUCTION, INSTALLATION, MAINTENANCE, AND OPERATION SHALL COMPLY WITH THE NATIONAL ELECTRICAL SAFETY CODE AS ADOPTED BY THE FLORIDA PUBLIC SERVICE COMMISSION.
- COMMON AREAS, AS DEFINED IN THE DECLARATION OF COVENANTS, CONDITIONS, AND RESTRICTIONS OF BRONSON PEAK (THE DECLARATION), AS RECORDED IN DOCUMENT NUMBER 20230337117, OF THE PUBLIC RECORDS OF ORANGE COUNTY, FLORIDA, AND ANY AMENDMENTS OR SUPPLEMENTS THERETO, ARE TO BE OWNED AND MAINTAINED BY BRONSON PEAK HOMEOWNERS ASSOCIATION, INC. (THE ASSOCIATION).
- TRACTS OS-2 AND OS-13 (OPEN SPACE) SHALL BE OWNED AND MAINTAINED BY THE ASSOCIATION.
- A NON-EXCLUSIVE EASEMENT THROUGH, OVER, UNDER AND ACROSS THE STREETS AND ALL UTILITY EASEMENTS SHOWN HEREON IS HEREBY DEDICATED FOR THE USE BY ALL PUBLIC UTILITIES FOR THE PURPOSE OF CONSTRUCTION, MAINTAINING AND REPLACING THEIR RESPECTIVE FACILITIES SERVICING THE LANDS ENCOMPASSED BY THIS PLAT.
- PROPERTY IS SUBJECT TO A BLANKET TEMPORARY CONSTRUCTION EASEMENT, AS RECORDED IN OFFICIAL RECORDS INSTRUMENT NUMBER 20220341247. SAID EASEMENT WILL TERMINATE AT THE RECORDING OF THIS PLAT.
- PROPERTY IS SUBJECT TO A TEMPORARY NON-EXCLUSIVE ACCESS EASEMENT AGREEMENT TO KELLY W. SHIRLEY, AS RECORDED IN OFFICIAL RECORDS INSTRUMENT NUMBER 20210770397. EASEMENT SHALL TERMINATE AUTOMATICALLY, WITHOUT THE NECESSITY OF JOINDER OR RELEASE FROM GRANTEE, UPON GRANTOR'S OR ITS SUCCESSOR'S COMPLETION AND DEDICATION OF A PUBLIC RIGHT OF WAY THAT PROVIDES ACCESS TO AND FROM BOY SCOUT ROAD TO THE BENEFITED PROPERTY.
- TRACTS A-2 AND F-2 (ALLEY) ARE COMMON AREAS PER THE DECLARATION AND SHALL BE OWNED BY THE ASSOCIATION AND IS RESERVED FOR THE EXCLUSIVE USE AND BENEFIT OF THE FOLLOWING ENTITIES AND FOR THE FOLLOWING PURPOSES; (I) FOR THE PURPOSE OF EXERCISING ALL POWERS AND RESPONSIBILITIES DELEGATED TO THE ASSOCIATION PURSUANT TO THE DECLARATION (II) THE OWNERS OF THE LOTS WITHIN THE PROPERTY FOR PURPOSES OF ACCESS TO AND FROM PUBLIC STREETS AND LOTS LYING ADJACENT TO SUCH ALLEY TRACTS AND (III) CITY OF APOPKA AND ITS EMPLOYEES AND AGENTS SOLELY FOR THE PURPOSE OF PERFORMING MUNICIPAL AND GOVERNMENT FUNCTIONS REASONABLY NECESSARY TO PROVIDE FOR AND PROTECT THE HEALTH, SAFETY AND WELFARE OF THE PROPERTY AND OWNERS THEREOF OR RESIDENTS THEREON, AS WELL AS SUCH OWNER'S GUESTS AND INVITEES, INCLUDING BUT NOT LIMITED TO, POLICE, FIRE AND EMERGENCY MEDICAL SERVICES. ANY ACCESS IMPROVEMENTS AND APPURTENANCES AND RELATED FACILITIES CONSTRUCTED WITHIN ALLEYS A-2 AND F-2 ARE NOT DEDICATED TO THE PUBLIC, BUT ARE PRIVATE, AND SHALL BE MAINTAINED BY THE ASSOCIATION.
- THIS PLAT IS PART OF A PHASED DEVELOPMENT. THE LOT NUMBERS SHOWN HEREON ARE AS PER THE APPROVED PLANS.
- AREAS OF THE STREETS STRIPED FOR PARKING SHALL BE MAINTAINED BY THE ASSOCIATION.
- THE FENCE EASEMENT SHOWN HEREON IS DEDICATED TO THE ASSOCIATION AND MAINTAINED ACCORDING TO THE DECLARATION.

LEGEND OF SYMBOLS AND ABBREVIATIONS:

P.S.M.	PROFESSIONAL SURVEYOR & MAPPER	N.T.	NON-TANGENT
LB	LICENSED BUSINESS	NR	NON-RADIAL
P.E.	PROFESSIONAL ENGINEER	R	RADIUS
⌄	CENTERLINE	CD	CHORD DISTANCE
CCR#	CERTIFIED CORNER RECORD NUMBER	CB	CHORD BEARING
U.E.	UTILITY EASEMENT	L	ARC LENGTH
D.E.	DRAINAGE EASEMENT	Δ	CENTRAL ANGLE
D.U.E.	DRAINAGE & UTILITY EASEMENT	↶	CHANGE IN DIRECTION
R/W	RIGHT-OF-WAY	PG.(S)	PAGE(S)
■	SET 4" x 4" CONCRETE MONUMENT LB 6723 PERMANENT REFERENCE MONUMENT (P.R.M.)	PB.	PLAT BOOK
▣	RECOVERED 4" x 4" CONCRETE MONUMENT LB 6723 PERMANENT REFERENCE MONUMENT (P.R.M.)	DB.	DEED BOOK
●	SET NAIL & DISK LB 6723 PERMANENT REFERENCE MONUMENT (P.R.M.)	F.E.	FENCE EASEMENT
⦿	SET NAIL & DISK LB 6723 PERMANENT CONTROL POINT (P.C.P.)		
P.I.	POINT OF INTERSECTION		
P.C.	POINT OF CURVATURE		
P.T.	POINT OF TANGENCY		

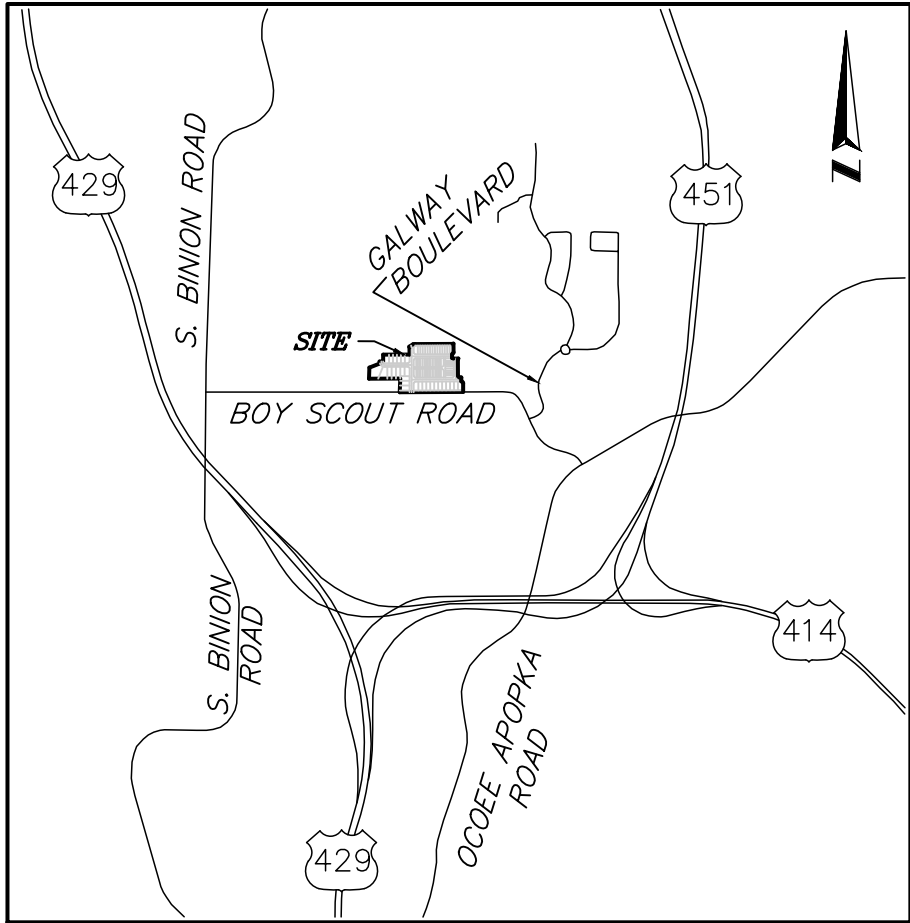

VICINITY MAP: NOT TO SCALE

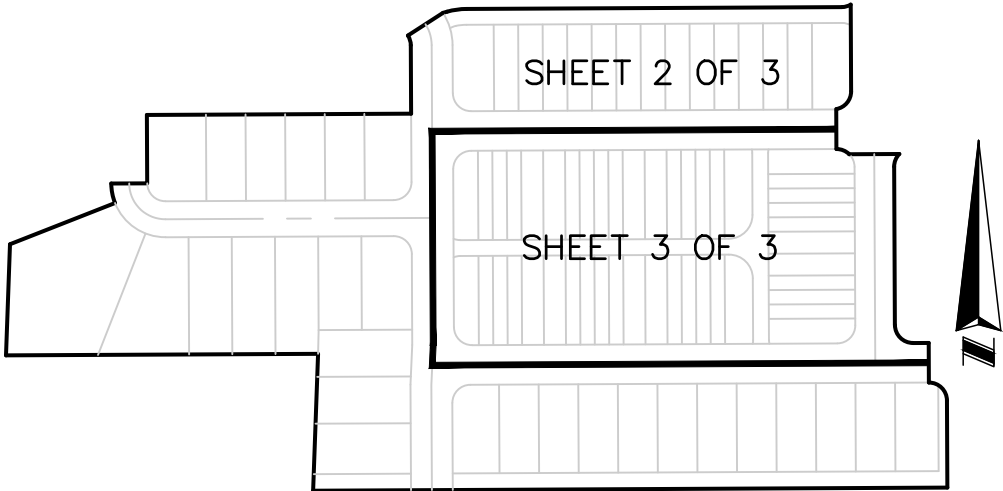

KEY MAP (not to scale)

SHEET INDEX
SHEET 1 OF 3 - LEGAL DESCRIPTION, NOTES,
LEGEND & DEDICATION
SHEETS 2 AND 3 OF 3 - BOUNDARY, LOT
AND TRACT GEOMETRY

NOTICE: THIS PLAT, AS RECORDED IN ITS GRAPHIC FORM, IS THE OFFICIAL DEPICTION OF THE SUBDIVIDED LANDS DESCRIBED HEREIN AND WILL IN NO CIRCUMSTANCES BE SUPPLANTED IN AUTHORITY BY ANY OTHER GRAPHIC OR DIGITAL FORM OF THE PLAT. THERE MAY BE ADDITIONAL RESTRICTIONS THAT ARE NOT RECORDED ON THIS PLAT THAT MAY BE FOUND IN THE PUBLIC RECORDS OF THIS COUNTY.

QUALIFICATION STATEMENT OF SURVEYOR AND MAPPER

KNOW ALL MEN BY THESE PRESENTS, that I the undersigned, being a licensed surveyor and mapper, do hereby certify that on 4-24-2023 I completed the survey of the lands as shown in the foregoing plat or plan; that said plat is a true and correct representation of the lands surveyed and platted and was prepared under my direction and supervision; that permanent reference monuments have been placed as shown thereon; and this plat complies with all the survey requirements of Chapter 177, Florida Statutes; and that said land is located in City Of Apopka, Orange County, Florida.

By: _____ Date: _____

James L. Rickman P.S.M. # 5633
Allen & Company
Licensed Business # 6723
16 East Plant Street
Winter Garden, Florida 34787

PLAT BOOK _____ PAGE _____

BRONSON PEAK PHASE 2A
DEDICATION

KNOW ALL MEN BY THESE PRESENTS, That DRP FL 5, LLC, a Delaware limited liability company being the owners in fee simple of all of the lands described in the foregoing caption to this plat, hereby dedicates said lands and plat for the uses and purposes therein expressed and dedicates the streets, drainage easements and utility easements to the perpetual use of the public.

In witness whereof, the undersigned, DRP FL 5, LLC, a Delaware limited liability company has caused these presents to be executed and acknowledged by its undersigned _____ thereunto duly authorized on this _____ day of _____, 2024.

DRP FL 5, LLC, a Delaware limited liability company
By: DW General Partner, LLC, a Delaware limited liability company, its Manager

By: _____
Print Name: _____
Title: _____

Witnesses:

Print Name: _____

Print Name: _____

Notary Block:

STATE OF _____
COUNTY OF _____

The foregoing instrument was acknowledged before me by means of [] physical presence or [] online notarization, this _____ day of _____, 2024 by _____ as _____ of DW General Partner, LLC, a Delaware limited liability company, the Manager of DRP FL 5, LLC, a Delaware limited liability company, on behalf of such company. He/She is personally known to me or has produced _____ as identification.

[Notary Seal]

Notary Public

Printed Name: _____

Commission Expires: _____

Commission Number: _____

CERTIFICATE OF APPROVAL
BY PLANNING COMMISSION

Examined and Approved _____
Chairman Date

CERTIFICATE OF REVIEW BY CITY SURVEYOR

Pursuant to Section 177.081, Florida Statutes, I have reviewed this plat for conformity to Chapter 177 Part 1 of the Florida Statutes and that said plat complies with the technical requirements of that chapter; provided however, that my review does not include field verification of any of the coordinates, points or measurements shown on this plat.

Signed: _____ Date _____

Printed Name: Ralph Nieto, P.S.M.
Registration Number 6025

CERTIFICATE OF APPROVAL
BY CITY ENGINEER

Examined and Approved _____
Richard Earp, P.E. Date

CERTIFICATE OF APPROVAL BY MUNICIPALITY

THIS IS TO CERTIFY, that on _____ the foregoing plat was approved by the Municipality

Mayor
Attest: _____
City Clerk

CERTIFICATE OF COUNTY COMPTROLLER

I HEREBY CERTIFY, that the foregoing plat was recorded in the Orange County Official Records

on _____ as Document# _____

County Comptroller in and for Orange County, Florida.

By _____

SHEET 2 OF 3

PLAT BOOK _____ PAGE_____

NOT PLATTED

2661.92' OVERALL

2023/11/11

154.44'

5.00' F.E.

126

125

SW CORNER OF THE NW 1/4 OF SECTION 17-21-28

SW CORNER OF TRACT FD-1 BRONSON PEAK PHASE 1A PB. 112, PGS. 54-58

POINT OF INTERSECTION OF THE NORTHERLY R/W LINE AND THE E LINE OF THE E 433' OF THE SW 1/4 OF THE NW 1/4 OF SECTION 17-21-28

TRACT OS-13 OPEN SPACE

TRACT OS-2 OPEN SPACE

TRACT OS-1 AMENITY BRONSON PEAK PHASE 1A PB. 112, PG. 54-58

TRACT A-1 AMENITY BRONSON PEAK PHASE 1A PB. 112, PGS. 54-58

TRACT A-2 AMENITY BRONSON PEAK PHASE 1A PB. 112, PGS. 54-58

TRACT A-67 AMENITY BRONSON PEAK PHASE 1A PB. 112, PGS.

CURVE TABLE					
CURVE	RADIUS	CHORD BEARING	CHORD	DELTA	LENGTH
C1	25.00'	S44°43'16"W	35.36'	090°00'00"	39.27'
C6	25.00'	N45°16'44"W	35.36'	090°00'00"	39.27'
C7	75.00'	S55°52'16"E	84.76'	068°48'55"	90.08'
C8	75.00'	S79°26'57"E	28.18'	021°39'32"	28.35'
C9	75.00'	S45°02'30"E	60.00'	047°09'23"	61.73'
C10	50.00'	S45°16'44"E	70.71'	090°00'00"	78.54'
C11	25.00'	S45°16'44"E	35.36'	090°00'00"	39.27'
C12	25.00'	N44°43'16"E	35.36'	090°00'00"	39.27'
C13	54.00'	N16°35'49"W	30.34'	032°38'11"	30.76'
C14	83.00'	N16°35'49"W	46.64'	032°38'11"	47.28'

CURVE TABLE					
CURVE	RADIUS	CHORD BEARING	CHORD	DELTA	LENGTH
C15	83.00'	N24°47'06"W	23.48'	016°15'37"	23.56'
C16	83.00'	N08°28'01"W	23.64'	016°22'33"	23.72'
C17	23.00'	S68°00'40"W	8.63'	021°38'04"	8.68'
C18	78.00'	S84°16'29"W	14.81'	010°53'34"	14.83'
C19	25.00'	S45°16'44"E	35.36'	090°00'00"	39.27'
C20	23.00'	N74°33'15"W	12.47'	031°26'56"	12.62'
C27	25.00'	N73°36'46"W	13.50'	031°19'56"	13.67'
C28	25.00'	N29°36'46"W	24.49'	058°40'04"	25.60'
C31	25.00'	N84°54'30"E	4.20'	009°37'33"	4.20'

LINE	BEARING	LENGTH
L1	S01°21'40"W	33.01'
L2	N02°35'06"E	55.07'
L3	N02°35'06"E	55.07'

DETAIL B
SCALE 1"=20.00'

SHEET 2 OF 3

SHEET 3 OF 3

KEY MAP (not to scale)

SHEET INDEX
SHEET 1 OF 3 - LEGAL DESCRIPTION, NOTES,
LEGEND & DEDICATION
SHEETS 2 AND 3 OF 3 - BOUNDARY, LOT
AND TRACT GEOMETRY






**SURVEYING • MAPPING
GEOSPATIAL SERVICES**
www.allen-company.com
16 EAST PLANT STREET
WINTER GARDEN, FLORIDA 34787
(407) 654-5355 LB#6723

BRONSON PEAK PHASE 2A

REPLATTING A PORTION OF TRACT FD-1, BRONSON PEAK PHASE 1A AS RECORDED IN PLAT BOOK 112, PAGES 54 THROUGH 58 OF THE PUBLIC RECORDS OF ORANGE COUNTY, FLORIDA, LYING IN SECTION 17 TOWNSHIP 21 SOUTH, RANGE 28 EAST, CITY OF APOPKA, ORANGE COUNTY, FLORIDA

SHEET 3 OF 3 PLAT BOOK ____ PAGE ____

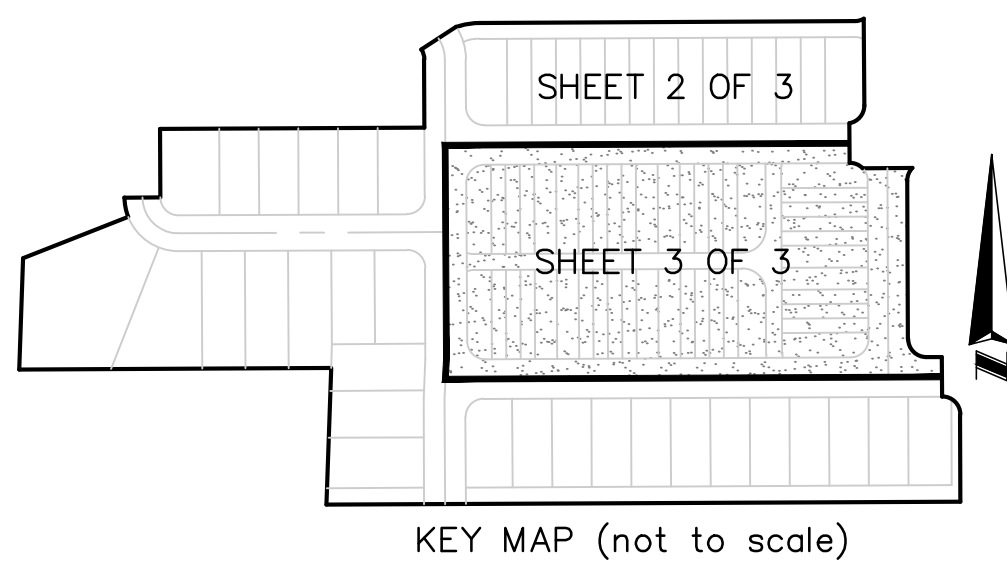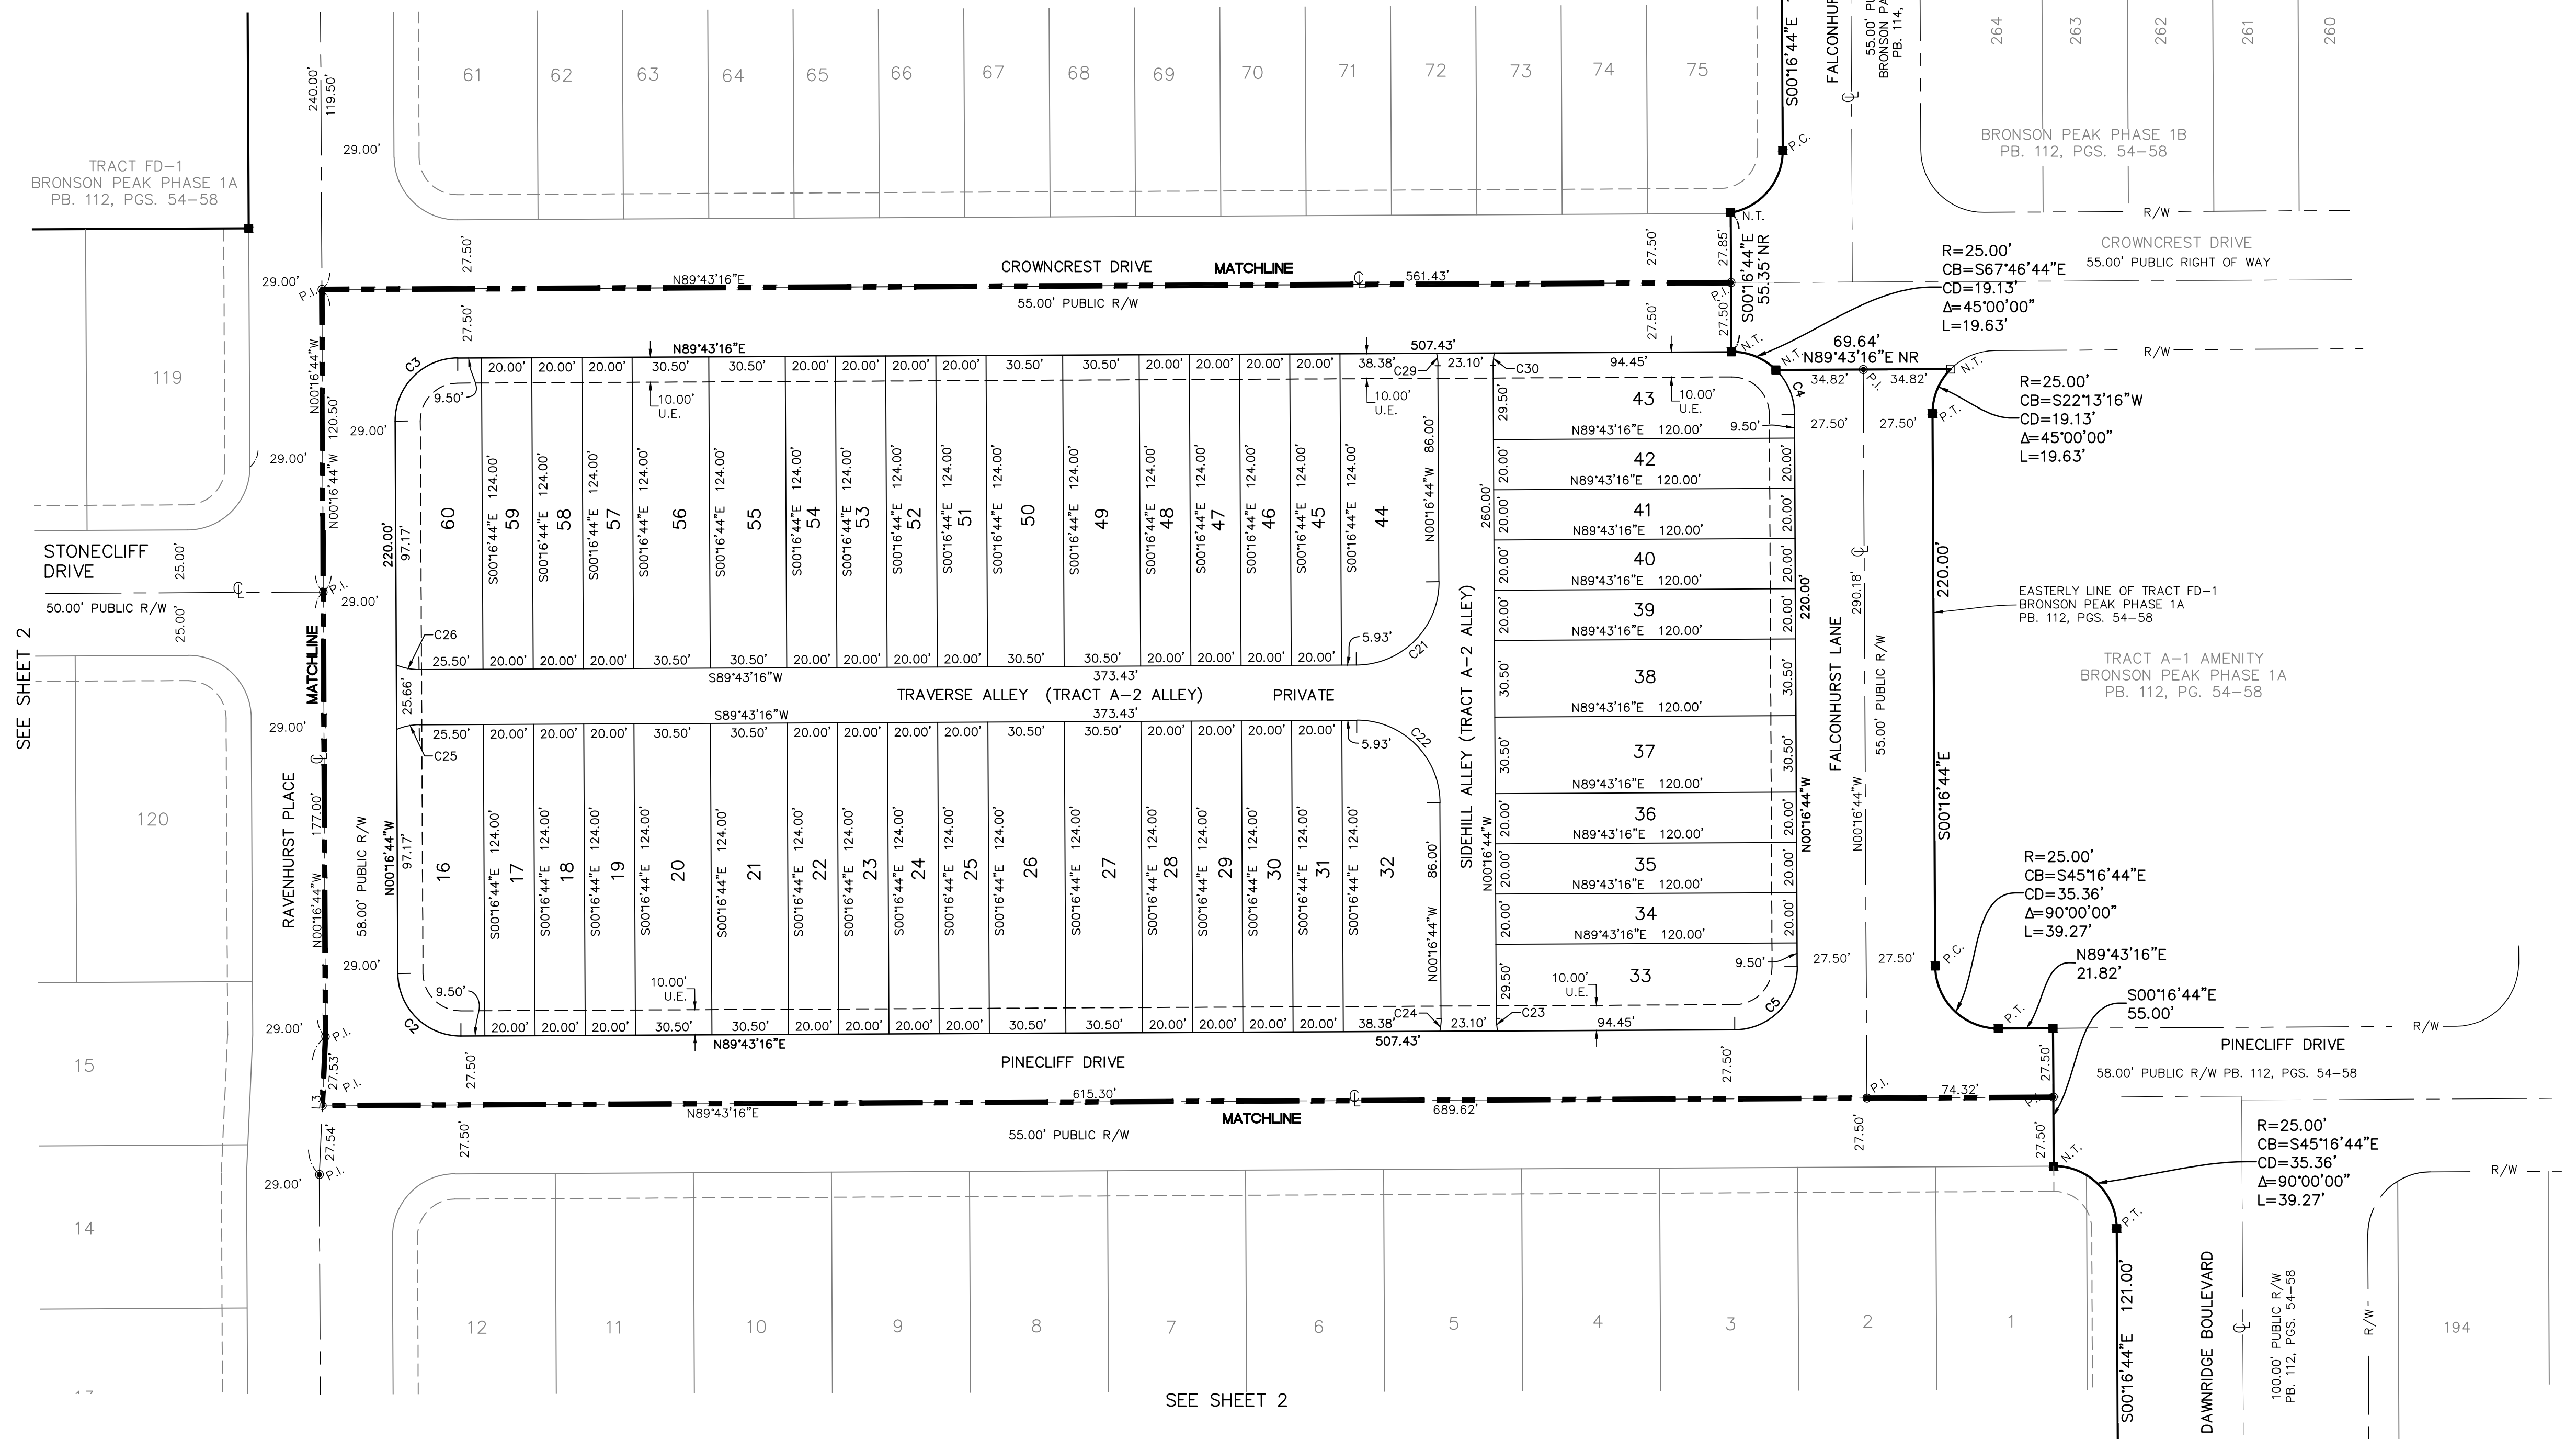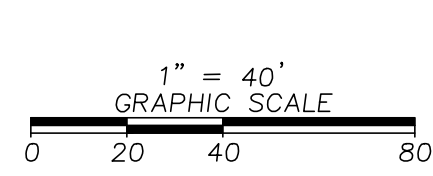

CURVE TABLE				
CURVE	RADIUS	CHORD BEARING	CHORD	DELTA
C2	25.00'	S45°16'44"E	35.36'	090°00'00"
C3	25.00'	S44°43'16"W	35.36'	090°00'00"
C4	25.00'	N22°46'44"W	19.13'	045°00'00"
C5	25.00'	N44°43'16"E	35.36'	090°00'00"
C21	33.00'	N44°43'16"E	46.67'	090°00'00"
C22	33.00'	N45°16'44"W	46.67'	090°00'00"
C23	23.00'	S06°33'24"E	5.03'	012°33'21"
C24	23.00'	N05°59'57"E	5.03'	012°33'21"
C25	23.00'	S78°12'12"W	9.18'	023°02'08"
C26	23.00'	S78°45'39"E	9.18'	023°02'08"
C29	23.00'	N06°33'25"W	5.03'	012°33'20"
C30	23.00'	S05°59'57"W	5.03'	012°33'20"

LINE TABLE		
LINE	BEARING	LENGTH
L3	N02°35'06"E	55.07'

SHEET INDEX
SHEET 1 OF 3 - LEGAL DESCRIPTION, NOTES, LEGEND & DEDICATION
SHEETS 2 AND 3 OF 3 - BOUNDARY, LOT AND TRACT GEOMETRY

SURVEYING • MAPPING
GEOSPATIAL SERVICES
www.allen-company.com
16 EAST PLANT STREET
WINTER GARDEN, FLORIDA 34787
(407) 654-5355 LB#6723



City of Apopka CITY COUNCIL STAFF REPORT

Section: BUSINESS (Action Item)

Item #: 4.

Meeting Date: September 4, 2024

Department: Community Development

SUBJECT:

Floridian Town Center Multi-Family, Phase 1 - Major Development Plan

REQUEST:

Approve the Floridian Town Center Multi-family, Phase 1 Major Development Plan

SUMMARY:

Owner(s): Floridian Apopka Phase 1 Owner, LLC

Applicant(s): Andrew McCown

Location: Floridian Town Center, Phase 4

Project: Mutli-family residential development

Density/Intensity: 312 multi-family residential units

Project Manager: Bobby Howell, AICP

Zoning Report

This chart includes the relationships to adjacent properties:

Direction	Future Land Use	Zoning	Present Use
North	High Density Residential	PD (Planned Development)	Parcel 4, Floridian Town Center
East	High Density Residential	PD (Planned Development)	Tract G, Floridian Town Center
South	Commercial	PD (Planned Development)	Parcel 5, Floridan Town Center
West	High Density Residential, Commercial	PD (Planned Development)	Parcel 7, Floridian Town Center

PROJECT SUMMARY: The applicant has submitted a Major Development Plan for consideration for a development consisting of 312 multi-family units in ten buildings that are 3 stories each. The property is located in Phase 1 of the Floridan Town Center Planned Development. The subject property has a High Density Residential future land use designation and a zoning designation of PD (Planned Development). The subject property is approximately 14.7 acres in size.

The Development Review Committee finds that the applicant demonstrates there is competent substantial evidence in the record that all of the following standards are met:

- The proposed development and use(s) in the development plan comply with Article 3: Zoning Districts, and Article 4: Use Regulations;
- The development proposed in the development plan and its general layout and design comply with all the standards in Article 5: Development Standards, and Article 6: Environmental Standards;
- The development proposed in the development plan complies with all conditions of approval in any development approval or permit to which the plan is subject;

d. The development proposed in the development plan complies with all other applicable standards in this LDC and all other City regulations.

ACCESS/PARKING: Access is proposed via Floridian Town Center Boulevard and Kiowa Avenue. Consistent with the PD Master Plan, a total of 493 parking spaces are provided on site. Of the 493, 15 are accessible spaces, 9 are parallel spaces, 30 are provided in garages, and 30 are electric car parking/charging stations. LDC Table 5.1.5.J requires 8 accessible spaces. 106 bicycle parking spaces are provided.

STORMWATER: Consistent with the PD Master Plan, stormwater retention is provided in the center of the site, and on Tracts "G" and "H".

LANDSCAPING/OPEN SPACE: Landscaping is provided consistent with the approved Master Plan. Plant materials such as Southern Red Cedar, Southern Live Oak, Cabbage Palm, and Viburnum are provided. Grass will consist of Bahia which is a drought tolerant specie. Open space is consistent with the approved Master Plan.

COMPREHENSIVE PLAN COMPLIANCE: The proposed use of the property as depicted on the Major Development Plan is consistent with the High Density Residential Future Land Use designation as detailed within the Future Land Use Element of the Comprehensive Plan.

ORANGE COUNTY NOTIFICATION: The County was notified through the DRC agenda distribution.

PUBLIC HEARING SCHEDULE:

August 13, 2024 – Planning Commission (5:00 pm)
September 4, 2024 – City Council (1:30 pm)

Note: This item is considered quasi-judicial. The staff report and its findings are to be incorporated into and made a part of the minutes of this meeting.

FUNDING SOURCE:

N/A

RECOMMENDED MOTION:

DEVELOPMENT REVIEW COMMITTEE (DRC):

The Development Review Committee recommends approval of the Floridian Town Center Multi-Family, Phase 1 - Major Development Plan.

PLANNING COMMISSION:

At its meeting on August 13, 2024, the Planning Commission unanimously recommended approval of the Floridian Town Center, Multi-Family, Phase 1 - Major Development Plan.

RECOMMENDED MOTION - CITY COUNCIL:

Approve the Floridian Town Center, Multi-Family, Phase 1 - Major Development Plan.

ATTACHMENTS:

1. Major Development Plan, Phase 1
2. Landscape Plan
3. Architectural Elevations
4. Map series

MAJOR DEVELOPMENT PLAN - PHASE 1

FLORIDIAN TOWN CENTER
(aka: 429 WEST)

CITY OF APOPKA, FLORIDA



PREPARED FOR

FLORIDIAN APOPKA PHASE 1 OWNER, LLC

60 14TH STREET SOUTH, SUITE 104

BIRMINGHAM, AL 35233-1414

Ph: 205.254.8565

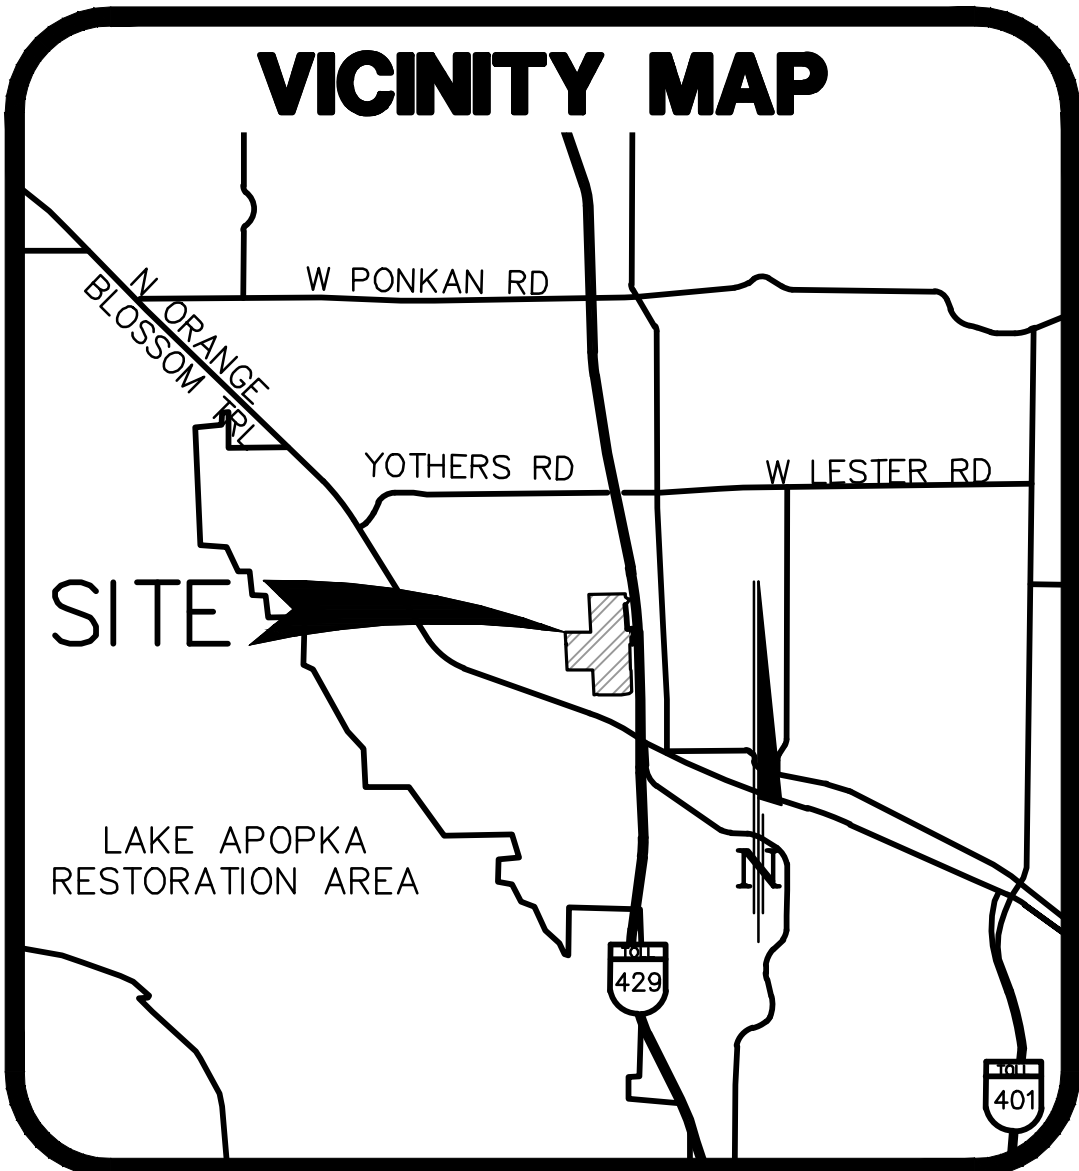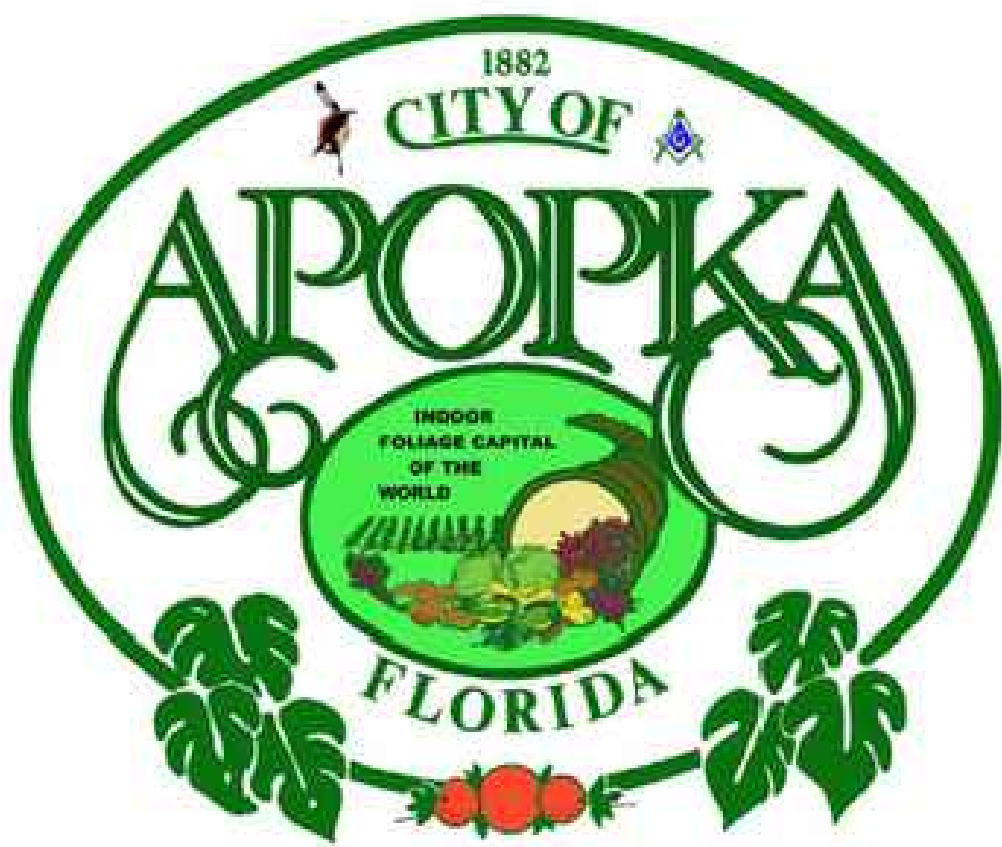

SECTION 36, TOWNSHIP 20S, RANGE 27E,
SECTION 31, TOWNSHIP 20S, RANGE 28E

PROPERTY APPRAISER PARCEL ID #
06-21-28-7172-05-002, 06-21-28-7172-16-020, 06-21-28-7172-16-030,
06-21-28-7172-16-040, 06-21-28-7172-16-050, 06-21-28-7172-16-051,
06-21-28-7172-16-060, 06-21-28-7172-16-070, 36-20-27-0000-00-047,
36-20-27-0000-00-048, 36-20-27-0000-00-052, 36-20-27-0000-00-066,
36-20-27-0000-00-068, 36-20-27-0000-00-074, 36-20-27-0000-00-075,
36-20-27-0000-00-083, 36-20-27-0000-00-085, 36-20-27-0000-00-093

OWNER/APPLICANT

FLORIDIAN APOPKA PHASE 1 OWNER LLC
60 14TH STREET SOUTH, SUITE 104
BIRMINGHAM, ALABAMA 35233-1414
Ph: 205.254.8565

ENGINEER/SURVEYOR

DONALD W. McINTOSH ASSOCIATES, INC.
1950 SUMMIT PARK DRIVE, SUITE 600
ORLANDO, FLORIDA 32810
Ph: 407.644.4068
CONTACT PERSON: JOHN T. TOWNSEND, PE

ARCHITECT

GROUP 4 DESIGN, INC.
G4 ARCHITECTURAL SERVICES, LLC.
1939 HENDRICKS AVENUE
JACKSONVILLE, FLORIDA 32207
Ph: 904.353.5900


PLANNERS/LANDSCAPE ARCHITECTS

GAI CONSULTANTS, INC.
618 E. SOUTH STREET, SUITE 700
ORLANDO, FLORIDA 32801
Ph: 321.319.3069

GEOTECHNICAL SERVICES

DEVO ENGINEERING
5500 ALHAMBRA DRIVE
ORLANDO, FLORIDA 32808
Ph: 407.290.2371

REVISED APRIL 30, 2024
FEBRUARY 16, 2021

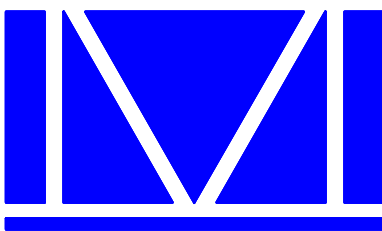

McINTOSH ASSOCIATES
an LJA company
1950 SUMMIT PARK DRIVE, SUITE 600
ORLANDO, FL 32810 407.644.4068

ENGINEERS

PLANNERS

SURVEYORS

THE ROAD DESIGN HAS BEEN DONE IN REASONABLE CONFORMANCE WITH THE FDOT "MANUAL OF UNIFORM MINIMUM STANDARDS FOR DESIGN, CONSTRUCTION AND MAINTENANCE FOR STREETS AND HIGHWAYS".


CONSTRUCTION PLANS WERE PREPARED IN ACCORDANCE WITH THE CITY OF APOPKA REGULATIONS AND SPECIFICATIONS.



SHEET INDEX

1	COVER SHEET
2	SITE DATA & DEVELOPMENT NOTES
3	AERIAL, SOILS & FLUCCS
4	OVERALL DEVELOPMENT PLAN
5-9	MASTER DEVELOPMENT PLAN
10-14	PRELIMINARY PAVING, GRADING AND UTILITIES PLAN
15	TYPICAL SECTIONS
16-17	FIRE TRUCK TURNING MOVEMENT PLAN
18-19	OFFSITE IMPROVEMENTS
20	OFFSITE UTILITIES
21	CONSTRUCTION PHASING PLAN
L001-L006	TREE MITIGATION SHEETS
L100-L108	LANDSCAPE PLANS
OS-1	OPEN SPACE PLAN
S-1	SIGNAGE PLAN
	BUILDING ELEVATIONS

NOT FOR CONSTRUCTION

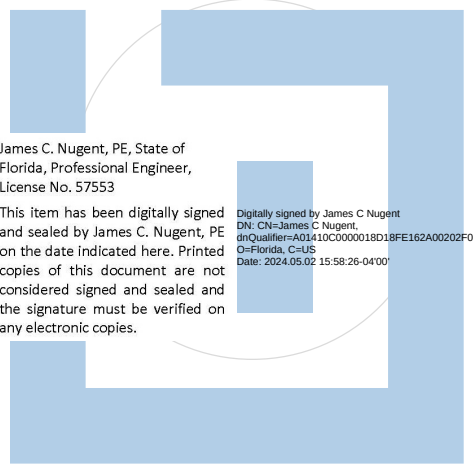

DEVELOPMENT NOTES

1. ALL CONSTRUCTION DETAILS ARE CONCEPTUAL AND SUBJECT TO REVIEW AND MODIFICATION DURING FINAL DEVELOPMENT PLANS APPROVAL PROCESS.
2. ALL PROPOSED DEVELOPMENT IMPROVEMENTS SHALL CONFORM TO THE CITY OF APOPKA LAND DEVELOPMENT CODE, ST. JOHNS RIVER WATER MANAGEMENT DISTRICT, FLORIDA DEPARTMENT OF TRANSPORTATION AND CENTRAL FLORIDA EXPRESSWAY AUTHORITY (CFX) REQUIREMENTS.
3. THE DESIGN AND CONSTRUCTION OF STORMWATER MANAGEMENT SYSTEMS, WATER AND SEWER SYSTEMS, UTILITIES AND EASEMENTS SHALL BE IN ACCORDANCE WITH THE CITY OF APOPKA CONSTRUCTION DESIGN STANDARDS MANUAL.
4. ONSITE UTILITIES ARE SHOWN AS CONCEPTUAL ONLY, FINAL PLACEMENT WILL BE DETERMINED DURING THE FINAL DEVELOPMENT PLAN PROCESS.
5. ALL PROPOSED UTILITIES (ELECTRICAL, CABLE TV, GAS, TELEPHONE, ETC.) SHALL BE INSTALLED UNDERGROUND. APPURTENANCES TO THESE SYSTEMS THAT ARE REQUIRED TO BE ABOVE GROUND SHALL BE EFFECTIVELY SCREENED.
6. SANITARY WASTE SERVICES WILL BE PROVIDED BY THE CITY OF APOPKA.
7. STORM WATER MANAGEMENT FACILITIES WILL BE PROVIDED FOR ONSITE AND DESIGN WILL BE DETERMINED WITH THE FINAL DEVELOPMENT PLAN PROCESS.
8. THIS SITE IS LOCATED IN ZONE X FLOOD HAZARD ZONE, OUTSIDE OF THE 100 YEAR FLOODPLAIN PER FEMA/FIRM MAP, ORANGE COUNTY, FLORIDA, COMMUNITY PANEL NUMBER 12095C 0125E, REVISED SEPTEMBER 23, 2009.
9. PER USDA SOIL CONSERVATION SERVICE CLASSIFICATION SYSTEM SOIL SURVEY MAPS THE ONSITE SOILS ARE SHOWN ON SHEET 3, AERIAL.
10. NO EXISTING JURISDICTIONAL WETLANDS OR OTHER POTENTIAL ENVIRONMENTAL CONDITIONS WERE OBSERVED ONSITE, PER THE ECOLOGICAL ASSESSMENT REPORT PREPARED BY BIO-TECH CONSULTING, INC.
11. NO KNOWN EXISTING HISTORICAL STRUCTURES OR OTHER CULTURALLY SIGNIFICANT ARTIFACTS WERE OBSERVED ONSITE.
12. PROJECT LANDSCAPING WILL MEET STANDARDS SET FORTH IN SECTION 2.09.19(D)(21) OF THE CITY OF APOPKA LAND DEVELOPMENT CODE. LANDSCAPE AND IRRIGATION SHALL BE IN COMPLIANCE WITH "WATER WISE ORDINANCE 2009". UNLESS OTHERWISE APPROVED BY THE CITY.
13. PROJECT LIGHTING WILL MEET STANDARDS SET FORTH IN THE CITY OF APOPKA LAND DEVELOPMENT CODE (LDC) AND THE CITY'S DEVELOPMENT DESIGN GUIDELINES, UNLESS OTHERWISE APPROVED BY THE CITY. ALL LIGHT POLES (PARKING AND PEDESTRIAN) SHALL BE DECORATIVE IN STYLE WITH BASE FLUSH WITH GROUND (NO BOLLARD MOUNTED LIGHTS). PEDESTRIAN SCALED LIGHTING SHALL BE PROVIDED ALONG ALL SIDEWALKS LEADING TO THE BUILDING AND ALONG THE CONCRETE SHARED PATHS.
14. PROJECT SIGNAGE SHALL BE PROVIDED IN ACCORDANCE WITH THE MASTER SIGN PLAN APPROVED BY THE CITY OF APOPKA WITH THE PUD APPROVAL.
15. FOR PARCEL 4 TRASH COMPACTORS ARE PROVIDED FOR REFUSE COLLECTION. REFUSE WILL BE COLLECTED BY LOCAL APPROVED FRANCHISE ON A WEEKLY BASIS.
16. FIRE RESCUE WILL BE PROVIDED BY THE CITY OF APOPKA FIRE DEPARTMENT. THE FIRE DEPARTMENT STATION 4 IS APPROXIMATELY 1.3 MILES FROM THE DEVELOPMENT. AT 2750 W. ORANGE AVE, APOPKA FL. ONSITE FIRE PROTECTION WILL BE PROVIDED WITH A LOOPED WATER DISTRIBUTION SYSTEM WITH FIRE HYDRANTS. ADDITIONALLY THE BUILDINGS WILL BE PROTECTED WITH AN APPROVED AUTOMATIC FIRE SPRINKLER SYSTEMS, FDC's AND REMOTE MONITORING ALARM SYSTEM. FIRE PROTECTION SERVICES WILL BE IN COMPLIANCE WITH THE ADOPTED CITY OF APOPKA FIRE DEPARTMENT STANDARDS AND REQUIREMENTS.
17. NO OUTSIDE STORAGE OF PARTS, SUPPLIES, MATERIALS, GOODS OR EQUIPMENT SHALL BE ALLOWED, UNLESS SCREENED FROM VIEW.
18. ALL ROOF TOP EQUIPMENT SHALL BE COMPLETELY SCREENED FROM ADJACENT PROPERTY AND PUBLIC RIGHT-OF-WAYS.
19. IF A FINAL DEVELOPMENT PLAN ASSOCIATED WITH THIS MAJOR DEVELOPMENT PLAN HAS NOT BEEN APPROVED BY THE CITY WITHIN THREE (3) YEARS AFTER APPROVAL, THEN THE APPROVAL OF THIS MAJOR DEVELOPMENT PLAN WILL EXPIRE.
20. SCHOOLS:

 WITHIN THE MULTI-FAMILY PORTION (APARTMENT) (312 UNITS x 0.281 STUDENTS/ UNIT) = 88 STUDENTS

 WITHIN THE COMMERCIAL DEVELOPMENT NO RESIDENTIAL USES ARE PROPOSED. PUBLIC SCHOOL CAPACITY IS NOT REQUIRED.
21. RECREATION FOR PARCEL 4 PHASE 1 DEVELOPMENT WILL BE PROVIDED BY A RESIDENTS CLUB HOUSE, POOL AREA, AND PASSIVE OPEN SPACE PROVIDED, PER THE APPROVED PD MASTER PLAN REQUIREMENTS.
22. FOLLOWING LIST OF PERMITS, BUT NOT LIMITED TO, ARE REQUIRED PRIOR TO COMMENCEMENT OF CONSTRUCTION:
 - CITY OF APOPKA FINAL DEVELOPMENT PLAN APPROVAL
 - FLORIDA DEPARTMENT OF TRANSPORTATION RIGHT-OF-WAY UTILITY PERMIT
 - CENTRAL FLORIDA EXPRESSWAY AUTHORITY (CFX) DRAINAGE CONNECTION PERMIT
 - FDEP POTABLE WATER SYSTEM DISTRIBUTION PERMIT
 - FDEP WASTEWATER COLLECTION SYSTEM PERMIT
 - ST. JOHNS RIVER WATER MANAGEMENT ERP
 - NPDES PERMITTING (INCLUDING NOI AND NOT)
27. PRIOR TO COMMENCING CLEARING AND GRADING ACTIVITIES, A PERMIT/LETTER FROM THE FLORIDA FISH AND WILDLIFE CONSERVATION COMMISSION MUST BE RECEIVED, WITH A COPY FORWARDED TO THE CITY OF APOPKA, FOR APPROVAL OF A GOPHER TORTOISE SURVEY AND ANY REQUIRED REMEDIAL ACTIVITY.
28. A BI-DIRECTIONAL AMPLIFIER (BDA/DAS) SYSTEM SURVEY WILL BE REQUIRED DURING CONSTRUCTION IN ACCORDANCE WITH CITY OF APOPKA FIRE DEPARTMENT REQUIREMENTS.

CUMULATIVE DEVELOPMENT PROGRAM								
PARCEL/TRACK	USE	AREA (AC)	IMPERVIOUS (AC)	IMP. %	PERVIOUS (AC)	PER. %	OWN AND MAINTAIN	NOTES
PARCEL 1	COMMERCIAL RETAIL	4.006	0.069	1.72	3.937	98.3	POA	
PARCEL 2	COMMERCIAL RETAIL	6.626	0.052	0.78	6.574	99.2	POA	
PARCEL 3	HOTEL, COMMERCIAL RETAIL	3.119	0.000	0.00	3.119	100.0	POA	
PARCEL 4	MULTI-FAMILY APARTMENTS	30.766	7.840	25.5	22.926	74.5	POA	
PARCEL 5	FLEX SPACE	2.908	0.015	0.5	2.893	99.5	POA	
PARCEL 6	YMCA, COMMERCIAL	3.034	0.000	0.0	3.034	100.0	POA	
PARCEL 7	ASSISTED LIVING FACILITIES	5.854	0.000	0.0	5.854	100.0	POA	
TRACT B	OPEN SPACE	0.100	0.000	0.0	0.100	100.0	POA	
TRACT C1	STORMWATER MANAGEMENT / OPEN SPACE	1.844	0.042	2.3	1.802	97.7	CITY OWNED / POA MAINTAINED	
TRACT C2	OPEN SPACE	0.326	0.006	1.8	0.320	98.2	CITY OWNED / POA MAINTAINED	
TRACT D	STORMWATER MANAGEMENT / OPEN SPACE	1.959	0.000	0.0	1.959	100.0	POA	
TRACT E	STORMWATER MANAGEMENT / OPEN SPACE	1.397	0.000	0.0	1.397	100.0	POA	
TRACT F	OPEN SPACE	2.493	0.000	0.0	2.493	100.0	POA	
TRACT G	STORMWATER MANAGEMENT / OPEN SPACE	3.884	0.000	0.0	3.884	100.0	POA	
TRACT H	STORMWATER MANAGEMENT / OPEN SPACE	2.402	0.000	0.0	2.402	100.0	POA	
TRACT LS	SANITARY LIFT STATION	0.078	0.061	78.2	0.017	21.8	CITY	
FLORIDIAN TOWN CENTER R/W – SOUTHERN PORTION	CITY ROAD RIGHT-OF-WAY	1.445	1.206	83.5	0.239	16.5	CITY	
MAIN ENTRANCE OFF 429 CONNECTOR ROAD	CITY ROAD RIGHT-OF-WAY	0.308	0.204	66.2	0.104	33.8	CITY	
FLORIDIAN TOWN CENTER R/W – NORTHERN PORTION, SOUTHWARK AND KIWAA AVE R/W	CITY ROAD RIGHT-OF-WAY	4.031	1.970	48.9	2.061	51.1	CITY	
WILLIAMS FAMILY COURT R/W	CITY ROAD RIGHT-OF-WAY	0.257	0.157	61.1	0.100	38.9	CITY	
EXISTING SOUTHWARK ROAD R/W	CITY ROAD RIGHT-OF-WAY	0.790	0.424	53.7	0.366	46.3	CITY	
TOTALS (1)		77.627	12.05	15.5	65.581	84.5		

1. TOTAL LAND BEING DEVELOPED AS PART OF THIS PROJECT. THIS INCLUDES SOME LAND OWNED BY THE CITY OF APOPKA. TOTALS SHOWN ARE SITE WIDE ACCUMULATIVE NUMBERS.

2. PERCENT FOR IMPERVIOUS AND PERVIOUS AREAS SHOWN TRACT BY TRACT.

GREEN BUILDING POINTS PROGRAM		
DESCRIPTION	POINTS EARNED	NOTES
LOCATION		
ENERGY CONSERVATION		
USE CENTRAL AIR CONDITIONERS THAT ARE ENERGY STAR QUALIFIED	0.5	
USE VEGETATION OR VEGETATED STRUCTURES TO SHADE HVAC UNITS	0.25	
WATER CONSERVATION AND WATER QUALITY		
CREATE A SOIL MANAGEMENT PLAN FOR DEVELOPMENT SITE THAT PROMOTES STORMWATER INFILTRATION THROUGH IMPROVED ORGANIC MATTER CONTENT, REDUCED COMPACTION LEVELS, AND INCREASED INFILTRATION CAPACITY	0.5	
VEGETATION		
LIMIT TURF GRASS TO 40 PERCENT OF THE LANDSCAPED AREA	0.5	
TRANSPORTATION		
PROVIDE A MINIMUM OF FIVE PERCENT OF REQUIRED AUTOMOBILE PARKING SPACES THAT ARE SIGNED AND RESERVED FOR HYBRID/ELECTRIC/LOW ENERGY VEHICLES IN PREFERRED LOCATIONS NEAR THE PRIMARY BUILDING ENTRANCE.	0.25	
PROVIDE MORE BICYCLE PARKING THAN REQUIRED BY SEC. 5.1.11, BICYCLE PARKING STANDARDS, WHILE ENSURING THAT ALL OTHER BICYCLE PARKING STANDARDS IN SECTION 5.1, OFF-STREET PARKING, BICYCLE PARKING, AND LOADING STANDARDS ARE MET	0.50	
PROVIDE A MINIMUM OF TWO ELECTRIC VEHICLE (EV) LEVEL 2 CHARGING STATIONS THAT ARE MADE AVAILABLE IN A PARKING STRUCTURE OR OFF-STREET PARKING LOT TO THOSE USING THE BUILDING	0.50	
PROVIDE A MINIMUM OF TWO ELECTRIC VEHICLE (EV) LEVEL 3 CHARGING STATIONS THAT ARE MADE AVAILABLE IN A PARKING STRUCTURE OR OFF-STREET PARKING LOT TO THOSE USING THE BUILDING	0.75	
RESILIENCY TO NATURAL HAZARDS		
INSTALL OPERABLE WINDOWS TO ALLOW FOR NATURAL VENTILATION IN THE EVENT OF POWER FAILURES.	0.25	
TOTAL		
	4.00	

SITE DATA

- THE PROPOSED PROJECT IS MULTI-FAMILY AND COMMERCIAL DEVELOPMENT OF EXISTING ABANDON AGRICULTURAL NURSERIES AND VACANT PROPERTY. IMPROVEMENTS WILL OCCUR IN MULTIPLE PHASES. CONSISTING OF MASS GRADING, CONSTRUCTION OF BUILDINGS, PAVED PARKING AND DRIVE AISLES, SIDEWALKS, ASSOCIATED UTILITIES, AND LANDSCAPING.

THIS PROPOSED DEVELOPMENT PLAN INCLUDES MASS GRADING THE ENTIRE PROPERTY, PARCEL 4 PHASE 1 APARTMENT DEVELOPMENT AND ASSOCIATED UTILITIES, DEVELOPMENT OF PORTIONS OF THE PUBLIC RIGHT-OF-WAYS WITH UTILITIES IMPROVEMENTS AS SHOWN WITHIN THIS PLAN SET. ALL OTHER PARCELS AND FUTURE WORK WILL REQUIRE SEPARATE MAJOR DEVELOPMENT PLAN APPROVALS THROUGH THE CITY OF APOPKA.

 2. PROJECT AREAS: 73.93 ACRES (FLORIDIAN TOWN CENTER)
3.70 ACRES (CITY OF APOPKA LAND)
 3. PROJECT ADDRESS: 429 CONNECTOR ROAD, APOPKA, FL
 4. EXISTING ZONING: PUD – PLANNED UNIT DEVELOPMENT
 5. PROPOSED ZONING: PUD – PLANNED UNIT DEVELOPMENT
 6. SURROUNDING ZONING: NORTH:
EAST SIDE: S.R. 429 EXPRESSWAY
WEST SIDE:
SOUTH SIDE:
 7. FUTURE LAND USE (FLU) DESIGNATION: COMM AND HDR
 8. EXISTING LAND USE: UNDEVELOPED LAND AND ABANDON NURSERY
 9. PROPOSED LAND USE: RESIDENTIAL (PHASE 1)
 10. SETBACKS (PARCEL 4): KIOWA AVENUE: 15 FT
NORTH PROPERTY LINE: 25 FT
WEST PROPERTY LINE: 25 FT
SOUTH PROPERTY LINE: 15 FT
PARKING SETBACK: 25 FT FROM SINGLE FAMILY
 11. MAXIMUM RESIDENTIAL UNITS: 752 UNITS
PROPOSED RESIDENTIAL UNITS: 312 PHASE 1 UNITS
 12. BUILDING INFORMATION:
ALLOWABLE HEIGHT: 50' HEIGHT, 4 STORIES
PROVIDED HEIGHT: 40'/51'/52' APARTMENT BUILDING (**)
MINIMUM LIVING SPACE: 750 SQUARE FEET
MINIMUM BUILDING SEPARATION: 20'

** BUILDING HEIGHTS HAVE BEEN MEASURED PER FLORIDA BUILDING CODE AS MEAN HEIGHT ABOVE FINISH FLOOR.

13. REQUIRED VEHICULAR PARKING SPACES FOR PARCEL 4 PHASE 1 DEVELOPMENT SHALL COMPLY WITH THE APPROVED PUD MASTER PLAN REQUIREMENTS. PARKING IS AS FOLLOWS:

PARKING	(312 APARTMENT UNITS) * (1.45 SPACE/UNIT) =	453 SPACES
	QUEST PARKING: (312 UNITS) * (1 SPACE/10 UNITS) =	31 SPACES
	TOTAL REQUIRED PARKING =	484 SPACES

HANDICAP PARKING SHALL COMPLY WITH THE FLORIDA ACCESSIBILITY CODE (FAC). SECTION 208.2 OUTLINES THE TOTAL REQUIRED HANDICAP PARKING SPACES ON TABLE 208.2, REQUIRING A MINIMUM OF 9 HC SPACES.

14. PROVIDED VEHICLE PARKING FOR PARCEL 4 PHASE 1:

PARKING	STANDARD PARKING :	409 SPACES
	HANDICAP PARKING :	15 SPACES
	PARALLEL PARKING :	9 SPACES
	GARAGE PARKING :	30 SPACES
	ELECTRIC CAR PARKING/CHARGING STATIONS:	30 SPACES*
	TOTAL PARKING PROVIDED:	493 SPACES

*ELECTRIC CAR PARKING TO BE EVENLY SPACED THROUGHOUT DEVELOPMENT AND FINAL LOCATIONS MAY BE SHIFTED OR ADJUSTED AT TIME OF FINAL ENGINEERING.

15. REQUIRED BICYCLE PARKING PARCEL 4 PHASE 1 APARTMENTS:

(312 APARTMENT UNITS) * (SHORT TERM 1 SPACE / 20 UNITS) =	16 SPACES
(312 APARTMENT UNITS) * (LONG TERM 1 SPACE / 4 UNITS) =	78 SPACES
GREEN BUILDING REQUIRED ADDITIONAL =	5 SPACES
TOTAL REQUIRED BICYCLE PARKING SPACES =	99 SPACES

16. PROVIDED BICYCLE PARKING PARCEL 4 PHASE 1 APARTMENTS:

(6 LOCATIONS) * (4 SPACES PER LOCATION) =	24 SPACES
(2 LOCATIONS) * (41 SPACES PER LOCATION) =	82 SPACES
TOTAL BICYCLE PARKING SPACES =	106 SPACES

17. REQUIRED OPEN SPACE PER THE APPROVED PUD MASTER PLAN, A TOTAL OF 30% OPEN SPACE IS REQUIRED CUMULATIVELY OVER THE ENTIRE FLORIDIAN TOWN CENTER LAND DEVELOPMENT AREA. SEE SHEET OS-1 FOR CALCULATIONS OF REQUIRED AND PROVIDED OPEN SPACE.

OPEN SPACE PROVIDED WITHIN PARCEL 4 PHASE 1 AREA IS 301,275 SF = 6.916 ACRES

18. IMPERVIOUS AREA: MAXIMUM ALLOWABLE IMPERVIOUS SURFACE RATIO IS 70% FOR PARCEL 4; 80% FOR ALL OTHER PARCELS (1, 2, 3 & 5) WITHIN FLORIDIAN TOWN CENTER PUD.

MAXIMUM ALLOWED: (14.757 AC (PARCEL 4 PHASE 1) * 70%) = 10.330 ACRES

PROPOSED PARCEL 4 PHASE 1 BREAKDOWN:

APARTMENT BUILDING (FOOTPRINT) =	117,008 SF = 2.69 ACRES
CLUB HOUSE AND POOL	9,403 SF = 0.22 ACRES
GARAGE BUILDINGS (6 TOTAL) =	6,004 SF = 0.18 ACRES
PAVEMENT, SIDEWALKS ETC. =	207,129 SF = 4.76 ACRES
TOTAL IMPERVIOUS SURFACE =	341,544 SF = 7.84 ACRES

PROPOSED RIGHT-OF-WAYS:
PAVEMENT, SIDEWALKS, CURBS, ETC. = 172,541 SF = 3.96 ACRES

19. TRANSPORTATION IMPACT

TRANSPORTATION IMPACT TABLE												
ITE CODE	LANDUSE	SIZE	DAILY		AM PEAK HOUR			PM PEAK HOUR				
			RATE	TRIPS	RATE	TOTAL	ENTER	EXIT	RATE	TOTAL	ENTER	EXIT
221	MULTI-FAMILY APARTMENTS	312 DU	4.62	1442	0.40	126	29	97	0.39	122	74	48

UTILITY PROVIDERS

CITY OF APOPKA
WATER, WASTEWATER & RECLAIM PUBLIC
SERVICES DEPARTMENT
748 EAST CLEVELAND STREET
APOPKA, FL 32703
PH: 407.703.1731

DUKE ENERGY

ELECTRICAL DIVISION
452 EAST CROWN POINT ROAD
WINTER GARDEN, FL 32787
PH: 407.905.3302
FAX: 407.905.3365

CENTURYLINK FLORIDA, INC.

TELECOMMUNICATIONS
33 NORTH MAIN STREET
WINTER GARDEN, FL 34787
PH: 407.814.5351
FAX: 407.814.5320


BRIGHT HOUSE NETWORKS

CABLE TV
65 SOUTH KELLER ROAD
ORLANDO, FL 32810
PH: 407.215.5505
FAX: 407.215.5758

LAKE APOPKA NATURAL GAS

NATURAL GAS
1320 WINTER GARDEN VINELAND RD
WINTER GARDEN, FL 34787
PH: 407.656.2734
FAX: 407.410.7024


NOT FOR CONSTRUCTION

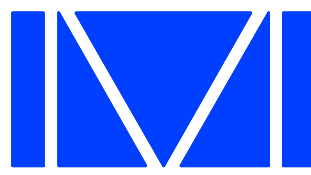

**McINTOSH
ASSOCIATES**
an **LJA** company

1950 SUMMIT PARK DRIVE, SUITE 600
ORLANDO, FL 32810 407.644.4068

Seals

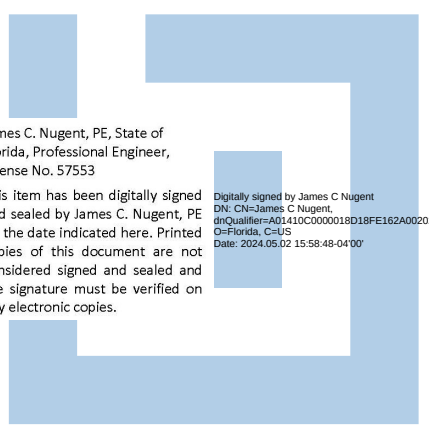





















DATE: _____

MAJOR DEVELOPMENT PLAN – PHASE 1

FLORIDIAN TOWN CENTER

(aka: 429 WEST)

CITY OF AOPKA, FLORIDA

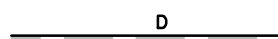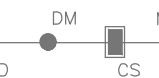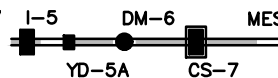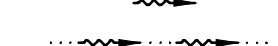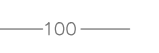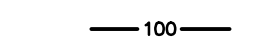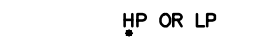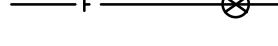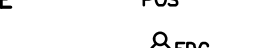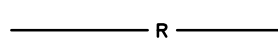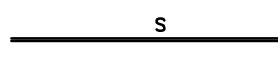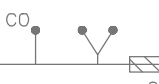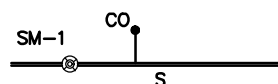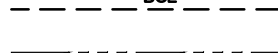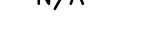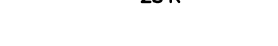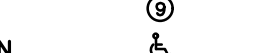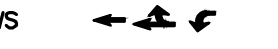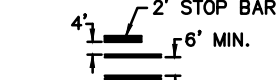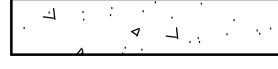EXISTING	ITEM	PROPOSED
	DRAINAGE LINE, SIZE AND CALL-OUT	
	CURB INLETS	
	DITCH BOTTOM INLET, YARD INLET, DRAINAGE MANHOLE, CONTROL STRUCTURE AND MITERED END SECTION	
	U-TYPE ENDWALL	
	STRAIGHT ENDWALL	
	WINGED ENDWALL	
	FLARED END SECTION	
	SURFACE DRAINAGE DIRECTION SWALE	
	CONTOUR ELEVATION	
N/A	GRADING ELEVATION, HIGH POINT (HP) OR LOW POINT (LP)	
	SLOPE (HORIZ:VERT)	
	FENCE LINE W/ GATE	
	WATER LINE, VALVE, HYDRANT ASSEMBLY, REDUCER AND BLOW-OFF	
	WATER METER AND MASTER METER ASSEMBLY	
	FIRE PROTECTION WATER LINE & SIZE AND POST INDICATOR VALVE	
N/A	FIRE PROTECTION POINT OF SERVICE	
	FIRE DEPARTMENT CONNECTION	
	RECLAIMED WATER LINE, SIZE, VALVE, REDUCER AND BLOW-OFF	
	RECLAIMED WATER LINE & PLUG	
	SANITARY SEWER LINE, SIZE AND CALL-OUT	
	SANITARY SEWER MANHOLE, SINGLE SEWER LATERAL WITH CLEAN-OUT, DOUBLE SEWER LATERAL, DUCTILE IRON PIPE & SIZE AND PLUG	
	BUILDING SETBACK LINE	
N/A	PHASE LINE	
N/A	EDGE OF PAVEMENT RADIUS DIMENSION	
	NUMBER OF PARKING SPACES	
	HANDICAP PARKING SPACE W/ SIGN	
	TRAFFIC CONTROL SIGN	
	PAINTED WHITE DIRECTIONAL ARROWS	
N/A	12" WHITE CROSSWALK (F.D.O.T. INDEX 17346) WITH 2" STOP BAR	
N/A	CONCRETE SIDEWALKS AND CURB RAMPS	
N/A	CONCRETE PAVEMENT	
N/A	ASPHALT PAVEMENT	
N/A	DECORATIVE PAVEMENT FEATURE	

DOCUMENT CHANGES

Description	Date
REVISED PARCEL 4 PHASE 1 DEVELOPMENT	4/30/24

Issue Description

Issue Date	2/16/21
------------	---------

Project No 18161

Drawn/Designed MAB / MAB | Checked By JCN

Drawing Title

SITE DATA & DEVELOPMENT NOTES

Sheet Number

2

2 OF 21

McINTOSH ASSOCIATES, INC. RESERVES THE EXCLUSIVE COPYRIGHT AND PROPERTY RIGHTS TO THIS DRAWING WHICH MAY NOT BE REPRODUCED, CHANGED, OR COPIED IN ANY FORM OR MANNER, NOR CAN IT BE ASSIGNED TO ANY PARTY WITHOUT DONALD W. McINTOSH ASSOCIATES, INC.'S WRITTEN CONSENT.



LEGEND


..... EXISTING SOILS LIMITS, PER USDA
NATURAL RESOURCES' CONSERVATION
SERVICE MAPS

SOILS LEGEND

- 4 - CANDLER FINE SANDS, 0%-5% SLOPES
- 5 - CANDLER FINE SANDS, 5%-12% SLOPES
- 7 - CANDLER URBAN LAND COMPLEX,
0%-5% SLOPES
- 46 - TAVARES FINE SAND, 0%-5% SLOPES
- 47 - TAVARES-MILLHOPPER FINE SANDS,
0%-5% SLOPES

GENERAL NOTES:

- SEE SITE DATA AND DEVELOPMENT NOTES
(SHEET 2) FOR ADDITIONAL INFORMATION.
- THE SCALE OF THIS DRAWING MAY HAVE
CHANGED DUE TO REPRODUCTION.

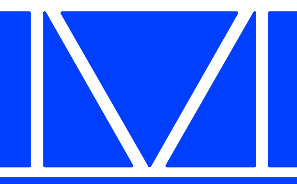

**McINTOSH
ASSOCIATES**
an *LJA* company

1950 SUMMIT PARK DRIVE, SUITE 600
ORLANDO, FL 32810 407.644.4068

Seals

James C. Nugent, P.E., State of
Florida, Professional Engineer,
License No. 57933
This item has been digitally signed
and sealed by James C. Nugent, P.E.
on the date indicated here. Printed
copies of this document are not
considered signed and sealed and
the signature must be verified on
any electronic copies.

Digitally signed by James C. Nugent
DN: cn=James C. Nugent,
ou=McIntosh Associates, email=jc.nugent@mcintoshassociates.com,
c=US, o=McIntosh Associates

DATE: _____

MAJOR DEVELOPMENT PLAN – PHASE 1

FLORIDIAN TOWN CENTER

(aka: 429 WEST)

CITY OF APOKA, FLORIDA

DOCUMENT CHANGES	
Description	Date
REVISED PARCEL 4 PHASE 1 DEVELOPMENT	4/30/24

Issue Description	
Issue Date	2/16/21
Project No	18161
Drawn/Designed	MAB / MAB
Checked By	JCN
Drawing Title	

AERIAL, SOILS &
FLUCCS


DONALD W. MCINTOSH ASSOCIATES, INC. RESERVES THE EXCLUSIVE COPYRIGHT AND PROPERTY RIGHTS TO THIS DRAWING WHICH MAY NOT BE REPRODUCED, CHANGED, OR COPIED IN ANY FORM OR MANNER, NOR CAN IT BE ASSIGNED TO ANY PARTY WITHOUT DONALD W. MCINTOSH ASSOCIATES, INC.'S WRITTEN CONSENT.



GENERAL NOTES:

- SEE SITE DATA, DEVELOPMENT NOTES, SPECIFICATIONS & LEGEND SHEETS FOR ADDITIONAL INFORMATION.
- THE SCALE OF THIS DRAWING MAY HAVE CHANGED DUE TO REPRODUCTION.


NOT FOR CONSTRUCTION

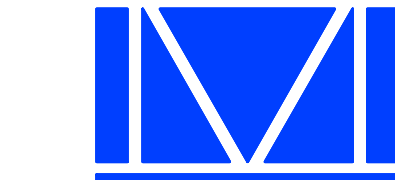

McINTOSH ASSOCIATES
an **LJA** company

1950 SUMMIT PARK DRIVE, SUITE 600
ORLANDO, FL 32810 407.644.4068

Seals

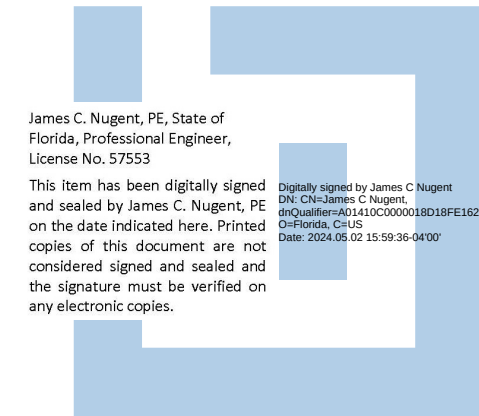

DATE: _____


MAJOR DEVELOPMENT PLAN – PHASE 1
FLORIDIAN TOWN CENTER
(aka: 429 WEST)
CITY OF APOPKA, FLORIDA

DOCUMENT CHANGES	
Description	Date
REVISED PARCEL 4 PHASE 1 DEVELOPMENT	4/30/24

Issue Description	
Issue Date	2/16/21
Project No	18161
Drawn/Designed	MAB / MAB
Checked By	JCN
Drawing Title	

OVERALL DEVELOPMENT PLAN

Sheet Number	
4	21

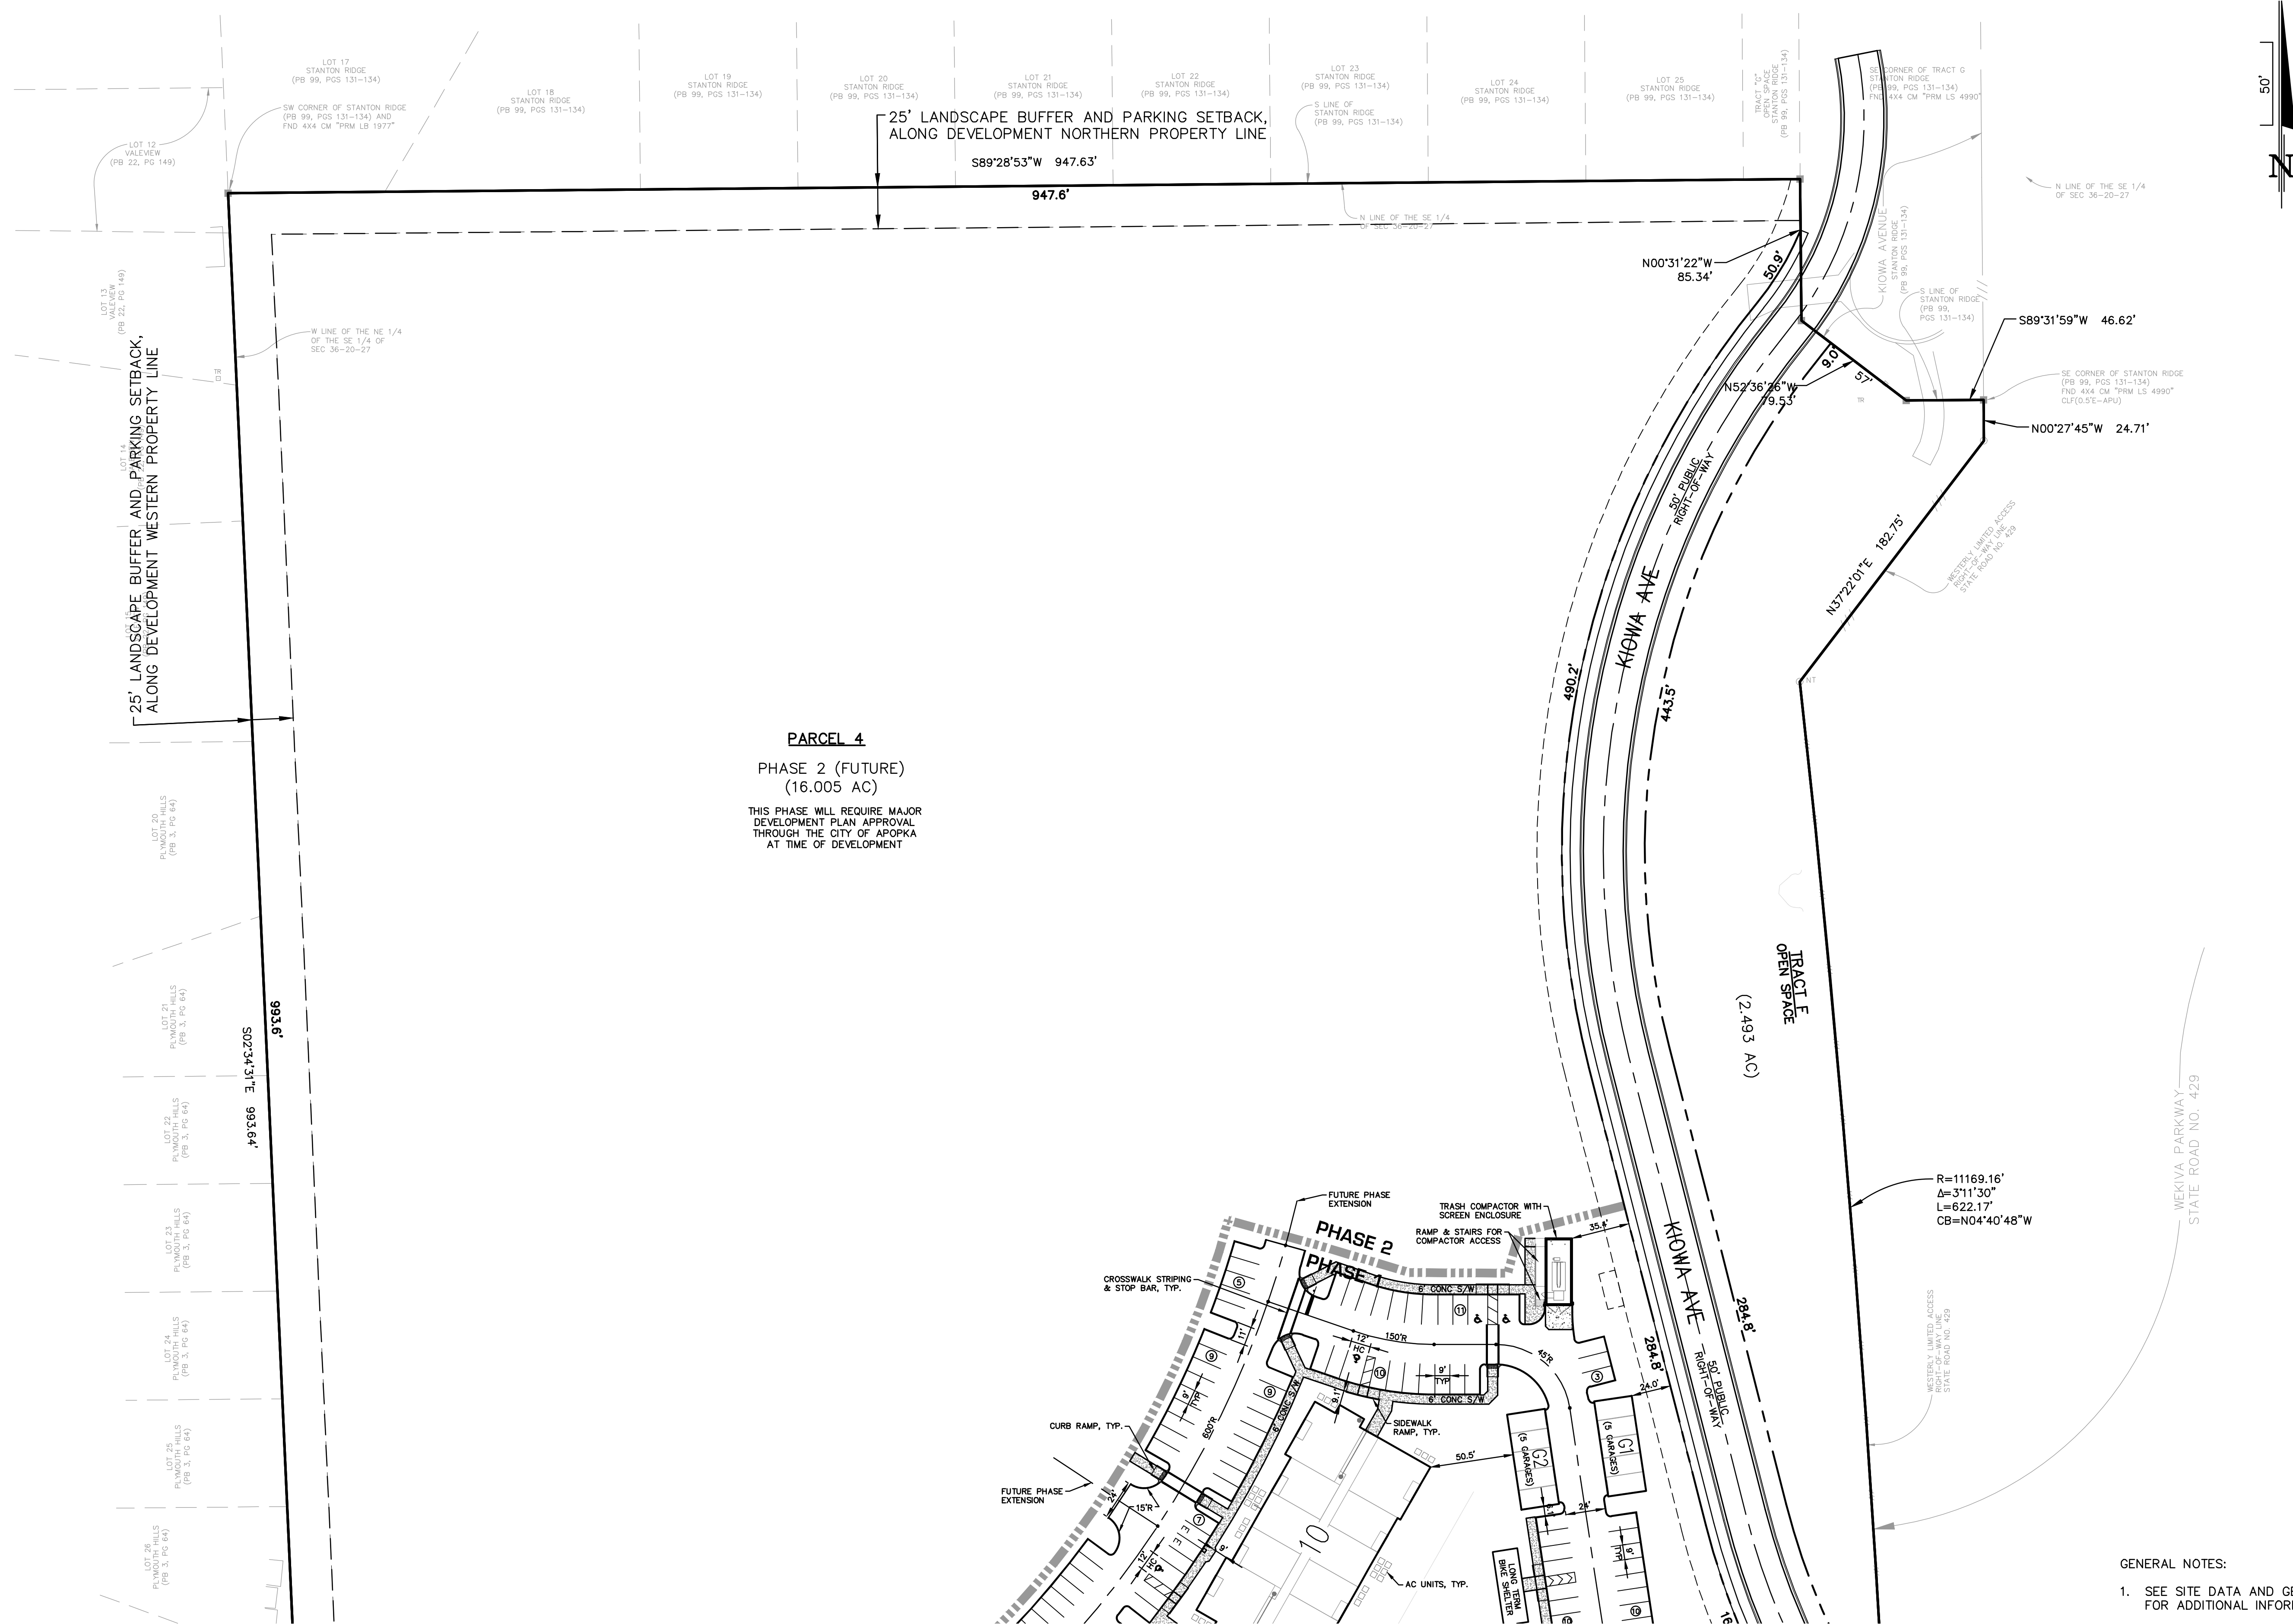


MATCH LINE — SEE SHEET 6

GENERAL NOTES:

1. SEE SITE DATA AND GENERAL NOTES, SHEET 2, FOR ADDITIONAL INFORMATION.
2. THE SCALE OF THIS DRAWING MAY HAVE CHANGED DUE TO REPRODUCTION.


NOT FOR CONSTRUCTION

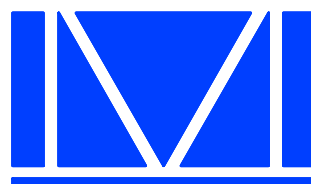

**McINTOSH
ASSOCIATES**
an **LJA** company

1950 SUMMIT PARK DRIVE, SUITE 600
ORLANDO, FL 32810 407.644.4068

Seals

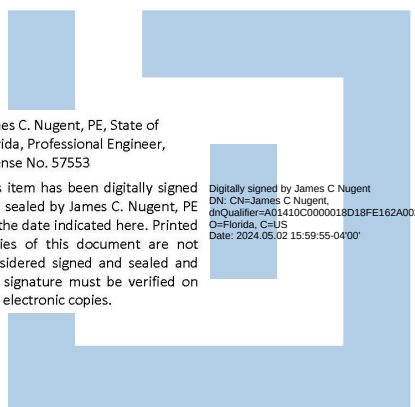

DATE: _____

MAJOR DEVELOPMENT PLAN – PHASE 1

FLORIDIAN TOWN CENTER

(aka: 429 WEST)

CITY OF AOPKA, FLORIDA

[illegible]

Issue Description	
Issue Date	2/16/21
Project No	18161
Drawn/ Designed	MAB / MAB
Checked By	JCN
Drawing Title	

MASTER DEVELOPMENT PLAN

Sheet Number

5

5 OF 21

James C. Nugent, PE, State of Florida, Professional Engineer, License No. 57553

This item has been digitally signed and sealed by James C. Nugent, PE on the date indicated on the Printed copies of this document are not considered signed and sealed and the signature must be verified on any electronic copies.

Digitally signed by James C. Nugent
DN: cn=James C. Nugent,
o=DigitalSignatures, ou=DigitalSignatures,
email=jc.nugent@fla1.com, c=US,
date=2024.05.22 16:00:20 -0400

DATE:

MAJOR DEVELOPMENT PLAN – PHASE 1

FLORIDIAN TOWN CENTER
(aka: 429 WEST)

CITY OF APOPKA, FLORIDA

DOCUMENT CHANGES

[illegible]

Issue Description

Issue Date 2/16/21

Project No 18161

Drawn/ Designed	MAB / MAB	Checked By	JCN
--------------------	-----------	------------	-----

Drawing Title

MASTER DEVELOPMENT PLAN

Sheet Number

6

6 OF 21

Page 108 of 653

MATCH LINE - SEE SHEET 7

MATCH LINE — SEE SHEET 5

MATCH LINE — SEE SHEET 8

MATCH LINE — SEE SHEET 9

GENERAL NOTES:

1. SEE SITE DATA AND DEVELOPMENT NOTES (SHEET 2) FOR ADDITIONAL INFORMATION.
2. ELECTRIC (E) VEHICLE PARKING SPACES SHALL HAVE LEVEL 2 OR 3 CHARGING STATIONS. FINAL LOCATIONS AND CHARGING LEVELS TO BE DETERMINED DURING FINAL CONSTRUCTION PLAN APPROVAL PROCESS. SHOWN HEREON FOR GENERAL LOCATIONS ONLY.
3. THE SCALE OF THIS DRAWING MAY HAVE CHANGED DUE TO REPRODUCTION.

PARCEL 5
FUTURE PHASE
(2.908 AC)


THIS PARCEL WILL REQUIRE
MAJOR DEVELOPMENT PLAN
APPROVAL THROUGH THE CITY
OF APOKA AT TIME OF
DEVELOPMENT

PARCEL 3
FUTURE PHASE
(3.119 AC)

THIS PARCEL WILL REQUIRE
MAJOR DEVELOPMENT PLAN
APPROVAL THROUGH THE CIT
OF APOPKA AT TIME OF
DEVELOPMENT

NOT FOR CONSTRUCTION


DONALD W. MCINTOSH ASSOCIATES, INC. RESERVES THE EXCLUSIVE COPYRIGHT AND PROPERTY RIGHTS TO THIS DRAWING WHICH MAY NOT BE REPRODUCED, CHANGED, OR COPIED IN ANY FORM OR MANNER, NOR CAN IT BE ASSIGNED TO ANY PARTY WITHOUT DONALD W. MCINTOSH ASSOCIATES, INC.'S WRITTEN CONSENT.

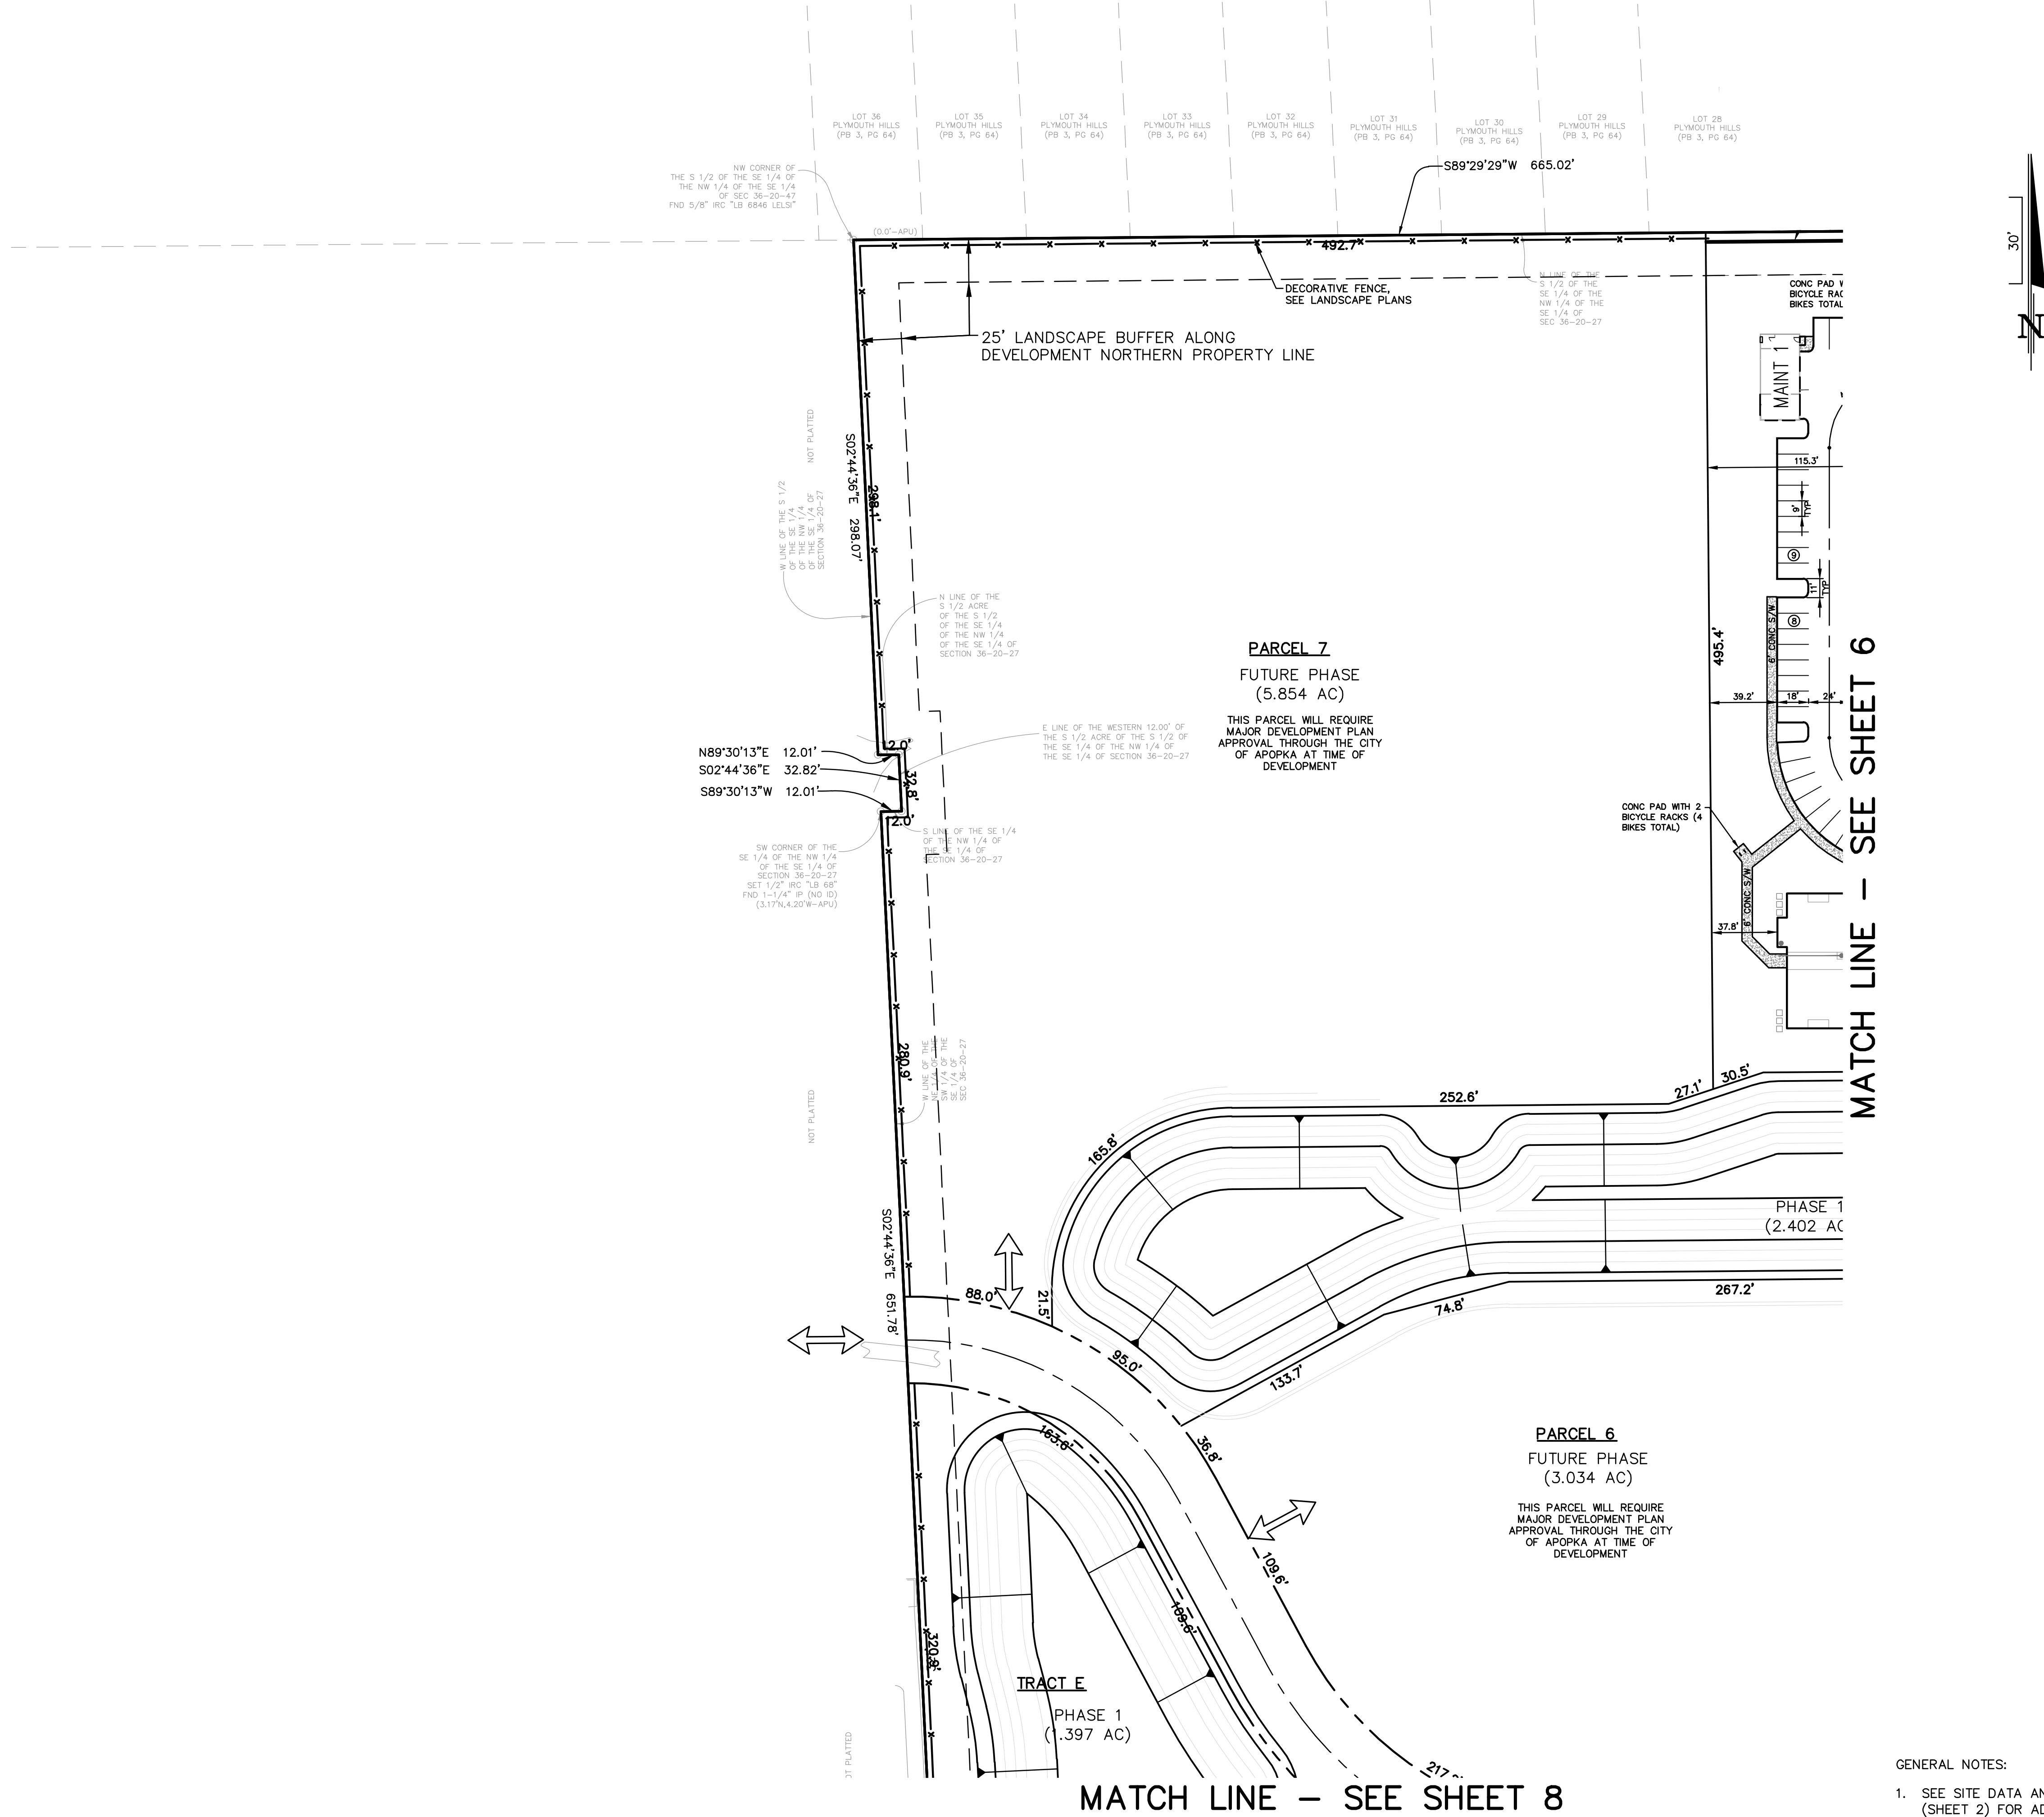

GENERAL NOTES:

- SEE SITE DATA AND DEVELOPMENT NOTES (SHEET 2) FOR ADDITIONAL INFORMATION.
- THE SCALE OF THIS DRAWING MAY HAVE CHANGED DUE TO REPRODUCTION.


NOT FOR CONSTRUCTION

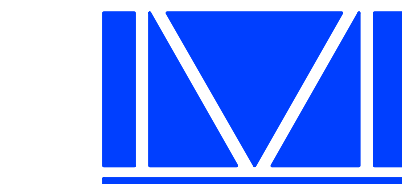

McINTOSH ASSOCIATES
an **LJA** company

1950 SUMMIT PARK DRIVE, SUITE 600
ORLANDO, FL 32810 407.644.4068

Seals

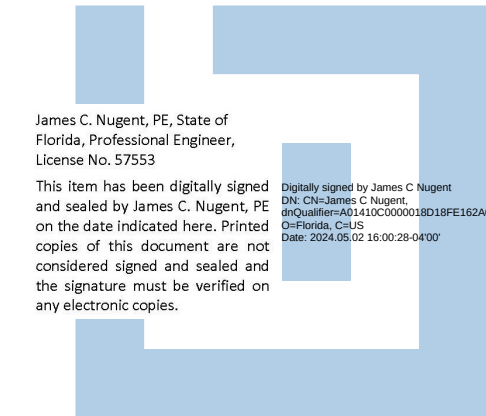

DATE: _____

MAJOR DEVELOPMENT PLAN – PHASE 1
FLORIDIAN TOWN CENTER
(aka: 429 WEST)
CITY OF APOPKA, FLORIDA

DOCUMENT CHANGES

Description	Date
REVISED PARCEL 4 PHASE 1 DEVELOPMENT	4/30/24

Issue Description

Issue Date	2/16/21
Project No	18161
Drawn/Designed	MAB / MAB
Checked By	JCN

Drawing Title


MASTER DEVELOPMENT PLAN

Sheet Number

7 OF 21



Seals

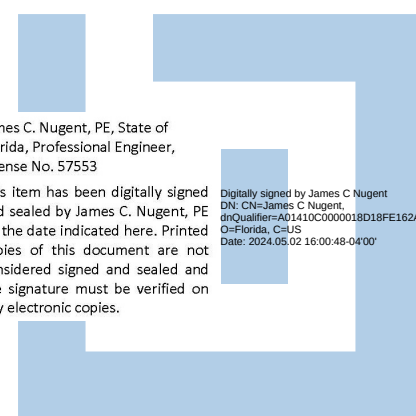

DATE:

MAJOR DEVELOPMENT PLAN – PHASE 1
FLORIDIAN TOWN CENTER
(aka: 429 WEST)
CITY OF APOPKA, FLORIDA

Issue Description			
Issue Date		2/16/21	
Project No		18161	
Drawn/ Designed	MAB / MAB	Checked By	JCN
Drawing Title			

MASTER DEVELOPMENT PLAN

Sheet Number

8


8 OF 21

Page 110 of 653

DONALD W. MCINTOSH ASSOCIATES, INC. RESERVES THE EXCLUSIVE COPYRIGHT AND PROPERTY RIGHTS TO THIS DRAWING WHICH MAY NOT BE REPRODUCED, CHANGED, OR COPIED IN ANY FORM OR MANNER, NOR CAN IT BE ASSIGNED TO ANY PARTY WITHOUT DONALD W. MCINTOSH ASSOCIATES, INC.'S WRITTEN CONSENT.

MATCH LINE – SEE SHEET 8


MATCH LINE – SEE SHEET 6

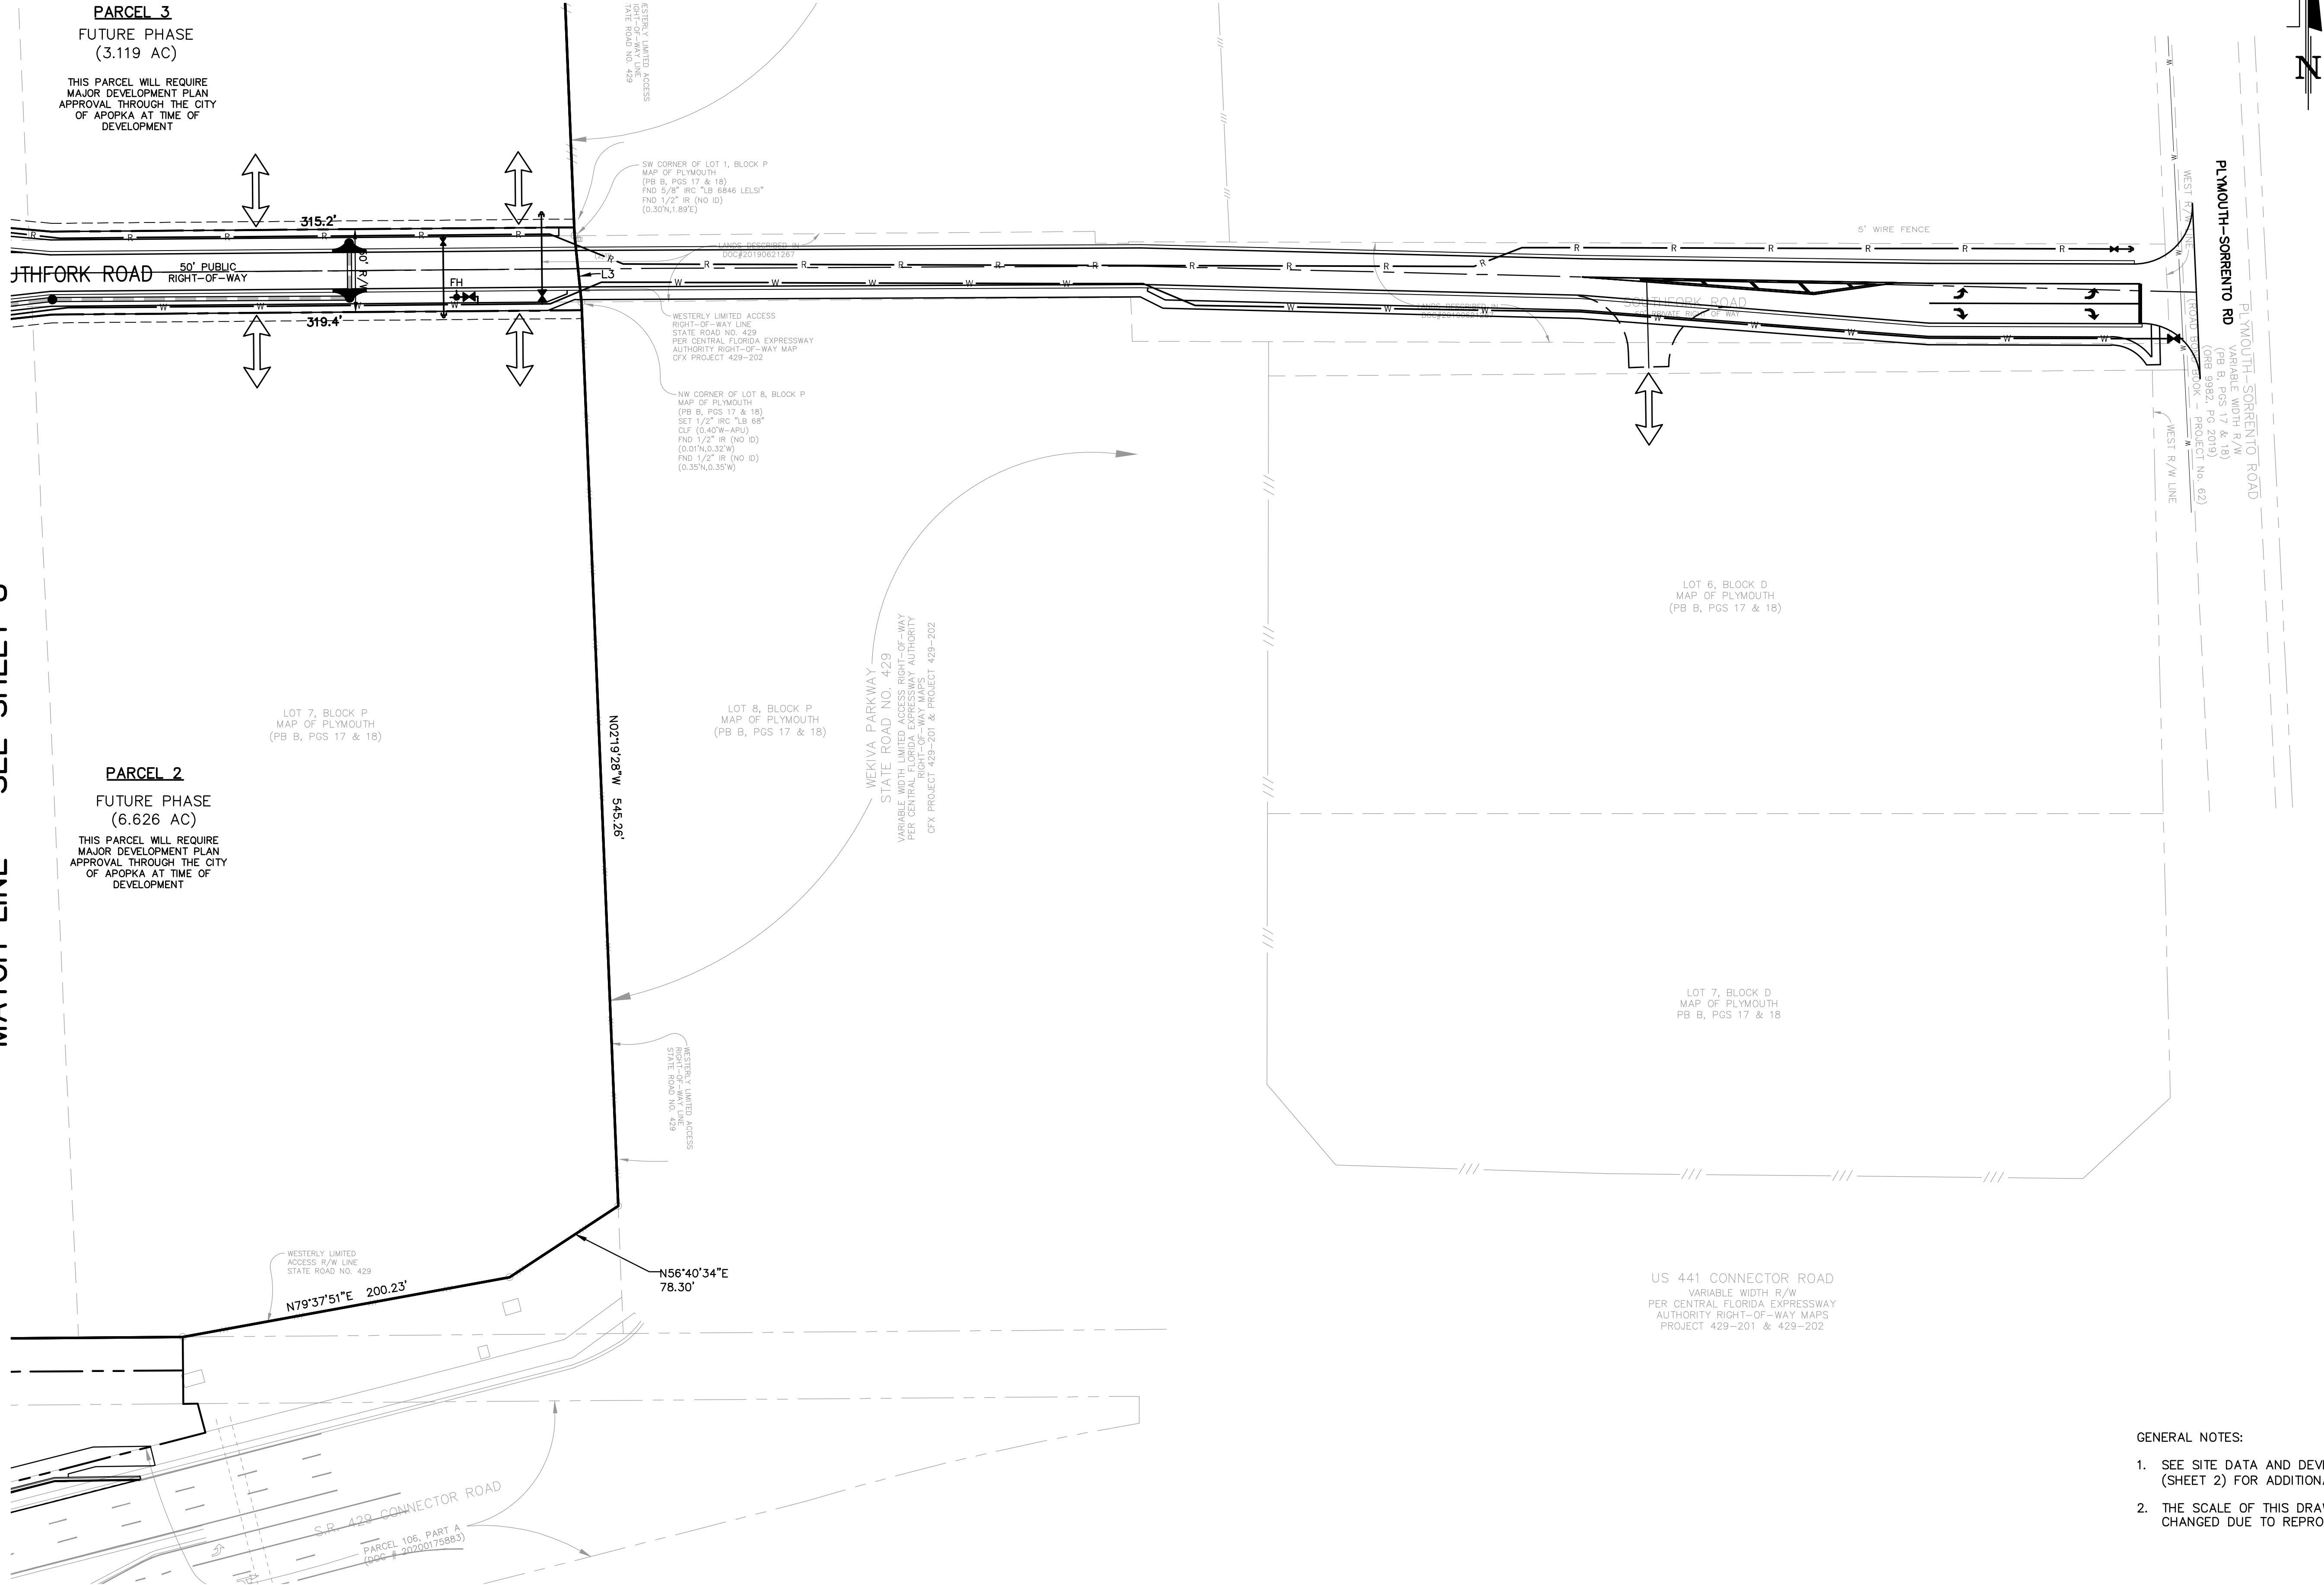

GENERAL NOTES:

1. SEE SITE DATA AND DEVELOPMENT NOTES (SHEET 2) FOR ADDITIONAL INFORMATION.
2. THE SCALE OF THIS DRAWING MAY HAVE CHANGED DUE TO REPRODUCTION.


NOT FOR CONSTRUCTION

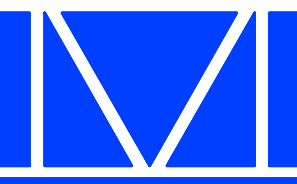

McINTOSH ASSOCIATES
an **LJA** company

1950 SUMMIT PARK DRIVE, SUITE 600
ORLANDO, FL 32810 407.644.4068

Seals

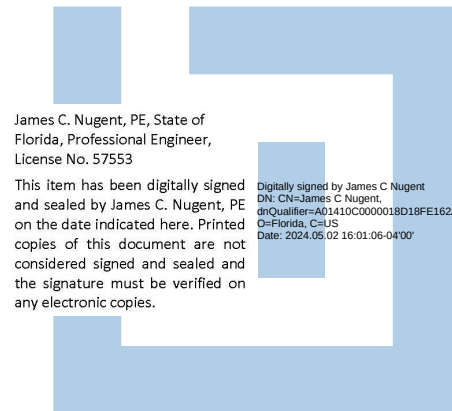

James C. Nugent, P.E., State of Florida, Professional Engineer, License No. 57553
This item has been digitally signed and sealed by James C. Nugent, P.E. on the date indicated here. Printed copies of this document are not considered signed and sealed and the signature must be verified on any electronic copies.

DATE: _____


MAJOR DEVELOPMENT PLAN – PHASE 1
FLORIDIAN TOWN CENTER
(aka: 429 WEST)
CITY OF APOPKA, FLORIDA

DOCUMENT CHANGES	
Description	Date
REVISED PARCEL 4 PHASE 1 DEVELOPMENT	4/30/24
Issue Description	
Issue Date	2/16/21
Project No	18161
Drawn/Designed	MAB / MAB
Checked By	JCN
Drawing Title	

MASTER DEVELOPMENT PLAN

Sheet Number	9
9 OF 21	

F:\Proj2018\18161\PDWG\Major DP Ph 1 Rev\18161-MDP1-PPGU.dwg

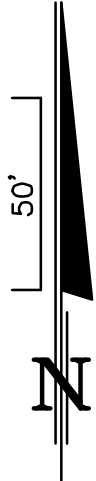

**McINTOSH
ASSOCIATES**
an **LJA** company

1950 SUMMIT PARK DRIVE, SUITE 600
ORLANDO, FL 32810 407.644.4068

as C. Nugent, PE, State of
da, Professional Engineer,
ase No. 57553

Item has been digitally signed
sealed by James C. Nugent, PE
the date indicated here. Printed
of this document are not
sidered signed and sealed
signature must be verified on
electronic copies.

Digitally signed by James C. Nugent
DN: cn=James C. Nugent,
o=JamesC.Nugent LLC, ou=JCN LLC,
ou=Florida, ou=US
Date: 2024.05.02 16:01:23-0400

(aka: 429 WEST)
CITY OF AOPKA, FLORIDA

MAJOR DEVELOPMENT PLAN – PHASE 1

FLORIDIAN TOWN CENTER

(aka: 429 WEST)

CITY OF AOPKA, FLORIDA

[illegible]

Issue Description			
Issue Date		2/16/21	
Project No		18161	
Drawn/ Designed	MAB / MAB	Checked By	JCN
Drawing Title			


PRELIMINARY PAVING, GRADING AND UTILITIES PLAN

Sheet Number

10
OF 21

DONALD W. MCINTOSH ASSOCIATES, INC. RESERVES THE EXCLUSIVE COPYRIGHT AND PROPERTY RIGHTS TO THIS DRAWING WHICH MAY NOT BE REPRODUCED, CHANGED, OR COPIED IN ANY FORM OR MANNER, NOR CAN IT BE ASSIGNED TO ANY PARTY WITHOUT DONALD W. MCINTOSH ASSOCIATES, INC.'S WRITTEN CONSENT.

MATCH LINE – SEE SHEET 12

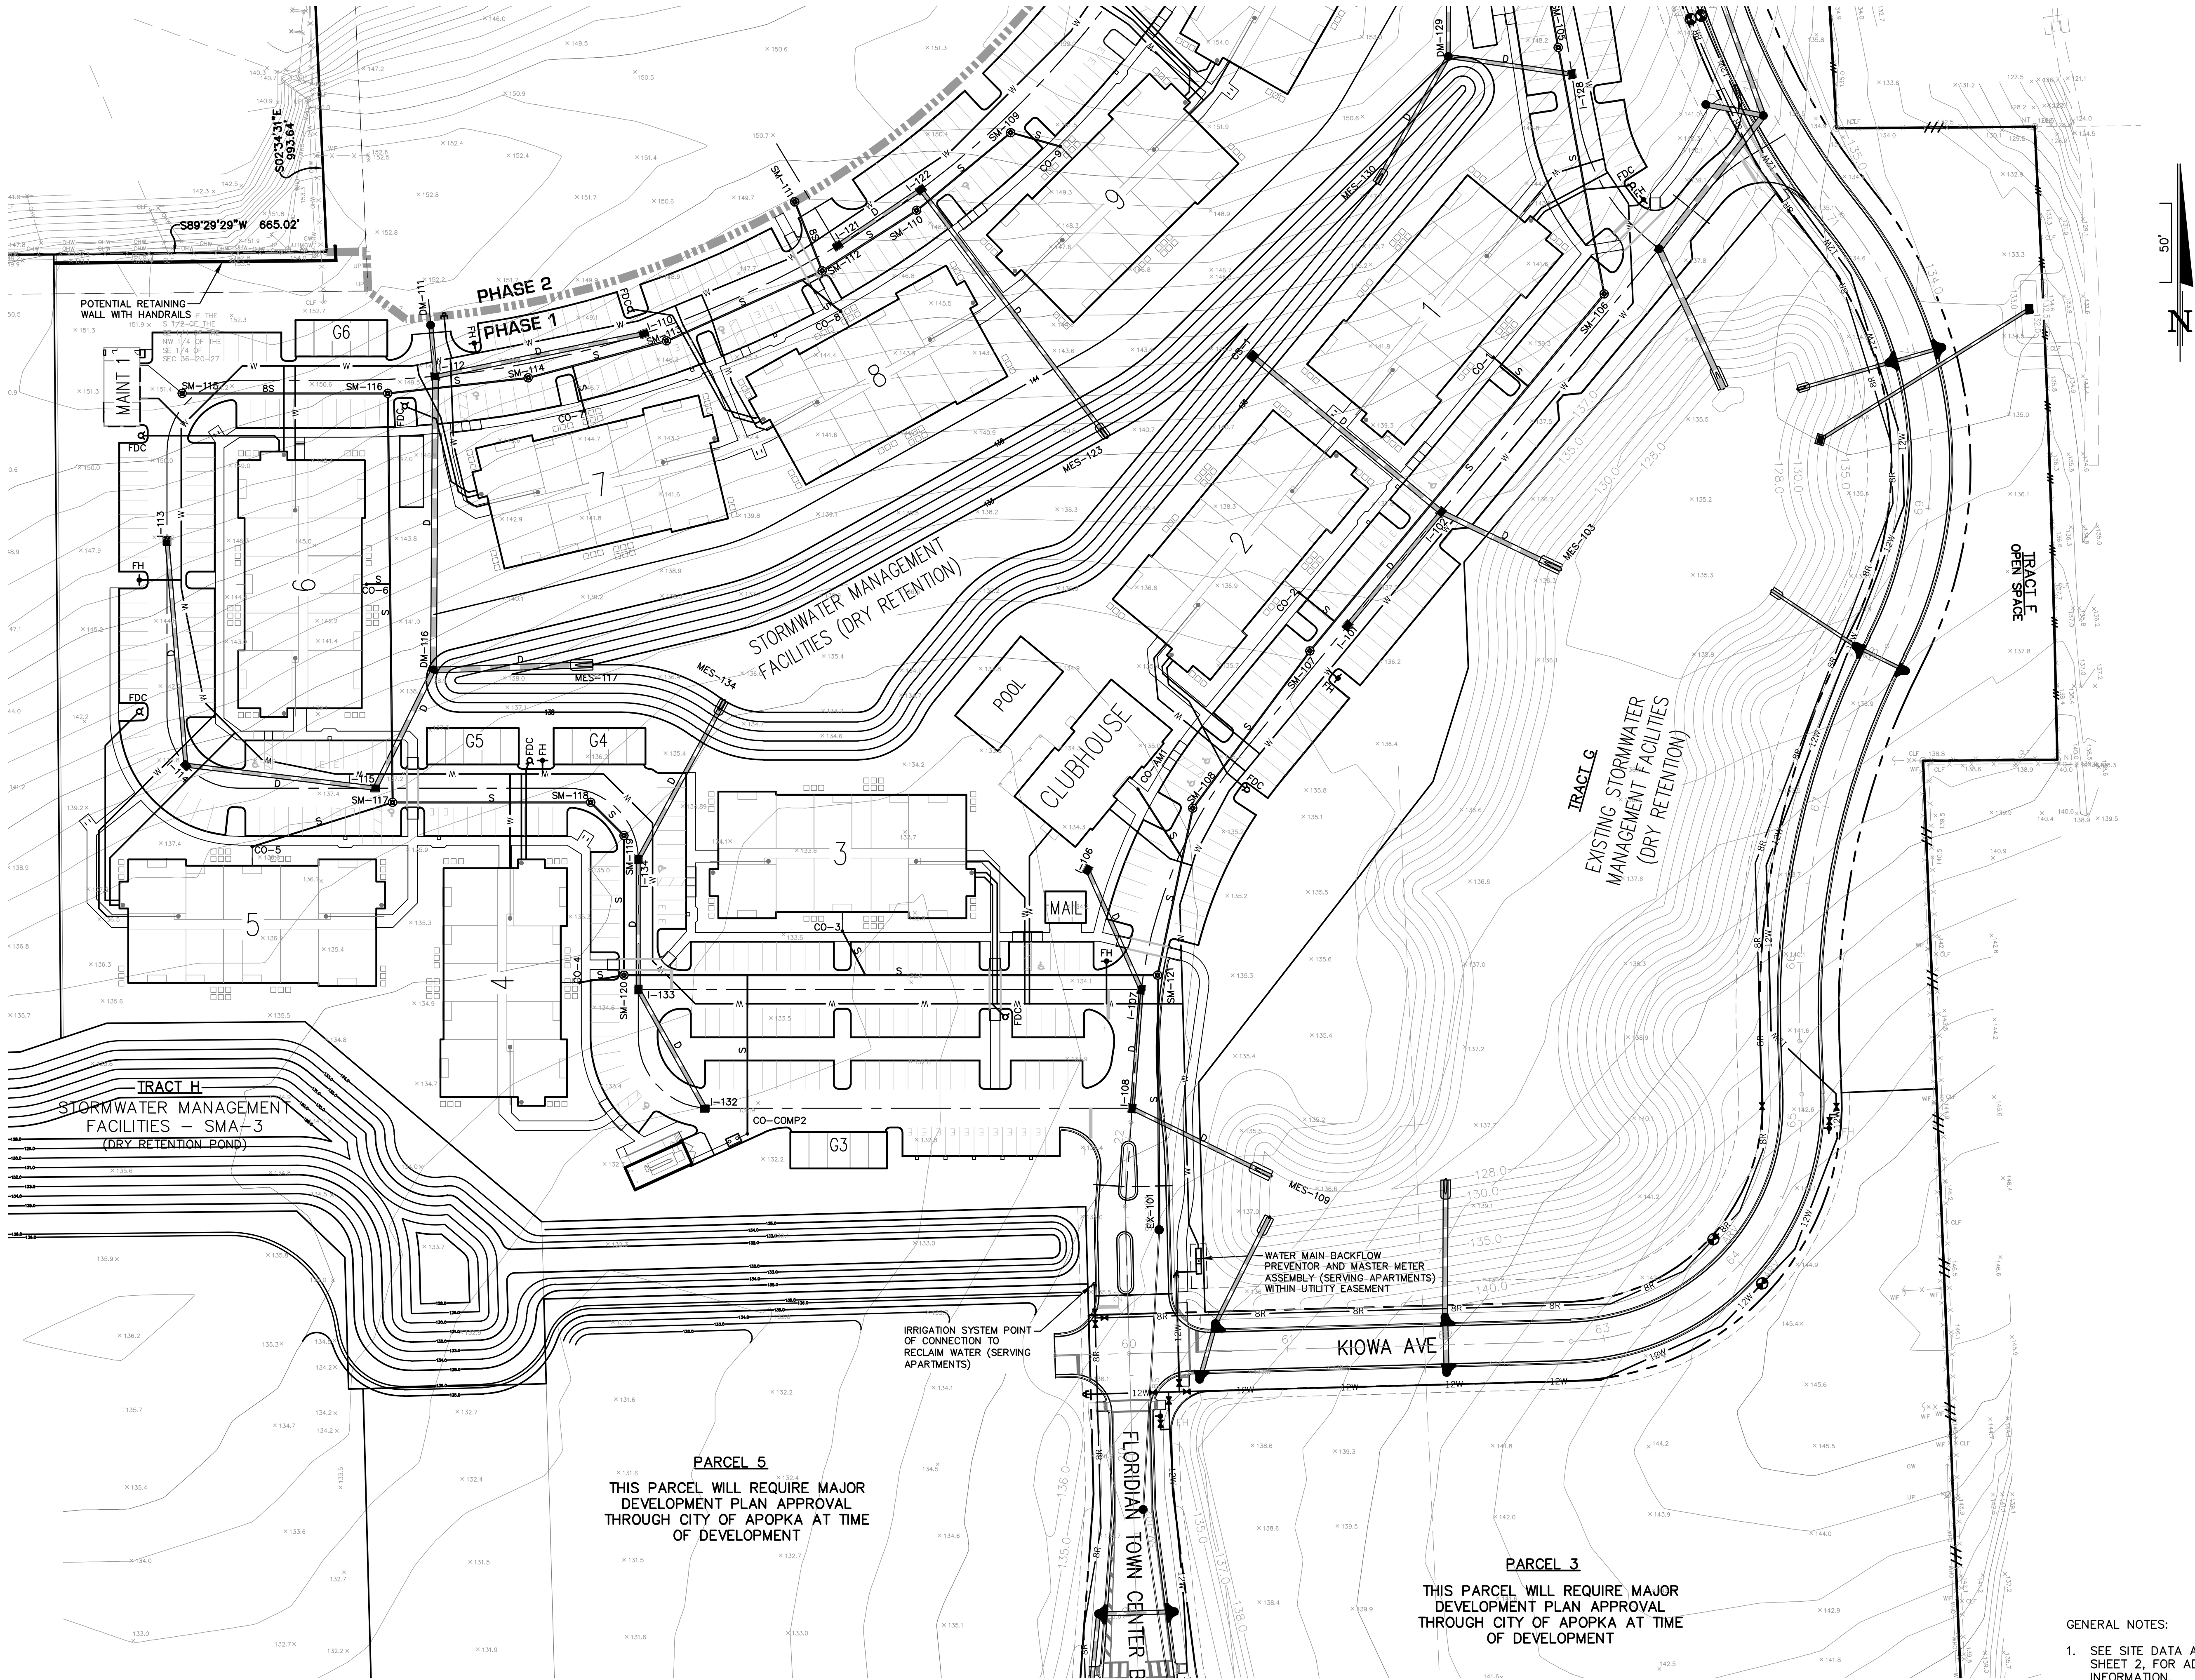

MATCH LINE – SEE SHEET 13

MATCH LINE – SEE SHEET 14

GENERAL NOTES:

- SEE SITE DATA AND GENERAL NOTES, SHEET 2, FOR ADDITIONAL INFORMATION.
- THE SCALE OF THIS DRAWING MAY HAVE CHANGED DUE TO REPRODUCTION.

McINTOSH ASSOCIATES
an **LJA** company
1950 SUMMIT PARK DRIVE, SUITE 600
ORLANDO, FL 32810 407.644.4068

Seals

James C. Nugent, PE, State of Florida, Professional Engineer, License No. 57553
This form has been digitally signed and sealed by James C. Nugent, PE on the date indicated here. Printed copies of this document are not considered signed and sealed and the signature must be verified on any electronic copies.

DATE:

MAJOR DEVELOPMENT PLAN – PHASE 1
FLORIDIAN TOWN CENTER
(aka: 429 WEST)
CITY OF APOPKA, FLORIDA


DOCUMENT CHANGES

Description	Date
REVISED PARCEL 4 PHASE 1 DEVELOPMENT	4/30/24

Issue Description	
Issue Date	2/16/21
Project No	18161
Drawn / MAB / MAB	Checked By JCN
Designed	
Drawing Title	

PRELIMINARY
PAVING, GRADING
AND UTILITIES
PLAN

DONALD W. MCINTOSH ASSOCIATES, INC. RESERVES THE EXCLUSIVE COPYRIGHT AND PROPERTY RIGHTS TO THIS DRAWING WHICH MAY NOT BE REPRODUCED, CHANGED, OR COPIED IN ANY FORM OR MANNER, NOR CAN IT BE ASSIGNED TO ANY PARTY WITHOUT DONALD W. MCINTOSH ASSOCIATES, INC.'S WRITTEN CONSENT.

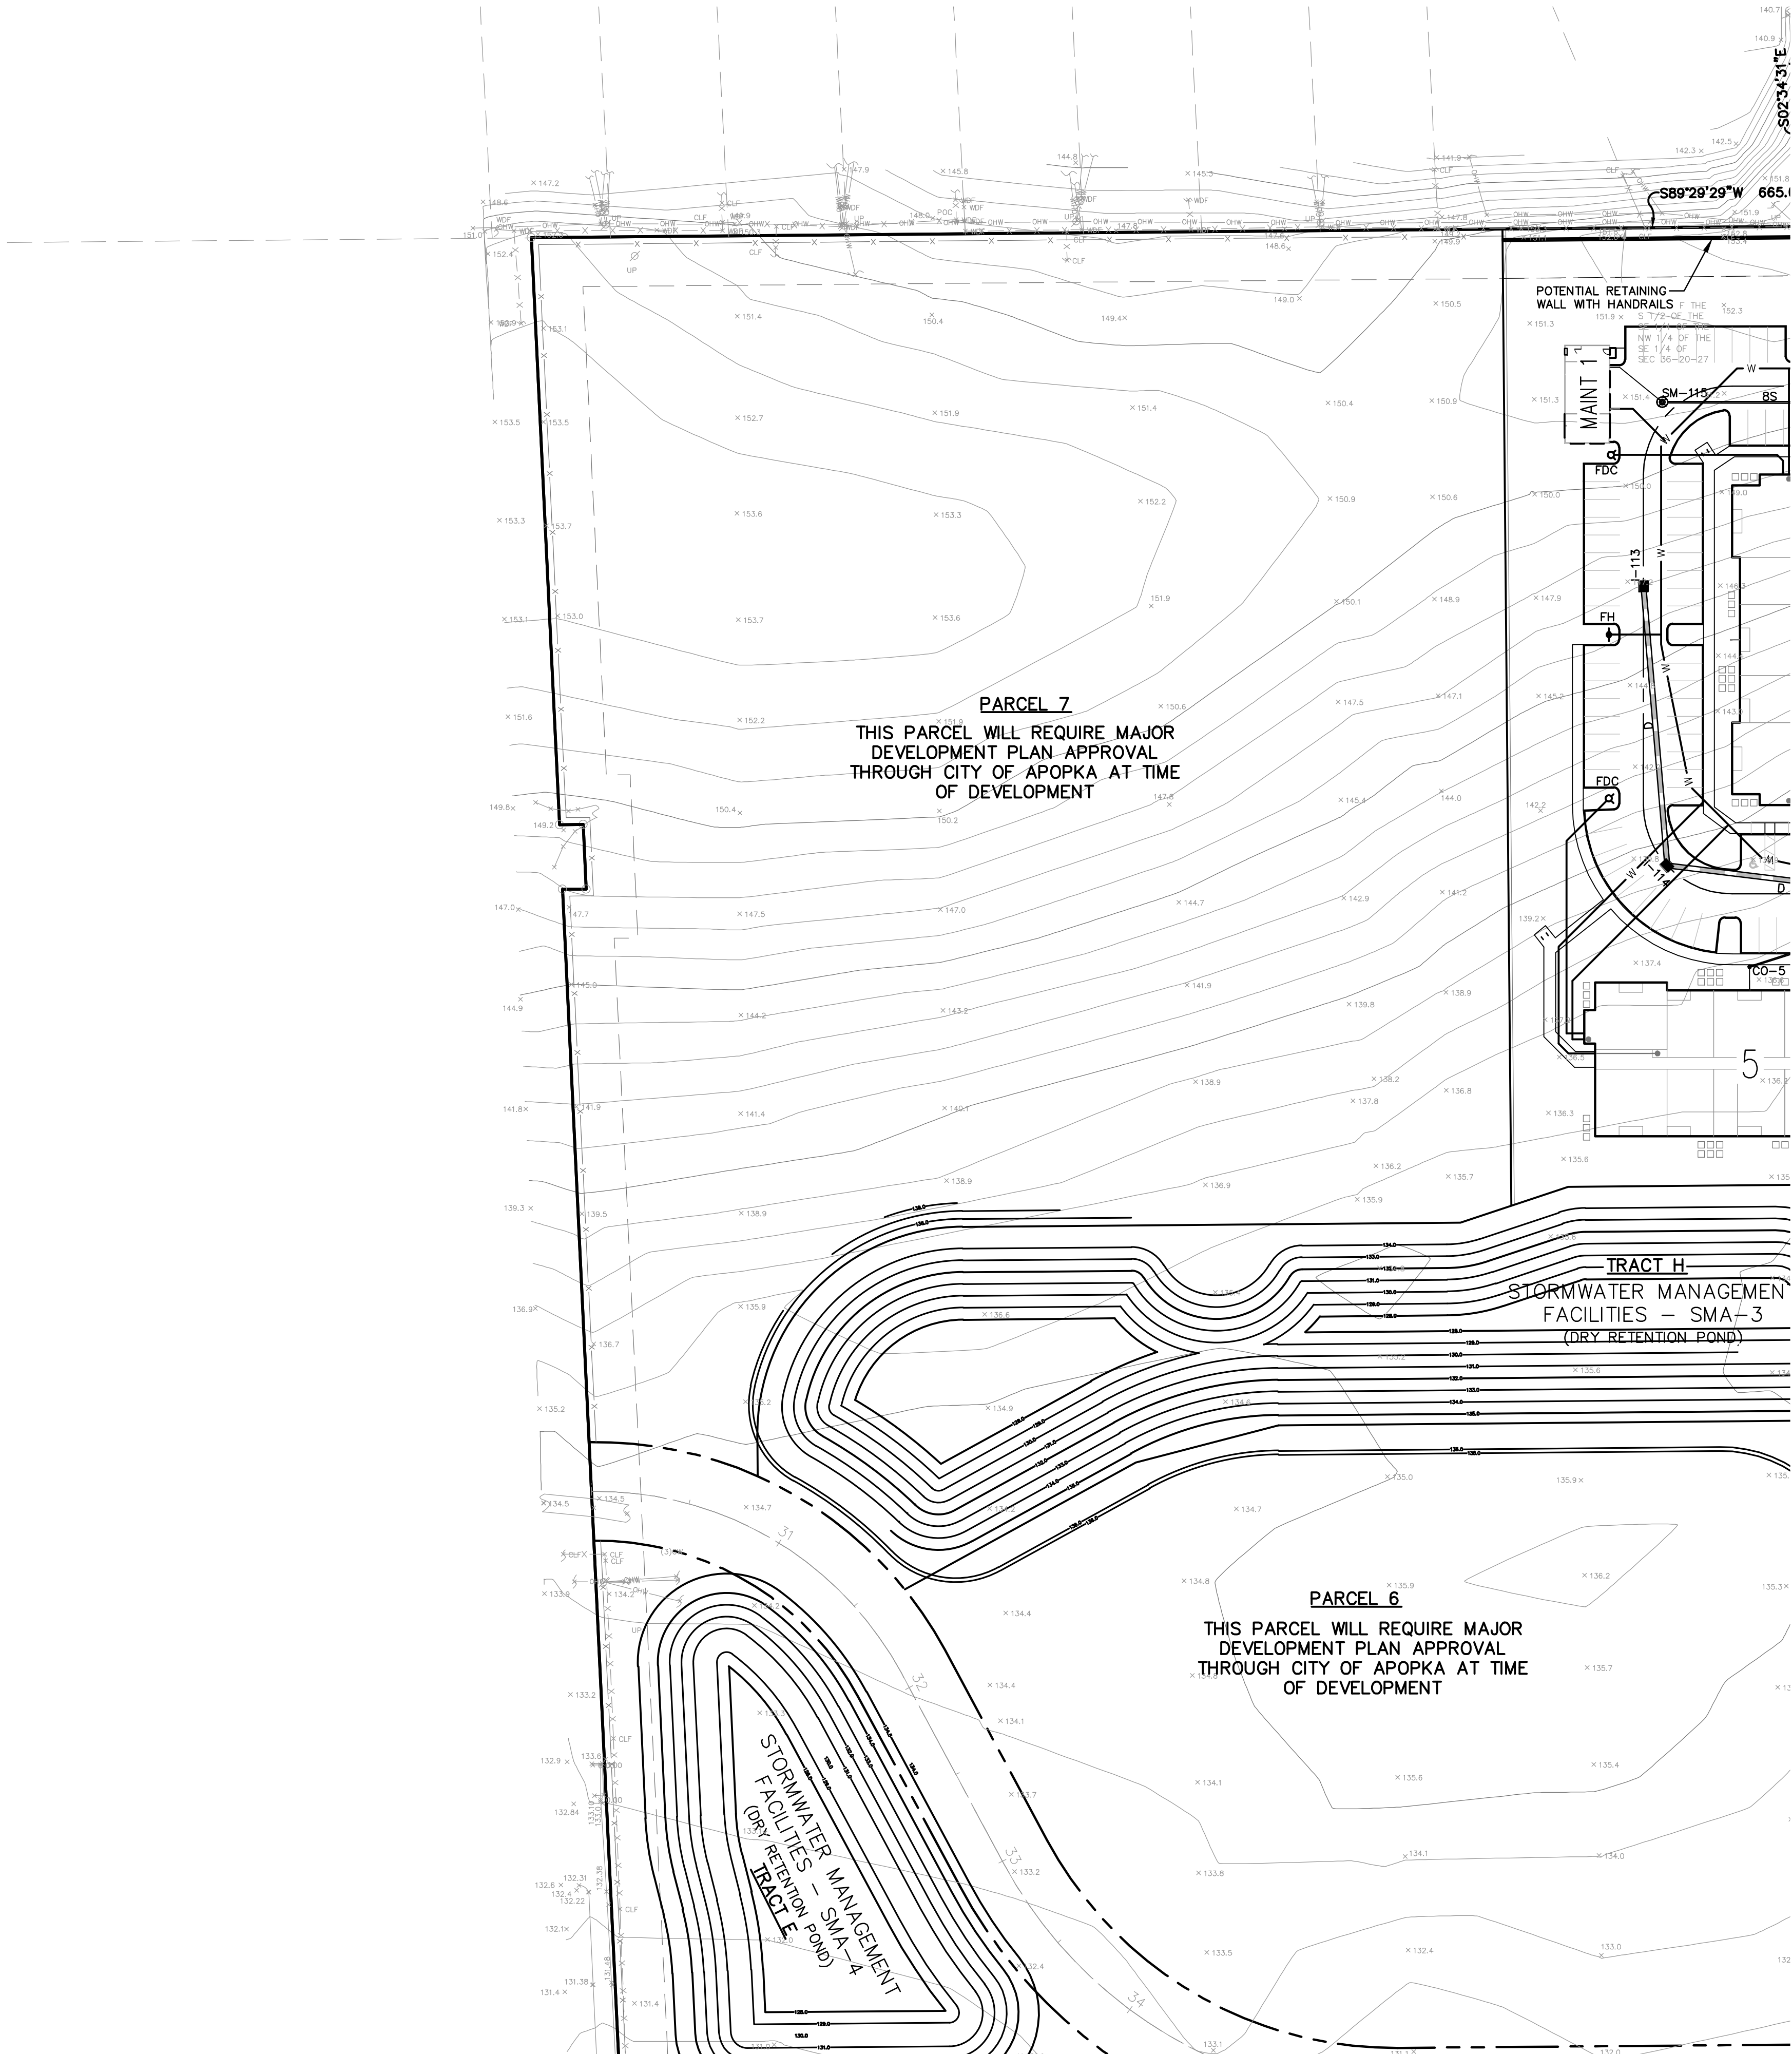

- GENERAL NOTES:
- SEE SITE DATA AND DEVELOPMENT NOTES (SHEET 2) FOR ADDITIONAL INFORMATION.
 - THE SCALE OF THIS DRAWING MAY HAVE CHANGED DUE TO REPRODUCTION.

McINTOSH ASSOCIATES
an **LJA** company

1950 SUMMIT PARK DRIVE, SUITE 600
ORLANDO, FL 32810 407.644.4068

Seals

James C. Nugent, PE, State of Florida, Professional Engineer, License No. 57553

This drawing has been digitally signed and sealed by James C. Nugent, PE on the date indicated here. Printed copies of this document are not considered signed and sealed and the signature must be verified on any electronic copies.

DATE: _____


MAJOR DEVELOPMENT PLAN – PHASE 1
FLORIDIAN TOWN CENTER
(aka: 429 WEST)
CITY OF APOPKA, FLORIDA

DOCUMENT CHANGES	
Description	Date
REVISED PARCEL 4 PHASE 1 DEVELOPMENT	4/30/24


Issue Description	
Issue Date	2/16/21
Project No	18161
Drawn/Designed	MAB / MAB
Checked By	JCN
Drawing Title	

PRELIMINARY
PAVING, GRADING
AND UTILITIES
PLAN

DONALD W. MCINTOSH ASSOCIATES, INC. RESERVES THE EXCLUSIVE COPYRIGHT AND PROPERTY RIGHTS TO THIS DRAWING WHICH MAY NOT BE REPRODUCED, CHANGED, OR COPIED IN ANY FORM OR MANNER, NOR CAN IT BE ASSIGNED TO ANY PARTY WITHOUT DONALD W. MCINTOSH ASSOCIATES, INC.'S WRITTEN CONSENT.

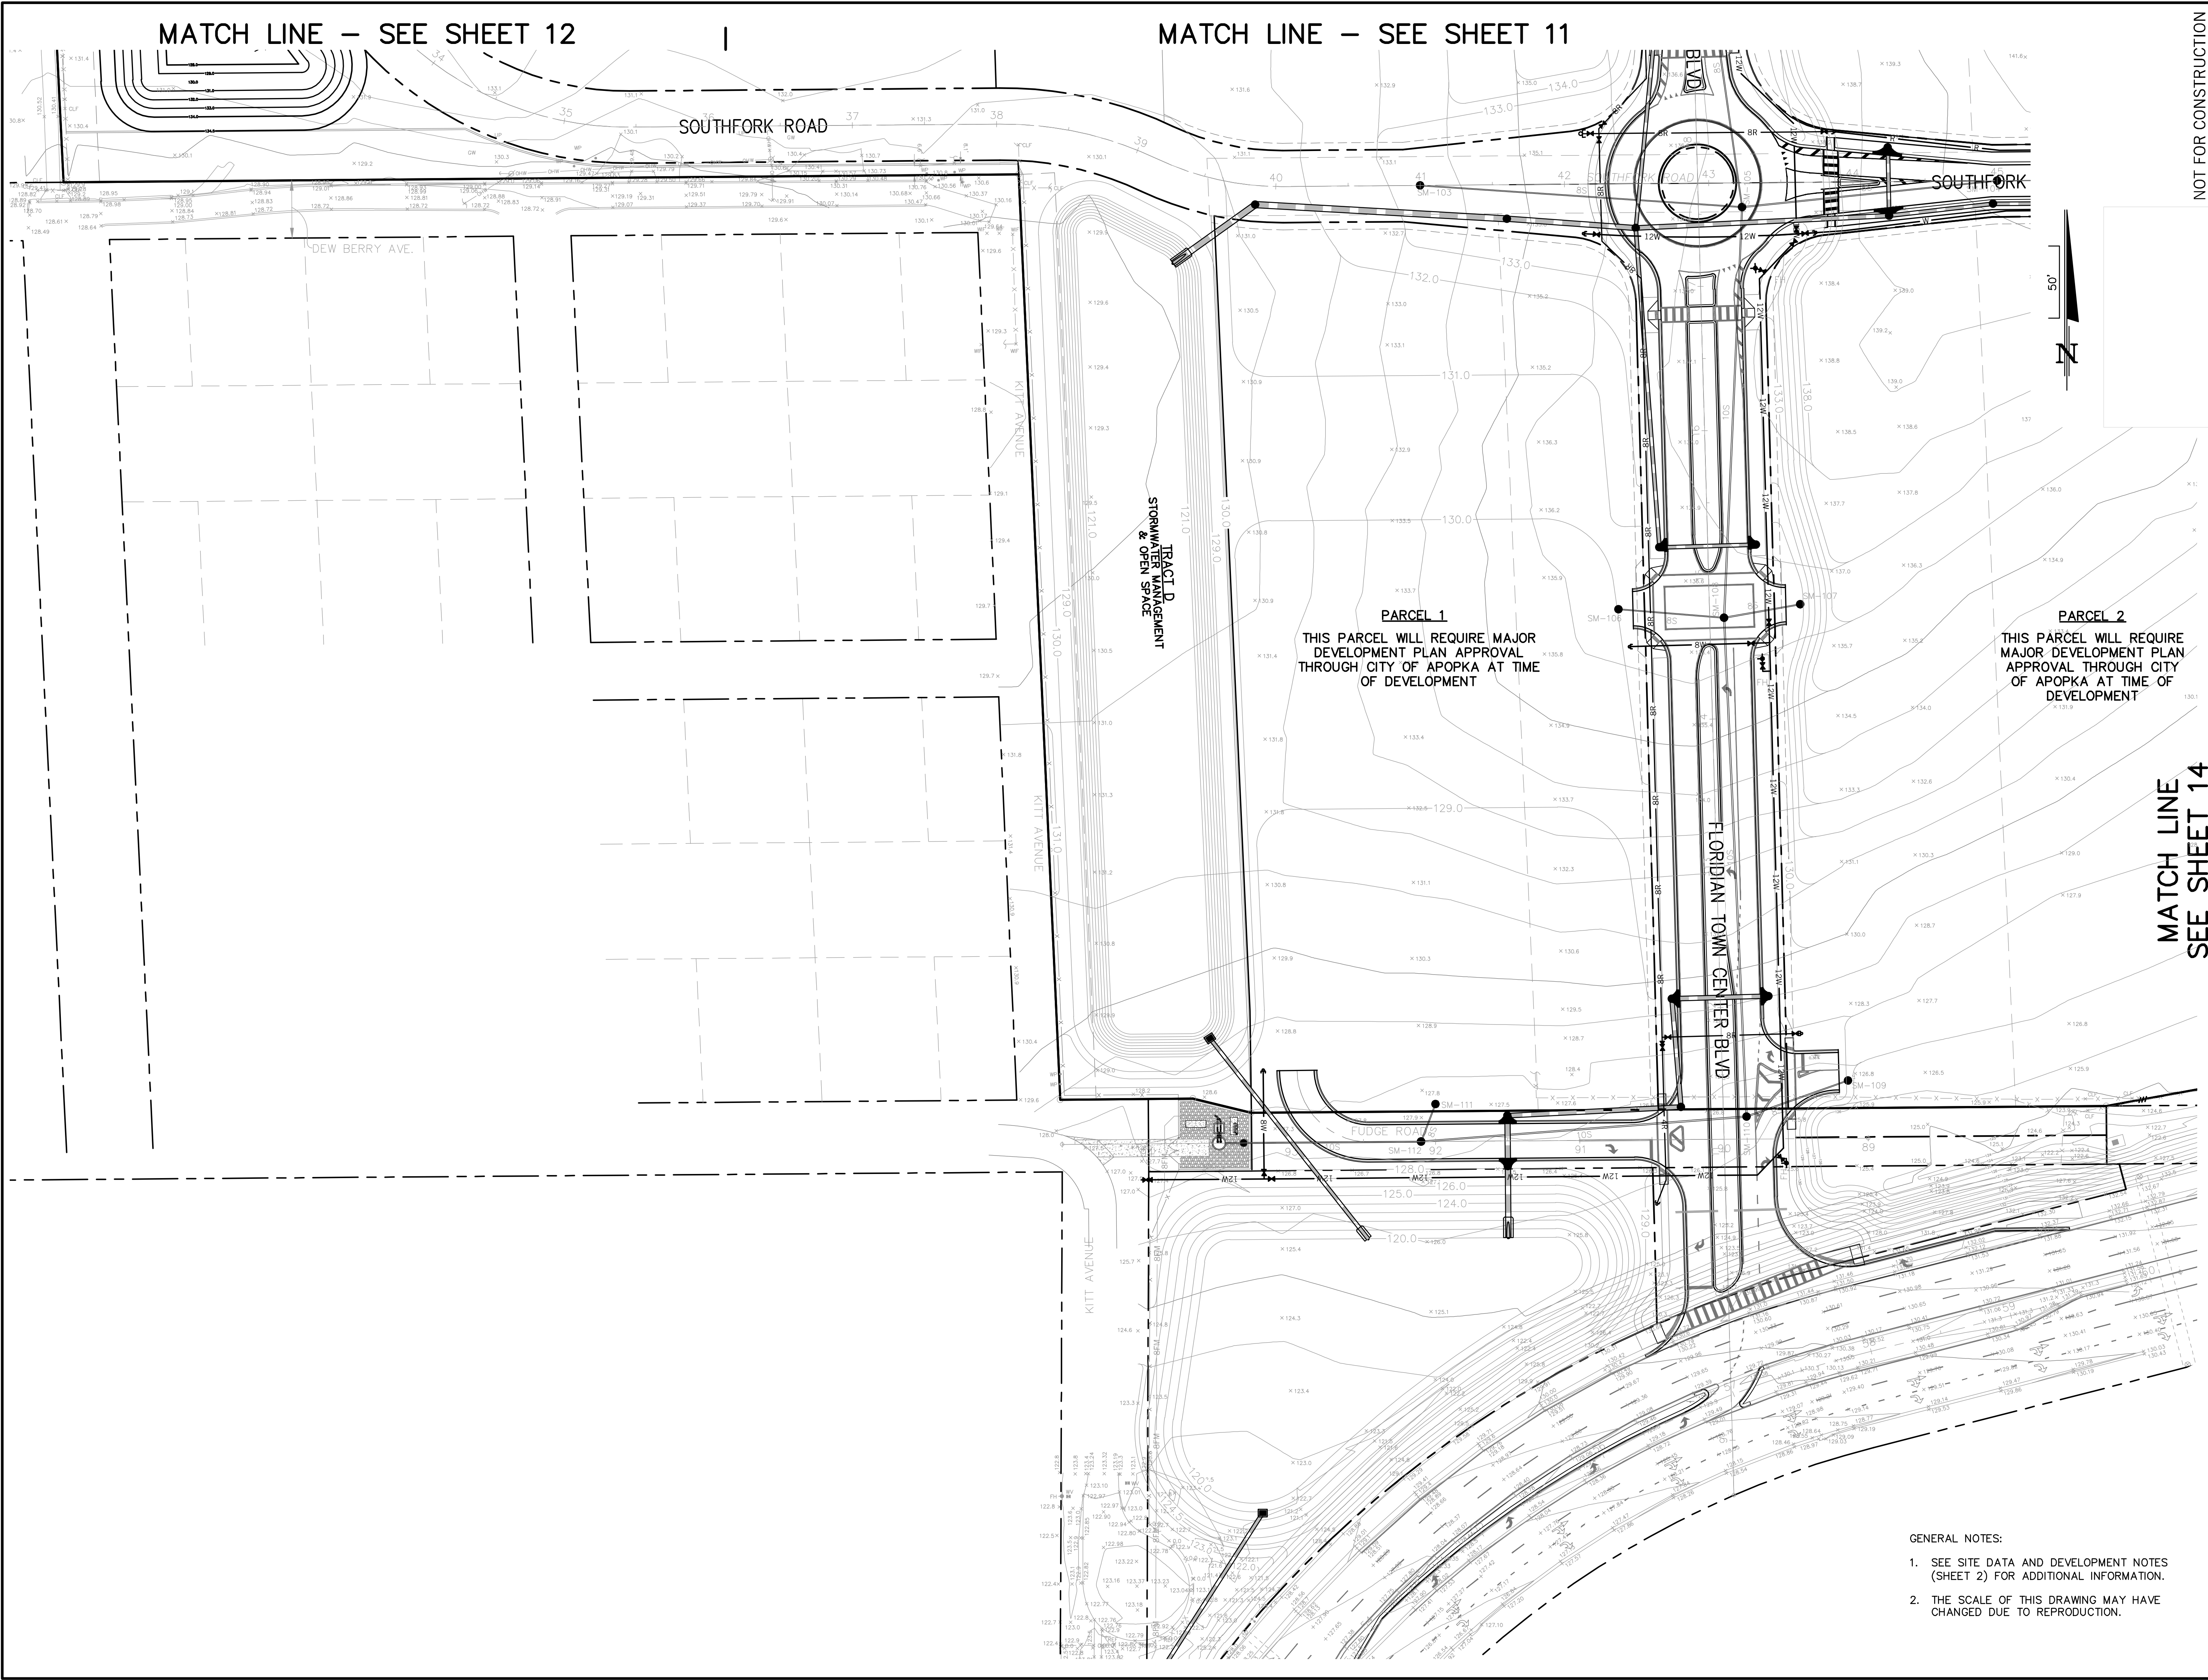


NOT FOR CONSTRUCTION

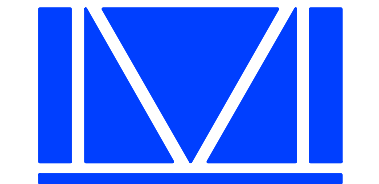

McINTOSH ASSOCIATES
an *LMA* company

1950 SUMMIT PARK DRIVE, SUITE 600
ORLANDO, FL 32810 407.644.4068

Seals

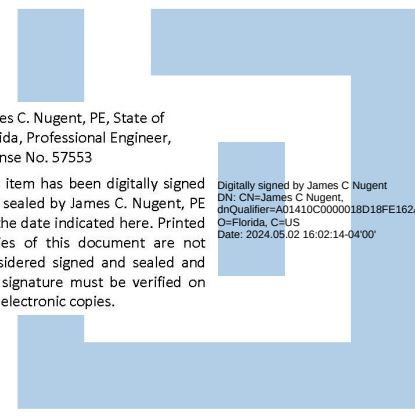

James C. Nugent, P.E., State of Florida, Professional Engineer, License No. 57953
This form has been digitally signed and sealed by James C. Nugent, P.E. on the date indicated here. Printed copies of this document are not considered signed and sealed and the signature must be verified on any electronic copies.

DATE: _____

MAJOR DEVELOPMENT PLAN – PHASE 1
 FLORDIAN TOWN CENTER
 (aka: 429 WEST)
 CITY OF APOPKA, FLORIDA

DOCUMENT CHANGES

Description	Date
REVISED PARCEL 4 PHASE 1 DEVELOPMENT	4/30/24

Issue Description

Issue Date 2/16/21

Project No 18161

Drawn/Designed MAB / MAB Checked By JCN

Drawing Title


PRELIMINARY PAVING, GRADING AND UTILITIES PLAN

Sheet Number **13**
13 OF 21

- GENERAL NOTES:
- SEE SITE DATA AND DEVELOPMENT NOTES (SHEET 2) FOR ADDITIONAL INFORMATION.
 - THE SCALE OF THIS DRAWING MAY HAVE CHANGED DUE TO REPRODUCTION.

DONALD W. MCINTOSH ASSOCIATES, INC. RESERVES THE EXCLUSIVE COPYRIGHT AND PROPERTY RIGHTS TO THIS DRAWING WHICH MAY NOT BE REPRODUCED, CHANGED, OR COPIED IN ANY FORM OR MANNER, NOR CAN IT BE ASSIGNED TO ANY PARTY WITHOUT DONALD W. MCINTOSH ASSOCIATES, INC.'S WRITTEN CONSENT.


MATCH LINE — SEE SHEET 13

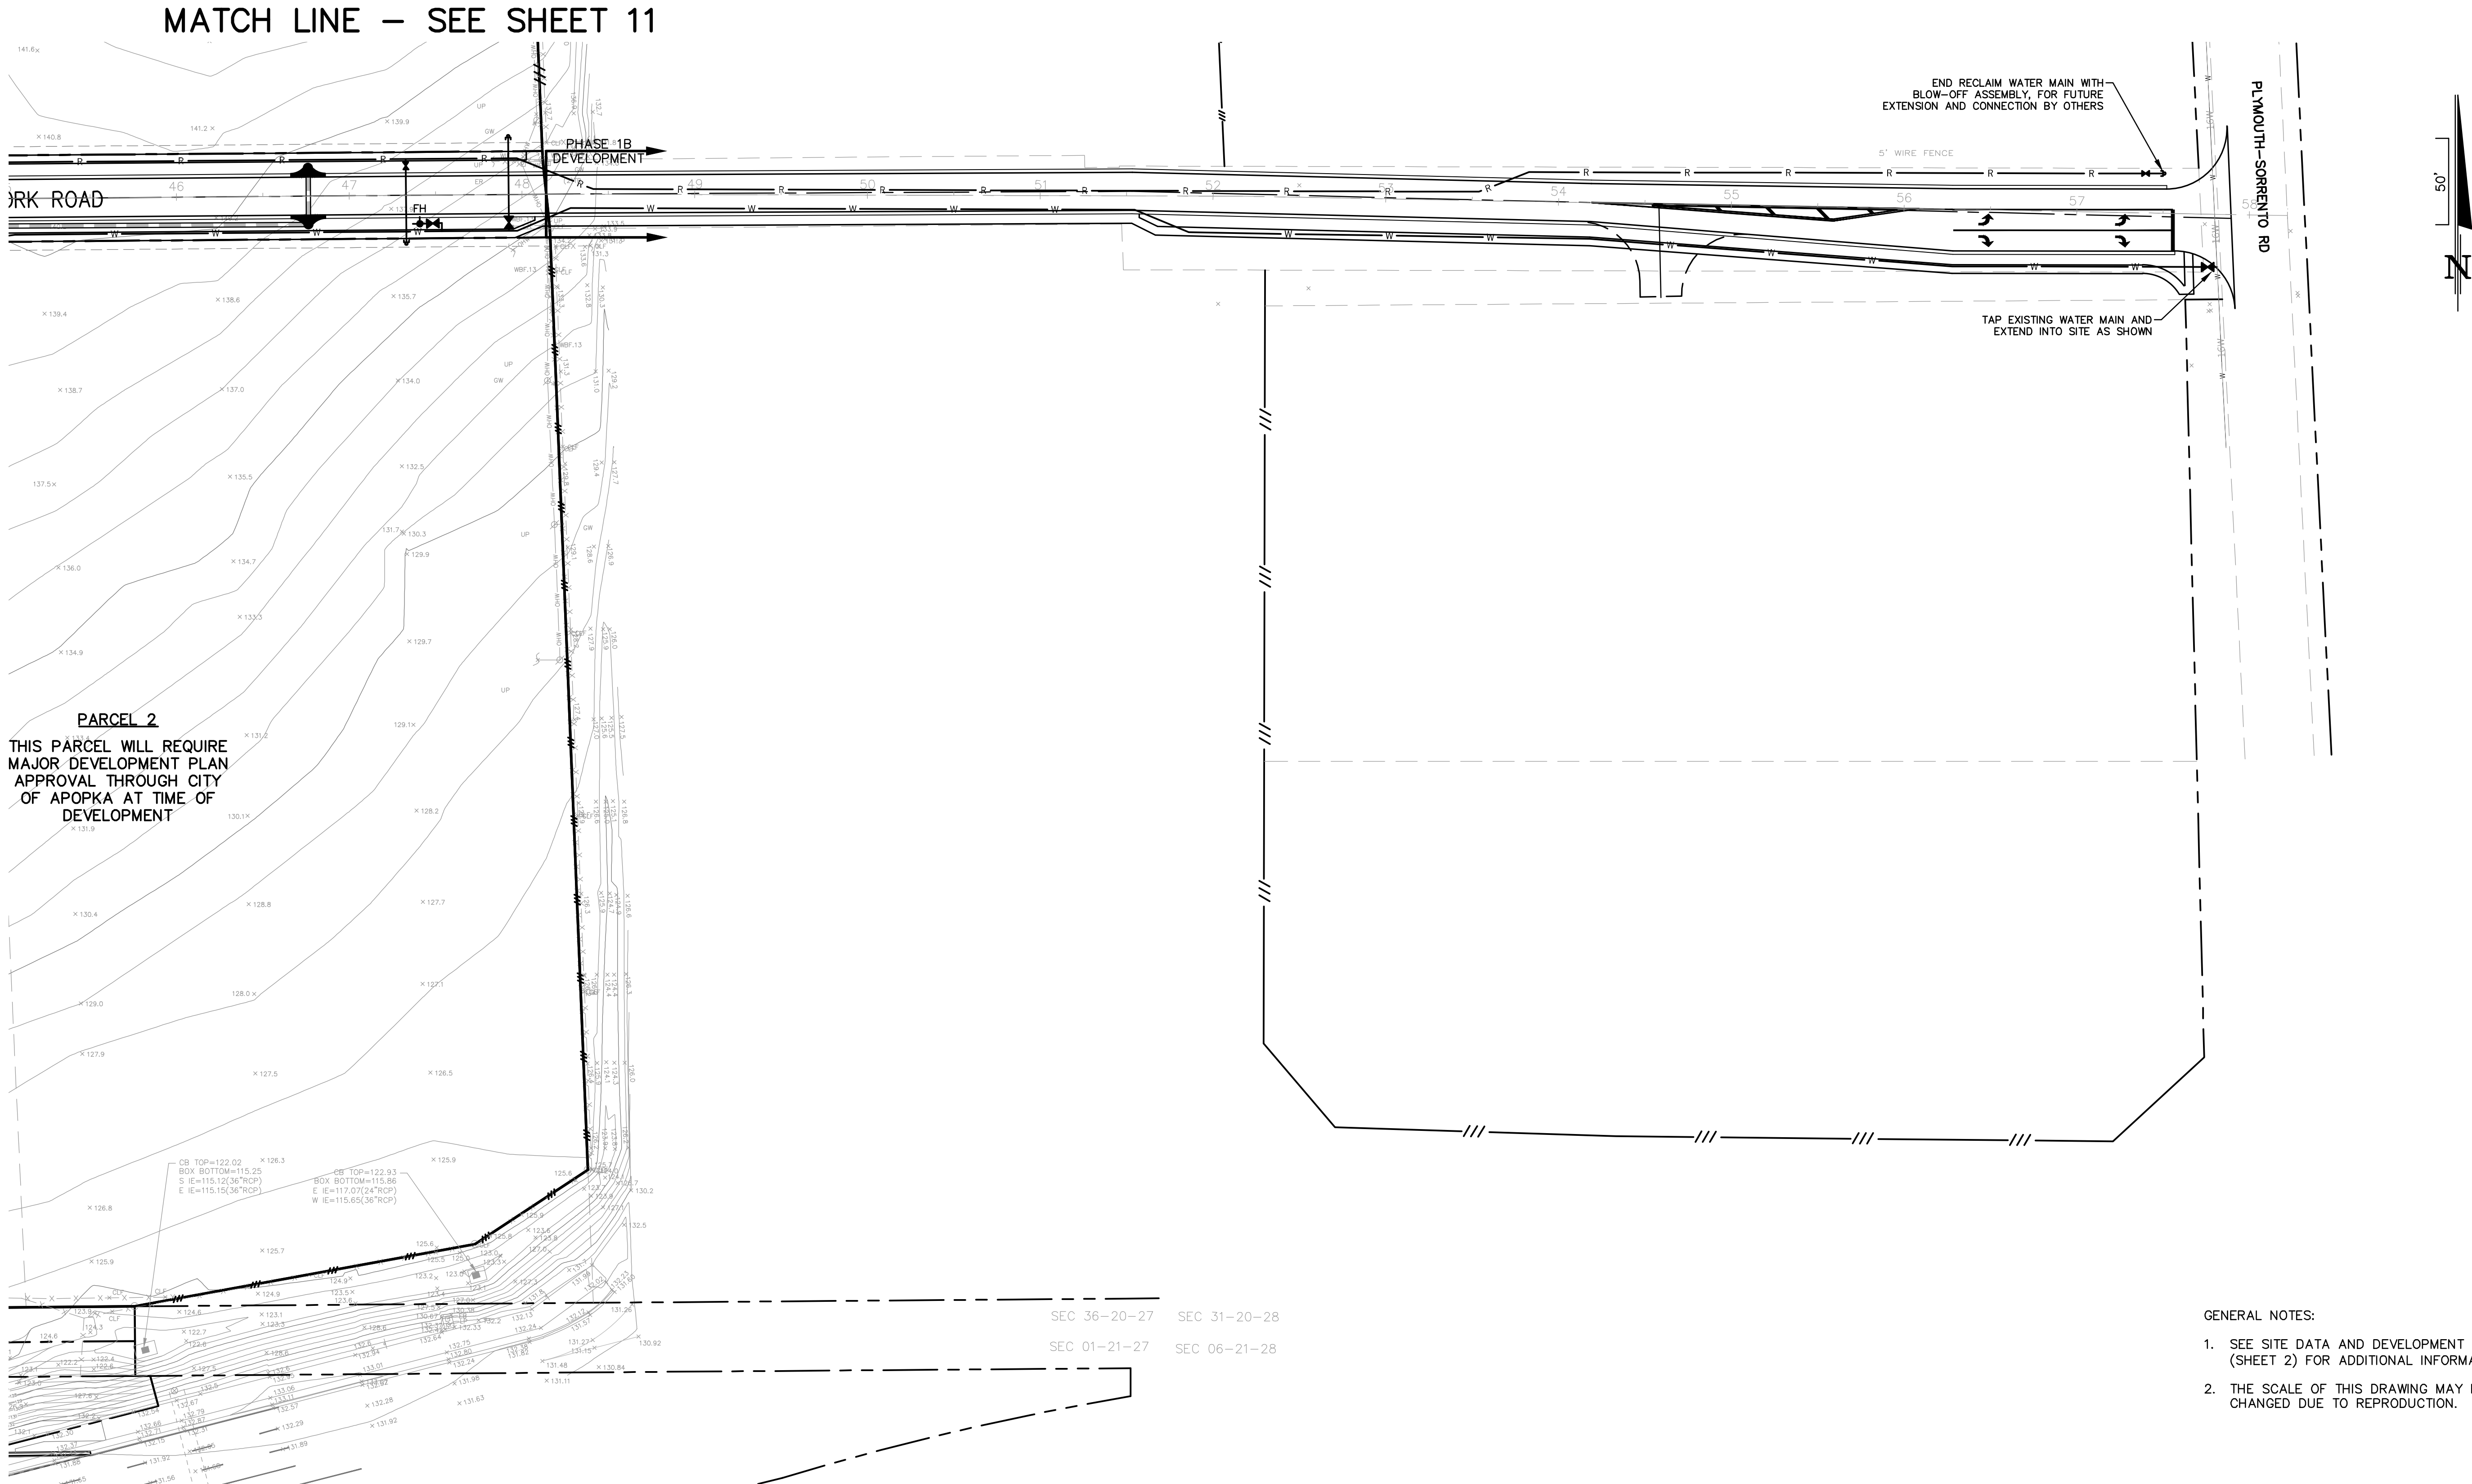

GENERAL NOTES:

1. SEE SITE DATA AND DEVELOPMENT NOTES (SHEET 2) FOR ADDITIONAL INFORMATION.
2. THE SCALE OF THIS DRAWING MAY HAVE CHANGED DUE TO REPRODUCTION.


NOT FOR CONSTRUCTION

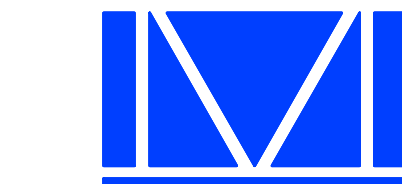

McINTOSH ASSOCIATES
an **LJA** company

1950 SUMMIT PARK DRIVE, SUITE 600
ORLANDO, FL 32810 407.644.4068

Seals

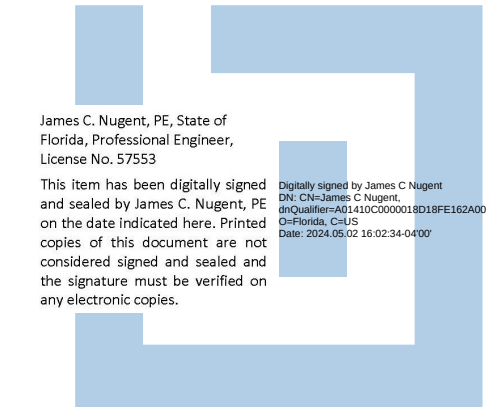

DATE: _____

MAJOR DEVELOPMENT PLAN — PHASE 1

FLORIDIAN TOWN CENTER

(aka: 429 WEST)

CITY OF APOPKA, FLORIDA

DOCUMENT CHANGES

Description	Date
REVISED PARCEL 4 PHASE 1 DEVELOPMENT	4/30/24

Issue Description

Issue Date	2/16/21
Project No	18161
Drawn/Designed	MAB / MAB
Checked By	JCN


Drawing Title

PRELIMINARY
PAVING, GRADING
AND UTILITIES
PLAN


Sheet Number

14
14 OF 21


DONALD W. MCINTOSH ASSOCIATES, INC. RESERVES THE EXCLUSIVE COPYRIGHT AND PROPERTY RIGHTS TO THIS DRAWING WHICH MAY NOT BE REPRODUCED, CHANGED, OR COPIED IN ANY FORM OR MANNER, NOR CAN IT BE ASSIGNED TO ANY PARTY WITHOUT DONALD W. MCINTOSH ASSOCIATES, INC.'S WRITTEN CONSENT.

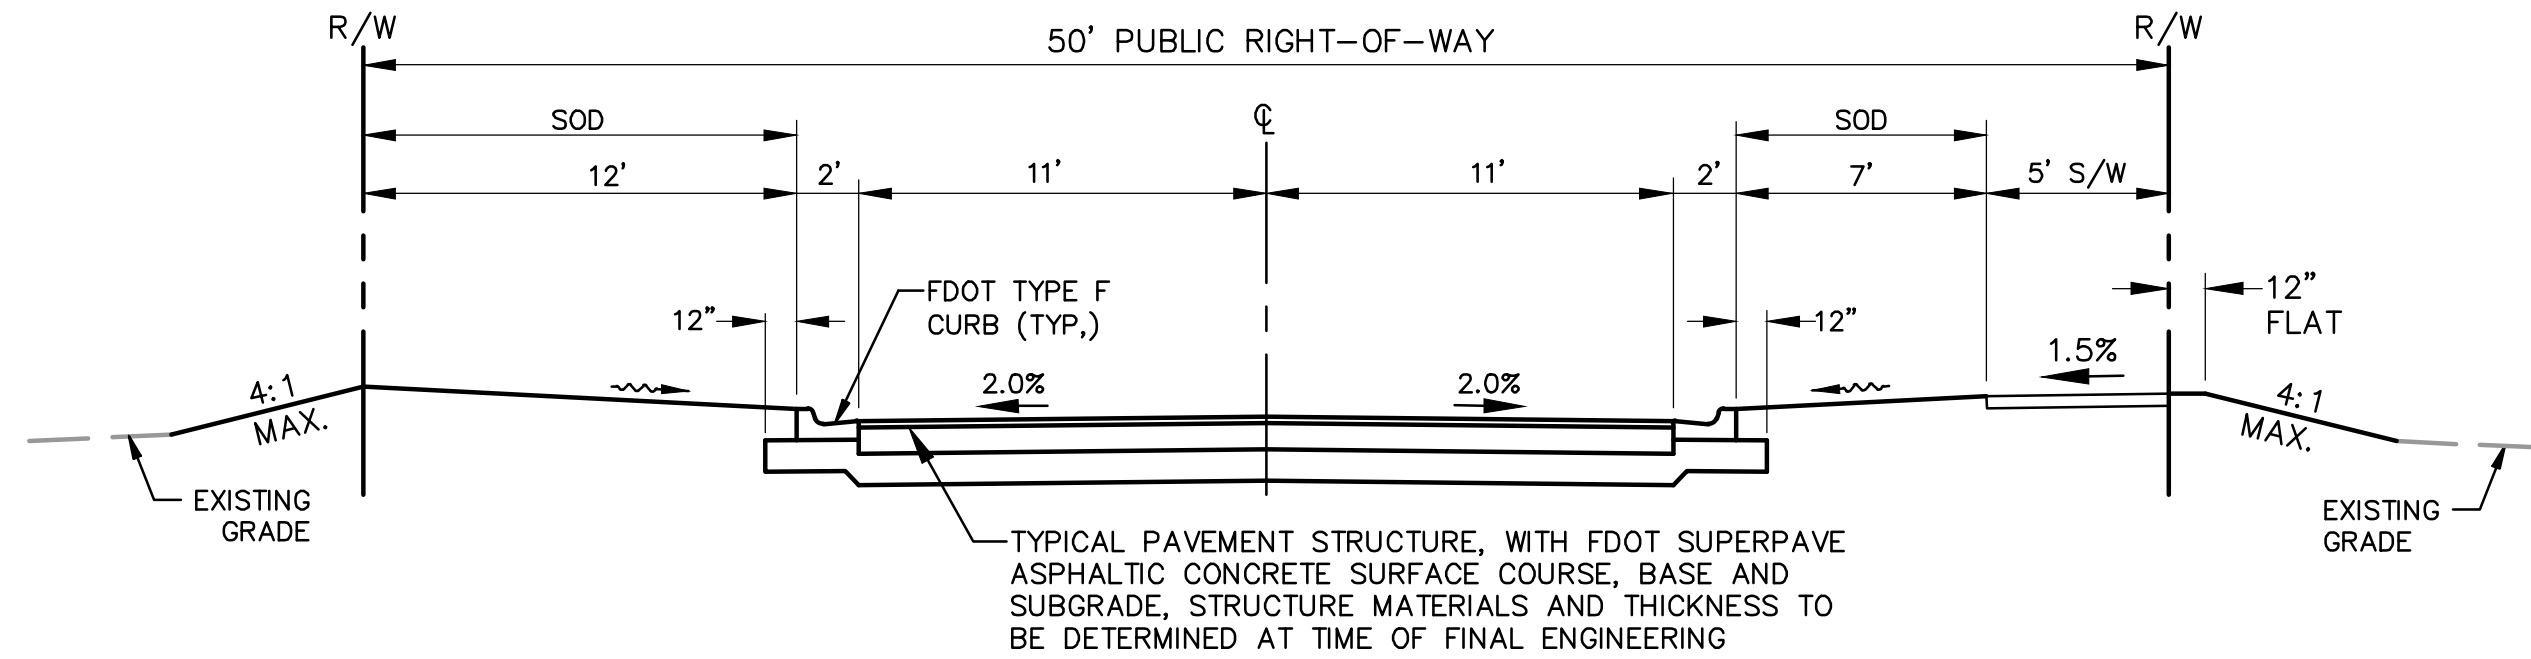


SOUTHFORK ROAD SECTION
FROM SR 429 UNDERPASS TO PLYMOUTH-SURRENTO RD
NTS

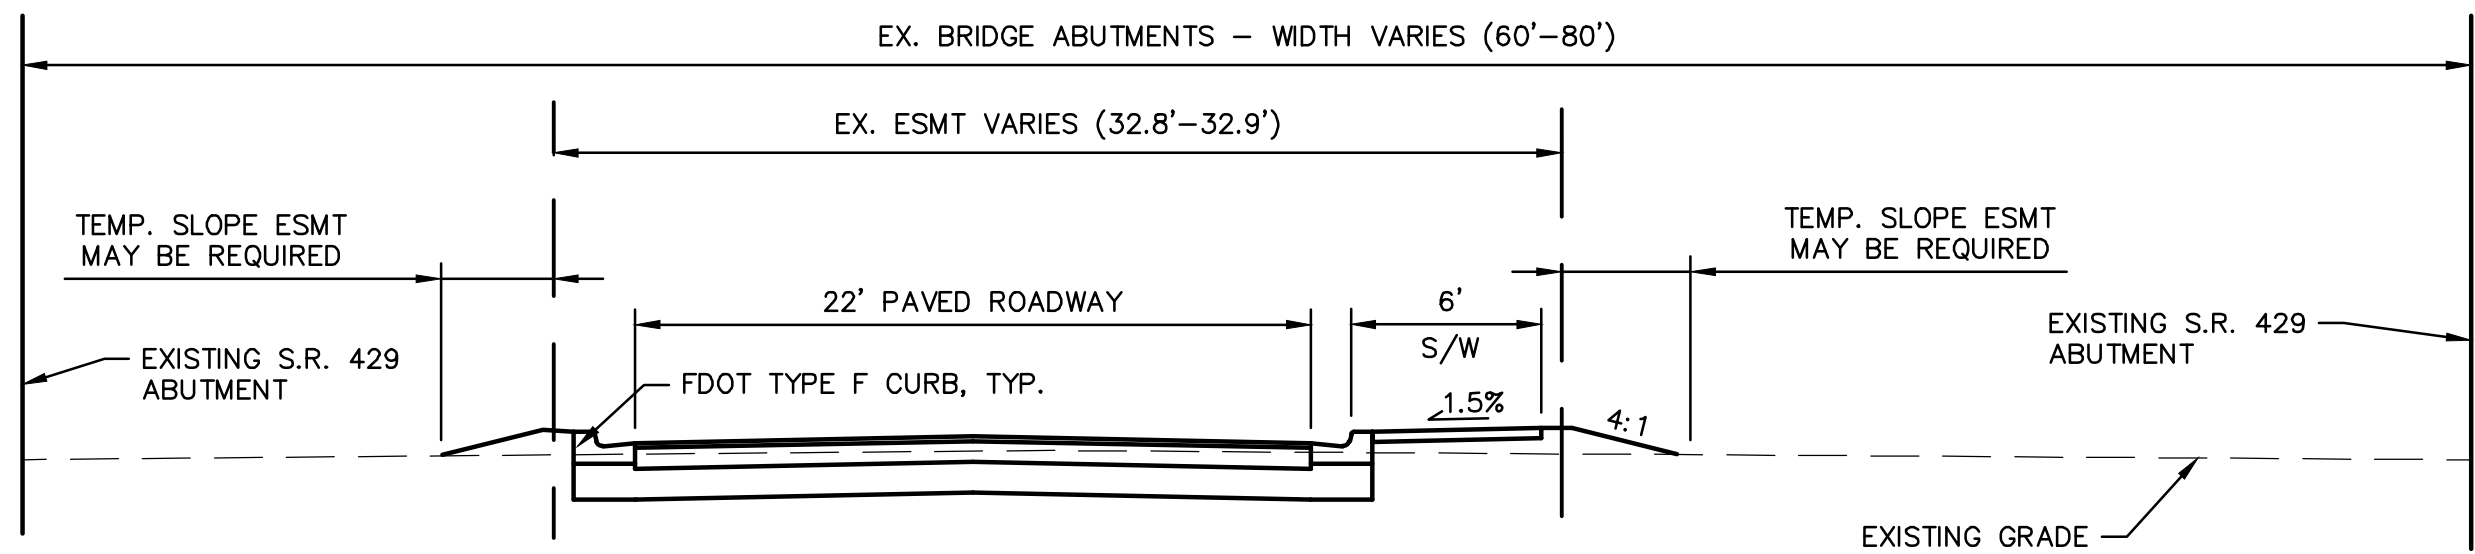


SOUTHFORK ROAD SECTION
THROUGH SR 429 UNDERPASS
NTS

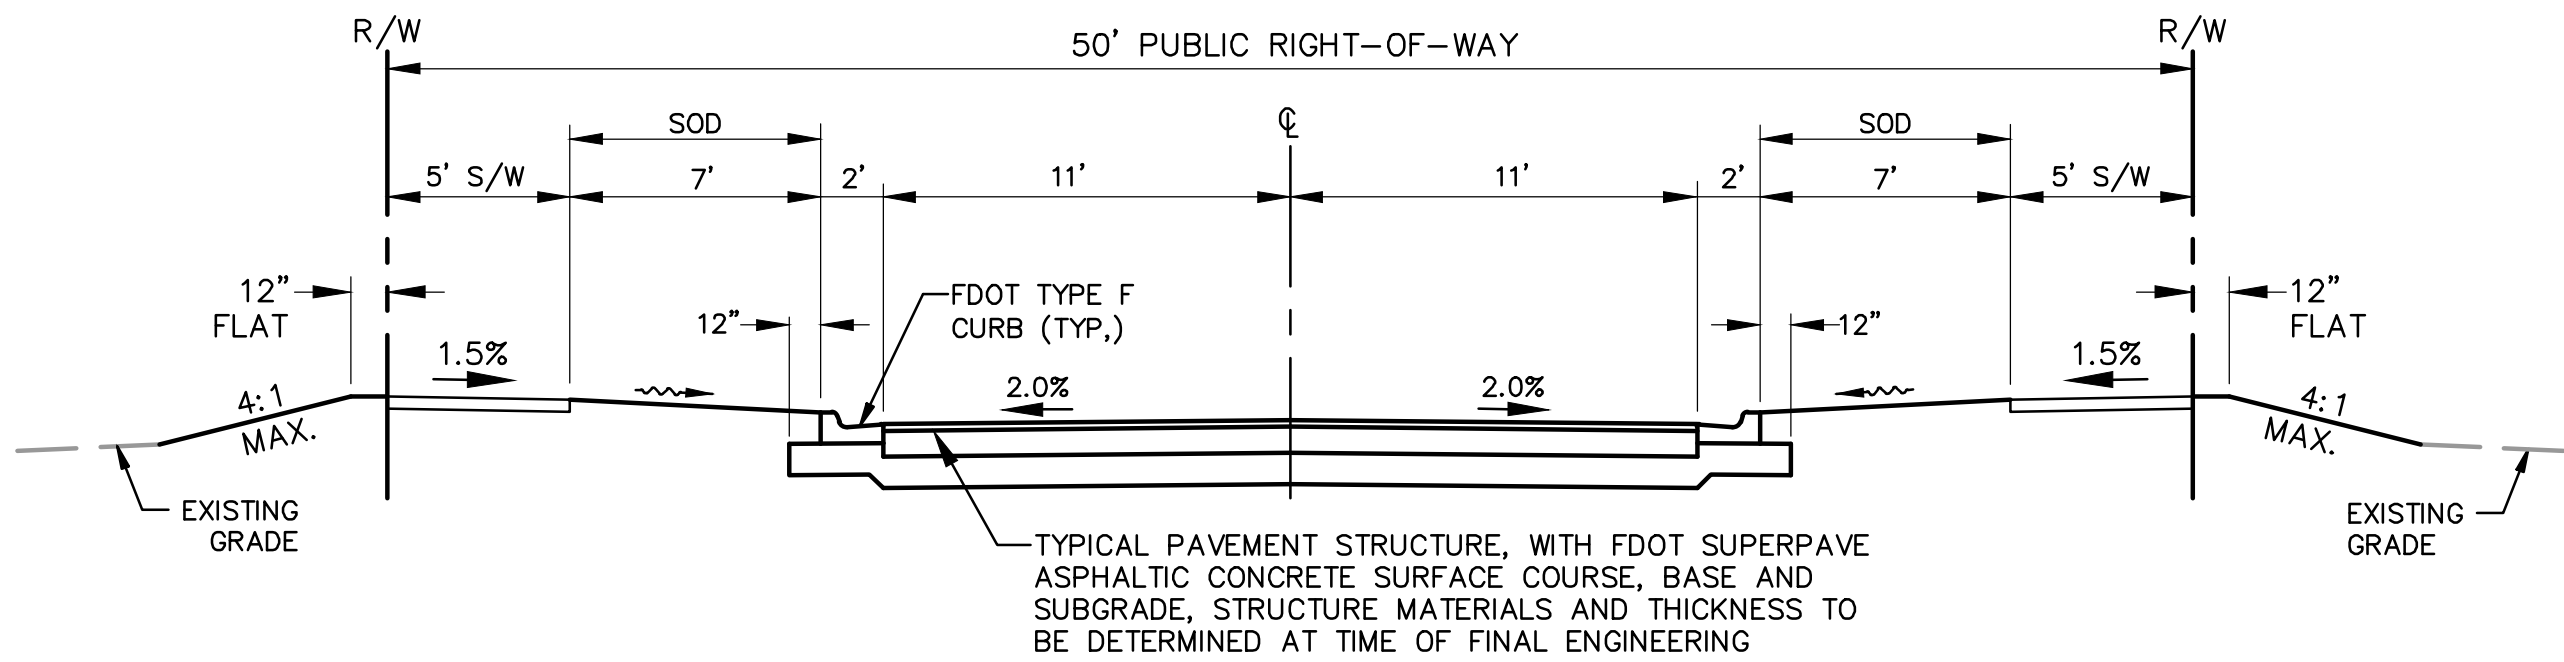


SOUTHFORK ROAD SECTION
EAST OF ROUND-ABOUT TO SR 429 UNDERPASS
NTS

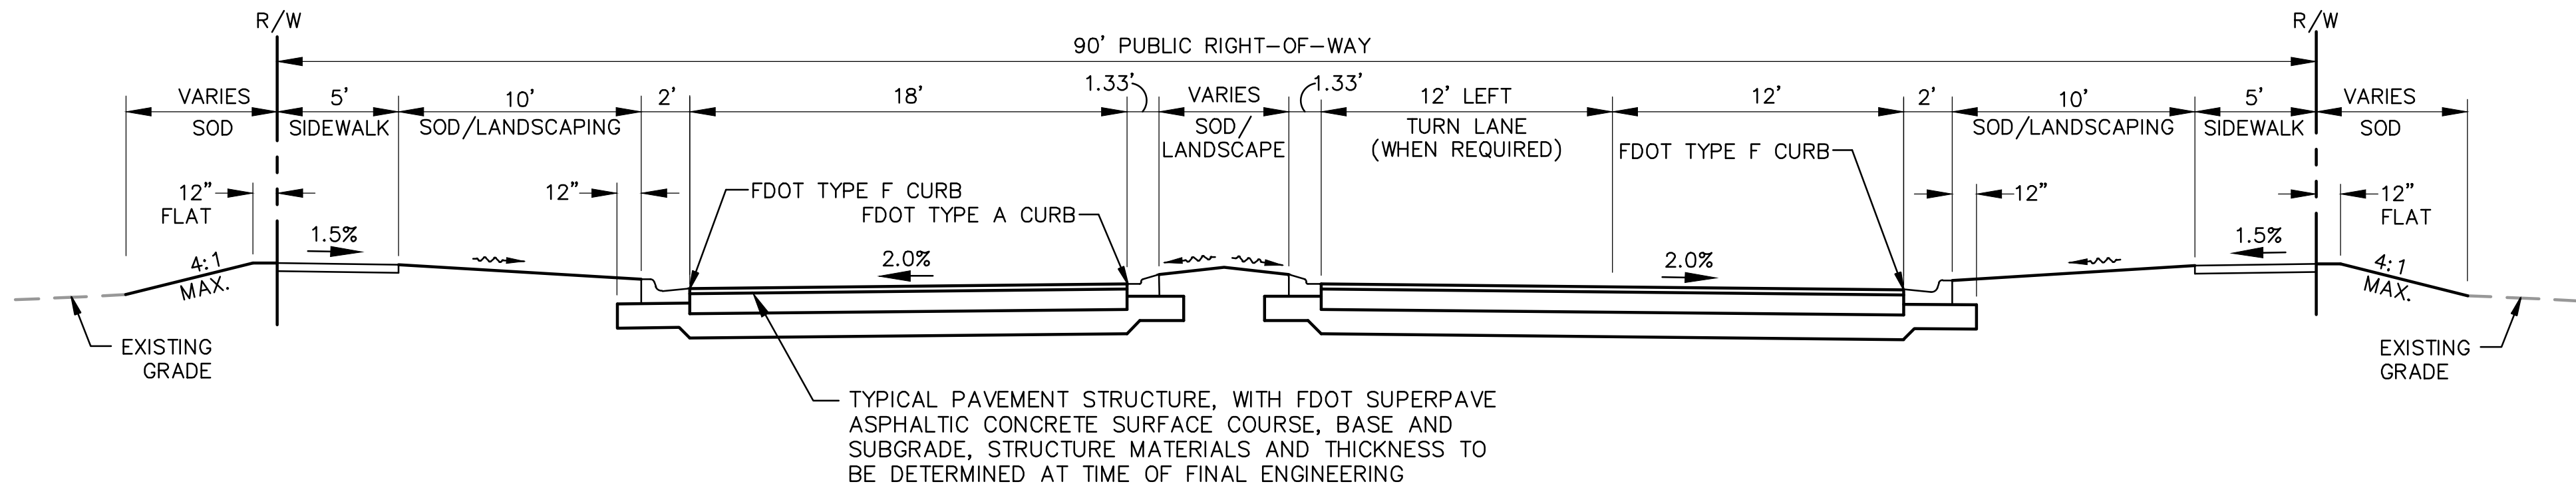

CROWNED ENTRANCE ROAD SECTION
NTS

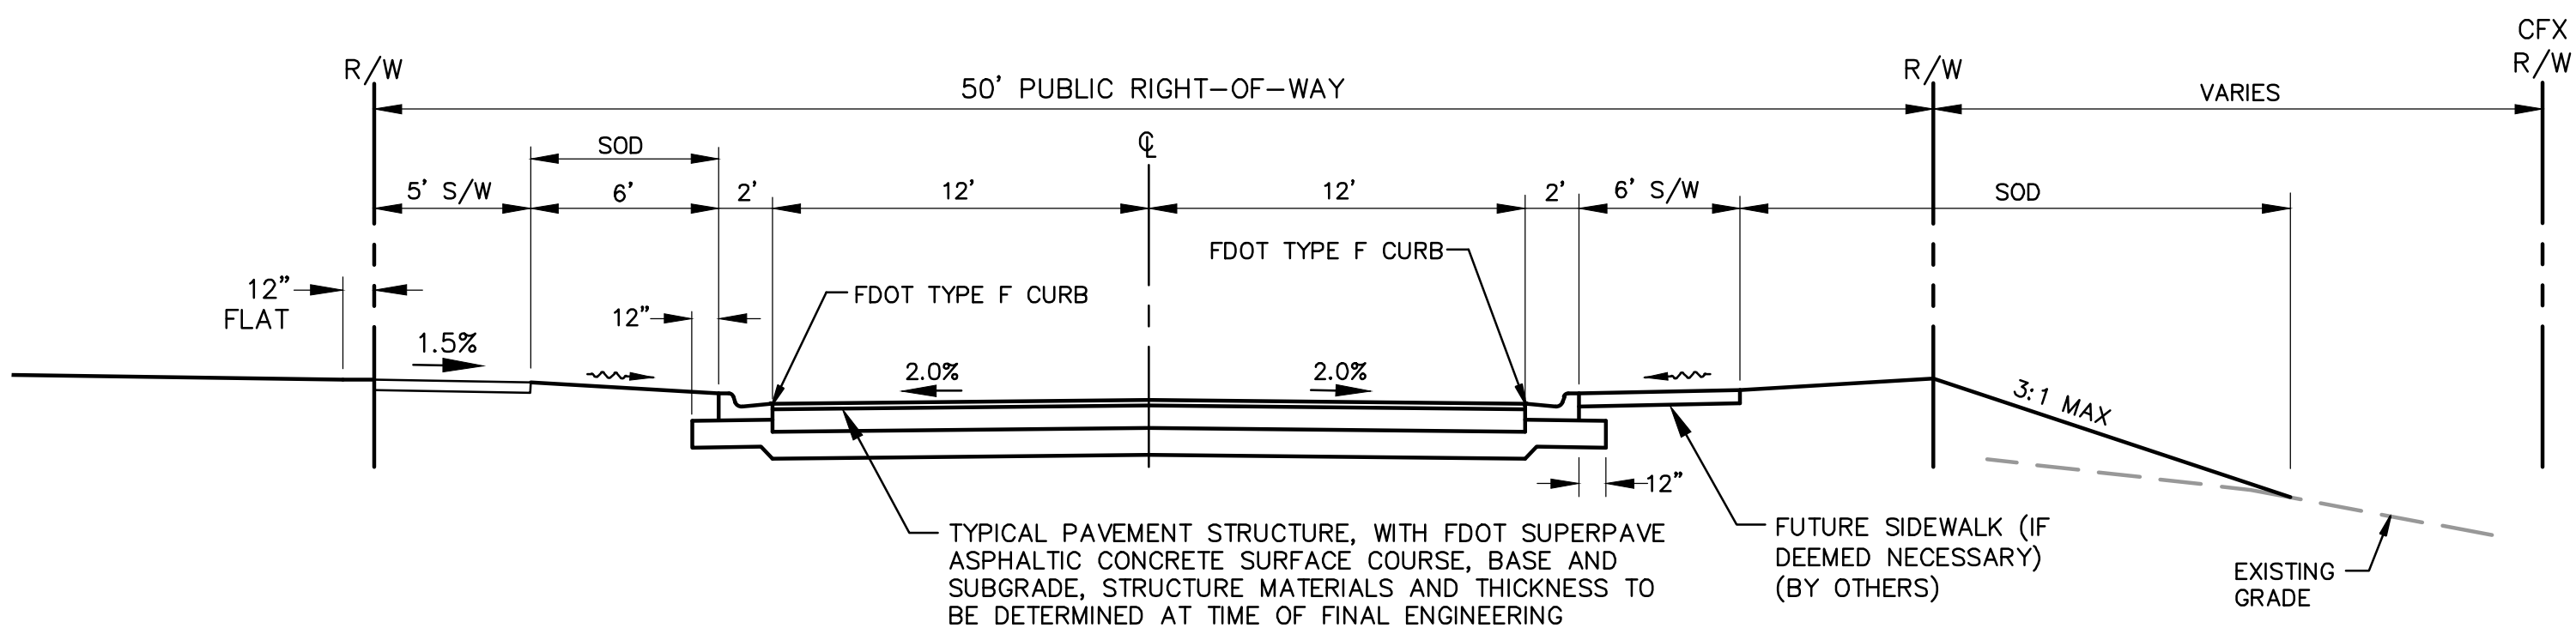


KIOWA AVENUE SECTION
NTS

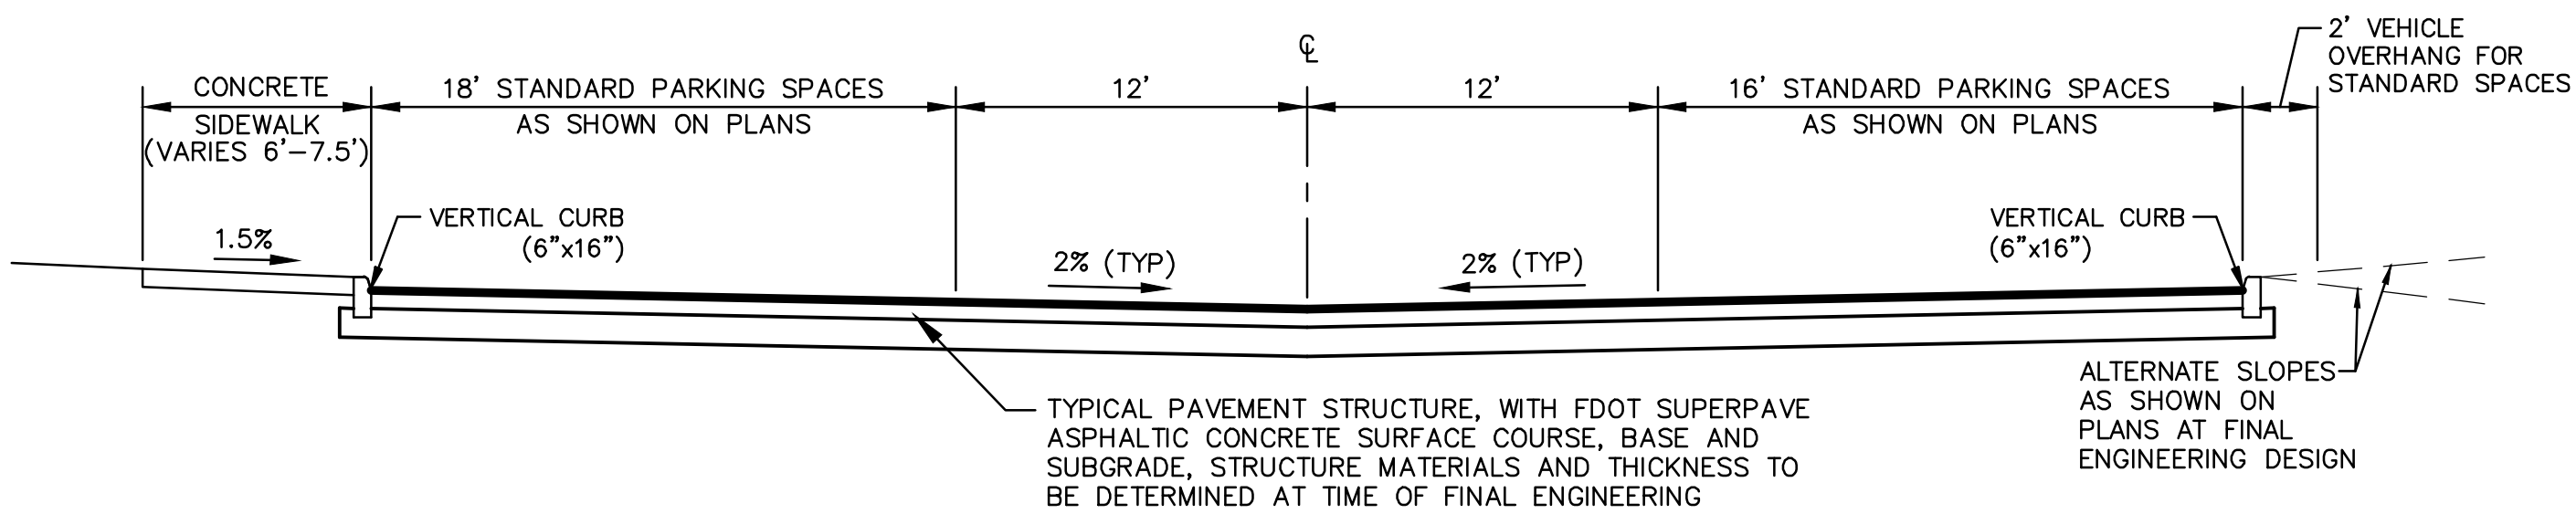

TYPICAL PARKING AISLE SECTION
APARTMENT DEVELOPMENT
NTS

GENERAL NOTES:

- SEE SITE DATA AND DEVELOPMENT NOTES (SHEET 2) FOR ADDITIONAL INFORMATION.
- THE SCALE OF THIS DRAWING MAY HAVE CHANGED DUE TO REPRODUCTION.

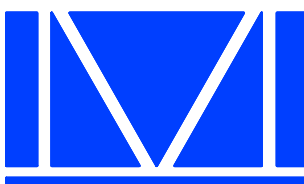

McINTOSH
ASSOCIATES
an LJA company

1950 SUMMIT PARK DRIVE, SUITE 600
ORLANDO, FL 32810 407.644.4068

Seals

James C. Nugent, PE, State of
Florida, Professional Engineer,
License No. 57553
This has been digitally signed
and sealed by James C. Nugent, PE
on the date indicated here. Printed
copies of this document are not
considered signed and sealed and
the signature must be verified on
any electronic copies.

DATE: _____

MAJOR DEVELOPMENT PLAN - PHASE 1

FLORIDIAN TOWN CENTER

(aka: 429 WEST)

CITY OF APOPKA, FLORIDA

DOCUMENT CHANGES

Description	Date
REVISED PARCEL 4 PHASE 1 DEVELOPMENT	4/30/24

Issue Description

Issue Date 2/16/21

Project No 18161

Drawn/ MAB / MAB Checked By JCN

Drawing Title



TYPICAL
SECTIONS

Sheet Number

15

15 OF 21

DONALD W. MCINTOSH ASSOCIATES, INC. RESERVES THE EXCLUSIVE COPYRIGHT AND PROPERTY RIGHTS TO THIS DRAWING WHICH MAY NOT BE REPRODUCED, CHANGED, OR COPIED IN ANY FORM OR MANNER, NOR CAN IT BE ASSIGNED TO ANY PARTY WITHOUT DONALD W. MCINTOSH ASSOCIATES, INC.'S WRITTEN CONSENT.

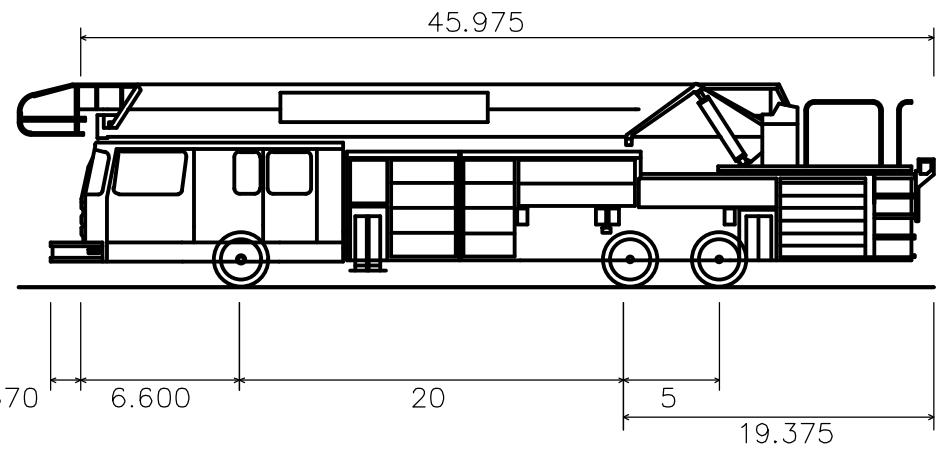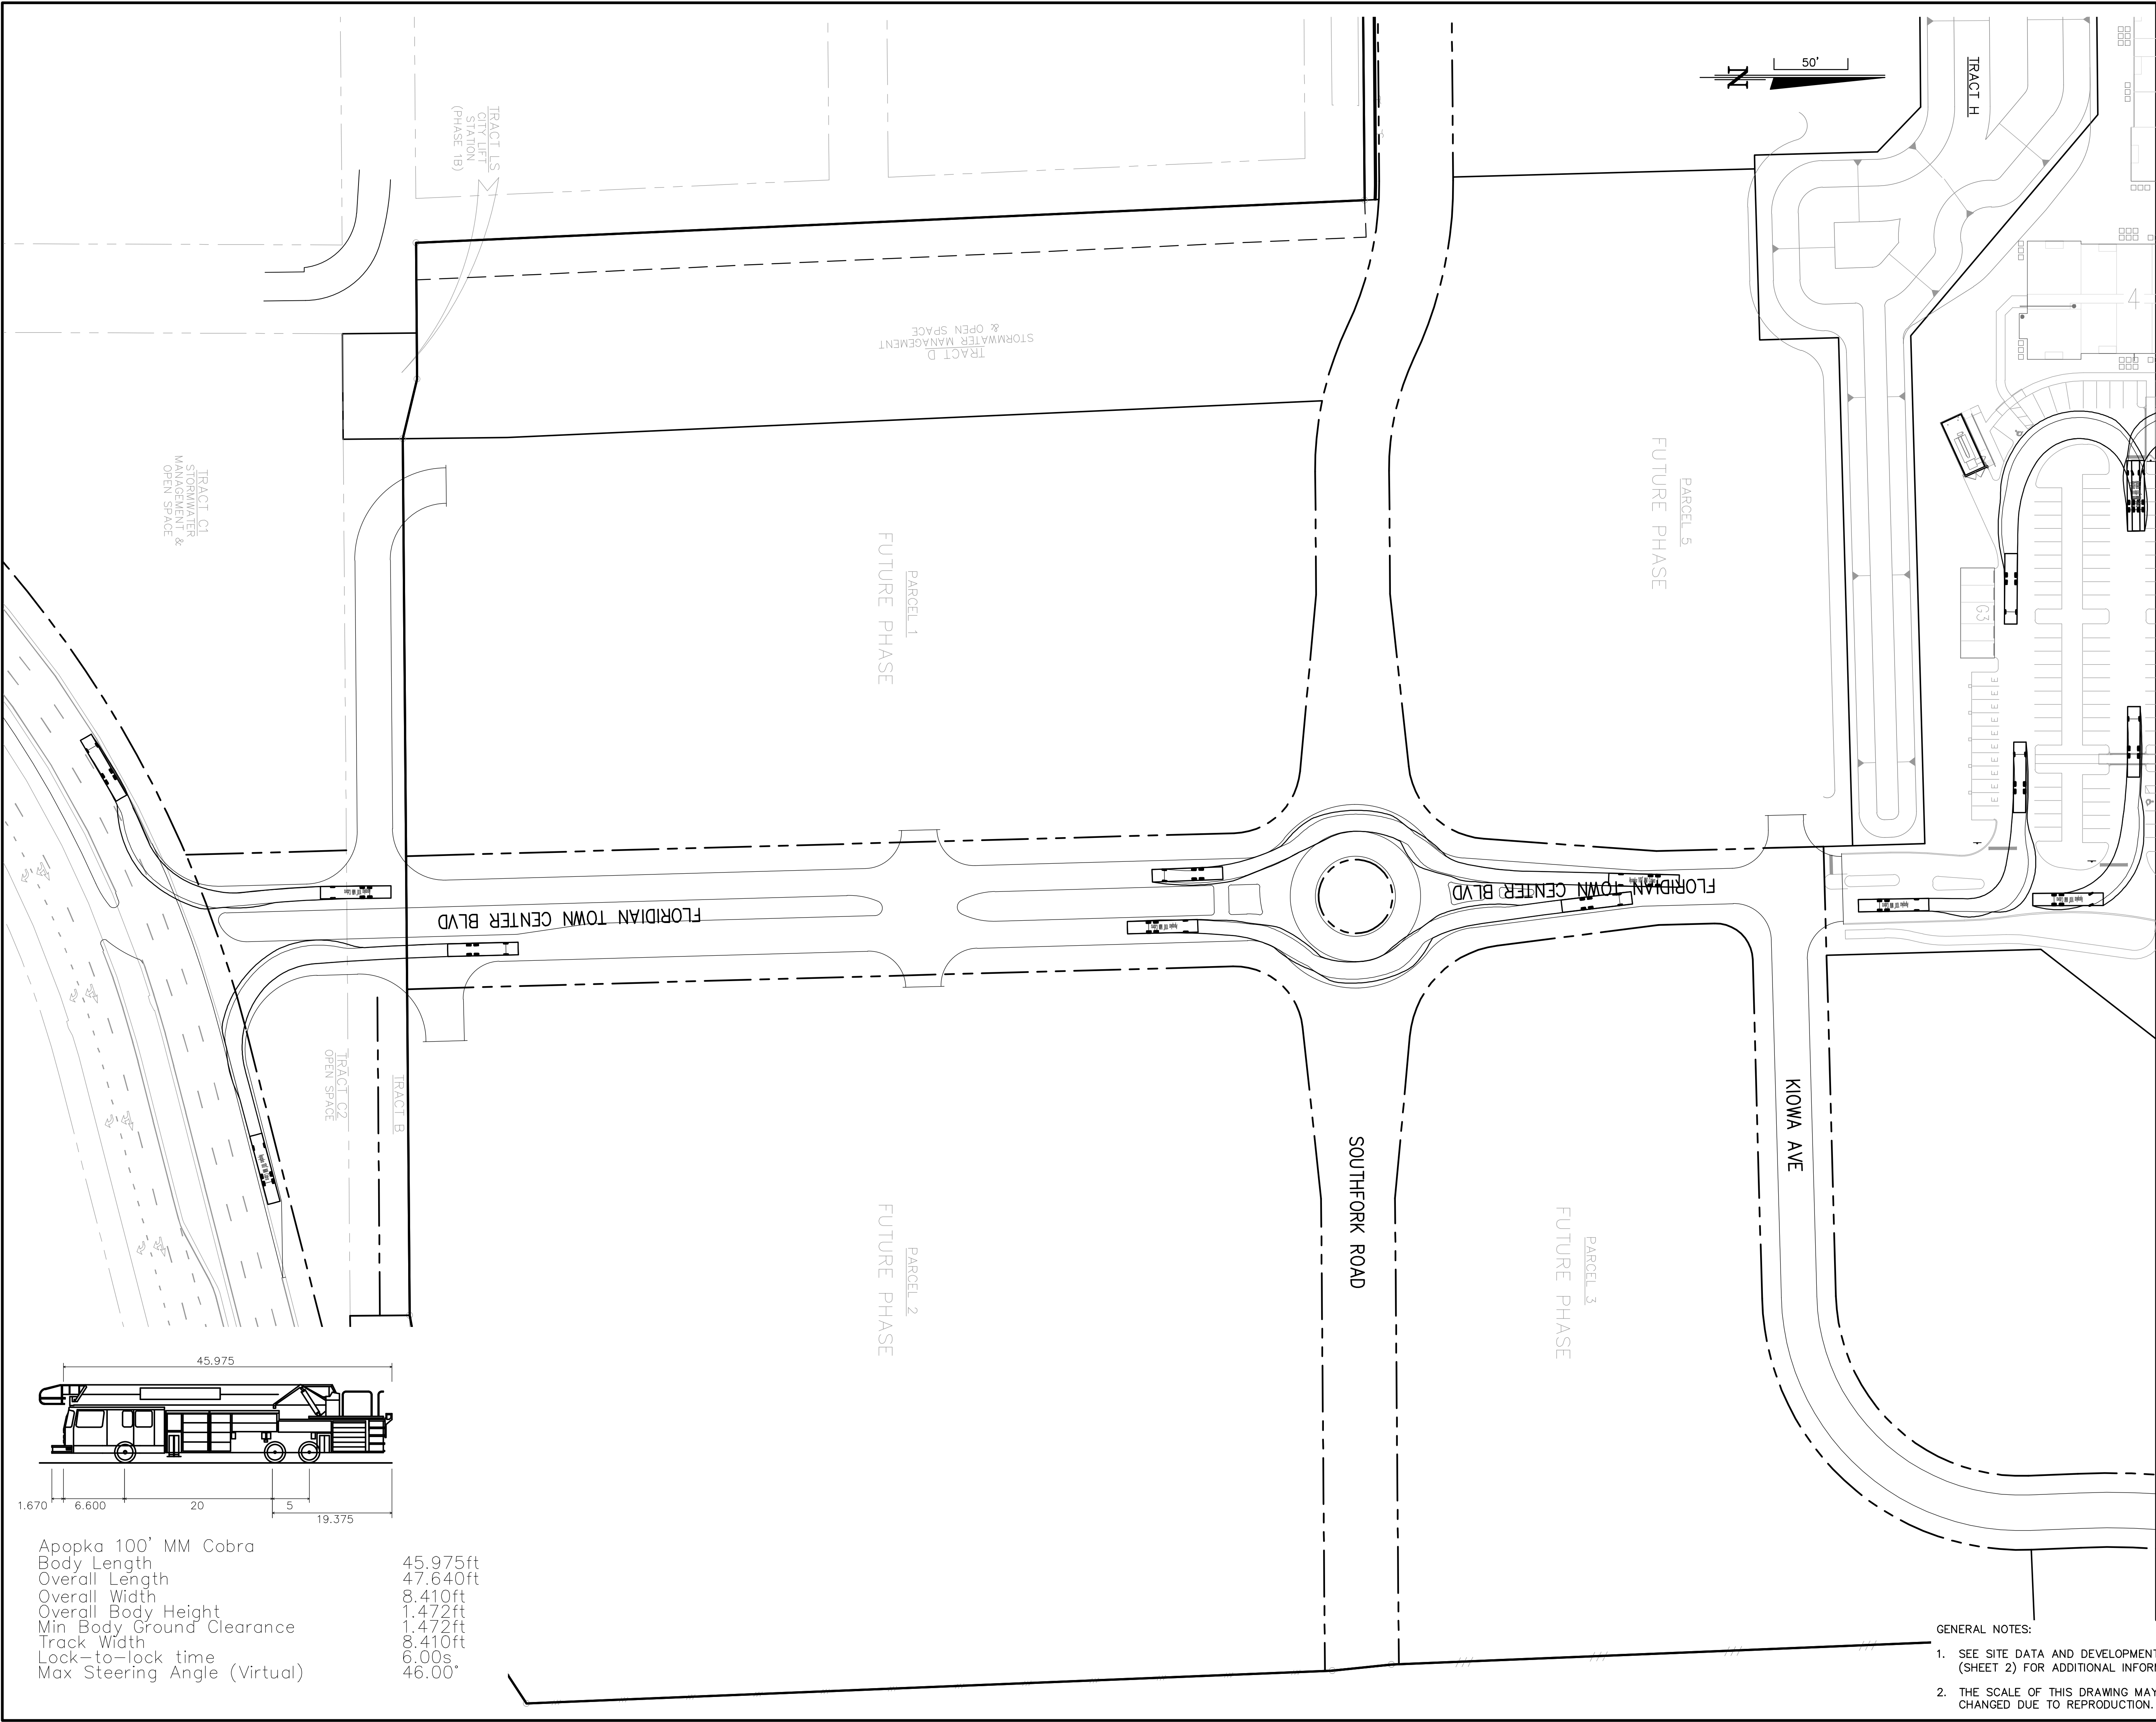


Apopka 100' MM Cobra
Body Length 45.975ft
Overall Length 47.640ft
Overall Width 8.410ft
Overall Body Height 1.472ft
Min Body Ground Clearance 1.472ft
Track Width 8.410ft
Lock-to-lock time 6.00s
Max Steering Angle (Virtual) 46.00°

GENERAL NOTES:

- SEE SITE DATA AND DEVELOPMENT NOTES (SHEET 2) FOR ADDITIONAL INFORMATION.
- THE SCALE OF THIS DRAWING MAY HAVE CHANGED DUE TO REPRODUCTION.

SEE SHEET 17


NOT FOR CONSTRUCTION

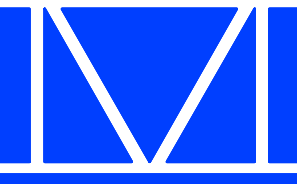

McINTOSH ASSOCIATES
an *LJA* company

1950 SUMMIT PARK DRIVE, SUITE 600
ORLANDO, FL 32810 407.644.4068

Seals

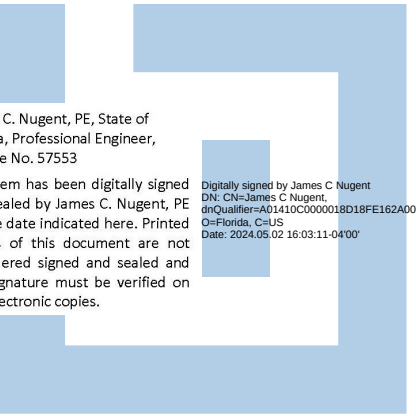

James C. Nugent, P.E., State of Florida, Professional Engineer, License No. 57553
This item has been digitally signed and sealed by James C. Nugent, P.E. on the date indicated here. Printed copies of this document are not considered signed and sealed and the signature must be verified on any electronic copies.

DATE: _____


MAJOR DEVELOPMENT PLAN – PHASE 1
FLORIDIAN TOWN CENTER
(aka: 429 WEST)
CITY OF APOPKA, FLORIDA

DOCUMENT CHANGES	
Description	Date
REVISED PARCEL 4 PHASE 1 DEVELOPMENT	4/30/24
Issue Description	
Issue Date	2/16/21
Project No	18161
Drawn/Designed	MAB / MAB
Checked By	JCN
Drawing Title	

FIRE TRUCK
TURNING
MOVEMENT PLAN

1950 SUMMIT PARK DRIVE, SUITE 600
ORLANDO, FL 32810 407.644.4068

Seals

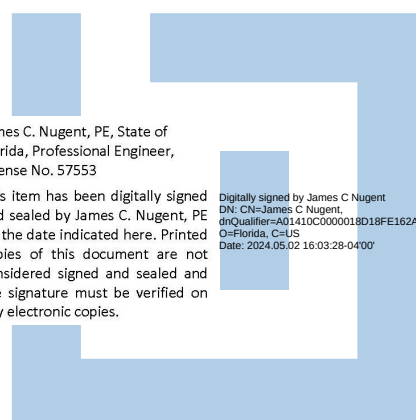

DATE:

MAJOR DEVELOPMENT PLAN – PHASE 1
FLORIDIAN TOWN CENTER
(aka: 429 WEST)
CITY OF APOPKA, FLORIDA

DOCUMENT CHANGES

[illegible]

Issue Description

Issue Date 2/16/21

Project No	18161
------------	-------

Drawn/ Designed	MAB / MAB	Checked By	JCN
--------------------	-----------	------------	-----

Drawing Title

FIRE TRUCK TURNING MOVEMENT PLAN

Sheet Number

17
OF 21

Page 119 of 65

DONALD W. MCINTOSH ASSOCIATES, INC. RESERVES THE EXCLUSIVE COPYRIGHT AND PROPERTY RIGHTS TO THIS DRAWING WHICH MAY NOT BE REPRODUCED, CHANGED, OR COPIED IN ANY FORM OR MANNER, NOR CAN IT BE ASSIGNED TO ANY PARTY WITHOUT DONALD W. MCINTOSH ASSOCIATES, INC.'S WRITTEN CONSENT.



SEE SHEET 16

NOT FOR CONSTRUCTION

GENERAL NOTES:

1. SEE SITE DATA AND DEVELOPMENT NOTES (SHEET 2) FOR ADDITIONAL INFORMATION.
2. THE SCALE OF THIS DRAWING MAY HAVE CHANGED DUE TO REPRODUCTION.


DONALD W. MCINTOSH ASSOCIATES, INC. RESERVES THE EXCLUSIVE COPYRIGHT AND PROPERTY RIGHTS TO THIS DRAWING WHICH MAY NOT BE REPRODUCED, CHANGED, OR COPIED IN ANY FORM OR MANNER, NOR CAN IT BE ASSIGNED TO ANY PARTY WITHOUT DONALD W. MCINTOSH ASSOCIATES, INC.'S WRITTEN CONSENT.

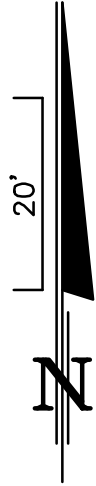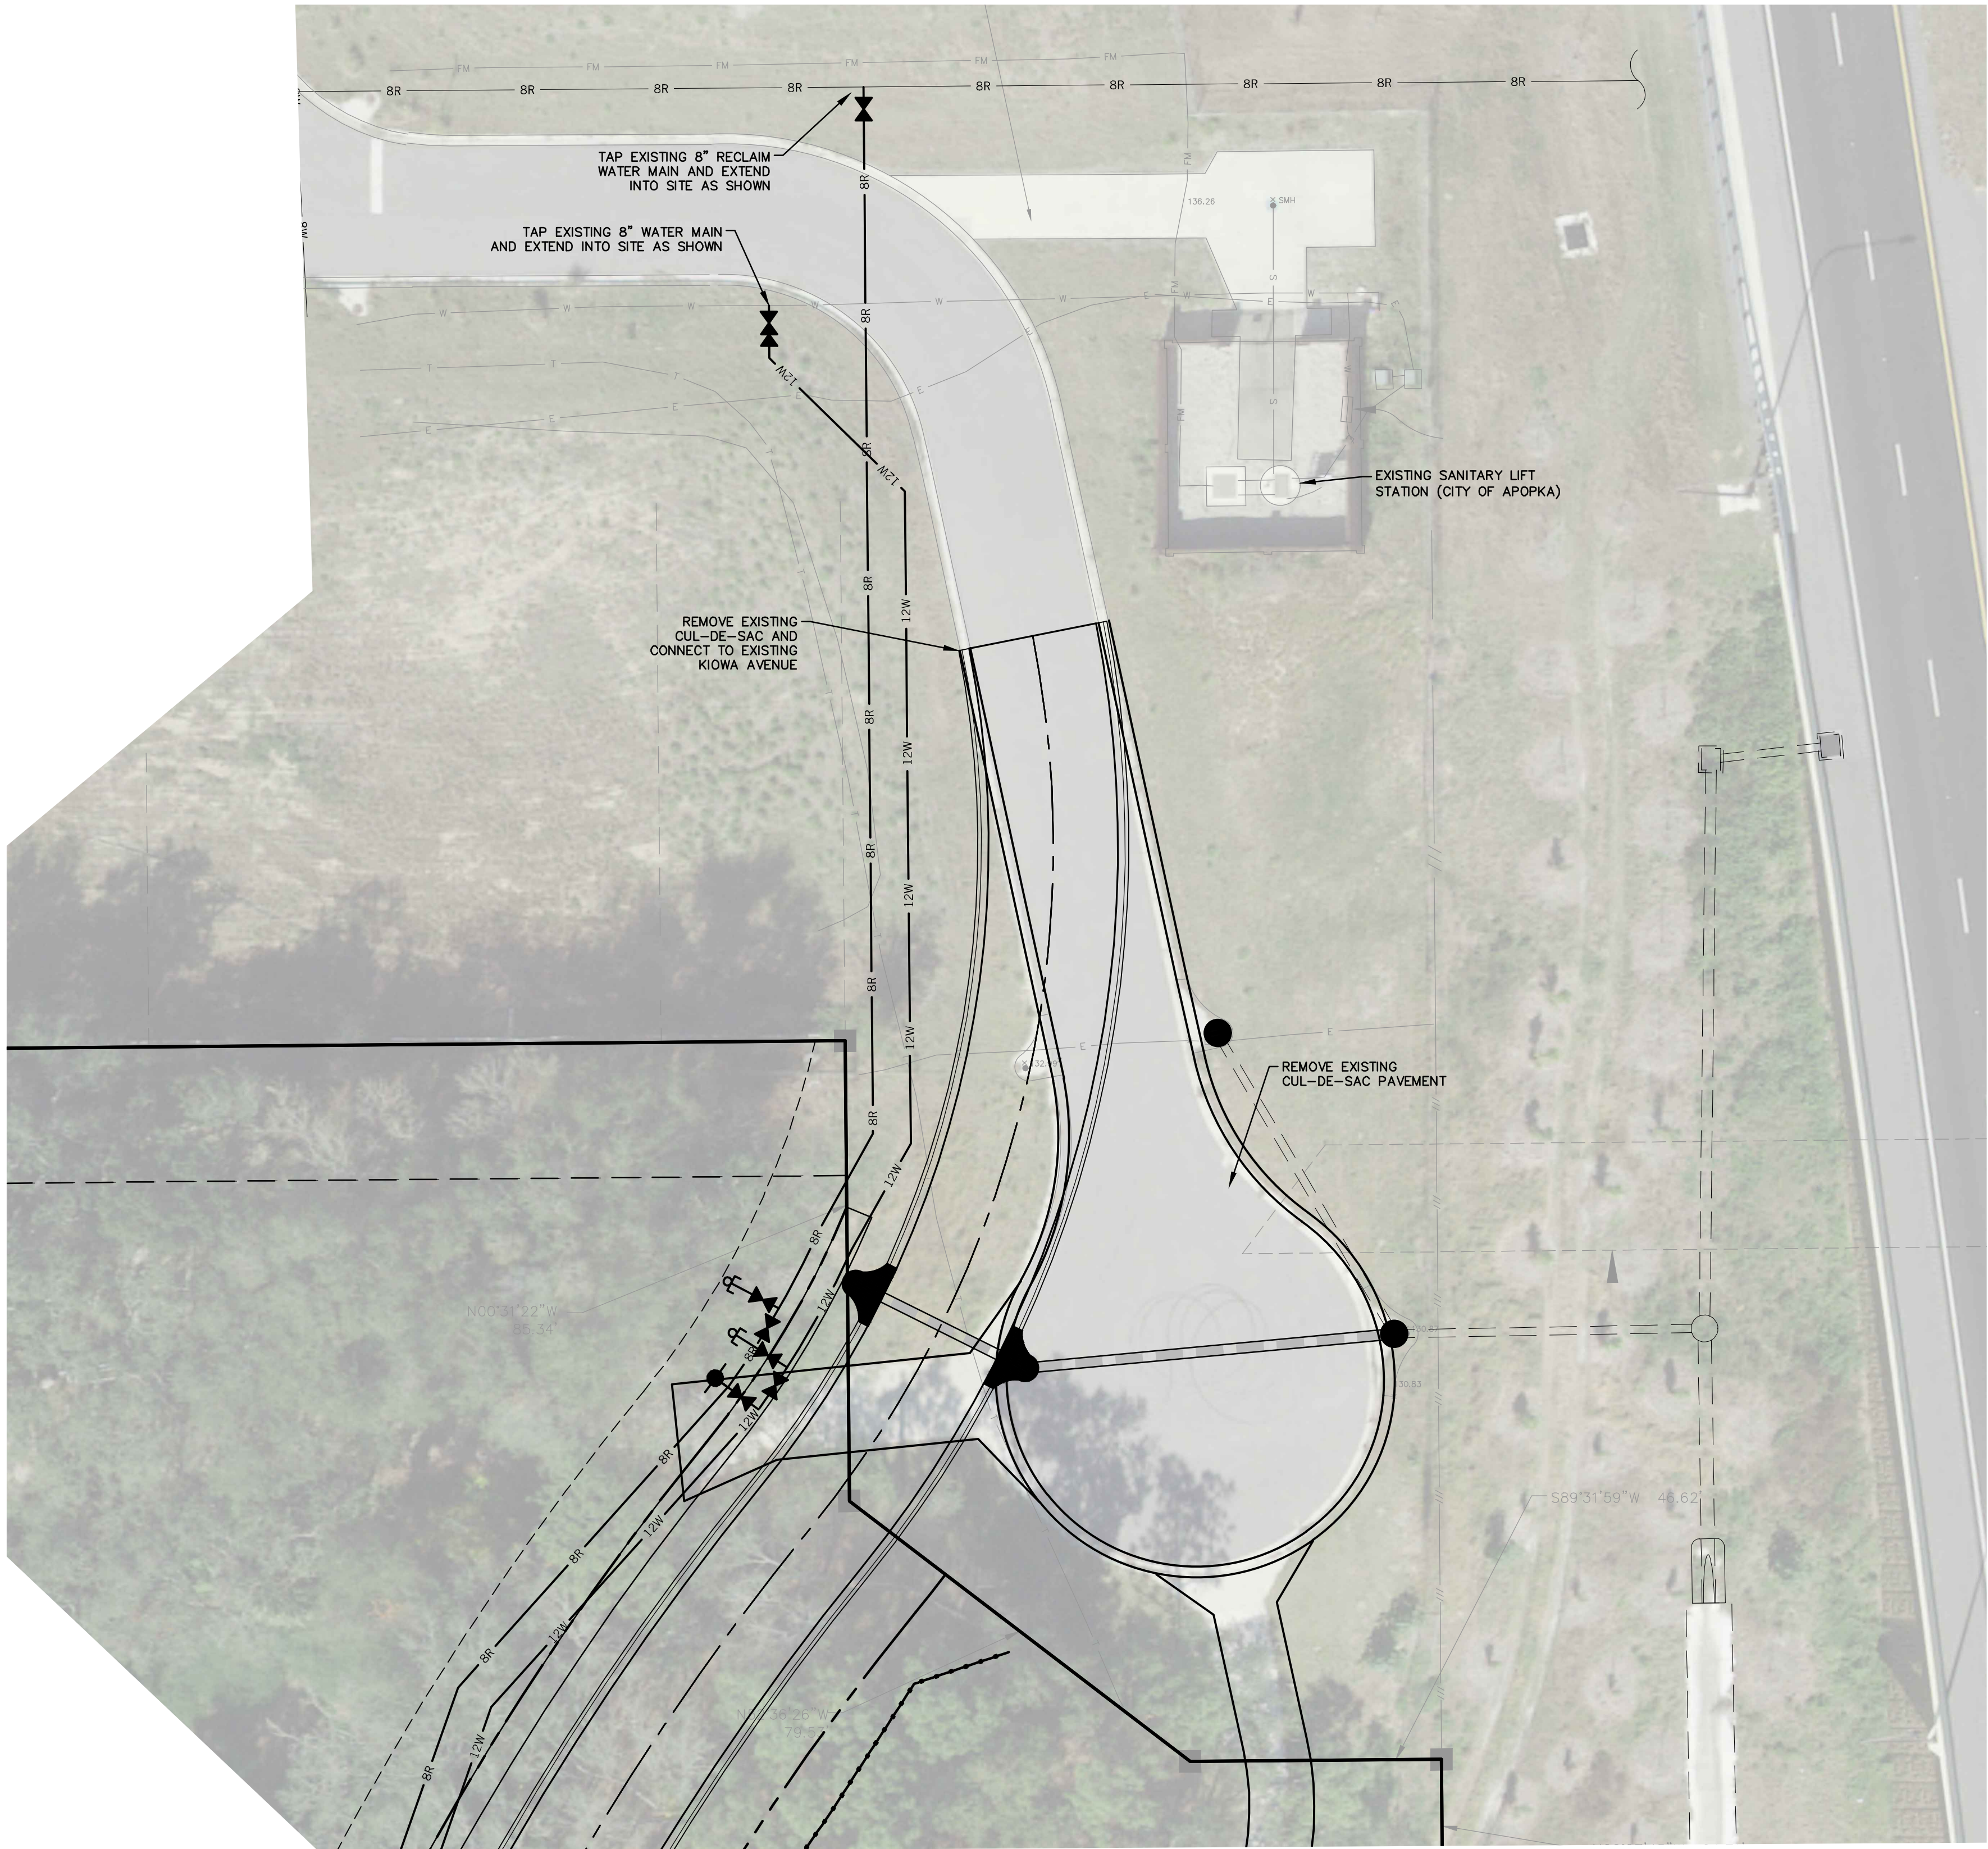

GENERAL NOTES:

1. SEE SITE DATA AND GENERAL NOTES, SHEET 2, FOR ADDITIONAL INFORMATION.
2. THESE PLANS ARE PRELIMINARY, NOT FOR CONSTRUCTION.
3. THE SCALE OF THIS DRAWING MAY HAVE CHANGED DUE TO REPRODUCTION.


NOT FOR CONSTRUCTION

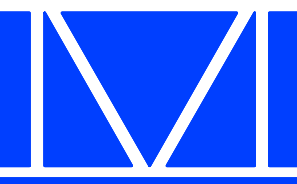

McINTOSH ASSOCIATES
an *LJA* company

1950 SUMMIT PARK DRIVE, SUITE 600
ORLANDO, FL 32810 407.644.4068

Seals

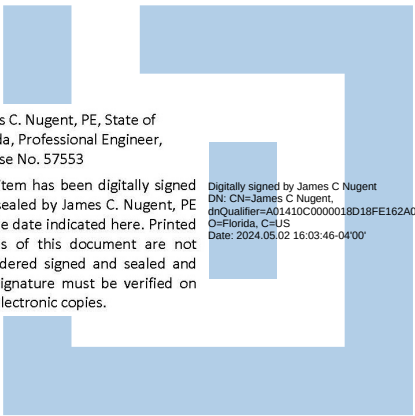

James C. Nugent, PE, State of Florida, Professional Engineer, License No. 57553
This plan has been digitally signed and sealed by James C. Nugent, PE on the date indicated here. Printed copies of this document are not considered signed and sealed and the signature must be verified on any electronic copies.

Digitally signed by James C. Nugent, DN: cn=James C. Nugent, o=James C. Nugent, ou=James C. Nugent, email=jc.nugent@mcintoshassociates.com, c=US, Date: 2024.05.12 11:03:46-0500

DATE: _____

MAJOR DEVELOPMENT PLAN – PHASE 1

FLORIDIAN TOWN CENTER

(aka: 429 WEST)

CITY OF APOPKA, FLORIDA

DOCUMENT CHANGES	
Description	Date

Issue Description	
Issue Date	4/19/24
Project No	18161
Drawn/Designed	MAB / MAB
Checked By	JCN

Drawing Title


OFFSITE IMPROVEMENTS

Sheet Number

18


18 OF 21

DONALD W. MCINTOSH ASSOCIATES, INC. RESERVES THE EXCLUSIVE COPYRIGHT AND PROPERTY RIGHTS TO THIS DRAWING WHICH MAY NOT BE REPRODUCED, CHANGED, OR COPIED IN ANY FORM OR MANNER, NOR CAN IT BE ASSIGNED TO ANY PARTY WITHOUT DONALD W. MCINTOSH ASSOCIATES, INC.'S WRITTEN CONSENT.

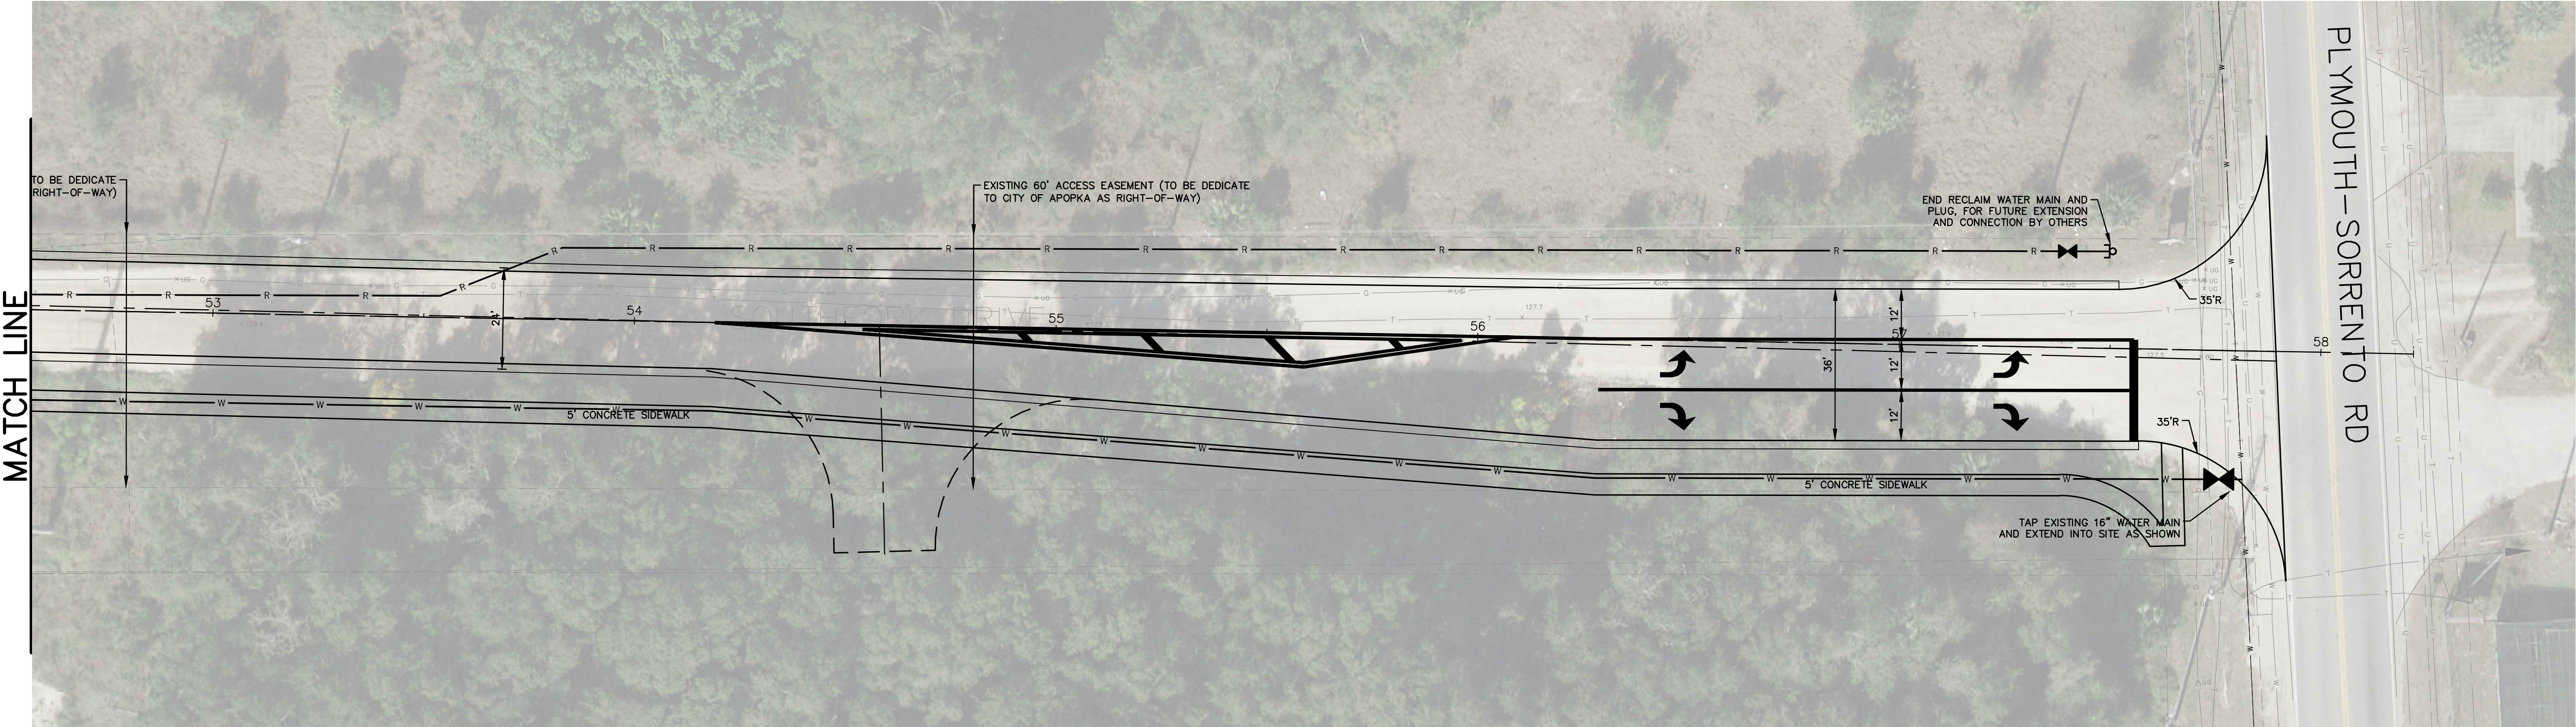

GENERAL NOTES:


- SEE SITE DATA, DEVELOPMENT NOTES, SPECIFICATIONS & LEGEND SHEETS FOR ADDITIONAL INFORMATION.
- THE SCALE OF THIS DRAWING MAY HAVE CHANGED DUE TO REPRODUCTION.

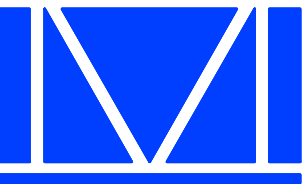

McINTOSH ASSOCIATES
an **LJA** company

1950 SUMMIT PARK DRIVE, SUITE 600
ORLANDO, FL 32810 407.644.4068

Seals

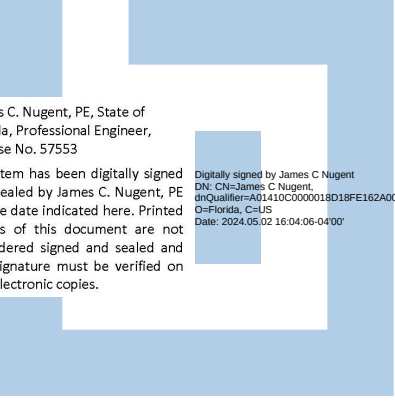

James C. Nugent, P.E., State of Florida, Professional Engineer, License No. 37533
This item has been digitally signed and sealed by James C. Nugent, P.E. on the date indicated here. Printed copies of this document are not considered signed and sealed and the signature must be verified on any electronic copies.

DATE: _____

MAJOR DEVELOPMENT PLAN – PHASE 1
FLORIDIAN TOWN CENTER
(aka: 429 WEST)
CITY OF APOPKA, FLORIDA



DOCUMENT CHANGES	
Description	Date
Issue Description	
Issue Date	4/19/24
Project No	18161
Drawn/Designed	MAB / MAB
Checked By	JCN
Drawing Title	

OFFSITE IMPROVEMENTS

Sheet Number

19
19 OF 21

DONALD W. MCINTOSH ASSOCIATES, INC. RESERVES THE EXCLUSIVE COPYRIGHT AND PROPERTY RIGHTS TO THIS DRAWING WHICH MAY NOT BE REPRODUCED, CHANGED, OR COPIED IN ANY FORM OR MANNER, NOR CAN IT BE ASSIGNED TO ANY PARTY WITHOUT DONALD W. MCINTOSH ASSOCIATES, INC.'S WRITTEN CONSENT.

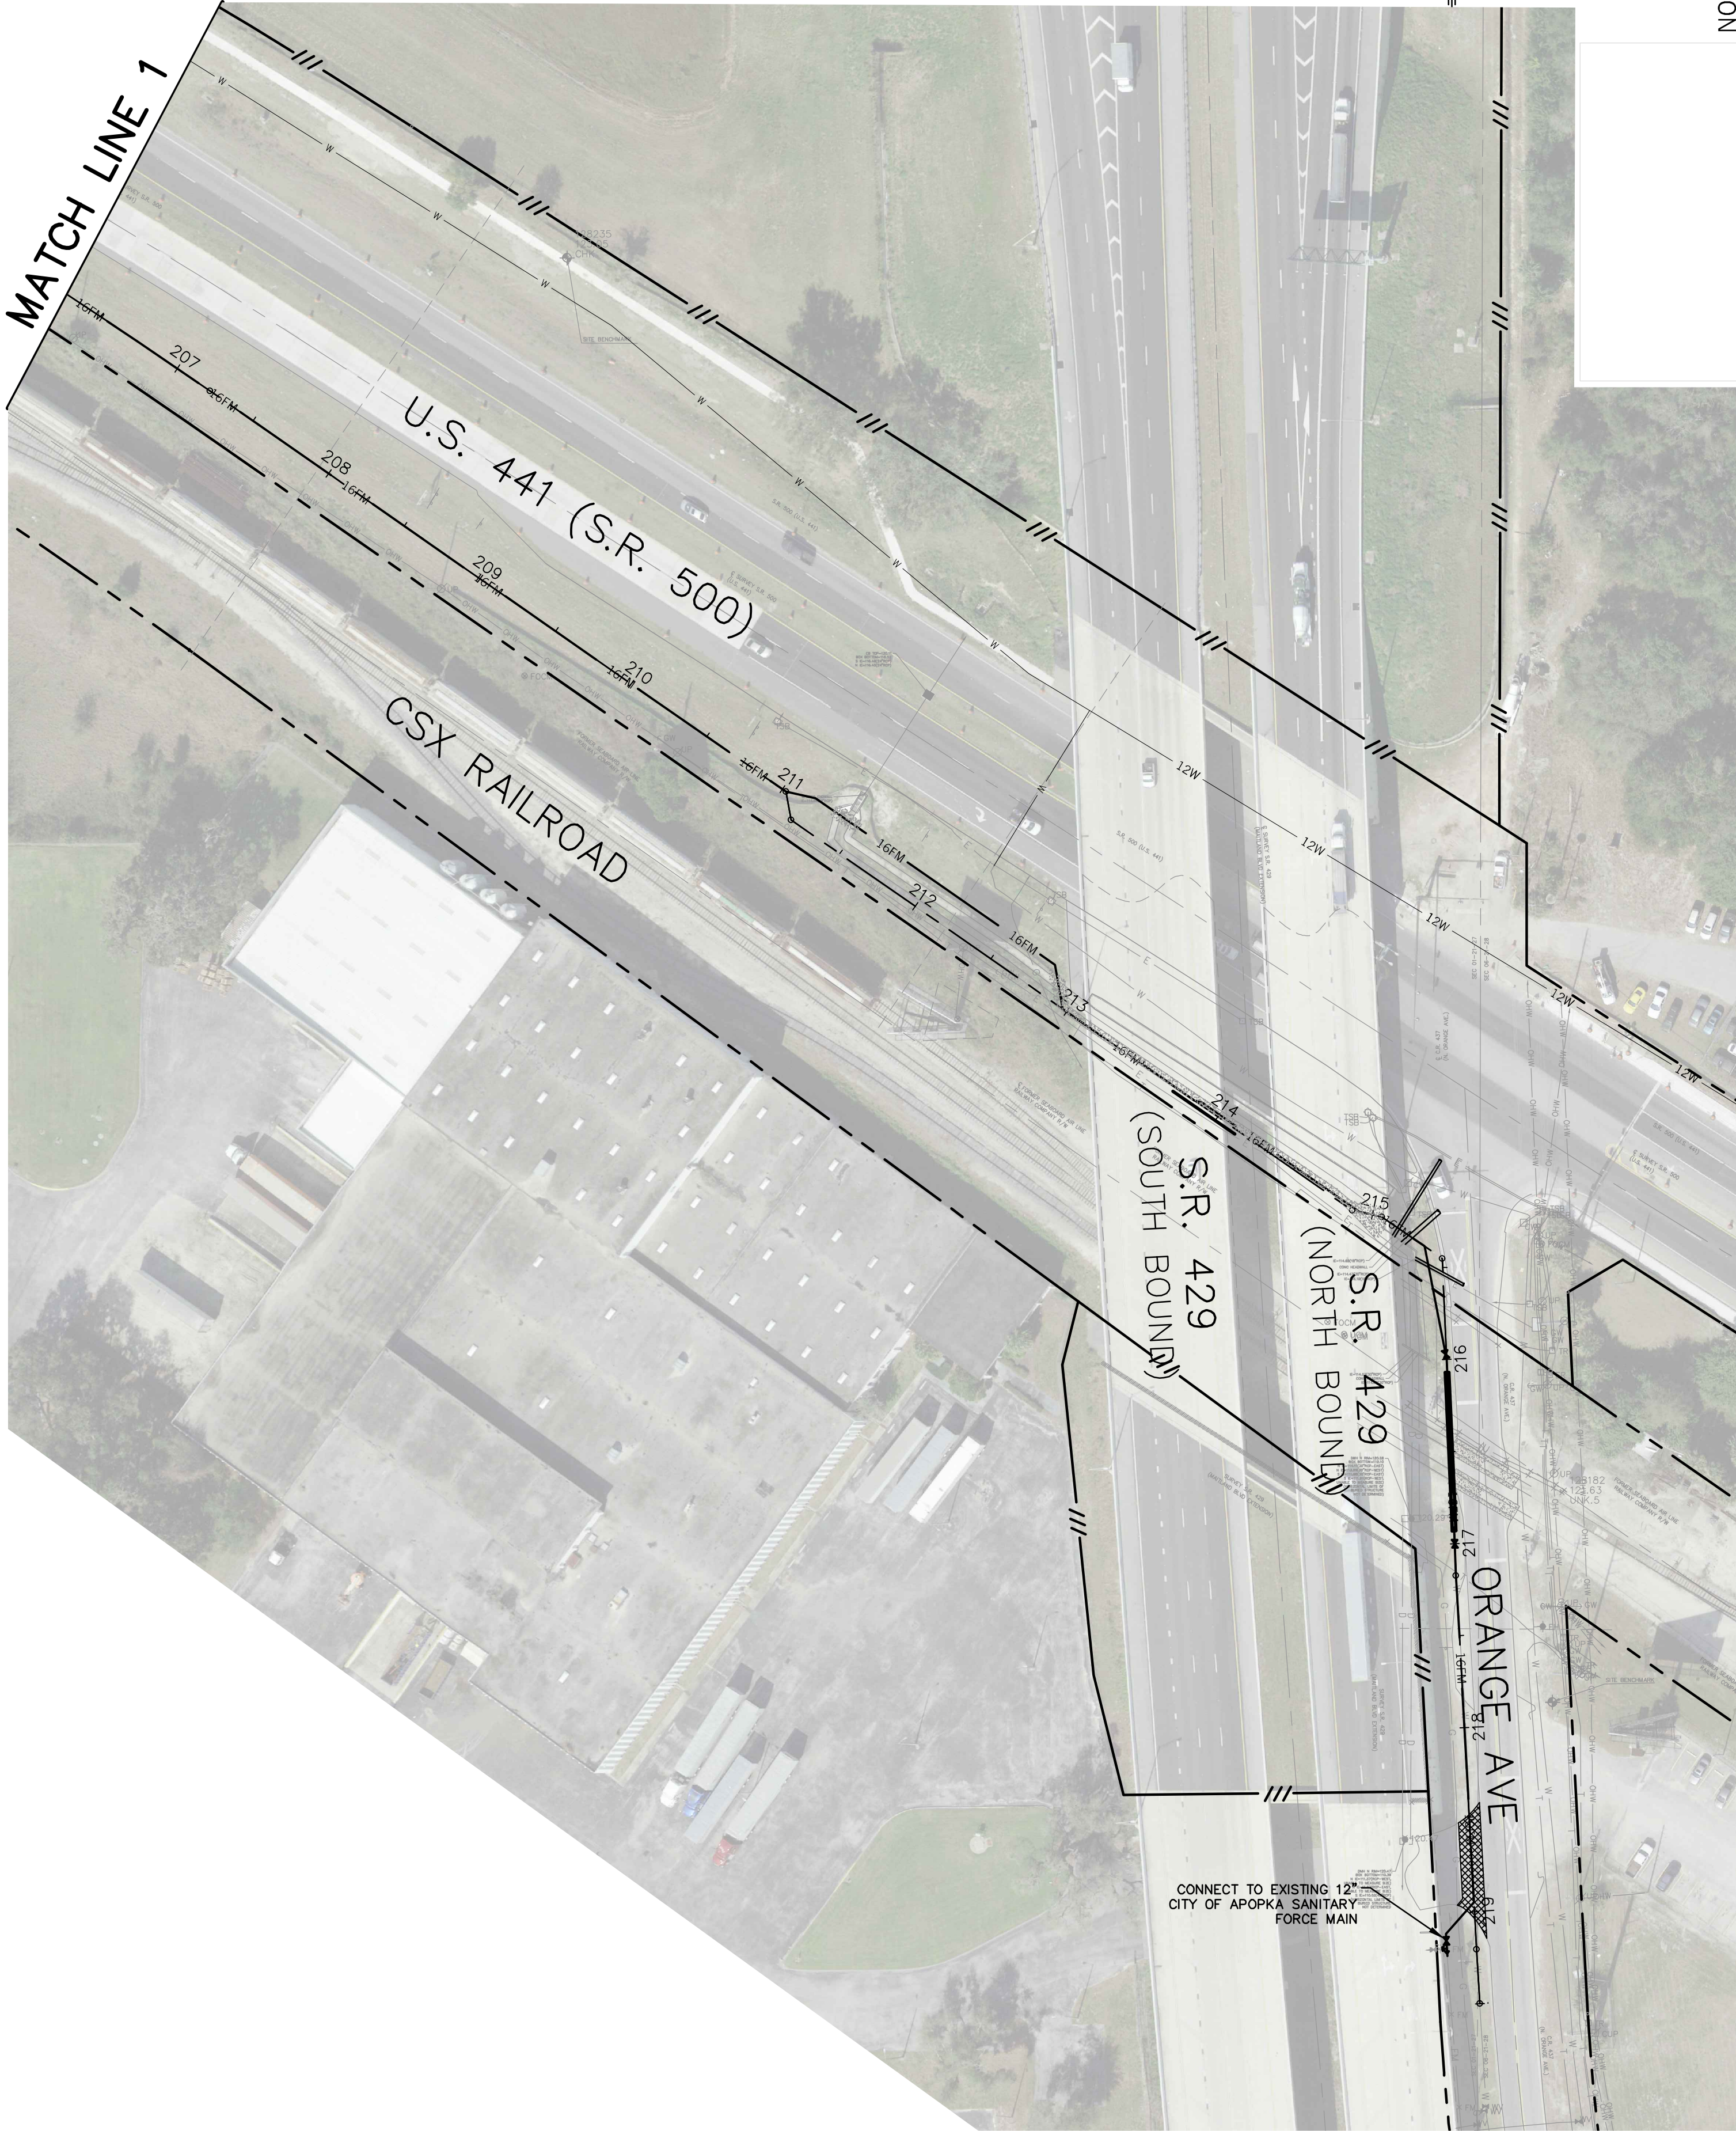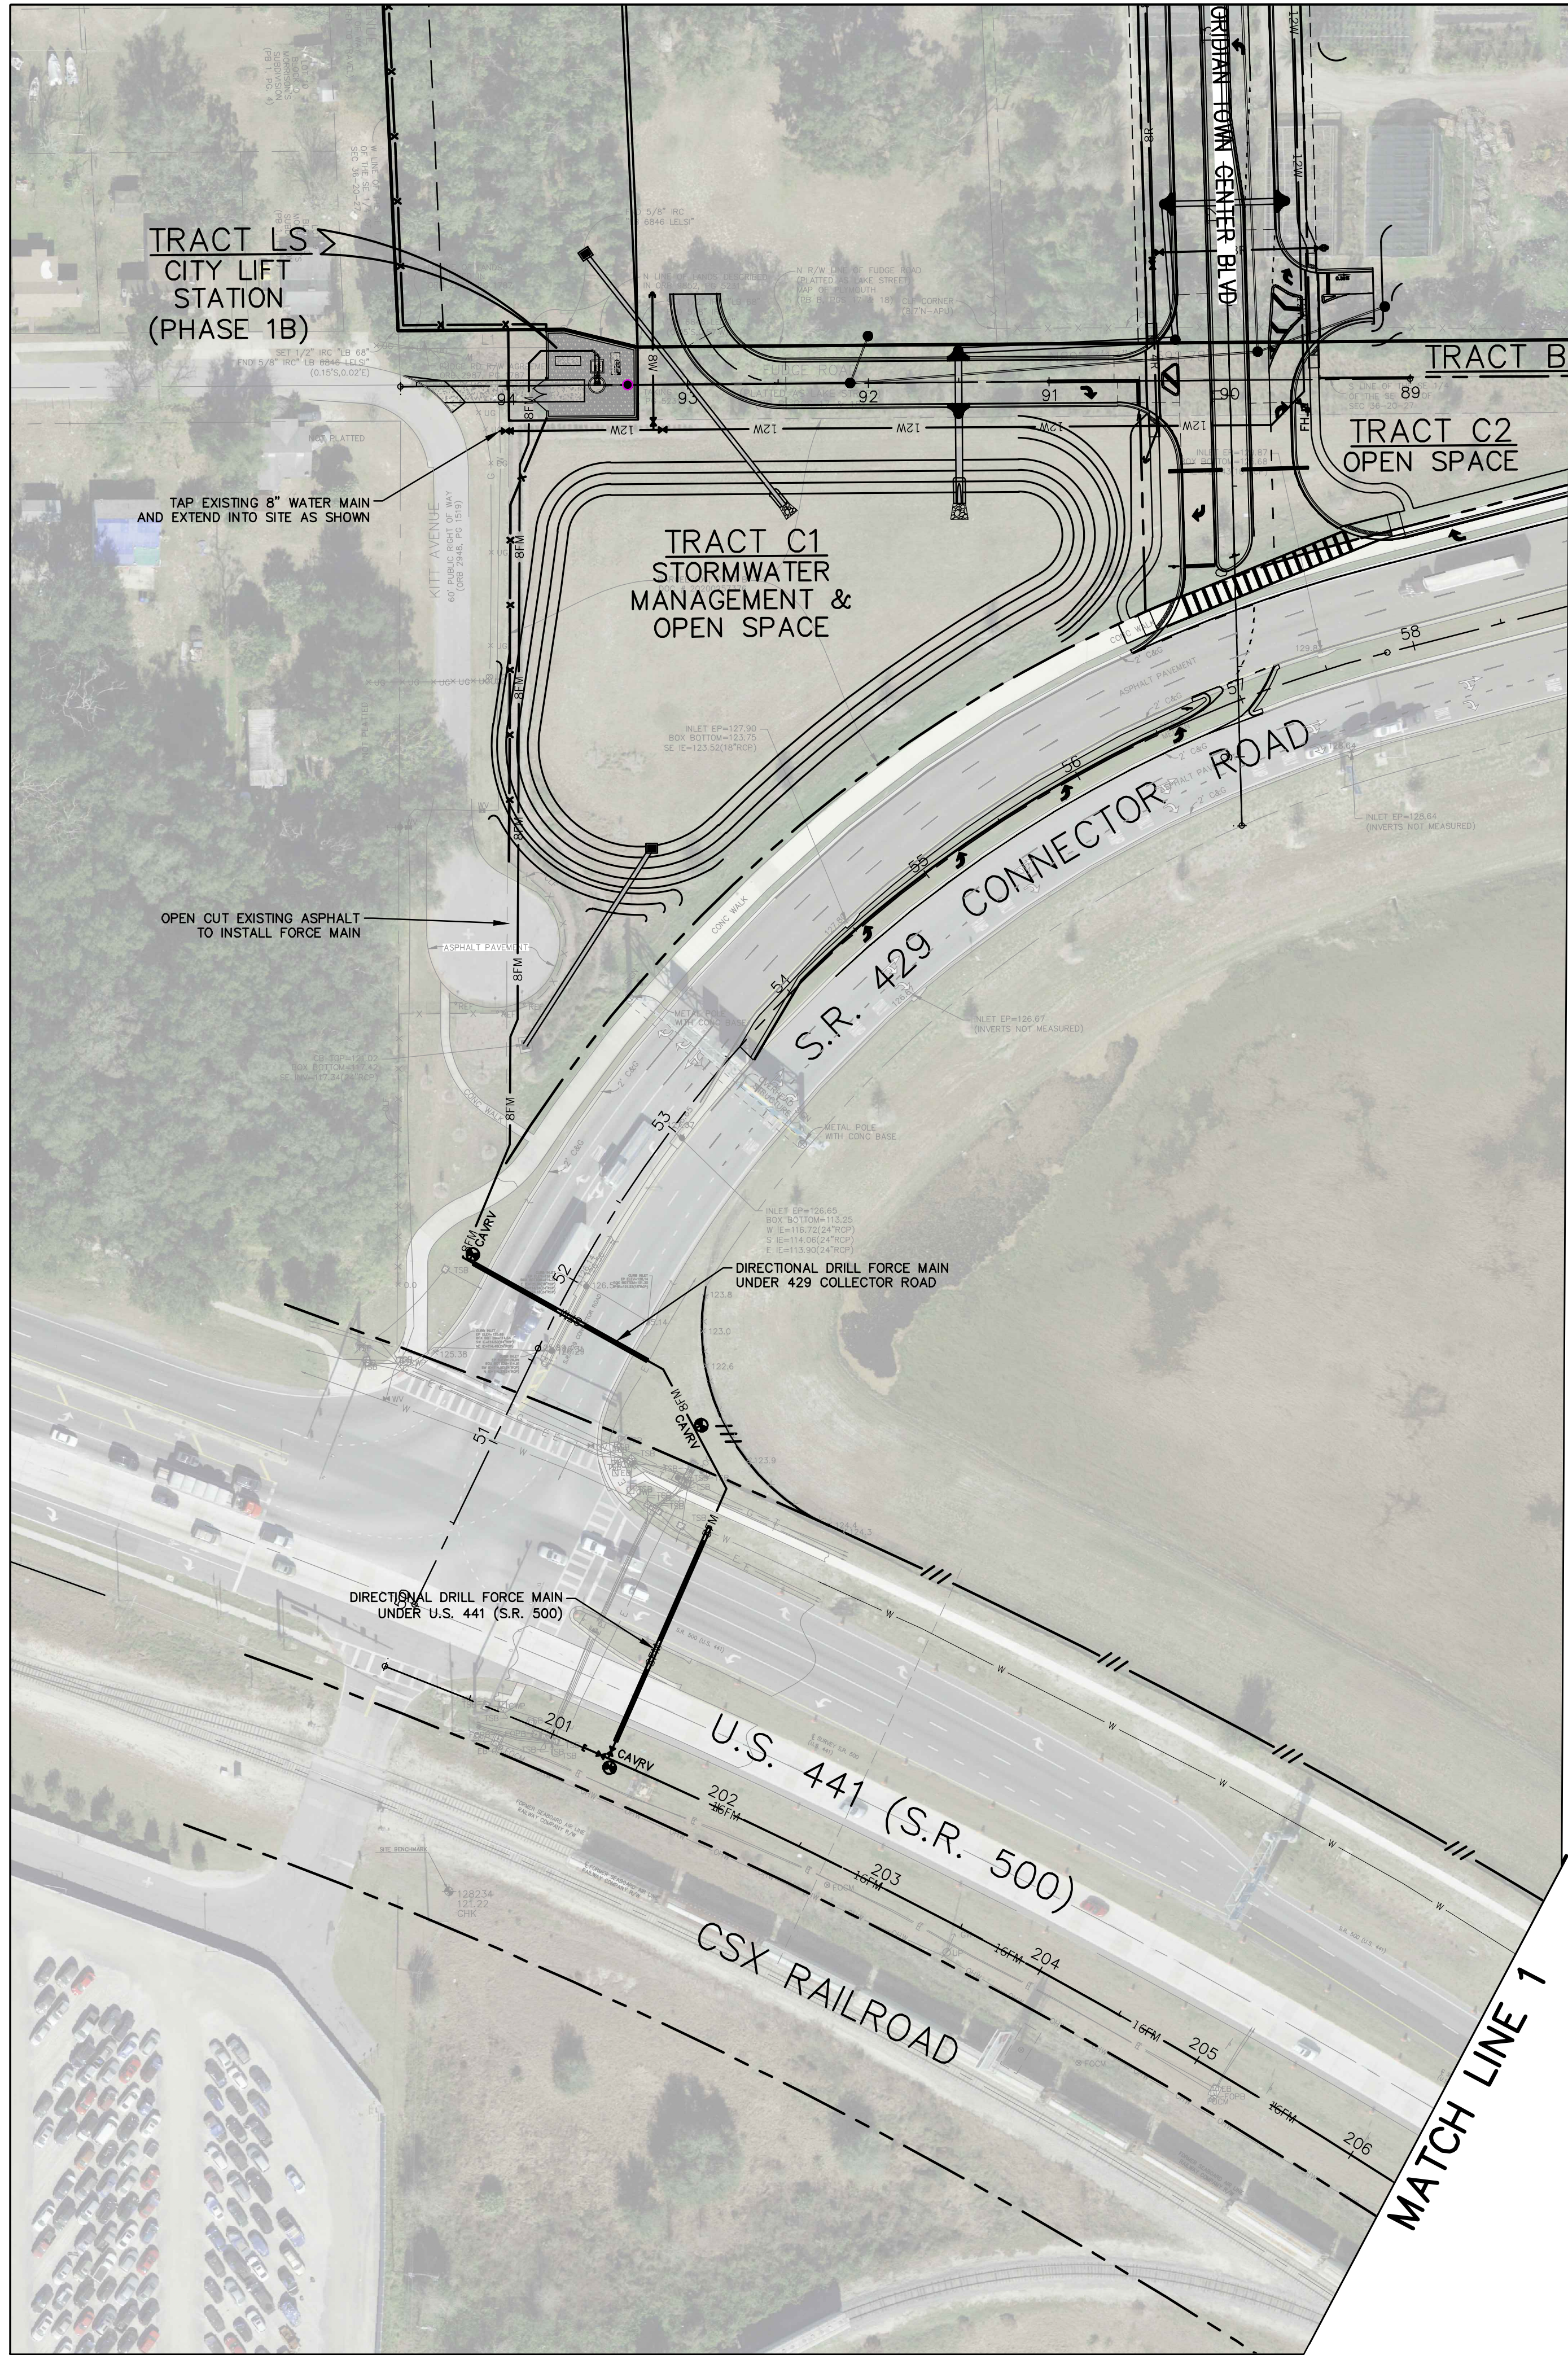

GENERAL NOTES:

- SEE SITE DATA AND DEVELOPMENT NOTES (SHEET 2) FOR ADDITIONAL INFORMATION.
- THE SCALE OF THIS DRAWING MAY HAVE CHANGED DUE TO REPRODUCTION.

NOT FOR CONSTRUCTION

McINTOSH ASSOCIATES
an **LJA** company

1950 SUMMIT PARK DRIVE, SUITE 600
ORLANDO, FL 32810 407.644.4068

Seals

James C. Nugent, P.E., State of Florida, Professional Engineer, License No. 57553

This seal has been digitally signed and sealed by James C. Nugent, P.E. on the date indicated here. Printed copies of this document are not considered signed and sealed and the signature must be verified on any electronic copies.

DATE: _____

MAJOR DEVELOPMENT PLAN – PHASE 1
FLORIDIAN TOWN CENTER
(aka: 429 WEST)
CITY OF APOPKA, FLORIDA

DOCUMENT CHANGES

Description	Date

Issue Description	
Issue Date	4/19/24
Project No	18161
Drawn/Designed	MAB / MAB
Checked By	JCN
Drawing Title	

OFFSITE UTILITIES

Sheet Number

20


20 OF 21

DONALD W. MCINTOSH ASSOCIATES, INC. RESERVES THE EXCLUSIVE COPYRIGHT AND PROPERTY RIGHTS TO THIS DRAWING WHICH MAY NOT BE REPRODUCED, CHANGED, OR COPIED IN ANY FORM OR MANNER, NOR CAN IT BE ASSIGNED TO ANY PARTY WITHOUT DONALD W. MCINTOSH ASSOCIATES, INC.'S WRITTEN CONSENT.

CERTIFICATE OF ACCEPTANCE (C.O.A.) PHASING PLAN
FOR PARCEL 4 APARTMENT SITE

UNDERGROUND CIVIL INFRASTRUCTURE (APARTMENTS)

- SCOPE INCLUDES:
- STORM PIPE
 - STORM STRUCTURES
 - WATER
 - SEWER
 - CURB
 - PAVEMENT (FIRST LIFT ONLY)
- LIMITS OF COA MAY BE MODIFIED BASED ON REVIEW AND APPROVAL BY CITY OF APOPKA DEVELOPMENT REVIEW COMMITTEE (DRC)
- PARCELS 1, 2, 3, 5, 6 & 7 COA'S WILL BE ADDRESSED AT TIME OF MAJOR DEVELOPMENT PLAN (MDP) FOR THOSE PARCELS.

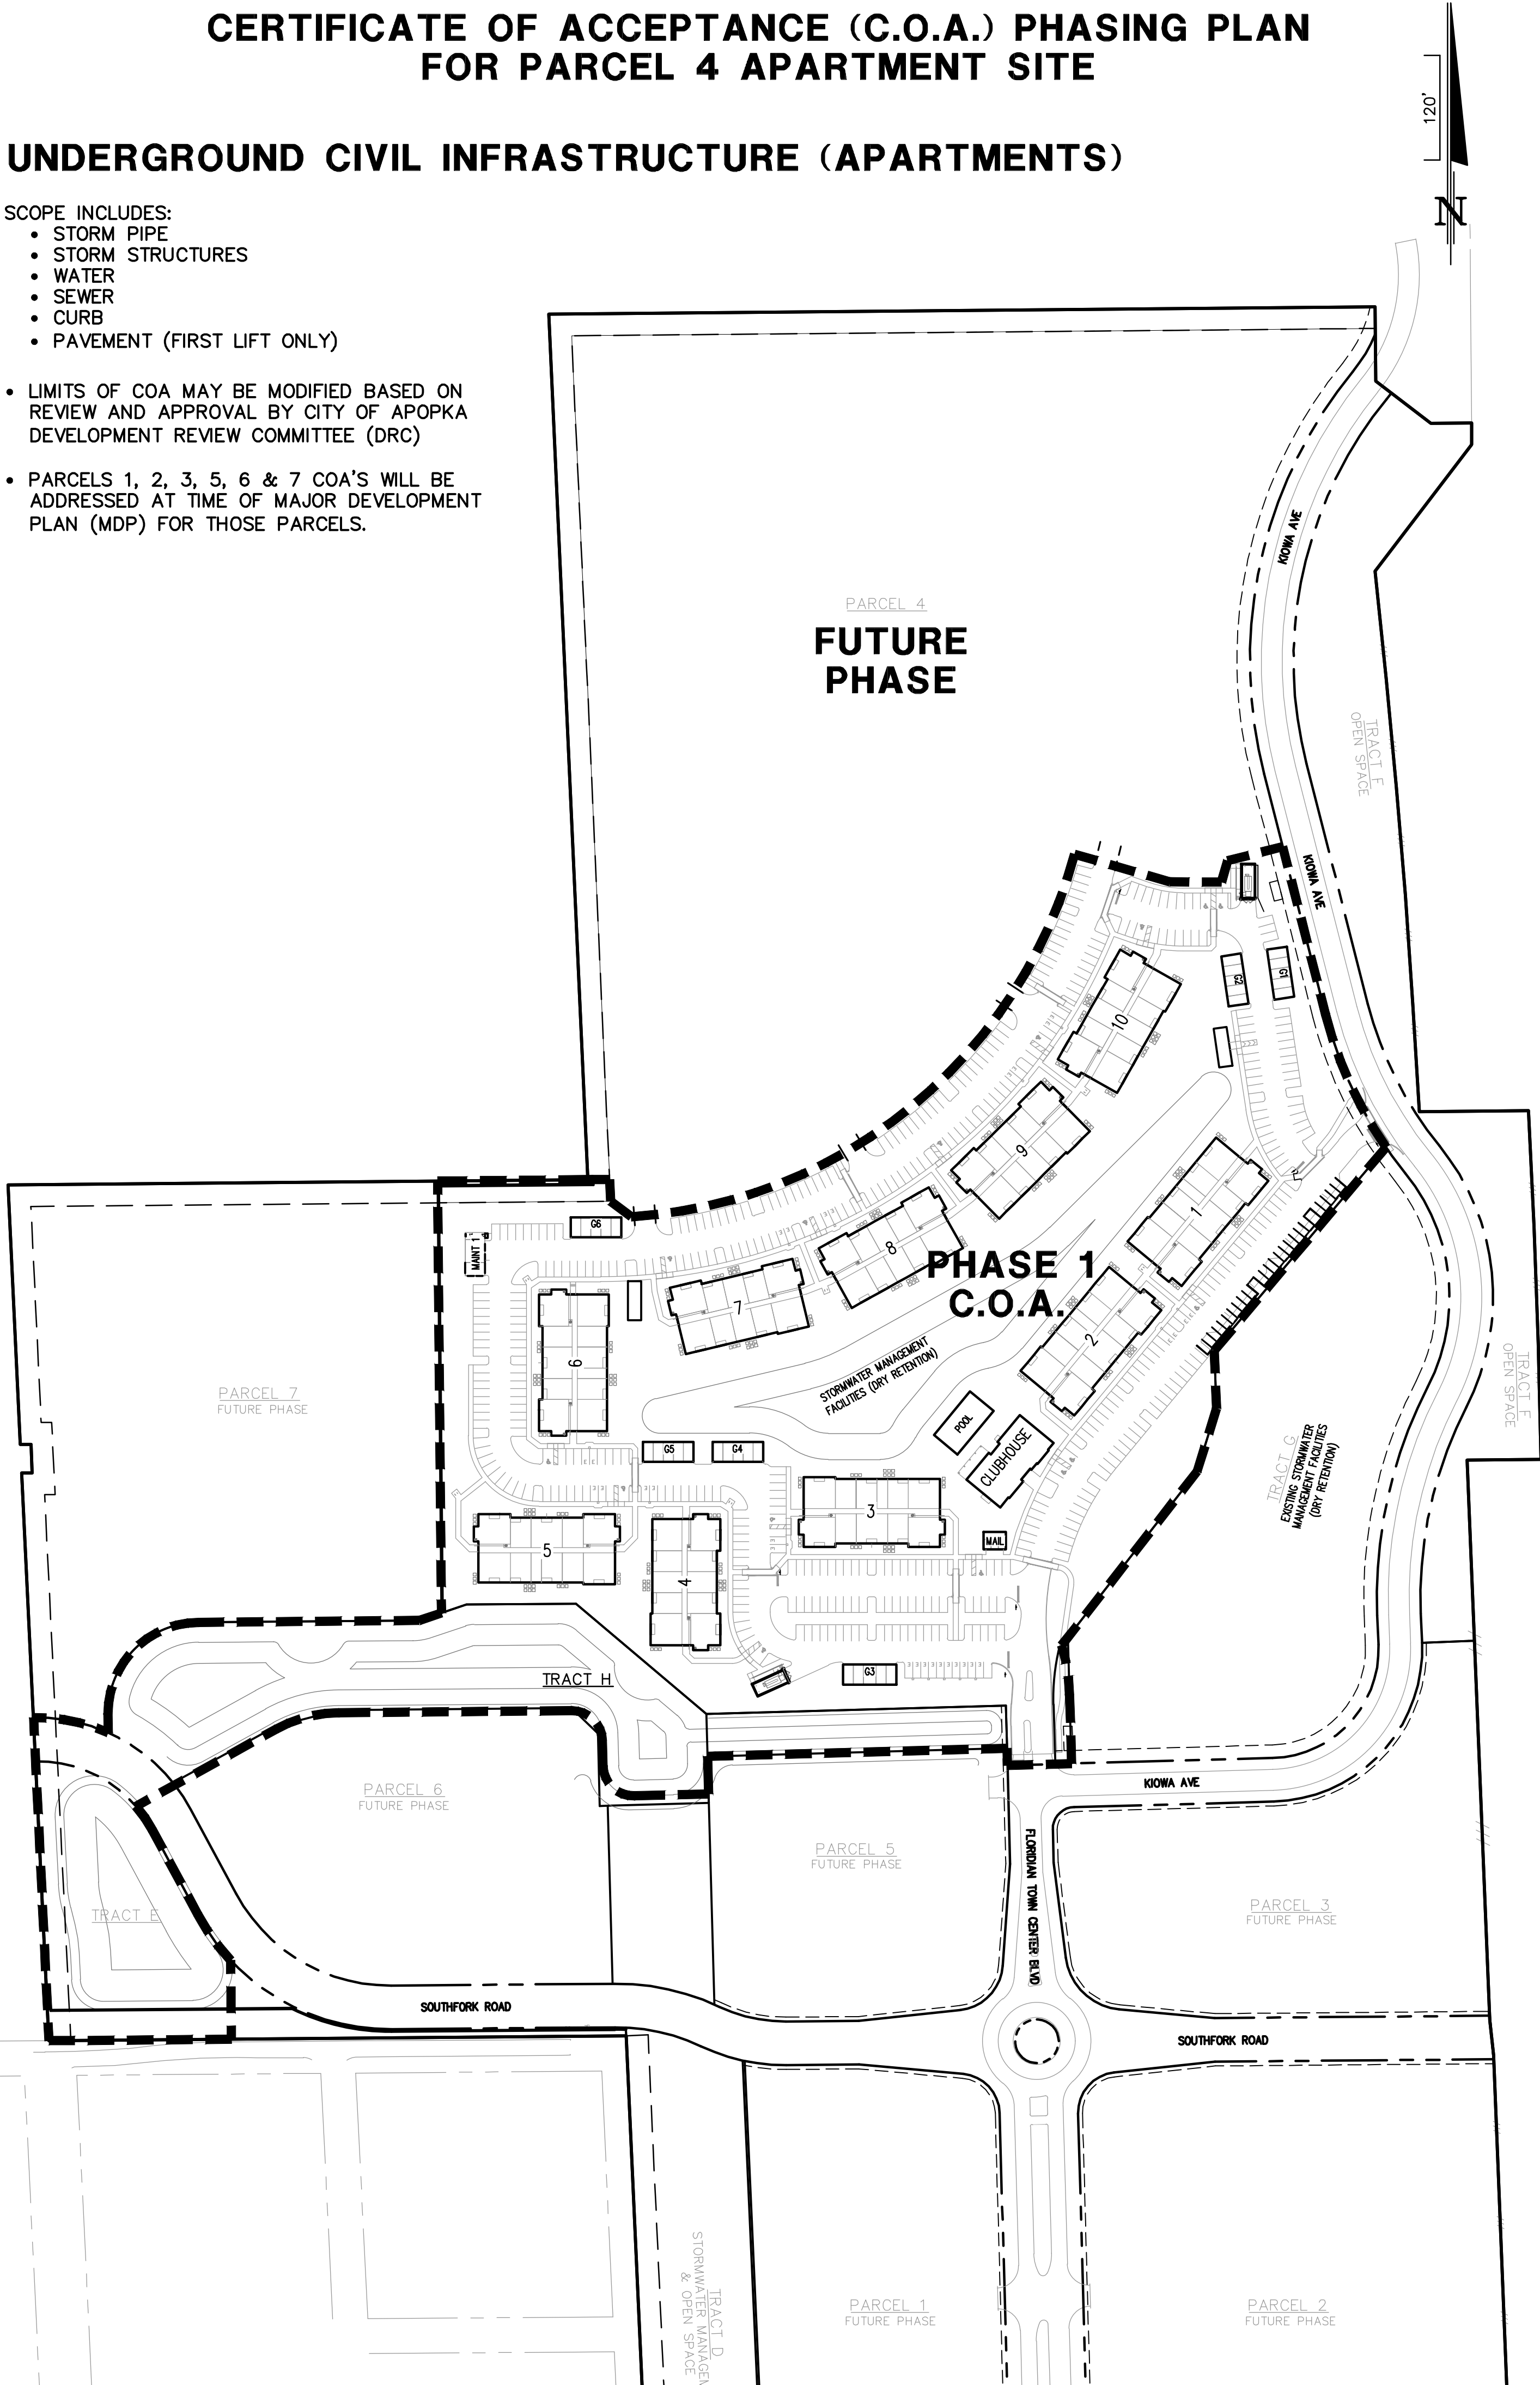


UNITS


TEMPORARY CONSTRUCTION FENCING WILL BE IN PLACE TO SEPARATE FINISHED PHASES FROM UNFINISHED PHASES.

ALL UNDERGROUND INFRASTRUCTURE, PAVING (SECOND LIFT), STRIPING, SIGNAGE, LANDSCAPING, HARDSCAPING, AND IRRIGATION TO BE COMPLETED BEFORE REQUEST FOR CERTIFICATE OF OCCUPANCY.

- NO C.O. FOR A PHASE WILL BE ISSUED UNTIL THE UNDERLYING C.O.A. IS ISSUED.
- LIMITS OF C.O. PHASING MAY BE MODIFIED BASED ON REVIEW AND APPROVAL BY CITY OF APOPKA DEVELOPMENT REVIEW COMMITTEE (DRC)
- PARCELS 1, 2, 3, 5, 6 & 7 C.O.'S WILL BE ADDRESSED AT TIME OF MAJOR DEVELOPMENT PLAN (MDP) FOR THOSE PARCELS.

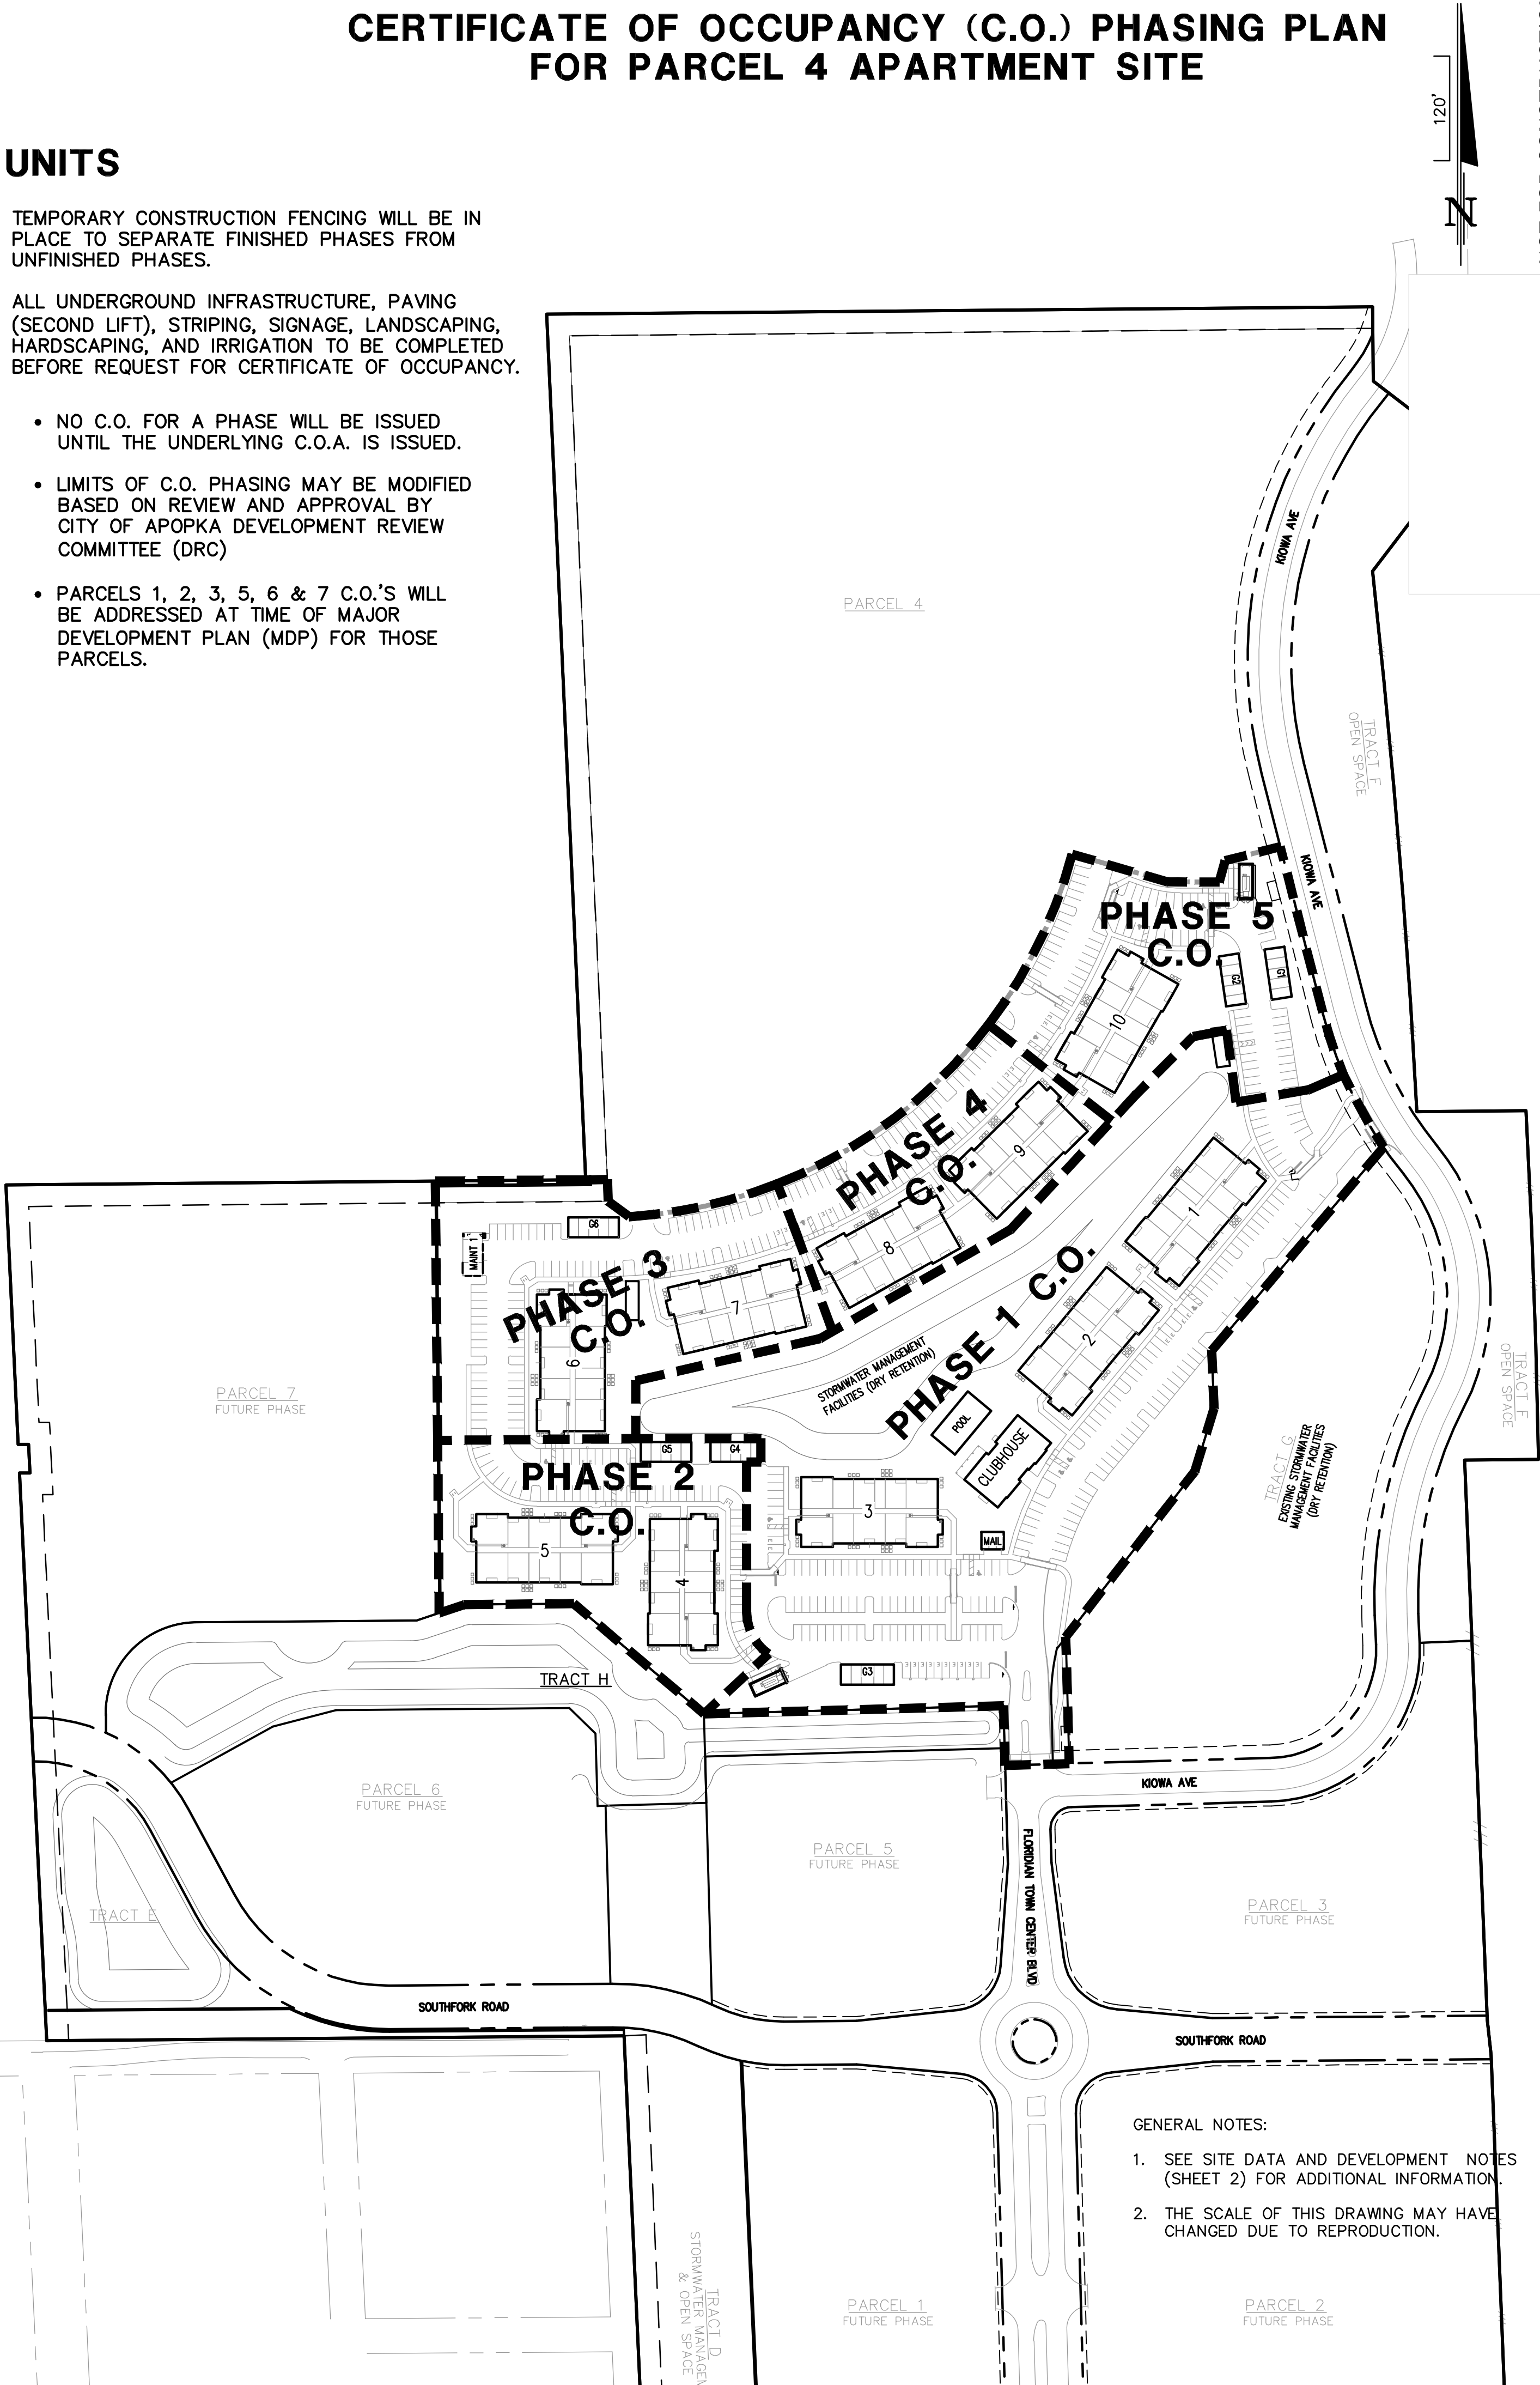


- GENERAL NOTES:
1. SEE SITE DATA AND DEVELOPMENT NOTES (SHEET 2) FOR ADDITIONAL INFORMATION.
 2. THE SCALE OF THIS DRAWING MAY HAVE CHANGED DUE TO REPRODUCTION.

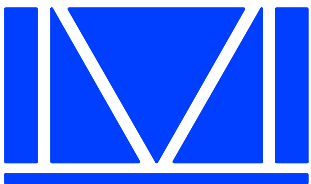

McINTOSH
ASSOCIATES
an LJA company

1950 SUMMIT PARK DRIVE, SUITE 600
ORLANDO, FL 32810 407.644.4068

Seals

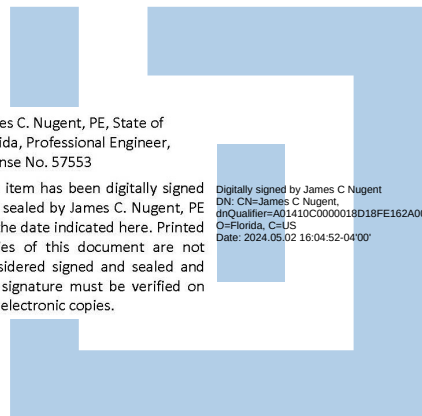

DATE: _____

MAJOR DEVELOPMENT PLAN – PHASE 1
FLORIDIAN TOWN CENTER
(aka: 429 WEST)
CITY OF APOPKA, FLORIDA

DOCUMENT CHANGES

Description	Date
REVISED PARCEL 4 PHASE 1 DEVELOPMENT	4/30/24

Issue Description

Issue Date 2/16/21

Project No 18161

Drawn/Designed MAB / MAB Checked By JCN

Drawing Title

CONSTRUCTION
PHASING PLAN

Sheet Number

21

21 OF 21

[illegible]

PROJECT NUMBER R210930.02

TE: 24 MAR 2024

SALE: SEE BELOW

AWN BY: _____ PPM _____

HECKED BY: IM

DRAWING SCALE AND NORTH ARROW




HEET TITLE

LANDSCAPE
PLAN


SHEET NUMBER _____

102

EET OF

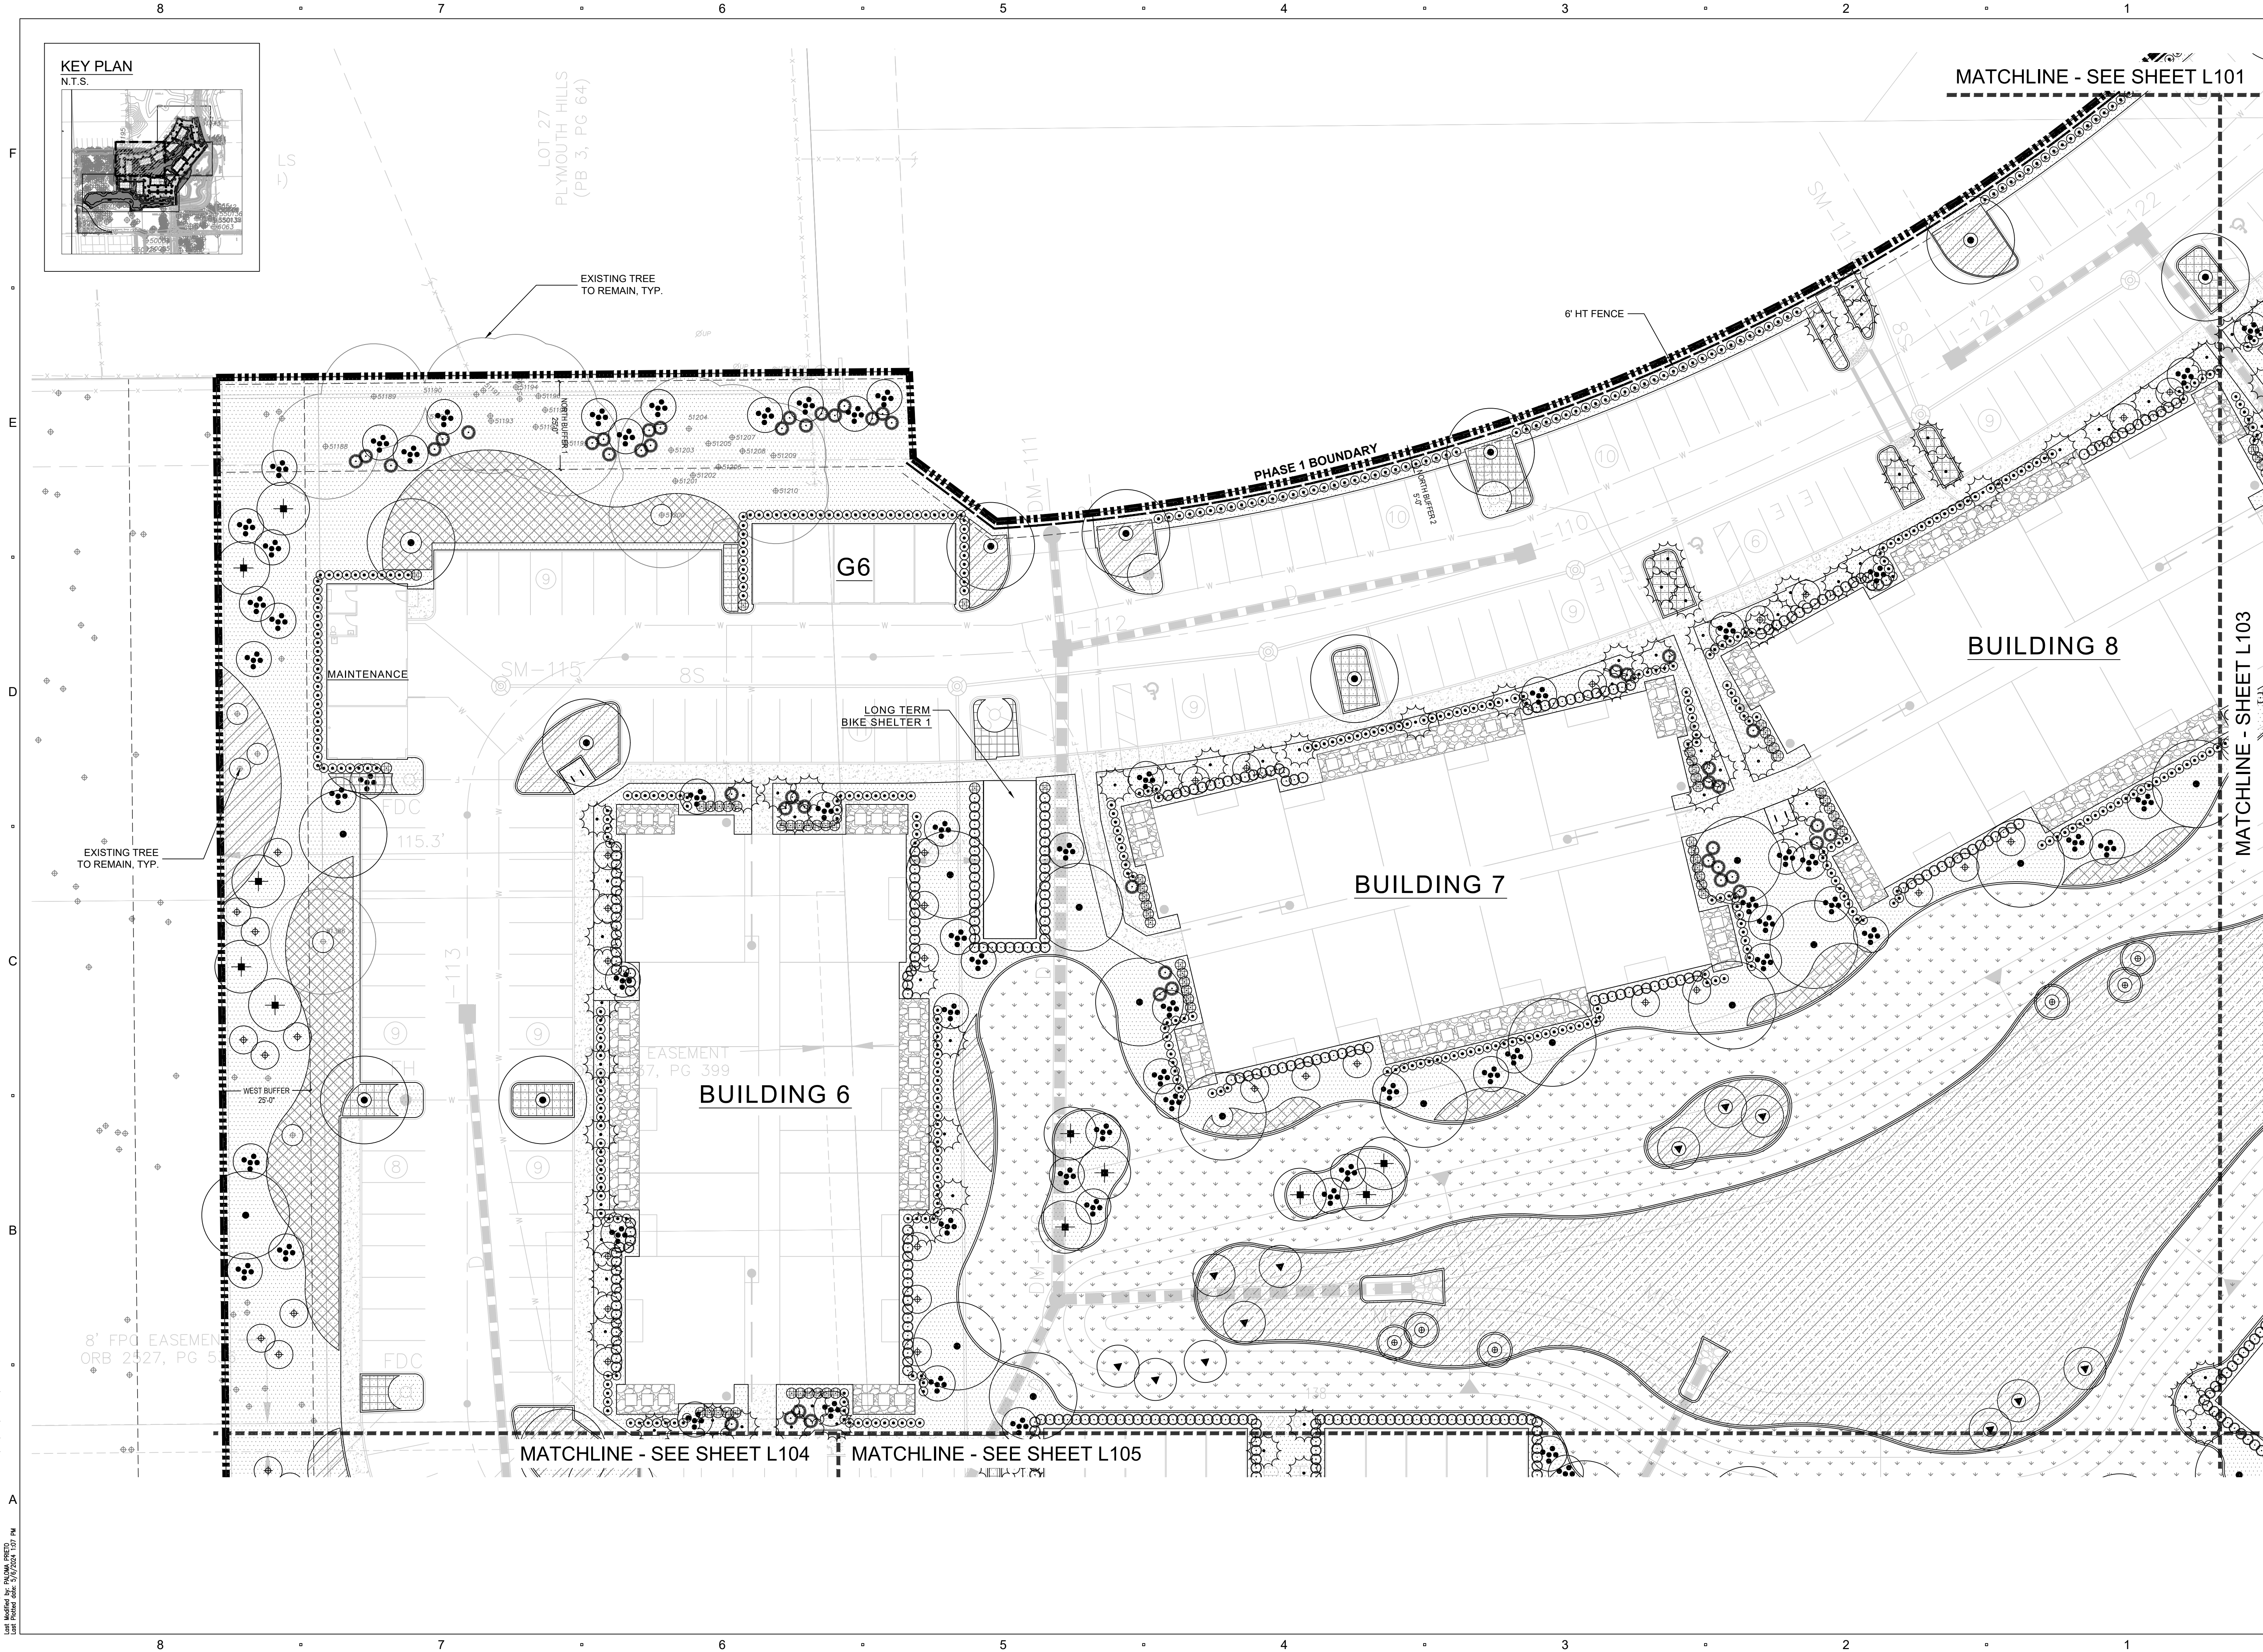

Filename: Z:\2021\R210930.02 - HC-ETC ENTITLEMENT AMENDM\CAD\ACAD\DRAWINGS\R210930.02 - LANDSCAPE PLAN.DWG
Last Modified by: PALOMA PRETO
Last Plotted date: 5/6/2024 1:07 PM
A

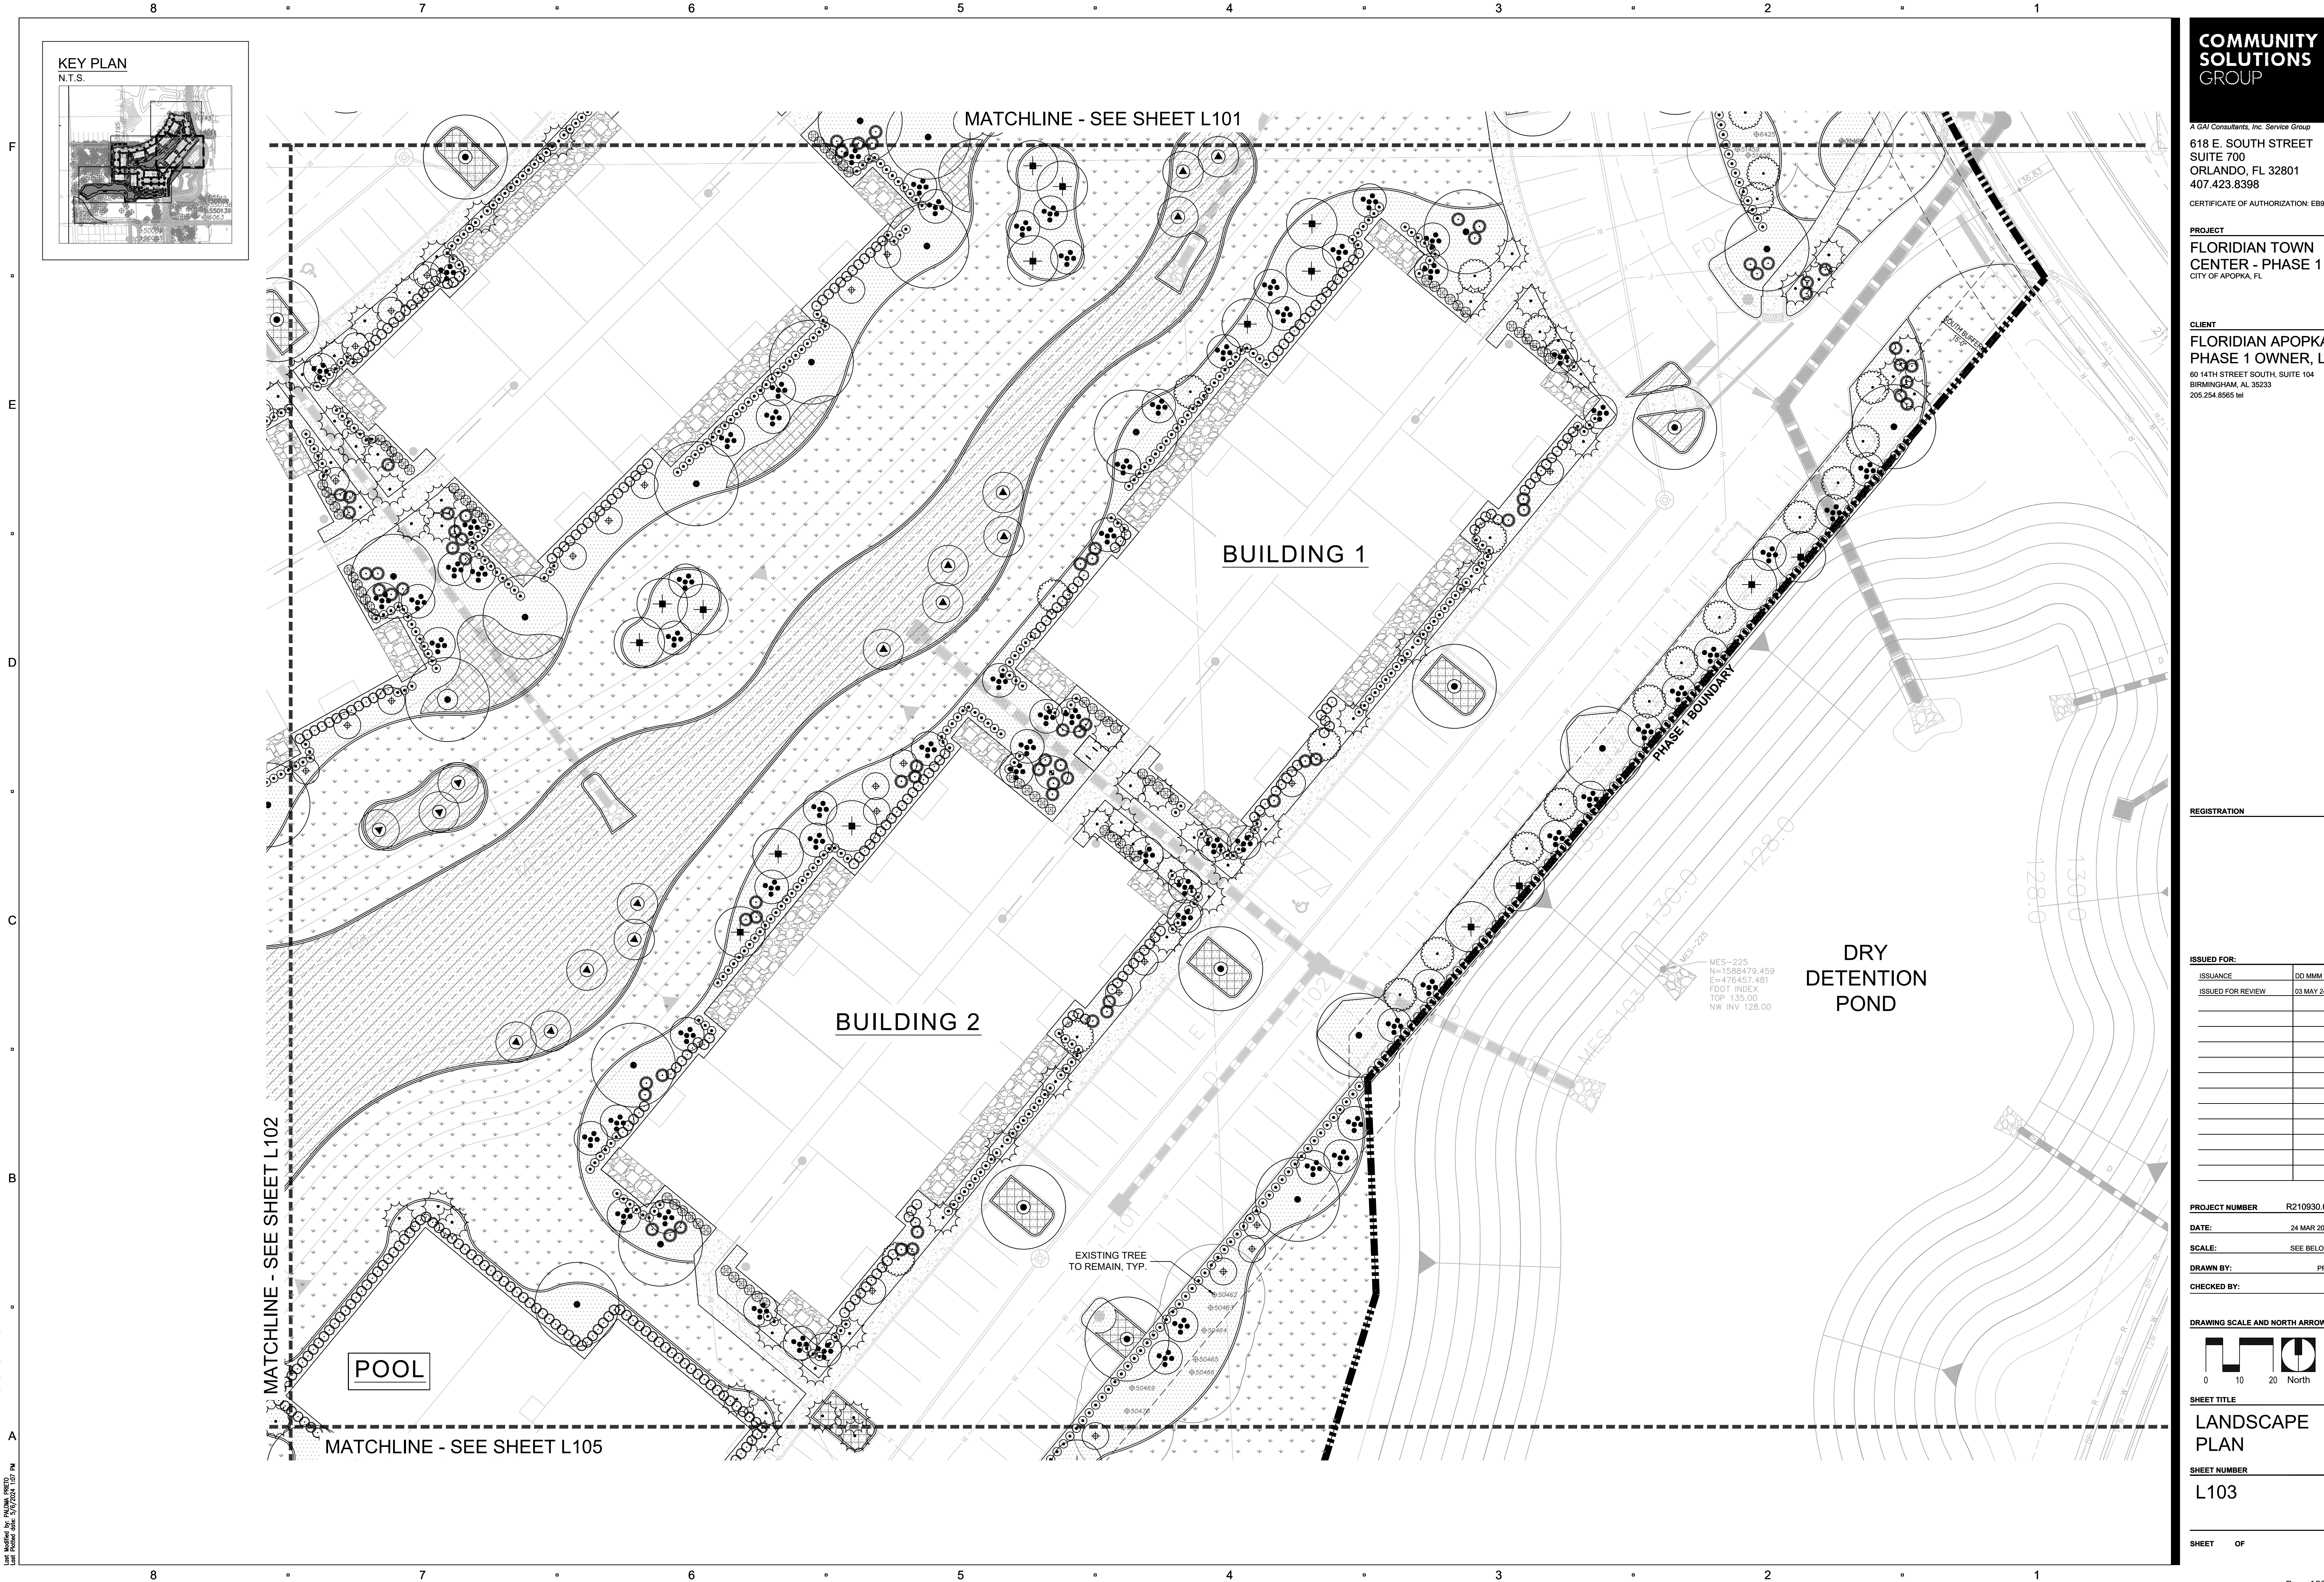

KEY PLAN
N.T.S.

MATCHLINE - SEE SHEET L101

BUILDING 1

BUILDING 2

POOL

MATCHLINE - SEE SHEET L102

MATCHLINE - SEE SHEET L105

EXISTING TREE
TO REMAIN, TYP.

DRY
DETENTION
POND

MES-225
N=1588479.459
E=476457.451
FDOT INDEX
TOP 135.00
NW INV 128.00

COMMUNITY
SOLUTIONS
GROUP

A GAI Consultants, Inc. Service Group
618 E. SOUTH STREET
SUITE 700
ORLANDO, FL 32801
407.423.8398
CERTIFICATE OF AUTHORIZATION: EB0951

PROJECT
FLORIDIAN TOWN
CENTER - PHASE 1
CITY OF APOKA, FL


CLIENT
FLORIDIAN APOKA
PHASE 1 OWNER, LLC
60 14TH STREET SOUTH, SUITE 104
BIRMINGHAM, AL 35233
205.254.8565 tel

REGISTRATION

ISSUED FOR:	
ISSUANCE	00 MM YY
ISSUED FOR REVIEW	03 MAY 24

PROJECT NUMBER	R210930.02
DATE:	24 MAR 2024
SCALE:	SEE BELOW
DRAWN BY:	PPM
CHECKED BY:	IM

DRAWING SCALE AND NORTH ARROW

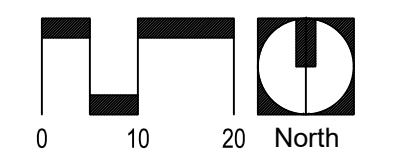


SHEET TITLE
LANDSCAPE
PLAN

SHEET NUMBER
L103

SHEET OF

Filename: Z:\2021\10210302 - HC-FC ENTITLEMENT APOKA\CAD\DWG\10210302 - LANDSCAPE PLAN.DWG
User: jessica.je...
Last Modified: 03/24/2024 1:07 PM

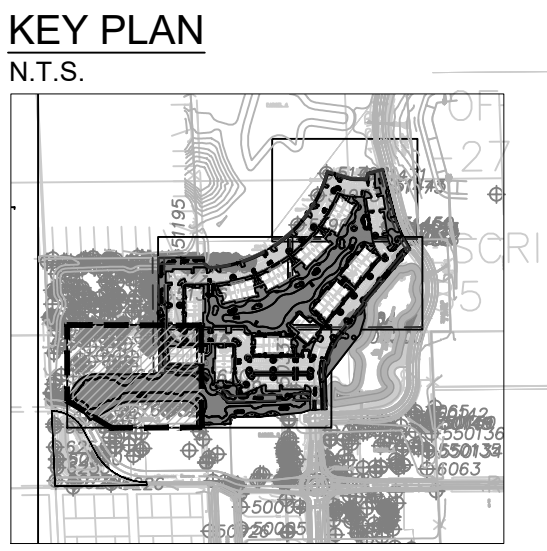

COMMUNITY SOLUTIONS GROUP

A GAI Consultants, Inc. Service Group

618 E. SOUTH STREET
SUITE 700
ORLANDO, FL 32801
407.423.8398

CERTIFICATE OF AUTHORIZATION: EB0951

PROJECT

FLORIDIAN TOWN CENTER - PHASE 1
CITY OF APOPKA, FL

CLIENT

FLORIDIAN APOPKA
PHASE 1 OWNER, LLC

60 14TH STREET SOUTH, SUITE 104
BIRMINGHAM, AL 35233
205.254.8565 tel

REGISTRATION

ISSUED FOR:

ISSUANCE	DD MMM YY
ISSUED FOR REVIEW	03 MAY 24

PROJECT NUMBER

R210930.02

DATE:

24 MAR 2024

SCALE:

SEE BELOW

DRAWN BY:

PPM

CHECKED BY:

IM

DRAWING SCALE AND NORTH ARROW

SHEET TITLE

LANDSCAPE PLAN



SHEET NUMBER

L104

SHEET

OF

Filename: Z:\2021\1071030302 - HC-ETC ENTITLEMENT APOPKA\CAD\DWG\ADMIN\210930.02 - LANDSCAPE PLAN.DWG
User: jessie.je.parker
Last Modified: 03/24/2024 1:07 PM

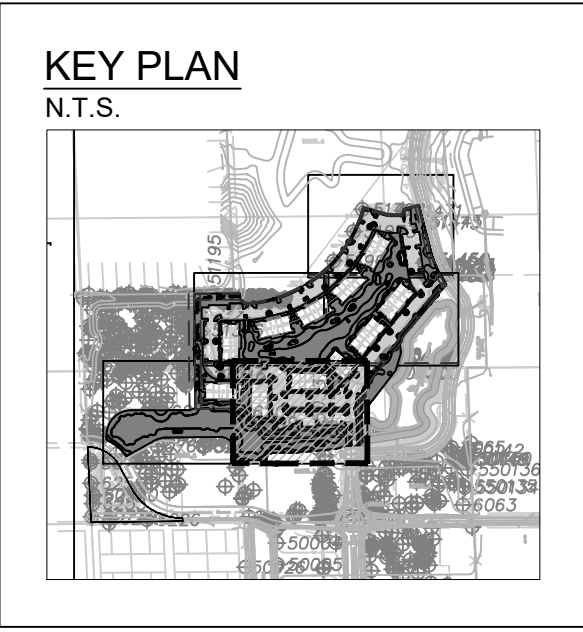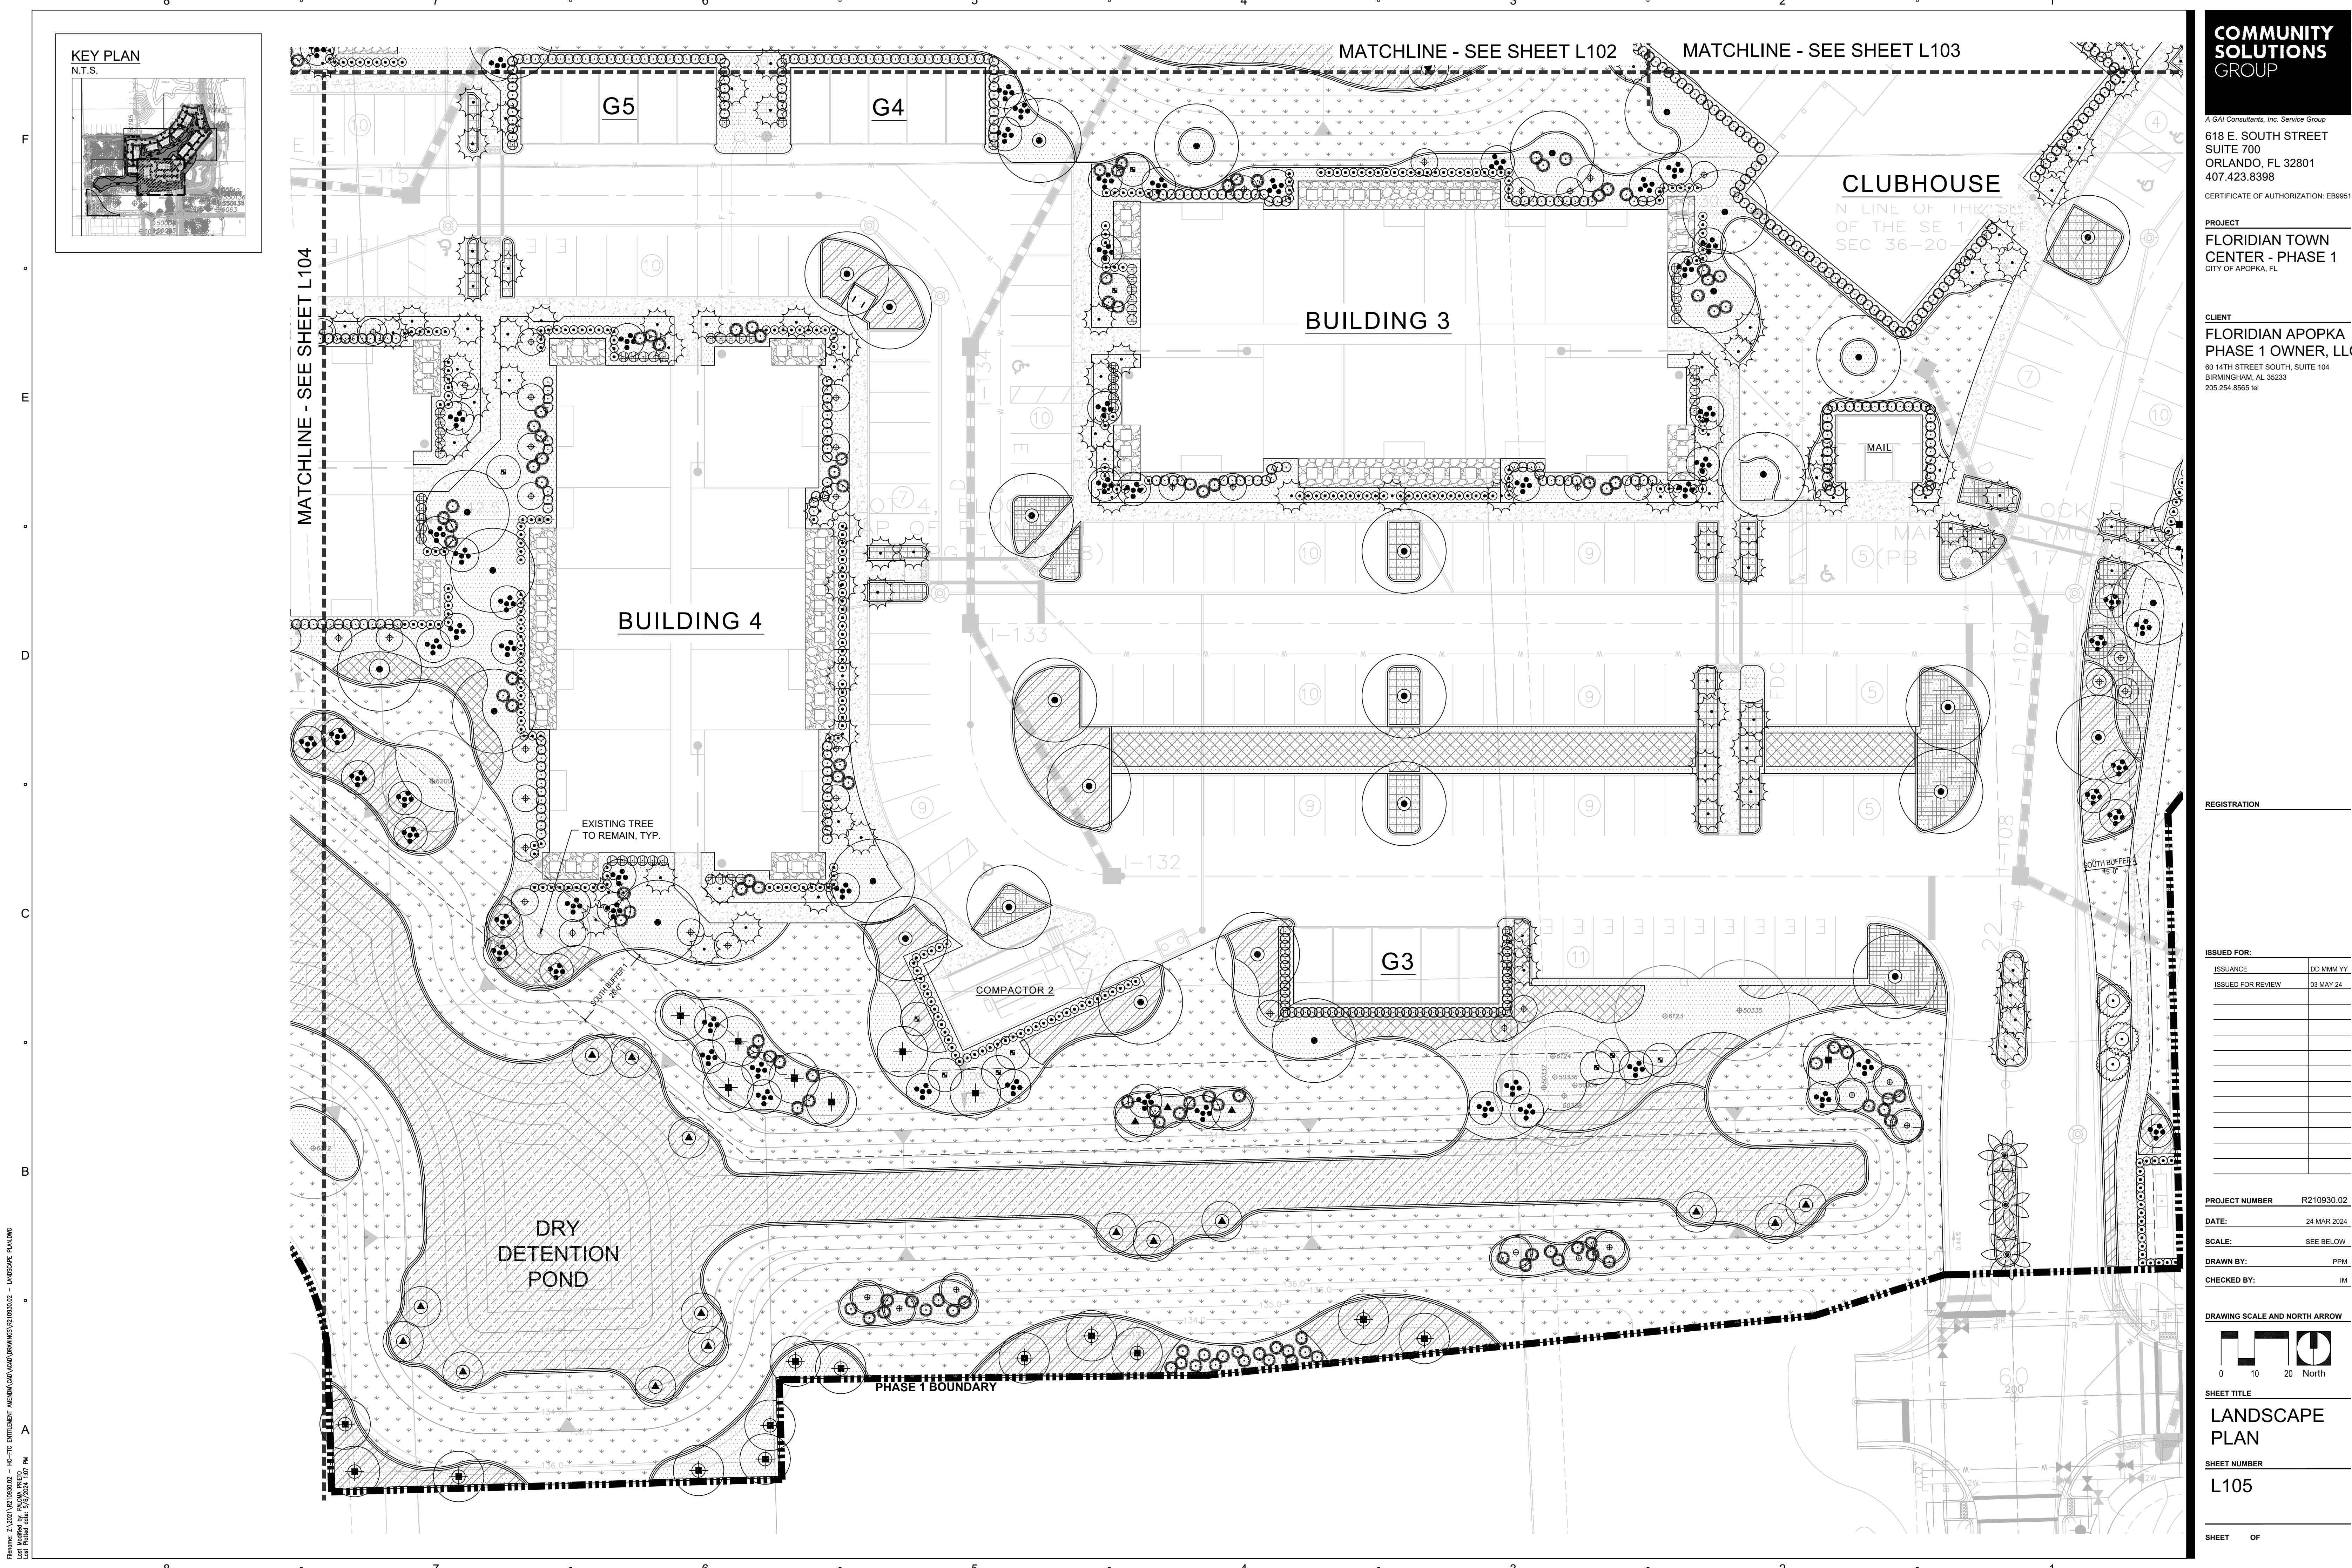

COMMUNITY SOLUTIONS GROUP

A GAI Consultants, Inc. Service Group
618 E. SOUTH STREET
SUITE 700
ORLANDO, FL 32801
407.423.8398
CERTIFICATE OF AUTHORIZATION: EB0951

PROJECT
FLORIDIAN TOWN CENTER - PHASE 1
CITY OF APOPKA, FL


CLIENT
FLORIDIAN APOPKA PHASE 1 OWNER, LLC
60 14TH STREET SOUTH, SUITE 104
BIRMINGHAM, AL 35233
205.254.8565 tel

REGISTRATION

ISSUED FOR:	
ISSUANCE	DD MMM YY
ISSUED FOR REVIEW	03 MAY 24

PROJECT NUMBER R210930.02
DATE: 24 MAR 2024
SCALE: SEE BELOW
DRAWN BY: PPM
CHECKED BY: IM

DRAWING SCALE AND NORTH ARROW

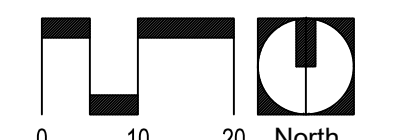

SHEET TITLE
LANDSCAPE PLAN

SHEET NUMBER
L105

SHEET OF

Filename: Z:\2021\1021030.02 - HC-PTC ENTITLEMENT APOPKA\A00\ADMIN\210930.02 - LANDSCAPE PLAN.DWG
User: jharrington
Last Modified: 03/24/2024 1:07 PM

Filename: Z:\2021\10210302-02 - HC-ETC DUTTLER\MEKON\CAD\DWG\DWG\10210302-02 - LANDSCAPE PLAN.DWG
User: jharrington Date: 11/15/2021 1:07 PM
Last Modified By: jharrington

SECTION 5.1.5.E.1.k GENERAL STANDARDS FOR OFF-STREET VEHICULAR PARKING

A maximum of a two-foot overhang is allowed from a curb or wheel stop onto a non-paved surface.

SECTION 5.2 LANDSCAPING AND BUFFER STANDARDS SUMMARY

A. Foundation Planting Standards

All buildings facing rights-of-way:

- Shrubs - min. 24" ht, planted 30 inches on-center
- (1) small decorative or ornamental tree (15 Gal. min.) per 20 feet of length

Multifamily and nonresidential:

- (1) canopy shade tree (3" Cal. min)-35 LF of perimeter both abutting and not abutting a street or parking area.
- (10) shrubs (36" min) - per 35 LF of perimeter both abutting and not abutting a street or parking area.

B. Off-Street Vehicular Parking Area Planting

Interior Vehicular Parking Area Landscaping

- At least 90 percent of the parking spaces shall be within 80 feet of the trunk of a tree.
- Credit for Required Landscaping:
Required landscaping associated with perimeter landscaping around an off-street vehicular parking area may be credited towards the bufferyard requirements.

Perimeter Off-street Vehicular Parking

- A hedge row consisting of a shrub with a min. ht of 36 inches and planted 3.5' on center.

Bufferyards

- Household Living 12--20 units/acre, Group Living, Community Service, Educational abutting Single-Family Detached Dwelling

Type C

Option 1: Semi Opaque - Plantings per 100 linear feet

- 25' minimum width
- (11) Shrubs
- (5) Understory (2" min cal.) Trees
- (3) Canopy (3" min cal., 8' ht.) Tree

Option 2: Semi Opaque - Plantings per 100 linear feet

- 15' minimum width
- (15) Shrubs
- (6) Understory (2" min cal.) Trees
- (2) Canopy (3" min cal., 8' ht.) Tree

Option 3: Semi Opaque - Plantings per 100 linear feet

- 5' minimum width
- 6' ht opaque fence or wall
- (15) Shrubs

Parking Area Calculations	
# of Parking Spaces	Required: 499 (468= 312 units x 1.5 spaces per 1 unit)+(31= 1 space per 10 units)
	Provided: 493
Parking lot paved area (vehicular only):	3.85 AC (167,818 SF)
# of Trees in parking lot	Required: 49.3 or 50 (1 Canopy tree per 10 spaces)
	Provided: 64
Mature canopy overlap in parking lot	Required: 30%
	Provided: 67.8% (2.61 AC or 113,771 SF)
	Tree mature spread diameters (Source - IFAS source): - Southern Live Oak (Quercus virginiana) - 60 ft. - South Florida Slash Pine (Pinus elliotti var. densa) - 30 ft. - Southern Magnolia (Magnolia grandiflora) - 40 ft. - Cabbage Palm (Sabal palmetto) - 8 ft.

IRRIGATION NOTE:

All areas should receive 100% irrigation with head to head coverage except dry ponds.

MEDIOOL DATE INSTALLATION NOTE:

Landscape Contractor shall provide certification that trees are free of Lethal Bronzing Disease (LBD). Provide LBD testing quarterly through establishment period. Follow current maintenance protocol prescribed by the University of Florida Institute of Food and Agricultural Sciences (IFAS). Contact the IFAS Orange County Extension office for more information 407.254.9200 orange@ifas.ufl.edu. Contractor shall replace any diseased tree during establishment period.

BUFFER CALCULATIONS

**NORTH BUFFER 1: TYPE "C" OPTION 1
REQUIRED (5.2.5.B.3.D-2)**

- 25' min. width
- 11 shrubs/100 LF:
- North Boundary 1= 195.3 LF/100= 1.95 X 11= 21.45 or 22 shrubs
- 5 Understory (2" Cal. Min.) Trees/ 100 LF
- North Boundary 1= 195.3 LF/100= 1.95 X 5= 9.75 or 10 Understory Trees
- 3 Canopy (3" Cal. Min and 8' Ht) Trees/100 LF
- North Boundary 1= 195.3 LF/100= 1.95 X 3= 5.85 or 6 Canopy Trees

**NORTH BUFFER 1: TYPE "C" OPTION 1
PROVIDED (5.2.5.B.3.D-2)**

- 25' width
- 22 Shrubs
- 10 Understory (2" Cal. Min.) Trees
- 18 Existing

**NORTH BUFFER 2: TYPE "C" OPTION 3
REQUIRED (5.2.5.B.3.D-2)**

- 5' min. width
- 6' ht opaque fence
- 15 shrubs/100 LF:
- North Boundary 2= 1,001.2 LF/100= 10.0 X 15= 150.18 or 151 shrubs

**NORTH BUFFER 2: TYPE "C" OPTION 3
PROVIDED (5.2.5.B.3.D-2)**

- 5' width
- 6' ht opaque fence
- 209 Shrubs

**WEST BUFFER: TYPE "C" OPTION 1
REQUIRED (5.2.5.B.3.D-2)**

- 25' min. width
- 11 shrubs/100 LF:
- West Boundary= 495 LF/100= 4.95 X 11= 54.45 or 55 shrubs
- 5 Understory (2" Cal. Min.) Trees/ 100 LF
- West Boundary= 495 LF/100= 4.95 X 5= 24.75 or 25 Understory Trees
- 3 Canopy (3" Cal. Min and 8' Ht) Trees/100 LF
- West Boundary= 495 LF/100= 4.95 X 3= 14.85 or 15 Canopy Trees

**WEST BUFFER: TYPE "C" OPTION 1
PROVIDED (5.2.5.B.3.D-2)**

- 25' width
- 152 Shrubs
- 26 Understory (2" Cal. Min.) Trees
- 20 Existing + 8 Canopy (3" Cal. Min and 8' Ht) Trees= 28 Canopy Trees

**EAST BUFFER: TYPE "C" OPTION 2
REQUIRED (5.2.5.B.3.D-2)**

- 15' min. width
- 15 shrubs/100 LF:
- East Boundary= 365.2 LF/100= 3.65 X 15= 54.75 or 55 shrubs
- 6 Understory (2" Cal. Min.) Trees/ 100 LF
- East Boundary= 365.2 LF/100= 3.65 X 6= 21.9 or 22 Understory Trees
- 2 Canopy (3" Cal. Min and 8' Ht) Trees/100 LF
- East Boundary= 365.2 LF/100= 3.65 X 2= 7.3 or 8 Canopy Trees

**EAST BUFFER: TYPE "C" OPTION 2
PROVIDED (5.2.5.B.3.D-2)**

- 15' width
- 157 Shrubs
- 22 Understory (2" Cal. Min.) Trees
- 5 Existing + 4 Canopy (3" Cal. Min and 8' Ht) Trees= 9 Canopy Trees

**SOUTH BUFFER 1: TYPE "C" OPTION 1
REQUIRED (5.2.5.B.3.D-2)**

- 25' min. width
- 11 shrubs/100 LF:
- South Boundary 1= 693 LF/100= 6.93 X 11= 76.23 or 77 shrubs
- 5 Understory (2" Cal. Min.) Trees/ 100 LF
- South Boundary 1= 693 LF/100= 6.93 X 5= 34.65 or 35 Understory Trees
- 3 Canopy (3" Cal. Min and 8' Ht) Trees/100 LF
- South Boundary 1= 693 LF/100= 6.93 X 3= 20.79 or 21 Canopy Trees

**SOUTH BUFFER 1: TYPE "C" OPTION 1
PROVIDED (5.2.5.B.3.D-2)**

- 25' width
- 174 Shrubs
- 35 Understory (2" Cal. Min.) Trees
- 21 Canopy (3" Cal. Min and 8' Ht) Trees

**SOUTH BUFFER 2: TYPE "C" OPTION 2
REQUIRED (5.2.5.B.3.D-2)**

- 15' min. width
- 15 shrubs/100 LF:
- South Boundary 2= 847 LF/100= 8.47 X 15= 127.05 or 128 shrubs
- 6 Understory (2" Cal. Min.) Trees/ 100 LF
- South Boundary 2= 847 LF/100= 8.47 X 6= 50.82 or 51 Understory Trees
- 2 Canopy (3" Cal. Min and 8' Ht) Trees/100 LF
- South Boundary 2= 847 LF/100= 8.47 X 2= 16.94 or 17 Canopy Trees

**SOUTH BUFFER 2: TYPE "C" OPTION 2
PROVIDED (5.2.5.B.3.D-2)**

- 15' width
- 205 Shrubs
- 52 Understory (2" Cal. Min.) Trees
- 18 Canopy (3" Cal. Min and 8' Ht) Trees

BUILDING FOUNDATION CALCULATIONS

BLDG 1 FOUNDATION REQUIREMENTS (5.2.5.A)

- 4' min. width
- Shrubs (24" ht. min.) -30 inches on-center
- (10) Shrubs (36"ht. min)/35 LF
- 495.3/35= 14.15 x 10= 141.5 or 142 Shrubs
- (1) Small Decorative or Ornamental Tree/ 20 LF
- 495.3 (bldg perimeter)/20= 24.77 or 25 Trees
- (1) Canopy Tree per 35 LF
- 495.3 (bldg perimeter)/35= 14.15 or 15 Trees

BLDG 1 FOUNDATION PROVIDED

- 4' min width
- Shrubs (24" ht. min) at 30" on-center
- 142 Shrubs (36"ht. min.)
- 25 Small Decorative or Ornamental Trees
- 15 Canopy Trees

BLDG 2 FOUNDATION REQUIREMENTS (5.2.5.A)

- 4' min. width
- Shrubs (24" ht. min.) -30 inches on-center
- (10) Shrubs (36"ht. min)/35 LF
- 503.3/35= 14.38 x 10= 143.8 or 144 Shrubs
- (1) Small Decorative or Ornamental Tree/ 20 LF
- 503.3 (bldg perimeter)/20= 25.17 or 26 Trees
- (1) Canopy Tree per 35 LF
- 503.3 (bldg perimeter)/35= 14.38 or 15 Trees

BLDG 2 FOUNDATION PROVIDED

- 4' min width
- Shrubs (24" ht. min) at 30" on-center
- 147 Shrubs (36"ht. min.)
- 26 Small Decorative or Ornamental Trees
- 15 Canopy Trees

BLDG 3 FOUNDATION REQUIREMENTS (5.2.5.A)

- 4' min. width
- Shrubs (24" ht. min.) -30 inches on-center
- (10) Shrubs (36"ht. min)/35 LF
- 479.3/35= 13.69 x 10= 136.9 or 137 Shrubs
- (1) Small Decorative or Ornamental Tree/ 20 LF
- 479.3 (bldg perimeter)/20= 23.9 or 24 Trees
- (1) Canopy Tree per 35 LF
- 479.3 (bldg perimeter)/35= 13.69 or 14 Trees

BLDG 3 FOUNDATION PROVIDED

- 4' min width
- Shrubs (24" ht. min) at 30" on-center
- 144 Shrubs (36" ht. min.)
- 26 Small Decorative or Ornamental Trees
- 15 Canopy Trees

BLDG 4 FOUNDATION REQUIREMENTS (5.2.5.A)

- 4' min. width
- Shrubs (24" ht. min.) -30 inches on-center
- (10) Shrubs (36"ht. min)/35 LF
- 479.3/35= 13.69 x 10= 136.9 or 137 Shrubs
- (1) Small Decorative or Ornamental Tree/ 20 LF
- 479.3 (bldg perimeter)/20= 23.9 or 24 Trees
- (1) Canopy Tree per 35 LF
- 479.3 (bldg perimeter)/35= 13.69 or 14 Trees

BLDG 4 FOUNDATION PROVIDED

- 4' min width
- Shrubs (24" ht. min) at 30" on-center
- 137 Shrubs (36" ht. min.)
- 24 Small Decorative or Ornamental Trees
- 14 Canopy Trees

BLDG 5 FOUNDATION REQUIREMENTS (5.2.5.A)

- 4' min. width
- Shrubs (24" ht. min.)-30 inches on-center
- (10) Shrubs (36"ht. min)/35 LF
- 503.3/35= 14.38 x 10= 143.8 or 144 Shrubs
- (1) Small Decorative or Ornamental Tree/ 20 LF
- 503.3 (bldg perimeter)/20= 25.17 or 26 Trees
- (1) Canopy Tree per 35 LF
- 503.3 (bldg perimeter)/35= 14.38 or 15 Trees

BLDG 5 FOUNDATION PROVIDED

- 4' min width
- Shrubs (24" ht. min) at 30" on-center
- 128 Shrubs (36" ht. min.)
- 20 Small Decorative or Ornamental Trees
- 12 Canopy Trees + 3 Existing Canopy Trees = 15 Canopy Trees

BLDG 6 FOUNDATION REQUIREMENTS (5.2.5.A)

- 4' min. width
- Shrubs (24" ht. min.)-30 inches on-center
- (10) Shrubs (36"ht. min)/35 LF
- 503.3/35= 14.38 x 10= 143.8 or 144 Shrubs
- (1) Small Decorative or Ornamental Tree/ 20 LF
- 503.3 (bldg perimeter)/20= 25.17 or 26 Trees
- (1) Canopy Tree per 35 LF
- 503.3 (bldg perimeter)/35= 14.38 or 15 Trees

BLDG 6 FOUNDATION PROVIDED

- 4' min width
- Shrubs (24" ht. min) at 30" on-center
- 144 Shrubs (36" ht. min.)
- 26 Small Decorative or Ornamental Trees
- 15 Canopy Trees

BLDG 7 FOUNDATION REQUIREMENTS (5.2.5.A)

- 4' min. width
- Shrubs (24" ht. min.)-30 inches on-center
- (10) Shrubs (36"ht. min)/35 LF
- 479.3/35= 13.69 x 10= 136.9 or 137 Shrubs
- (1) Small Decorative or Ornamental Tree/ 20 LF
- 479.3 (bldg perimeter)/20= 23.9 or 24 Trees
- (1) Canopy Tree per 35 LF
- 479.3 (bldg perimeter)/35= 13.69 or 14 Trees

BLDG 7 FOUNDATION PROVIDED

- 4' min width
- Shrubs (24" ht. min) at 30" on-center
- 137 Shrubs (36" ht. min.)
- 24 Small Decorative or Ornamental Trees
- 14 Canopy Trees

BLDG 8 FOUNDATION REQUIREMENTS (5.2.5.A)

- 4' min. width
- Shrubs (24" ht. min.) -30 inches on-center
- (10) Shrubs (36"ht. min)/35 LF
- 495.3/35= 14.15 x 10= 141.5 or 142 Shrubs
- (1) Small Decorative or Ornamental Tree/ 20 LF
- 495.3 (bldg perimeter)/20= 23.9 or 24 Trees
- (1) Canopy Tree per 35 LF
- 479.3 (bldg perimeter)/35= 13.69 or 14 Trees

BLDG 8 FOUNDATION PROVIDED

- 4' min width
- Shrubs (24" ht. min) at 30" on-center
- 137 Shrubs (36"ht. min.)
- 24 Small Decorative or Ornamental Trees
- 14 Canopy Trees

BLDG 9 FOUNDATION REQUIREMENTS (5.2.5.A)

- 4' min. width
- Shrubs (24" ht. min.) -30 inches on-center
- (10) Shrubs (36"ht. min)/35 LF
- 479.3/35= 13.69 x 10= 136.9 or 137 Shrubs
- (1) Small Decorative or Ornamental Tree/ 20 LF
- 479.3 (bldg perimeter)/20= 23.9 or 24 Trees
- (1) Canopy Tree per 35 LF
- 479.3 (bldg perimeter)/35= 13.69 or 14 Trees

BLDG 9 FOUNDATION PROVIDED

- 4' min width
- Shrubs (24" ht. min) at 30" on-center
- 137 Shrubs (36"ht. min.)
- 24 Small Decorative or Ornamental Trees
- 14 Canopy Trees

BLDG 10 FOUNDATION REQUIREMENTS (5.2.5.A)

- 4' min. width
- Shrubs (24" ht. min.) -30 inches on-center
- (10) Shrubs (36"ht. min)/35 LF
- 479.3/35= 13.69 x 10= 136.9 or 137 Shrubs
- (1) Small Decorative or Ornamental Tree/ 20 LF
- 479.3 (bldg perimeter)/20= 23.9 or 24 Trees
- (1) Canopy Tree per 35 LF
- 479.3 (bldg perimeter)/35= 13.69 or 14 Trees

BLDG 10 FOUNDATION PROVIDED

- 4' min width
- Shrubs (24" ht. min) at 30" on-center
- 137 Shrubs (36"ht. min.)
- 24 Small Decorative or Ornamental Trees
- 12 Canopy Trees

G1 FOUNDATION REQUIREMENTS (5.2.5.A)

- 4' min. width
- Shrubs (24" ht. min.)-30 inches on-center
- (1) Small Decorative or Ornamental Tree/ 20 LF
- 162 (bldg perimeter)/20= 8.1 or 9 Trees

G1 FOUNDATION PROVIDED

- 4' min width
- Shrubs (24" ht. min.)-30 inches on-center
- 9 Trees

G2 FOUNDATION REQUIREMENTS (5.2.5.A)

- 4' min. width
- Shrubs (24" ht. min.)-30 inches on-center
- (1) Small Decorative or Ornamental Tree/ 20 LF
- 162 (bldg perimeter)/20= 8.1 or 9 Trees

G2 FOUNDATION PROVIDED

- 4' min width
- Shrubs (24" ht. min.)-30 inches on-center
- 9 Trees

G3 FOUNDATION REQUIREMENTS (5.2.5.A)

- 4' min. width
- Shrubs (24" ht. min.) -30 inches on-center
- (1) Small Decorative or Ornamental Tree/ 20 LF
- 162 (bldg perimeter)/20= 8.1 or 9 Trees

G3 FOUNDATION PROVIDED

- 4' min width
- Shrubs (24" ht. min.) -30 inches on-center
- 5 Canopy Trees + 4 Existing Trees= 9 Trees

G4 FOUNDATION REQUIREMENTS (5.2.5.A)

- 4' min. width
- Shrubs (24" ht. min.)-30 inches on-center
- (1) Small Decorative or Ornamental Tree/ 20 LF
- 162 (bldg perimeter)/20= 8.1 or 9 Trees

G4 FOUNDATION PROVIDED

- 4' min width
- Shrubs (24" ht. min.)-30 inches on-center
- 9 Trees

G5 FOUNDATION REQUIREMENTS (5.2.5.A)

- 4' min. width
- Shrubs (24" ht. min.)-30 inches on-center
- (1) Small Decorative or Ornamental Tree/ 20 LF
- 162 (bldg perimeter)/20= 8.1 or 9 Trees

G5 FOUNDATION PROVIDED

- 4' min width
- Shrubs (24" ht. min.)-30 inches on-center
- 9 Trees

G6 FOUNDATION REQUIREMENTS (5.2.5.A)

- 4' min. width
- Shrubs (24" ht. min.)-30 inches on-center
- (1) Small Decorative or Ornamental Tree/ 20 LF
- 162 (bldg perimeter)/20= 8.1 or 9 Trees

G6 FOUNDATION PROVIDED

- 4' min width
- Shrubs (24" ht. min.)-30 inches on-center
- 1 Canopy Trees + 8 Existing Canopy Trees= 9 Trees

**CLUBHOUSE BLDG FOUNDATION
REQUIREMENTS (5.2.5.A)**

- 4' min. width
- Shrubs (24" ht. min.)-30 inches on-center
- (1) Small Decorative or Ornamental Tree/ 20 LF
- 294 (bldg perimeter)/20= 14.7 or 15 Trees

CLUBHOUSE BLDG FOUNDATION PROVIDED

- 4' min width
- Shrubs (24" ht. min) at 30" on-center
- 18 Trees

**MAINTENANCE BLDG FOUNDATION
REQUIREMENTS (5.2.5.A)**

- 4' min. width
- Shrubs (24" ht. min.)-30 inches on-center
- (1) Small Decorative or Ornamental Tree/ 20 LF
- 146 (bldg perimeter)/20= 7.3 or 8 Trees

MAINTENANCE BLDG FOUNDATION PROVIDED

- 4' min width
- Shrubs (24" ht. min) at 30" on-center
- 2 Small Decorative or Ornamental Trees + 2 Canopy Trees
- + 4 Existing Canopy Trees = 8 Trees

**COMPACTOR 1 FOUNDATION
REQUIREMENTS (5.2.5.A)**

- 4' min. width
- Shrubs (24" ht. min.) -30 inches on-center
- (1) Small Decorative or Ornamental Tree/ 20 LF
- 113 (bldg perimeter)/20= 5.65 or 6 Trees

COMPACTOR 1 FOUNDATION PROVIDED

- 4' min width
- Shrubs (24" ht. min.) -30 inches on-center
- 6 Canopy Trees

**COMPACTOR 2 FOUNDATION
REQUIREMENTS (5.2.5.A)**

- 4' min. width
- Shrubs (24" ht. min.) -30 inches on-center
- (1) Small Decorative or Ornamental Tree/ 20 LF
- 113 (bldg perimeter)/20= 5.65 or 6 Trees

COMPACTOR 2 FOUNDATION PROVIDED

- 4' min width
- Shrubs (24" ht. min.) -30 inches on-center
- 3 Small Decorative or Ornamental Trees + 3 Canopy Trees= 6 Trees

**LONG TERM BIKE SHELTER 1 FOUNDATION
REQUIREMENTS (5.2.5.A)**

- 4' min. width
- Shrubs (24" ht. min.) -30 inches

NOTE:
THE PERIMETER OF ALL CURVED
PLANTING BEDS SHALL BE PLANTED WITH
A ROW OF SHRUBS AS SHOWN IN THE
PLANS AND AT THE SPACING SHOWN IN
THE PLANT LIST. INTERIOR PORTIONS OF
EACH BED SHALL BE PLANTED AT
APPROPRIATE SPACING ACCORDING TO
THIS PLANT SPACING DETAIL.

TREE ROOTBALL ANCHORING SYSTEM;
 INSTALL PER MANUFACTURER'S
 INSTALLATION INSTRUCTIONS;
 BY PLATIPUS EARTH ANCHORING
 SYSTEMS.

MIN. TREE PIT
2X ROOTBALL DIA.

Scale: NTS

39.5ft+ / 29.5in+	5 x type E, 35ft of galvanised wire, 1 x ratchet tensioner & 3 x mats
-------------------	---

TYPE	DIMENSIONS L X B X H (in)	MATERIALS	ANCHOR CABLE LENGTHS
A	3 X 1 X 1	Aluminium Alloy	2ft
B	5 X 1.5 X 1.5	Aluminium Alloy	2.5ft
C	6.5 X 2.5 X 2	Aluminium Alloy	4ft
D	10.5 X 3.5 X 3	Aluminium Alloy	5ft
E	13 X 8 X 3.5	Galvanised Spheroidal Graphite Iron	5ft

1. EXCAVATE OVERALL PLANTING HOLE TO DEPTH NECESSARY TO SET TOP OF ROOTBALL 6" ABOVE SURROUNDING FINISH GRADE. THIS IS THE ROOTBALL MOUND ELEVATION.
2. EXCAVATE A TRENCH TO AN ADDITIONAL 8" DEPTH AROUND THE ROOTBALL MOUND.
3. ASSURE PERCOLATION OF PLANTING HOLE PRIOR TO SETTING THE TREE. NOTIFY THE OWNER IN WRITING IF SATISFACTORY PERCOLATION IS NOT ACHIEVED.
4. CONSULT PLANTING-ANCHORS FOR APPROPRIATE PLANT-MATERIAL SPECIFICATIONS FOR EACH TREE. PROVIDE THE PROJECT SCOPE, PROVIDE A PRODUCT SUBMITTAL FOR EACH SEPARATE PRODUCT SPEC/KIT FOR APPROVAL.

4-LEG LAYOUT

Scale: NTS

Scale: NTS

- 4. FINISH GRADE AFTER SETTLING.

Scale: NTS

MATERIAL LEGEND

1

FIBER CEMENT LAP SIDING, 7" EXPOSURE, PAINTED

2

FIBER CEMENT LAP SIDING, 10" EXPOSURE, PAINTED

3

FIBER CEMENT PANEL, SMOOTH, PAINTED

4

FIBER CEMENT TRIM, SMOOTH, PAINTED

5

FIBER CEMENT LAP SIDING, 3" EXPOSURE, PAINTED

6

ARCHITECTURAL ASPHALT SHINGLES

7

STANDING SEAM METAL ROOF

GENERAL MATERIALS (UNO)

FIBER CEMENT TRIM : SMOOTH : PAINTED
ALL DOOR / WINDOW TRIM AT FIBER CEMENT WALLS
RE: DETAILS

SHUTTERS ARE SITE BUILT UNO. SEE SCHEDULES FOR
INFO RE MANUFACTURED SHUTTERS

SUBMIT SAMPLES FOR APPROVAL BY AOR

EXTERIOR COLORS

a - COLOR 1

b - COLOR 2

c - COLOR 3

d - COLOR 4

e - COLOR 5

G4

Architectural
Services, LLC

architecture | interiors | planning

1939 Hendricks Ave
Jacksonville, Florida 32207
904.353.5900 [a] 904.353.5968 [f]

PLANS, DESIGN CONCEPTS, WRITTEN MATERIALS &
DRAWINGS ARE NOT TO BE REPRODUCED, ALTERED,
COPIED IN ANY FORM OR MANNER, NOR ASSIGNED
TO ANY PARTY WITHOUT FIRST OBTAINING THE EXPRESS
WRITTEN PERMISSION AND CONSENT OF GROUP 4
DESIGN ARCHITECTURAL SERVICES LLC.

DO NOT SCALE THE DRAWINGS. IF NOT SHOWN, VERIFY
CORRECT DIMENSIONS WITH THE ARCHITECT. SCALE
NOTED IS FOR FULL "ANSI-D" SIZE PRINTS.

CONTRACTOR SHALL CHECK & VERIFY ALL JOB SITE
CONDITIONS.

© 2024 G4 Architectural Services LLC.

Not Valid for Permitting
Without Digital Signature,
Seal, and Date.

Issues and Revisions		No.	Date	By	Description
		01	00.00.23	G4	-
		02			
		03			
		04			
		05			
		06			
		07			
		08			
		09			

SUMMIT
CONTRACTING
GROUP, INC.

Project Number: XX.XXXX.XX

Drawn By: G4

Checked By: G4

Project Name:

CORPORATE REALTY

FLORIDIAN TOWN CENTER

APOPKA, FLORIDA

Drawing Name:

CLUBHOUSE

ELEVATIONS

ELEVATION C

CA300

28'-1 1/8"
27'-1 1/8"

CUPOLA
CUPOLA

FALSE BRG
BRG

13'-1 1/8"
12'-1 1/8"
+/-11'-0"

ENTRY
ENTRY
ENTRY

FALSE BRG
BRG
BOTTOM OF BEAM

0'-0"

MAIN

FIN FLR

3

PARTIAL FRONT ELEVATION
AT FRONT ENTRY

3/16" = 1'-0"

FALSE BRG
BRG

MAIN
MAIN

14'-1 1/8"
13'-1 1/8"

0'-0"

MAIN

FIN FLR

2

RIGHT SIDE ELEVATION

3/16" = 1'-0"

12'-1 1/8"
10'-1 1/8"

OFFICES/BREAK
BREAK

FALSE BRG
BRG

0'-0"

MAIN

FIN FLR

3

CA300

FALSE BRG
BRG

CUPOLA
CUPOLA

28'-1 1/8"
27'-1 1/8"

14'-1 1/8"
13'-1 1/8"

FITNESS
FITNESS

FALSE BRG
BRG

0'-0"

MAIN

FIN FLR



1

FRONT ELEVATION

3/16" = 1'-0"


© 2024 G4 Architectural Services LLC & Summit Contracting Group Inc. PLANS, DESIGN CONCEPTS, WRITTEN MATERIALS & DRAWINGS ARE NOT TO BE REPRODUCED, ALTERED, COPIED IN ANY FORM OR MANNER, NOR ASSIGNED TO ANY PARTY WITHOUT FIRST OBTAINING THE EXPRESS WRITTEN PERMISSION AND CONSENT OF GROUP 4 DESIGN, INC. & SUMMIT CONTRACTING GROUP INC.

© 2024 G4 Architectural Services LLC & Summit Contracting Group Inc. PLANS, DESIGN CONCEPTS, WRITTEN MATERIALS & DRAWINGS ARE NOT TO BE REPRODUCED, ALTERED, COPIED IN ANY FORM OR MANNER, NOR ASSIGNED TO ANY PARTY WITHOUT FIRST OBTAINING THE EXPRESS WRITTEN PERMISSION AND CONSENT OF GROUP 4 DESIGN, INC. & SUMMIT CONTRACTING GROUP INC.

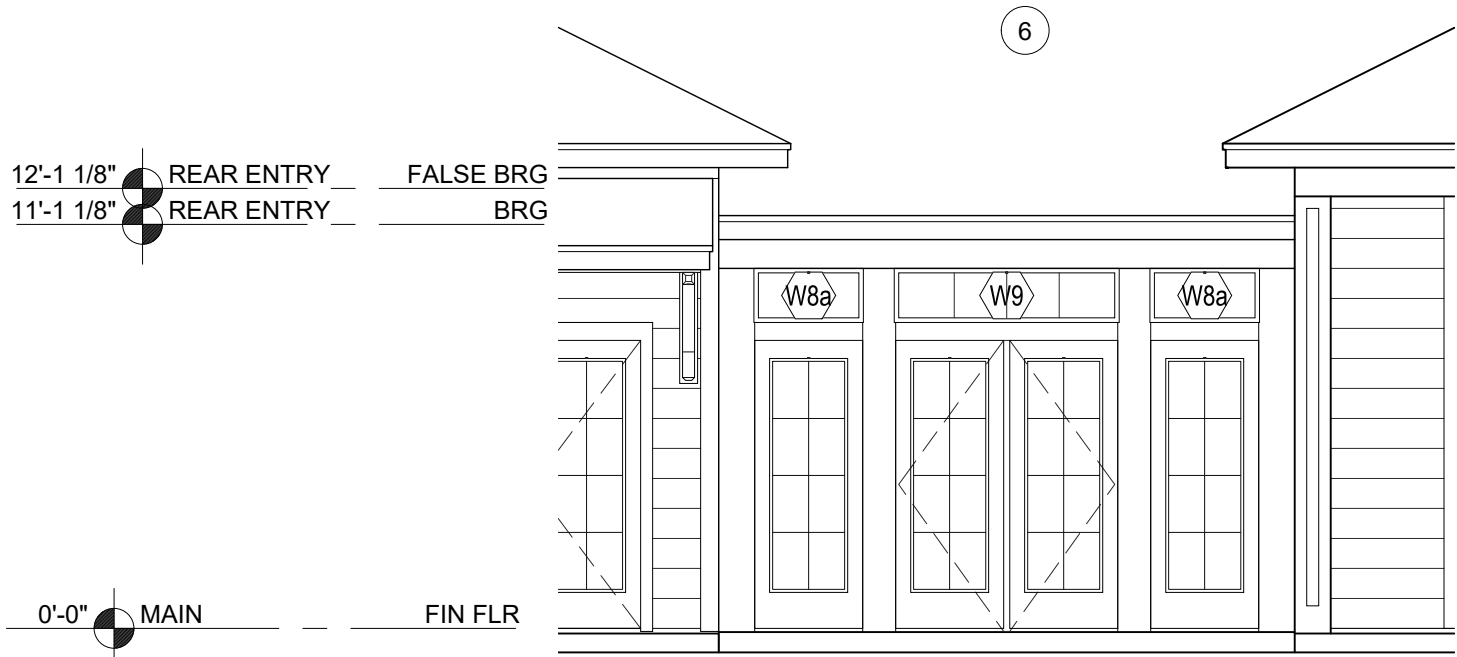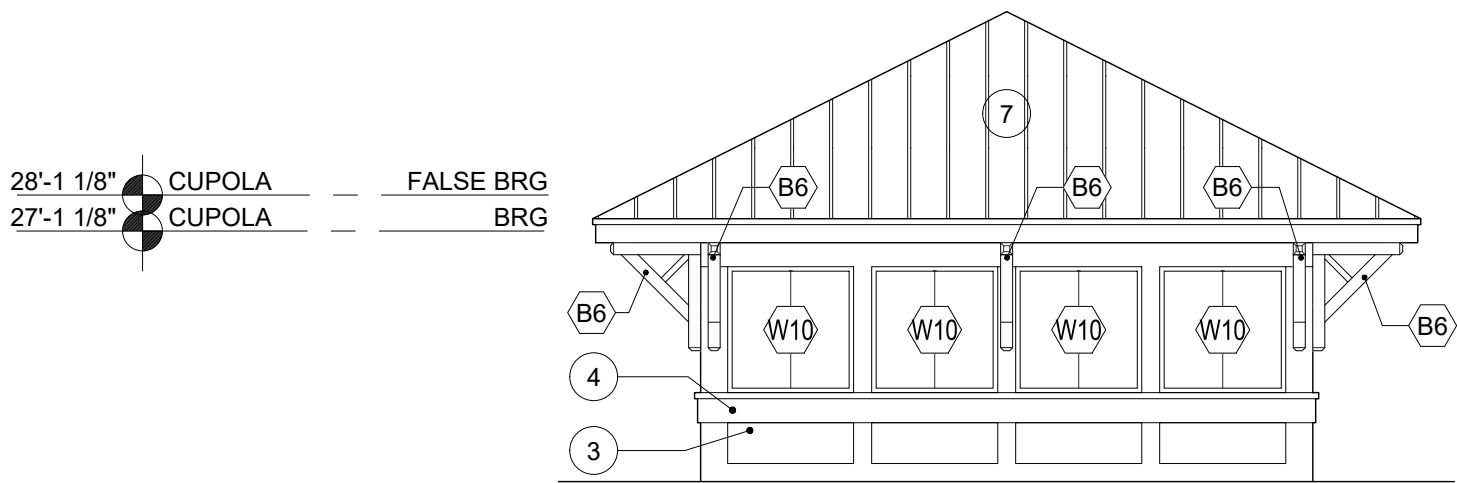


3 PARTIAL REAR ELEVATION
AT FRONT ENTRY

3/16" = 1'-0"

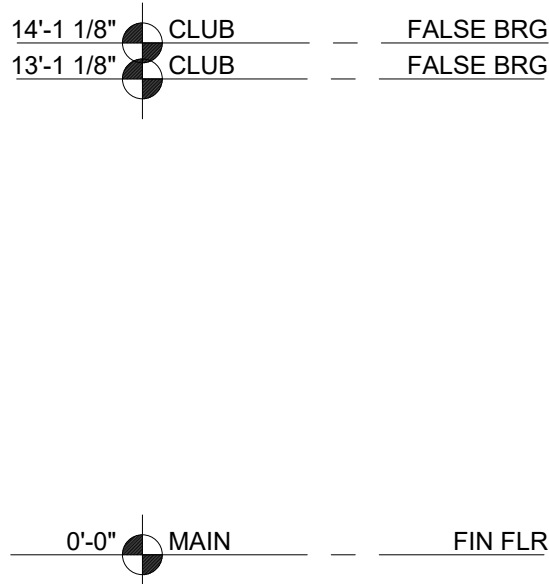


BOTTOM OF BEAM REAR ENTRY +/-10'-0"

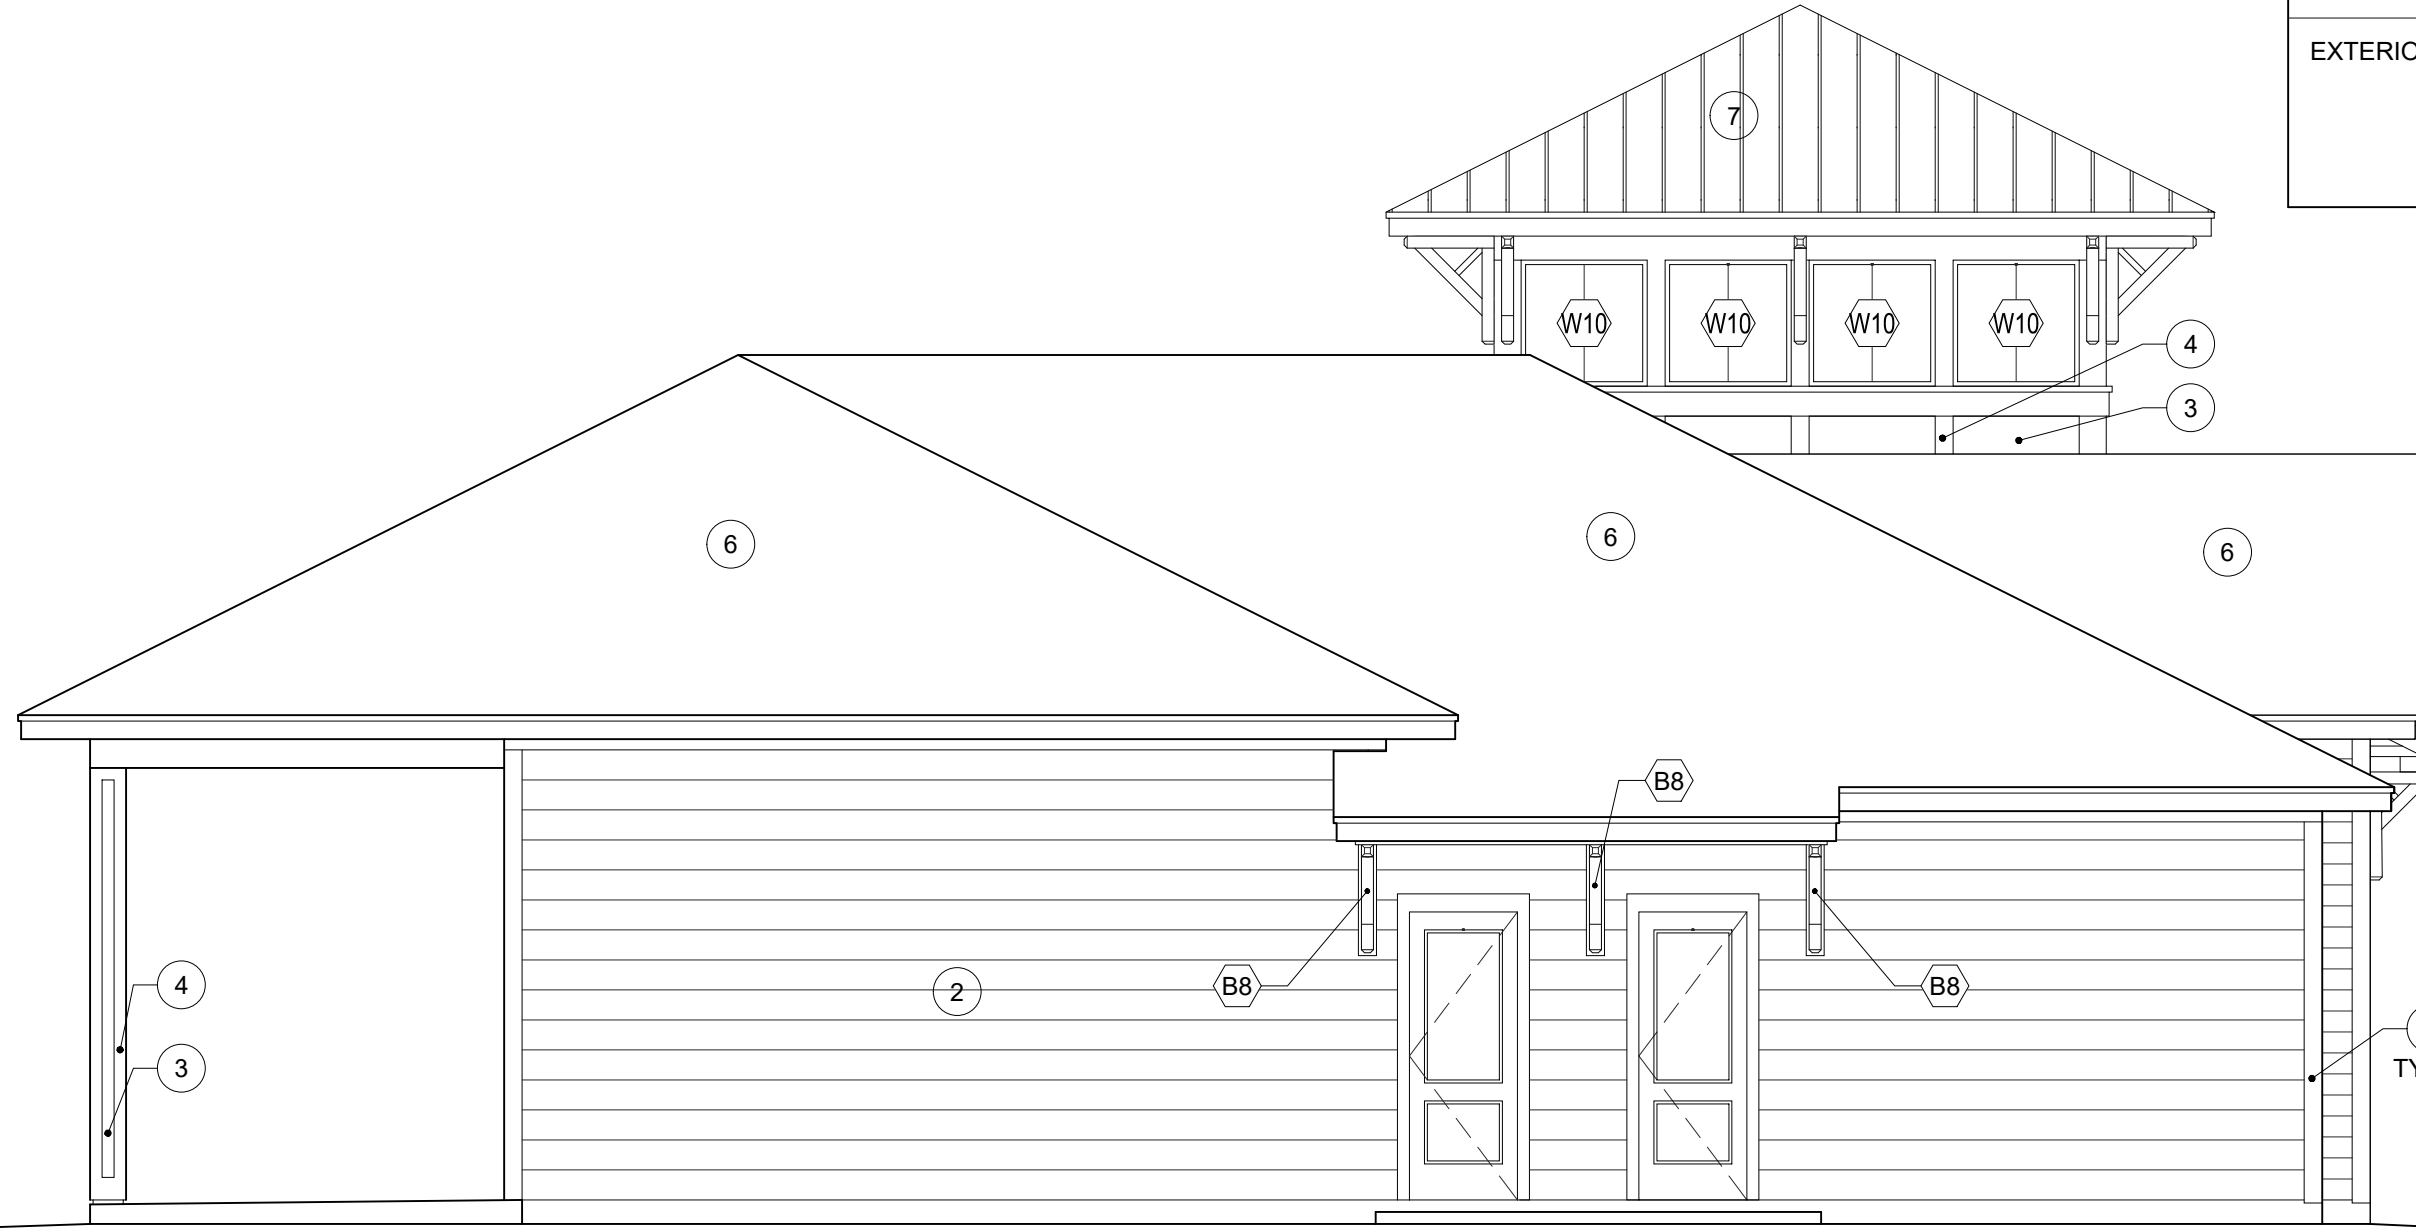

2 LEFT SIDE ELEVATION

3/16" = 1'-0"

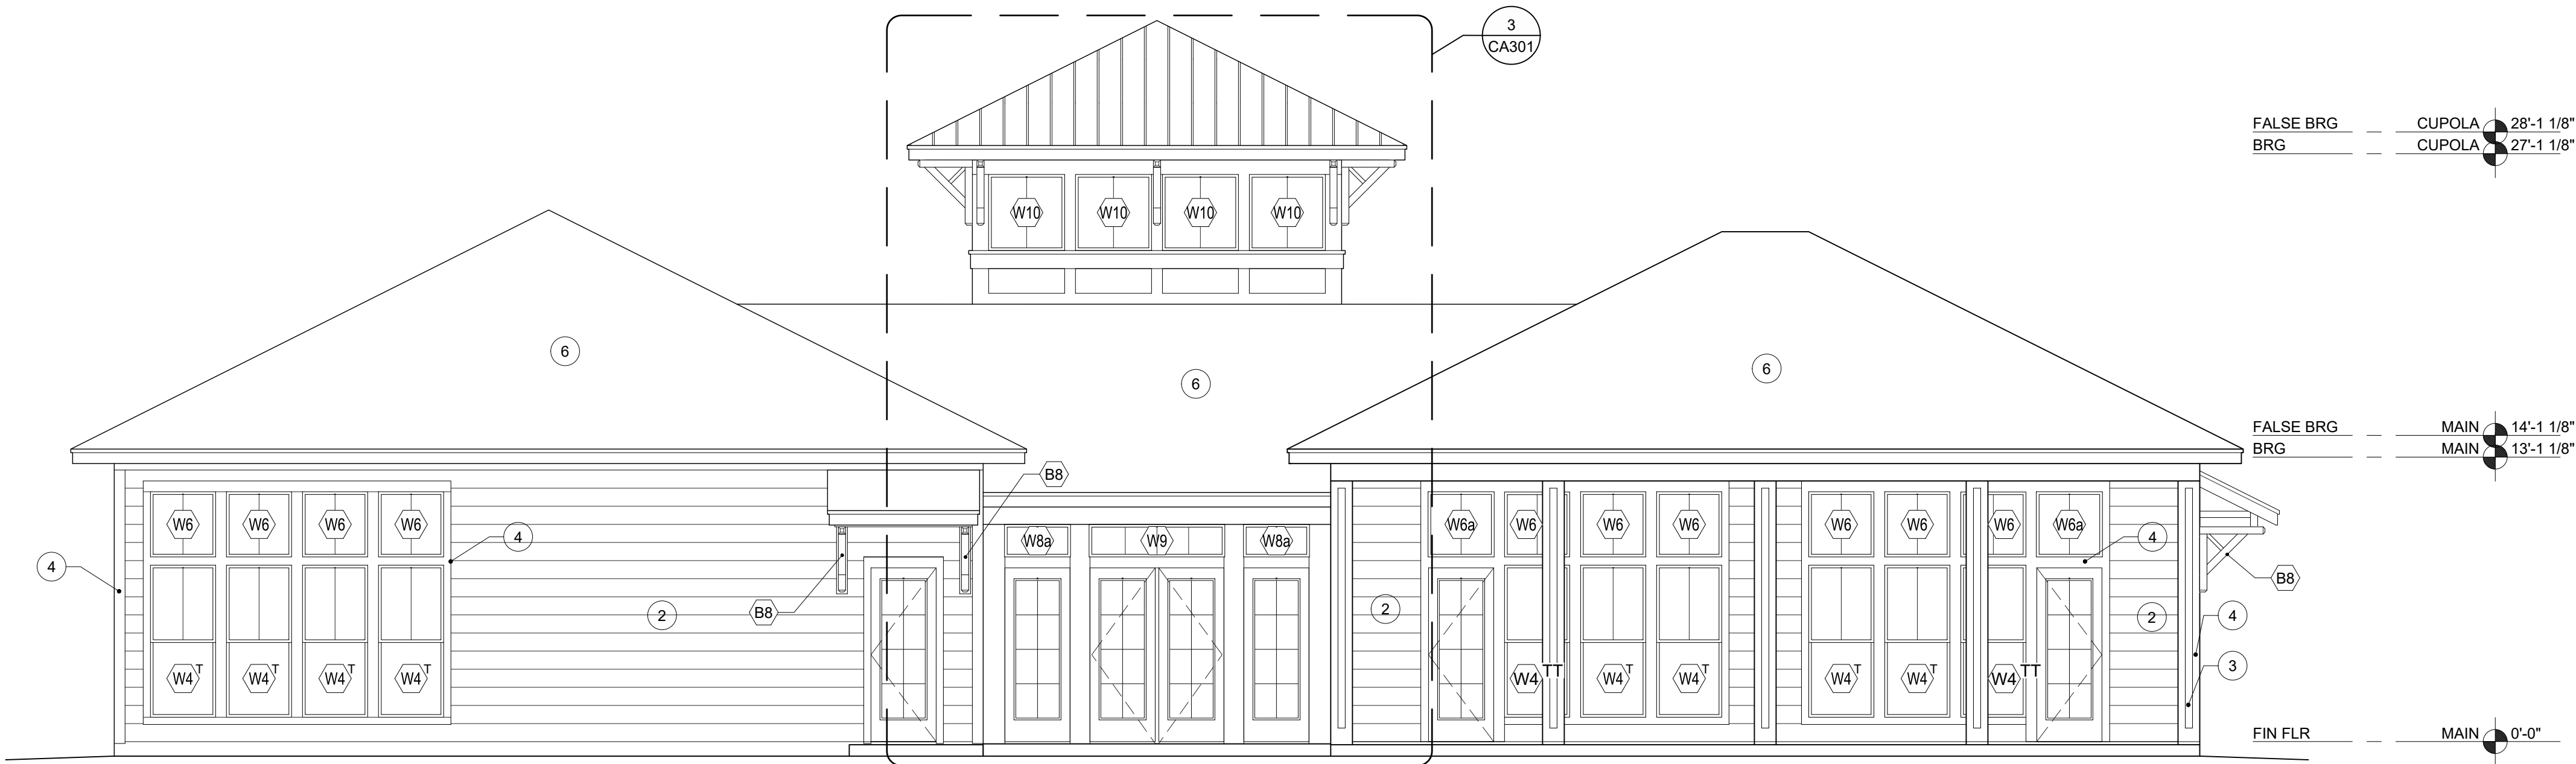

1 REAR ELEVATION

3/16" = 1'-0"

MATERIAL LEGEND	
1	FIBER CEMENT LAP SIDING, 7" EXPOSURE, PAINTED
2	FIBER CEMENT LAP SIDING, 10" EXPOSURE, PAINTED
3	FIBER CEMENT PANEL, SMOOTH, PAINTED
4	FIBER CEMENT TRIM, SMOOTH, PAINTED
5	FIBER CEMENT LAP SIDING, 3" EXPOSURE, PAINTED
6	ARCHITECTURAL ASPHALT SHINGLES
7	STANDING SEAM METAL ROOF
GENERAL MATERIALS (UNO)	
FIBER CEMENT TRIM : SMOOTH : PAINTED ALL DOOR / WINDOW TRIM AT FIBER CEMENT WALLS RE: DETAILS	
SHUTTERS ARE SITE BUILT UNO. SEE SCHEDULES FOR INFO RE MANUFACTURED SHUTTERS	
SUBMIT SAMPLES FOR APPROVAL BY AOR	
EXTERIOR COLORS	a - COLOR 1
	b - COLOR 2
	c - COLOR 3
	d - COLOR 4
	e - COLOR 5

G4

Architectural
Services, LLC

architecture | interiors | planning

1939 Hendricks Ave
Jacksonville, Florida 32207
904.353.5900 [a] 904.353.5968 [f]

PLANS, DESIGN CONCEPTS, WRITTEN MATERIALS & DRAWINGS ARE NOT TO BE REPRODUCED, ALTERED, COPIED IN ANY FORM OR MANNER, NOR ASSIGNED TO ANY PARTY WITHOUT FIRST OBTAINING THE EXPRESS WRITTEN PERMISSION AND CONSENT OF GROUP 4 DESIGN ARCHITECTURAL SERVICES LLC.

DO NOT SCALE THE DRAWINGS. IF NOT SHOWN, VERIFY CORRECT DIMENSIONS WITH THE ARCHITECT. SCALE NOTED IS FOR FULL "ANSI-D" SIZE PRINTS.

CONTRACTOR SHALL CHECK & VERIFY ALL JOB SITE CONDITIONS.

© 2024 G4 Architectural Services LLC.

Issues and Revisions		No Void for Permitting Without Digital Signature, Seal, and Date.	
		Revised By	Revised Date
No.	Revised By	Date	Description
01	-	00.00.23	G4 -
02			
03			
04			
05			
06			
07			
08			
09			

SUMMIT
CONTRACTING
GROUP, INC.

Project Number: XX.XXXX.XX

Drawn By: G4


Checked By: G4

Project Name:
CORPORATE REALTY
FLORIDIAN TOWN CENTER
APOPKA, FLORIDA

Drawing Name:
CLUBHOUSE
ELEVATIONS
ELEVATION C

CA301

© 2023 G4 Architectural Services LLC. & Summit Contracting Group Inc. PLANS, DESIGN CONCEPTS, WRITTEN MATERIALS & DRAWINGS ARE NOT TO BE REPRODUCED, ALTERED, COPIED IN ANY FORM OR MANNER, NOR ASSIGNED TO ANY PARTY WITHOUT FIRST OBTAINING THE EXPRESS WRITTEN PERMISSION AND CONSENT OF GROUP 4 DESIGN, INC. & SUMMIT CONTRACTING GROUP INC.

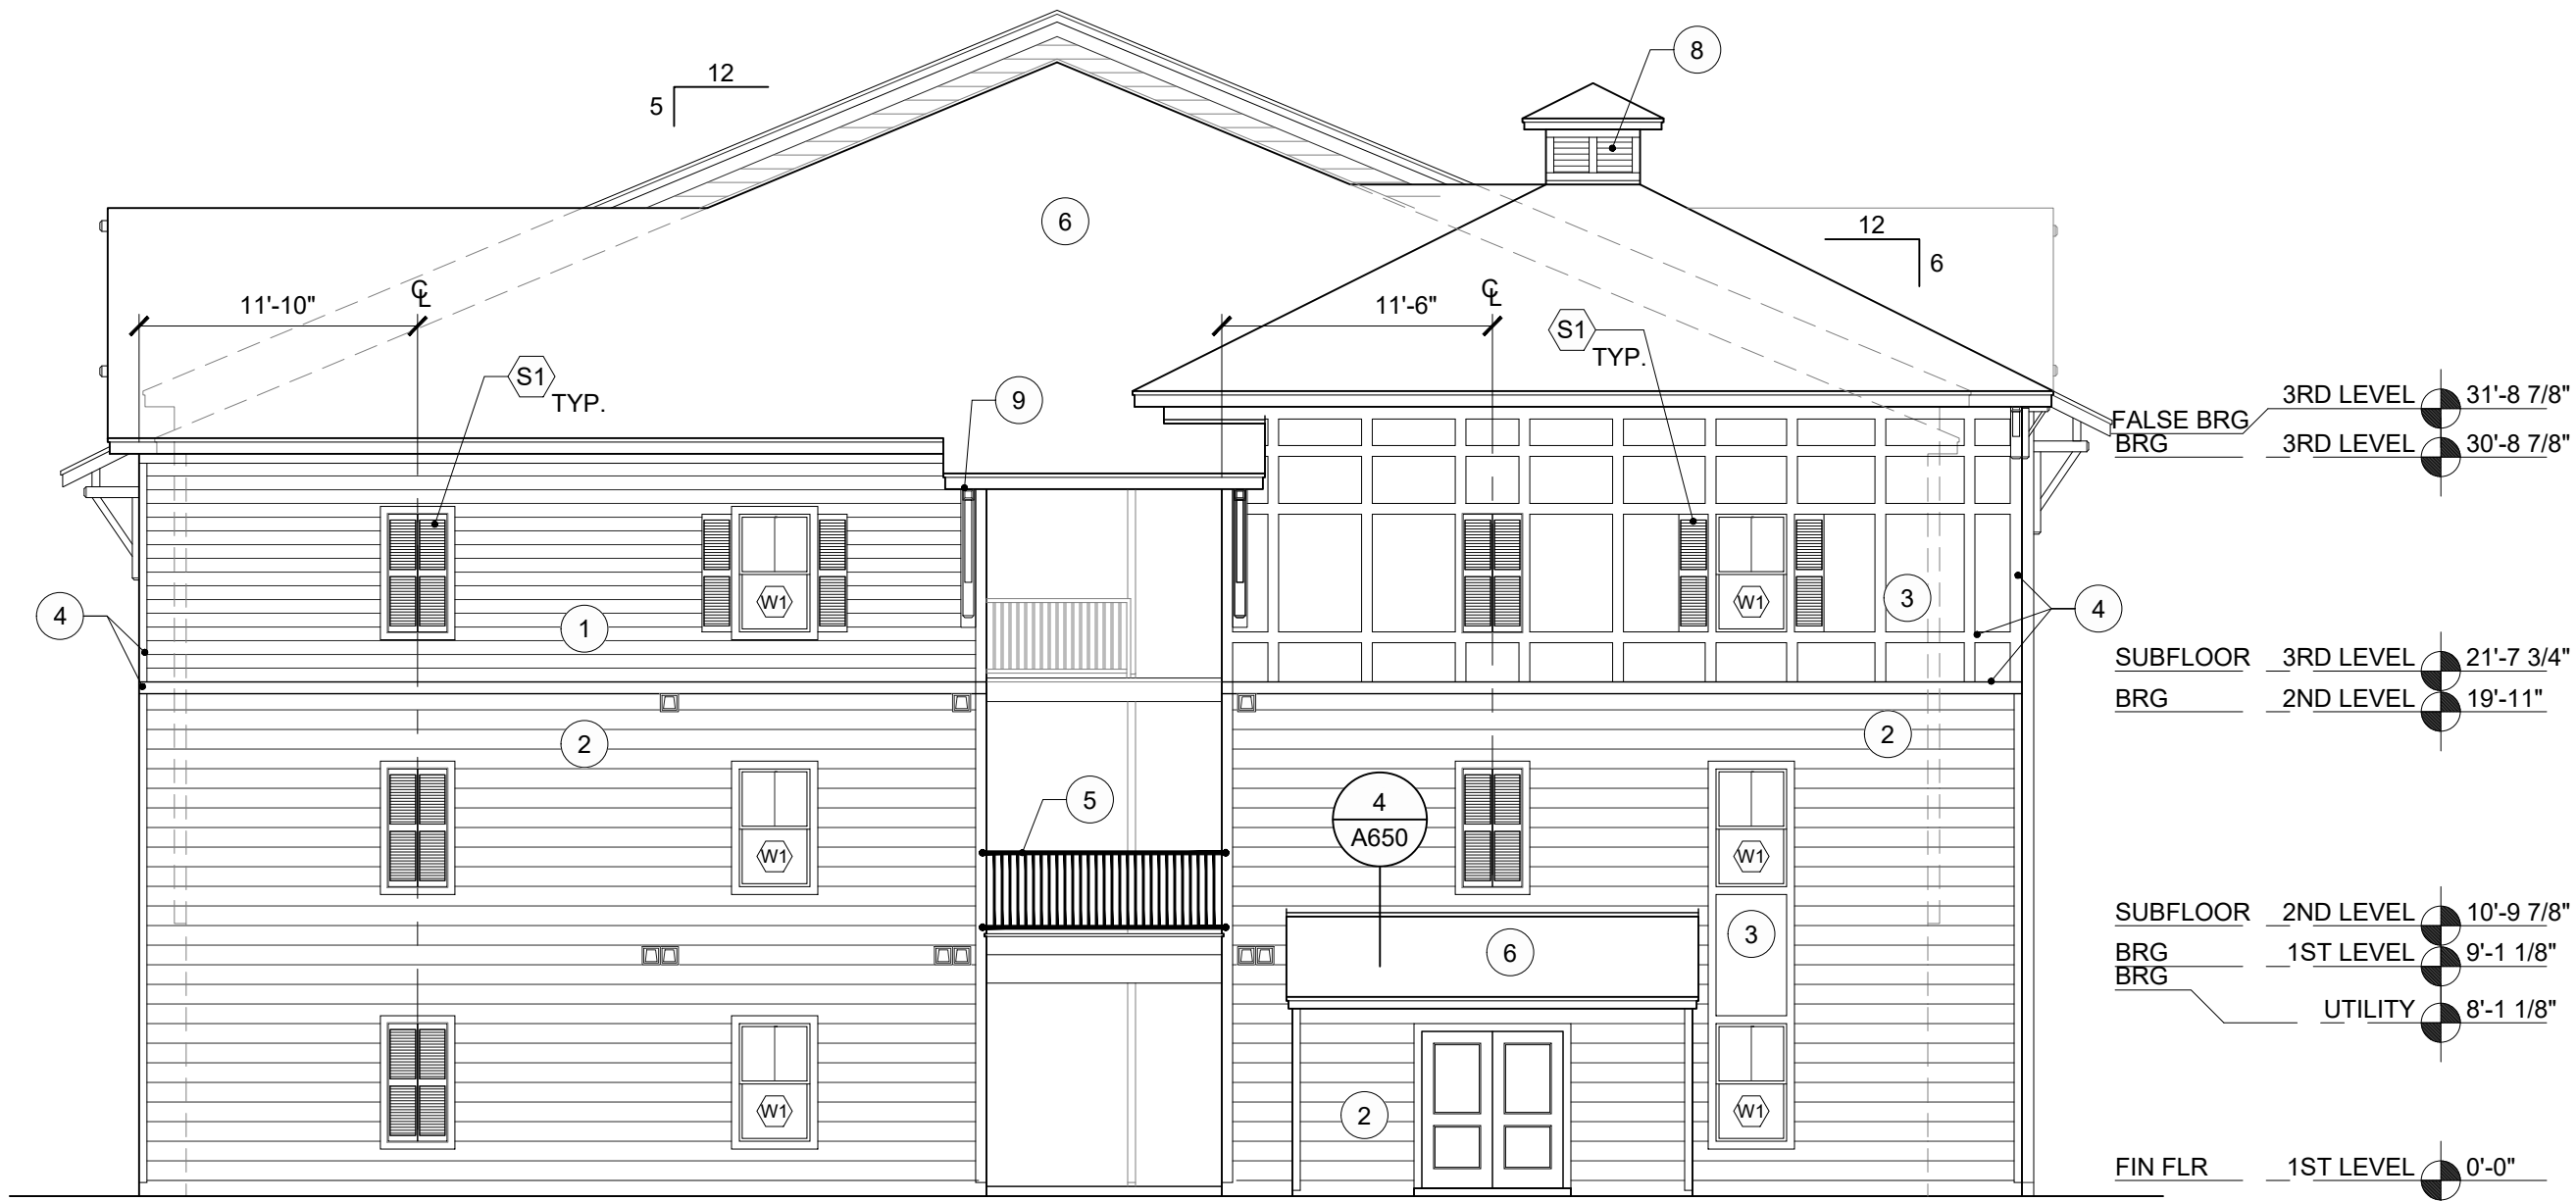

2 BUILDING MIX 3.1
EXTERIOR ELEVATION - LEFT
1/8" = 1'-0"



1 BUILDING MIX 3.1
EXTERIOR ELEVATION - REAR
1/8" = 1'-0"

MATERIAL LEGEND

1

FIBER CEMENT LAP SIDING, 7" EXPOSURE, PAINTED

2

FIBER CEMENT LAP SIDING, 10" EXPOSURE, PAINTED

3

FIBER CEMENT PANEL, SMOOTH, PAINTED

4

FIBER CEMENT TRIM, SMOOTH, PAINTED

5

42" HIGH ALUMINUM GUARDRAIL

6

ARCHITECTURAL ASPHALT SHINGLES

7

FIBER CEMENT BOARD AND BATTEN, SMOOTH, PAINTED

8

FIBER CEMENT LAP SIDING, 3" EXPOSURE, PAINTED

9

B1, PAINTED, RE: BRACKET SCHEDULE A701

10

B2, PAINTED, RE: BRACKET SCHEDULE A701

11

B3, PAINTED, RE: BRACKET SCHEDULE A701

12

B4, PAINTED, RE: BRACKET SCHEDULE A701

13

B5, PAINTED, RE: BRACKET SCHEDULE A701

GENERAL MATERIALS (UNO)

FIBER CEMENT TRIM : SMOOTH : PAINTED : 5/4" THICK U.N.O.
ALL DOOR / WINDOW TRIM AT FIBER CEMENT WALLS
RE: DETAILS

ALL FIBER CEMENT LAP SIDING: WOOD GRAIN TEXTURE

SUBMIT SAMPLES FOR APPROVAL BY AOR

EXTERIOR COLORS
a - COLOR 1
b - COLOR 2
c - COLOR 3
d - COLOR 4
e - COLOR 5

G4

Architectural Services, LLC

architecture | interiors | planning

1939 Hendricks Avenue
Jacksonville, Florida 32207
904.353.5900 [a] 904.353.5968 [f]

PLANS, DESIGN CONCEPTS, WRITTEN MATERIALS & DRAWINGS ARE NOT TO BE REPRODUCED, ALTERED, COPIED IN ANY FORM OR MANNER, NOR ASSIGNED TO ANY PARTY WITHOUT FIRST OBTAINING THE EXPRESS WRITTEN PERMISSION AND CONSENT OF GROUP 4 DESIGN ARCHITECTURAL SERVICES LLC.
DO NOT SCALE THE DRAWINGS. IF NOT SHOWN, VERIFY CORRECT DIMENSIONS WITH THE ARCHITECT. SCALE NOTED IS FOR FULL "ANSI-D" SIZE PRINTS.
CONTRACTOR SHALL CHECK & VERIFY ALL JOB SITE CONDITIONS.
© 2024 G4 Architectural Services LLC.

Not Valid for Permitting
Without Digital Signature,
Seal, and Date.

Issues and Revisions		No.	Date	By	Description
		01		G4	
		02			
		03			
		04			
		05			
		06			
		07			
		08			
		09			

SUMMIT

CONTRACTING

GROUP, INC.

Project Number: XX.XXXX.XX

Drawn By: G4

Checked By: G4


Project Name: CORPORATE REALTY
FLORIDIAN TOWN CENTER
APOPKA, FLORIDA

Drawing Name: BUILDING MIX 3.1
EXTERIOR ELEVATIONS
ELEVATION C

A331b

Page 135 of 653

© 2023 G4 Architectural Services LLC. & Summit Contracting Group Inc. PLANS, DESIGN CONCEPTS, WRITTEN MATERIALS & DRAWINGS ARE NOT TO BE REPRODUCED, ALTERED, COPIED IN ANY FORM OR MANNER, NOR ASSIGNED TO ANY PARTY WITHOUT FIRST OBTAINING THE EXPRESS WRITTEN PERMISSION AND CONSENT OF GROUP 4 DESIGN, INC. & SUMMIT CONTRACTING GROUP INC.

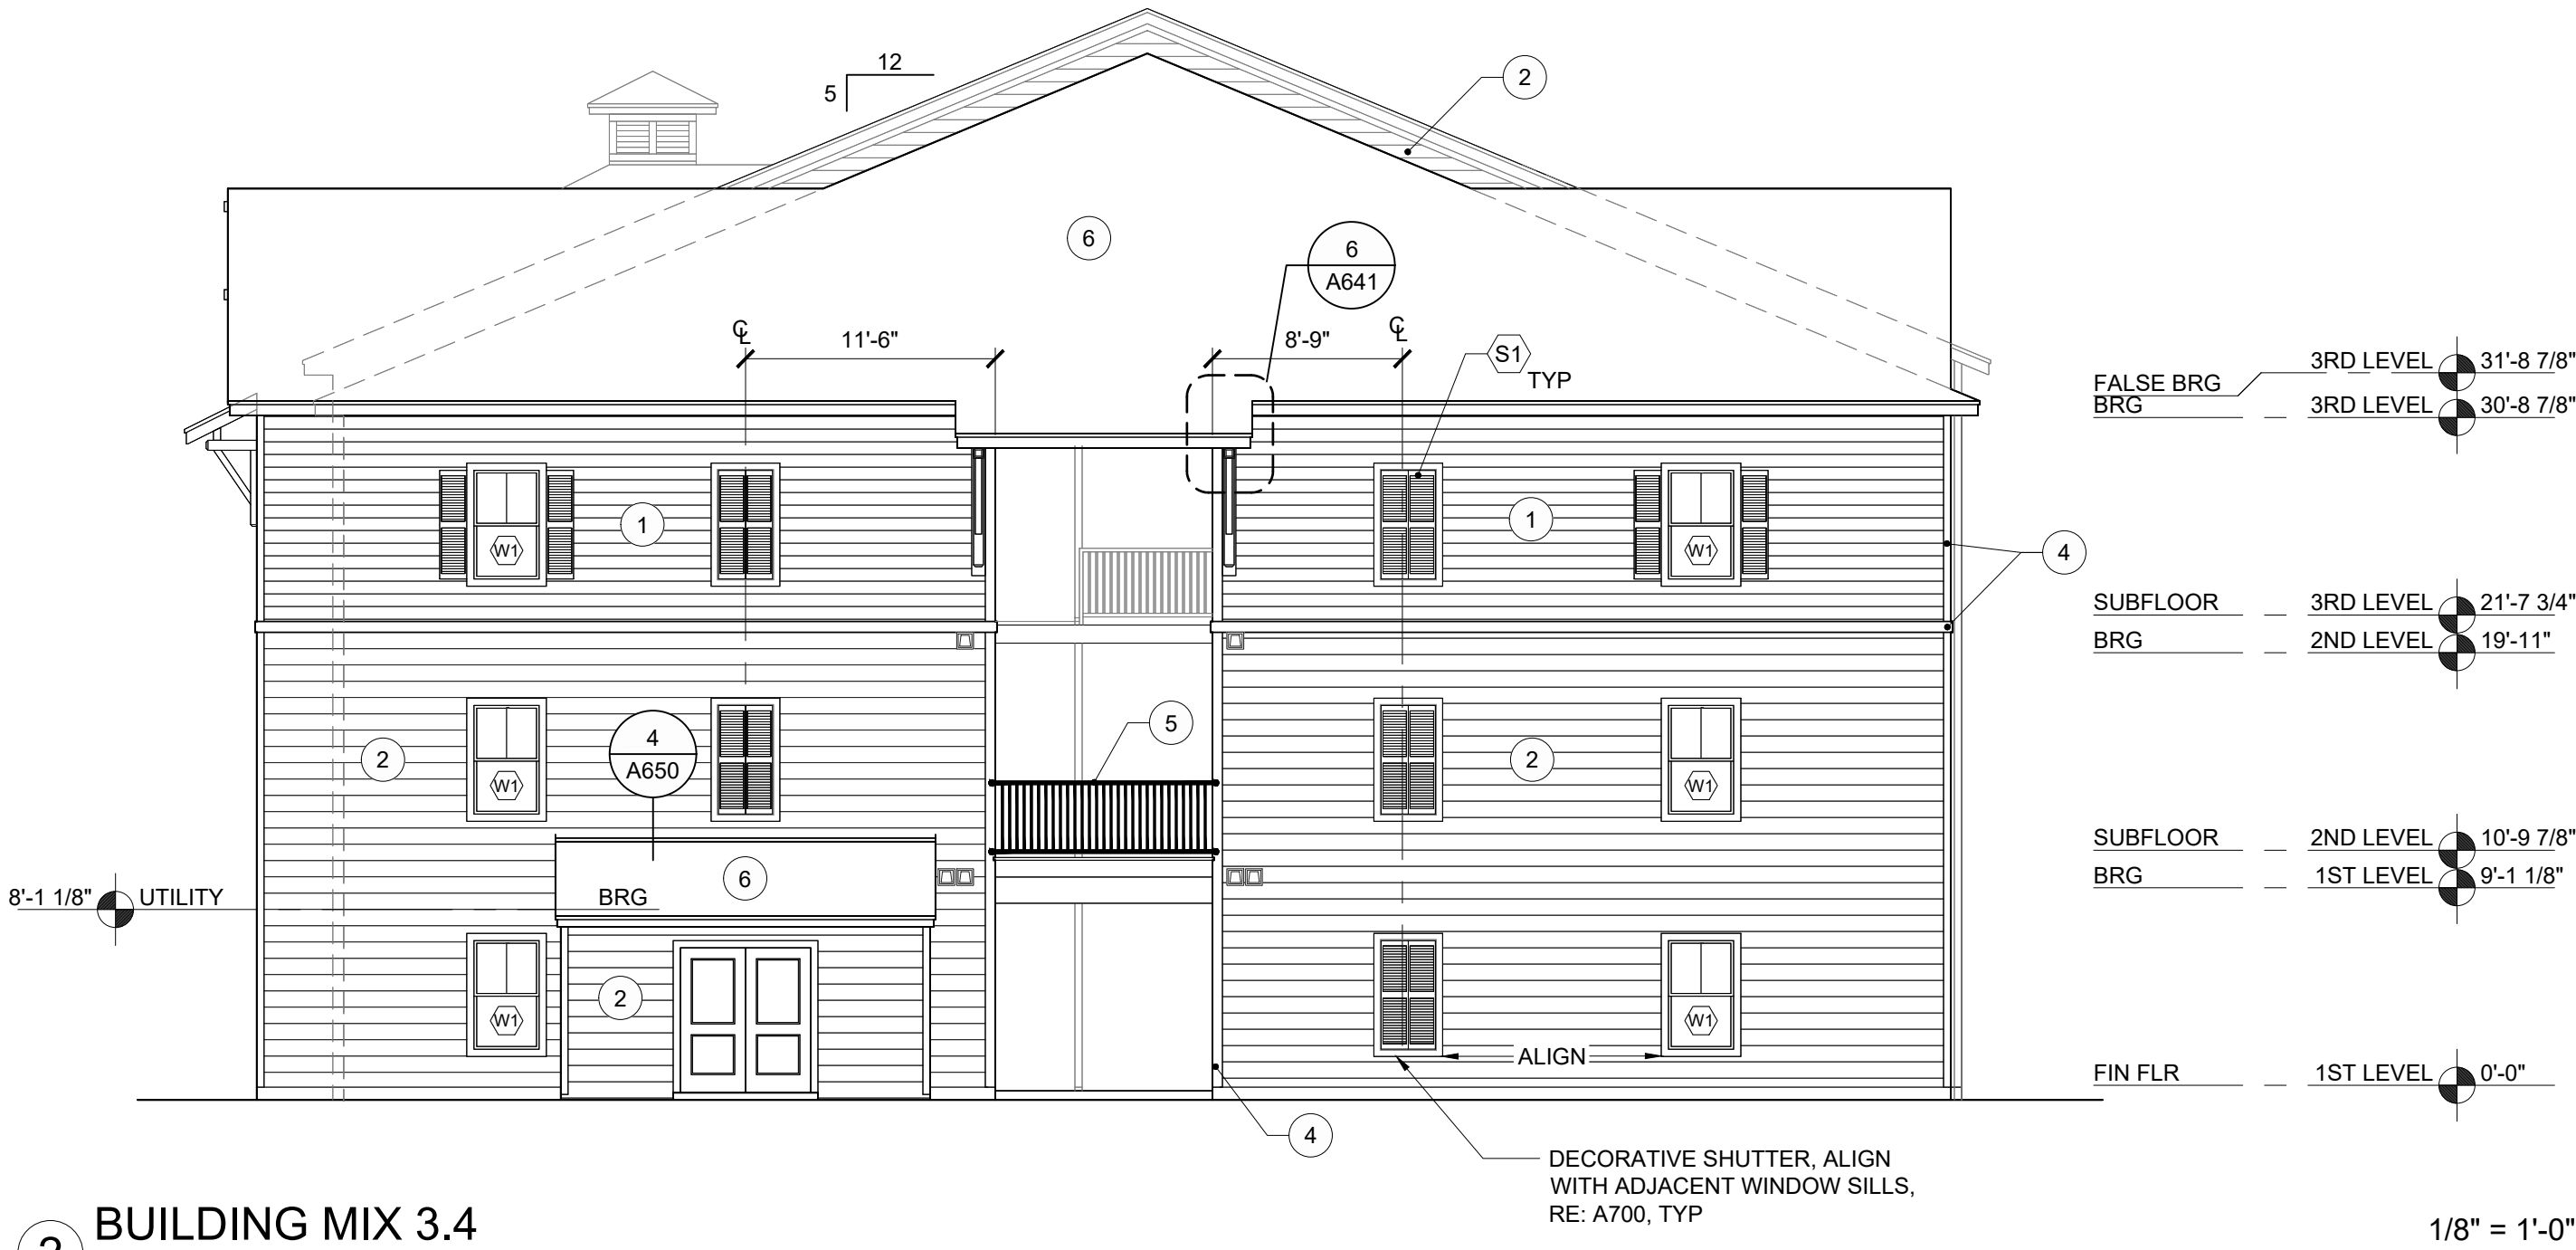

2 BUILDING MIX 3.4
EXTERIOR ELEVATION - RIGHT



1 BUILDING MIX 3.4
EXTERIOR ELEVATION - FRONT

MATERIAL LEGEND

- 1 FIBER CEMENT LAP SIDING, 7" EXPOSURE, PAINTED
 - 2 FIBER CEMENT LAP SIDING, 10" EXPOSURE, PAINTED
 - 3 FIBER CEMENT PANEL, SMOOTH, PAINTED
 - 4 FIBER CEMENT TRIM, SMOOTH, PAINTED
 - 5 42" HIGH ALUMINUM GUARDRAIL
 - 6 ARCHITECTURAL ASPHALT SHINGLES
 - 7 FIBER CEMENT BOARD AND BATTEN, SMOOTH, PAINTED
 - 8 FIBER CEMENT LAP SIDING, 3" EXPOSURE, PAINTED
 - 9 B1, PAINTED, RE: BRACKET SCHEDULE A701
 - 10 B2, PAINTED, RE: BRACKET SCHEDULE A701
 - 11 B3, PAINTED, RE: BRACKET SCHEDULE A701
 - 12 B4, PAINTED, RE: BRACKET SCHEDULE A701
 - 13 B5, PAINTED, RE: BRACKET SCHEDULE A701
- GENERAL MATERIALS (UNO)
- FIBER CEMENT TRIM : SMOOTH : PAINTED : 5/4" THICK U.N.O.
ALL DOOR / WINDOW TRIM AT FIBER CEMENT WALLS
RE: DETAILS
- ALL FIBER CEMENT LAP SIDING: WOOD GRAIN TEXTURE
- SUBMIT SAMPLES FOR APPROVAL BY AOR
- EXTERIOR COLORS
a - COLOR 1
b - COLOR 2
c - COLOR 3
d - COLOR 4
e - COLOR 5

G4

Architectural
Services, LLC


architecture | interiors | planning

1939 Hendricks Avenue
Jacksonville, Florida 32207
904.353.5900 [a] 904.353.5968 [f]

PLANS, DESIGN CONCEPTS, WRITTEN MATERIALS & DRAWINGS ARE NOT TO BE REPRODUCED, ALTERED, COPIED IN ANY FORM OR MANNER, NOR ASSIGNED TO ANY PARTY WITHOUT FIRST OBTAINING THE EXPRESS WRITTEN PERMISSION AND CONSENT OF GROUP 4 DESIGN ARCHITECTURAL SERVICES LLC.
DO NOT SCALE THE DRAWINGS. IF NOT SHOWN, VERIFY CORRECT DIMENSIONS WITH THE ARCHITECT. SCALE NOTED IS FOR FULL "ANSI-D" SIZE PRINTS.
CONTRACTOR SHALL CHECK & VERIFY ALL JOB SITE CONDITIONS.
© 2024 G4 Architectural Services LLC.

Not Valid for Permitting
Without Digital Signature,
Seal, and Date.


Issues and Revisions		Description	
No.	Date	By	
01		G4	
02			
03			
04			
05			
06			
07			
08			
09			

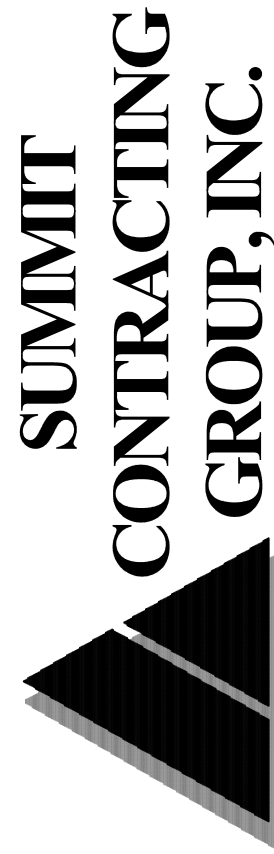

Project Number: XX.XXXX.XX
Drawn By: G4
Checked By: G4
Project Name:
CORPORATE REALTY
FLORIDIAN TOWN CENTER
APOPKA, FLORIDA
Drawing Name:
BUILDING MIX 3.4
EXTERIOR ELEVATIONS
ELEVATION C

A334a

© 2023 G4 Architectural Services LLC. & Summit Contracting Group Inc. PLANS, DESIGN CONCEPTS, WRITTEN MATERIALS & DRAWINGS ARE NOT TO BE REPRODUCED, ALTERED, COPIED IN ANY FORM OR MANNER, NOR ASSIGNED TO ANY PARTY WITHOUT FIRST OBTAINING THE EXPRESS WRITTEN PERMISSION AND CONSENT OF GROUP 4 DESIGN, INC. & SUMMIT CONTRACTING GROUP INC.

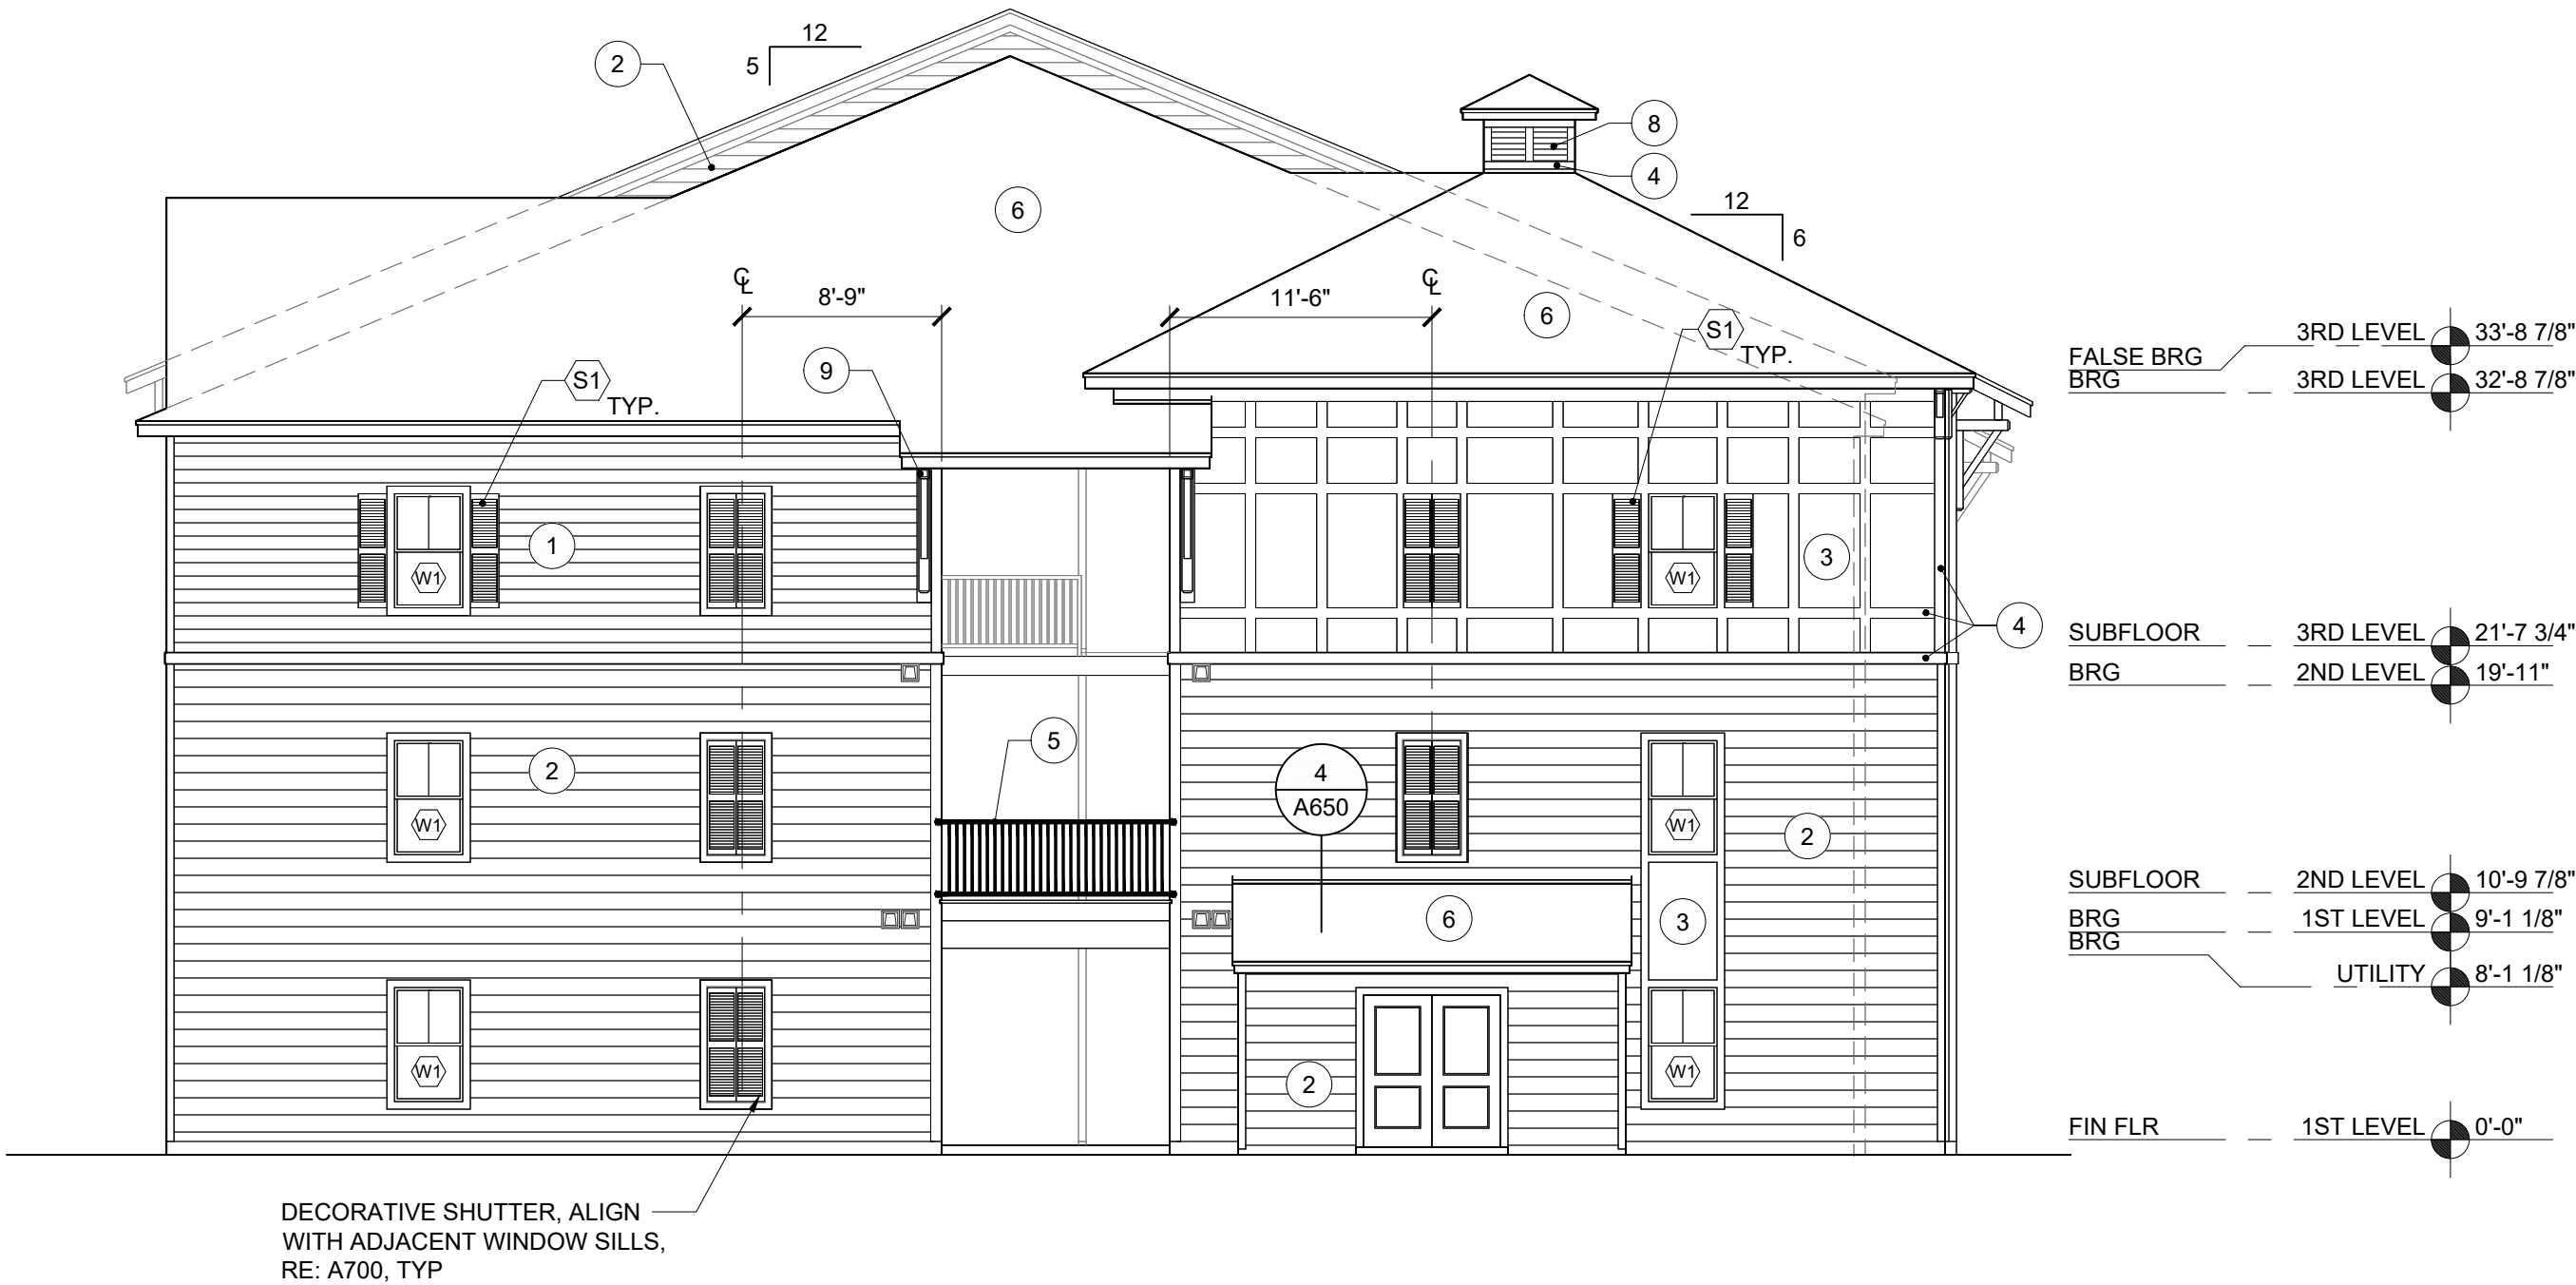

2 BUILDING MIX 3.4
EXTERIOR ELEVATION - LEFT

1/8" = 1'-0"



1 BUILDING MIX 3.4
EXTERIOR ELEVATION - REAR

1/8" = 1'-0"

MATERIAL LEGEND	
1	FIBER CEMENT LAP SIDING, 7" EXPOSURE, PAINTED
2	FIBER CEMENT LAP SIDING, 10" EXPOSURE, PAINTED
3	FIBER CEMENT PANEL, SMOOTH, PAINTED
4	FIBER CEMENT TRIM, SMOOTH, PAINTED
5	42" HIGH ALUMINUM GUARDRAIL
6	ARCHITECTURAL ASPHALT SHINGLES
7	FIBER CEMENT BOARD AND BATTEN, SMOOTH, PAINTED
8	FIBER CEMENT LAP SIDING, 3" EXPOSURE, PAINTED
9	B1, PAINTED, RE: BRACKET SCHEDULE A701
10	B2, PAINTED, RE: BRACKET SCHEDULE A701
11	B3, PAINTED, RE: BRACKET SCHEDULE A701
12	B4, PAINTED, RE: BRACKET SCHEDULE A701
13	B5, PAINTED, RE: BRACKET SCHEDULE A701
GENERAL MATERIALS (UNO)	
FIBER CEMENT TRIM : SMOOTH : PAINTED : 5/4" THICK U.N.O. ALL DOOR / WINDOW TRIM AT FIBER CEMENT WALLS RE: DETAILS	
ALL FIBER CEMENT LAP SIDING: WOOD GRAIN TEXTURE	
SUBMIT SAMPLES FOR APPROVAL BY AOR	
EXTERIOR COLORS a - COLOR 1 b - COLOR 2 c - COLOR 3 d - COLOR 4 e - COLOR 5	

G4

Architectural Services, LLC

architecture | interiors | planning

1939 Hendricks Avenue
Jacksonville, Florida 32207
904.353.5900 [a] 904.353.5968 [f]

PLANS, DESIGN CONCEPTS, WRITTEN MATERIALS & DRAWINGS ARE NOT TO BE REPRODUCED, ALTERED, COPIED IN ANY FORM OR MANNER, NOR ASSIGNED TO ANY PARTY WITHOUT FIRST OBTAINING THE EXPRESS WRITTEN PERMISSION AND CONSENT OF GROUP 4 DESIGN ARCHITECTURAL SERVICES LLC.
DO NOT SCALE THE DRAWINGS. IF NOT SHOWN, VERIFY CORRECT DIMENSIONS WITH THE ARCHITECT. SCALE NOTED IS FOR FULL "ANSI-D" SIZE PRINTS.
CONTRACTOR SHALL CHECK & VERIFY ALL JOB SITE CONDITIONS.
© 2024 G4 Architectural Services LLC.

Issues and Revisions		By		Date		Description	
No.	Drawn						
01			G4				
02							
03							
04							
05							
06							
07							
08							
09							

SUMMIT CONTRACTING GROUP, INC.

Project Number: XX.XXXX.XX

Drawn By: G4

Checked By: G4


Project Name: CORPORATE REALTY
FLORIDIAN TOWN CENTER
APOPKA, FLORIDA

Drawing Name: BUILDING MIX 3.4
EXTERIOR ELEVATIONS
ELEVATION C

A334b


© 2023 G4 Architectural Services LLC. & Summit Contracting Group Inc. PLANS, DESIGN CONCEPTS, WRITTEN MATERIALS & DRAWINGS ARE NOT TO BE REPRODUCED, ALTERED, COPIED IN ANY FORM OR MANNER, NOR ASSIGNED TO ANY PARTY WITHOUT FIRST OBTAINING THE EXPRESS WRITTEN PERMISSION AND CONSENT OF GROUP 4 DESIGN, INC. & SUMMIT CONTRACTING GROUP INC.

MATERIAL LEGEND	
1	FIBER CEMENT LAP SIDING, 7" EXPOSURE, PAINTED
2	FIBER CEMENT PANEL, SMOOTH, PAINTED
3	FIBER CEMENT TRIM, SMOOTH, PAINTED
4	ARCHITECTURAL ASPHALT SHINGLES
REFER TO SHEET A300 FOR EXTERIOR COLOR DESTINATIONS.	
MAILBOX BASIS OF DESIGN IS FLORENCE CORPORATION MODELS. ALL MAIL KEYS TO BE PROVIDED AT 54" AFF AND MAIL SLOT AT 48" AFF MAXIMUM.	

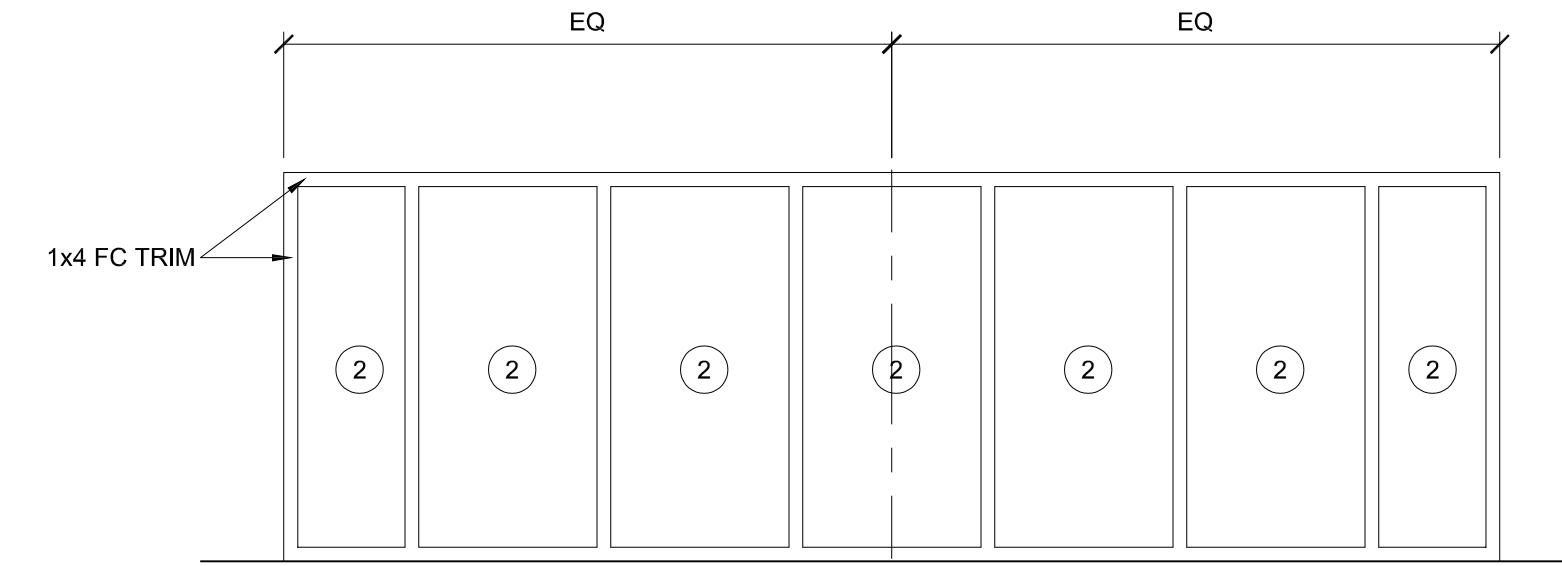


6 INTERIOR ELEVATION
*PARCEL LOCKERS NOT SHOWN FOR CLARITY

1/4" = 1'-0"

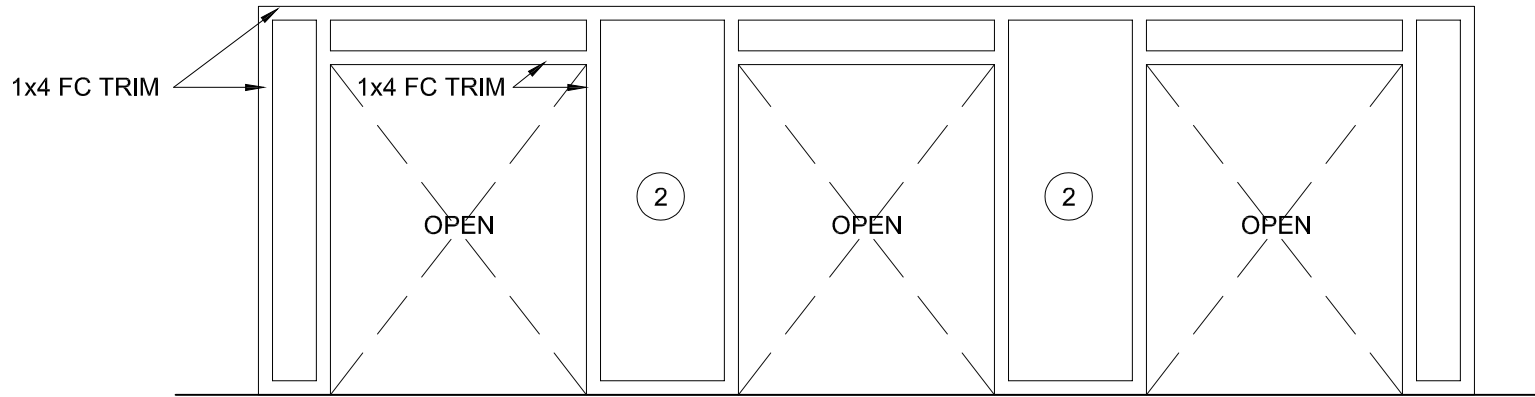


5 INTERIOR ELEVATION

1/4" = 1'-0"

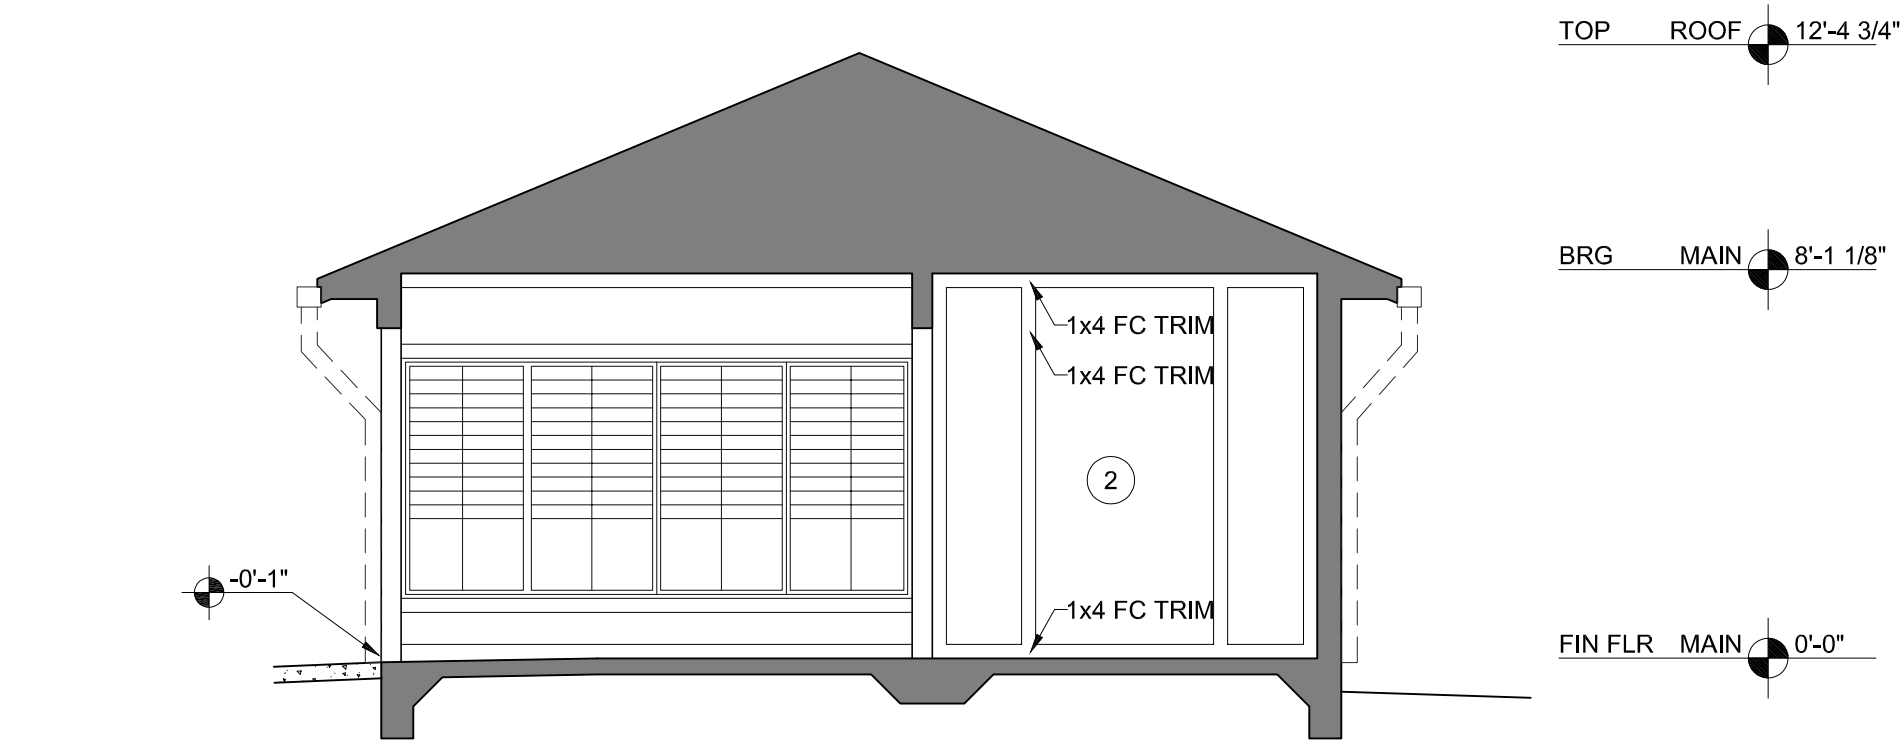


4 MAIL KIOSK - SECTION

1/4" = 1'-0"

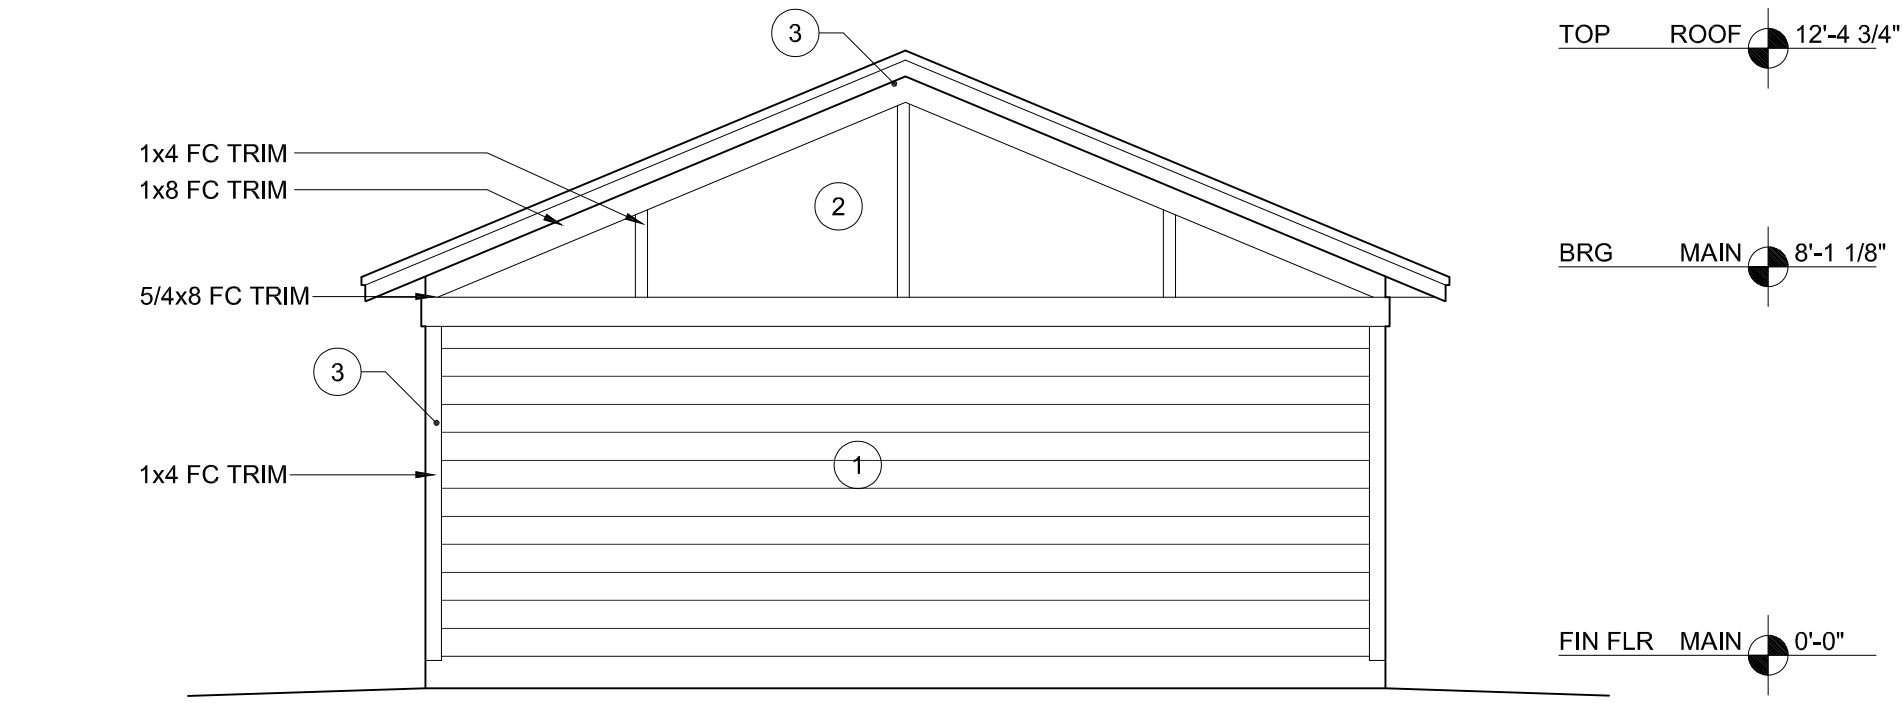


3 MAIL KIOSK - ELEVATION

1/4" = 1'-0"

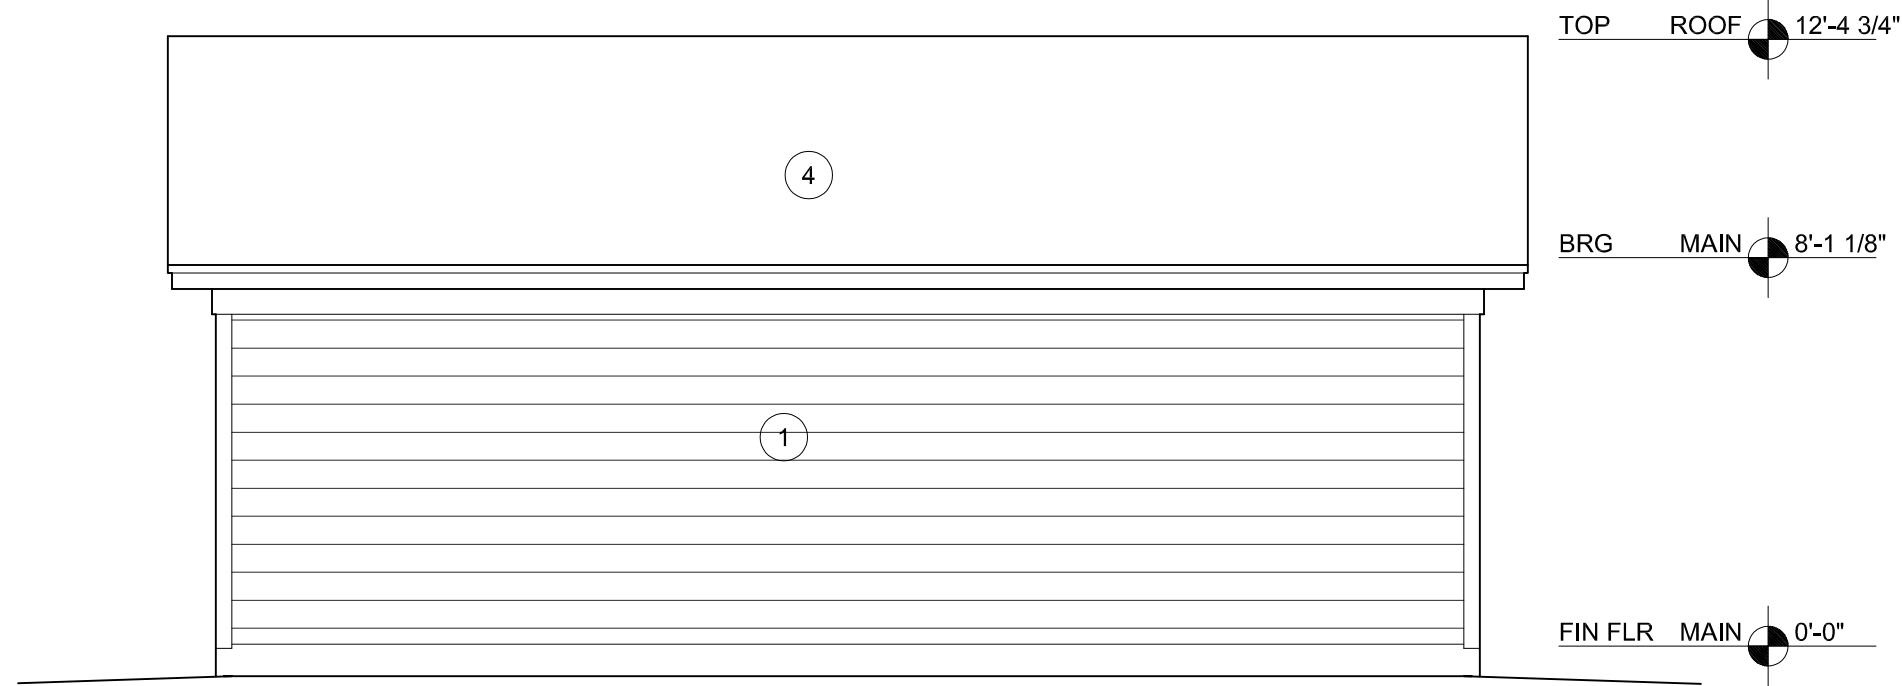

2 MAIL KIOSK - ELEVATION

1/4" = 1'-0"

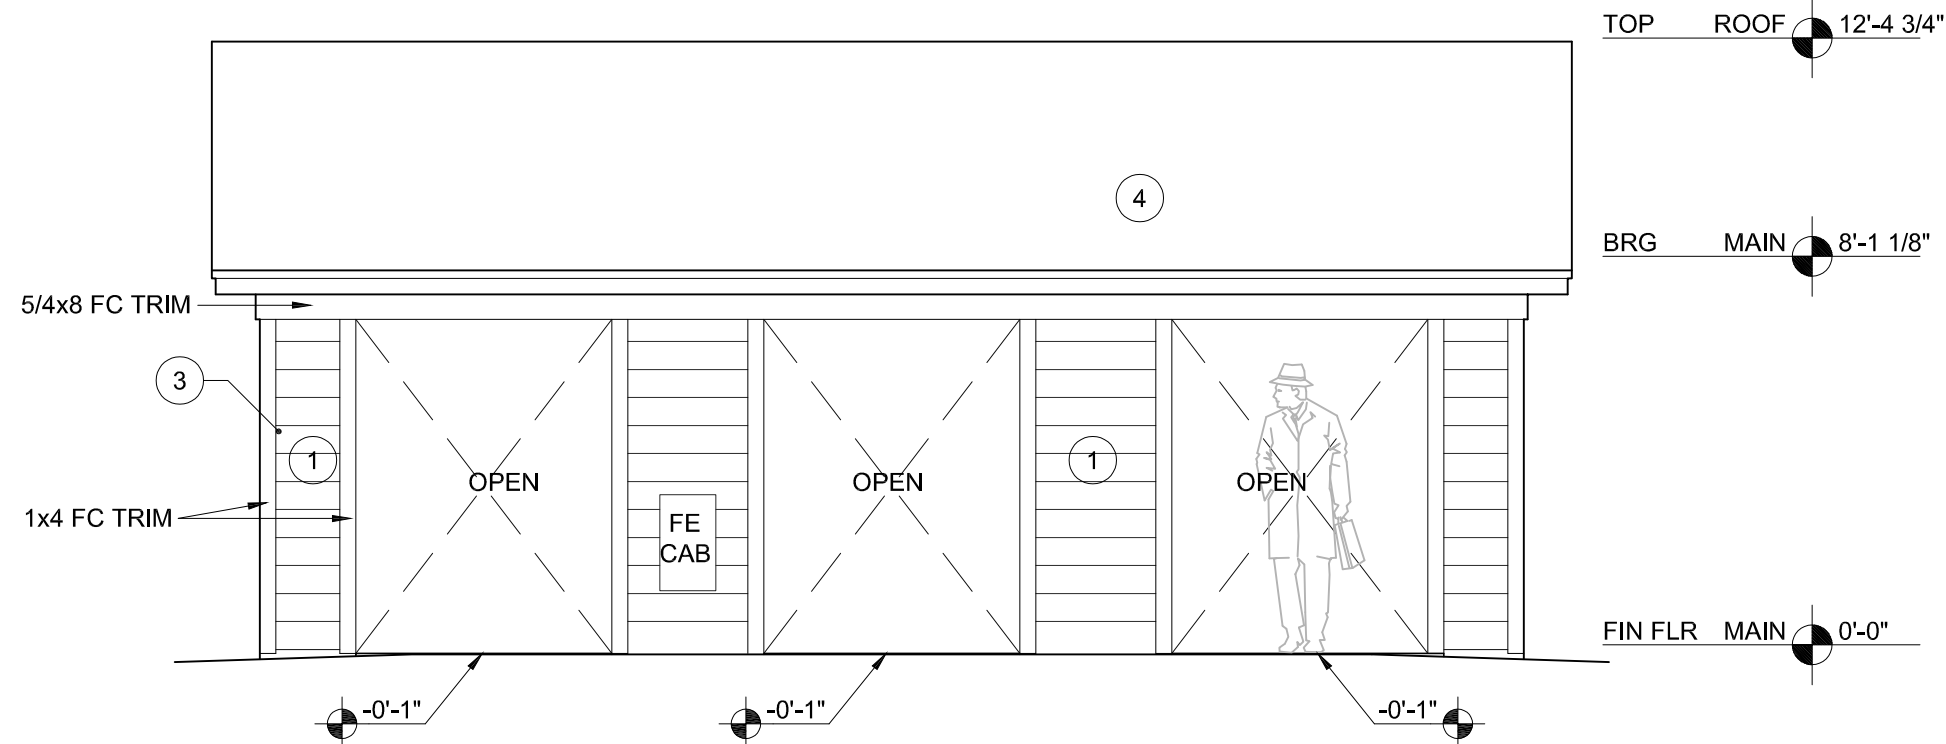

1 MAIL KIOSK - ELEVATION

1/4" = 1'-0"

G4

Architectural
Services, LLC

architecture | interiors | planning

1939 Hendricks Avenue
Jacksonville, Florida 32207
904.353.5900 [a] 904.353.5968 [f]

PLANS, DESIGN CONCEPTS, WRITTEN MATERIALS & DRAWINGS ARE NOT TO BE REPRODUCED, ALTERED, COPIED IN ANY FORM OR MANNER, NOR ASSIGNED TO ANY PARTY WITHOUT FIRST OBTAINING THE EXPRESS WRITTEN PERMISSION AND CONSENT OF GROUP 4 DESIGN ARCHITECTURAL SERVICES LLC.

DO NOT SCALE THE DRAWINGS. IF NOT SHOWN, VERIFY CORRECT DIMENSIONS WITH THE ARCHITECT. SCALE NOTED IS FOR FULL "ANSI-D" SIZE PRINTS.

CONTRACTOR SHALL CHECK & VERIFY ALL JOB SITE CONDITIONS.

© 2024 G4 Architectural Services LLC.


Not Valid for Permitting
Without Digital Signature,
Seal, and Date.

Issues and Revisions		By	Date	Description
No.	Date/Δ	By	Date	Description
01	-	G4	-	
02				
03				
04				
05				
06				
07				
08				
09				


SUMMIT
CONTRACTING
GROUP, INC.

Project Number: XX.XXXX.XX
Drawn By: G4
Checked By: G4
Project Name:
CORPORATE REALTY
FLORIDIAN TOWN CENTER
APOPKA, FLORIDA
Drawing Name:
MAIL KIOSK W/ PACKAGE ROOM
ELEVATIONS & SECTIONS


© 2023 G4 Architectural Services LLC & Summit Contracting Group Inc. PLANS, DESIGN CONCEPTS, WRITTEN MATERIALS & DRAWINGS ARE NOT TO BE REPRODUCED, ALTERED, COPIED IN ANY FORM OR MANNER, NOR ASSIGNED TO ANY PARTY WITHOUT FIRST OBTAINING THE EXPRESS WRITTEN PERMISSION AND CONSENT OF GROUP 4 DESIGN ARCHITECTURAL SERVICES LLC.

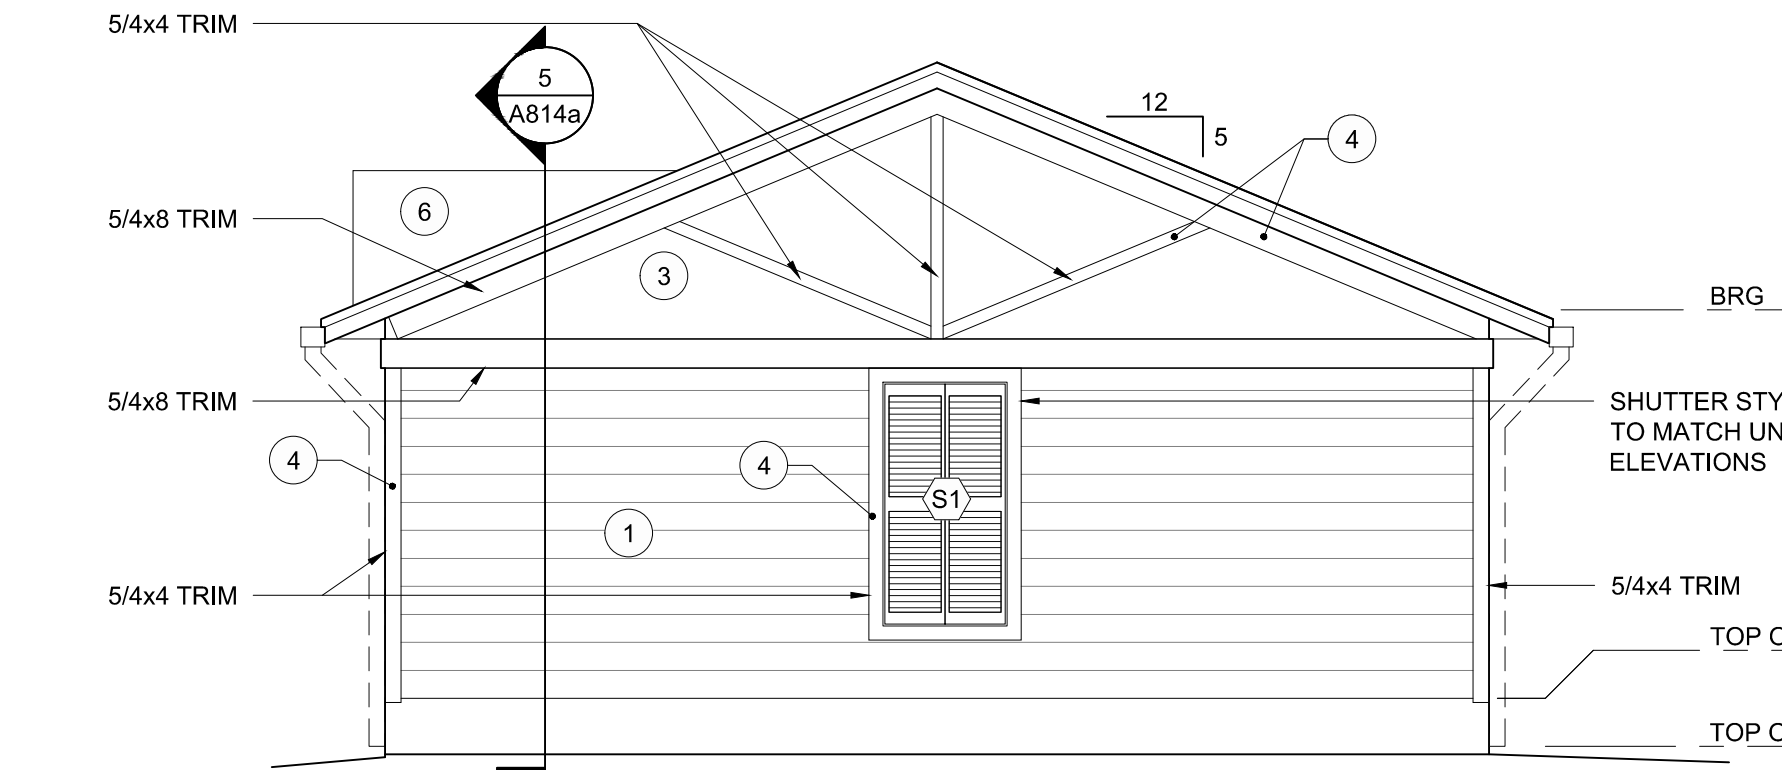


5 GARAGE - SIDE ELEVATION
5 BAY | STANDARD
1/4" = 1'-0"

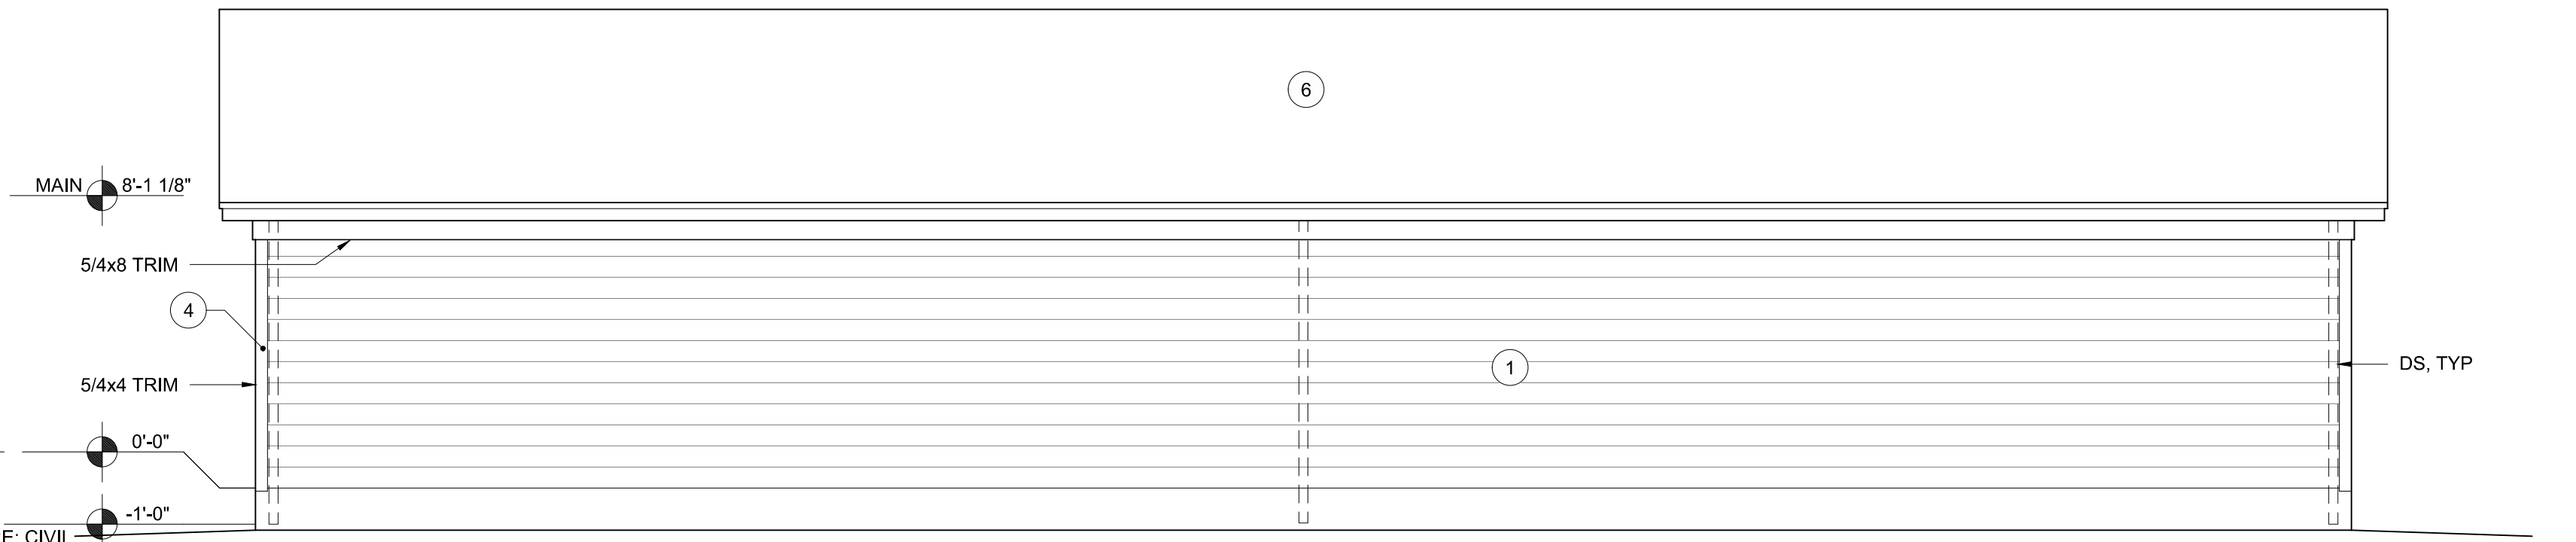

3 GARAGE - REAR ELEVATION
5 BAY | STANDARD
1/4" = 1'-0"

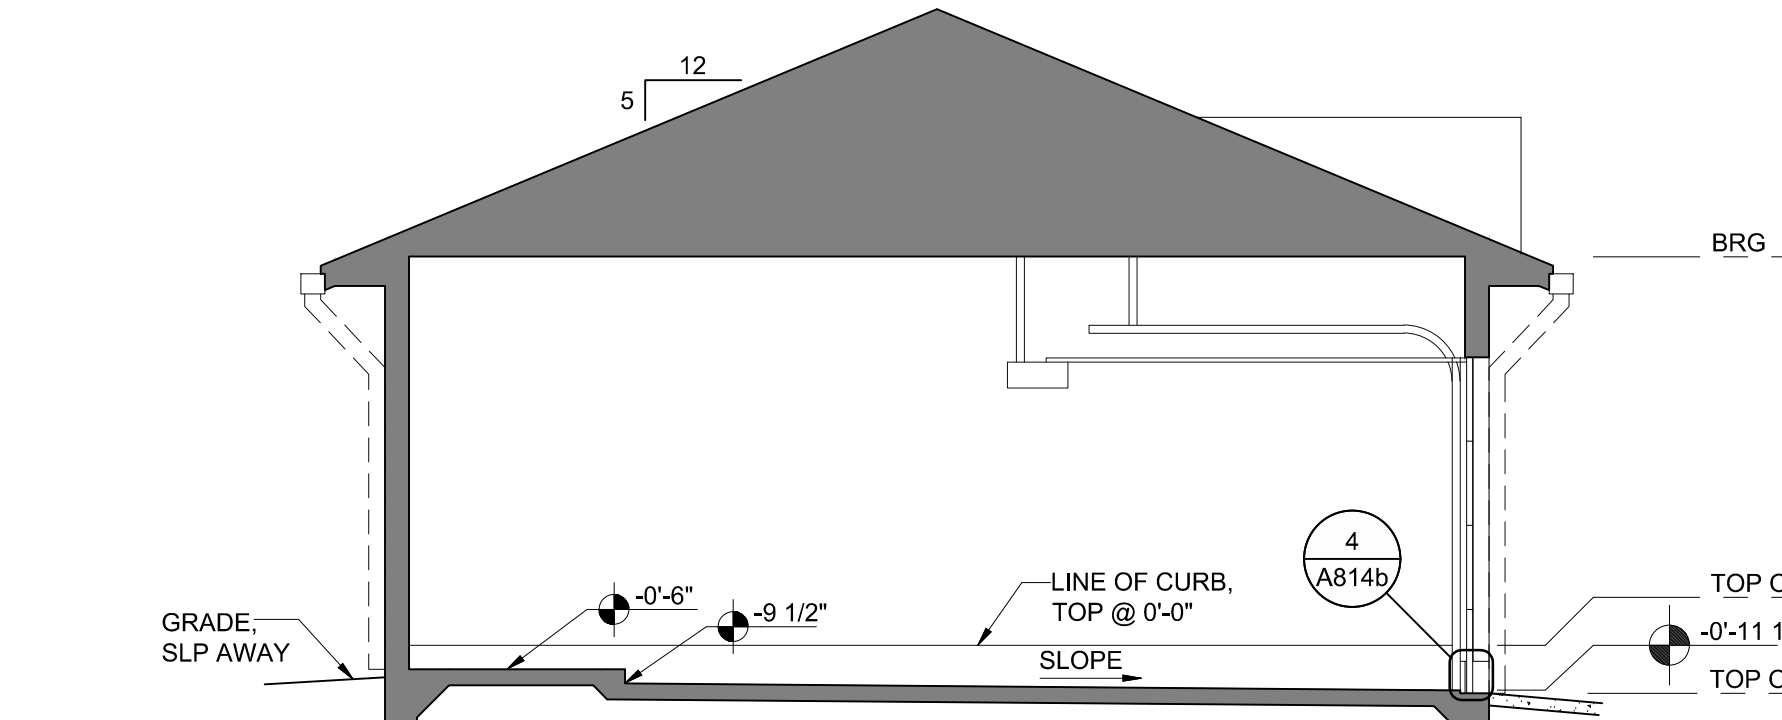


4 GARAGE - BUILDING SECTION
5 BAY | STANDARD
1/4" = 1'-0"

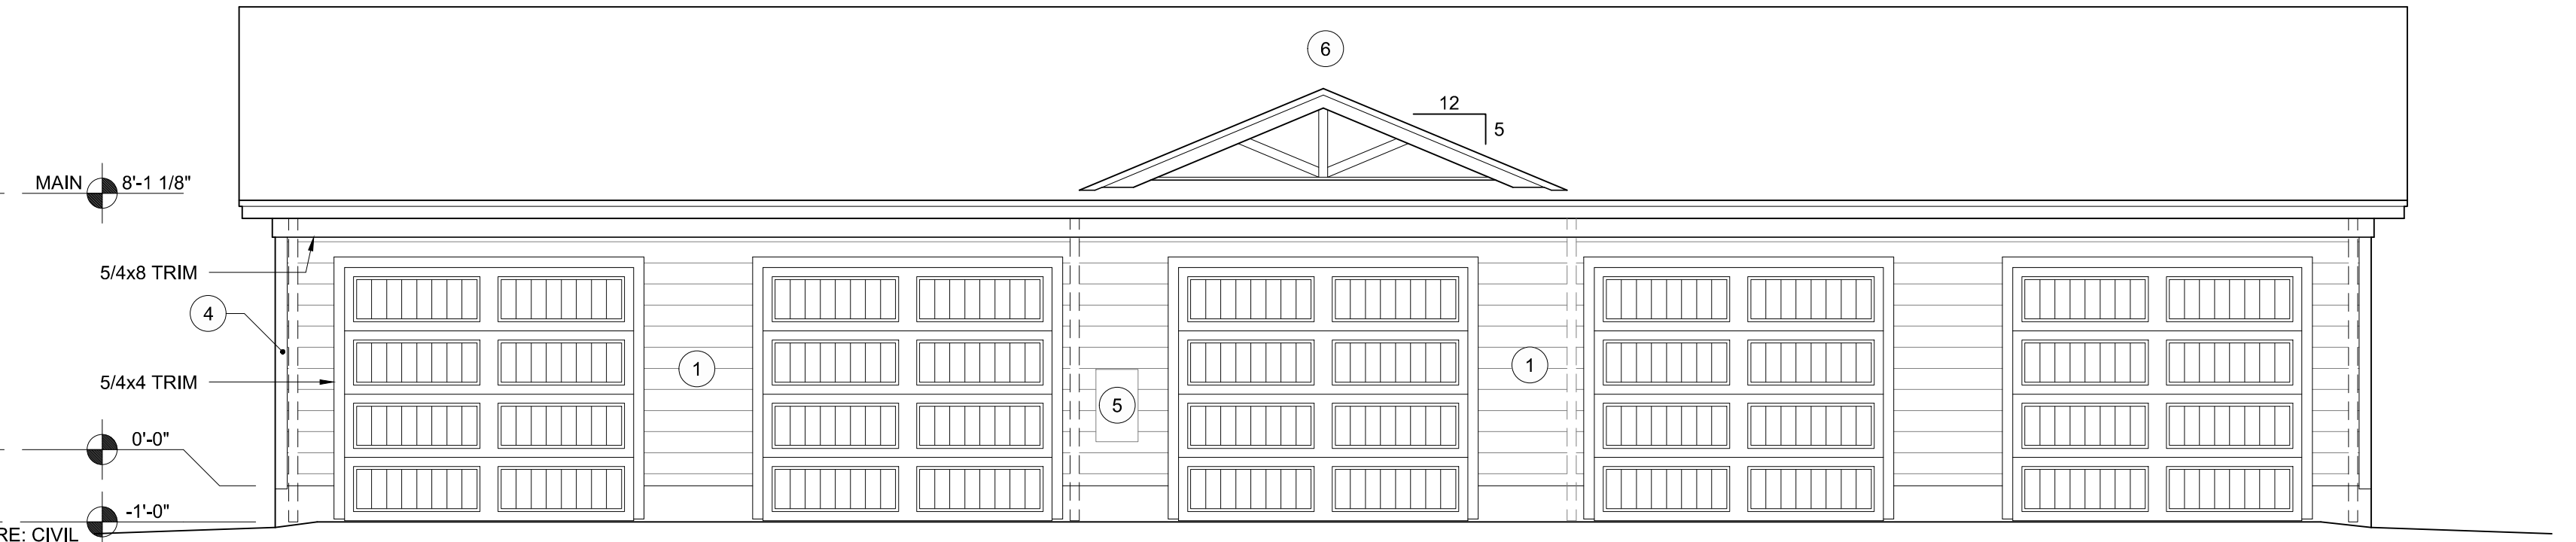


2 GARAGE - FRONT ELEVATION
5 BAY | STANDARD
1/4" = 1'-0"

MATERIAL LEGEND	
1	FIBER CEMENT LAP SIDING, 7" EXPOSURE, PAINTED
2	FIBER CEMENT LAP SIDING, 10" EXPOSURE, PAINTED
3	FIBER CEMENT PANEL, SMOOTH, PAINTED
4	FIBER CEMENT TRIM, SMOOTH, PAINTED
5	WATERPROOF FE CABINET; STAINLESS OR POLYMER
6	ARCHITECTURAL ASPHALT SHINGLES
REFER TO OWNER APPROVED RENDERING FOR EXTERIOR COLOR DESTINATIONS.	

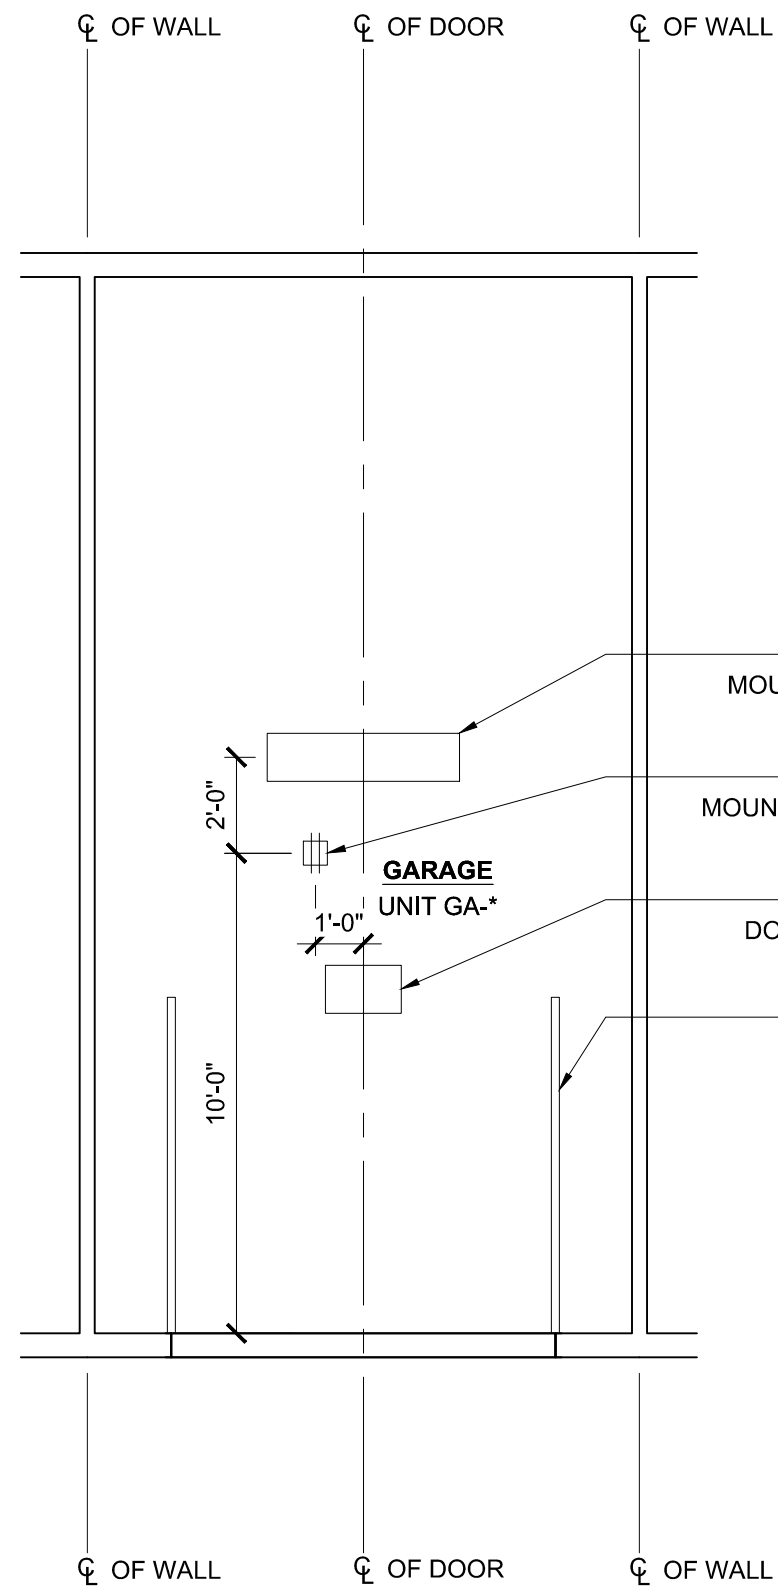

6 TYP BAY RCP
1/4" = 1'-0"

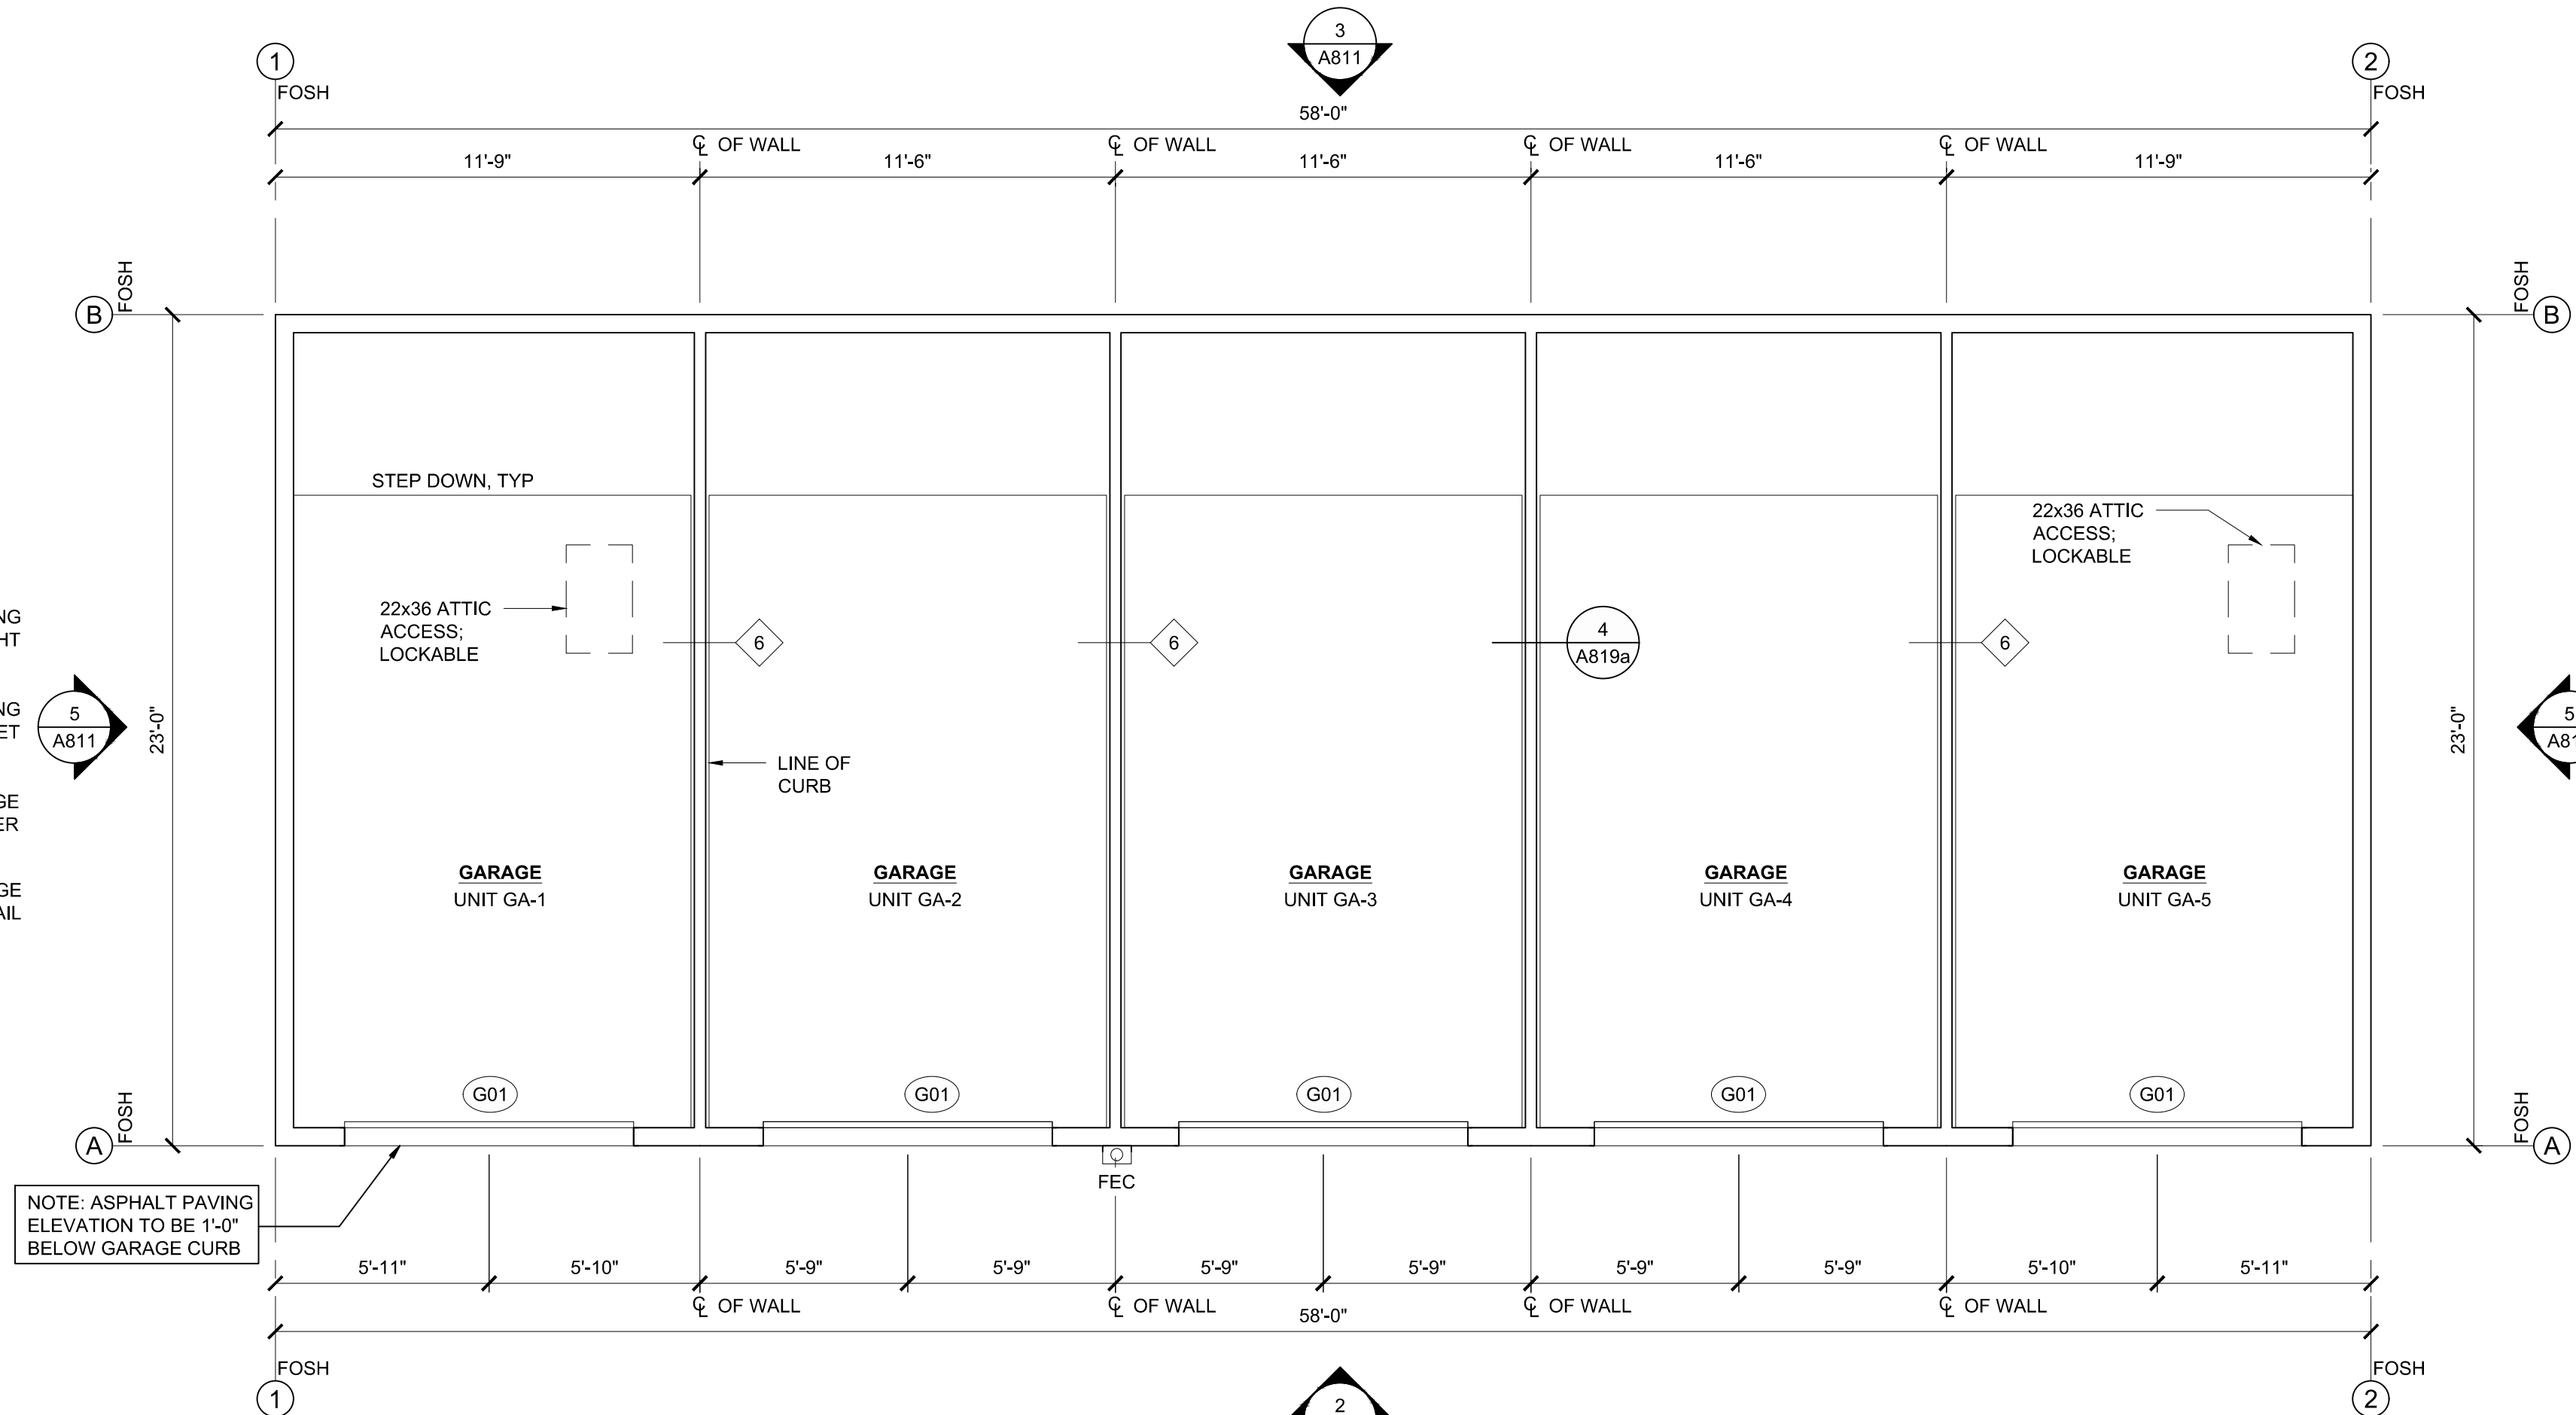

1 GARAGE - FLOOR PLAN
5 BAY | STANDARD
1/4" = 1'-0"


Not Valid for Permitting
Without Digital Signature,
Seal, and Date.

Issues and Revisions		Description	By	Date
No.	Date			
01			G4	-
02				
03				
04				
05				
06				
07				
08				
09				



This elevation drawing shows a garage unit with the following dimensions and features:



- Overall height: 10'-0"
- Overall width: 2'-0"
- Unit height: 1'-0"
- Callouts on the right side:
 - MO (likely Mounting)
 - MOUN (likely Mounting)
 - DC (likely Door Control)
- Reference lines at the top and bottom:
 - ℄ OF WALL
 - ℄ OF DOOR
 - ℄ OF WALL

 

**SUMMIT
CONTRACTING
GROUP, INC.**

A813

© 2023 G4 Architectural Services LLC. & Summit Contracting Group Inc. PLANS, DESIGN CONCEPTS, WRITTEN MATERIALS & DRAWINGS ARE NOT TO BE REPRODUCED, ALTERED, COPIED IN ANY FORM OR MANNER, NOR ASSIGNED TO ANY PARTY WITHOUT FIRST OBTAINING THE EXPRESS WRITTEN PERMISSION AND CONSENT OF GROUP 4 DESIGN, INC. & SUMMIT CONTRACTING GROUP INC.

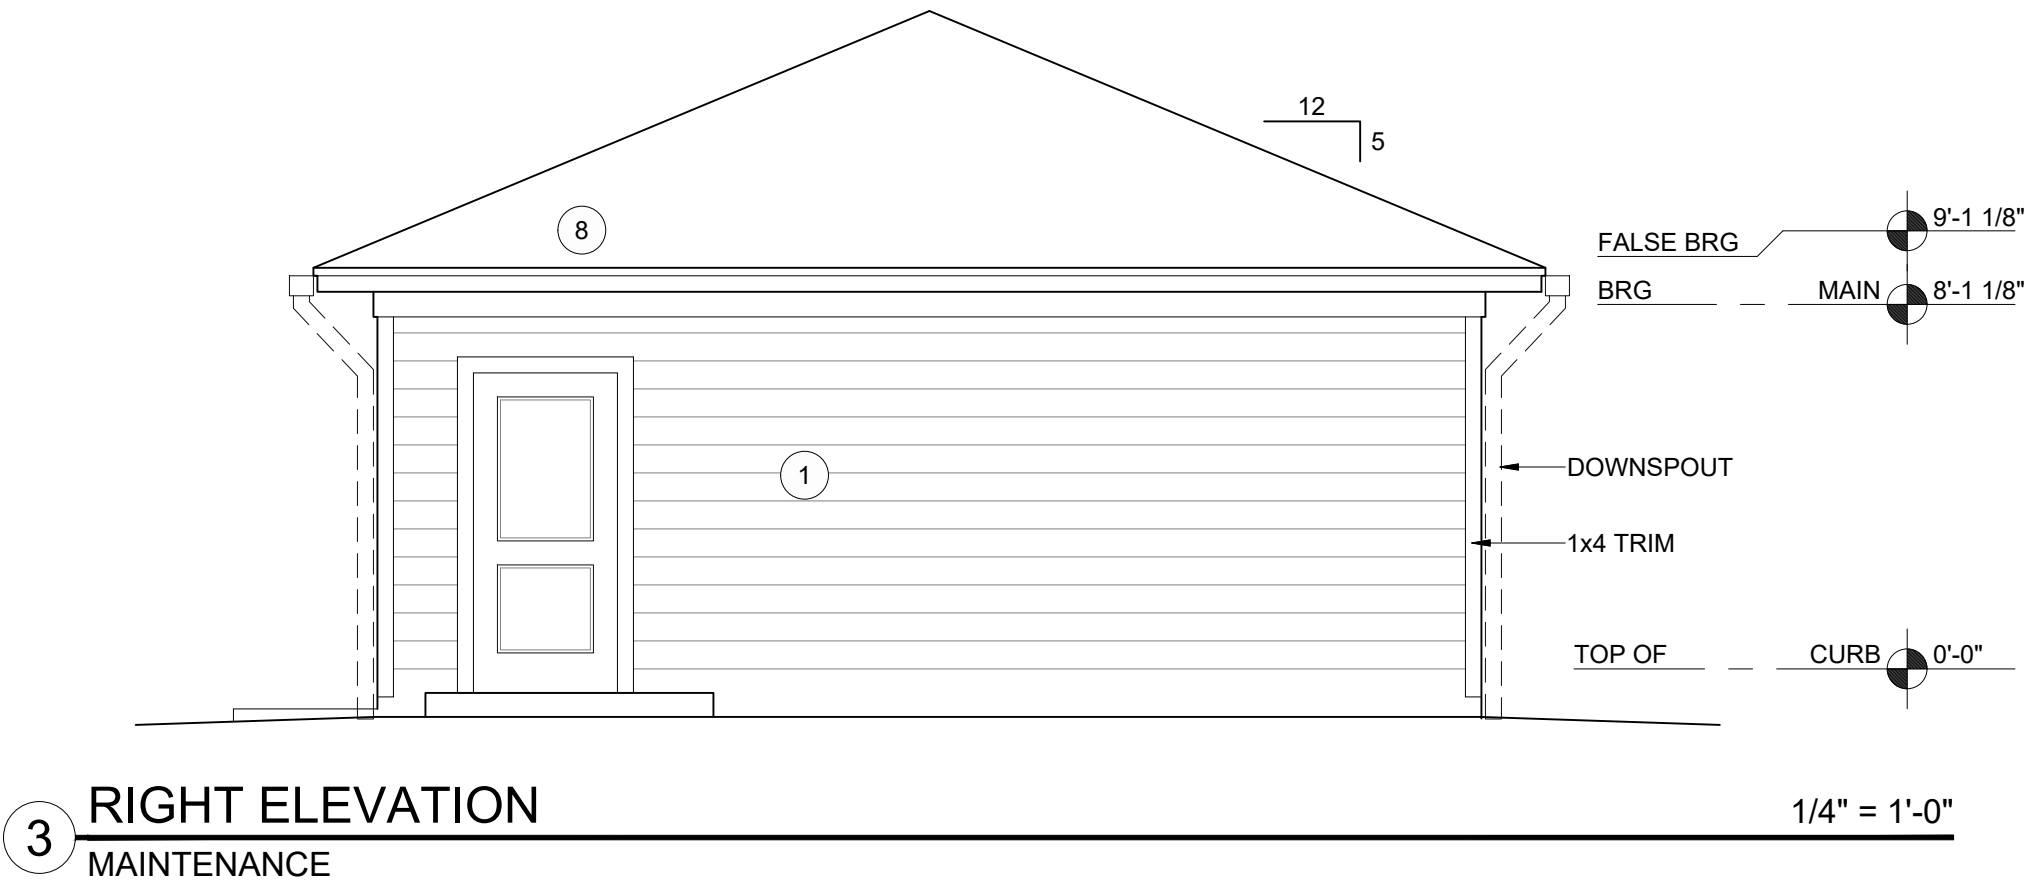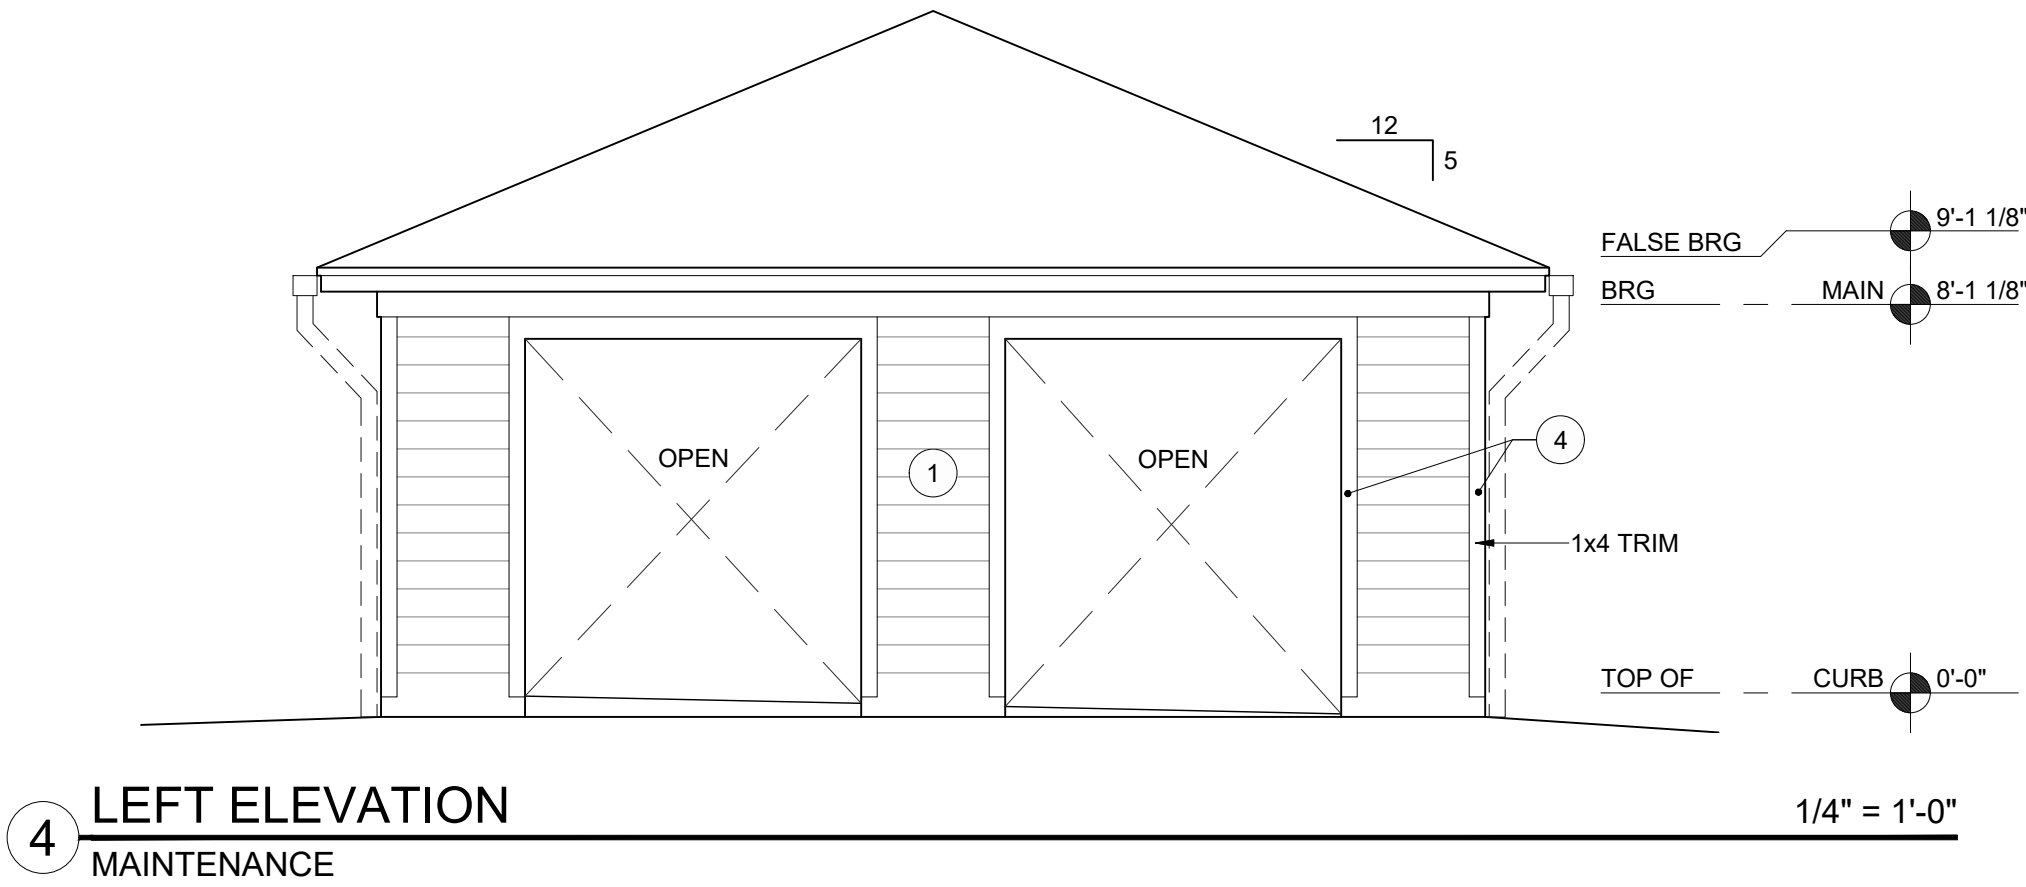

MATERIAL LEGEND	
1	FIBER CEMENT LAP SIDING, 7" EXPOSURE, PAINTED
2	FIBER CEMENT LAP SIDING, 10" EXPOSURE, PAINTED
3	FIBER CEMENT PANEL, SMOOTH, PAINTED
4	FIBER CEMENT TRIM, SMOOTH, PAINTED
5	TBD
6	TBD
7	TBD
8	ARCHITECTURAL ASPHALT SHINGLES
SUBMIT SAMPLES FOR APPROVAL BY AOR	
RE OWNER APPROVED RENDERING FOR EXTERIOR COLORS	

G4

Architectural Services, LLC

architecture | interiors | planning

1939 Hendricks Avenue
Jacksonville, Florida 32207
904.353.5900 [a] 904.353.5968 [f]



PLANS, DESIGN CONCEPTS, WRITTEN MATERIALS & DRAWINGS ARE NOT TO BE REPRODUCED, ALTERED, COPIED IN ANY FORM OR MANNER, NOR ASSIGNED TO ANY PARTY WITHOUT FIRST OBTAINING THE EXPRESS WRITTEN PERMISSION AND CONSENT OF GROUP 4 DESIGN ARCHITECTURAL SERVICES LLC.

DO NOT SCALE THE DRAWINGS. IF NOT SHOWN, VERIFY CORRECT DIMENSIONS WITH THE ARCHITECT. SCALE NOTED IS FOR FULL "ANSI-D" SIZE PRINTS.

CONTRACTOR SHALL CHECK & VERIFY ALL JOB SITE CONDITIONS.

© 2024 G4 Architectural Services LLC.

Not Valid for Permitting
Without Digital Signature,
Seal, and Date.

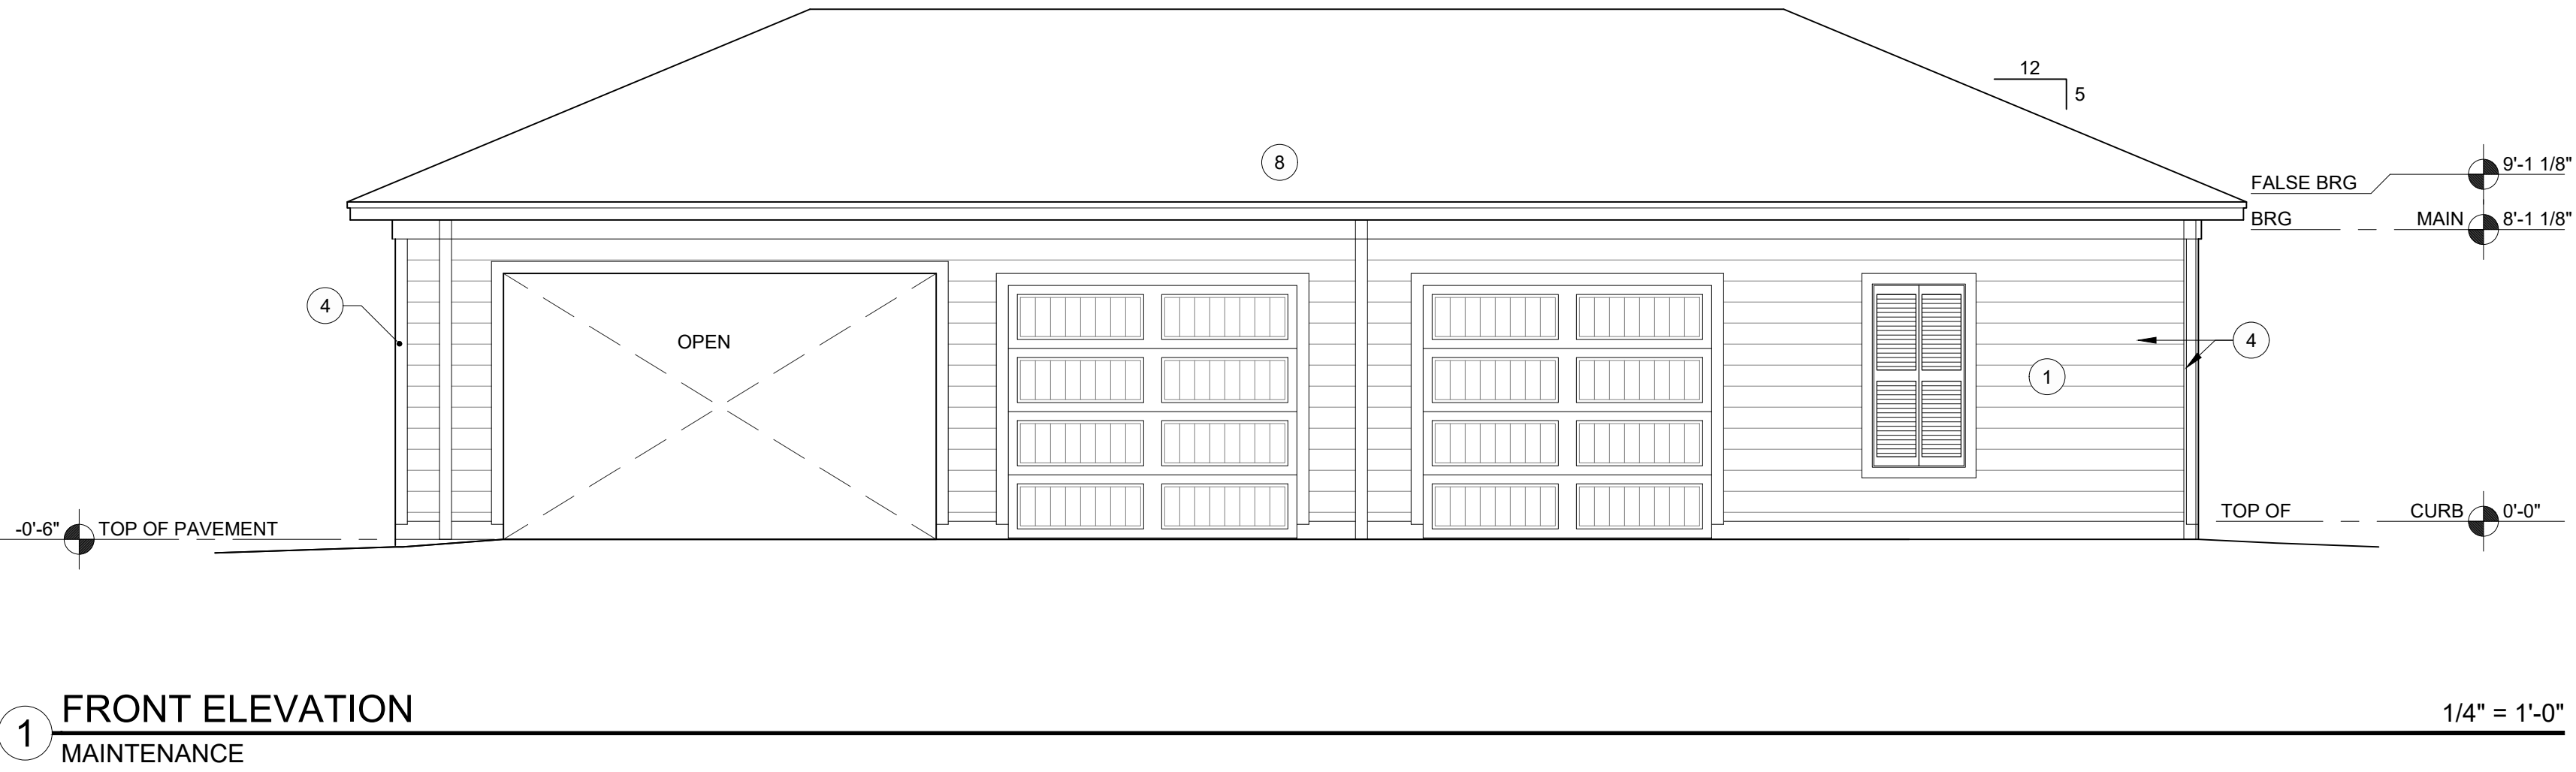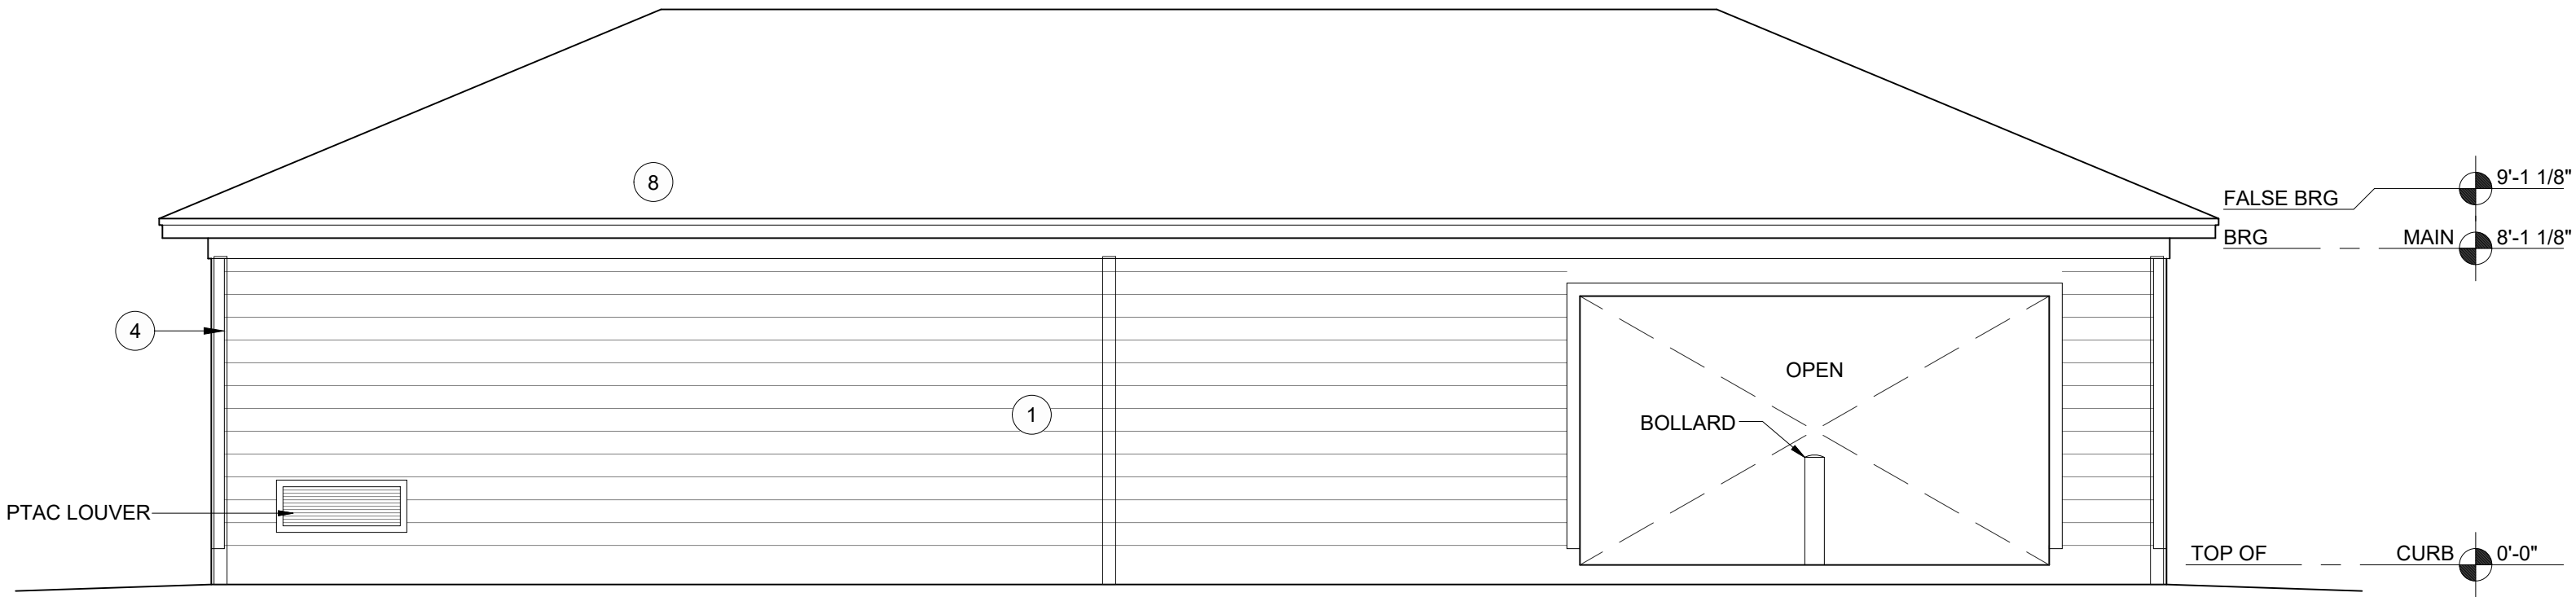

Issues and Revisions		No.	Date	By	Description
		01	-	G4	-
		02			
		03			
		04			
		05			
		06			
		07			
		08			
		09			

SUMMIT

CONTRACTING

GROUP, INC.

Project Number: XX.XXXX.XX

Drawn By: G4

Checked By: G4

Project Name:

CORPORATE REALTY

FLORIDIAN TOWN CENTER

APOPKA, FLORIDA


Drawing Name:

MAINTENANCE

ELEVATIONS

A822c

© 2023 G4 Architectural Services LLC & Summit Contracting Group Inc. PLANS, DESIGN CONCEPTS, WRITTEN MATERIALS & DRAWINGS ARE NOT TO BE REPRODUCED, ALTERED, COPIED IN ANY FORM OR MANNER, NOR ASSIGNED TO ANY PARTY WITHOUT FIRST OBTAINING THE EXPRESS WRITTEN PERMISSION AND CONSENT OF GROUP 4 DESIGN, INC. & SUMMIT CONTRACTING GROUP INC.

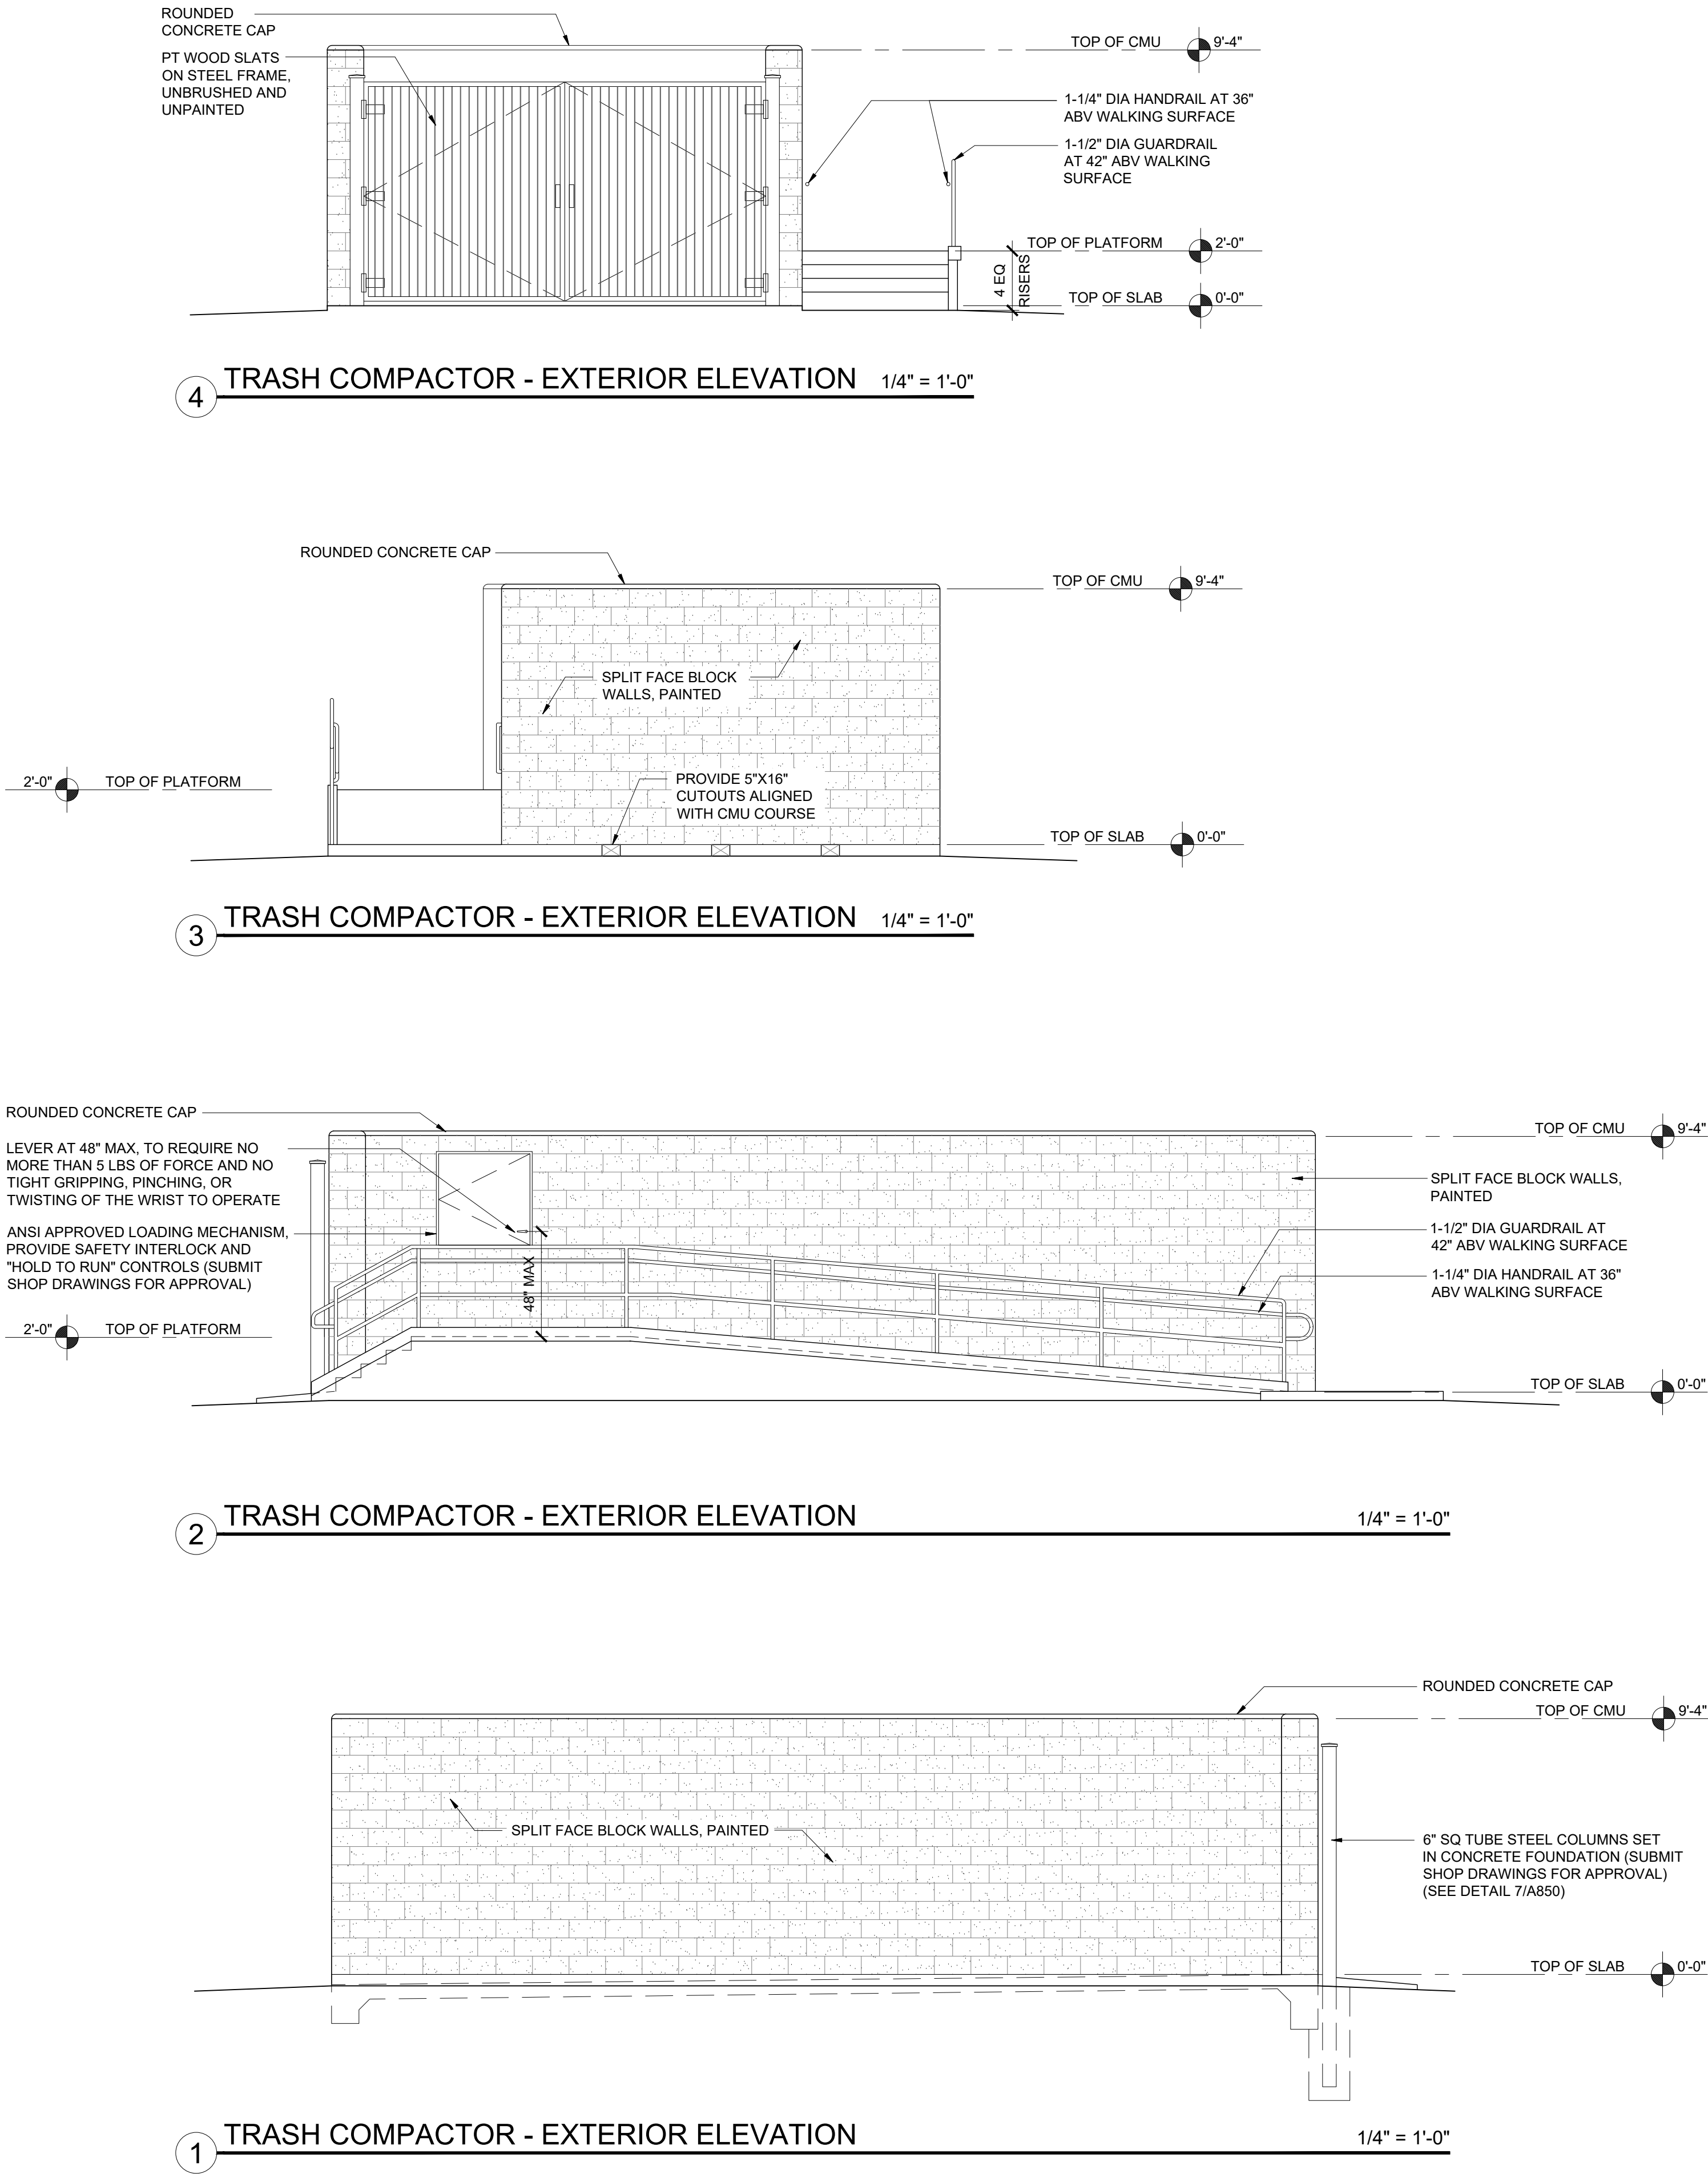

G4

Architectural
Services, LLC

architecture | interiors | planning

1939 Hendricks Avenue
Jacksonville, Florida 32207
904.353.5900 [a] 904.353.5968 [f]

PLANS, DESIGN CONCEPTS, WRITTEN MATERIALS & DRAWINGS ARE NOT TO BE REPRODUCED, ALTERED, COPIED IN ANY FORM OR MANNER, NOR ASSIGNED TO ANY PARTY WITHOUT FIRST OBTAINING THE EXPRESS WRITTEN PERMISSION AND CONSENT OF GROUP 4 DESIGN ARCHITECTURAL SERVICES LLC.

DO NOT SCALE THE DRAWINGS. IF NOT SHOWN, VERIFY CORRECT DIMENSIONS WITH THE ARCHITECT. SCALE NOTED IS FOR FULL "ANSI-D" SIZE PRINTS.

CONTRACTOR SHALL CHECK & VERIFY ALL JOB SITE CONDITIONS.

© 2024 G4 Architectural Services LLC.

Issues and Revisions											
No.	Drawn	Date	By	Description							
01			G4	-							
02											
03											
04											
05											
06											
07											
08											
09											

SUMMIT
CONTRACTING
GROUP, INC.

Project Number: XX.XXXX.XX

Drawn By: G4

Checked By: G4

Project Name:

CORPORATE REALTY

FLORIDIAN TOWN CENTER

APOPKA, FLORIDA

Drawing Name:

TRASH COMPACTOR


ELEVATIONS

FRONT LOADED

A850b


Not Valid for Permitting
Without Digital Signature,
seal, and Date.

Page 142 of 653

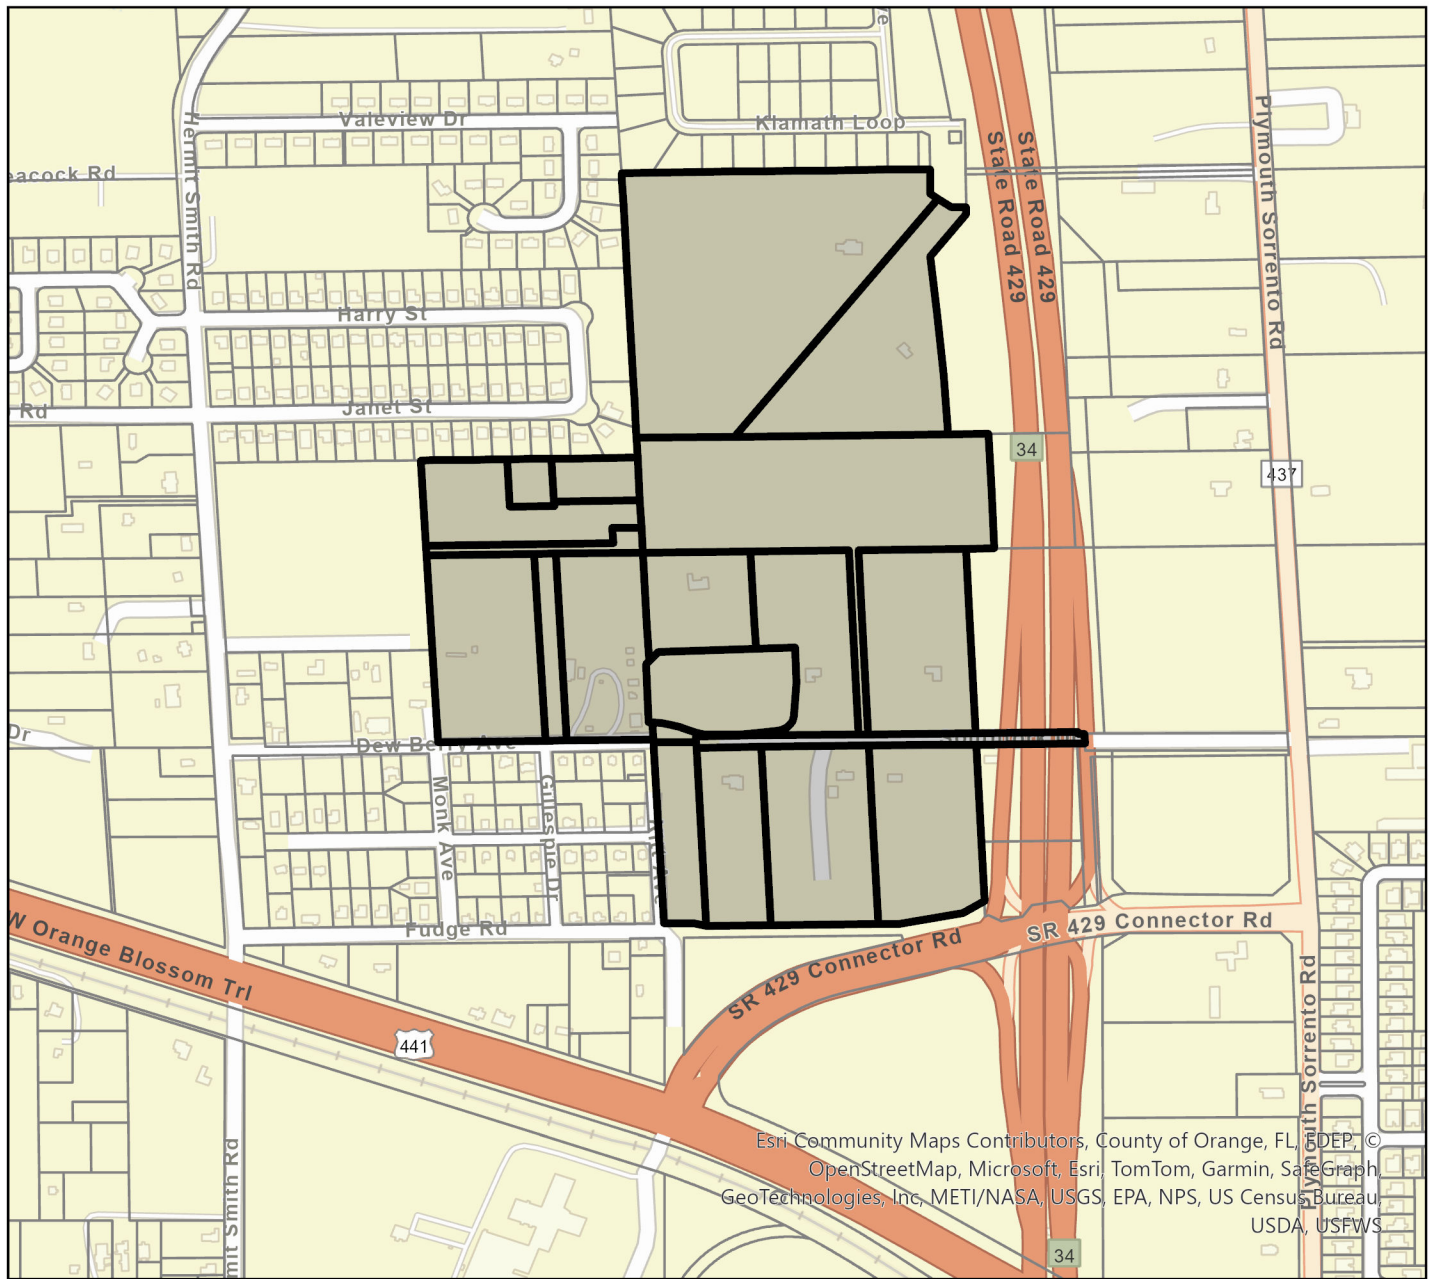

- Parcel
- Floridian Town Center Apartments Phase 1

0 0.1 0.2 0.4 Miles

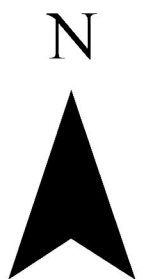





-  Parcel
-  Floridian Town Center Apartments Phase 1

0 0.1 0.2 0.4 Miles



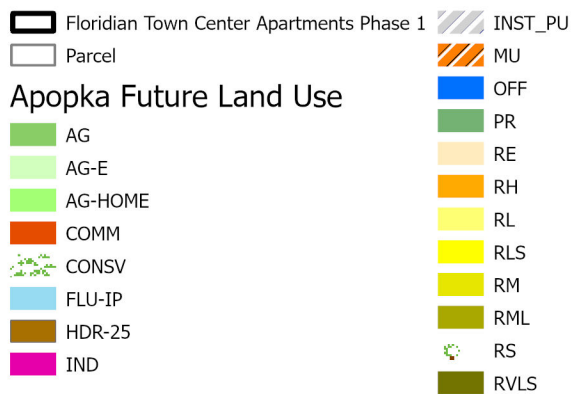

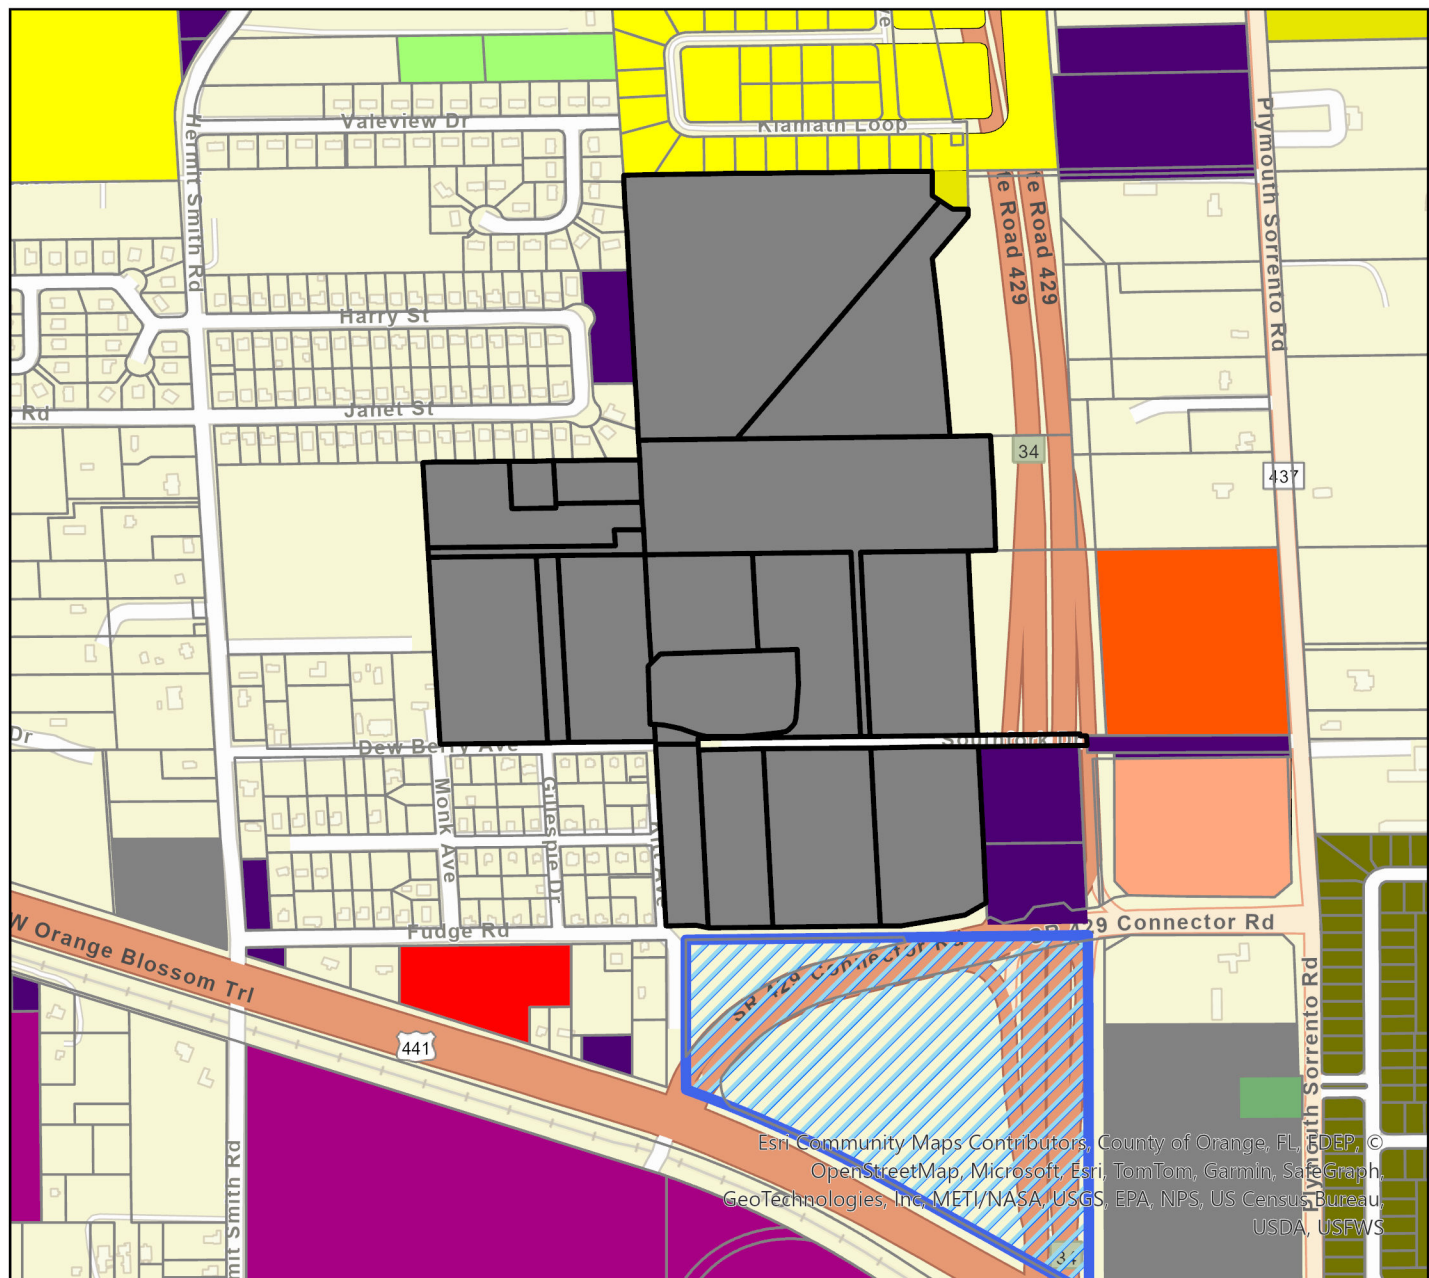

- Floridian Town Center Apartments Phase 1**
- Parcel**
- Apopka Zoning**
- | | |
|-------|----------|
| AG | MU-ES-GT |
| AIR | MU-INT |
| C-C | MU-MED |
| C-COR | MU-N |
| C-N | MU-T |
| C-R | MU-VC |
| I-H | O |
| I-L | PD |
| INST | PR |
| MHP | RCE |
| MU-D | RMF |
| | RSF-1A |
| | RSF-1B |
| | RTF |
| | T |

0 0.1 0.2 0.4 Miles





City of Apopka CITY COUNCIL STAFF REPORT

Section: PUBLIC HEARINGS/ORDINANCES/RESOLUTION (Action Item)

Item #: 1.

Meeting Date: September 4, 2024

Department: Community Development

SUBJECT:

Ordinance No. 3052 – Second Reading – Small Scale Future Land Use Amendment – 1400 W Kelly Park Road

REQUEST:

Adopt Ordinance No. 3052

SUMMARY:

Owner(s): Michael A. Gentles, Desmond W. Streete

Applicant: Jose Chaves

Parcel Identification Number(s): 17-20-28-0000-00-008

Location: 1400 W. Kelly Park Road

Existing Future Land Use: "County" Rural

Proposed Future Land Use: "City" RVLS (Residential Very Low Suburban)

Existing Use(s): Vacant

Existing Zoning: T (Transitional)

Tract Size: 5.06 +/- Acres

Direction	Future Land Use	Zoning	Present Use
North	"County" Rural	"County" A-1	Vacant
East	"City" Residential Estate	"City" RCE (Residential Country Estate)	Agriculture (Nursery)
South	"City" Residential Estate	"City" PD (Planned Development)	Vacant
West	"City" Residential Very Low Suburban	"City" RSF-1A (Residential Single-Family Estate District)	Vacant

PROJECT SUMMARY:

The subject property, which is approximately 5.06 acres in size, is located at 1400 W. Kelly Park Road and is currently vacant. The applicant is requesting the amendment of the Future Land Use of the property for potential development of 10 single-family residential units. The applicant's proposed amendment of the Future Land Use designation allows two (2) dwelling units per acre by the Comprehensive Plan and is consistent with the proposed rezoning to RSF-1A.

The Future Land Use of RVLS will allow a maximum density of two (2) dwelling units per acre and be compatible with the surrounding areas. The property to the west has a future land use designation of RVLS, the properties to the east and the south has designations of Residential Estate. The property to the north is not within the city limits.

Land Development Code Section 2.5.1.D.3 requires the Council to weigh the relevance of and consider whether

and the extent to which the proposed amendment:

a. Is consistent with and furthers the goals, objectives and policies of the comprehensive plan and other adopted City plans;

- Applicant's response: The proposed project aligns with the goals and objectives of City's Comprehensive Plan, furthering their vision for the city's development by establishing a Future Land Use and Zoning Districts that is compatible with adjacent properties. This process of establishing a Future Land Use and Zoning District is following the recent approval of this property's annexation into the City of Apopka (reference Ordinance No 3043 approved via public hearing on February 23, 2024 and March 1, 2024.)

- Staff response: Staff has no objection.

b. Is in conflict with any provisions of the LDC;

- Applicant's response: The only conflict with the LDC is regarding Section 5.16.5.B.3.d Transportation Improvements which require a right-turn lane for projects on a road with a 45 MPH speed limit. The project has a limited width fronting W. Kelly Park Road (170ft) making it impossible to construct a turn lane meeting minimum FDOT requirements. Due to the low intensity of a project being proposed (8-9 single family homes), it is being requested from the City Engineer that this requirement be omitted. The community is being designed to meet all other aspects of the City's Land Development Code (LDC)

- Staff response: If the future land use amendment is approved, a development plan will be required to be submitted to and approved by the Development Review Committee (DRC). As part of the submittal requirements for the development plan, a Traffic Impact Analysis (TIA) will be required to be submitted which will outline what transportation impact mitigation measures, if any, will be required. The development plan will be reviewed against all applicable Land Development Code (LDC) requirements, including Section 5.16.5.B.3.d, and will be evaluated by the Development Review Committee (DRC) during the development review process.

c. Addresses a demonstrated community need;

- Applicant's response: Housing is in critical shortage across the nation, especially in Central Florida. The City of Apopka has seen a lot of growth with large Planned Development communities with hundreds of homes. However, there is always a demand for smaller communities that will be met by this project. This concept is supported by the fact that the City has approved the annexation of the property with this intention clearly established.

- Staff response: Staff has no objection.

d. Is required by changed conditions;

- Applicant's response: As part of the annexation process, establishment of the Future Land Use and Zoning District is required.

- Staff response: Staff has no objection.

e. Is compatible with existing and proposed uses surrounding the subject land, and is the appropriate zoning district for the land;

- Applicant's response: The project is compatible with surrounding uses and is located within the appropriate zoning district.

- Staff response: Staff has no objection.

f. Would result in a logical and orderly development pattern;

- Applicant's response: The project adheres to a logical and orderly development pattern, promoting efficient land use.

- Staff response: Staff has no objection.

g. Would not result in significant adverse impacts on the natural environment—including, but not limited to, water, air, noise, stormwater management, wildlife, vegetation, wetlands, and the natural functioning of the environment; and

- Applicant's response: The project would not result in significant adverse impacts on the natural environment.

- Staff response: Staff has no objection.

h. Would result in development that is adequately served by public facilities (e.g., streets, potable water, sewerage, stormwater management, solid waste collection and disposal, schools, parks, police, and fire and emergency medical facilities).

- Applicant's response: The project is designed to be adequately served by existing public facilities.

- Staff response: Staff has no objection.

SCHOOL CAPACITY REPORT:

An inquiry was sent to Orange County Public Schools (OCPS) regarding school capacity requirement for this application. OCPS determined that school capacity for the subject development is available for elementary and middle school, but not available for high school.

ORANGE COUNTY NOTIFICATION:

The JPA (Joint Planning Agreement) requires the City to notify the County 30 days before any public hearing or advisory board. The City notified Orange County on May 31, 2024.

PUBLIC HEARING SCHEDULE:

July 9, 2024 – Planning Commission (5:00 P.M.)
 August 7, 2024 – City Council (1:30 P.M.), First Reading
 September 4, 2024 – City Council (1:30 P.M.), Second Reading and Adoption

DULY ADVERTISED:

June 28, 2024 – Apopka Chief
 August 23, 2024 – Apopka Chief (2nd Reading)
 June 7, 2024 – Mailed notices to adjacent property owners
 June 14, 2024 – Posters placed on property

LAND USE REPORT:

I. Relationship of adjacent properties

Direction	Future Land Use	Zoning	Present Use
North	"County" Rural	"County" A-1	Vacant
East	"City" Residential Estate	"City" RCE (Residential Country Estate)	Agriculture (Nursery)
South	"City" Residential Estate	"City" PD (Planned Development)	Vacant
West	"City" Residential Very Low Suburban	"City" RSF-1A (Residential Single-Family Estate District)	Vacant

II. Land Use Analysis

The subject property is located in the Northern portion of the Joint Planning Area. The property is surrounded by low density residential uses. The land use of the properties on the West are Residential Very Low Suburban, which allows 2 dwelling units per acre, and the properties on the East and the South are residential estate that allows 1 dwelling units per acres. Land use of the subject property has recommended for RVLS (Residential Very Low Suburban) for 2 dwelling units per acre to be consistent with its adjacent property, as well as the Comprehensive Plan policies, Development Design Guidelines, and the Land Development Code.

The property is approximately 5.06 acres in size and not located in the following areas:

- Wekiva Parkway Interchange Vision Plan Area: No
- Wekiva River Protection Area: No
- Area of Critical State Concern: No

JPA: The City of Apopka and Orange County entered into a Joint Planning Area (JPA) agreement on October 26, 2004. The proposed Small-Scale Future Land Use Amendment request for a change from "County" Rural to "City" RVLS (Residential Very Low Suburban) is consistent with the terms of the JPA (Second Amendment).

City of Apopka Comprehensive Plan Policies:

Future Land Use Element:

Policy 3.1.c

Very Low Density Suburban Residential

The primary use shall be residential dwelling units up to 2 dwelling units per acre, elementary schools; middle schools; supporting infrastructure of less than two acres, neighborhood parks. Special exception uses shall include: 1) Institutional uses of five acres or less, 2) High schools, 3) Supporting infrastructure and public facilities of two acres or more, and 4) Horticultural nurseries as a primary use.

Transportation Element: Policies 1.1 and 1.2 state that the City of Apopka is a Transportation Concurrency Exception Area.

Infrastructure Element: Policies 1.1.1, 2.1.1 and 5.1.2 state the minimum levels of service for the City's wastewater and water systems as well as the City's solid waste collection service.

Conservation Element: A habitat study will not be required as the development is less than ten (10) acres.

Land Use Calculations:

- CURRENT: Future Land Use – County Rural (1 Dwelling Unit Per 10 Acres) $0.1 \text{ DU/AC} \times 5.06 \text{ ac} = 0.506$ dwelling units
- PROPOSED: Future Land Use – City Residential Very Low Suburban (2 Dwelling Unit Per 1 Acre) $2 \text{ DU} \times 5.06 \text{ ac} = 10.12$ dwelling units

This initial review does not preclude conformance with concurrency requirements at the time of development approval.

FUNDING SOURCE:

N/A

RECOMMENDED MOTION:

Development Review Committee (DRC):

Recommends approval of the Change in Future Land Use designation from "County" Rural to "City" RVLS (Residential Very Low Suburban), finding the proposed amendment consistent with the Comprehensive Plan and Land Development Code, and compatible with the character of the surrounding areas, based on the findings and facts presented in the staff report and exhibits.

Planning Commission:

At its meeting on July 9, 2024, the Planning Commission found the proposed Change in Future Land Use designation from "County" Rural to "City" RVLS (Residential Very Low Suburban), consistent with the Comprehensive Plan and Land Development Code, and compatible with the character of the surrounding areas, and unanimously recommended approval of the Future Land Use Amendment, based on the findings and facts presented in the staff report and exhibits.

City Council:

At the August 7, 2024, meeting, the City Council unanimously accepted the first reading of Ordinance No. 3052 and held it over for the second reading and adoption.

Recommended Motion – City Council:

Adopt Ordinance No. 3052.

Note: This item is considered Legislative. The staff report and its findings are to be incorporated into and made a part of the minutes of this meeting.

ATTACHMENTS:

1. Ordinance Number 3052
2. Ads (1st Reading)
3. Ads (2nd Reading)
4. Maps

1
2
3
4
5
6
7
8
9
0
1
2
3
4
5
6
7
8
9
0
1
2
3
4
5
6
7
8
9
0
1
2
3
4
5
6
7
8
9
0
1
2
3
4

AN ORDINANCE OF THE CITY OF APOPKA, FLORIDA, AMENDING THE FUTURE LAND USE ELEMENT OF THE APOPKA COMPREHENSIVE PLAN OF THE CITY OF APOPKA; CHANGING THE FUTURE LAND USE DESIGNATION FROM COUNTY RURAL TO CITY RESIDENTIAL VERY LOW SUBURBAN FOR PROPERTY LOCATED AT 1400 W. KELLY PARK ROAD; OWNED BY MICHAEL A. GENTLES AND DESMOND W. STREETE, COMPRISING 5.06 ACRES MORE OR LESS; PROVIDING FOR SEVERABILITY, CONFLICTS, AND AN EFFECTIVE DATE.

WHEREAS, the City Council of the City of Apopka adopted the City's Comprehensive Plan by Ordinance No. 653 on October 2, 1991, in accordance with the laws of the State of Florida; and

WHEREAS, the City of Apopka is committed to planning and managing the future growth and development of the City; and

WHEREAS, the City Council of the City of Apopka has the authority to amend its Comprehensive Plan pursuant to Chapter 163, *Florida Statutes*; and

WHEREAS, the City of Apopka Planning Commission held a public hearing on August 7, 2024, to consider this small-scale amendment to the Future Land Use Map of the Comprehensive Plan and determined that this amendment is internally consistent with the City’s Comprehensive Plan; and

WHEREAS, the City Council of the City of Apopka held public hearings to consider this amendment, with due public notice having been provided, to obtain public comment, and considered all written and oral comments received during public hearings, including support documents; and

WHEREAS, the City of Apopka has complied with all requirements and procedures of Florida law in processing this small-scale amendment to the City's Comprehensive Plan; and

WHEREAS, the City Council of the City of Apopka hereby finds and determines that this amendment is internally consistent with the City's Comprehensive Plan.

NOW THEREFORE, BE IT ORDAINED, by the City Council of the City of Apopka, Florida, as follows:

Section I. Purpose and Intent. This Ordinance is enacted to carry out the purpose and intent of, and exercise the authority set out in, the Community Planning Act. The City of Apopka has complied with all requirements of Florida Law in processing this ordinance. The recitals set

ORDINANCE NO. 3052

PAGE 2

forth above recitals are hereby adopted.

Section II. Future Land Use Map Amendment. Page 1-32 (Map 1-6) of the Future Land Use Element of the City of Apopka Comprehensive Plan, is hereby amended to change the land use from County Rural to City Residential Very Low Suburban for certain real property generally located South of Kelly Park Road and West of Rock Springs Road, comprising 5.06 acres more or less; as shown and further described in Exhibit "A" attached hereto.

Section III. Applicability and Effect. The applicability and effect of the City of Apopka Comprehensive Plan shall be as provided by the Community Planning Act as set forth in Chapter 163, *Florida Statutes*.

Section IV. Severability. If any provision or portion of this Ordinance is declared by any court of competent jurisdiction to be void, unconstitutional, or unenforceable, then all remaining provisions and portions of this Ordinance shall remain in full force and effect.

Section V. Conflicts. All Ordinances or parts of Ordinances in conflict with any of the provisions of this Ordinance are hereby repealed.

Section VI. Effective Date. This Ordinance shall become effective thirty-one (31) days after adoption. If challenged within thirty (30) days after adoption, the Ordinance shall become effective after the state land planning agency or the Administration Commission, respectively, issues a final order determining that the adopted small-scale development amendment is in compliance with applicable law.

ADOPTED at a regular meeting of the City Council of the City of Apopka, Florida, this _____ day of _____, 2024.

READ FIRST TIME: August 7, 2024

READ SECOND TIME AND
ADOPTED: September 4, 2024

ATTEST:

Susan Bone, City Clerk

Bryan Nelson, Mayor

Approved as to form and legal sufficiency:


Clifford B. Shepard, City Attorney

DULY ADVERTISED FOR PUBLIC HEARING: June 28, 2024, August 23, 2024

EXHIBIT “A”

Parcel Identification Number(s): 17-20-28-0000-00-008

Location Map

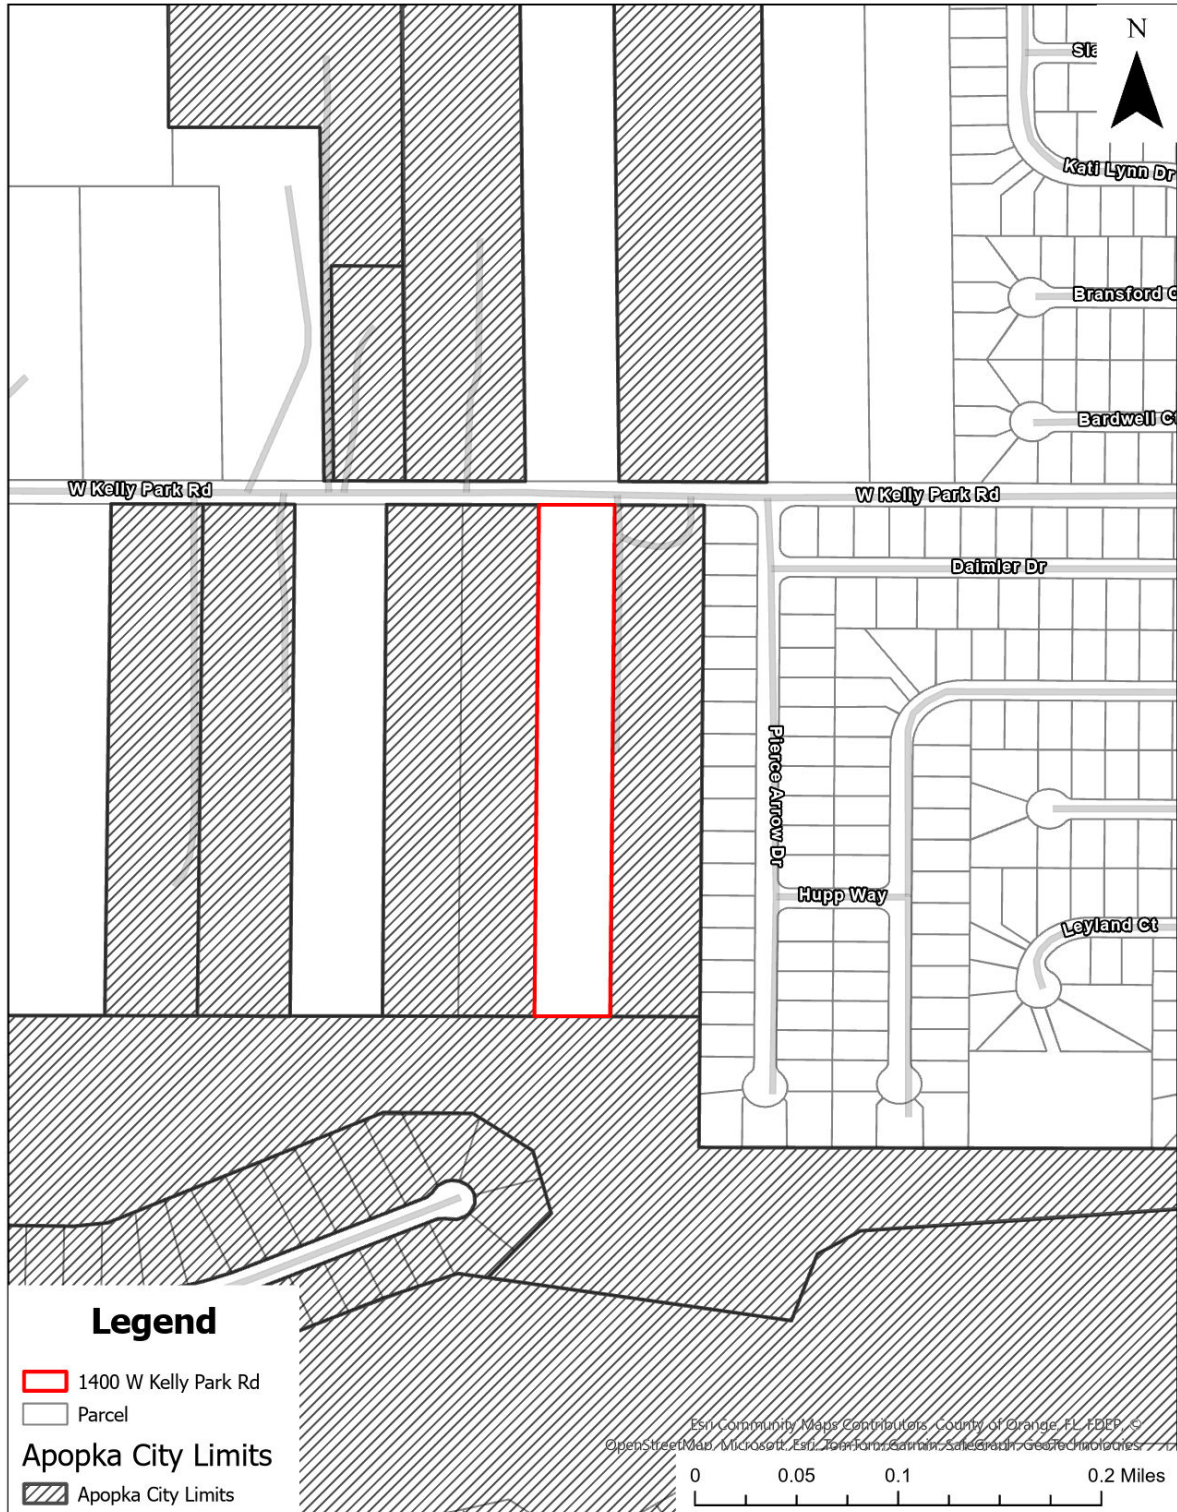

Police Beat

If a law enforcement agency charges you with a crime and this paper reports that information, please notify us within 90 days if the charge is dropped, or if you are found not guilty by the court. After verifying the information, we will be happy to publish it. Please send notification to *The Apopka Chief*, P.O. Box 880, Apopka, 32704-0880.

In the period from June 16-22, the Apopka Police Department received 1,717 calls for service, responded to 40 crashes, issued 30 citations, and made 18 arrests. Juveniles were charged with battery-touch or strike; burglary -unoccupied conveyance unarmed; larceny-grand theft \$10,000 less than \$20,000; damage property-criminal mischief \$200 and under; larceny-other theft; resist officer-obstruct without violence.

The following adults were arrested and charged:
Michael Justin Aldridge, 33, 344 Winding Cove Ave., Apopka, resist officer-obstruct without violence.
Nikyta Amber Barber, 36, confidential, Apopka, battery-touch or strike.
Master Muhammad Na'im Bilal, 70, 3512 Marsell Rd., Zellwood, drugs-possession with intent to sell/manu-

facture/deliver controlled substance (methamphetamine); drugs-possession with intent to sell/manufacture/deliver controlled substance (cocaine); drug equipment-possession use, possible manufacturer paraphernalia to transport drugs.
Diane Ann Bledsoe, 51, 45 E. 13th St., Apopka, other agency warrant.
Sakeinah Alisha Burgess, 33, transient, Apopka, drugs-possession of controlled substance without prescription.
Edelmiro Castillo, 47, confidential, Apopka, aggravated battery on pregnant victim; battery-commit domestic battery by strangulation.
Aric Barnard Cooksey, 47, 1843 Daffodil Ave., Apopka, out-of-county warrant (X2).
Adrian Delgado-Reyes, 27, 1737 Palmerston Cir., Ocoee, drug equipment-possession drug paraphernalia advertise; drugs-possession of controlled substance without prescription.
Jerry Eugene Fraley, 52, 4027 Lenox Blvd., Orlando, other agency warrant.
Norman Gregory Gable, 62, 128 Shorthorn Dr., Apopka, municipal ordinance violation
Alexander Paul Goodrum, 31, confidential, Apopka,

battery-touch or strike (domestic violence).
Joseph Ettiene Guillite, 42, confidential, Apopka, battery-touch or strike.
Felix Lisboa, 51, PO Box 164126, Altamonte Springs, battery-touch or strike.
Herbert Leegregory Neal, 43, 402 Campus View Dr., Orlando, resist officer-obstruct without violence; moving traffic violation-driving while license suspended, revocation equivalent status.
Cyd Chetram Paul, 67, confidential, Apopka, battery-touch or strike.
Jaime Alejandro Rivera-Hernandez, 26, 2313 Rock Springs Rd., Apopka, other agency warrant (X3); cocaine-possession of cocaine; drugs-possession of controlled substance without prescription.
Jay Andrew Rodriguez-Garcia, 20, 208 E. 11th St., Apopka, damage property-criminal mischief \$1,000 or more; larceny-grand theft \$5,000 less than \$10,000; burglary-unoccupied structure unarmed.
Tabbitha Lynn Sanders, 40, 3160 Council Oak Way #108, Apopka, battery on law enforcement officer; resist officer with violence.

Hebb & Kraine catch five bass weighing in at 23.05 pounds

Hello Folks,

We are still gettin' a few drops here and there, so I'm very thankful we are gettin' some rain. I hope you had a great weekend and hopefully you got a chance to do some fishin'.

Kyle at Bitter's Bait & Tackle reports that the bluegill and shellcracker season has completed. Folks took advantage of last week's full moon to get in on the last of the bluegills. I'm sure there may be a few stragglers around,

but most of the panfish are through beddin' for this year.


The bass fishin' on the Harris Chain hasn't been too bad lately. The X-treme Bass Series held a tournament on the chain last weekend and the team of Kim Hebb and John Kraine brought 5 bass to the scales that weighed in at 23.05 pounds. They also had a big bass in their sack that weighed in at 8.50 pounds. The team of Eric Krause and James Kend-

rick had the biggest bass that weighed 8.51 pounds. Can you imagine losin' the big bass pot by .01 tenth of an ounce? The big bass pot was worth \$240 dollars.

Kyle also reports that the bass fishin' on the Maitland Chain has been pretty good. Folks are fishin' the chain early mornin' or late evenin'. Most of the bass are bein' caught around the submerged hydrilla and eel-grass beds. You can rip a lipless crank-bait through the grass for some good re-

sults, or fish plastic worms in the grass as well.

The Butler Chain has been good for catchin' keeper-size bass. You can also catch some schoolers when they come up around the boat. Try usin' a noisy top-water bait or a chatter-bait when they come up. With these hot days, you may need to fish a little deeper around the submerged pepper grass beds. The grass provides some shade for the bass and the water is a little cooler. It's that time of year when you need to slow down your retrieve, especially if you are fishin' plastic worms or slow-sinkin' Senko type baits. The bass need time to make up their mind if they are goin' to bite, or

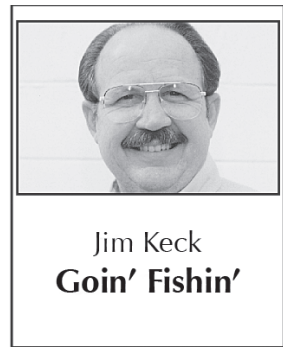

Jim Keck
Goin' Fishin'

not.

My fishin' buddy Rick is probably the best at this as anyone. Rick picks a spot, and casts to it. Then he lets his worm just lay there until he moves it, or a bass picks it up and starts to swim off with his worm. Back in the day, we called it "Dead Stickin'."

Kyle also reports that the bass fishin' on West

Lake Toho has been pretty good even after the spray-in' they did last week. Like I mentioned last week, I hope they didn't kill all the grass on the South end of the lake. They have been gettin' some rain down on Toho but they are lettin' water out to go south through the locks. The water is still low on Toho, so don't get your boat bot-tomed out, or you might have to get out and push it off the bottom.

Well folks, that's it for this week.

I hope you have a great week, and I'll see ya on the water real soon.

Tip of the week: Early or late

Save a few and good luck!


CITY OF APOPKA PUBLIC HEARING NOTICE FUTURE LAND USE AMENDMENT AND CHANGE OF ZONING

NOTICE is hereby given pursuant to Secs. 163.3184 and 166.041(3)(a), Florida Statutes and the Apopka Code of Ordinances, Part III, Land Development Code, Article II, Section 2.4.7.B, that **Thomas Skelton** has made application relating to the following described property.

ORDINANCE NO. 3064
AN ORDINANCE OF THE CITY OF APOPKA, FLORIDA, CHANGING THE FUTURE LAND USE FROM RESIDENTIAL MEDIUM AND COMMERCIAL TO INSTITUTIONAL/PUBLIC USE, FOR CERTAIN REAL PROPERTIES LOCATED 996 S ORANGE BLOSSOM TRAIL AND 1000 S ORANGE BLOSSOM TRAIL; OWNED BY TRINITY BAPTIST CHURCH OF APOPKA, INC COMPRISING 6.99 ACRES, MORE OR LESS; PROVIDING FOR SEVERABILITY, CONFLICTS, AND AN EFFECTIVE DATE.

and

ORDINANCE NO. 3065
AN ORDINANCE OF THE CITY OF APOPKA, FLORIDA, CHANGING THE ZONING FROM RSF-1B (RESIDENTIAL SINGLE-FAMILY-LARGE LOT) AND C-C (COMMUNITY COMMERCIAL) TO O (OFFICE), FOR CERTAIN REAL PROPERTIES LOCATED 996 S ORANGE BLOSSOM TRAIL AND 1000 S ORANGE BLOSSOM TRAIL; OWNED BY TRINITY BAPTIST CHURCH OF APOPKA, INC COMPRISING 6.99 ACRES, MORE OR LESS; PROVIDING FOR SEVERABILITY, CONFLICTS, AND AN EFFECTIVE DATE.

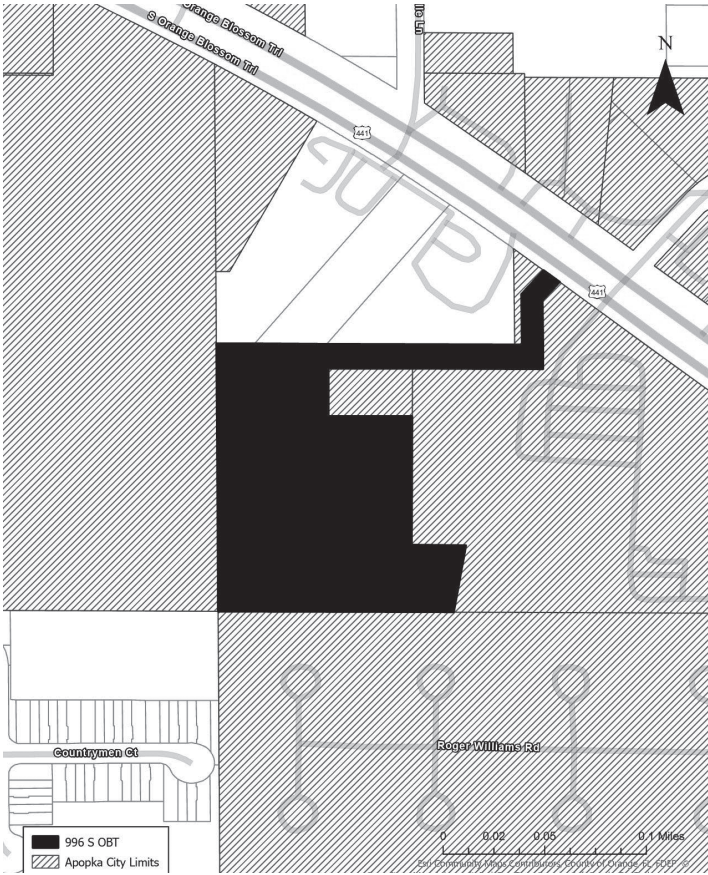

Parcel Identification Number(s): 14-21-28-0000-00-044, 14-21-28-0000-00-054, 14-21-28-0000-00-116
Contains: 6.99 +/- Acres

Notice is given that the **City of Apopka Planning Commission** will hold a public hearing at its regularly scheduled meeting in the City Council Chambers of the Apopka City Hall, 120 E. Main Street, Apopka, Florida on **Tuesday, July 9, 2024 beginning at 5:00 P.M.**, or as soon thereafter as possible.

FURTHER NOTICE is given that a public hearing for **Ordinance Number 3064 and 3065** will be held by the **City of Apopka City Council** at its regularly scheduled meeting in the City Council Chambers of the Apopka City Hall, 120 E. Main Street, Apopka, Florida on **Wednesday, August 7, 2024 beginning at 1:30 P.M.**

Affected parties and the public may appear at the above listed hearings to speak. The proposed Rezoning Application can be inspected at the Apopka Community Development Department located at Apopka City Hall on weekdays between the hours of 8:00 a.m. and 4:30 p.m. City Hall address shown below. Please be advised that, under State law, if you decide to appeal a decision made with respect to this matter, you will need a record of the proceedings and may need to ensure that a verbatim record is made, which record includes the testimony and evidence upon which the appeal is to be based. In accordance with the Americans with Disabilities Act (ADA), persons with disabilities needing assistance to participate in any of these proceedings should contact the City Clerk's Office at 120 East Main Street, Apopka FL 32703, Telephone: 407-703-1704, no less than 48 hours prior to the proceeding.

Apopka City Council
Apopka Planning Commission
Community Development Department

June 28, 2024

Publish: The Apopka Chief

176873

Forwards: Angervil has the same goals as the rest of the seniors

Continued from page 1B

most important qualities in a leader are patience and the ability to be calm in any situation.

Angervil and all of the other seniors really have the same goal as a team – make it to Lakeland and be in the fight for the FHSAA State Championship. But each one of them has separate personal goals for the next few months.

“Our team goal is to make it to Lakeland and have a great record. My personal goal is to get my name and Apopka's name out there and bring excitement to Apopka,” said Angervil.

Right now, Angervil is focused on improving his conditioning and his athleticism as he says those are the parts of his game that are lacking but he's also focused on his finesse and finishing at the rim. I also asked him if he prefers to shoot from the field or finish at the rim to which he gave a funny response that coach Scott Williams probably doesn't want to hear.

“Finish at the rim... Nah I mean honestly; I want to shoot the ball. I just want to shoot the ball,” Angervil said while he and Jeremiah Johnson laughed.

He then told me his go-to move to get a bucket right now is a hop-step to the other side of where his opponent's feet are facing.

On defense, Angervil is always and only thinking about staying between his man and the basket but he still needs to work on his discipline in the paint. This ties into what Angervil said is the best advice he's gotten about basketball which is to be patient.

“The game becomes easier when you slow it down for yourself.”

Angervil says he sees his role as the leader and the energy guy. He said as a senior that he wants to be a leader on and off the court.

We took a second to talk about last season's highs and lows where he and a lot of his teammates shared the same sentiments. He said the high was making it to playoffs through the adversity the team faced last year with their less-than-spectacular record. But the lows were losing games that he and the team feel like they shouldn't have lost.

I asked him why he thinks the team lost those games last year and he said that the team didn't care enough but that that was going to change this year.

“We just didn't care enough. This year we want to care more and leave everything on the court every game. Last year we left stuff on the court that we should've never left.”

Angervil said he's learned a lot over his years on the team and that he will bring that with him as a leader.

“I learned to always stay calm no matter that situation and to never give up until the clock hits zero.”

One of my last questions was a fun one to see what kind of players each of the seniors was. It was, “What is more important, defense or offense?” Angervil laughing again said offense is more important than defense.

Before our interview was over Angervil had one last thing to say about his game. It was that he likes to be flashy and exciting with his play.

“I hate a boring play style. I would rather do something flashy than sit there and do box drills. I could score 10 and I still

wouldn't be happy playing like that. “

So, if you come out to watch the boys play look for number 4 trying to do something flashy and then look for coach Williams, who will probably have a hand over his face.

Larson Taylor: #5 Forward

Taylor told me he started playing ball when he was in sixth grade and stuck with it because it came to him easily.

“Uhhh... I don't know. It really just came to me. I just tried out one year and I made it – so I kept going.”

Taylor told me he has really come into his own this summer because of constantly working with and being around all of his teammates.

“Summer has really helped us come together as a team for the upcoming season. It's been great to build that chemistry between us by being around each other more,” Taylor said.

I asked how he felt about his new role on the team as a leader and not just a player and Taylor was a bit hesitant but ready for the challenge and the opportunity.

“I mean I don't know. It does feel kind of different. There's a lot of responsibility that comes with it and you have to really be on the same page because this is us, it's our time. We got to be on point because our teammates follow our lead.”

Larson told me the most important qualities in a leader are a voice that others will listen to and respect, but most of all their actions on and off the court.

When talking about personal and team goals,

See **FORWARDS** Page 3B

**Need to send
or receive a
FAX?**

Use our fax:
407-889-4121*
**There is a small fee for this service.*
Apopka Office Supply
400 N. Park Ave.,
Apopka, FL 32712

AOS
407-889-4455

Don't trash; recycle campaign signs

With the primary election now over, Orange County encourages residents to recycle campaign signs instead of throwing them in the trash.

In partnership with the City of Winter Park, the City of Orlando and the League of Women Voters, Orange County will collect campaign signs so they can be used as a cleaner energy source.

"The intent is to not send these single use signs off to the landfill," said Aimee Krivan, Pollution Prevention Program Coordinator with the County's Environmental Protection Division. "We have found a way

for these signs to have a second life."

The signs are sent to NuCycle where they are converted into Enviro-Fuelcubes® used by the cement and electrical power industries to replace coal. In 2022, the program's first year, it diverted 11,140 pounds in campaign signs from the landfill.

Wood and metal frames must be removed from signs before donating. Donations can be made from August 21 through September 1 at the following locations: Broadway United Methodist Church, 406 E. Amelia St., Orlando, FL 32803; First

Unitarian Church, 1901 E. Robinson St., Orlando, FL 32803; Solid Waste Management, 1028 Woods Avenue, Orlando, FL 32805; Porter Transfer Station, 1326 Good Homes Rd., Orlando, FL 32818; Cady Way Pool, 2529 Cady Way, Winter Park, FL 32792; Mead Botanical Garden, 1310 S. Denning Dr., Winter Park, FL 32789; Winter Park Fire Department - Station 64, 1439 Howell Branch Rd, Winter Park, FL 32789.


For more information about Orange County Government's sustainability and resilience efforts, visit ocfl.net/sustainability.

CITY OF APOPKA PUBLIC HEARING NOTICE FUTURE LAND USE AMENDMENT AND CHANGE OF ZONING

NOTICE is hereby given pursuant to Secs. 163.3184 and 166.041(3)(a), Florida Statutes and the Apopka Code of Ordinances, Part III, Land Development Code, Article II, Section 2.4.7.B, that **Jose Chaves** has made application relating to the following described property.

ORDINANCE NO. 3052
AN ORDINANCE OF THE CITY OF APOPKA, FLORIDA, CHANGING THE FUTURE LAND USE FROM "COUNTY" RURAL TO RVLS (RESIDENTIAL VERY LOW SUBURBAN), FOR CERTAIN REAL PROPERTY LOCATED 1400 W KELLY PARK ROAD; OWNED BY MICHAEL GENTLES COMPRISING 5.06 ACRES, MORE OR LESS; PROVIDING FOR SEVERABILITY, CONFLICTS, AND AN EFFECTIVE DATE.

and
ORDINANCE NO. 3053
AN ORDINANCE OF THE CITY OF APOPKA, FLORIDA, CHANGING THE ZONING FROM T (TRANSITION) TO RSF-1A (RESIDENTIAL SINGLE-FAMILY ESTATE), FOR CERTAIN REAL PROPERTY LOCATED 1400 W KELLY PARK ROAD; OWNED BY MICHAEL GENTLES COMPRISING 5.06 ACRES, MORE OR LESS; PROVIDING FOR SEVERABILITY, CONFLICTS, AND AN EFFECTIVE DATE.

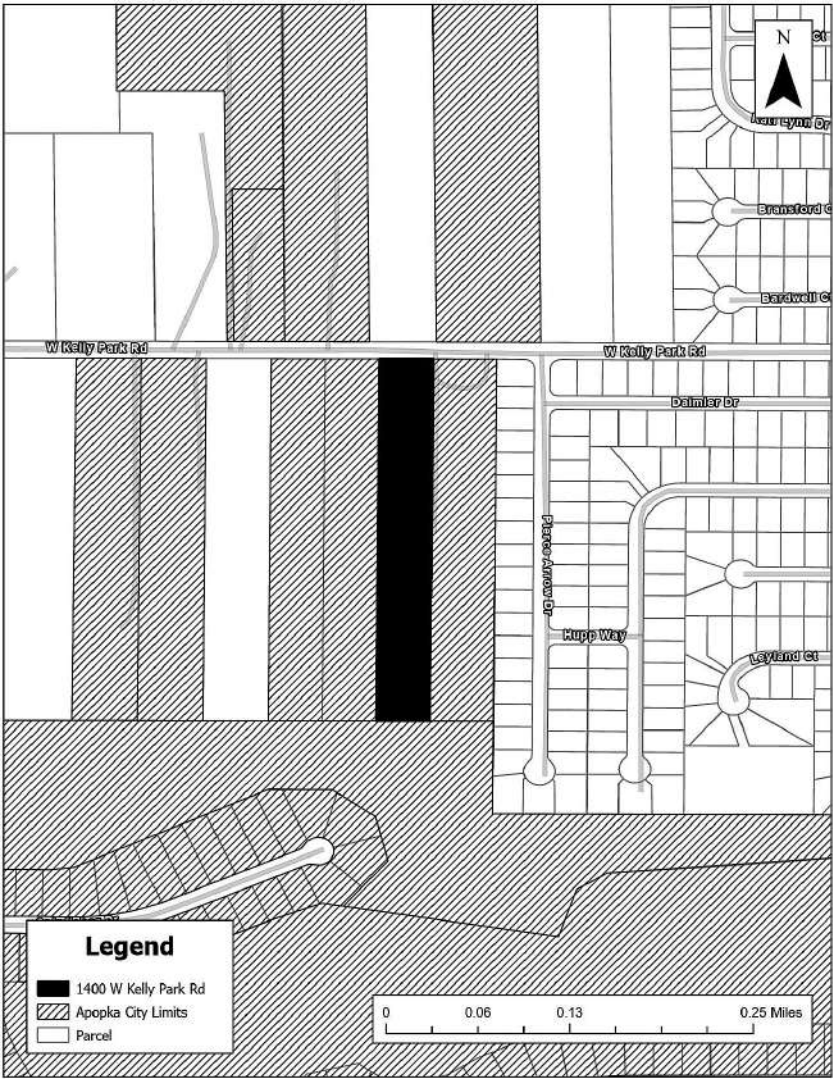

Parcel Identification Number(s): 17-20-28-0000-00-008
Contains: 5.06 +/- Acres

Notice is given that a public hearing for **Ordinance Number 3052 and 3053** will be held by the **City of Apopka City Council** at its regularly scheduled meeting in the City Council Chambers of the Apopka City Hall, 120 E. Main Street, Apopka, Florida on **Wednesday, September 4, 2024 beginning at 1:30 P.M.**

Affected parties and the public may appear at the above listed hearings to speak. The proposed Rezoning Application can be inspected at the Apopka Community Development Department located at Apopka City Hall on weekdays between the hours of 8:00 a.m. and 4:30 p.m. City Hall address shown below. Please be advised that, under State law, if you decide to appeal a decision made with respect to this matter, you will need a record of the proceedings and may need to ensure that a verbatim record is made, which record includes the testimony and evidence upon which the appeal is to be based. In accordance with the Americans with Disabilities Act (ADA), persons with disabilities needing assistance to participate in any of these proceedings should contact the City Clerk's Office at 120 East Main Street, Apopka FL 32703, Telephone: 407-703-1704, no less than 48 hours prior to the proceeding.

Apopka City Council
Apopka Planning Commission
Community Development Department

August 23, 2024
Publish: The Apopka Chief

177278

Moore: Suburban sprawl is real

Continued from page 2A

tures. We are doing what we can in Lockhart and waiting for Vision 2050 to pass and funding to come to improve Edgewater Drive.

The Pine Hills section of District 2 was developed during the suburban sprawl and automobile era. A vibrant, dense downtown does not exist. Most of the workers must travel too far to job markets. Richard Florida talks about the younger generation wanting to ditch the cars and big houses and reside in more creative communities. On a positive note, the Lynx Superstop is being rebuilt, the Pine Hills Trail expanded, downtown design features added, and my People of Clarcona-Ocoee group is painting a mural with artist

Delia Miller this Saturday at the Rebel Gas Station at the corner of Pine Hills and Clarcona-Ocoee roads. We are working towards a better Pine Hills.

As for Apopka, I hear many residents angry with the suburban sprawl and lack of infrastructure. It is unfortunate that big box stores, large scale farming in Central and South America, and the buy-out of Lake Apopka farms drastically changed the farming economics. Yet, Florida says this is the opportunity for a great reset. Apopka can become much more than a bedroom community for Orlando. Richard Florida has many ideas and methodologies to make this possible. I hope you read one of his books.

We are all part of a large mega-economy of

Central Florida. The possibilities for success economically and preserving our environmental treasures are endless. We can offer a much better way of life while contributing meaningfully to the productivity and prosperity of the economy. Florida mentions the reset from 2010 as our opportunity for higher education "sparking" the creation of the modern research-intensive university. Ah, we could benefit from thinking this through.

Yet too many times we sit back and let all the innovation locate in East Orange County, or the new chip industry and unmanned vehicles locate in Osceola County. We must do more than simply fill up large warehouses along Lake Apopka. We must innovate.

Byrd: More benefits are now offered

Continued from page 2A

tial incentives of \$10,800 and most recently, we worked with their union to secure an additional \$8,000 annual bonus paid quarterly for the next two years.

It's this last new \$16,000/two-year bonus that seems to be making an impact.

The district holds job fairs just about every two weeks but even with all of this, the applicants just haven't shown up. In the past, we were lucky to have five or six applicants attend the fairs.

Yet, this past Monday, at the district's most recent transportation fair, 140 applicants showed up after all the news coverage the previous week about the shortage and the new bonus system.

I remain hopeful that all these strategies will make a difference but it is going to take time and we will have to keep being creative to make up for the lack of funding we have available, which is always the bottom line concern. I tell you all of this because I ask for grace and creativity. Grace with the delays as many of our drivers have to do double pickups to each school because of the shortage. This causes considerable delays and extra early pickups.

Creativity in helping us where you can will be appreciated. If you can drive your child to school, please do. This allows the valuable seats to be used for children who have no other way to get to school. Work with neighbors and friends to create carpools

or create group walking or biking clubs. Work with your school's PTA to help organize neighborhood carpools.

I know this is incredibly frustrating and burdensome on families, students and staff. It's frustrating for me as well because I want nothing more than to ensure kids can get to school quickly and on time without issue so they can learn and be successful.

I will continue to work with district staff to look for solutions and I will also continue to reach out to our state legislators advocating for proper funding so we can compete for drivers. I encourage you to do the same.

Most of all, get the word out that we are hiring and encourage people you know to join our team.

Hayden: Groundwork has been laid

Continued from page 2A

or competition increases your desire to excel? Our education system has its sight: set on *dumbing down America*. If you don't believe that, ask your daughter, or son anything you remember from your 6th or 7th grade classes pertaining to history, American or World.

When my mom took me into town to shop for the month, we used to go to A&P, and after checking out three or four baskets full, she would tear off the bottom of the receipt (the total cost), hand it to me and ask me to total it, in my head.

I thought that was cruel and unusual punishment, but Mom would laugh and make a game out of it, and before long I became proficient in using my head as something more than a hat rack. To my shame, I do not incorporate those kinds

of learning exercises into teaching my kids. When we depend on our education system and do not take part, we throw our children to the wolves of the world. They are more than willing to teach *their way* of dealing with the world's ills, and it is absolutely demented.

The groundwork for our children to be radicalized has been laid. Our colleges are full of Socialists, Communists, and Globalists that have been taught by those same people that were students in the 70s and 80s.

Do you remember? It was a time of "me-ism's." Everything had to do with "me first." We started using words like self-awareness, self-esteem, self-assertion, self-denial, self-love, and self-care, and no one could tell them that it was a lonely, lonely world when you are the only one there. Those same people

are teaching in our colleges now.

The school attitude of most students now is, let me get by, by the skin of my teeth, and I will be *free!* When the goal is getting through, rather than getting educated to better the world, we are in trouble.

Those out to destroy America and our sovereignty are not sitting around talking, they are actively taking part in everything as planned by George Soros, the Open Society Foundation, the Globalists, and this administration.

What is amazing to me is, we have men and women willing to cross the ocean to fight and die for the freedoms we hold dear, and then there are those who will not cross the street to vote!

It is your turn to show the world. GET UP, OUT and VOTE!!

ALL ABOUT APOPKA

The Apopka Chief

Established 1923
(USPS 545-440)

The Apopka Chief is published every Friday and entered as Periodicals, postage paid at Apopka Post Office, under the Act of Congress of March 3, 1879. The Apopka Chief newspaper is published by Foliage Enterprises, Inc., every Friday at 400 North Park Avenue, Apopka, Fla., 32712-3417. An annual subscription is \$25 in Orange County and \$30 outside Orange County. Phone 407-886-2777. Postmaster: Send address changes to The Apopka Chief, P.O. Box 880, Apopka, Fla., 32704-0880.

The Apopka Chief is a consistent award-winning community weekly newspaper and a member of the Florida Press Association. The newspaper won the group's award as its best newspaper in 1982, 1987, and 1988, the only three-time winner. Letters to the editor are welcome, but must be signed and include a daytime telephone number, address, or email address for verification. Management reserves the right to edit letters.

www.theapokkachief.com, news@theapokkachief.com



City of Apopka Telephone Numbers

City Hall	407-703-1700
Mayor's Office	407-703-1701
City Administrator	407-703-1649
City Clerk	407-703-1704
Community Devel.	407-703-1712
Code Enforcement	407-703-1738
Finance Dept.	407-703-1725
Fire (non-emerg.)	407-703-1756
Parks and Rec. Dept.	407-703-1741
Police Chief	407-703-1769
Police (non-emerg.)	407-703-1771
Job Line	407-703-1743
Solid Waste Collect.	407-703-1731
Street Maintenance	407-703-1731
Utility Billing	407-703-1727
Medical, fire emergency	911
The city of Apopka was chartered in 1882. It is located at 28°30 north latitude and is 150 feet above sea level. Its population is about 48,000 and its total area is more than 30 sq. mi. www.apopka.net	

Orange County Telephone Numbers

Animal Services	407-836-3111
Auto/Boat Tags	850-617-2000
Building Dept.	407-836-8550
County Mayor	407-836-7370
County Commission	407-836-7350
County Attorney	407-836-7320
Clerk of the Court	407-836-2065
Elections Supervisor	407-836-2070
Fire/Rescue	407-836-3111
Solid Waste	407-836-6601
Garbage Collection	407-703-1731
Health Dept.	407-836-2600
Hunting/Fishing Lic	888-347-4356
Parks and Rec. Dept.	407-836-6200
Property Appraiser	407-836-5044
Sheriff Administrative	407-254-7000
Non-Emerg. Complaint	407-836-4357
Utilities	407-836-5515
All other departments	407-836-3111
Medical, fire emergency	911
www.orangecountyfl.net	

Other Area Numbers of Note

U.S. Senators	
Rick Scott (Rep.)	202-224-5274
Marco Rubio (Rep.)	407-254-2573
U.S. Representative	
Daniel Webster (Dist. 11)	352-241-9220
State Representatives	
Doug Bankson	407-476-6787
Carolina Amesty (Dist. 45)	unknown
State Senators	
Geraldine Thompson (Dist.11)	407-297-2045
Orange County Commissioner	
Christine Moore	407-836-7350
Orange County Public Schools	
Pupil assignment	407-317-3233
Bus routes	407-317-3800
Superintendent	407-317-3200
School Board	407-317-3200
Miscellaneous	
The Apopka Chief	407-886-2777
Museum of the Apopkans	407-703-1707
Chamber of Commerce	407-886-1441

County: Expansion cost \$5 million, comes from federal funds

Continued from page 1A

Spectrum, Orange County installed underground fiber optic cables, giving residents access to high speed internet.

Demings also announced that through a partnership with the Aeras Foundation, wifi enabled digital devices are available to be loaned to qualified residents. Aeras works with community organizations and has already distributed more than 700 devices to residents.

“Overall, Orange County is addressing needs related to access and affordability. We are working to ensure that no one is left behind. We want to achieve digital equity so that all residents in Orange County can be fully connected,” Demings said.

These projects reflect a cost of over \$5 million. The money is coming from the American Rescue Plan Act of 2021, which designated more than \$25 billion to be invested in affordable high-speed internet and connectivity across the United States.

Among the people Demings recognized for their efforts in seeing the broadband project come to fruition were Simone Bath, Orange County chief innovation and emerging technology officer; and Emily Bonilla, Orange County District 5 commissioner who represents areas including Bithlo/Christmas.

Bonilla explained the firsthand inconvenience of lacking broadband access to her home, so much so that she ensured the county would overcome this problem once she was first elected county commissioner in 2016.

“I am so happy to say that I now have a thousand megabytes per second in my internet,” Bonilla said. “It is just the best. I am now in the future. We finally caught up to technology and it’s just been great. You don’t hear anymore anyone yelling ‘Who’s using the internet?’”

South Apopka is not really rural like District 5, but it’s an underserved area, said District 2 Commissioner Christine Moore, who represents South Apopka. She pointed out that South Apopka first got paved roads when Linda Chapin was Orange County chair.

“We have a lot of new housing coming along and it’s hard to imagine that I had pockets of my district that didn’t have wifi, but think for a moment – you heard a little bit from Commissioner Bonilla – but think about students who had to head up to an area, the coffee shop at McDonald’s, just hunting for wifi. Yet those are the same fam-

ilies that are transportation challenged. They certainly were at a deficit compared to any other,” Moore said.

The broadband project was actually completed ahead of deadline. The state government affairs for Charter Communications took the challenge to get

the project done by March 2025, said Marva Johnson, group vice president, State Government Affairs for Charter Communications.

“This county understood how important making sure that every citizen had access to the same essential services would be.

You made the commitment to make that investment and partner with the public private sector partner to deliver it. So we’re very honored to be your partner in that effort and we’re very excited about this important step in closing a digital divide,” Johnson said.

Residents affected by the completion of this project are directed to visit spectrum.com or call (855) 860-9068 to become a new customer or upgrade their service. In addition to being newly connected, residents may qualify for special pricing.

MAKE IT

mullinax Ford

SUMMER SALES EVENT

0% APR financing

on 1,700 New Fords!

Mach-E, Escape, Edge, Explorer, Expedition, F-150 & F-150 Lightning

NO PAYMENT 90 DAYS NO PAYMENT

Available on the following models: 24MY Escape, 24MY Edge, 24MY Explorer, 24MY Expedition, 24MY F-150, 23/24MY Mach-E, 23/24 F-150 Lightning. Exclude Raptor. Customer can defer first payment up to 90 days. 0% APR financing for 36 mos. at \$27.78 per mo. per \$1,000 financed, regardless of down payment. Offer requires credit approval and financing through Ford Credit. Not all buyers will qualify. Residency restrictions apply. See salesperson for qualifications. Ends 09/03/2024.

1551 E. Semoran Blvd., Apopka, FL • www.MullinaxFordFL.com • 407-972-1678

COMPASS HEALTH

YOUR PLAN. YOUR CHOICE.

LET US GUIDE YOU

• HEALTH

• MEDICARE

• CREMATION

• ACCIDENT

• DENTAL

• LIFE

• CRITICAL ILLNESS

SE HABLA ESPAÑOL

Compass Health Insurance.com

3030 East Semoran Blvd., #184

Apopka, FL 32703 407-758-9487

Next to Gators Dockside (in Colonial Shoppes at Bear Lake)

Your Local Agency for

Florida Blue

HOUSE FOR SALE

INCREASE THE VALUE OF YOUR HOME WITH NATURAL GAS AND SAVE MONEY.

At Lake Apopka Natural Gas, we're helping families connect to affordable, reliable, and efficient natural gas, with appliances that pay dividends for years to come. Studies show a home with natural gas has a **6% greater resale** value than an all-electric home.

811

Know what's below. Call before you dig.

Lake Apopka

Natural Gas District

www.langd.org 407-656-2734 ext. 307

Send us Your News • Email: news@theapokkachief.com

CITY OF APOPKA PUBLIC HEARING NOTICE FUTURE LAND USE AMENDMENT AND CHANGE OF ZONING

NOTICE is hereby given pursuant to Secs. 163.3184 and 166.041(3)(a), Florida Statutes and the Apopka Code of Ordinances, Part III, Land Development Code, Article II, Section 2.4.7.B, that **Thomas Skelton** has made application relating to the following described property.

ORDINANCE NO. 3064
AN ORDINANCE OF THE CITY OF APOPKA, FLORIDA, CHANGING THE FUTURE LAND USE FROM RESIDENTIAL MEDIUM AND COMMERCIAL TO INSTITUTIONAL/PUBLIC USE, FOR CERTAIN REAL PROPERTIES LOCATED 996 S ORANGE BLOSSOM TRAIL AND 1000 S ORANGE BLOSSOM TRAIL; OWNED BY TRINITY BAPTIST CHURCH OF APOPKA, INC COMPRISING 6.99 ACRES, MORE OR LESS; PROVIDING FOR SEVERABILITY, CONFLICTS, AND AN EFFECTIVE DATE.

and

ORDINANCE NO. 3065
AN ORDINANCE OF THE CITY OF APOPKA, FLORIDA, CHANGING THE ZONING FROM RSF-1B (RESIDENTIAL SINGLE-FAMILY-LARGE LOT) AND C-C (COMMUNITY COMMERCIAL) TO O (OFFICE), FOR CERTAIN REAL PROPERTIES LOCATED 996 S ORANGE BLOSSOM TRAIL AND 1000 S ORANGE BLOSSOM TRAIL; OWNED BY TRINITY BAPTIST CHURCH OF APOPKA, INC COMPRISING 6.99 ACRES, MORE OR LESS; PROVIDING FOR SEVERABILITY, CONFLICTS, AND AN EFFECTIVE DATE.

Parcel Identification Number(s): 14-21-28-0000-00-044, 14-21-28-0000-00-054, 14-21-28-0000-00-116
Contains: 6.99 +/- Acres

Notice is given that a public hearing for **Ordinance Number 3064 and 3065** will be held by the **City of Apopka City Council** at its regularly scheduled meeting in the City Council Chambers of the Apopka City Hall, 120 E. Main Street, Apopka, Florida on **Wednesday, September 4, 2024 beginning at 1:30 P.M.**

Affected parties and the public may appear at the above listed hearings to speak. The proposed Rezoning Application can be inspected at the Apopka Community Development Department located at Apopka City Hall on weekdays between the hours of 8:00 a.m. and 4:30 p.m. City Hall address shown below. Please be advised that, under State law, if you decide to appeal a decision made with respect to this matter, you will need a record of the proceedings and may need to ensure that a verbatim record is made, which record includes the testimony and evidence upon which the appeal is to be based. In accordance with the Americans with Disabilities Act (ADA), persons with disabilities needing assistance to participate in any of these proceedings should contact the City Clerk's Office at 120 East Main Street, Apopka FL 32703, Telephone: 407-703-1704, no less than 48 hours prior to the proceeding.

Apopka City Council
Apopka Planning Commission
Community Development Department

August 23, 2024

Publish: The Apopka Chief

177279

AMERICAN RESIDENTIAL

HEATING & COOLING

Unbeatable Savings on HVAC Services!

Schedule Soon & Save Up to \$2000 on a New System!

Call today! (877) 709-1777

\$49

Cooling or Heating System Tune Up

Price valid for one working unit. Excludes oil fired systems. Valid at participating ARS® Network locations. Not valid for third party, new construction, or commercial customers, with any other offers, discounts, or on prior sales. Call service center for details. Coupon required at time of service. Void if copied or transferred and where prohibited. Any other use may constitute fraud. Cash value \$.001. Offer expires 9/30/2024. License numbers available at americanresidential.com/licenses

SAVE UP TO \$2000

on a New Cooling and Heating System with our Buy Back Program!

Savings requires purchase and installation of select complete heating and cooling system. Removal and disposal by Company of existing heating and cooling system required. Valid at participating ARS® Network locations. Not valid for third party, new construction, or commercial customers, with any other offers, discounts, or on prior sales. Call service center for details. Coupon required at time of service. Void if copied or transferred and where prohibited. Any other use may constitute fraud. Cash value \$.001. Offer expires 9/30/2024. License numbers available at americanresidential.com/licenses

TRUGREEN

Live life outside.™

Get the most out of your lawn this summer.

Save now with 50% OFF* Your First Application

SCHEDULE YOUR APPOINTMENT TODAY!

1-855-520-1525

*Special price is for first Lawn service only. Requires purchase of annual plan, for new residential EasyPay, MonthlyPay, or PrePay customers only. Valid at participating TruGreen locations. Availability of services and/or products may vary by geography. Not to be combined with or used in conjunction with any other offer or discount. Additional restrictions may apply. Consumer responsible for all sales tax. *Guarantee applies to annual plan customers only. BBB accredited since 07/01/2012. ©2024 TruGreen Limited Partnership. All rights reserved. In Connecticut, B-0153, B-1380, B-0127, B-0200, B-0151.

Page 157 of 653


FWC issues School Fishing Club Grant to 50 schools

Hello Folks,

I hope everyone had a great weekend and you got a chance to enjoy the Blue Full Moon we had at the first of the week. I walked outside and enjoyed how bright the moon was and how big it seemed. Accordin’ to NASA, the blue moon is closer to the Earth, and so it looks bigger and seems brighter. Anyway, the fishin’ is still slow for most folks.

Kyle at Bitter’s Bait & Tackle reports that not too many folks are gettin’ on the water and goin’ fishin’. The panfish have slowed way down in most of the lakes. I do see some nice stringers of shellcrackers bein’ caught in some of the local lakes in our area. Most of those shellcrackers are bein’ caught on grass-shrimp, and a few are bein’ caught on red-worms.

The bass fishin’ on the Kissimmee Chain has been

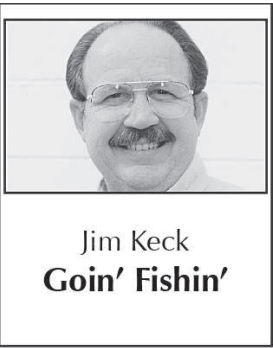

Jim Keck
Goin’ Fishin’

pretty good as of late. X-Treme Bass Series held a tournament on the chain last weekend. The team of Andrew Hall and Kyle Brewer grabbed the win at the Lake Toho Division. They weighed in 5 bass that hit the scales at 29.20 pounds. Kyle Brewer caught the biggest bass of the day with a 6.34 pounder. You know what they say an ounce of water makes a difference – how about 1/100th of an ounce of water. Kyle’s big bass was 1/100th of an ounce bigger than the next biggest bass caught that day. Kyle’s bass weighed

in at 6.34 pounds, and the next big bass weighed in at 6.33 pounds. Folks that’s as close as it can be and I’m sure the guy that caught the 2nd biggest bass was heart-broken. I know I would have been.

The bass fishin’ on Johns Lake has been a little slow since FWC sprayed the lake. Last Wednesday night, the team of John Brazell and Mike Bruton won the tournament with 3 bass that hit the scales at 9.80 pounds. John and Mike also had big bass of the tournament which weighed 3.55 pounds.

I also want to mention that the FWC has issued a School Fishing Club Grant to 50 schools for the upcoming school year. Each school was awarded a \$500-grant for this school year. The money will help with the club ex-

See KECK Page 4B

CITY OF APOPKA PUBLIC HEARING NOTICE LARGE-SCALE FUTURE LAND USE AMENDMENT AND CHANGE OF ZONING


NOTICE is hereby given pursuant to Secs. 163.3184 and 166.041(3) (a), Florida Statutes and the Apopka Code of Ordinances, Part III, Land Development Code, Article II, Section 2.4.7.B, that **Applan Engineering, LLC c/o Luke Classon, P.E.** has made application relating to the following described property.

ORDINANCE NO. 3067

AN ORDINANCE OF THE CITY OF APOPKA, FLORIDA, AMENDING THE FUTURE LAND USE ELEMENT OF THE APOPKA COMPREHENSIVE PLAN OF THE CITY OF APOPKA; CHANGING THE FUTURE LAND USE DESIGNATION FROM COUNTY RURAL TO MIXED-USE FOR CERTAIN REAL PROPERTY GENERALLY LOCATED ON THE SOUTHWEST CORNER OF ONDICH ROAD AND EFFIE DRIVE; COMPRISING 54.85 ACRES, MORE OR LESS; OWNED BY PM S-1 REO, LLC; PROVIDING FOR SEVERABILITY, CONFLICTS, AND AN EFFECTIVE DATE.

ORDINANCE NO. 3068

AN ORDINANCE OF THE CITY OF APOPKA, FLORIDA, CHANGING THE ZONING FROM COUNTY A-1 (CITRUS RURAL) DISTRICT TO KPI-MU (KELLY PARK INTERCHANGE – MIXED-USE) DISTRICT, FOR CERTAIN REAL PROPERTY GENERALLY LOCATED ON THE SOUTHWEST CORNER OF ONDICH ROAD AND EFFIE DRIVE; COMPRISING 54.85 ACRES, MORE OR LESS; OWNED BY PM S-1 REO, LLC; PROVIDING FOR SEVERABILITY, CONFLICTS, AND AN EFFECTIVE DATE.

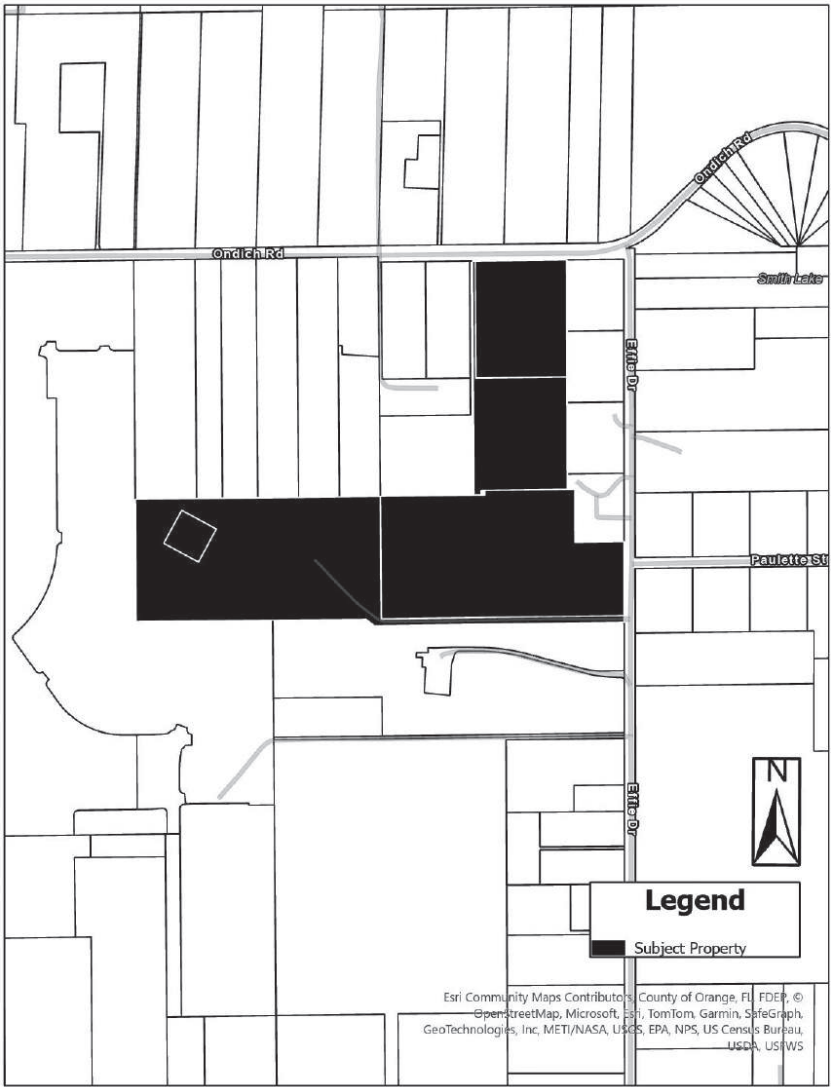

Parcel Identification Number(s): 11-20-27-0000-00-037, 11-20-27-0000-00-069, 12-20-27-0000-00-001, 12-20-27-0000-00-012, 12-20-27-0000-00-046, 12-20-27-0000-00-048
Contains: 54.85 +/- Acres

Notice is given that the **City of Apopka Planning Commission** will hold a public hearing at its regularly scheduled meeting in the City Council Chambers of the Apopka City Hall, 120 E. Main Street, Apopka, Florida on **Tuesday, September 10, 2027 beginning at 5:30 P.M.**, or as soon thereafter as possible.

FURTHER NOTICE is given that a public hearing for Ordinance Numbers 3067 and 3068 will be held by the **City of Apopka City Council** at its regularly scheduled meeting in the City Council Chambers of the Apopka City Hall, 120 E. Main Street, Apopka, Florida on **Wednesday, October 2, 2024 beginning at 1:30 P.M.**

Affected parties and the public may appear at the above listed hearings to speak. The proposed Future Land Use and Rezoning Applications can be inspected at the Apopka Community Development Department located at Apopka City Hall on weekdays between the hours of 8:00 A.M. and 4:30 P.M. City Hall address shown below. Please be advised that, under State law, if you decide to appeal a decision made with respect to this matter, you will need a record of the proceedings and may need to ensure that a verbatim record is made, which record includes the testimony and evidence upon which the appeal is to be based. In accordance with the Americans with Disabilities Act (ADA), persons with disabilities needing assistance to participate in any of these proceedings should contact the City Clerk’s Office at 120 East Main Street, Apopka FL 32703, Telephone: 407-703-1704, no less than 48 hours prior to the proceeding.

Apopka City Council
Apopka Planning Commission
Community Development Department

August 23, 2024

Publish: The Apopka Chief

177288

Police Beat

If a law enforcement agency charges you with a crime and this paper reports that information, please notify us within 90 days if the charge is dropped, or if you are found not guilty by the court. After verifying the information, we will be happy to publish it. Please send notification to The Apopka Chief, P.O. Box 880, Apopka, 32704-0880.

In the period from August 11-17, the Apopka Police Department received 1,567 calls for service, responded to 26 crashes, issued 54 citations, and made 14 arrests. Juveniles were charged with aggravated stalking-follow/harass/cyberstalk credible threat to person; aggravated stalking of child under 16 years of age; battery-touch or strike.

The following adults were arrested and charged: Isai Arias, 23, 207 Lalla Ln., Apopka, obscenity-exhibit sell rental video ticket harmful to minor; obscene material-distribute transmit information harmful to minors.

Angelie Marie Astacio, 23, 678 W. Bay St. Apt 26, Winter Garden, larceny-grand theft \$750 less than \$5,000.

Marcus Anthony Bo-

nilla, 33, 6569 Meritmoor Cir., Orlando, resist officer-obstruction without violence.

David Diaz, 46, confidential, Apopka, battery-touch or strike.

Hugo Alberto Espinal Valle, 39, 4 Ulysses Dr., Apopka, homicide-specified felony, commit action could cause death; burglary with assault or battery; weapon offense-improper exhibit of firearm or dangerous weapon; firing weapon-recreating discharge firearm in public or residential property; out-of-county warrant.

Norman Gregory Gable, 62, 128 Shorthorn Dr., Apopka, municipal ordinance violation-panhandling-42-118(E)(3).

Mya Heard, 18, 556 Birch Ct., Apopka, out-of-county warrant.

Estephanie Imani Johnson, 25, 708 St. Michael Ln., Altamonte Springs, drugs-possession of controlled substance without prescription (MDMA); drug equipment-possession and/or use.

Carolyn Michelle Kiser, 48, 815 W. Orange Plz., Winter Garden, drugs-possession of controlled substance without prescription (fentanyl); drugs-possession of controlled sub-

stance without prescription (alazopram); moving traffic violation-driving while license suspended, revocation equivalent status.

Tenina Lishay McCoy, 35, 611 Business Park Blvd. #101, Winter Garden, burglary-unoccupied conveyance unarmed (X6).

John Navilsaint, 25, 228 E. 17th St., Apopka, larceny-other theft; burglary-unoccupied structure unarmed.

Anthony Pringle, 46, 402 W. Ella J. Gilmore St., Apopka, drugs-possession of controlled substance without prescription (cocaine); obstructing justice-tampering with evidence in criminal proceeding; drugs-possession of controlled substance without prescription (alprazolam); resist officer-obstruction without violence.

Marcelino Rivaldo Siquic Itz, 25, 3735 Ocoee Apopka Rd., Apopka, moving traffic violation-operate motor vehicle without valid license.

Jason Scott Stevens, 51, transient, Apopka, drugs-possession of controlled substance without prescription.

Rachael Tiffany Turner, 37, confidential, Lakeland, battery-touch or strike.

WHS: 99-yard touchdown has broken school record



On Friday, August 16, A Wekiva player attempts to stiff-arm an Olympia defender during their 36-0 win over the Titans.

Continued from page 1B

pass turned into a school record 99-yard reception and touchdown.

“The focus was much more on what we practiced after the interception and touchdown. Of course, teams tend to be much less tense and think about how to win instead of avoid losing when holding a lead too. There wasn’t a sense of giving up or the sky is falling because clicking as a team didn’t start right away.”

Another two points

were added at the end of the Titans’ next possession as the high snap also traveled through the end zone.

Wekiva’s other scores came on touchdowns, a seven-yard rush from Isaiah McNish, a 19-yard Jackson Keillor to Naeem Woulard pass and a blocked punt, recovered in the end zone.

The touchdowns were scored with 2:35 of the first quarter, 2:15 of the second and 10 seconds remaining in the contest, respectively.

Only one possession

ended with the Titans gaining more than one first down and 15 yards. Olympia moved the ball from its 35 yard line to Wekiva’s 1-yard line on the first possession of the second half. The ball was turned over on downs though. Will Wankelman’s arching into the left back corner of the end zone pass was caught out of bounds.

Not counting the first drive of the second half, the Titans gained 49 yards on 28 plays. Wekiva also

See WHS Page 4B

APK: Tampa Bay has an explosive and balanced offense

Continued from page 1B

nant their passing game is, you’d think Tampa would have no run game, or at least a subpar one, but they put up 175 rushing yards and four rushing touchdowns on Apopka’s young defense. To put it into perspective, Apopka is a run-first team that runs 80 percent of the time and the Blue Darters only collected 195 rushing yards.

The first quarter was relatively quiet with both teams poking and prodding at each other trying to figure out where their

weakness was. Apopka’s first drive was a three-and-out followed by a six-play touchdown drive from Tampa to open the game.

After getting another opportunity with the ball, Apopka once again went three and out turning the ball over after losing yards to penalties and a sack on quarterback Tyson Davison. But this time, Apopka was able to stop Tampa in its tracks and forced them to punt it right back.

But again, Apopka’s offense could not find any space to set up the run or pass game. Apopka gained

just seven yards and was forced to punt facing a fourth and three.

Before the end of the first quarter, Tampa had the ball again starting on their 11-yard line. They decided to go with the run but were stuffed on first down. But, on second down they found a little room with a quick pass to a receiver at the line who beat one Apopka defender near the sideline for a first down.

Tampa stuck with run again going to the outside where they grabbed

See APK Page 4B



Kau Lynn Dr

Bransford C

Bardwell C

W Kelly Park Rd

W Kelly Park Rd

Daimler Dr


Pierce Arrow Dr


Hupp Way

Leyland Ct

Legend

- 1400 W Kelly Park Rd
- Apopka City Limits
- Parcel

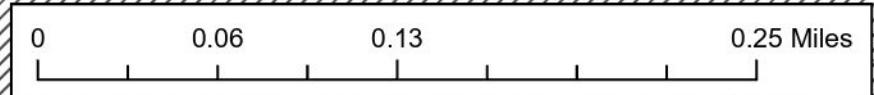

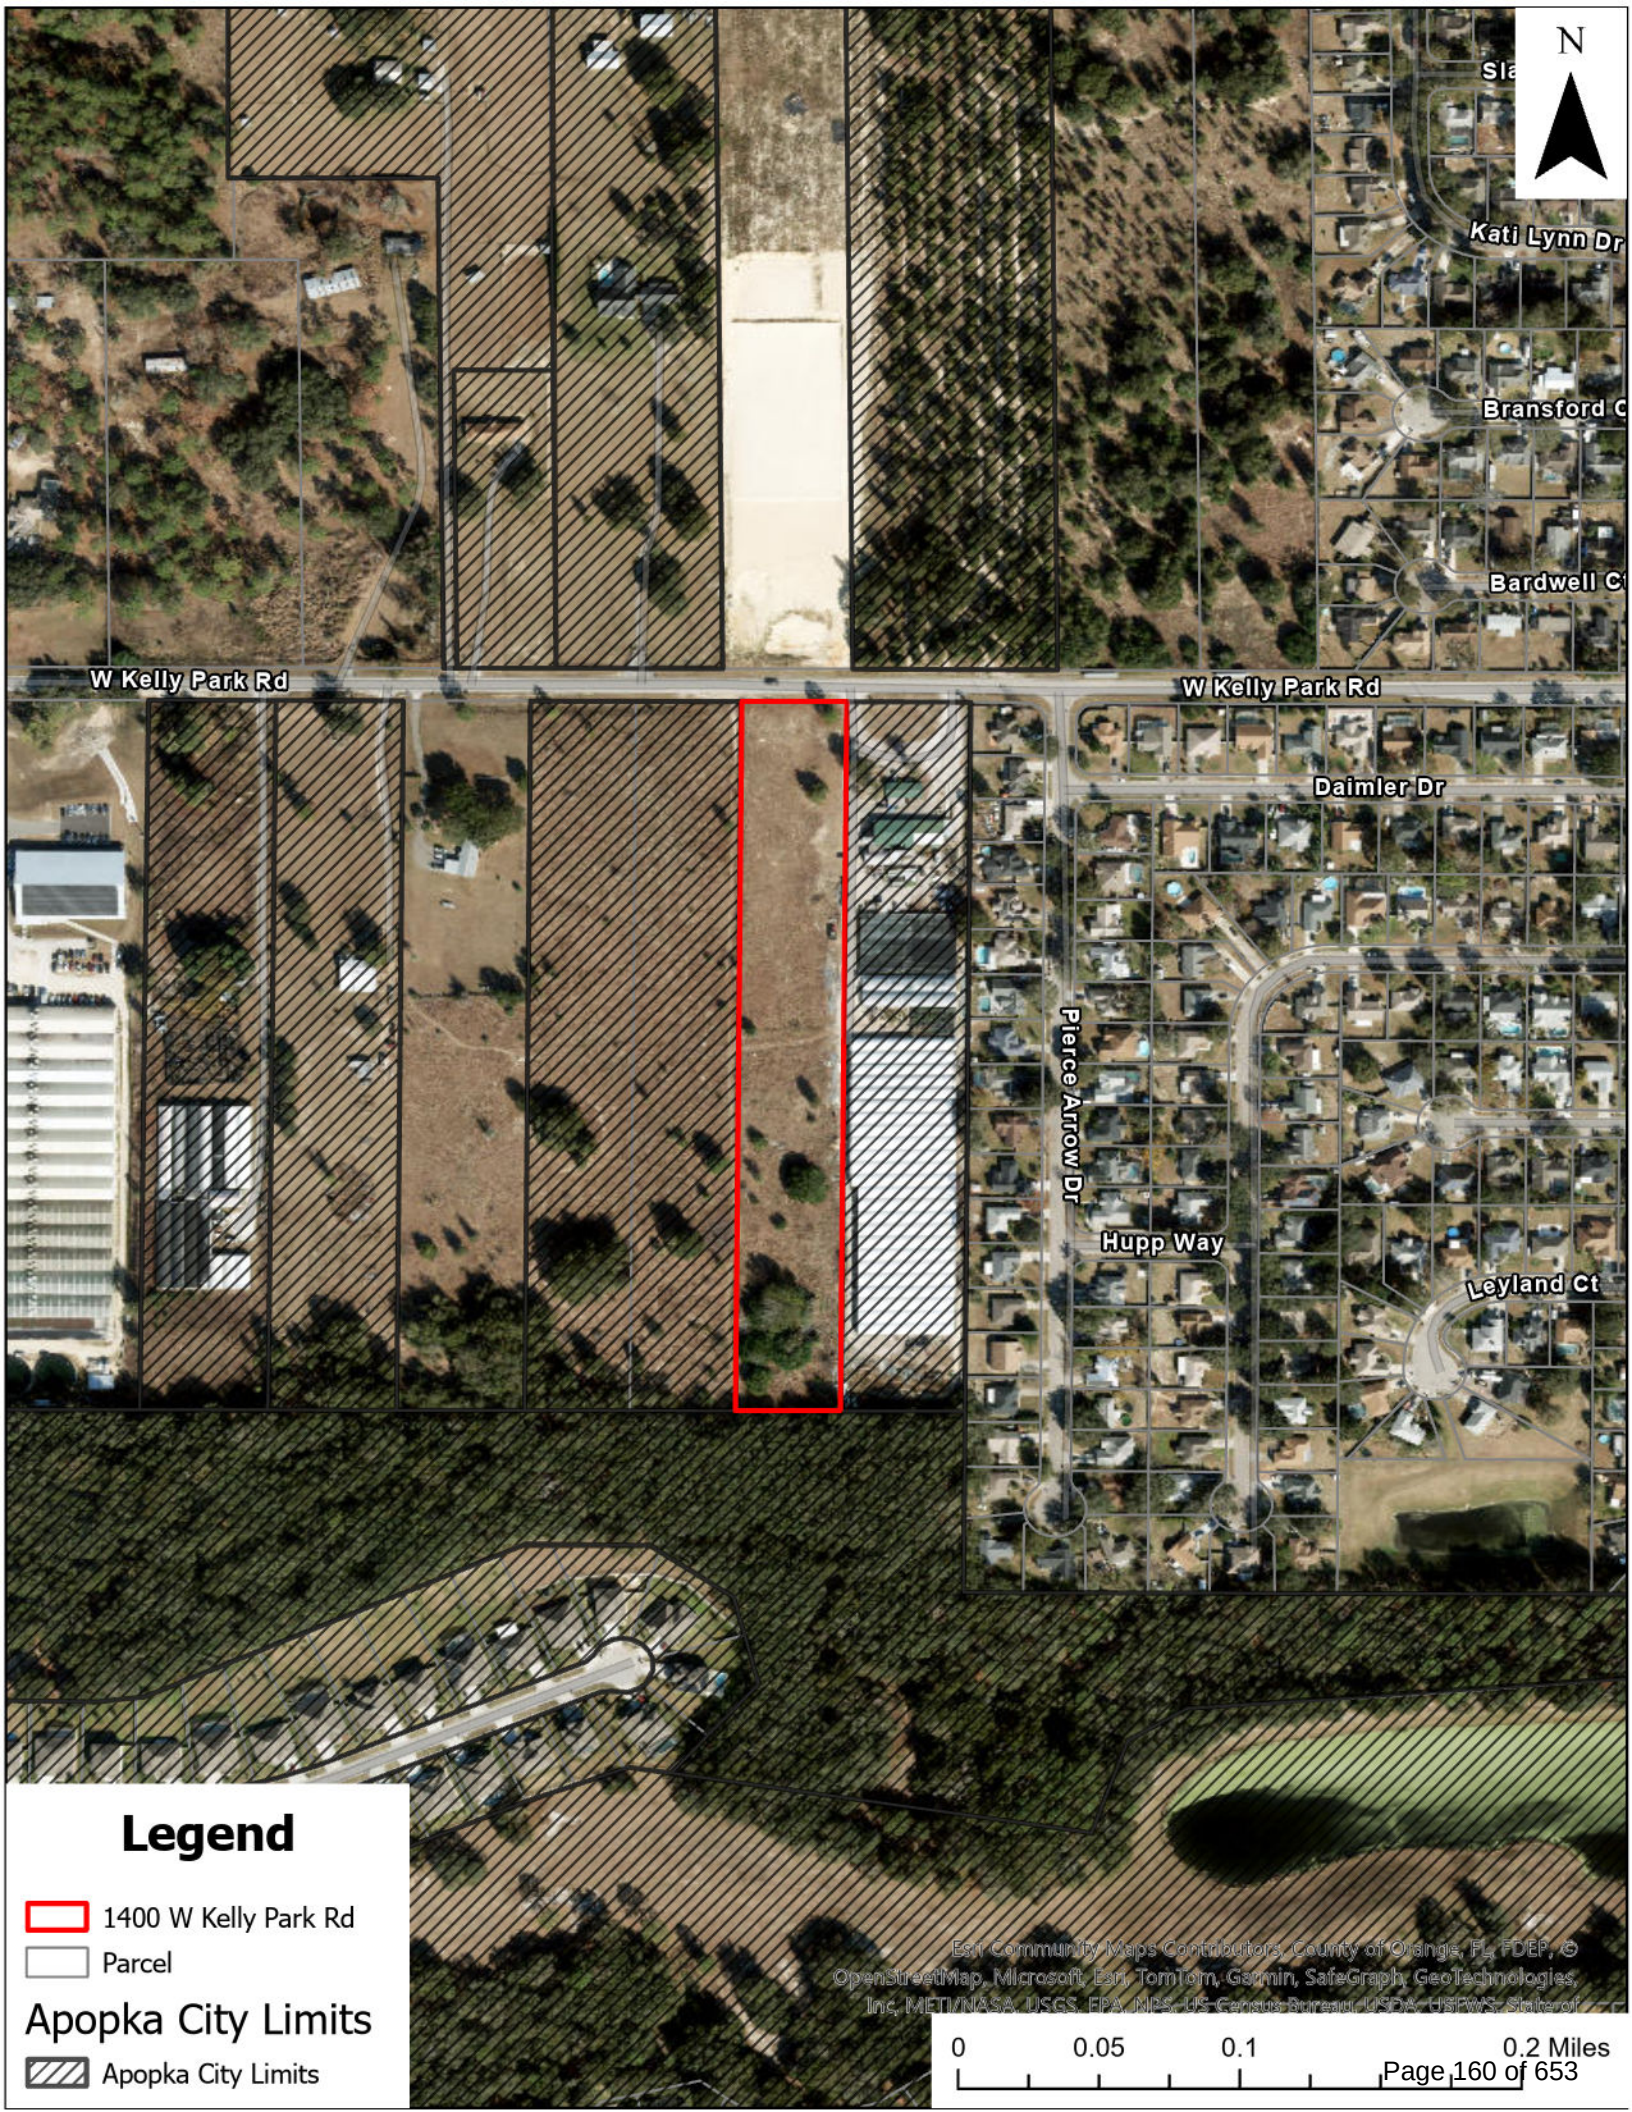

W Kelly Park Rd

W Kelly Park Rd

Daimler Dr

Pierce Arrow Dr

Hupp Way

Leyland Ct

Legend

-  1400 W Kelly Park Rd
-  Parcel
-  Apopka City Limits

Apopka City Limits

Esri Community Maps Contributors, County of Orange, FL, FDEP, © OpenStreetMap, Microsoft, Esri, TomTom, Garmin, SafeGraph, GeoTechnologies, Inc, METI/NASA, USGS, EPA, NPS, US Census Bureau, USDA, USFWS, State of



W Kelly Park Rd

W Kelly Park Rd

Daimler Dr

Pierce Arrow Dr

Hupp Way

Leyland Ct

Legend

- 1400 W Kelly Park Rd
- Parcel
- Apopka Future Land Use**
- AG
- AG-E
- AG-HOME
- COMM
- CONSV
- FLU-IP
- HDR-25
- IND
- INST_PU

- MU
- OFF
- PR
- RE
- RH
- RL
- RLS
- RM
- RML
- RS
- RVLS

Apopka City Limits
Apopka City Limits

Esri Community Maps Contributors, County of Orange, FL, FDOP, ©
OpenStreetMap, Microsoft, Esri, TomTom, Garmin, SafeGraph, GeoTechnologies

0 0.05 0.1 0.2 Miles
Page 161 of 653



Legend

1400 W Kelly Park Rd

Parcel

Apopka Zoning

- AG
- AIR
- C-C
- C-COR
- C-N
- C-R
- I-H
- I-L
- INST
- MHP
- MU-D
- MU-ES-GT

- MU-INT
- MU-MED
- MU-N
- MU-T
- MU-VC
- O
- PD
- PR
- RCE
- RMF
- RSF-1A
- RSF-1B
- RTF
- T

Apopka City Limits

Apopka City Limits

Esri Community Maps Contributors, County of Orange, FL, FDLP, ©
OpenStreetMap, Microsoft, Esri, TomTom, Garmin, SafeGraph, GeoTechnologies

0 0.05 0.1 0.2 Miles
Page 162 of 653



City of Apopka CITY COUNCIL STAFF REPORT

Section: PUBLIC HEARINGS/ORDINANCES/RESOLUTION (Action Item)

Item #: 2.

Meeting Date: September 4, 2024

Department: Community Development

SUBJECT:

Ordinance No. 3053 – Second Reading – Change of Zoning – 1400 W Kelly Park Rd

REQUEST:

Adopt Ordinance No. 3053

SUMMARY:

Owner(s): Michael A. Gentles, Desmond W. Streete

Applicant: Jose Chaves

Parcel Identification Number(s): 17-20-28-0000-00-008

Location: 1400 W Kelly Park Road

Existing Zoning: T (Transitional)

Proposed Zoning: RSF-1A (Residential Single-Family Estate District)

Existing Use(s): Vacant

Existing Future Land Use: "County" Rural

Tract Size: 5.06 +/- Acres

Direction	Future Land Use	Zoning	Present Use
North	"County" Rural	"County" A-1	Vacant
East	Residential Estate	RCE (Residential Country Estate)	Agriculture (Nursery)
South	Residential Estate	PD (Planned Development)	Vacant
West	Residential Very Low Suburban	RSF-1A (Residential Single-Family Estate District)	Vacant

PROJECT SUMMARY:

The subject property, which is approximately 5.06 acres in size, is located at 1400 W. Kelly Park Road and is currently vacant. The applicant is requesting the amendment of the Future Land Use of the property for potential development of 10 single-family residential units. The applicant's proposed use of residential development is permitted use in the RSF-1A zoning district per Land Development Code Table 4.2.2.C. Land Development Code Section 10.3.1.D.1 defines 'dwelling, single-family detached' as follows: "A dwelling designed for or occupied exclusively by one family on a lot. There shall only be one single-family detached dwelling on one individual lot."

The proposed RSF-1A zoning district allows for a maximum density of three dwelling units per acre and is compatible with the surrounding areas. The property to the west has zoning designations of RSF-1A, the property to the east has designations of RCE (Residential Country Estate), and the property to the south has designations of PD for single-family dwellings. The property to the north is not within the city limits.

Land Development Code Section 2.5.1.D.3 requires the Council to weigh the relevance of and consider whether and the extent to which the proposed amendment:

a. Is consistent with and furthers the goals, objectives and policies of the comprehensive plan and other adopted City plans;

- Applicant's response: The proposed project aligns with the goals and objectives of City's Comprehensive Plan, furthering their vision for the city's development by establishing a Future Land Use and Zoning Districts that is compatible with adjacent properties. This process of establishing a Future Land Use and Zoning District is following the recent approval of this property's annexation into the City of Apopka (reference Ordinance No 3043 approved via public hearing on February 23, 2024 and March 1, 2024.)

- Staff response: Staff has no objection.

b. Is in conflict with any provisions of the LDC;

- Applicant's response: The only conflict with the LDC is regarding Section 5.16.5.B.3.d Transportation Improvements which require a right-turn lane for projects on a road with a 45 MPH speed limit. The project has a limited width fronting W. Kelly Park Road (170ft) making it impossible to construct a turn lane meeting minimum FDOT requirements. Due to the low intensity of a project being proposed (8-9 single family homes), it is being requested from the City Engineer that this requirement be omitted. The community is being designed to meet all other aspects of the City's Land Development Code (LDC)

- Staff response: If the rezoning is approved, a development plan will be required to be submitted to and approved by the Development Review Committee (DRC). As part of the submittal requirements for the development plan, a Traffic Impact Analysis (TIA) will be required to be submitted which will outline what transportation impact mitigation measures, if any, will be required. The development plan will be reviewed against all applicable Land Development Code (LDC) requirements, including Section 5.16.5.B.3.d, and will be evaluated by the Development Review Committee (DRC) during the development review process.

c. Addresses a demonstrated community need;

- Applicant's response: Housing is in critical shortage across the nation, especially in Central Florida. The City of Apopka has seen a lot of growth with large Planned Development communities with hundreds of homes. However, there is always a demand for smaller communities that will be met by this project. This concept is supported by the fact that the City has approved the annexation of the property with this intention clearly established.

- Staff response: Staff has no objection.

d. Is required by changed conditions;

- Applicant's response: As part of the annexation process, establishment of the Future Land Use and Zoning District is required.

- Staff response: Staff has no objection.

e. Is compatible with existing and proposed uses surrounding the subject land, and is the appropriate zoning district for the land;

- Applicant's response: The project is compatible with surrounding uses and is located within the appropriate zoning district.

- Staff response: Staff has no objection.

f. Would result in a logical and orderly development pattern;

- Applicant's response: The project adheres to a logical and orderly development pattern, promoting efficient land use.

- Staff response: Staff has no objection.

g. Would not result in significant adverse impacts on the natural environment—including, but not limited to, water, air, noise, stormwater management, wildlife, vegetation, wetlands, and the natural functioning of the environment; and

- Applicant's response: The project would not result in significant adverse impacts on the natural environment.

- Staff response: Staff has no objection.

h. Would result in development that is adequately served by public facilities (e.g., streets, potable water, sewerage, stormwater management, solid waste collection and disposal, schools, parks, police, and fire and emergency medical facilities).

- Applicant's response: The project is designed to be adequately served by existing public facilities.
- Staff response: Staff has no objection.

SCHOOL CAPACITY REPORT:

An inquiry was sent to Orange County Public Schools (OCPS) regarding school capacity requirement for this application. OCPS determined that school capacity for the subject development is available for elementary and middle school, but not available for high school.

ORANGE COUNTY NOTIFICATION:

The JPA (Joint Planning Agreement) requires the City to notify the County 30 days before any public hearing or advisory board. The City notified Orange County on May 31, 2024.

PUBLIC HEARING SCHEDULE:

July 9, 2024 – Planning Commission (5:00 P.M.)
 August 7, 2024 – City Council (1:30 P.M.), First Reading
 September 4, 2024 – City Council (1:30 P.M.), Second Reading and Adoption

DULY ADVERTISED:

June 28, 2024 – Apopka Chief
 August 23, 2024 – Apopka Chief (2nd Reading)
 June 7, 2024 – Mailed notices to adjacent property owners
 June 14, 2024 – Posters placed on property

FUNDING SOURCE:

N/A

RECOMMENDED MOTION:

Development Review Committee (DRC):

Recommends approval of the Change of Zoning from T (Transitional) to RSF-1A (Residential Single-Family Estate District), finding the proposed change consistent with the Comprehensive Plan and Land Development Code, and compatible with the character of the surrounding areas, based on the findings and facts presented in the staff report and exhibits.

Planning Commission:

At its meeting on July 9, 2024, the Planning Commission found the proposed Change of Zoning from T (Transitional) to RSF-1A (Residential Single-Family Estate District), consistent with the Comprehensive Plan and Land Development Code, and compatible with the character of the surrounding areas, and unanimously recommended approval of the proposed Change of Zoning, based on the findings and facts presented in the staff report and exhibits.

City Council:

At the August 7, 2024, meeting, the City Council unanimously accepted the first reading of Ordinance No. 3053 and held it over for second reading and adoption.

Recommended Motion – City Council:

Adopt Ordinance No. 3053.

Note: This item is considered quasi-judicial. The staff report and its findings are to be incorporated into and made a part of the minutes of this meeting.

ATTACHMENTS:

1. Ordinance Number 3053
2. Ads (1st Reading)
3. Ads (2nd Reading)
4. Maps

- 1
- 2
- 3
- 4
- 5
- 6
- 7
- 8
- 9
- 10
- 11
- 12
- 13
- 14
- 15
- 16
- 17
- 18
- 19
- 20
- 21
- 22
- 23
- 24
- 25
- 26
- 27
- 28
- 29
- 30
- 31
- 32
- 33
- 34
- 35
- 36
- 37
- 38
- 39
- 40
- 41
- 42
- 43
- 44
- 45
- 46
- 47
- 48

WHEREAS, to manage the growth, the City of Apopka, Florida, finds it in the best interest public health, safety and welfare of its citizens to establish zoning classifications within the and

WHEREAS, the proposed RSF-1A (Residential Single-Family Estate) District zoning has been found to be consistent with the City of Apopka Comprehensive Plan, and the City of Apopka Land Development Code.

Section I. That the zoning classification of the property described in Exhibit A, being situated in the City of Apopka, Florida, is hereby RSF-1A District, as defined in the Apopka Land Development Code, and with the following provision:

Section III. That the Community Development Director, or the Director's designee, is hereby authorized to amend, alter, and implement the official zoning maps of the City of Apopka, Florida, to include said designation.

Section V. That all ordinances or parts of ordinances in conflict herewith are hereby repealed.

ORDINANCE NO. 3053

PAGE 2

49
50
51
52
53

ADOPTED at a regular meeting of the City Council of the City of Apopka, Florida, this
____ day of _____, 2024.

READ FIRST TIME: August 7, 2023

READ SECOND TIME AND
ADOPTED: September 4, 2023

ATTEST:

Susan Bone, City Clerk

Bryan Nelson, Mayor


Approved as to form and legal sufficiency:

Cliff Shepard, City Attorney

DULY ADVERTISED FOR PUBLIC HEARING: June 28, 2024, August 23, 2024

EXHIBIT "A"

Parcel Identification Number(s): 17-20-28-0000-00-008

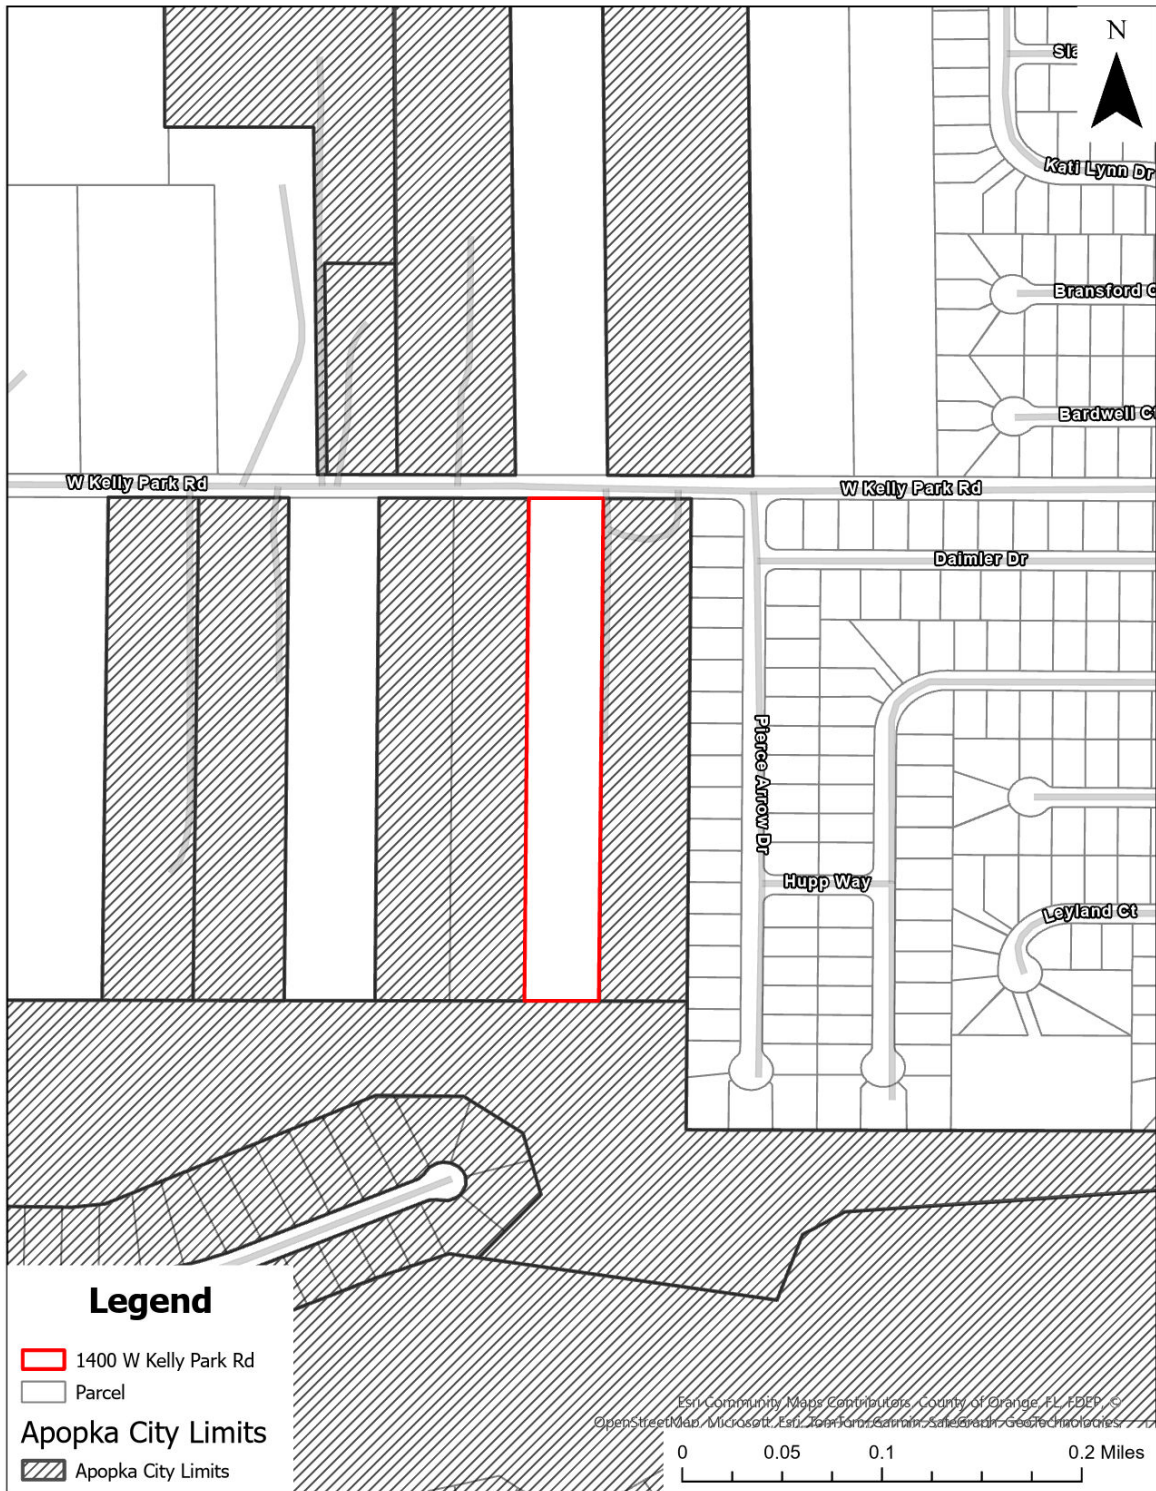

Police Beat

If a law enforcement agency charges you with a crime and this paper reports that information, please notify us within 90 days if the charge is dropped, or if you are found not guilty by the court. After verifying the information, we will be happy to publish it. Please send notification to *The Apopka Chief*, P.O. Box 880, Apopka, 32704-0880.

In the period from June 16-22, the Apopka Police Department received 1,717 calls for service, responded to 40 crashes, issued 30 citations, and made 18 arrests. Juveniles were charged with battery-touch or strike; burglary -unoccupied conveyance unarmed; larceny-grand theft \$10,000 less than \$20,000; damage property-criminal mischief \$200 and under; larceny-other theft; resist officer-obstruct without violence.

The following adults were arrested and charged:
Michael Justin Aldridge, 33, 344 Winding Cove Ave., Apopka, resist officer-obstruct without violence.
Nikyta Amber Barber, 36, confidential, Apopka, battery-touch or strike.
Master Muhammad Na'im Bilal, 70, 3512 Marsell Rd., Zellwood, drugs-possession with intent to sell/manu-

facture/deliver controlled substance (methamphetamine); drugs-possession with intent to sell/manufacture/deliver controlled substance (cocaine); drug equipment-possession use, possible manufacturer paraphernalia to transport drugs.
Diane Ann Bledsoe, 51, 45 E. 13th St., Apopka, other agency warrant.
Sakeinah Alisha Burgess, 33, transient, Apopka, drugs-possession of controlled substance without prescription.
Edelmiro Castillo, 47, confidential, Apopka, aggravated battery on pregnant victim; battery-commit domestic battery by strangulation.
Aric Barnard Cooksey, 47, 1843 Daffodil Ave., Apopka, out-of-county warrant (X2).
Adrian Delgado-Reyes, 27, 1737 Palmerston Cir., Ocoee, drug equipment-possession drug paraphernalia advertise; drugs-possession of controlled substance without prescription.
Jerry Eugene Fraley, 52, 4027 Lenox Blvd., Orlando, other agency warrant.
Norman Gregory Gable, 62, 128 Shorthorn Dr., Apopka, municipal ordinance violation
Alexander Paul Goodrum, 31, confidential, Apopka,

battery-touch or strike (domestic violence).
Joseph Ettiene Guillite, 42, confidential, Apopka, battery-touch or strike.
Felix Lisboa, 51, PO Box 164126, Altamonte Springs, battery-touch or strike.
Herbert Leegregory Neal, 43, 402 Campus View Dr., Orlando, resist officer-obstruct without violence; moving traffic violation-driving while license suspended, revocation equivalent status.
Cyd Chetram Paul, 67, confidential, Apopka, battery-touch or strike.
Jaime Alejandro Rivera-Hernandez, 26, 2313 Rock Springs Rd., Apopka, other agency warrant (X3); cocaine-possession of cocaine; drugs-possession of controlled substance without prescription.
Jay Andrew Rodriguez-Garcia, 20, 208 E. 11th St., Apopka, damage property-criminal mischief \$1,000 or more; larceny-grand theft \$5,000 less than \$10,000; burglary-unoccupied structure unarmed.
Tabbitha Lynn Sanders, 40, 3160 Council Oak Way #108, Apopka, battery on law enforcement officer; resist officer with violence.


Hebb & Kraine catch five bass weighing in at 23.05 pounds

Hello Folks,
We are still gettin' a few drops here and there, so I'm very thankful we are gettin' some rain. I hope you had a great weekend and hopefully you got a chance to do some fishin'.
Kyle at Bitter's Bait & Tackle reports that the bluegill and shellcracker season has completed. Folks took advantage of last week's full moon to get in on the last of the bluegills. I'm sure there may be a few stragglers around,

but most of the panfish are through beddin' for this year.
The bass fishin' on the Harris Chain hasn't been too bad lately. The X-treme Bass Series held a tournament on the chain last weekend and the team of Kim Hebb and John Kraine brought 5 bass to the scales that weighed in at 23.05 pounds. They also had a big bass in their sack that weighed in at 8.50 pounds. The team of Eric Krause and James Kend-

rick had the biggest bass that weighed 8.51 pounds. Can you imagine losin' the big bass pot by .01 tenth of an ounce? The big bass pot was worth \$240 dollars.
Kyle also reports that the bass fishin' on the Maitland Chain has been pretty good. Folks are fishin' the chain early mornin' or late evenin'. Most of the bass are bein' caught around the submerged hydrilla and eel-grass beds. You can rip a lipless crank-bait through the grass for some good re-

sults, or fish plastic worms in the grass as well.
The Butler Chain has been good for catchin' keeper-size bass. You can also catch some schoolers when they come up around the boat. Try usin' a noisy top-water bait or a chatter-bait when they come up. With these hot days, you may need to fish a little deeper around the submerged pepper grass beds. The grass provides some shade for the bass and the water is a little cooler. It's that time of year when you need to slow down your retrieve, especially if you are fishin' plastic worms or slow-sinkin' Senko type baits. The bass need time to make up their mind if they are goin' to bite, or

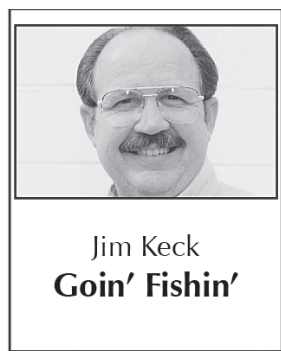

Jim Keck
Goin' Fishin'

Lake Toho has been pretty good even after the spray-in' they did last week. Like I mentioned last week, I hope they didn't kill all the grass on the South end of the lake. They have been gettin' some rain down on Toho but they are lettin' water out to go south through the locks. The water is still low on Toho, so don't get your boat bot-tomed out, or you might have to get out and push it off the bottom.


Well folks, that's it for this week.
I hope you have a great week, and I'll see ya on the water real soon.
Tip of the week: Early or late
Save a few and good luck!

CITY OF APOPKA PUBLIC HEARING NOTICE FUTURE LAND USE AMENDMENT AND CHANGE OF ZONING

NOTICE is hereby given pursuant to Secs. 163.3184 and 166.041(3)(a), Florida Statutes and the Apopka Code of Ordinances, Part III, Land Development Code, Article II, Section 2.4.7.B, that **Thomas Skelton** has made application relating to the following described property.

ORDINANCE NO. 3064
AN ORDINANCE OF THE CITY OF APOPKA, FLORIDA, CHANGING THE FUTURE LAND USE FROM RESIDENTIAL MEDIUM AND COMMERCIAL TO INSTITUTIONAL/PUBLIC USE, FOR CERTAIN REAL PROPERTIES LOCATED 996 S ORANGE BLOSSOM TRAIL AND 1000 S ORANGE BLOSSOM TRAIL; OWNED BY TRINITY BAPTIST CHURCH OF APOPKA, INC COMPRISING 6.99 ACRES, MORE OR LESS; PROVIDING FOR SEVERABILITY, CONFLICTS, AND AN EFFECTIVE DATE.

and
ORDINANCE NO. 3065
AN ORDINANCE OF THE CITY OF APOPKA, FLORIDA, CHANGING THE ZONING FROM RSF-1B (RESIDENTIAL SINGLE-FAMILY-LARGE LOT) AND C-C (COMMUNITY COMMERCIAL) TO O (OFFICE), FOR CERTAIN REAL PROPERTIES LOCATED 996 S ORANGE BLOSSOM TRAIL AND 1000 S ORANGE BLOSSOM TRAIL; OWNED BY TRINITY BAPTIST CHURCH OF APOPKA, INC COMPRISING 6.99 ACRES, MORE OR LESS; PROVIDING FOR SEVERABILITY, CONFLICTS, AND AN EFFECTIVE DATE.

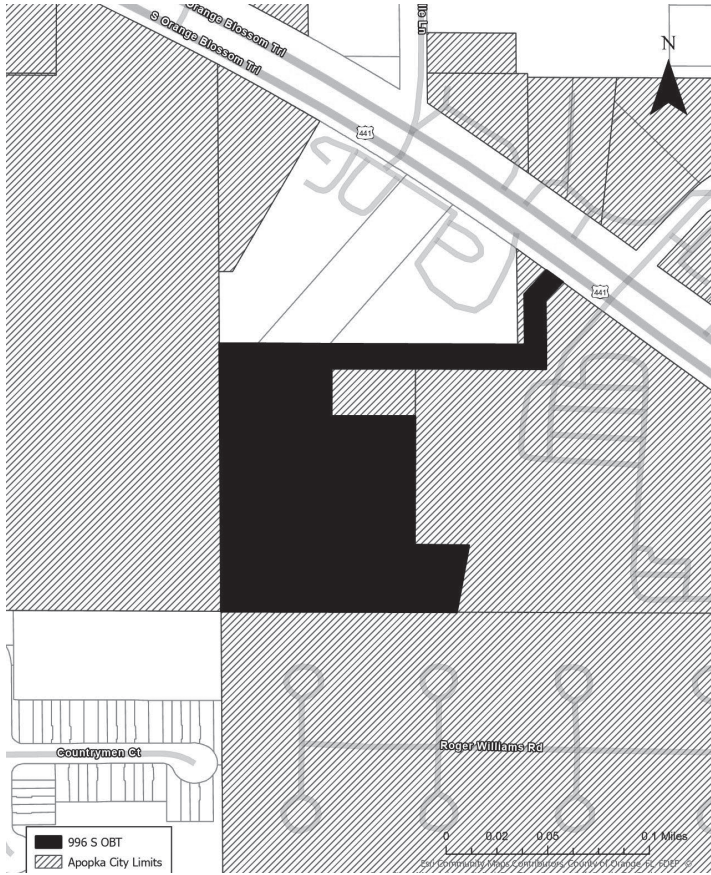

Parcel Identification Number(s): 14-21-28-0000-00-044, 14-21-28-0000-00-054, 14-21-28-0000-00-116
Contains: 6.99 +/- Acres

Notice is given that the **City of Apopka Planning Commission** will hold a public hearing at its regularly scheduled meeting in the City Council Chambers of the Apopka City Hall, 120 E. Main Street, Apopka, Florida on **Tuesday, July 9, 2024 beginning at 5:00 P.M.**, or as soon thereafter as possible.

FURTHER NOTICE is given that a public hearing for **Ordinance Number 3064 and 3065** will be held by the **City of Apopka City Council** at its regularly scheduled meeting in the City Council Chambers of the Apopka City Hall, 120 E. Main Street, Apopka, Florida on **Wednesday, August 7, 2024 beginning at 1:30 P.M.**

Affected parties and the public may appear at the above listed hearings to speak. The proposed Rezoning Application can be inspected at the Apopka Community Development Department located at Apopka City Hall on weekdays between the hours of 8:00 a.m. and 4:30 p.m. City Hall address shown below. Please be advised that, under State law, if you decide to appeal a decision made with respect to this matter, you will need a record of the proceedings and may need to ensure that a verbatim record is made, which record includes the testimony and evidence upon which the appeal is to be based. In accordance with the Americans with Disabilities Act (ADA), persons with disabilities needing assistance to participate in any of these proceedings should contact the City Clerk's Office at 120 East Main Street, Apopka FL 32703, Telephone: 407-703-1704, no less than 48 hours prior to the proceeding.

Apopka City Council
Apopka Planning Commission
Community Development Department

Forwards: Angervil has the same goals as the rest of the seniors

Continued from page 1B

most important qualities in a leader are patience and the ability to be calm in any situation.

Angervil and all of the other seniors really have the same goal as a team – make it to Lakeland and be in the fight for the FHSAA State Championship. But each one of them has separate personal goals for the next few months.

“Our team goal is to make it to Lakeland and have a great record. My personal goal is to get my name and Apopka's name out there and bring excitement to Apopka,” said Angervil.

Right now, Angervil is focused on improving his conditioning and his athleticism as he says those are the parts of his game that are lacking but he's also focused on his finesse and finishing at the rim. I also asked him if he prefers to shoot from the field or finish at the rim to which he gave a funny response that coach Scott Williams probably doesn't want to hear.

“Finish at the rim... Nah I mean honestly; I want to shoot the ball. I just want to shoot the ball,” Angervil said while he and Jer-michael Johnson laughed.

He then told me his go-to move to get a bucket right now is a hop-step to the other side of where his opponent's feet are facing.

On defense, Angervil is always and only thinking about staying between his man and the basket but he still needs to work on his discipline in the paint. This ties into what Angervil said is the best advice he's gotten about basketball which is to be patient.

“The game becomes easier when you slow it down for yourself.”

Angervil says he sees his role as the leader and the energy guy. He said as a senior that he wants to be a leader on and off the court.

We took a second to talk about last season's highs and lows where he and a lot of his teammates shared the same sentiments. He said the high was making it to playoffs through the adversity the team faced last year with their less-than-spectacular record. But the lows were losing games that he and the team feel like they shouldn't have lost.

I asked him why he thinks the team lost those games last year and he said that the team didn't care enough but that that was going to change this year.

“We just didn't care enough. This year we want to care more and leave everything on the court every game. Last year we left stuff on the court that we should've never left.”

Angervil said he's learned a lot over his years on the team and that he will bring that with him as a leader.

“I learned to always stay calm no matter that situation and to never give up until the clock hits zero.”

One of my last questions was a fun one to see what kind of players each of the seniors was. It was, “What is more important, defense or offense?” Angervil laughing again said offense is more important than defense.

Before our interview was over Angervil had one last thing to say about his game. It was that he likes to be flashy and exciting with his play.

“I hate a boring play style. I would rather do something flashy than sit there and do box drills. I could score 10 and I still

wouldn't be happy playing like that. “

So, if you come out to watch the boys play look for number 4 trying to do something flashy and then look for coach Williams, who will probably have a hand over his face.

Larson Taylor: #5 Forward

Taylor told me he started playing ball when he was in sixth grade and stuck with it because it came to him easily.

“Uhhh... I don't know. It really just came to me. I just tried out one year and I made it – so I kept going.”

Taylor told me he has really come into his own this summer because of constantly working with and being around all of his teammates.

“Summer has really helped us come together as a team for the upcoming season. It's been great to build that chemistry between us by being around each other more,” Taylor said.

I asked how he felt about his new role on the team as a leader and not just a player and Taylor was a bit hesitant but ready for the challenge and the opportunity.

“I mean I don't know. It does feel kind of different. There's a lot of responsibility that comes with it and you have to really be on the same page because this is us, it's our time. We got to be on point because our teammates follow our lead.”

Larson told me the most important qualities in a leader are a voice that others will listen to and respect, but most of all their actions on and off the court.

When talking about personal and team goals,

See **FORWARDS** Page 3B

Need to send or receive a FAX?

Use our fax:
407-889-4121*
*There is a small fee for this service.

Apopka Office Supply
400 N. Park Ave.,
Apopka, FL 32712

AOS
407-889-4455

Don't trash; recycle campaign signs

With the primary election now over, Orange County encourages residents to recycle campaign signs instead of throwing them in the trash.

In partnership with the City of Winter Park, the City of Orlando and the League of Women Voters, Orange County will collect campaign signs so they can be used as a cleaner energy source.

"The intent is to not send these single use signs off to the landfill," said Aimee Krivan, Pollution Prevention Program Coordinator with the County's Environmental Protection Division. "We have found a way

for these signs to have a second life."

The signs are sent to NuCycle where they are converted into Enviro-Fuelcubes® used by the cement and electrical power industries to replace coal. In 2022, the program's first year, it diverted 11,140 pounds in campaign signs from the landfill.

Wood and metal frames must be removed from signs before donating. Donations can be made from August 21 through September 1 at the following locations: Broadway United Methodist Church, 406 E. Amelia St., Orlando, FL 32803; First

Unitarian Church, 1901 E. Robinson St., Orlando, FL 32803; Solid Waste Management, 1028 Woods Avenue, Orlando, FL 32805; Porter Transfer Station, 1326 Good Homes Rd., Orlando, FL 32818; Cady Way Pool, 2529 Cady Way, Winter Park, FL 32792; Mead Botanical Garden, 1310 S. Denning Dr., Winter Park, FL 32789; Winter Park Fire Department - Station 64, 1439 Howell Branch Rd, Winter Park, FL 32789.

For more information about Orange County Government's sustainability and resilience efforts, visit ocfl.net/sustainability.

CITY OF APOPKA PUBLIC HEARING NOTICE FUTURE LAND USE AMENDMENT AND CHANGE OF ZONING

NOTICE is hereby given pursuant to Secs. 163.3184 and 166.041(3)(a), Florida Statutes and the Apopka Code of Ordinances, Part III, Land Development Code, Article II, Section 2.4.7.B, that **Jose Chaves** has made application relating to the following described property.


ORDINANCE NO. 3052

AN ORDINANCE OF THE CITY OF APOPKA, FLORIDA, CHANGING THE FUTURE LAND USE FROM "COUNTY" RURAL TO RVLS (RESIDENTIAL VERY LOW SUBURBAN), FOR CERTAIN REAL PROPERTY LOCATED 1400 W KELLY PARK ROAD; OWNED BY MICHAEL GENTLES COMPRISING 5.06 ACRES, MORE OR LESS; PROVIDING FOR SEVERABILITY, CONFLICTS, AND AN EFFECTIVE DATE.

and

ORDINANCE NO. 3053

AN ORDINANCE OF THE CITY OF APOPKA, FLORIDA, CHANGING THE ZONING FROM T (TRANSITION) TO RSF-1A (RESIDENTIAL SINGLE-FAMILY ESTATE), FOR CERTAIN REAL PROPERTY LOCATED 1400 W KELLY PARK ROAD; OWNED BY MICHAEL GENTLES COMPRISING 5.06 ACRES, MORE OR LESS; PROVIDING FOR SEVERABILITY, CONFLICTS, AND AN EFFECTIVE DATE.

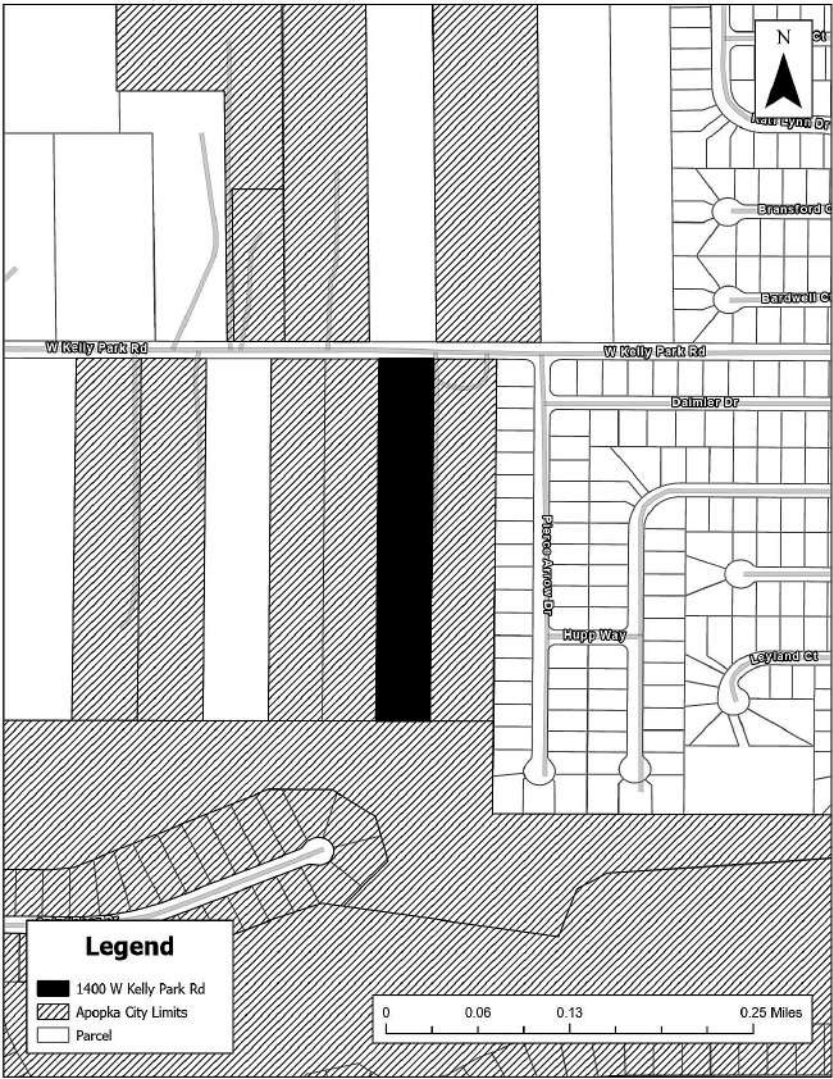

Parcel Identification Number(s): 17-20-28-0000-00-008
Contains: 5.06 +/- Acres

Notice is given that a public hearing for **Ordinance Number 3052 and 3053** will be held by the **City of Apopka City Council** at its regularly scheduled meeting in the City Council Chambers of the Apopka City Hall, 120 E. Main Street, Apopka, Florida on **Wednesday, September 4, 2024 beginning at 1:30 P.M.**

Affected parties and the public may appear at the above listed hearings to speak. The proposed Rezoning Application can be inspected at the Apopka Community Development Department located at Apopka City Hall on weekdays between the hours of 8:00 a.m. and 4:30 p.m. Apopka City Hall address shown below. Please be advised that, under State law, if you decide to appeal a decision made with respect to this matter, you will need a record of the proceedings and may need to ensure that a verbatim record is made, which record includes the testimony and evidence upon which the appeal is to be based. In accordance with the Americans with Disabilities Act (ADA), persons with disabilities needing assistance to participate in any of these proceedings should contact the City Clerk's Office at 120 East Main Street, Apopka FL 32703, Telephone: 407-703-1704, no less than 48 hours prior to the proceeding.

Apopka City Council
Apopka Planning Commission
Community Development Department

August 23, 2024

Publish: The Apopka Chief

177278

Moore: Suburban sprawl is real

Continued from page 2A

tures. We are doing what we can in Lockhart and waiting for Vision 2050 to pass and funding to come to improve Edgewater Drive.

The Pine Hills section of District 2 was developed during the suburban sprawl and automobile era. A vibrant, dense downtown does not exist. Most of the workers must travel too far to job markets. Richard Florida talks about the younger generation wanting to ditch the cars and big houses and reside in more creative communities. On a positive note, the Lynx Superstop is being rebuilt, the Pine Hills Trail expanded, downtown design features added, and my People of Clarcona-Ocoee group is painting a mural with artist

Delia Miller this Saturday at the Rebel Gas Station at the corner of Pine Hills and Clarcona-Ocoee roads. We are working towards a better Pine Hills.

As for Apopka, I hear many residents angry with the suburban sprawl and lack of infrastructure. It is unfortunate that big box stores, large scale farming in Central and South America, and the buy-out of Lake Apopka farms drastically changed the farming economics. Yet, Florida says this is the opportunity for a great reset. Apopka can become much more than a bedroom community for Orlando. Richard Florida has many ideas and methodologies to make this possible. I hope you read one of his books.

We are all part of a large mega-economy of

Central Florida. The possibilities for success economically and preserving our environmental treasures are endless. We can offer a much better way of life while contributing meaningfully to the productivity and prosperity of the economy. Florida mentions the reset from 2010 as our opportunity for higher education "sparking" the creation of the modern research-intensive university. Ah, we could benefit from thinking this through.

Yet too many times we sit back and let all the innovation locate in East Orange County, or the new chip industry and unmanned vehicles locate in Osceola County. We must do more than simply fill up large warehouses along Lake Apopka. We must innovate.

Byrd: More benefits are now offered

Continued from page 2A

tial incentives of \$10,800 and most recently, we worked with their union to secure an additional \$8,000 annual bonus paid quarterly for the next two years.

It's this last new \$16,000/two-year bonus that seems to be making an impact.

The district holds job fairs just about every two weeks but even with all of this, the applicants just haven't shown up. In the past, we were lucky to have five or six applicants attend the fairs.

Yet, this past Monday, at the district's most recent transportation fair, 140 applicants showed up after all the news coverage the previous week about the shortage and the new bonus system.

I remain hopeful that all these strategies will make a difference but it is going to take time and we will have to keep being creative to make up for the lack of funding we have available, which is always the bottom line concern. I tell you all of this because I ask for grace and creativity. Grace with the delays as many of our drivers have to do double pickups to each school because of the shortage. This causes considerable delays and extra early pickups.

Creativity in helping us where you can will be appreciated. If you can drive your child to school, please do. This allows the valuable seats to be used for children who have no other way to get to school. Work with neighbors and friends to create carpools

or create group walking or biking clubs. Work with your school's PTA to help organize neighborhood carpools.

I know this is incredibly frustrating and burdensome on families, students and staff. It's frustrating for me as well because I want nothing more than to ensure kids can get to school quickly and on time without issue so they can learn and be successful.

I will continue to work with district staff to look for solutions and I will also continue to reach out to our state legislators advocating for proper funding so we can compete for drivers. I encourage you to do the same.

Most of all, get the word out that we are hiring and encourage people you know to join our team.

Hayden: Groundwork has been laid

Continued from page 2A

or competition increases your desire to excel? Our education system has its sight: set on *dumbing down America*. If you don't believe that, ask your daughter, or son anything you remember from your 6th or 7th grade classes pertaining to history, American or World.

When my mom took me into town to shop for the month, we used to go to A&P, and after checking out three or four baskets full, she would tear off the bottom of the receipt (the total cost), hand it to me and ask me to total it, in my head.

I thought that was cruel and unusual punishment, but Mom would laugh and make a game out of it, and before long I became proficient in using my head as something more than a hat rack. To my shame, I do not incorporate those kinds

of learning exercises into teaching my kids. When we depend on our education system and do not take part, we throw our children to the wolves of the world. They are more than willing to teach *their way* of dealing with the world's ills, and it is absolutely demented.

The groundwork for our children to be radicalized has been laid. Our colleges are full of Socialists, Communists, and Globalists that have been taught by those same people that were students in the 70s and 80s.

Do you remember? It was a time of "me-ism's." Everything had to do with "me first." We started using words like self-awareness, self-esteem, self-assertion, self-denial, self-love, and self-care, and no one could tell them that it was a lonely, lonely world when you are the only one there. Those same people

are teaching in our colleges now.

The school attitude of most students now is, let me get by, by the skin of my teeth, and I will be *free!* When the goal is getting through, rather than getting educated to better the world, we are in trouble.

Those out to destroy America and our sovereignty are not sitting around talking, they are actively taking part in everything as planned by George Soros, the Open Society Foundation, the Globalists, and this administration.

What is amazing to me is, we have men and women willing to cross the ocean to fight and die for the freedoms we hold dear, and then there are those who will not cross the street to vote!

It is your turn to show the world. GET UP, OUT and VOTE!!

ALL ABOUT APOPKA

The Apopka Chief

Established 1923
(USPS 545-440)

The Apopka Chief is published every Friday and entered as Periodicals, postage paid at Apopka Post Office, under the Act of Congress of March 3, 1879. The Apopka Chief newspaper is published by Foliage Enterprises, Inc., every Friday at 400 North Park Avenue, Apopka, Fla., 32712-3417. An annual subscription is \$25 in Orange County and \$30 outside Orange County. Phone 407-886-2777. Postmaster: Send address changes to The Apopka Chief, P.O. Box 880, Apopka, Fla., 32704-0880.

The Apopka Chief is a consistent award-winning community weekly newspaper and a member of the Florida Press Association. The newspaper won the group's award as its best newspaper in 1982, 1987, and 1988, the only three-time winner. Letters to the editor are welcome, but must be signed and include a daytime telephone number, address, or email address for verification. Management reserves the right to edit letters.

www.theapokkachief.com, news@theapokkachief.com



City of Apopka Telephone Numbers

City Hall	407-703-1700
Mayor's Office	407-703-1701
City Administrator	407-703-1649
City Clerk	407-703-1704
Community Devel.	407-703-1712
Code Enforcement	407-703-1738
Finance Dept.	407-703-1725
Fire (non-emerg.)	407-703-1756
Parks and Rec. Dept.	407-703-1741
Police Chief	407-703-1769
Police (non-emerg.)	407-703-1771
Job Line	407-703-1743
Solid Waste Collect.	407-703-1731
Street Maintenance	407-703-1731
Utility Billing	407-703-1727
Medical, fire emergency	911
The city of Apopka was chartered in 1882. It is located at 28°30 north latitude and is 150 feet above sea level. Its population is about 48,000 and its total area is more than 30 sq. mi. www.apopka.net	

Orange County Telephone Numbers

Animal Services	407-836-3111
Auto/Boat Tags	850-617-2000
Building Dept.	407-836-8550
County Mayor	407-836-7370
County Commission	407-836-7350
County Attorney	407-836-7320
Clerk of the Court	407-836-2065
Elections Supervisor	407-836-2070
Fire/Rescue	407-836-3111
Solid Waste	407-836-6601
Garbage Collection	407-703-1731
Health Dept.	407-836-2600
Hunting/Fishing Lic	888-347-4356
Parks and Rec. Dept.	407-836-6200
Property Appraiser	407-836-5044
Sheriff Administrative	407-254-7000
Non-Emerg. Complaint	407-836-4357
Utilities	407-836-5515
All other departments	407-836-3111
Medical, fire emergency	911
www.orangecountyfl.net	

Other Area Numbers of Note

U.S. Senators	
Rick Scott (Rep.)	202-224-5274
Marco Rubio (Rep.)	407-254-2573
U.S. Representative	
Daniel Webster (Dist. 11)	352-241-9220
State Representatives	
Doug Bankson	407-476-6787
Carolina Amesty (Dist. 45)	unknown
State Senators	
Geraldine Thompson (Dist.11)	407-297-2045
Orange County Commissioner	
Christine Moore	407-836-7350
Orange County Public Schools	
Pupil assignment	407-317-3233
Bus routes	407-317-3800
Superintendent	407-317-3200
School Board	407-317-3200
Miscellaneous	
The Apopka Chief	407-886-2777
Museum of the Apopkans	407-703-1707
Chamber of Commerce	407-886-1441

County: Expansion cost \$5 million, comes from federal funds

Continued from page 1A

Spectrum, Orange County installed underground fiber optic cables, giving residents access to high speed internet.

Demings also announced that through a partnership with the Aeras Foundation, wifi enabled digital devices are available to be loaned to qualified residents. Aeras works with community organizations and has already distributed more than 700 devices to residents.

“Overall, Orange County is addressing needs related to access and affordability. We are working to ensure that no one is left behind. We want to achieve digital equity so that all residents in Orange County can be fully connected,” Demings said.

These projects reflect a cost of over \$5 million. The money is coming from the American Rescue Plan Act of 2021, which designated more than \$25 billion to be invested in affordable high-speed internet and connectivity across the United States.

Among the people Demings recognized for their efforts in seeing the broadband project come to fruition were Simone Bath, Orange County chief innovation and emerging technology officer; and Emily Bonilla, Orange County District 5 commissioner who represents areas including Bithlo/Christmas.

Bonilla explained the firsthand inconvenience of lacking broadband access to her home, so much so that she ensured the county would overcome this problem once she was first elected county commissioner in 2016.

“I am so happy to say that I now have a thousand megabytes per second in my internet,” Bonilla said. “It is just the best. I am now in the future. We finally caught up to technology and it’s just been great. You don’t hear anymore anyone yelling ‘Who’s using the internet?’”

South Apopka is not really rural like District 5, but it’s an underserved area, said District 2 Commissioner Christine Moore, who represents South Apopka. She pointed out that South Apopka first got paved roads when Linda Chapin was Orange County chair.

“We have a lot of new housing coming along and it’s hard to imagine that I had pockets of my district that didn’t have wifi, but think for a moment – you heard a little bit from Commissioner Bonilla – but think about students who had to head up to an area, the coffee shop at McDonald’s, just hunting for wifi. Yet those are the same fam-

ilies that are transportation challenged. They certainly were at a deficit compared to any other,” Moore said.

The broadband project was actually completed ahead of deadline. The state government affairs for Charter Communications took the challenge to get

the project done by March 2025, said Marva Johnson, group vice president, State Government Affairs for Charter Communications.

“This county understood how important making sure that every citizen had access to the same essential services would be.

You made the commitment to make that investment and partner with the public private sector partner to deliver it. So we’re very honored to be your partner in that effort and we’re very excited about this important step in closing a digital divide,” Johnson said.

Residents affected by the completion of this project are directed to visit spectrum.com or call (855) 860-9068 to become a new customer or upgrade their service. In addition to being newly connected, residents may qualify for special pricing.

MAKE IT

mullinax 

SUMMER

SALES EVENT

0% APR

financing

on 1,700

New Fords!

Mach-E, Escape, Edge, Explorer, Expedition, F-150 & F-150 Lightning





Available on the following models: 24MY Escape, 24MY Edge, 24MY Explorer, 24MY Expedition, 24MY F-150, 23/24MY Mach-E, 23/24 F-150 Lightning. Exclude Raptor. Customer can defer first payment up to 90 days. 0% APR financing for 36 mos. at \$27.78 per mo. per \$1,000 financed, regardless of down payment. Offer requires credit approval and financing through Ford Credit. Not all buyers will qualify. Residency restrictions apply. See salesperson for qualifications. Ends 09/03/2024.

1551 E. Semoran Blvd., Apopka, FL • www.MullinaxFordFL.com • 407-972-1678



COMPASS HEALTH

YOUR PLAN. YOUR CHOICE.

LET US GUIDE YOU

- HEALTH
- MEDICARE
- CREMATION
- ACCIDENT
- DENTAL
- LIFE
- CRITICAL ILLNESS

SE HABLA ESPAÑOL

Compass Health Insurance.com

3030 East Semoran Blvd., #184

Apopka, FL 32703 407-758-9487

Next to Gators Dockside (in Colonial Shoppes at Bear Lake)

Your Local Agency for

Florida Blue 



INCREASE THE VALUE OF YOUR HOME WITH NATURAL GAS AND SAVE MONEY.

At Lake Apopka Natural Gas, we’re helping families connect to affordable, reliable, and efficient natural gas, with appliances that pay dividends for years to come. Studies show a home with natural gas has a **6% greater resale** value than an all-electric home.



Know what's below. Call before you dig.



Lake Apopka

Natural Gas District

www.langd.org 407-656-2734 ext. 307





Unbeatable Savings on HVAC Services!

Schedule Soon & Save Up to \$2000 on a New System!

Call today! (877) 709-1777

\$49

Cooling or Heating System Tune Up

Price valid for one working unit. Excludes oil fired systems. Valid at participating ARS® Network locations. Not valid for third party, new construction, or commercial customers, with any other offers, discounts, or on prior sales. Call service center for details. Coupon required at time of service. Void if copied or transferred and where prohibited. Any other use may constitute fraud. Cash value \$.001. Offer expires 9/30/2024.

License numbers available at americanresidential.com/licenses

SAVE UP TO \$2000

on a New Cooling and Heating System with our Buy Back Program!

Savings requires purchase and installation of select complete heating and cooling system. Removal and disposal by Company of existing heating and cooling system required. Valid at participating ARS® Network locations. Not valid for third party, new construction, or commercial customers, with any other offers, discounts, or on prior sales. Call service center for details. Coupon required at time of service. Void if copied or transferred and where prohibited. Any other use may constitute fraud. Cash value \$.001. Offer expires 9/30/2024.

License numbers available at americanresidential.com/licenses



TRUGREEN

Live life outside.®



Get the most out of your lawn this summer.

Save now with 50% OFF* Your First Application

SCHEDULE YOUR APPOINTMENT TODAY!

1-855-520-1525

*Special price is for first Lawn service only. Requires purchase of annual plan, for new residential EasyPay, MonthlyPay, or PrePay customers only. Valid at participating TruGreen locations. Availability of services and/or products may vary by geography. Not to be combined with or used in conjunction with any other offer or discount. Additional restrictions may apply. Consumer responsible for all sales tax. *Guarantee applies to annual plan customers only. BBB accredited since 07/01/2012. ©2024 TruGreen Limited Partnership. All rights reserved. In Connecticut, B-0153, B-1380, B-0127, B-0200, B-0151.

Send us Your News • Email: news@theapokkachief.com

CITY OF APOPKA PUBLIC HEARING NOTICE FUTURE LAND USE AMENDMENT AND CHANGE OF ZONING

NOTICE is hereby given pursuant to Secs. 163.3184 and 166.041(3)(a), Florida Statutes and the Apopka Code of Ordinances, Part III, Land Development Code, Article II, Section 2.4.7.B, that **Thomas Skelton** has made application relating to the following described property.


ORDINANCE NO. 3064

AN ORDINANCE OF THE CITY OF APOPKA, FLORIDA, CHANGING THE FUTURE LAND USE FROM RESIDENTIAL MEDIUM AND COMMERCIAL TO INSTITUTIONAL/PUBLIC USE, FOR CERTAIN REAL PROPERTIES LOCATED 996 S ORANGE BLOSSOM TRAIL AND 1000 S ORANGE BLOSSOM TRAIL; OWNED BY TRINITY BAPTIST CHURCH OF APOPKA, INC COMPRISING 6.99 ACRES, MORE OR LESS; PROVIDING FOR SEVERABILITY, CONFLICTS, AND AN EFFECTIVE DATE.

and

ORDINANCE NO. 3065

AN ORDINANCE OF THE CITY OF APOPKA, FLORIDA, CHANGING THE ZONING FROM RSF-1B (RESIDENTIAL SINGLE-FAMILY-LARGE LOT) AND C-C (COMMUNITY COMMERCIAL) TO O (OFFICE), FOR CERTAIN REAL PROPERTIES LOCATED 996 S ORANGE BLOSSOM TRAIL AND 1000 S ORANGE BLOSSOM TRAIL; OWNED BY TRINITY BAPTIST CHURCH OF APOPKA, INC COMPRISING 6.99 ACRES, MORE OR LESS; PROVIDING FOR SEVERABILITY, CONFLICTS, AND AN EFFECTIVE DATE.

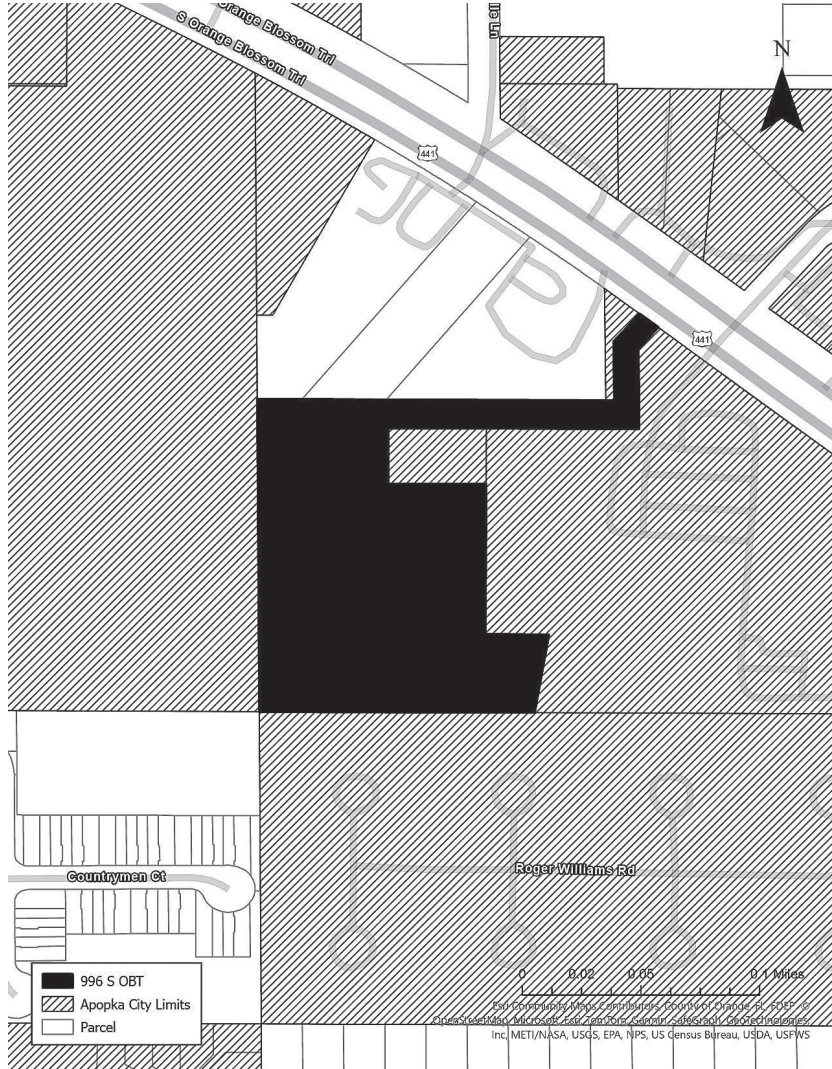

Parcel Identification Number(s): 14-21-28-0000-00-044, 14-21-28-0000-00-054, 14-21-28-0000-00-116
Contains: 6.99 +/- Acres

Notice is given that a public hearing for **Ordinance Number 3064 and 3065** will be held by the **City of Apopka City Council** at its regularly scheduled meeting in the City Council Chambers of the Apopka City Hall, 120 E. Main Street, Apopka, Florida on **Wednesday, September 4, 2024 beginning at 1:30 P.M.**

Affected parties and the public may appear at the above listed hearings to speak. The proposed Rezoning Application can be inspected at the Apopka Community Development Department located at Apopka City Hall on weekdays between the hours of 8:00 a.m. and 4:30 p.m. City Hall address shown below. Please be advised that, under State law, if you decide to appeal a decision made with respect to this matter, you will need a record of the proceedings and may need to ensure that a verbatim record is made, which record includes the testimony and evidence upon which the appeal is to be based. In accordance with the Americans with Disabilities Act (ADA), persons with disabilities needing assistance to participate in any of these proceedings should contact the City Clerk’s Office at 120 East Main Street, Apopka FL 32703, Telephone: 407-703-1704, no less than 48 hours prior to the proceeding.

Apopka City Council
Apopka Planning Commission
Community Development Department

August 23, 2024

Publish: The Apopka Chief

177279

FWC issues School Fishing Club Grant to 50 schools

Hello Folks,

I hope everyone had a great weekend and you got a chance to enjoy the Blue Full Moon we had at the first of the week. I walked outside and enjoyed how bright the moon was and how big it seemed. Accordin’ to NASA, the blue moon is closer to the Earth, and so it looks bigger and seems brighter. Anyway, the fishin’ is still slow for most folks.

Kyle at Bitter’s Bait & Tackle reports that not too many folks are gettin’ on the water and goin’ fishin’. The panfish have slowed way down in most of the lakes. I do see some nice stringers of shellcrackers bein’ caught in some of the local lakes in our area. Most of those shellcrackers are bein’ caught on grass-shrimp, and a few are bein’ caught on red-worms.

The bass fishin’ on the Kissimmee Chain has been



Jim Keck
Goin’ Fishin’

pretty good as of late. X-Treme Bass Series held a tournament on the chain last weekend. The team of Andrew Hall and Kyle Brewer grabbed the win at the Lake Toho Division. They weighed in 5 bass that hit the scales at 29.20 pounds. Kyle Brewer caught the biggest bass of the day with a 6.34 pounder. You know what they say an ounce of water makes a difference – how about 1/100th of an ounce of water. Kyle’s big bass was 1/100th of an ounce bigger than the next biggest bass caught that day. Kyle’s bass weighed

in at 6.34 pounds, and the next big bass weighed in at 6.33 pounds. Folks that’s as close as it can be and I’m sure the guy that caught the 2nd biggest bass was heart-broken. I know I would have been.

The bass fishin’ on Johns Lake has been a little slow since FWC sprayed the lake. Last Wednesday night, the team of John Brazell and Mike Bruton won the tournament with 3 bass that hit the scales at 9.80 pounds. John and Mike also had big bass of the tournament which weighed 3.55 pounds.

I also want to mention that the FWC has issued a School Fishing Club Grant to 50 schools for the upcoming school year. Each school was awarded a \$500-grant for this school year. The money will help with the club ex-

See KECK Page 4B

CITY OF APOPKA PUBLIC HEARING NOTICE LARGE-SCALE FUTURE LAND USE AMENDMENT AND CHANGE OF ZONING


NOTICE is hereby given pursuant to Secs. 163.3184 and 166.041(3) (a), Florida Statutes and the Apopka Code of Ordinances, Part III, Land Development Code, Article II, Section 2.4.7.B, that **Applan Engineering, LLC c/o Luke Classon, P.E.** has made application relating to the following described property.

ORDINANCE NO. 3067

AN ORDINANCE OF THE CITY OF APOPKA, FLORIDA, AMENDING THE FUTURE LAND USE ELEMENT OF THE APOPKA COMPREHENSIVE PLAN OF THE CITY OF APOPKA; CHANGING THE FUTURE LAND USE DESIGNATION FROM COUNTY RURAL TO MIXED-USE FOR CERTAIN REAL PROPERTY GENERALLY LOCATED ON THE SOUTHWEST CORNER OF ONDICH ROAD AND EFFIE DRIVE; COMPRISING 54.85 ACRES, MORE OR LESS; OWNED BY PM S-1 REO, LLC; PROVIDING FOR SEVERABILITY, CONFLICTS, AND AN EFFECTIVE DATE.

ORDINANCE NO. 3068

AN ORDINANCE OF THE CITY OF APOPKA, FLORIDA, CHANGING THE ZONING FROM COUNTY A-1 (CITRUS RURAL) DISTRICT TO KPI-MU (KELLY PARK INTERCHANGE – MIXED-USE) DISTRICT, FOR CERTAIN REAL PROPERTY GENERALLY LOCATED ON THE SOUTHWEST CORNER OF ONDICH ROAD AND EFFIE DRIVE; COMPRISING 54.85 ACRES, MORE OR LESS; OWNED BY PM S-1 REO, LLC; PROVIDING FOR SEVERABILITY, CONFLICTS, AND AN EFFECTIVE DATE.

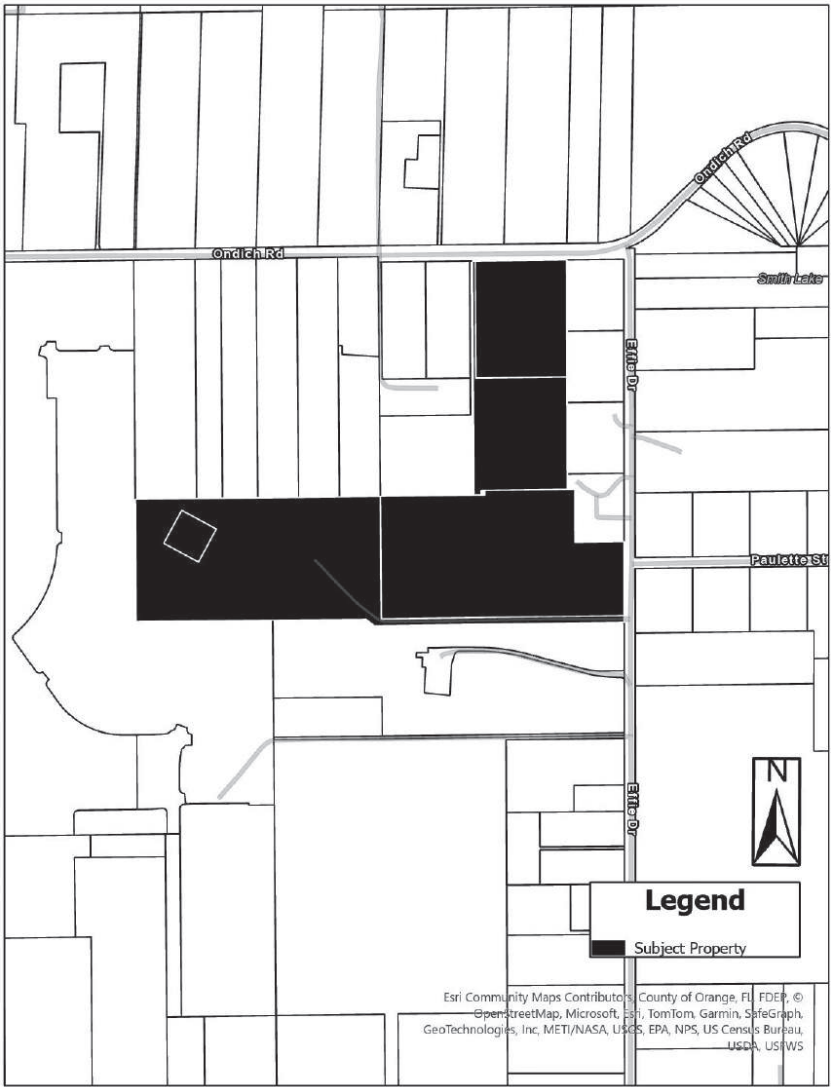

Parcel Identification Number(s): 11-20-27-0000-00-037, 11-20-27-0000-00-069, 12-20-27-0000-00-001, 12-20-27-0000-00-012, 12-20-27-0000-00-046, 12-20-27-0000-00-048
Contains: 54.85 +/- Acres

Notice is given that the **City of Apopka Planning Commission** will hold a public hearing at its regularly scheduled meeting in the City Council Chambers of the Apopka City Hall, 120 E. Main Street, Apopka, Florida on **Tuesday, September 10, 2027 beginning at 5:30 P.M.**, or as soon thereafter as possible.

FURTHER NOTICE is given that a public hearing for Ordinance Numbers 3067 and 3068 will be held by the **City of Apopka City Council** at its regularly scheduled meeting in the City Council Chambers of the Apopka City Hall, 120 E. Main Street, Apopka, Florida on **Wednesday, October 2, 2024 beginning at 1:30 P.M.**

Affected parties and the public may appear at the above listed hearings to speak. The proposed Future Land Use and Rezoning Applications can be inspected at the Apopka Community Development Department located at Apopka City Hall on weekdays between the hours of 8:00 A.M. and 4:30 P.M. City Hall address shown below. Please be advised that, under State law, if you decide to appeal a decision made with respect to this matter, you will need a record of the proceedings and may need to ensure that a verbatim record is made, which record includes the testimony and evidence upon which the appeal is to be based. In accordance with the Americans with Disabilities Act (ADA), persons with disabilities needing assistance to participate in any of these proceedings should contact the City Clerk’s Office at 120 East Main Street, Apopka FL 32703, Telephone: 407-703-1704, no less than 48 hours prior to the proceeding.

Apopka City Council
Apopka Planning Commission
Community Development Department

August 23, 2024

Publish: The Apopka Chief

177288

Police Beat

If a law enforcement agency charges you with a crime and this paper reports that information, please notify us within 90 days if the charge is dropped, or if you are found not guilty by the court. After verifying the information, we will be happy to publish it. Please send notification to The Apopka Chief, P.O. Box 880, Apopka, 32704-0880.

In the period from August 11-17, the Apopka Police Department received 1,567 calls for service, responded to 26 crashes, issued 54 citations, and made 14 arrests. Juveniles were charged with aggravated stalking-follow/harass/cyberstalk credible threat to person; aggravated stalking of child under 16 years of age; battery-touch or strike.

The following adults were arrested and charged: Isai Arias, 23, 207 Lalla Ln., Apopka, obscenity-exhibit sell rental video ticket harmful to minor; obscene material-distribute transmit information harmful to minors.

Angelie Marie Astacio, 23, 678 W. Bay St. Apt 26, Winter Garden, larceny-grand theft \$750 less than \$5,000.

Marcus Anthony Bo-

nilla, 33, 6569 Meritmoor Cir., Orlando, resist officer-obstruction without violence.

David Diaz, 46, confidential, Apopka, battery-touch or strike.

Hugo Alberto Espinal Valle, 39, 4 Ulysses Dr., Apopka, homicide-specified felony, commit action could cause death; burglary with assault or battery; weapon offense-improper exhibit of firearm or dangerous weapon; firing weapon-recreating discharge firearm in public or residential property; out-of-county warrant.

Norman Gregory Gable, 62, 128 Shorthorn Dr., Apopka, municipal ordinance violation-panhandling-42-118(E)(3).

Mya Heard, 18, 556 Birch Ct., Apopka, out-of-county warrant.

Estephanie Imani Johnson, 25, 708 St. Michael Ln., Altamonte Springs, drugs-possession of controlled substance without prescription (MDMA); drug equipment-possession and/or use.

Carolyn Michelle Kiser, 48, 815 W. Orange Plz., Winter Garden, drugs-possession of controlled substance without prescription (fentanyl); drugs-possession of controlled sub-

stance without prescription (alazopram); moving traffic violation-driving while license suspended, revocation equivalent status.

Tenina Lishay McCoy, 35, 611 Business Park Blvd. #101, Winter Garden, burglary-unoccupied conveyance unarmed (X6).

John Navilsaint, 25, 228 E. 17th St., Apopka, larceny-other theft; burglary-unoccupied structure unarmed.

Anthony Pringle, 46, 402 W. Ella J. Gilmore St., Apopka, drugs-possession of controlled substance without prescription (cocaine); obstructing justice-tampering with evidence in criminal proceeding; drugs-possession of controlled substance without prescription (alprazolam); resist officer-obstruction without violence.

Marcelino Rivaldo Siquic Itz, 25, 3735 Ocoee Apopka Rd., Apopka, moving traffic violation-operate motor vehicle without valid license.

Jason Scott Stevens, 51, transient, Apopka, drugs-possession of controlled substance without prescription.

Rachael Tiffany Turner, 37, confidential, Lakeland, battery-touch or strike.

WHS: 99-yard touchdown has broken school record



On Friday, August 16, A Wekiva player attempts to stiff-arm an Olympia defender during their 36-0 win over the Titans.

Continued from page 1B

pass turned into a school record 99-yard reception and touchdown.

“The focus was much more on what we practiced after the interception and touchdown. Of course, teams tend to be much less tense and think about how to win instead of avoid losing when holding a lead too. There wasn’t a sense of giving up or the sky is falling because clicking as a team didn’t start right away.”

Another two points

were added at the end of the Titans’ next possession as the high snap also traveled through the end zone.

Wekiva’s other scores came on touchdowns, a seven-yard rush from Isaiah McNish, a 19-yard Jackson Keillor to Naeem Woulard pass and a blocked punt, recovered in the end zone.

The touchdowns were scored with 2:35 of the first quarter, 2:15 of the second and 10 seconds remaining in the contest, respectively.

Only one possession

ended with the Titans gaining more than one first down and 15 yards. Olympia moved the ball from its 35 yard line to Wekiva’s 1-yard line on the first possession of the second half. The ball was turned over on downs though. Will Wankelman’s arching into the left back corner of the end zone pass was caught out of bounds.

Not counting the first drive of the second half, the Titans gained 49 yards on 28 plays. Wekiva also

See WHS Page 4B

APK: Tampa Bay has an explosive and balanced offense

Continued from page 1B

nant their passing game is, you’d think Tampa would have no run game, or at least a subpar one, but they put up 175 rushing yards and four rushing touchdowns on Apopka’s young defense. To put it into perspective, Apopka is a run-first team that runs 80 percent of the time and the Blue Darters only collected 195 rushing yards.

The first quarter was relatively quiet with both teams poking and prodding at each other trying to figure out where their

weakness was. Apopka’s first drive was a three-and-out followed by a six-play touchdown drive from Tampa to open the game.

After getting another opportunity with the ball, Apopka once again went three and out turning the ball over after losing yards to penalties and a sack on quarterback Tyson Davison. But this time, Apopka was able to stop Tampa in its tracks and forced them to punt it right back.

But again, Apopka’s offense could not find any space to set up the run or pass game. Apopka gained

just seven yards and was forced to punt facing a fourth and three.

Before the end of the first quarter, Tampa had the ball again starting on their 11-yard line. They decided to go with the run but were stuffed on first down. But, on second down they found a little room with a quick pass to a receiver at the line who beat one Apopka defender near the sideline for a first down.

Tampa stuck with run again going to the outside where they grabbed

See APK Page 4B



Kau Lynn Dr

Bransford C

Bardwell C

W Kelly Park Rd

W Kelly Park Rd

Daimler Dr


Pierce Arrow Dr


Hupp Way

Leyland Ct

Legend

- 1400 W Kelly Park Rd
- Apopka City Limits
- Parcel

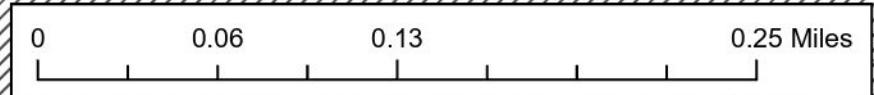

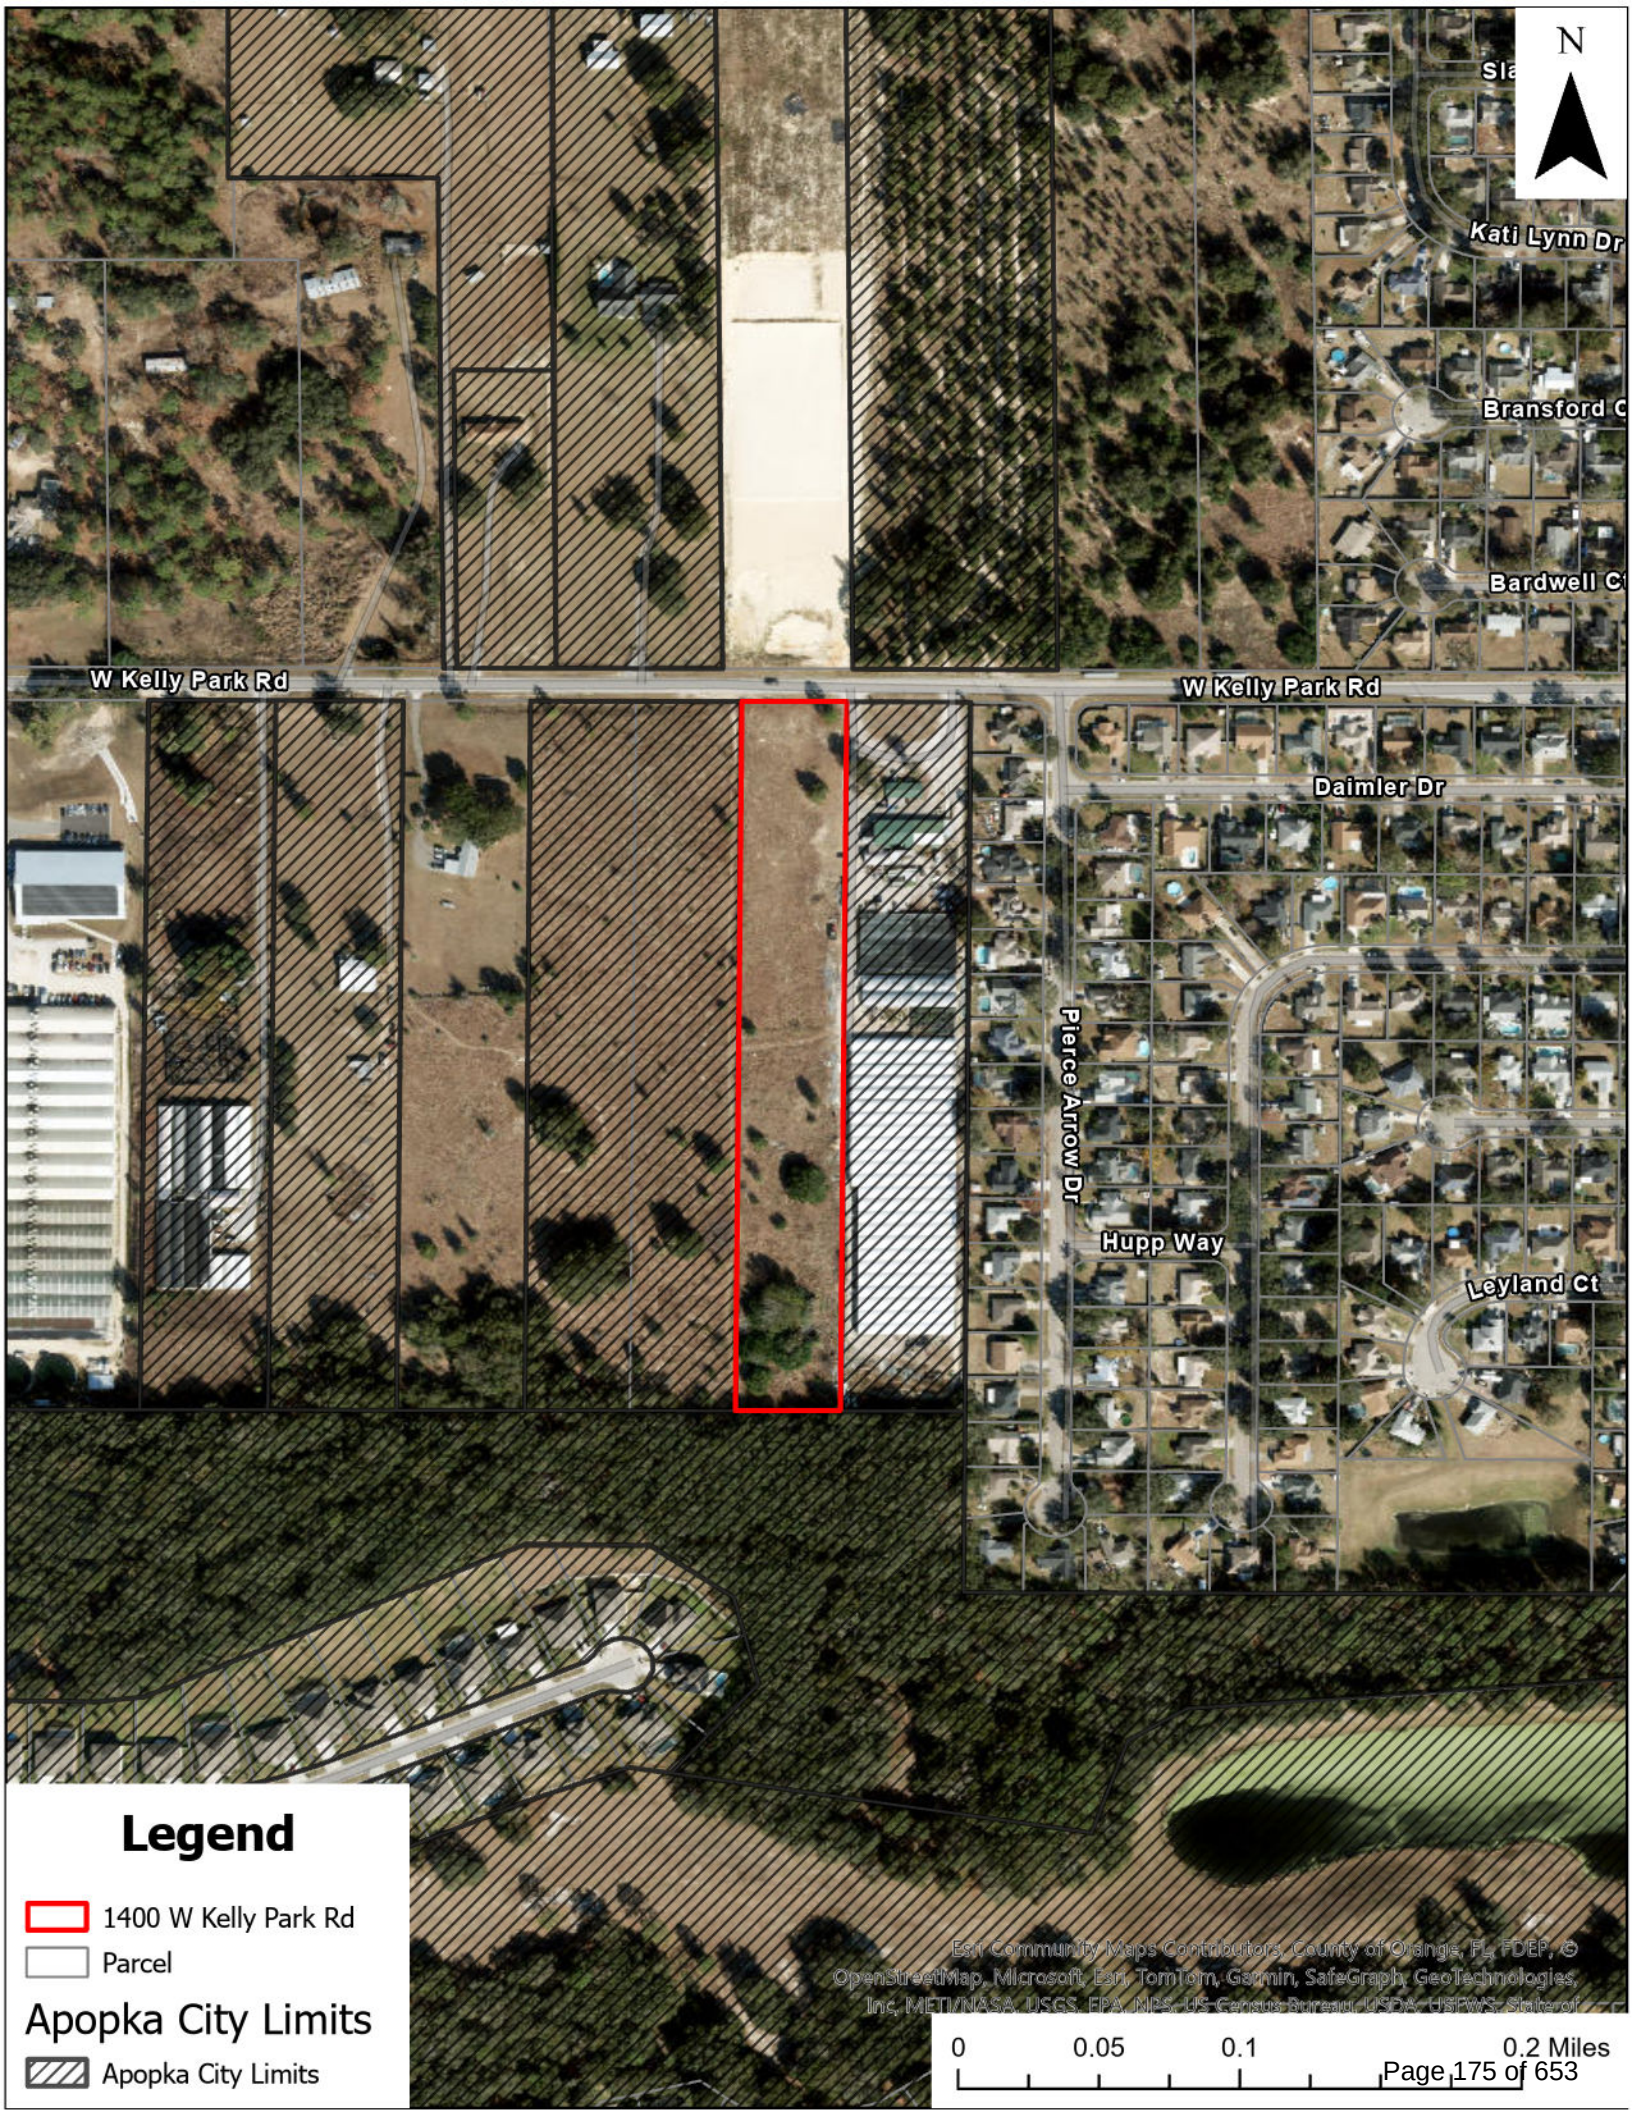

Sta
Kati Lynn Dr
Bransford C
Bardwell C

W Kelly Park Rd

W Kelly Park Rd

Daimler Dr

Pierce Arrow Dr

Hupp Way

Leyland Ct

Legend

-  1400 W Kelly Park Rd
-  Parcel
-  Apopka City Limits

Apopka City Limits

Esri Community Maps Contributors, County of Orange, FL, FDEP, ©
OpenStreetMap, Microsoft, Esri, TomTom, Garmin, SafeGraph, GeoTechnologies,
Inc, METI/NASA, USGS, EPA, NPS, US Census Bureau, USDA, USFWS, State of



N

Sta

Kati Lynn Dr

Bransford C

Bardwell C

W Kelly Park Rd

W Kelly Park Rd

Daimler Dr

Pierce Arrow Dr

Hupp Way

Leyland Ct

Legend

1400 W Kelly Park Rd

Parcel

Apopka Future Land Use

- AG
- AG-E
- AG-HOME
- COMM
- CONSV
- FLU-IP
- HDR-25
- IND
- INST_PU

- MU
- OFF
- PR
- RE
- RH
- RL
- RLS
- RM
- RML
- RS
- RVLS

Apopka City Limits

Apopka City Limits

Esri Community Maps Contributors, County of Orange, FL, FDEP, © OpenStreetMap, Microsoft, Esri, TomTom, Garmin, SafeGraph, GeoTechnologies

0 0.05 0.1 0.2 Miles



Legend

- 1400 W Kelly Park Rd
- Parcel
- Apopka Zoning**
 - AG
 - AIR
 - C-C
 - C-COR
 - C-N
 - C-R
 - I-H
 - I-L
 - INST
 - MHP
 - MU-D
 - MU-ES-GT
 - MU-INT
 - MU-MED
 - MU-N
 - MU-T
 - MU-VC
 - O
 - PD
 - PR
 - RCE
 - RMF
 - RSF-1A
 - RSF-1B
 - RTF
 - T
- Apopka City Limits**
 - Apopka City Limits



City of Apopka CITY COUNCIL STAFF REPORT

Section: PUBLIC HEARINGS/ORDINANCES/RESOLUTION (Action Item)

Item #: 3.

Meeting Date: September 4, 2024

Department: Community Development

SUBJECT:

Ordinance No. 3058 – Second Reading – Small-Scale Future Land Use Amendment – 357 West 4th Street

REQUEST:

Adopt Ordinance Number 3058.

SUMMARY:

Owner(s): SFL Partners, LLC and JFJ Real Investments, LLC

Applicant: Albert Iglesias

Parcel Identification Number(s): 09-21-28-0868-01-510

Location: 357 West 4th Street

Existing Future Land Use: County Low Medium

Proposed Future Land Use: City Industrial

Existing Use(s): Vacant

Existing Zoning: County R-2 (Residential) District

Tract Size: 1.97 +/- Acres

Direction	Future Land Use	Zoning	Present Use
North	Industrial	I-L (Light Industrial)	Industrial warehouse
East	County Low Medium	County R-2 (Residential)	Single-family residences
South	County Low Medium	County R-2 (Residential)	Single-family residences
West	Industrial	I-L (Light Industrial)	Vacant

PROJECT SUMMARY:

The subject property, is approximately 1.97 acres in size and is currently vacant. The applicant is requesting the amendment of the Future Land Use of the property to allow light industrial development. The applicant's proposed amendment of Future Land Use designation allows a maximum floor area ratio 0.60 per acre in the Comprehensive Plan and is consistent with the proposed zoning of I-L (Light Industrial), compatible with the surrounding areas. The properties to the north and west have future land use (FLU) designations of Industrial, while the properties to the east and south are in Unincorporated Orange County with FLU designations of Low Medium.

Land Development Code Section 2.5.1.D.3 requires the Council to weigh the relevance of and consider whether and the extent to which the proposed amendment:

a. Is consistent with and furthers the goals, objectives and policies of the comprehensive plan and other adopted City plans;

- Applicant response: Yes - correct

- Staff response: Staff has no objection.

b. Is in conflict with any provisions of the LDC;

- Applicant response: Yes, we will submit a development plan upon approval
- Staff response: If the future land use amendment is approved, a development plan will be required to be submitted to and approved by the Development Review Committee (DRC) for the development of the property. As part of the submittal requirements for the development plan, a Traffic Impact Analysis (TIA) will be required to be submitted which will outline what transportation impact mitigation measures, if any, will be required. The development plan will be reviewed against all applicable Land Development Code (LDC) requirements, including Section 5.16.5.B.3.d, and will be evaluated by the Development Review Committee (DRC) during the development review process.

c. Addresses a demonstrated community need;

- Applicant response: Yes - correct
- Staff response: Staff has no objection.

d. Is required by changed conditions;

- Applicant response: Yes - correct
- Staff response: Staff has no objection.

e. Is compatible with existing and proposed uses surrounding the subject land, and is the appropriate zoning district for the land;

- Applicant response: Yes - correct
- Staff response: Staff has no objection.

f. Would result in a logical and orderly development pattern;

- Applicant response: Yes - correct
- Staff response: Staff has no objection.

g. Would not result in significant adverse impacts on the natural environment—including, but not limited to, water, air, noise, stormwater management, wildlife, vegetation, wetlands, and the natural functioning of the environment; and

- Applicant response: Yes - correct
- Staff response: Staff has no objection.

h. Would result in development that is adequately served by public facilities (e.g., streets, potable water, sewage, stormwater management, solid waste collection and disposal, schools, parks, police, and fire and emergency medical facilities).

- Applicant response: Yes - correct
- Staff response: Staff has no objection.

ORANGE COUNTY NOTIFICATION:

The JPA (Joint Planning Agreement) requires the City to notify the County 30 days before any public hearing or advisory board. The City notified Orange County on May 6, 2024.

PUBLIC HEARING SCHEDULE:

July 9, 2024 – Planning Commission (5:00 P.M.)

August 7, 2024 – City Council (1:30 P.M.), First Reading

August 21, 2024 – City Council (7:00 P.M.), Second Reading and Adoption

DULY ADVERTISED:

June 7, 2024 and June 14, 2024 – Apopka Chief

June 20, 2024 and June 24, 2024 – Mailed notices to adjacent property owners and posters placed on property

August 2, 2024 – Apopka Chief

LAND USE REPORT:**I. Relationship of adjacent properties**

Direction	Future Land Use	Zoning	Present Use
North	Industrial	I-L (Light Industrial)	Industrial warehouse
East	County Low Medium	County R-2 (Residential)	Single-family residences
South	County Low Medium	County R-2 (Residential)	Single-family residences
West	Industrial	I-L (Light Industrial)	Vacant

II. Land Use Analysis

The subject property is located in the central portion of the Joint Planning Area. The property is surrounded by industrial land uses and medium density residential uses. The properties to the north and west have future land use (FLU) designations of Industrial, while the properties to the east and south are in Unincorporated Orange County with FLU designations of Low Medium. Land use of the subject property has been recommended for Industrial to be consistent with its adjacent properties to the north and west, as well as the Comprehensive Plan policies, Development Design Guidelines, and the Land Development Code.

The property is approximately 1.97 acres in size and not located in the following areas:

- Wekiva Parkway Interchange Vision Plan Area: No
- Wekiva River Protection Area: No
- Area of Critical State Concern: No

JPA: The City of Apopka and Orange County entered into a Joint Planning Area (JPA) agreement on October 26, 2004. The proposed Small-Scale Future Land Use Amendment request for a change from County Low Medium to City Industrial is consistent with the terms of the JPA.

City of Apopka Comprehensive Plan Policies:**Future Land Use Element:****Policy 3.1.1. Industrial**

The primary use shall be industrial, intensive commercial, agricultural and business/research parks. Also allowed are public facilities and supporting infrastructure. The use of the Planned Unit Development process shall be encouraged. The maximum floor area ratio shall be .60. Planned Unit Development uses may include:

- (1) All primary uses
- (2) Other uses deemed compatible with and complimentary to the other proposed master planned uses and the surrounding neighborhoods.

Transportation Element: Policies 1.1 and 1.2 state that the City of Apopka is a Transportation Concurrency Exception Area.

Infrastructure Element: Policies 1.1.1, 2.1.1 and 5.1.2 state the minimum levels of service for the City's wastewater and water systems as well as the City's solid waste collection service.

Conservation Element: A habitat study will not be required as the property is less than ten (10) acres.

Land Use Calculations:

- CURRENT: Future Land Use – County Low Medium (10 dwelling units per acre) 10 DU/AC X 1.97 ac = 19 dwelling units
- PROPOSED: Future Land Use – City Industrial (0.60 Per 1 Acre) X 1.97 ac = 85,813 square feet of nonresidential development

This initial review does not preclude conformance with concurrency requirements at the time of development approval.

FUNDING SOURCE:

Not applicable.

RECOMMENDED MOTION:

Development Review Committee (DRC):

Recommends approval of the Change in Future Land Use designation from County Low Medium to Industrial, finding the proposed amendment consistent with the Comprehensive Plan and Land Development Code, and compatible with the character of the surrounding areas, based on the findings and facts presented in the staff report and exhibits.

Planning Commission:

At its meeting on July 9, 2024, the Planning Commission found the proposed change in Future Land Use from County Low Medium to Industrial consistent with the Comprehensive Plan and Land Development Code, and compatible with the character of the surrounding areas, and unanimously recommended approval of the future land use amendment, based on the findings and facts presented in the staff report and exhibits.

City Council:

At its meeting on August 21, 2024, the City Council accepted the first reading of Ordinance Number 3058 and held it over for second reading and adoption.

Recommended Motion – City Council:


Adopt Ordinance Number 3058.

Note: This item is considered Legislative. The staff report and its findings are to be incorporated into and made a part of the minutes of this meeting.

ATTACHMENTS:


1. Maps
2. Ordinance Number 3058
3. 357 W 4th Street - Ad 8224
4. 357 W 4th Street - Ad 8924

Vicinity

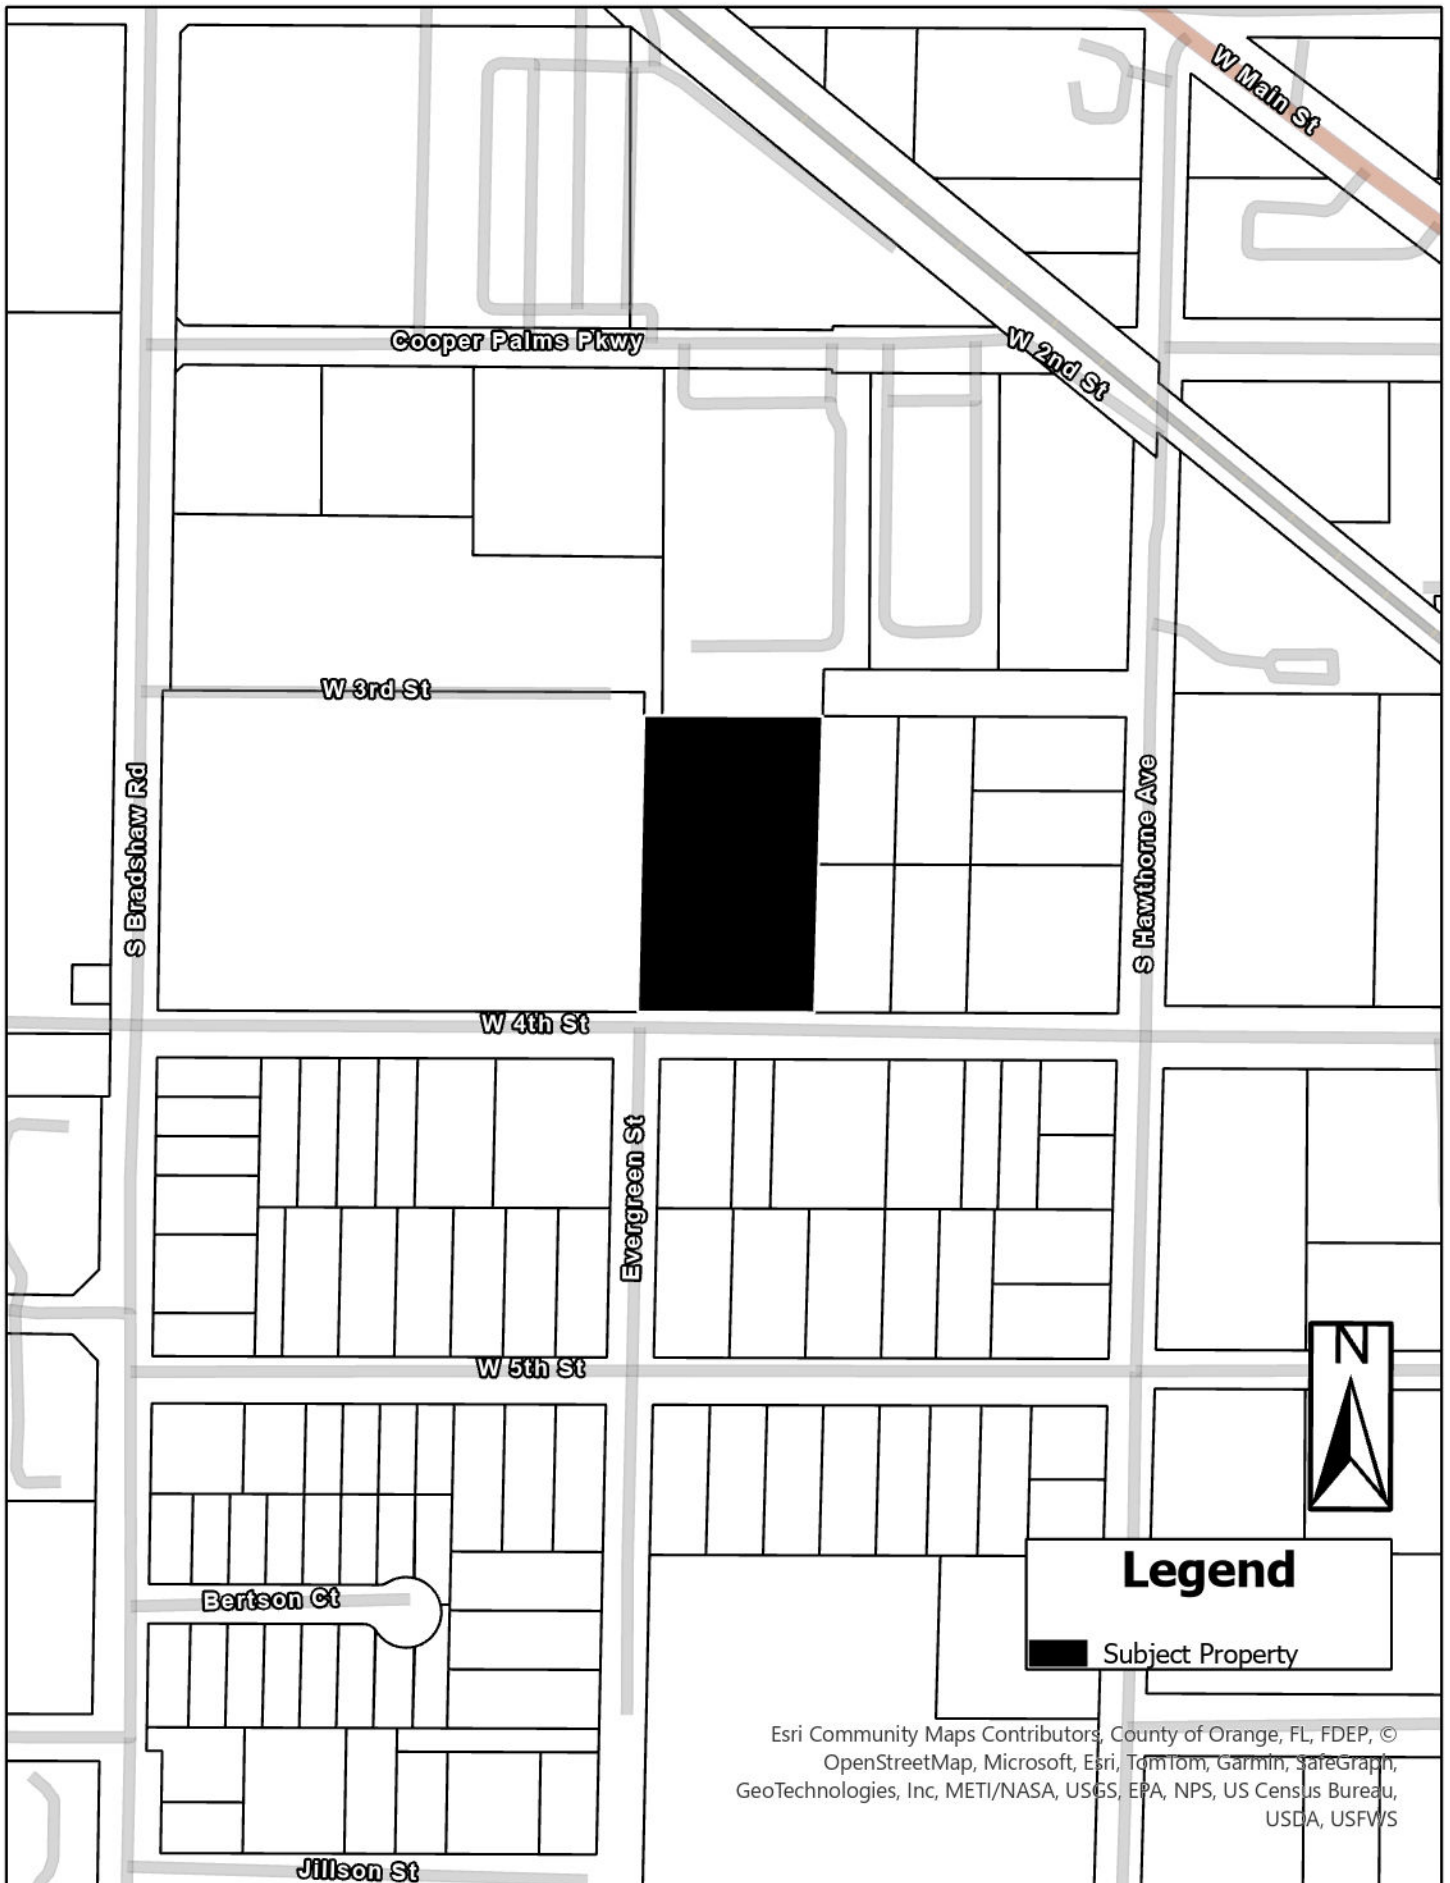


Esri Community Maps Contributors, County of Orange, FL, FDEP, ©
OpenStreetMap, Microsoft, Esri, TomTom, Garmin, SafeGraph,
GeoTechnologies, Inc, METI/NASA, USGS, EPA, NPS, US Census Bureau,
USDA, USFWS

Future Land Use

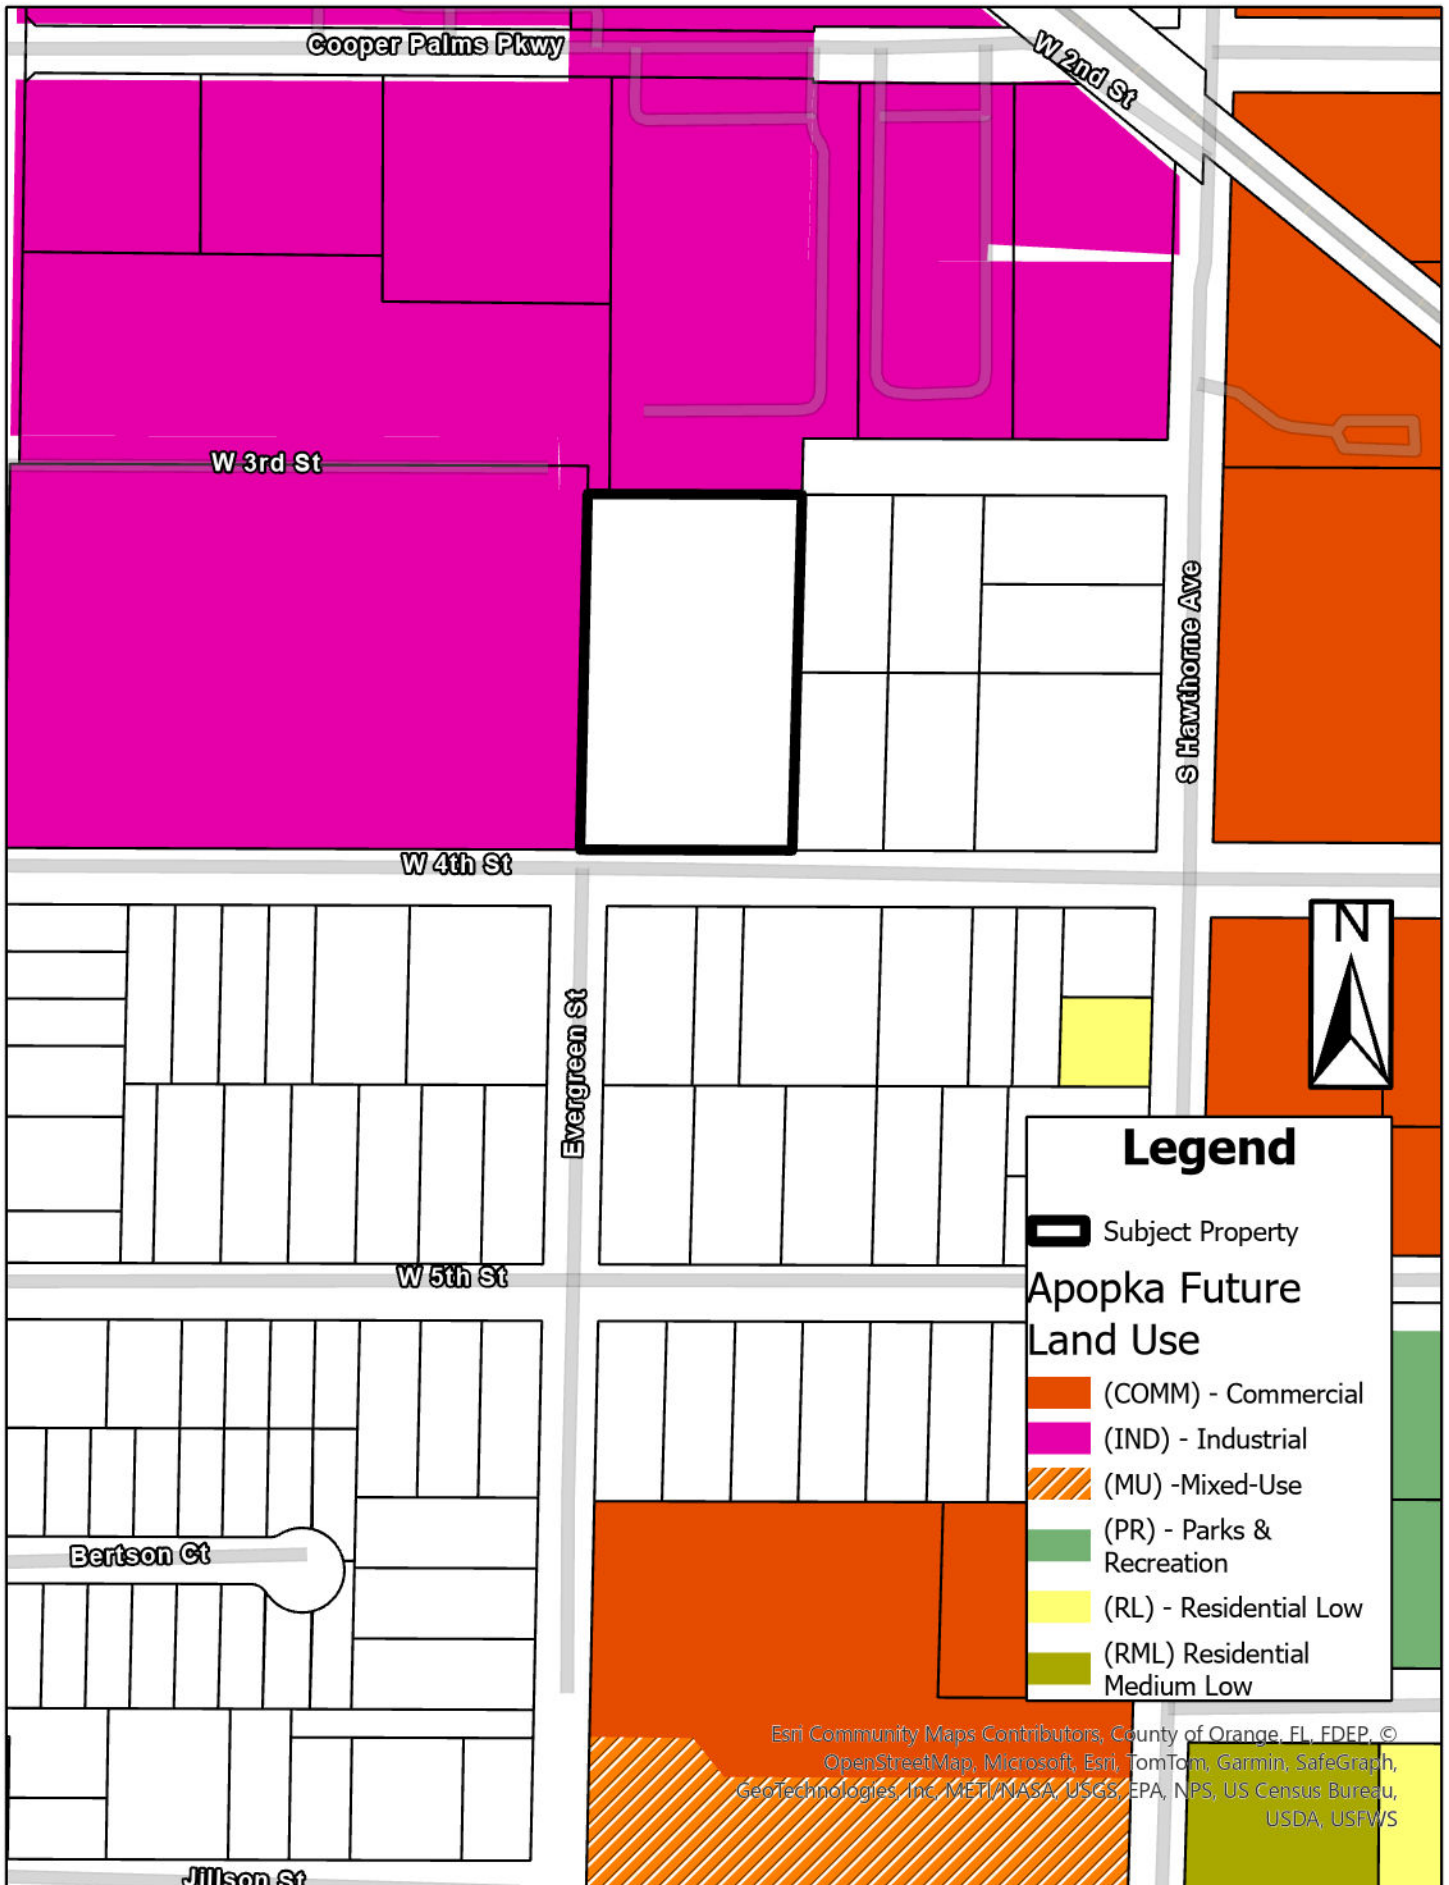

Zoning

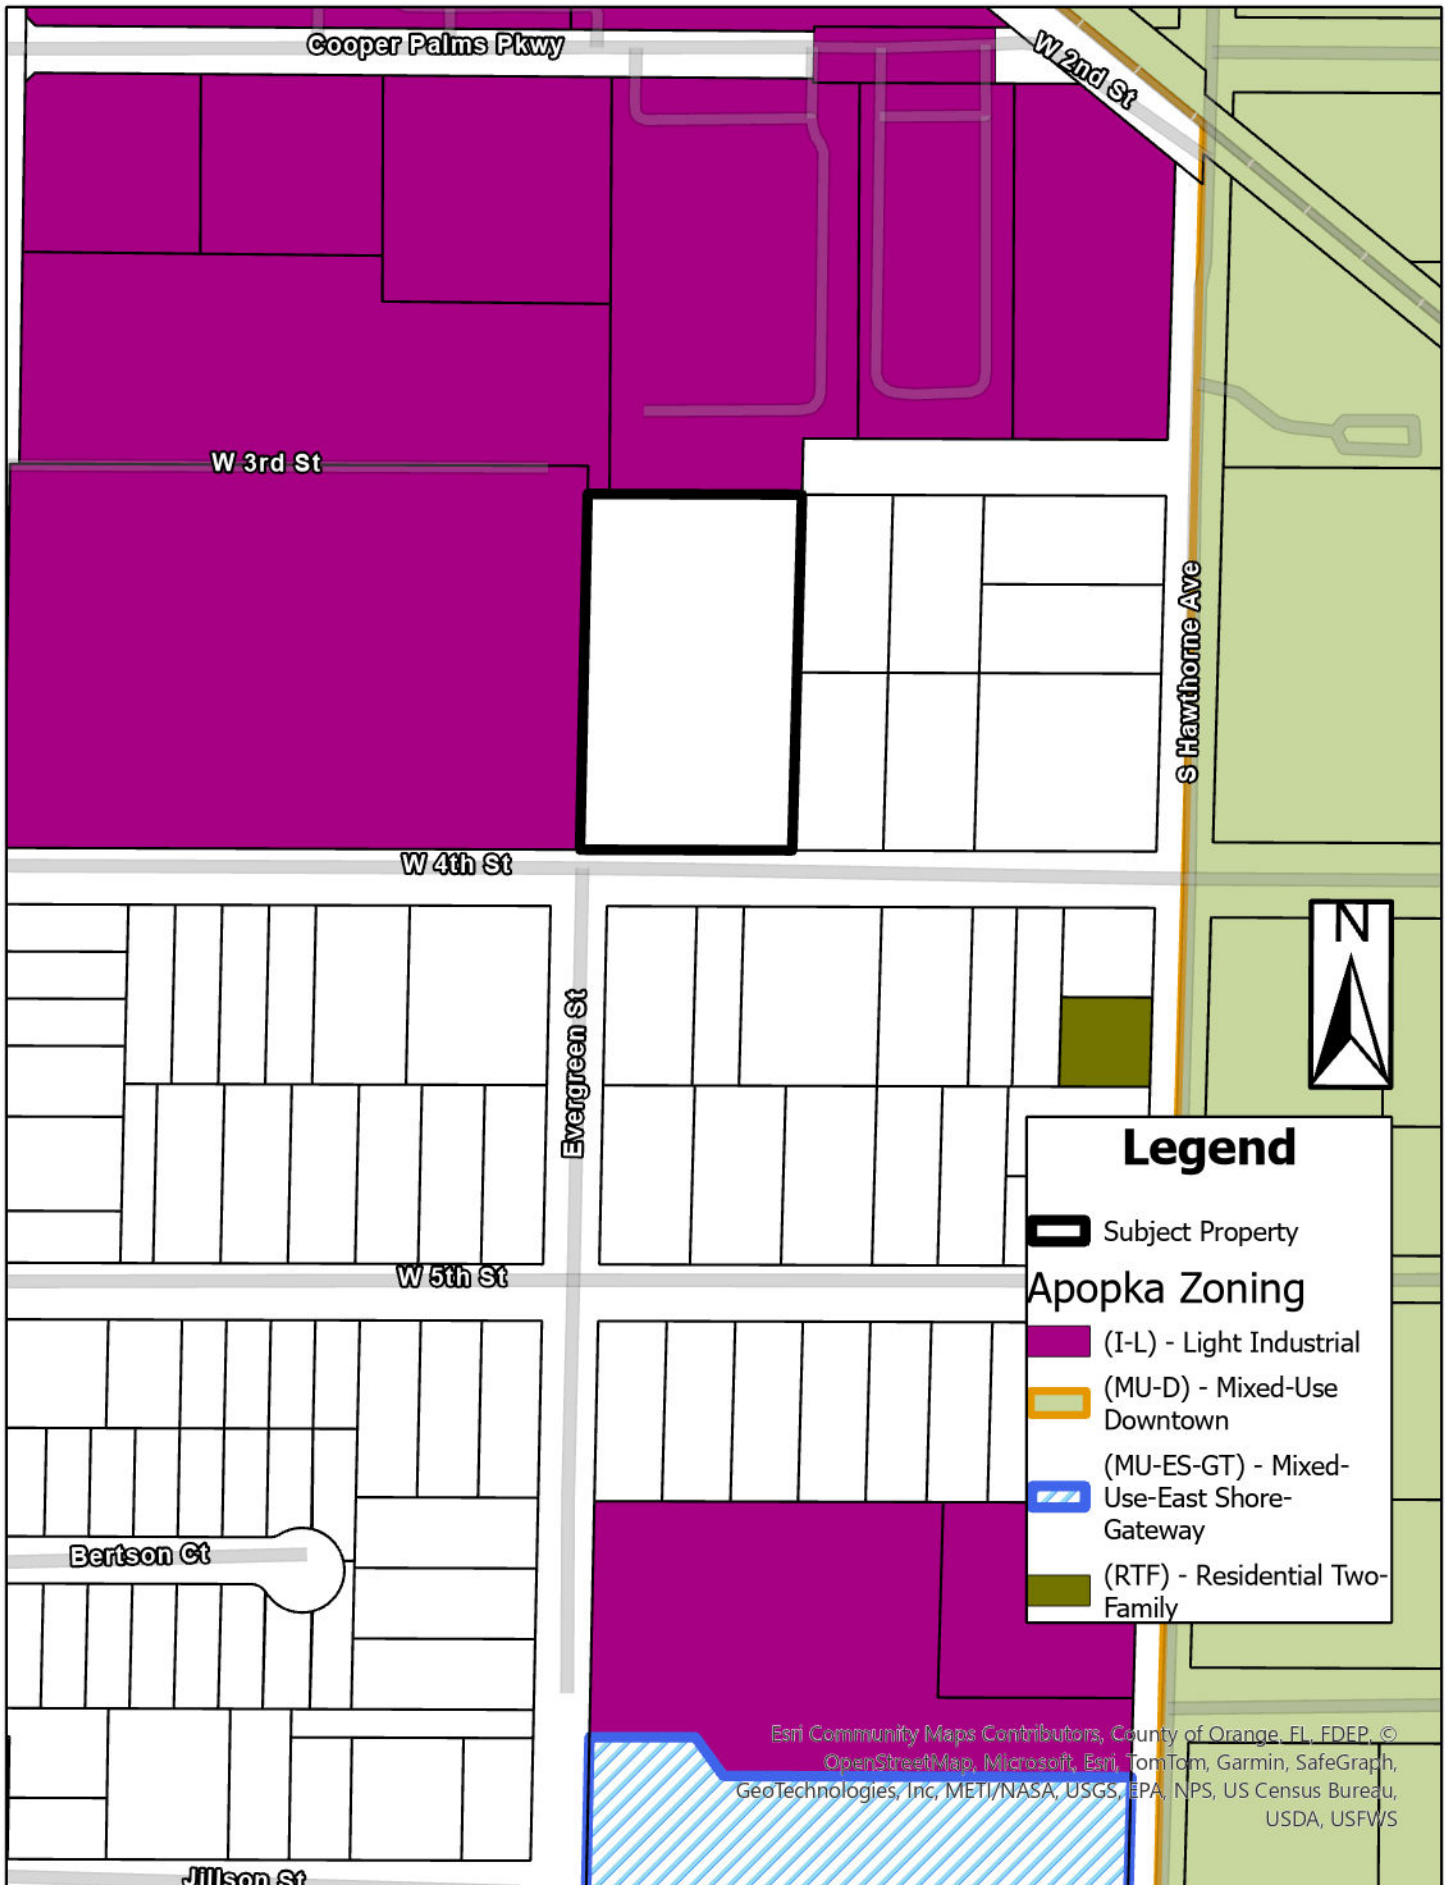

Aerial



1
2
3
4
5
6
7
8
9
0
1
2
3
4
5
6
7
8
9
0
1
2
3
4
5
6
7
8
9
0
1
2
3
4

AN ORDINANCE OF THE CITY OF APOPKA, FLORIDA, AMENDING THE FUTURE LAND USE ELEMENT OF THE APOPKA COMPREHENSIVE PLAN OF THE CITY OF APOPKA; CHANGING THE FUTURE LAND USE DESIGNATION FROM COUNTY LOW MEDIUM TO INDUSTRIAL FOR CERTAIN REAL PROPERTY OWNED BY SFL PARTNERS LLC AND JFJ REAL INVESTMENTS, LLC; LOCATED NORTH OF FOURTH STREET, EAST OF BRADSHAW ROAD AND WEST OF HAWTHORNE AVENUE; COMPRISING 1.97 ACRES, MORE OR LESS; PROVIDING FOR SEVERABILITY, CONFLICTS, AND AN EFFECTIVE DATE.

WHEREAS, the City Council of the City of Apopka adopted the City's Comprehensive Plan by Ordinance No. 653 on October 2, 1991, in accordance with the laws of the State of Florida; and

WHEREAS, the City of Apopka is committed to planning and managing the future growth and development of the City; and

WHEREAS, the City Council of the City of Apopka has the authority to amend its Comprehensive Plan pursuant to Chapter 163, *Florida Statutes*; and

WHEREAS, the City of Apopka Planning Commission held a public hearing on July 9, 2024, to consider this small-scale amendment to the Future Land Use Map of the Comprehensive Plan and determined that this amendment is internally consistent with the City’s Comprehensive Plan; and

WHEREAS, the City Council of the City of Apopka held public hearings to consider this amendment, with due public notice having been provided, to obtain public comment, and considered all written and oral comments received during public hearings, including support documents; and

WHEREAS, the City of Apopka has complied with all requirements and procedures of Florida law in processing this small-scale amendment to the City's Comprehensive Plan; and

WHEREAS, the City Council of the City of Apopka hereby finds and determines that this amendment is internally consistent with the City's Comprehensive Plan.

NOW THEREFORE, BE IT ORDAINED, by the City Council of the City of Apopka, Florida, as follows:

Section I. Purpose and Intent. This Ordinance is enacted to carry out the purpose and intent of, and exercise the authority set out in, the Community Planning Act. The City of Apopka has complied with all requirements of Florida Law in processing this ordinance. The recitals set

ORDINANCE NO. 3058

PAGE 2

forth above recitals are hereby adopted.

Section II. Future Land Use Map Amendment. Page 1-32 (Map 1-6) of the Future Land Use Element of the City of Apopka Comprehensive Plan, is hereby amended to change the land use from County Low Medium to City Industrial for certain real property generally located east of Bradshaw Road and west of Hawthorne Avenue, comprising 1.97 acres more or less; as shown and further described in Exhibit "A" attached hereto.

Section III. Applicability and Effect. The applicability and effect of the City of Apopka Comprehensive Plan shall be as provided by the Community Planning Act as set forth in Chapter 163, *Florida Statutes*.

Section IV. Severability. If any provision or portion of this Ordinance is declared by any court of competent jurisdiction to be void, unconstitutional, or unenforceable, then all remaining provisions and portions of this Ordinance shall remain in full force and effect.

Section V. Conflicts. All Ordinances or parts of Ordinances in conflict with any of the provisions of this Ordinance are hereby repealed.

Section VI. Effective Date. This Ordinance shall become effective thirty-one (31) days after adoption. If challenged within thirty (30) days after adoption, the Ordinance shall become effective after the state land planning agency or the Administration Commission, respectively, issues a final order determining that the adopted small-scale development amendment is in compliance with applicable law.

ADOPTED at a regular meeting of the City Council of the City of Apopka, Florida, this _____ day of _____, 2024.

READ FIRST TIME: August 21, 2024

READ SECOND TIME AND
ADOPTED: September 4, 2024

ATTEST:

Susan Bone, City Clerk

Bryan Nelson, Mayor

Approved as to form and legal sufficiency:

Clifford B. Shepard, City Attorney

DULY ADVERTISED FOR PUBLIC HEARING: August 2, 2024 and August 9, 2024

EXHIBIT "A"

Parcel Identification Number(s): 09-21-28-0868-01-510

Acreage: 1.97 +/- Acres



Report indicates that Florida’s growing population needs more physicians

By: **Andrew Powell**
(The Center Square) —

A new report says many people in Florida don’t receive needed health care because they lack easy access to adequate services.

Florida TaxWatch recently released its report, Social Determinants of Health: Health Care Access and Quality. According to the U.S. Department of Health and Human Services, social determinants of health are environmental factors

that can impact individuals’ health outcomes.

These include health care access and quality; education access and quality; social and community context; neighborhood and built environment; and economic stability.

According to the report, these factors can majorly impact a person’s health, well-being and quality of life. The report notes that 80 percent of a person’s health is determined by social factors,

while the remaining 20 percent results from receiving medical care.

In Florida, many people lack access to health care services, with the biggest barrier being the cost. In a 2019 survey of 1,200 Floridians, 55 percent had experienced health care cost burdens, while 78 percent worried they would not be able to afford health care in the future.

The report states Florida ranked 41st in 2021 for

overall health care and access, which was attributed to the growing number of uninsured adults, rising insurance costs and policies that make health care less accessible.

The report further notes that Florida has consistently ranked in the bottom 10 states for uninsured citizens.

Florida currently has a physician shortage and the report notes this plays a role in access to quality health care.

With Florida’s popu-

lation growing, especially in rural areas, the number of physicians in the Sunshine State is insufficient. By 2030, an additional 22,000 physicians are needed to bridge the gap.

The report notes that as of 2023, only 40 percent of Florida’s population has employer-sponsored health insurance, while the rate of uninsured Floridians was 11.2 percent in 2022 — higher than the national average of 8 percent. Also, in 2022,

Florida ranked 46th in the nation for the uninsured population.

Compounding this are the 979,000 people who have been disenrolled from Medicaid, 460,000 of whom are children.


Furthermore, access depends on where the person lives. In rural areas, there are roughly 1.3 physicians for every 1,000 people available in the U.S., while urban areas have around 3.1 physicians for every 1,000 people.

CITY OF APOPKA PUBLIC HEARING NOTICE FUTURE LAND USE AMENDMENT AND CHANGE OF ZONING

NOTICE is hereby given pursuant to Secs. 163.3184 and 166.041(3)(a), Florida Statutes and the Apopka Code of Ordinances, Part III, Land Development Code, Article II, Section 2.4.7.B, that **Albert Iglesias** has made application relating to the following described property.

ORDINANCE NO. 3058
AN ORDINANCE OF THE CITY OF APOPKA, FLORIDA, AMENDING THE FUTURE LAND USE ELEMENT OF THE APOPKA COMPREHENSIVE PLAN OF THE CITY OF APOPKA; CHANGING THE FUTURE LAND USE DESIGNATION FROM COUNTY LOW MEDIUM TO INDUSTRIAL FOR CERTAIN REAL PROPERTY OWNED BY SFL PARTNERS LLC AND JFJ REAL INVESTMENTS, LLC; LOCATED NORTH OF FOURTH STREET, EAST OF BRADSHAW ROAD AND WEST OF HAWTHORNE AVENUE; COMPRISING 1.97 ACRES, MORE OR LESS; PROVIDING FOR DIRECTIONS TO THE CITY CLERK, SEVERABILITY, CONFLICTS, AND AN EFFECTIVE DATE.

ORDINANCE NO. 3059
AN ORDINANCE OF THE CITY OF APOPKA, FLORIDA, CHANGING THE ZONING FROM COUNTY R-2 (RESIDENTIAL DISTRICT) TO I-L (LIGHT INDUSTRIAL), FOR CERTAIN REAL PROPERTY OWNED BY SFL PARTNERS LLC AND JFJ REAL INVESTMENTS, LLC; LOCATED NORTH OF FOURTH STREET, EAST OF BRADSHAW ROAD AND WEST OF HAWTHORNE AVENUE; COMPRISING 1.97 ACRES, MORE OR LESS; PROVIDING FOR DIRECTIONS TO THE CITY CLERK, SEVERABILITY, CONFLICTS, AND AN EFFECTIVE DATE.

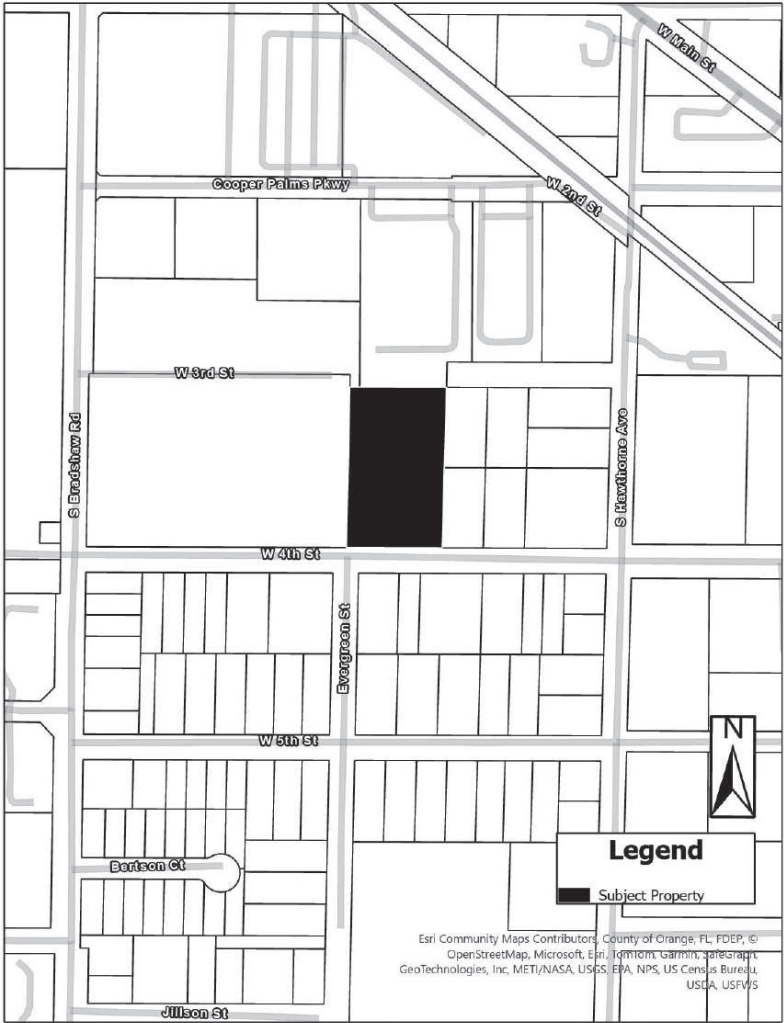

Georgia Peaches



NOW ONLY
\$31⁹⁹
SAVE \$5
Reg. Price \$36.99

1-877-885-1767 or
visit PittmanDavis.com/P4YN07
Only \$31.99 (reg. \$36.99) Satisfaction completely guaranteed.
Valid through 08/08/24 at noon or while supplies last.
IC: P4YN07

It's Literally Money on Wheels



Sell Your Car at
mullinax 

No Hassle

Best Appraisal

Offer good for 7 days

See salesperson for details.
1551 E. Semoran Blvd., Apopka, FL
www.MullinaxFordFL.com • 407-972-1678

Zellwood Church of God celebrates its 100th year on August 3 and 4

The Zellwood Church of God will celebrate its 100th anniversary with a celebration all weekend.


First, a 100th anniversary celebration will take place on Saturday, August 3, from 10:30 a.m.-2:30 p.m. There will be free food, DJ music, games and prizes, and a bounce house and water slide for the children. The Zellwood Church of God is located at 5213 King Ave., Zellwood.

The two-day event will then culminate on Sunday morning at 10:30 a.m. with a morning service. Special guest speaker will be Bishop Stanley Holder, the newly appointed State Overseer of the Florida Church of God, and his wife Dr. Teresa Holder. There will be no Sunday School this Sunday only.

The Zellwood Church of God was established on August 3, 1924.

The 100-year-old Zellwood Church of God in 1947 and as it appears in its 100th year.


Photo courtesy of Zellwood Church of God

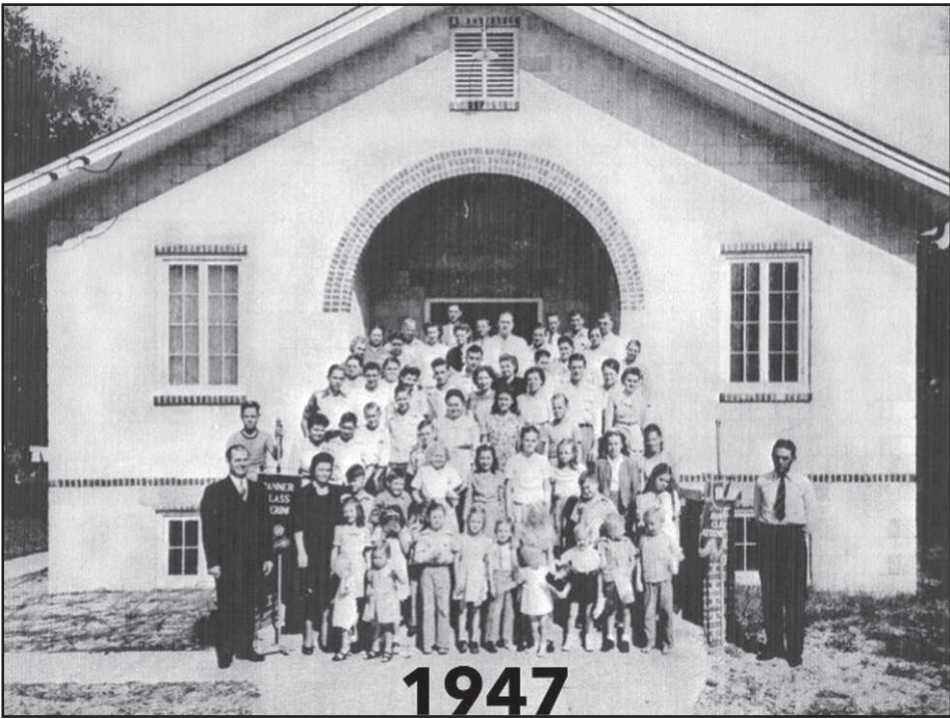

PUBLIC HEARING NOTICE ANNEXATION CITY OF APOPKA

NOTICE is hereby given pursuant to Florida Statutes 171.044, the Apopka Code of Ordinances, Part III, Land Development Code, Article II, Section 2.5.1.A, that **Jesse Anderson** has made an application to the City of Apopka City Council for an **ANNEXATION** of a property located at 3595 W Kelly Park Road and 3611 W Kelly Park Road. This application relates to the following described property:

ORDINANCE NO. 3069
AN ORDINANCE OF THE CITY OF APOPKA, FLORIDA, TO EXTEND ITS TERRITORIAL AND MUNICIPAL LIMITS TO ANNEX PURSUANT TO FLORIDA STATUTE 171.044 THE HEREINAFTER DESCRIBED LANDS SITUATED AND BEING IN ORANGE COUNTY, FLORIDA, OWNED BY EFFIE ROAD HOLDINGS LLC; LOCATED AT 3595 W KELLY PARK ROAD AND 3611 W KELLY PARK ROAD, COMPRISING 2.32 ACRES, MORE OR LESS; PROVIDING FOR DIRECTIONS TO THE CITY CLERK, SEVERABILITY, CONFLICTS, AND AN EFFECTIVE DATE.

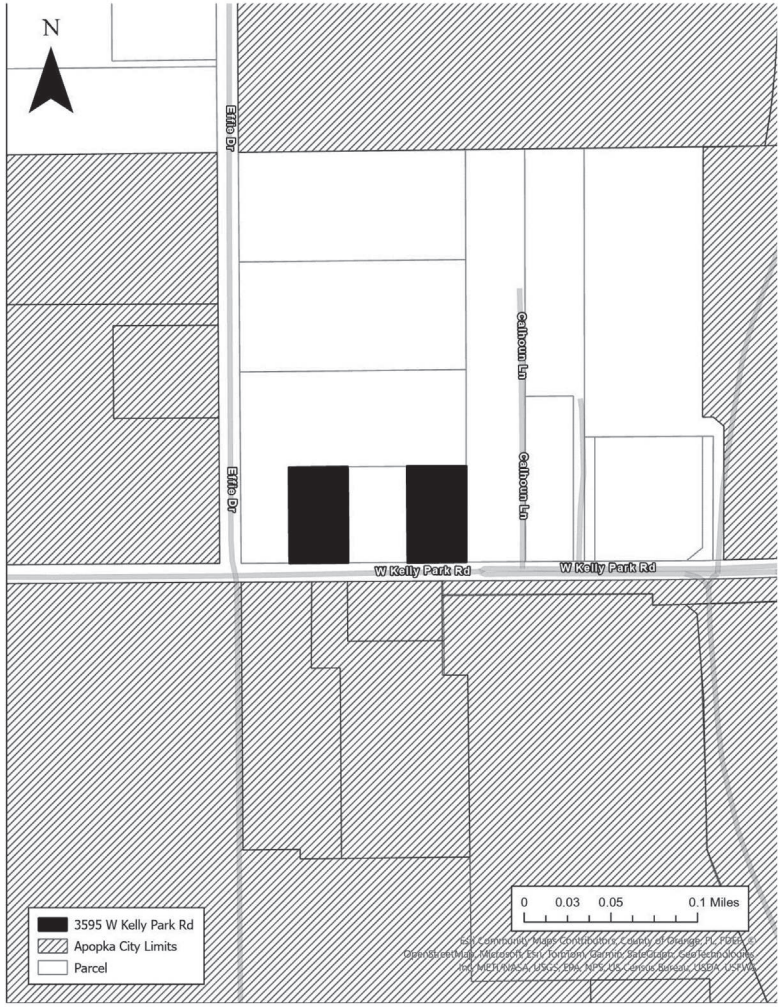

Parcel Identification Number(s): 12-20-27-0000-00-018, 12-20-27-0000-00-016
Contains: 2.32 +/- acres

NOTICE is given that public hearings for **Ordinance No. 3069** will be held by the **City of Apopka City Council** at its regularly scheduled meetings in the City Council Chambers of the Apopka City Hall, 120 E. Main Street, Apopka, Florida on **Wednesday, August 7, 2024 beginning at 1:30 P.M** AND **Wednesday, August 21, 2024 at 7:00 P.M.**

Affected parties and the public may appear at the above listed hearings to speak. The proposed Annexation can be inspected at the Apopka Community Development Department located at Apopka City Hall on weekdays between the hours of 8:00 a.m. and 4:30 p.m. City Hall address shown below. Please be advised that, under State law, if you decide to appeal a decision made with respect to this matter, you will need a record of the proceedings and may need to ensure that a verbatim record is made, which record includes the testimony and evidence upon which the appeal is to be based. In accordance with the Americans with Disabilities Act (ADA), persons with disabilities needing assistance to participate in any of these proceedings should contact the City Clerk's Office at 120 East Main Street, Apopka FL 32703, Telephone: 407-703-1704, no less than 48 hours prior to the proceeding.

Apopka City Council
Apopka Planning Commission
Community Development Department

August 2, 2024


Publish: The Apopka Chief

177160

PUBLIC HEARING NOTICE ANNEXATION CITY OF APOPKA

NOTICE is hereby given pursuant to Florida Statutes 171.044, the Apopka Code of Ordinances, Part III, Land Development Code, Article II, Section 2.5.1.A, that **ALBERT IGLESIAS** has made an application to the City of Apopka City Council for an **ANNEXATION** of a property located north of Fourth Street, east of Bradshaw Road and west of Hawthorne Avenue. This application relates to the following described property:

ORDINANCE NO. 3057
AN ORDINANCE OF THE CITY OF APOPKA, FLORIDA, TO EXTEND ITS TERRITORIAL AND MUNICIPAL LIMITS TO ANNEX PURSUANT TO FLORIDA STATUTE 171.044 THE HEREINAFTER DESCRIBED LANDS SITUATED AND BEING IN ORANGE COUNTY, FLORIDA, OWNED BY SFL PARTNERS LLC AND JFJ REAL INVESTMENTS, LLC; LOCATED NORTH OF FOURTH STREET, EAST OF BRADSHAW ROAD AND WEST OF HAWTHORNE AVENUE; COMPRISING 1.97 ACRES, MORE OR LESS; PROVIDING FOR DIRECTIONS TO THE CITY CLERK, SEVERABILITY, CONFLICTS, AND AN EFFECTIVE DATE.

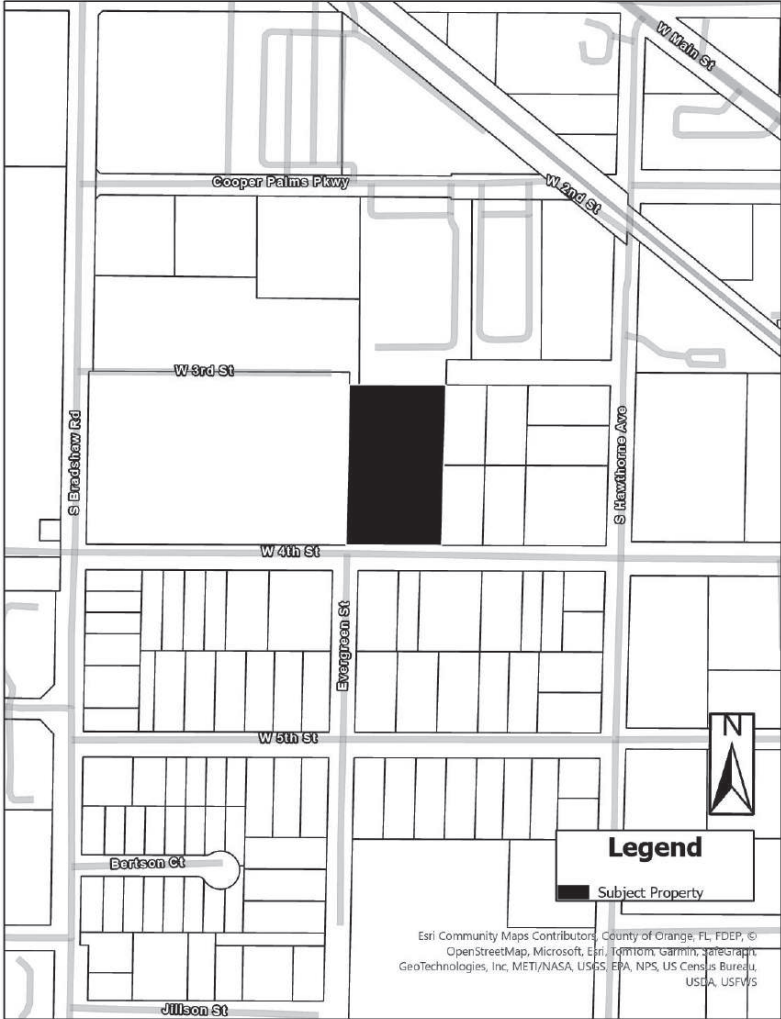

Parcel Identification Number(s): 09-21-28-0868-01-510
Contains: 1.97 +/- acres

NOTICE is given that public hearings for Ordinance No. 3057 will be held by the **City of Apopka City Council** at its regularly scheduled meetings in the City Council Chambers of the Apopka City Hall, 120 E. Main Street, Apopka, Florida on **Wednesday, August 7, 2024 beginning at 1:30 P.M.** or as soon thereafter as possible.

Affected parties and the public may appear at the above listed hearings to speak. The proposed Annexation can be inspected at the Apopka Community Development Department located at Apopka City Hall on weekdays between the hours of 8:00 a.m. and 4:30 p.m. City Hall address shown below. Please be advised that, under State law, if you decide to appeal a decision made with respect to this matter, you will need a record of the proceedings and may need to ensure that a verbatim record is made, which record includes the testimony and evidence upon which the appeal is to be based. In accordance with the Americans with Disabilities Act (ADA), persons with disabilities needing assistance to participate in any of these proceedings should contact the City Clerk's Office at 120 East Main Street, Apopka FL 32703, Telephone: 407-703-1704, no less than 48 hours prior to the proceeding.

Apopka City Council
Apopka Planning Commission
Community Development Department

August 2, 2024

Publish: The Apopka Chief

177167

23.82 pounds wins X-treme Bass Series Tournament on Harris chain

Hello Folks,

I hope you are havin’ a great week, and you are lookin’ forward to goin’ fishin’ this weekend. We might have a little interruption due to the storm, but hopefully, we will just get some rain out of the system. It’s been kinda hot and it looks like we are goin’ to have the hottest month of July on record since they started keepin’ records. If you are on the water, make sure you have plenty of water and Gatorade on board so you can stay hydrated.

The panfishin’ has slowed way, way down durin’ the month of July. It’s been so hot folks just ain’t fishin for panfish. Kyle at Bitter’s Bait & Tackle reports that they are only sellin’ a few cups of red worms each day due to the heat.

They are sellin’ a few shiners for bass fishin’ early in the mornin’ or late in the day. If you can find a shade tree and float a shiner out near the grass or pads, you just might get a Florida Bass to bite. Folks are catchin’ a few bass in the Harris Chain. It’s been a little slow due to the heat. You will have to be very patient because the bite has been slow. You can try fishin’ the fish finders through-out the chain. They help



Jim Keck
Goin’ Fishin’

find the pads that provide lots of shade for the bass. You can also try fishin’ off-shore grass beds in deeper water.

The X-treme Bass Series held their monthly tournament on the Harris chain last weekend and it took 23.82 pounds to win. The team of Colbie Cagle and Braden Robinson took home their 2nd win of the season. Congrats guys on a job well done, especially in this hot weather. The team of Mathew Elixson and Hunter Pruitt came in 2nd place, and they also had the big bass of the tournament which weighed in at 8.27 pounds.

The bass fishin’ on the Butler Chain is a little slow, but is still fishin’ better than most lakes in our area. You will do best by gettin’ on the water early and takin’ advantage of the early mornin’ bite. Also keep a eye out for schoolers comin’ up and feedin’ on bait-fish. Always have

a rod with a lipless crank-bait tied on, so you will be ready for some great fun catchin’ those schoolers. You should be able to catch plenty of keeper-size bass especially if you have a little breeze blowin’ durin’ the day.

The Wednesday night Shootout held on John’s Lake was a little slow as well. If you fish their tournament, you are allowed to weigh in 3 bass. They hold their tournament from 5:15-9 p.m. The team of Leandro Saratt and Erico School won the 11-boat event with 3 bass that hit the scales at 8.30 pounds. Big bass was caught by the team of Chad Hayes and Ronnie Durden which weighed in at 5.90 pounds.

Well, that’s it for this week. I wish I had better news to report, but it’s that time of the year when it’s the dog days of summer. The dog days of summer start on July 3rd and run through August 11th. These 40 days are usually the hottest 40 days of the year. In Florida, those days may go into September as well.


I hope you have a great week, and I’ll see ya next week.

Tip of the week: Dog Days.

Save a few and good luck!

PUBLIC HEARING NOTICE VARIANCE REQUEST CITY OF APOPKA

The City of Apopka Planning Commission, in accordance with Article II, Section 2.5.5.A of the City’s Land Development Code (LDC), herein advises you that **Julian R. Coto** requests a **VARIANCE** from LDC, Section 3.2.3. AG: Agriculture District, to allow a minimum Lot Area of 103,163 square feet and a minimum Lot Width of 145 feet for a single-family housing development in lieu of a minimum Lot Area of 108,900 square feet and a minimum Lot Width of 150 feet in specific locations within the property located at 5260 MT PLYMOUTH ROAD. This application relates to the following described property:

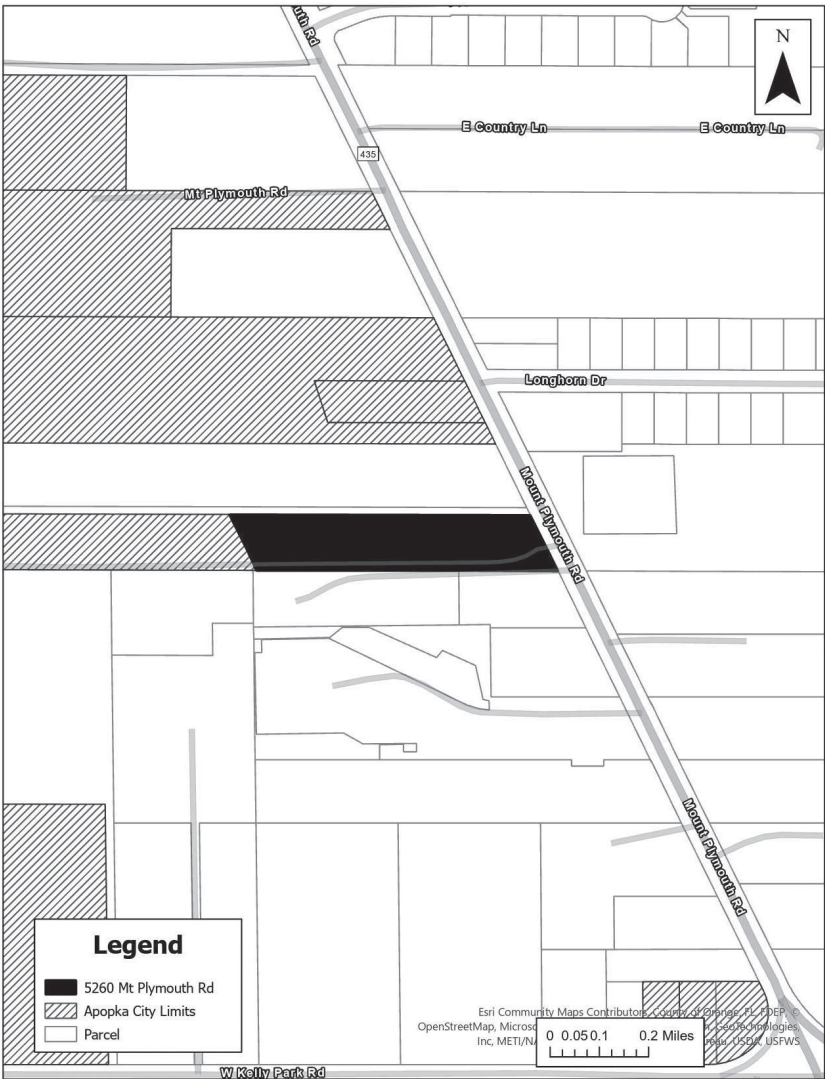

Parcel Identification Number(s): 09-20-28-7608-00-132
Contains: 2.37 +/- Acres

You are hereby notified that a Public Hearing will be held in the City of Apopka Council Chambers on **Tuesday, August 13, 2024 beginning at 5:30 P.M.**, or as soon thereafter as possible. The variance application is available for review at the Community Development Department at Apopka City Hall, 120 East Main Street, Apopka, Florida between the hours of 8:00 A.M. and 5:00 P.M.

Affected parties and the public may appear at the above listed hearing to speak. Please be advised that, under State law, if you decide to appeal a decision made with respect to this matter, you will need a record of the proceedings and may need to ensure that a verbatim record is made, which record includes the testimony and evidence upon which the appeal is to be based. In accordance with the Americans with Disabilities Act (ADA), persons with disabilities needing assistance to participate in any of these proceedings should contact the City Clerk’s Office at 120 East Main Street, Apopka FL 32703, Telephone: 407-703-1704, no less than 48 hours prior to the proceeding.

August 2, 2024

Apopka Planning Commission
Community Development Department

Publish: The Apopka Chief

177161

Need to send
or receive a
FAX?

Use our fax:
407-889-4121*
*There is a small fee for this service.

Apopka Office Supply
400 N. Park Ave.,
Apopka, FL 32712

AOS

407-889-4455

Police Beat

If a law enforcement agency charges you with a crime and this paper reports that information, please notify us within 90 days if the charge is dropped, or if you are found not guilty by the court. After verifying the information, we will be happy to publish it. Please send notification to The Apopka Chief, P.O. Box 880, Apopka, 32704-0880.

In the period from July 21-27, the Apopka Police Department received 1,568 calls for service, responded to 20 crashes, issued 60 citations, and made 16 arrests. Juveniles were charged with out-of-county warrant.

The following adults were arrested and charged:

Bernardo Nicolas Beira, 61, confidential, Apopka, resist officer with violence (X2); battery-touch or strike; battery on specified personnel; health-safety nuisance injurious to health.

Trinidad A’dore Carthers, 20, confidential, Apopka, battery-touch or strike.

Nivea Enid Cruz, 46, confidential, Apopka, battery-touch or strike.

Ka’Nayziah Ke’Niya

Edwards, 21, confidential, Leesburg, battery-touch or strike.

Lisa Hellena Houston, 55, 1991 S. Apopka Blvd., Apopka, aggravated battery on pregnant victim.

Michael Alphonso Jackson Burnett Jr., 30, confidential, Orlando, battery-touch or strike.

Keisha Jackson, 29, 45 W. 10th St., Apopka, trespassing-trespass occupied structure or conveyance; resist officer-obstruction without violence.

Rafiq Al Fatir Hamin Osborne McDonald; 33, confidential, Apopka, battery-touch or strike; obstructing Justice-hinder witness communicating information to law enforcement officer/ a life/capital proceeding.

Modesto Perez-Mendez, 379109, confidential, Apopka, battery-touch or strike.

Samuel Rodriguez-Cherena, 44, confidential, Apopka, drugs-possession of controlled substance without prescription; drug equipment-possession and/or use; simple assault-intent threat to do violence.

Jason William Scott, 46, 18 N. Terry Ave. 144, Orlando, burglary- dwell-

ing/structure cause damage \$1,000+.

Shaina Marie Stouffer, 34, 1507 Camel Ct., Apopka, drugs-trafficking fentanyl/fentanyl analogues 4 grams+; drugs-possession of controlled substance without prescription (methamphetamine); drugs-possession of controlled substance without prescription (alprazolam); drug equipment-possession and/or use.

Maria Edith Timperio, 62, confidential, Apopka, battery-touch or strike.

Dorian James Tinsley-Gary, 23, confidential, Mt. Dora, contempt of court-violation injunction protection domestic violence (X2).

Ingrid Yolany Vasquez-Reyes, 23, 1367 Orange St., Apopka, obstructing justice-tamper with evidence in criminal proceeding; DUI-unlawful blood alcohol, DUI-influence of alcohol or drugs; moving traffic violation-operate motor vehicle without valid license; hit and run-leave scene of crash involving damage to property.

Tyler Cain Worrick, 28, 19023 Park Pl. Blvd. A, Eustis, out-of-county warrant.

Davison: Balancing school, football

Continued from page 1B

football and his academics has always been easy because of the work ethic instilled in him by his parents from a very young age. Davison says that because he started taking academics so seriously at such a young age and has always been balancing his athletic and academic lives that now it’s just second nature.

“Oh, I feel like that’s been the easy thing for me. My parents have instilled the importance of an academic mindset in me from when I was a baby. So, I just grew up knowing how to do it. Like, I don’t play video games during the week. I make sure that I’m zoned in from when I get home to when it’s time to go to sleep. I make sure I get all my work done. And it’s really just me wanting to reach that highest level, to reach my ceiling, as quickly as I can. Since I was so young, it wasn’t really anything for me, and now I’m able to keep it up. I’m seeing the benefits from it. I’m reaping the benefits of all that work

now.”

Leadership and chemistry go hand in hand a lot of the time. Without a good leader, there will be no chemistry in a team. So, leadership got us talking about chemistry and how the Blue Darters and Davison himself grow and foster that brotherhood that’s needed in a winning program.

Davison told me that chemistry on the field starts off the field. He said that he helps some of his teammates with homework, they play games together in their free time, and on the field at practice is where a lot of joking around and friendships start. Davison also said he’s always checking in with his guys whether at school, practice, or in free time just to make sure they are ok, and that everything is going well.

“Right now, we’ve been focusing big on brotherhood. So, we as a team feel like as long as you can fight for your brother, you can do anything. And so that man next to you means the world to us, and we’re going to keep it like that

for a while.

I asked Davison what strategies or methods he uses to keep his morale high after a tough play or big hit during a game.

“You know, you can’t really live in the play or in the past too much as a quarterback. It’s all about keeping your composure and looking into the future. But sometimes, I’ll ask when we get into the sideline to see the play I messed up on, and then communicate to all the coaches so I can figure out what I can do to make that play better and the rest of the game better for us as a team.”

When we talked about preparations during the off-season Davison talked about the importance of rest. He said the boys and himself have been focused on relaxing and alone time to figure out what would work best for everybody for the upcoming season. He talked about the obvious physical work that they have focused on this off-season with condition-

See DAVISON Page 3B

Speed: May wants his red hat



The car pictured is May’s grandfather’s Datsun 240Z that set the land speed record in October of 2021. This is the car May will attempt to set his record in.

Continued from page 1B

true story about Burt Munro building a motorcycle to beat the land speed record at Bonneville.

May’s grandfather Red will be attempting to break a speed record that he put in place just three years ago. In October of 2021, May’s grandfather put down a record-breaking land speed of 244 miles per hour beating the previous record of 220 that stood untouched since 1988. May will be joining him the first week of August as his grandfather tries to beat the record he set in 2021 while May will try to set his own record.

May’s dream is to be the youngest person ever to receive a *red hat*. To get a *red hat*, you must set a land speed record over 200 miles per hour. Right now, the youngest person to break a land speed record over 200 miles per hour is a 17-year-old, so May will be the youngest by a good margin if he can pull it off. I will say this... I’m not the biggest car guy, but I know a little bit and this car that May will be driving is no joke.

The car is a 1972 Datsun 240Z that has been fitted with a Toyota 2JZ-GTE inline-six- and a 72-millimeter turbo. Now to some

that may sound like gibberish but in layman’s terms this car is probably faster than any car you’ve ever seen. The car pushes out a peak of 859 horsepower.

May’s grandfather will be trying to break the record on Saturday, August 3, and will try again the following Sunday. Depending on if May’s grandfather breaks the record, May will try to create his own record the following Monday.

I hope May can make his dream come true, and stay tuned next week for updates and an interview with May to tell all about his trip and what his next dream will look like.

The Apopka Chief
APOPKA, FLORIDA

AFFIDAVIT OF PUBLICATION
STATE OF FLORIDA
COUNTY OF ORANGE

Before the undersigned, personally appeared Eileen H. Ricketson who is personally known to me and who on oath says she is Manager of **THE APOPKA CHIEF**, a weekly newspaper published at Apopka, in Orange County, Florida, that the attached copy of advertisement was published in said newspaper in the issues of: **August 9, 2024**, as well as being posted online at www.theapopkachief.com and www.floridapublicnotices.com


Affiant further says that said **The Apopka Chief** is a newspaper published at Apopka, in said Orange County, Florida, and that said newspaper has heretofore been continuously published in said Orange County, Florida, each week and has been entered as periodicals* class mail matter (*second class as renamed by USPS 7/1/96) at the post office in Apopka, in said Orange County, Florida for a period of one year next preceding the first publication of the attached copy of advertisement; and affiant further says that she has neither paid nor promised any discount, rebate, commission or refund for the purpose of securing this advertisement for publication in said newspaper.

Eileen H. Ricketson

Sworn and subscribed before me this
9 day of August, 2024, by Eileen H. Ricketson,
who is personally known to me.

Nancy C. Thomas

Nancy C. Thomas
Notary Public, State of Florida
My commission HH 129365
Expires July 04, 2025

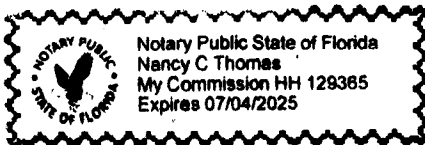

CITY OF APOPKA
PUBLIC HEARING NOTICE
FUTURE LAND USE AMENDMENT AND
CHANGE OF ZONING


NOTICE is hereby given pursuant to Secs. 163.3184 and 166.041(3)(a), Florida Statutes and the Apopka Code of Ordinances, Part III, Land Development Code, Article II, Section 2.4.7.B, that **Albert Iglesias** has made application relating to the following described property.

ORDINANCE NO. 3058

AN ORDINANCE OF THE CITY OF APOPKA, FLORIDA, AMENDING THE FUTURE LAND USE ELEMENT OF THE APOPKA COMPREHENSIVE PLAN OF THE CITY OF APOPKA; CHANGING THE FUTURE LAND USE DESIGNATION FROM COUNTY LOW MEDIUM TO INDUSTRIAL FOR CERTAIN REAL PROPERTY OWNED BY SFL PARTNERS LLC AND JFJ REAL INVESTMENTS, LLC; LOCATED NORTH OF FOURTH STREET, EAST OF BRADSHAW ROAD AND WEST OF HAWTHORNE AVENUE; COMPRISING 1.97 ACRES, MORE OR LESS; PROVIDING FOR DIRECTIONS TO THE CITY CLERK, SEVERABILITY, CONFLICTS, AND AN EFFECTIVE DATE.

ORDINANCE NO. 3059

AN ORDINANCE OF THE CITY OF APOPKA, FLORIDA, CHANGING THE ZONING FROM COUNTY R-2 (RESIDENTIAL DISTRICT) TO I-1 (LIGHT INDUSTRIAL), FOR CERTAIN REAL PROPERTY OWNED BY SFL PARTNERS LLC AND JFJ REAL INVESTMENTS, LLC; LOCATED NORTH OF FOURTH STREET, EAST OF BRADSHAW ROAD AND WEST OF HAWTHORNE AVENUE; COMPRISING 1.97 ACRES, MORE OR LESS; PROVIDING FOR DIRECTIONS TO THE CITY CLERK, SEVERABILITY, CONFLICTS, AND AN EFFECTIVE DATE.

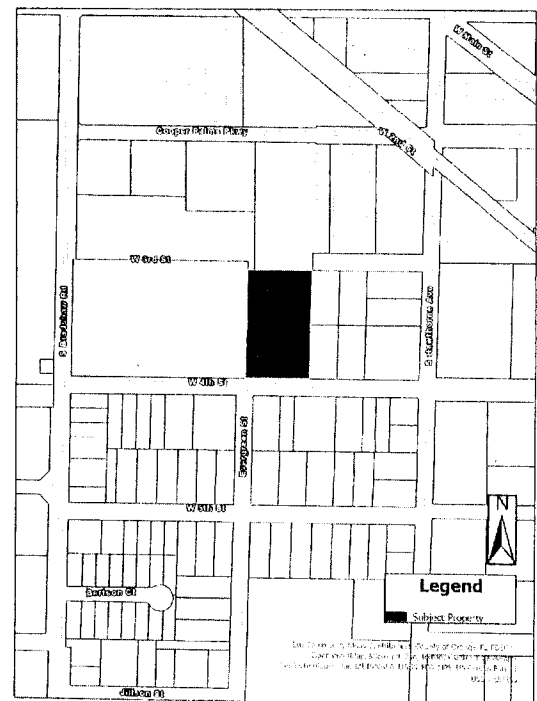

Parcel Identification Number(s): 09-21-28-0868-01-510
Contains: 1.97 +/- acres

NOTICE is given that a public hearing for Ordinance Numbers 3058 and 3059 will be held by the **City of Apopka City Council** at its regularly scheduled meeting in the City Council Chambers of the Apopka City Hall, 120 E. Main Street, Apopka, Florida on **Wednesday, August 21, 2024 beginning at 7:00 P.M. AND Wednesday, September 4, 2024 at 1:30 P.M.**

Affected parties and the public may appear at the above listed hearings to speak. The proposed Future Land Use and Rezoning Applications can be inspected at the Apopka Community Development Department located at Apopka City Hall on weekdays between the hours of 8:00 a.m. and 4:30 p.m. City Hall address shown below. Please be advised that, under State law, if you decide to appeal a decision made with respect to this matter, you will need to appeal a decision made with and may need to ensure that a verbatim record of the proceedings includes the testimony and evidence upon which the appeal is to be based. In accordance with the Americans with Disabilities Act (ADA), persons with disabilities needing assistance to participate in any of these proceedings should contact the City Clerk's Office at 120 East Main Street, Apopka, Florida 32703, Telephone: 407-703-1704, no less than 48 hours prior to the proceeding.

August 9, 2024
Publish: The Apopka Chief

Apopka City Council
Apopka Planning Commission
Community Development Department

177201



City of Apopka CITY COUNCIL STAFF REPORT

Section: PUBLIC HEARINGS/ORDINANCES/RESOLUTION (Action Item)

Item #: 4.

Meeting Date: September 4, 2024

Department: Community Development

SUBJECT:

Ordinance No. 3059 – Second Reading – Change of Zoning – 357 West 4th Street

REQUEST:

Adopt Ordinance Number 3059.

SUMMARY:

Owner(s): SFL Partners, LLC and JFJ Real Investments, LLC

Applicant: Albert Iglesias

Parcel Identification Number(s): 09-21-28-0868-01-510

Location: 357 West 4th Street

Existing Future Land Use: County Low Medium

Proposed Future Land Use: City Industrial

Existing Use(s): Vacant

Existing Zoning: County R-2 (Residential) District

Tract Size: 1.97 +/- Acres

Direction	Future Land Use	Zoning	Present Use
North	Industrial	I-L (Light Industrial)	Industrial warehouse
East	County Low Medium	County R-2 (Residential)	Single-family residences
South	County Low Medium	County R-2 (Residential)	Single-family residences
West	Industrial	I-L (Light Industrial)	Vacant

PROJECT SUMMARY:

The subject property, which is approximately 1.97 acres in size and is currently vacant. The applicant is requesting to amend the zoning district of the subject property to I-L (Light Industrial) to allow light industrial uses. This request has been made by the applicant simultaneously with the request to amend the future land use designation of Industrial to ensure consistency with the Comprehensive Plan and Land Development Code. The properties to the north and west have zoning district designations of I-L, while the properties to the east and south are in Unincorporated Orange County with zoning designations of County R-2 (Residential) district.

Land Development Code Section 2.5.1.D.3 requires the Council to weigh the relevance of and consider whether and the extent to which the proposed amendment:

a. Is consistent with and furthers the goals, objectives and policies of the comprehensive plan and other adopted City plans;

- Applicant response: Yes - correct

- Staff response: Staff has no objection.

b. Is in conflict with any provisions of the LDC;

- Yes we will submit a development plan upon approval.
- Staff response: If the future land use amendment is approved, a development plan will be required to be submitted to and approved by the Development Review Committee (DRC) for the development of the property. As part of the submittal requirements for the development plan, a Traffic Impact Analysis (TIA) will be required to be submitted which will outline what transportation impact mitigation measures, if any, will be required. The development plan will be reviewed against all applicable Land Development Code (LDC) requirements, including Section 5.16.5.B.3.d, and will be evaluated by the Development Review Committee (DRC) during the development review process.

c. Addresses a demonstrated community need;

- Applicant response: Yes - correct
- Staff response: Staff has no objection.

d. Is required by changed conditions;

- Applicant response: Yes - correct
- Staff response: Staff has no objection.

e. Is compatible with existing and proposed uses surrounding the subject land, and is the appropriate zoning district for the land;

- Applicant response: Yes - correct
- Staff response: Staff has no objection.

f. Would result in a logical and orderly development pattern;

- Applicant response: Yes - correct
- Staff response: Staff has no objection.

g. Would not result in significant adverse impacts on the natural environment—including, but not limited to, water, air, noise, stormwater management, wildlife, vegetation, wetlands, and the natural functioning of the environment; and

- Applicant response: Yes - correct
- Staff response: Staff has no objection.

h. Would result in development that is adequately served by public facilities (e.g., streets, potable water, sewage, stormwater management, solid waste collection and disposal, schools, parks, police, and fire and emergency medical facilities).

- Applicant response: Yes - correct
- Staff response: Staff has no objection.

ORANGE COUNTY NOTIFICATION:

The JPA (Joint Planning Agreement) requires the City to notify the County 30 days before any public hearing or advisory board. The City notified Orange County on May 6, 2024.

PUBLIC HEARING SCHEDULE:

July 9, 2024 – Planning Commission (5:00 P.M.)

August 21, 2024 – City Council (7:00 P.M.), First Reading

September 4, 2024 – City Council (1:30 P.M.), Second Reading and Adoption

DULY ADVERTISED:

June 7, 2024; June 14, 2024; August 2, 2024; and August 9, 2024 – Apopka Chief

June 20, 2024 and June 24, 2024 – Mailed notices to adjacent property owners and posters placed on property

FUNDING SOURCE:

Not applicable.

RECOMMENDED MOTION:**Development Review Committee (DRC):**

Recommends approval of the change in zoning district designation from County R-2 (Residential) to I-L (Light Industrial), finding the proposed amendment consistent with the Comprehensive Plan and Land Development Code, and compatible with the character of the surrounding areas, based on the findings and facts presented in the staff report and exhibits.

Planning Commission:

At its meeting on July 9, 2024, the Planning Commission found the proposed change in zoning district designation from County R-2 (Residential) to I-L (Light Industrial), consistent with the Comprehensive Plan and Land Development Code, and compatible with the character of the surrounding areas, recommending approval of the proposed Change of Zoning, based on the findings and facts presented in the staff report and exhibits.

City Council:

At its meeting on August 21, 2024, the City Council accepted the first reading of Ordinance Number 3059 and held it over for second reading and adoption.

Recommended Motion – City Council:


Adopt Ordinance Number 3059.

Note: This item is considered quasi-judicial. The staff report and its findings are to be incorporated into and made a part of the minutes of this meeting.

ATTACHMENTS:


1. Maps
2. Ordinance Number 3059
3. 357 W 4th Street - Ad 8224
4. 357 W 4th Street - Ad 8924

Vicinity

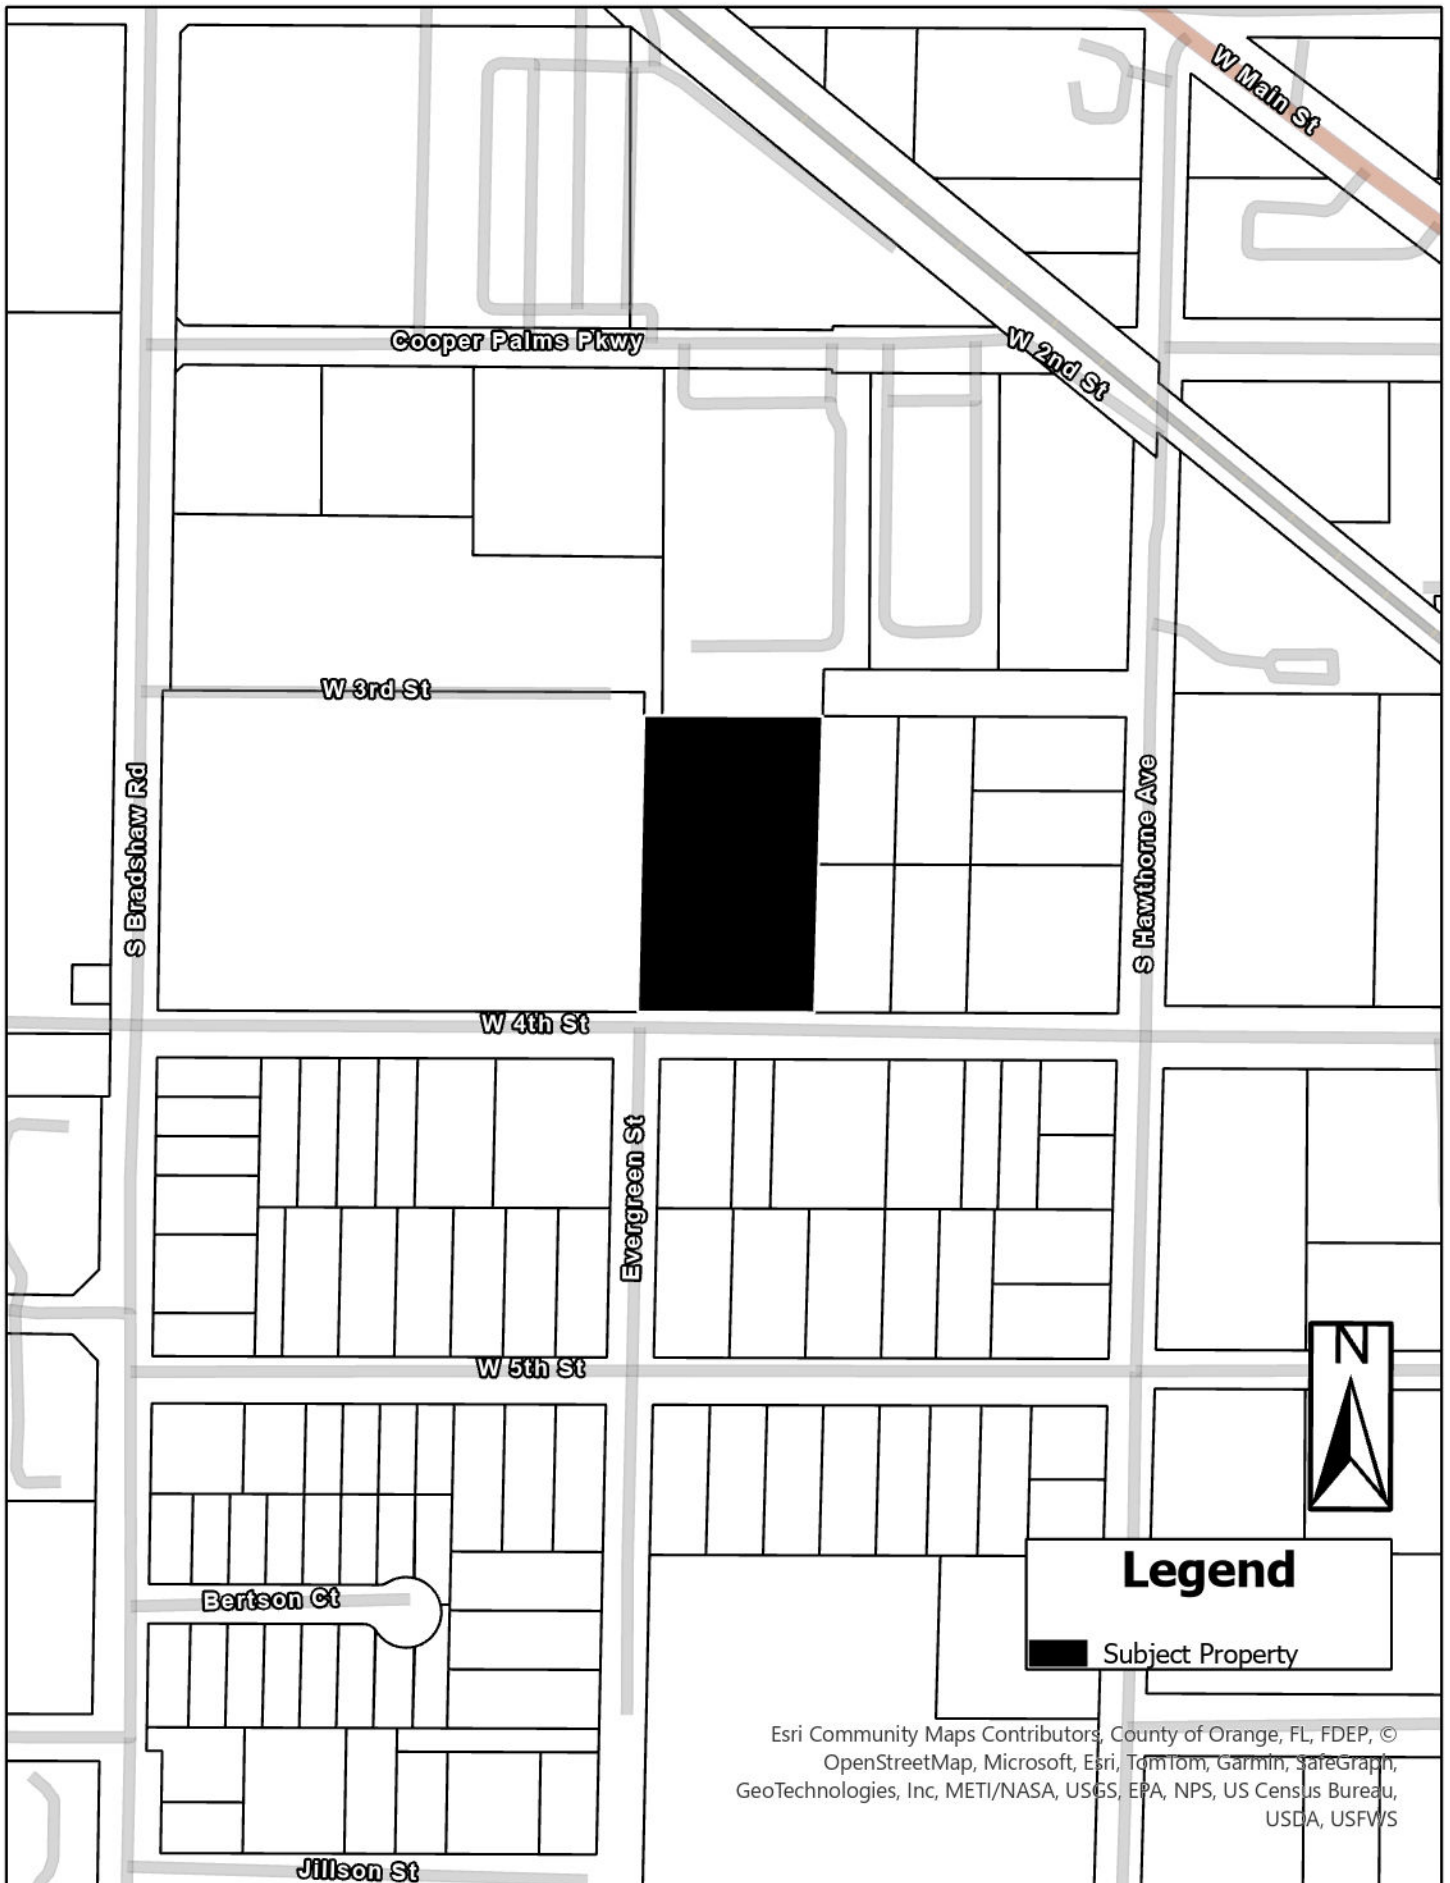


Esri Community Maps Contributors, County of Orange, FL, FDEP, ©
OpenStreetMap, Microsoft, Esri, TomTom, Garmin, SafeGraph,
GeoTechnologies, Inc, METI/NASA, USGS, EPA, NPS, US Census Bureau,
USDA, USFWS

Future Land Use

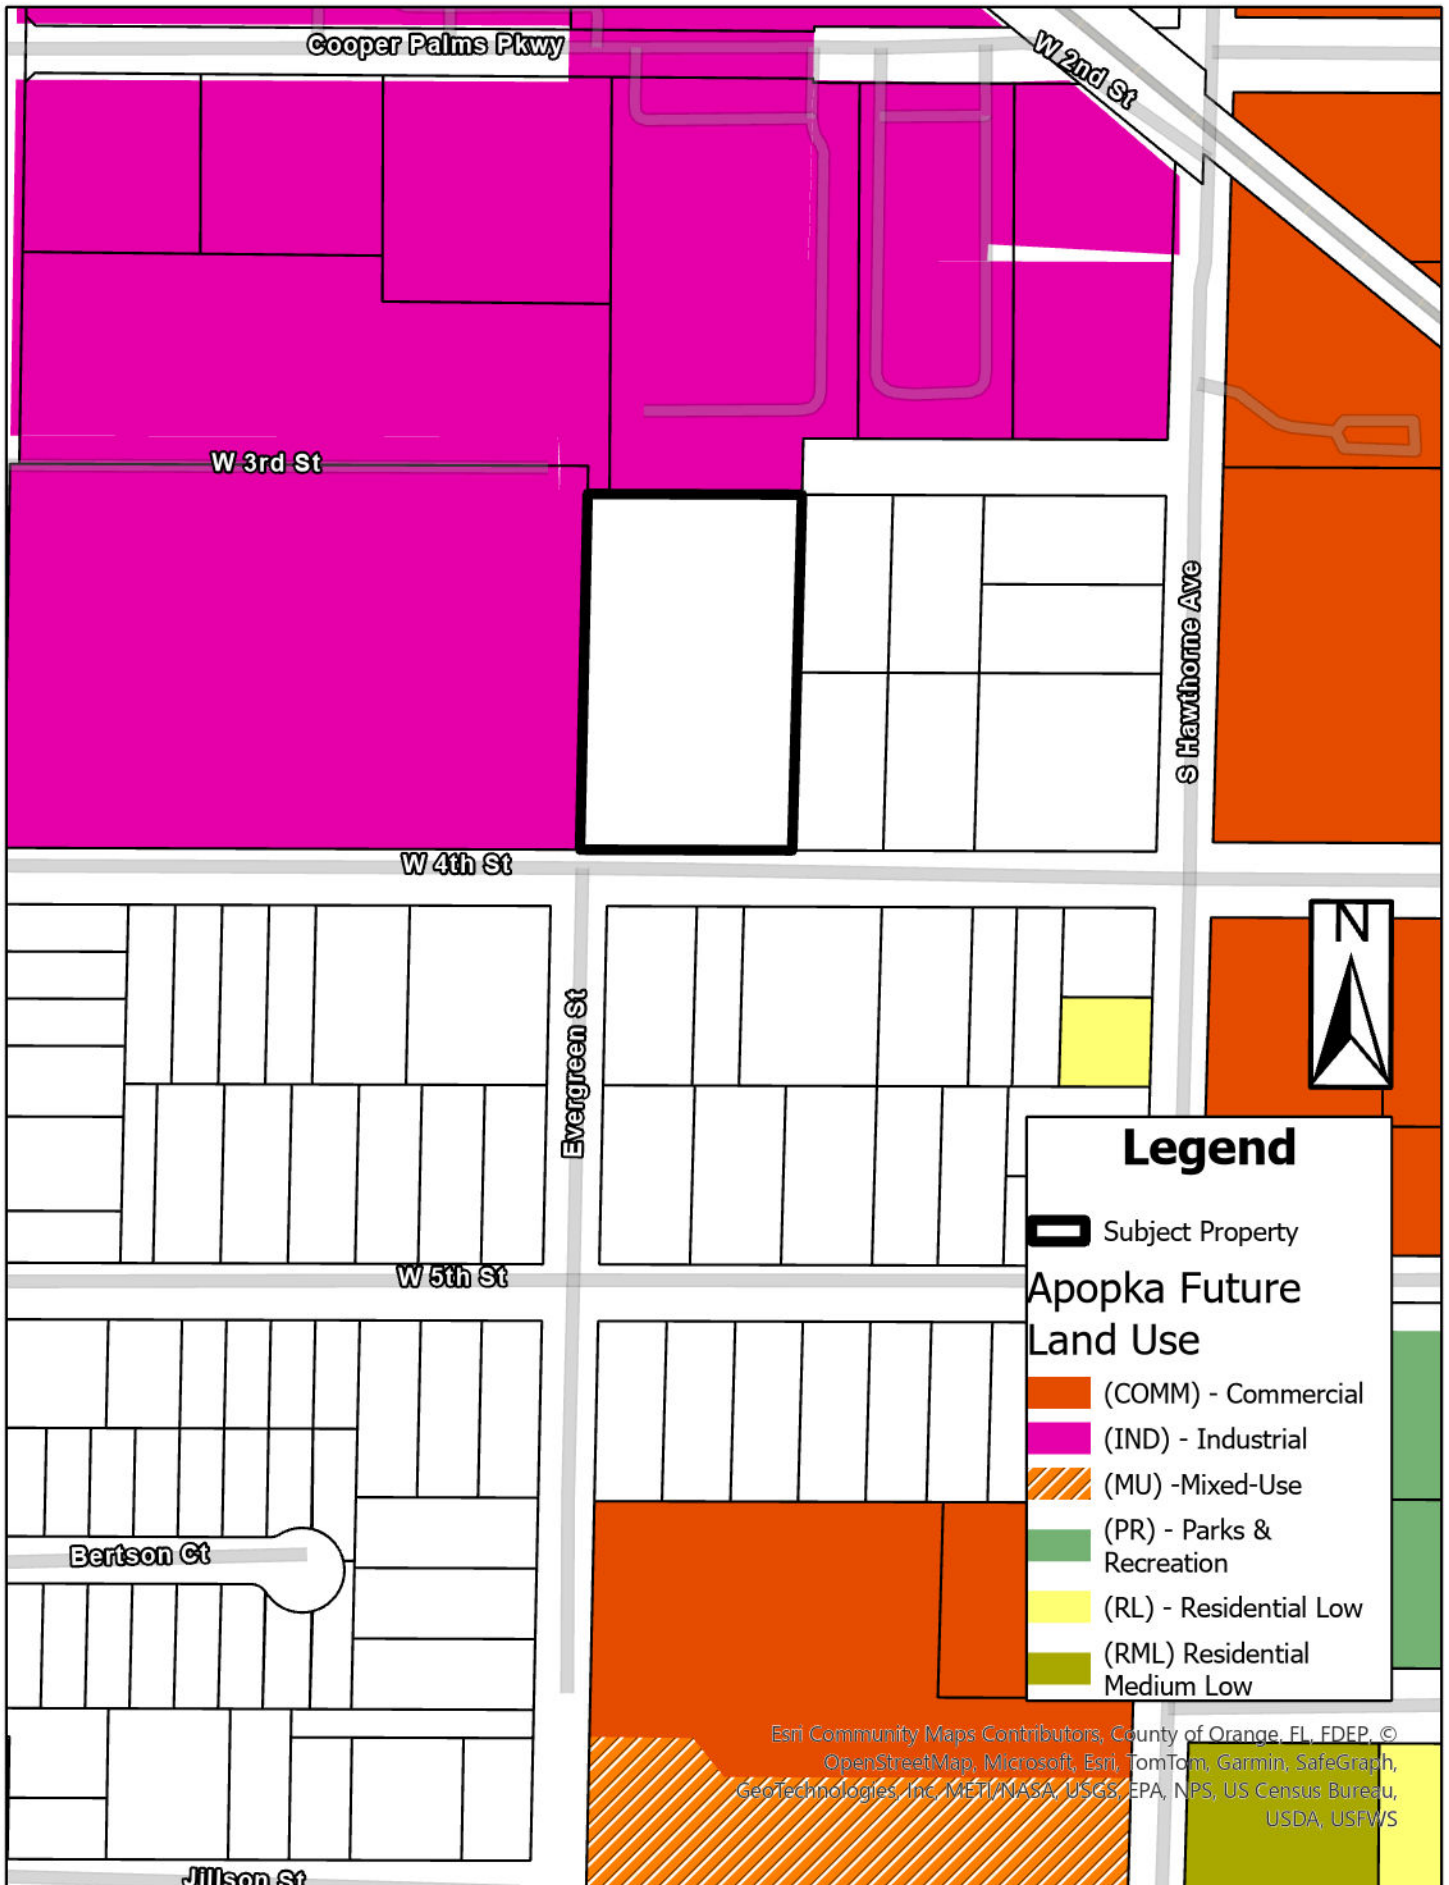

Zoning

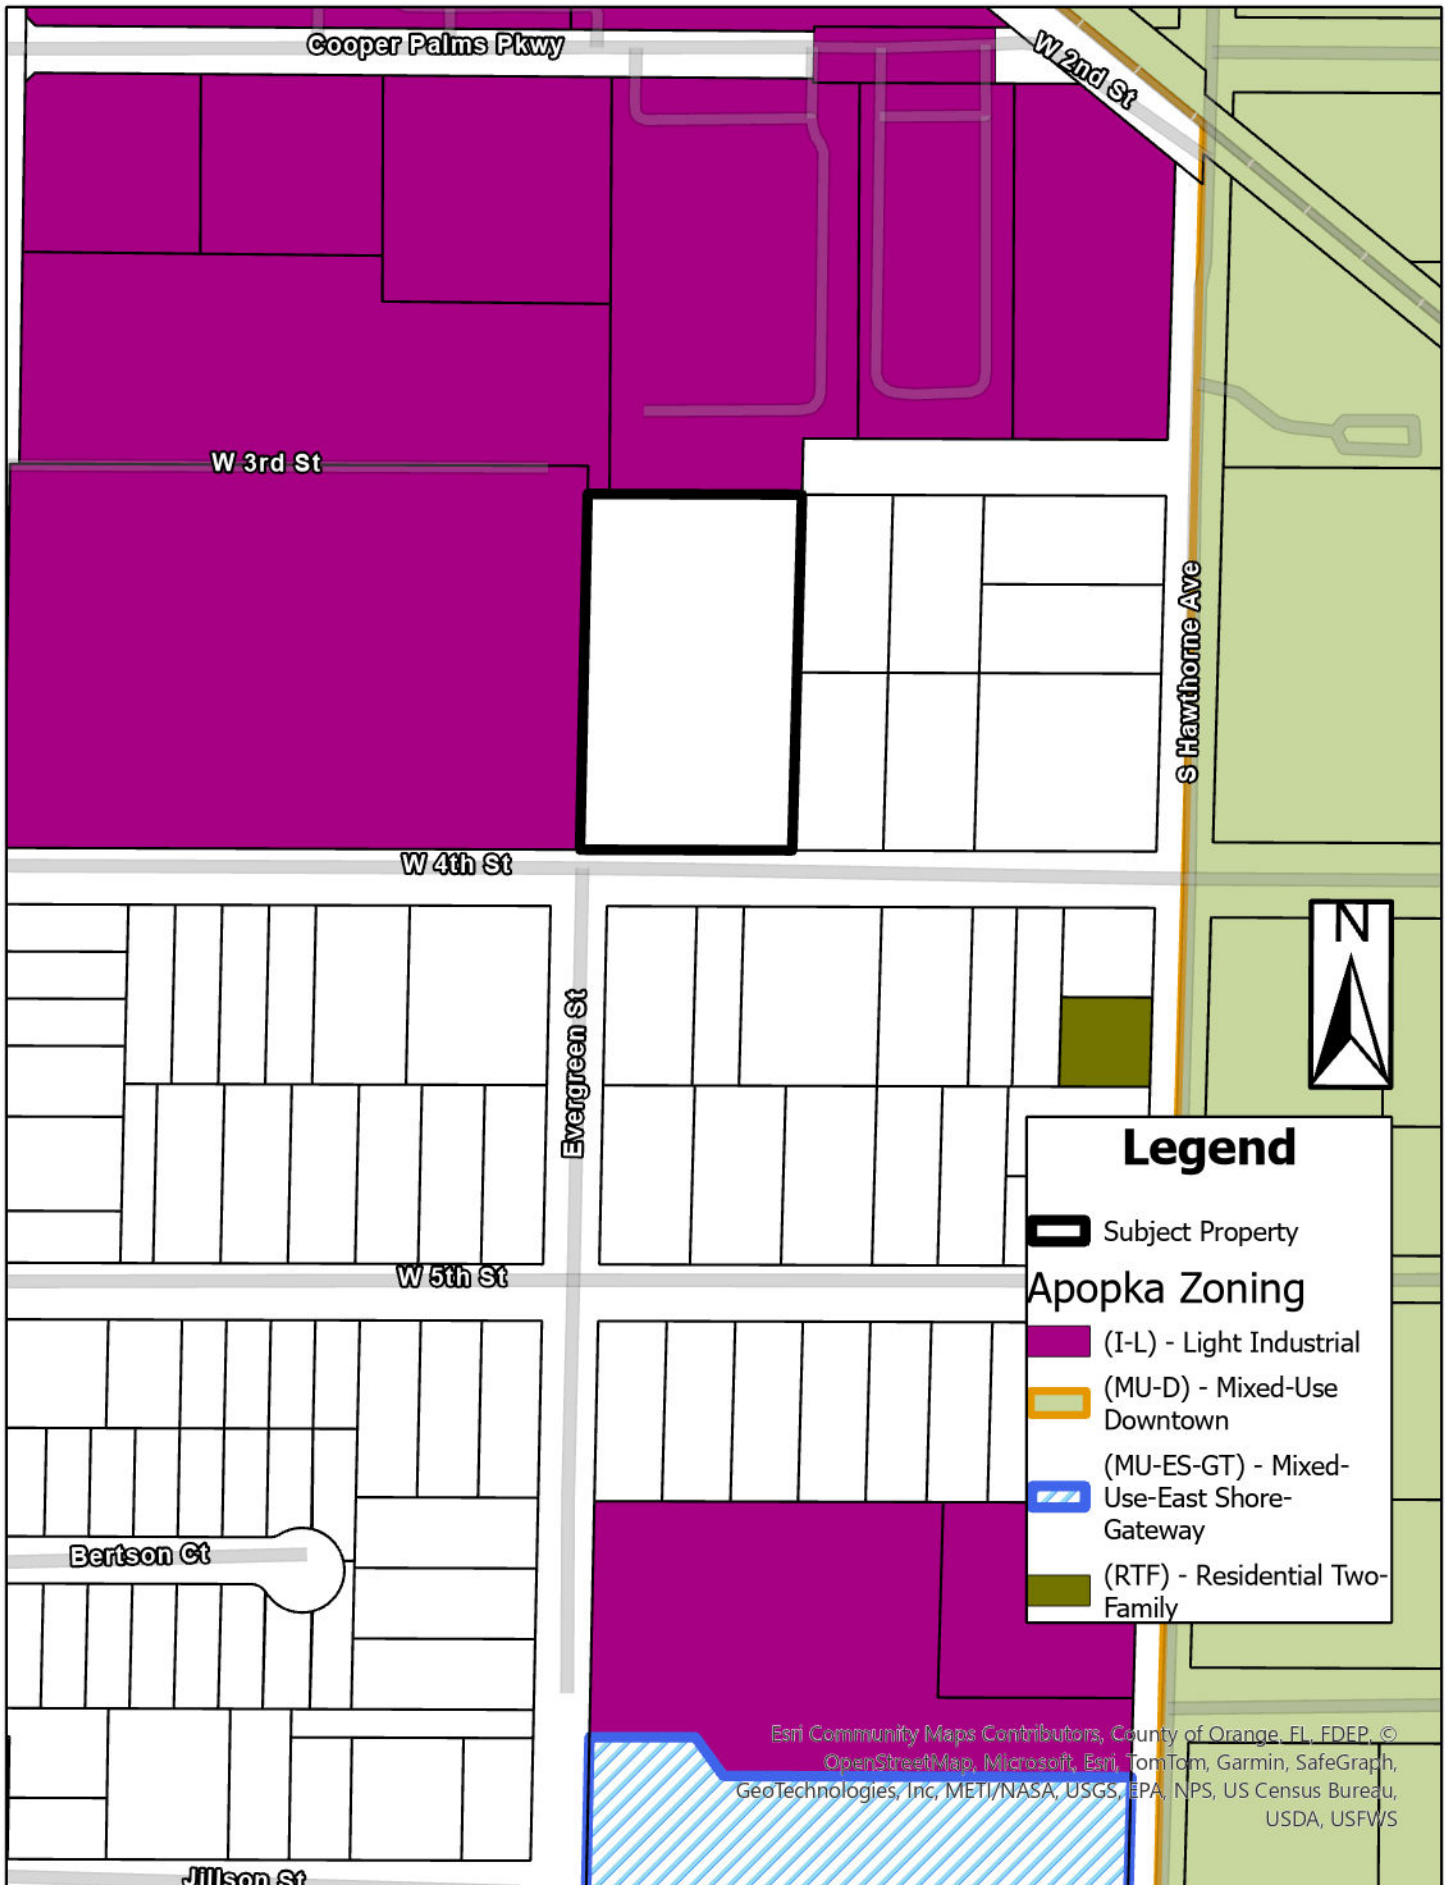

Aerial



- 1
- 2
- 3
- 4
- 5
- 6
- 7
- 8
- 9
- 10
- 11
- 12
- 13
- 14
- 15
- 16
- 17
- 18
- 19
- 20
- 21
- 22
- 23
- 24
- 25
- 26
- 27
- 28
- 29
- 30
- 31
- 32
- 33
- 34
- 35
- 36
- 37
- 38
- 39
- 40
- 41
- 42
- 43
- 44

AN ORDINANCE OF THE CITY OF APOPKA, FLORIDA, CHANGING THE ZONING FROM COUNTY R-2 (RESIDENTIAL DISTRICT) TO I-L (LIGHT INDUSTRIAL), FOR CERTAIN REAL PROPERTY OWNED BY SFL PARTNERS LLC AND JFJ REAL INVESTMENTS, LLC; LOCATED NORTH OF FOURTH STREET, EAST OF BRADSHAW ROAD AND WEST OF HAWTHORNE AVENUE; COMPRISING 1.97 ACRES, MORE OR LESS; PROVIDING FOR DIRECTIONS TO THE CITY CLERK, SEVERABILITY, CONFLICTS, AND AN EFFECTIVE DATE.

WHEREAS, to manage the growth, the City of Apopka, Florida, finds it in the best interest of the public health, safety and welfare of its citizens to establish zoning classifications within the City; and

WHEREAS, the applicant, Albert Iglesias, on behalf of the fee simple owners of the Property, submitted an application for a change in zoning on the Property identified and depicted in Exhibit “A,” attached hereto, from County R-2 to I-L (Light Industrial); and

WHEREAS, the proposed I-L (Light Industrial) District rezoning of the Property is consistent with the City's Comprehensive Plan and Land Development Code; and

WHEREAS, the City of Apopka Planning Commission, sitting as the Local Planning Agency, recommended approval of the change in the zoning of the Property and found that the rezoning is consistent with the City's Comprehensive Plan; and

WHEREAS, the City of Apopka has followed all statutory and Code requirements for noticing and advertising this rezoning Ordinance and public hearings associated with the rezoning; and

WHEREAS, the City Council has received public input on the rezoning and a recommendation from staff; and

WHEREAS, the City Council of the City of Dunnellon finds that the applicants have met the necessary criteria for rezoning under City’s Land Development Code and that rezoning serves a legitimate public purpose and will not adversely affect the public interest.

NOW THEREFORE, BE IT ORDAINED, by the City Council of the City of Apopka, Florida, as follows:

Section I. Findings and Intent. The City of Apopka has complied with all requirements and procedures of Florida Law in processing this Ordinance. The recitals set forth above are hereby adopted.

Section II. Rezoning. The Property described and shown in Exhibit “A”, being situated in the City of Apopka, Florida, is hereby rezoned and assigned the I-L (Light Industrial) Zoning District, as defined in the Apopka Land Development Code.

Section III. Zoning Map. The Official Zoning Map of the City of Apopka shall be amended to conform to the zoning assignment approved in Section 2 of this Ordinance. The Community Development Director, or the Director’s designee, is hereby directed to amend, alter, and implement the official zoning maps of the City of Apopka, Florida, to include said designation.

Section IV. Severability. If any section or portion of a section or subsection of this Ordinance proves to be invalid, unlawful, or unconstitutional, it shall not be held to invalidate or impair the validity, force or effect of any other section or portion of section or subsection or part of this ordinance.

Section V. Conflicts. All ordinances or parts of ordinances in conflict herewith are hereby repealed.

Section VI. Effective Date. This Ordinance shall become effective immediately following such time that its companion future land use map amendment ordinance (Ordinance 3058) takes effect.

ADOPTED at a regular meeting of the City Council of the City of Apopka, Florida, this ____ day of _____, 2024.

READ FIRST TIME: August 21, 2024

READ SECOND TIME AND
ADOPTED: September 4, 2024

ATTEST:

Susan Bone, City Clerk

Bryan Nelson, Mayor


Approved as to form and legal sufficiency:

Clifford B. Shepard, City Attorney

DULY ADVERTISED FOR PUBLIC HEARING: August 2, 2024 and August 9, 2024

EXHIBIT A

Parcel Identification Number(s): 09-21-28-0868-01-510

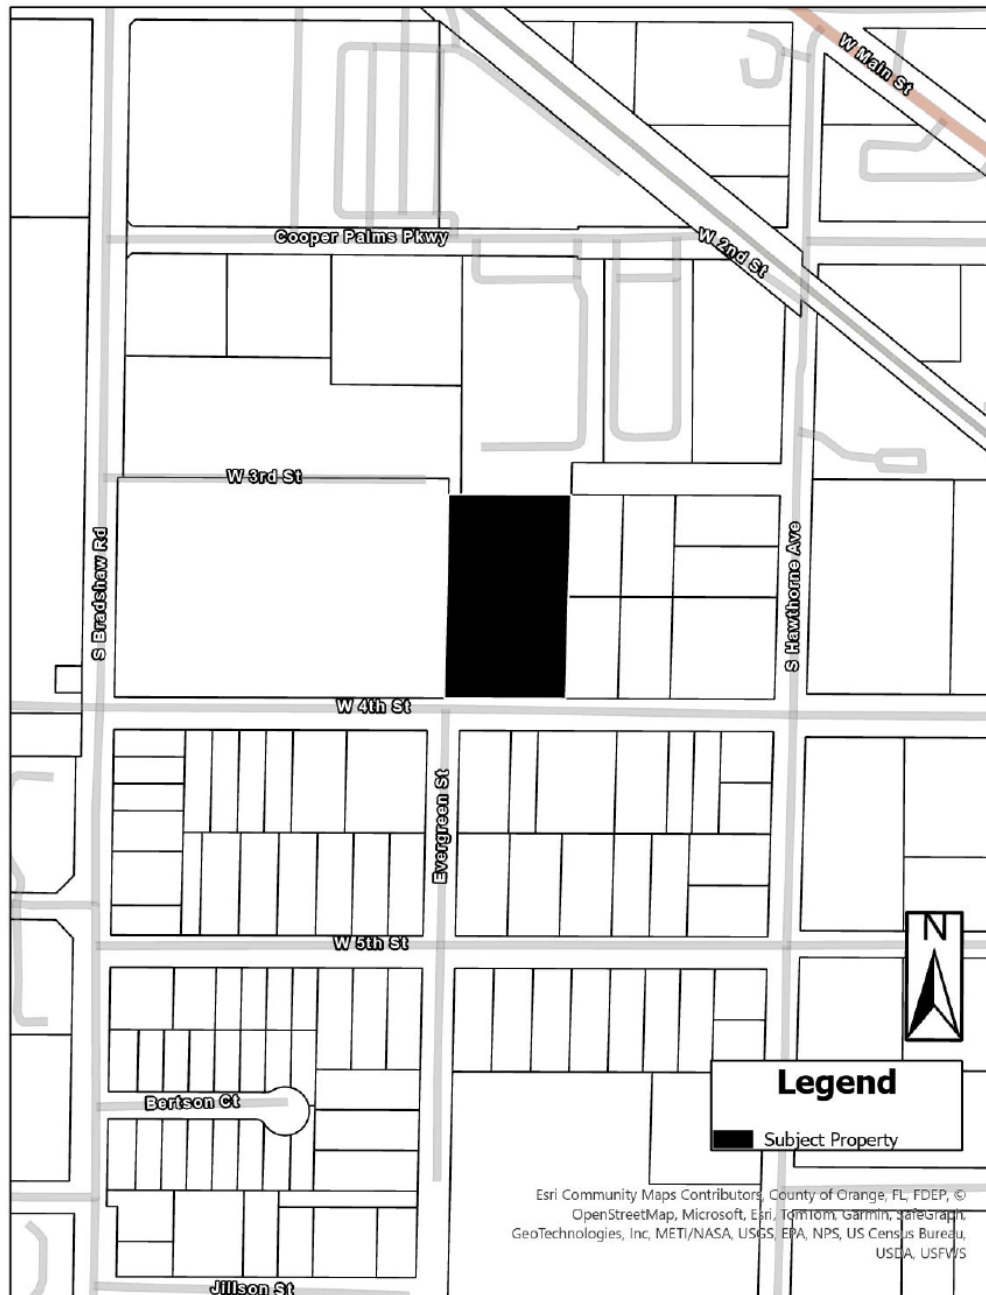

Report indicates that Florida’s growing population needs more physicians

By: **Andrew Powell**
(The Center Square) —

A new report says many people in Florida don’t receive needed health care because they lack easy access to adequate services.

Florida TaxWatch recently released its report, Social Determinants of Health: Health Care Access and Quality. According to the U.S. Department of Health and Human Services, social determinants of health are environmental factors

that can impact individuals’ health outcomes.

These include health care access and quality; education access and quality; social and community context; neighborhood and built environment; and economic stability.

According to the report, these factors can majorly impact a person’s health, well-being and quality of life. The report notes that 80 percent of a person’s health is determined by social factors,

while the remaining 20 percent results from receiving medical care.

In Florida, many people lack access to health care services, with the biggest barrier being the cost. In a 2019 survey of 1,200 Floridians, 55 percent had experienced health care cost burdens, while 78 percent worried they would not be able to afford health care in the future.

The report states Florida ranked 41st in 2021 for

overall health care and access, which was attributed to the growing number of uninsured adults, rising insurance costs and policies that make health care less accessible.

The report further notes that Florida has consistently ranked in the bottom 10 states for uninsured citizens.

Florida currently has a physician shortage and the report notes this plays a role in access to quality health care.

With Florida’s popu-

lation growing, especially in rural areas, the number of physicians in the Sunshine State is insufficient. By 2030, an additional 22,000 physicians are needed to bridge the gap.

The report notes that as of 2023, only 40 percent of Florida’s population has employer-sponsored health insurance, while the rate of uninsured Floridians was 11.2 percent in 2022 — higher than the national average of 8 percent. Also, in 2022,

Florida ranked 46th in the nation for the uninsured population.

Compounding this are the 979,000 people who have been disenrolled from Medicaid, 460,000 of whom are children.


Furthermore, access depends on where the person lives. In rural areas, there are roughly 1.3 physicians for every 1,000 people available in the U.S., while urban areas have around 3.1 physicians for every 1,000 people.

CITY OF APOPKA PUBLIC HEARING NOTICE FUTURE LAND USE AMENDMENT AND CHANGE OF ZONING

NOTICE is hereby given pursuant to Secs. 163.3184 and 166.041(3)(a), Florida Statutes and the Apopka Code of Ordinances, Part III, Land Development Code, Article II, Section 2.4.7.B, that **Albert Iglesias** has made application relating to the following described property.

ORDINANCE NO. 3058
AN ORDINANCE OF THE CITY OF APOPKA, FLORIDA, AMENDING THE FUTURE LAND USE ELEMENT OF THE APOPKA COMPREHENSIVE PLAN OF THE CITY OF APOPKA; CHANGING THE FUTURE LAND USE DESIGNATION FROM COUNTY LOW MEDIUM TO INDUSTRIAL FOR CERTAIN REAL PROPERTY OWNED BY SFL PARTNERS LLC AND JFJ REAL INVESTMENTS, LLC; LOCATED NORTH OF FOURTH STREET, EAST OF BRADSHAW ROAD AND WEST OF HAWTHORNE AVENUE; COMPRISING 1.97 ACRES, MORE OR LESS; PROVIDING FOR DIRECTIONS TO THE CITY CLERK, SEVERABILITY, CONFLICTS, AND AN EFFECTIVE DATE.

ORDINANCE NO. 3059
AN ORDINANCE OF THE CITY OF APOPKA, FLORIDA, CHANGING THE ZONING FROM COUNTY R-2 (RESIDENTIAL DISTRICT) TO I-L (LIGHT INDUSTRIAL), FOR CERTAIN REAL PROPERTY OWNED BY SFL PARTNERS LLC AND JFJ REAL INVESTMENTS, LLC; LOCATED NORTH OF FOURTH STREET, EAST OF BRADSHAW ROAD AND WEST OF HAWTHORNE AVENUE; COMPRISING 1.97 ACRES, MORE OR LESS; PROVIDING FOR DIRECTIONS TO THE CITY CLERK, SEVERABILITY, CONFLICTS, AND AN EFFECTIVE DATE.

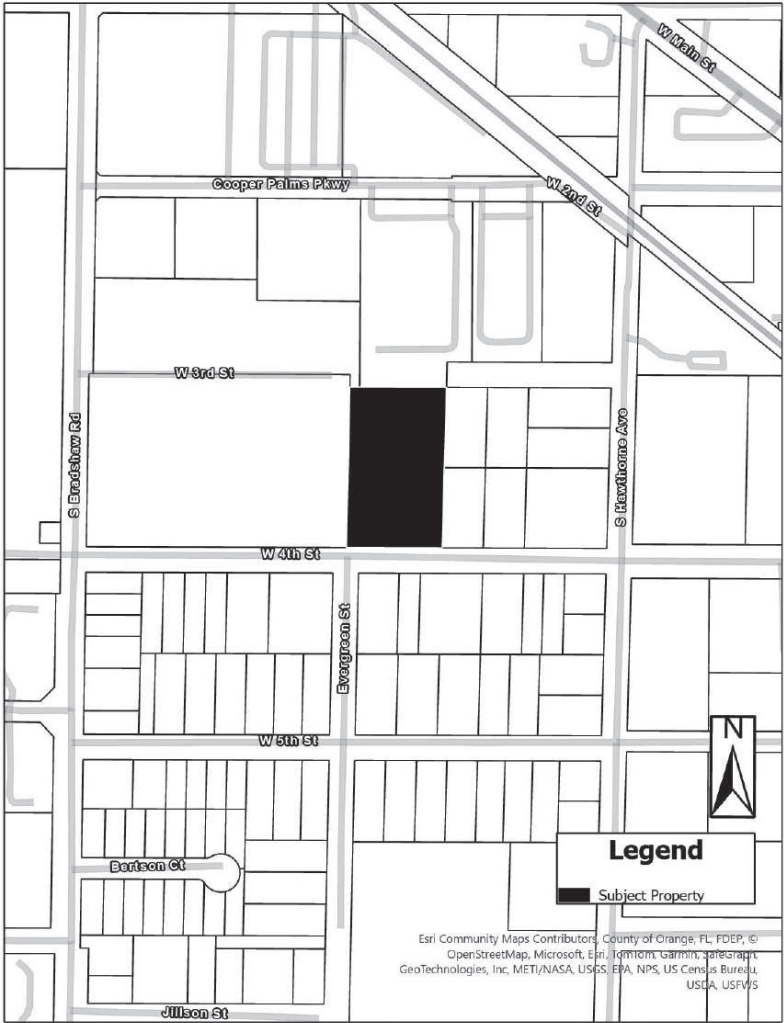

Georgia Peaches



NOW ONLY
\$31⁹⁹
SAVE \$5
Reg. Price \$36.99

1-877-885-1767 or
visit PittmanDavis.com/P4YN07
Only \$31.99 (reg. \$36.99) Satisfaction completely guaranteed.
Valid through 08/08/24 at noon or while supplies last.
IC: P4YN07

It's Literally Money on Wheels



Sell Your Car at **mullinax** 

No Hassle

Best Appraisal

Offer good for 7 days

See salesperson for details.
1551 E. Semoran Blvd., Apopka, FL
www.MullinaxFordFL.com • 407-972-1678

Zellwood Church of God celebrates its 100th year on August 3 and 4

The Zellwood Church of God will celebrate its 100th anniversary with a celebration all weekend.


First, a 100th anniversary celebration will take place on Saturday, August 3, from 10:30 a.m.-2:30 p.m. There will be free food, DJ music, games and prizes, and a bounce house and water slide for the children. The Zellwood Church of God is located at 5213 King Ave., Zellwood.

The two-day event will then culminate on Sunday morning at 10:30 a.m. with a morning service. Special guest speaker will be Bishop Stanley Holder, the newly appointed State Overseer of the Florida Church of God, and his wife Dr. Teresa Holder. There will be no Sunday School this Sunday only.

The Zellwood Church of God was established on August 3, 1924.

The 100-year-old Zellwood Church of God in 1947 and as it appears in its 100th year.


Photo courtesy of Zellwood Church of God

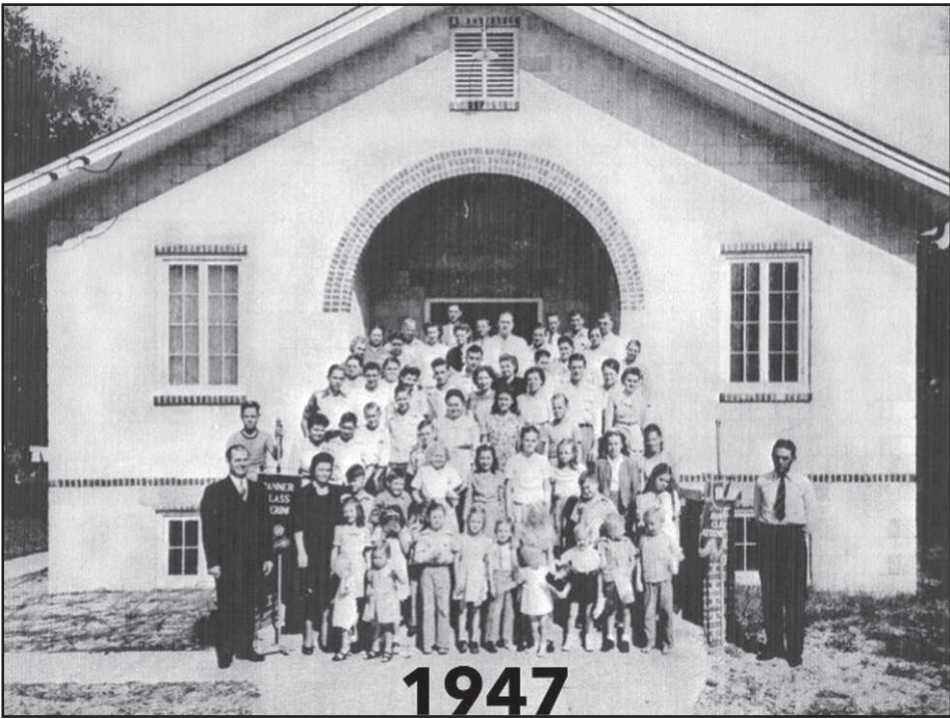

PUBLIC HEARING NOTICE ANNEXATION CITY OF APOPKA

NOTICE is hereby given pursuant to Florida Statutes 171.044, the Apopka Code of Ordinances, Part III, Land Development Code, Article II, Section 2.5.1.A, that **Jesse Anderson** has made an application to the City of Apopka City Council for an **ANNEXATION** of a property located at 3595 W Kelly Park Road and 3611 W Kelly Park Road. This application relates to the following described property:

ORDINANCE NO. 3069
AN ORDINANCE OF THE CITY OF APOPKA, FLORIDA, TO EXTEND ITS TERRITORIAL AND MUNICIPAL LIMITS TO ANNEX PURSUANT TO FLORIDA STATUTE 171.044 THE HEREINAFTER DESCRIBED LANDS SITUATED AND BEING IN ORANGE COUNTY, FLORIDA, OWNED BY EFFIE ROAD HOLDINGS LLC; LOCATED AT 3595 W KELLY PARK ROAD AND 3611 W KELLY PARK ROAD, COMPRISING 2.32 ACRES, MORE OR LESS; PROVIDING FOR DIRECTIONS TO THE CITY CLERK, SEVERABILITY, CONFLICTS, AND AN EFFECTIVE DATE.

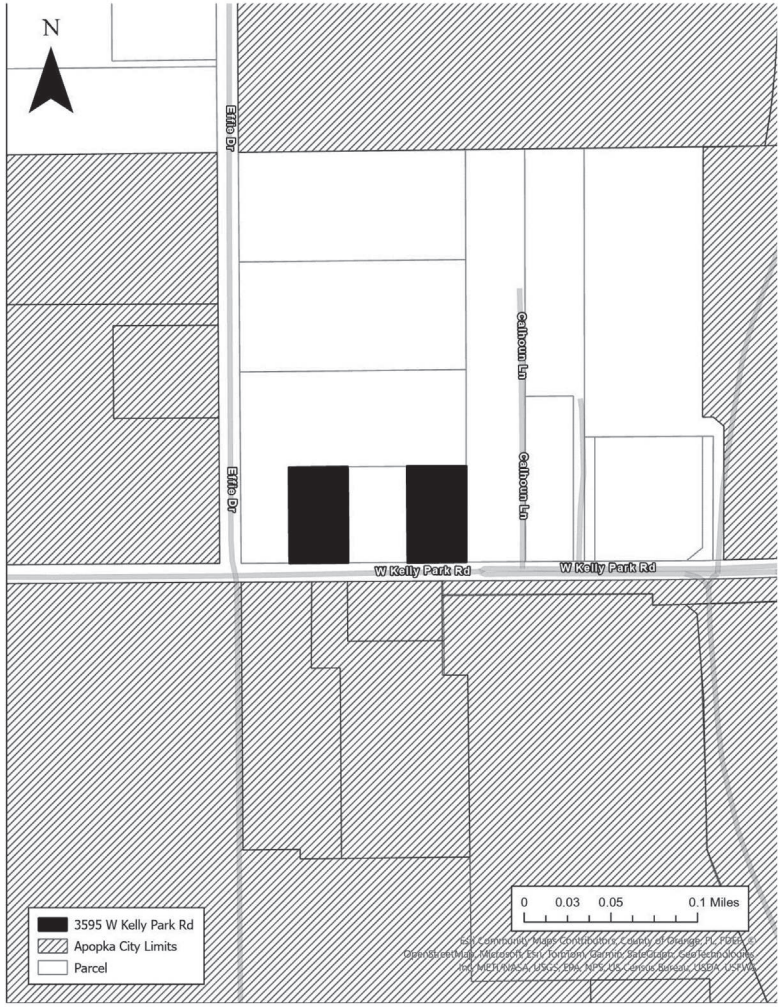

Parcel Identification Number(s): 12-20-27-0000-00-018, 12-20-27-0000-00-016
Contains: 2.32 +/- acres

NOTICE is given that public hearings for **Ordinance No. 3069** will be held by the **City of Apopka City Council** at its regularly scheduled meetings in the City Council Chambers of the Apopka City Hall, 120 E. Main Street, Apopka, Florida on **Wednesday, August 7, 2024 beginning at 1:30 P.M** AND **Wednesday, August 21, 2024 at 7:00 P.M.**

Affected parties and the public may appear at the above listed hearings to speak. The proposed Annexation can be inspected at the Apopka Community Development Department located at Apopka City Hall on weekdays between the hours of 8:00 a.m. and 4:30 p.m. City Hall address shown below. Please be advised that, under State law, if you decide to appeal a decision made with respect to this matter, you will need a record of the proceedings and may need to ensure that a verbatim record is made, which record includes the testimony and evidence upon which the appeal is to be based. In accordance with the Americans with Disabilities Act (ADA), persons with disabilities needing assistance to participate in any of these proceedings should contact the City Clerk's Office at 120 East Main Street, Apopka FL 32703, Telephone: 407-703-1704, no less than 48 hours prior to the proceeding.

Apopka City Council
Apopka Planning Commission
Community Development Department


August 2, 2024
Publish: The Apopka Chief

177160

PUBLIC HEARING NOTICE ANNEXATION CITY OF APOPKA

NOTICE is hereby given pursuant to Florida Statutes 171.044, the Apopka Code of Ordinances, Part III, Land Development Code, Article II, Section 2.5.1.A, that **ALBERT IGLESIAS** has made an application to the City of Apopka City Council for an **ANNEXATION** of a property located north of Fourth Street, east of Bradshaw Road and west of Hawthorne Avenue. This application relates to the following described property:

ORDINANCE NO. 3057
AN ORDINANCE OF THE CITY OF APOPKA, FLORIDA, TO EXTEND ITS TERRITORIAL AND MUNICIPAL LIMITS TO ANNEX PURSUANT TO FLORIDA STATUTE 171.044 THE HEREINAFTER DESCRIBED LANDS SITUATED AND BEING IN ORANGE COUNTY, FLORIDA, OWNED BY SFL PARTNERS LLC AND JFJ REAL INVESTMENTS, LLC; LOCATED NORTH OF FOURTH STREET, EAST OF BRADSHAW ROAD AND WEST OF HAWTHORNE AVENUE; COMPRISING 1.97 ACRES, MORE OR LESS; PROVIDING FOR DIRECTIONS TO THE CITY CLERK, SEVERABILITY, CONFLICTS, AND AN EFFECTIVE DATE.

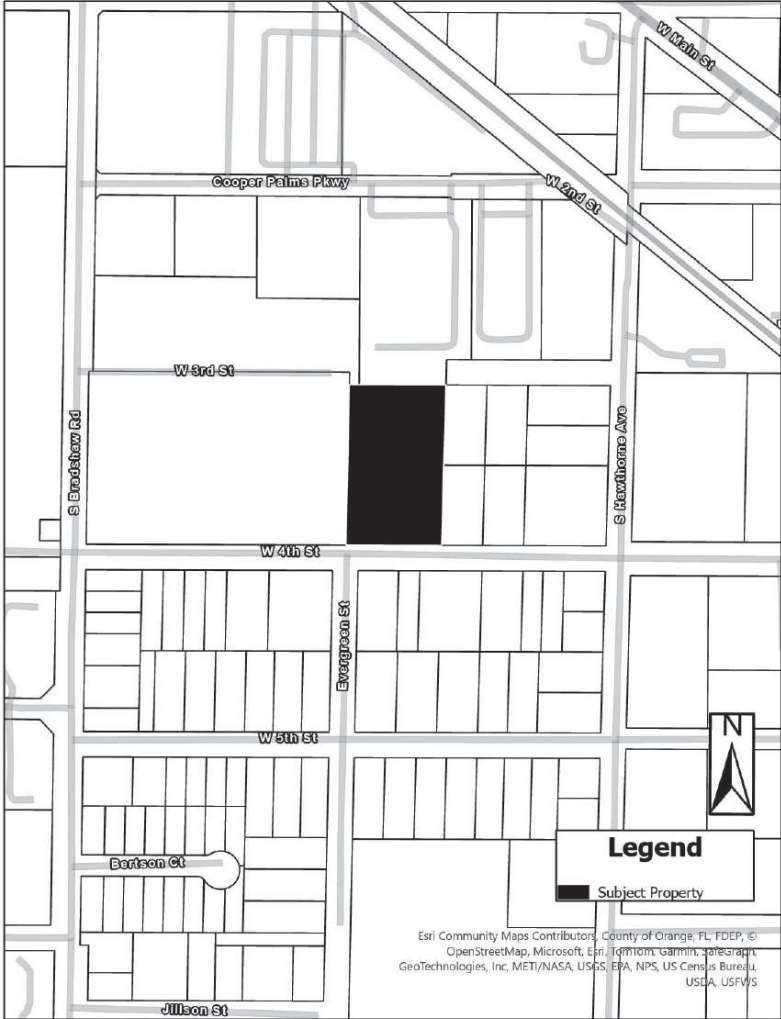

Parcel Identification Number(s): 09-21-28-0868-01-510
Contains: 1.97 +/- acres

NOTICE is given that public hearings for Ordinance No. 3057 will be held by the **City of Apopka City Council** at its regularly scheduled meetings in the City Council Chambers of the Apopka City Hall, 120 E. Main Street, Apopka, Florida on **Wednesday, August 7, 2024 beginning at 1:30 P.M.** or as soon thereafter as possible.

Affected parties and the public may appear at the above listed hearings to speak. The proposed Annexation can be inspected at the Apopka Community Development Department located at Apopka City Hall on weekdays between the hours of 8:00 a.m. and 4:30 p.m. City Hall address shown below. Please be advised that, under State law, if you decide to appeal a decision made with respect to this matter, you will need a record of the proceedings and may need to ensure that a verbatim record is made, which record includes the testimony and evidence upon which the appeal is to be based. In accordance with the Americans with Disabilities Act (ADA), persons with disabilities needing assistance to participate in any of these proceedings should contact the City Clerk's Office at 120 East Main Street, Apopka FL 32703, Telephone: 407-703-1704, no less than 48 hours prior to the proceeding.

Apopka City Council
Apopka Planning Commission
Community Development Department

August 2, 2024
Publish: The Apopka Chief

177167

23.82 pounds wins X-treme Bass Series Tournament on Harris chain

Hello Folks,

I hope you are havin’ a great week, and you are lookin’ forward to goin’ fishin’ this weekend. We might have a little interruption due to the storm, but hopefully, we will just get some rain out of the system. It’s been kinda hot and it looks like we are goin’ to have the hottest month of July on record since they started keepin’ records. If you are on the water, make sure you have plenty of water and Gatorade on board so you can stay hydrated.

The panfishin’ has slowed way, way down durin’ the month of July. It’s been so hot folks just ain’t fishin’ for panfish. Kyle at Bitter’s Bait & Tackle reports that they are only sellin’ a few cups of red worms each day due to the heat.

They are sellin’ a few shiners for bass fishin’ early in the mornin’ or late in the day. If you can find a shade tree and float a shiner out near the grass or pads, you just might get a Florida Bass to bite. Folks are catchin’ a few bass in the Harris Chain. It’s been a little slow due to the heat. You will have to be very patient because the bite has been slow. You can try fishin’ the fish finders through-out the chain. They help



Jim Keck
Goin’ Fishin’

find the pads that provide lots of shade for the bass. You can also try fishin’ off-shore grass beds in deeper water.

The X-treme Bass Series held their monthly tournament on the Harris chain last weekend and it took 23.82 pounds to win. The team of Colbie Cagle and Braden Robinson took home their 2nd win of the season. Congrats guys on a job well done, especially in this hot weather. The team of Mathew Elixson and Hunter Pruitt came in 2nd place, and they also had the big bass of the tournament which weighed in at 8.27 pounds.

The bass fishin’ on the Butler Chain is a little slow, but is still fishin’ better than most lakes in our area. You will do best by gettin’ on the water early and takin’ advantage of the early mornin’ bite. Also keep a eye out for schoolers comin’ up and feedin’ on bait-fish. Always have

a rod with a lipless crank-bait tied on, so you will be ready for some great fun catchin’ those schoolers. You should be able to catch plenty of keeper-size bass especially if you have a little breeze blowin’ durin’ the day.

The Wednesday night Shootout held on John’s Lake was a little slow as well. If you fish their tournament, you are allowed to weigh in 3 bass. They hold their tournament from 5:15-9 p.m. The team of Leandro Saratt and Erico School won the 11-boat event with 3 bass that hit the scales at 8.30 pounds. Big bass was caught by the team of Chad Hayes and Ronnie Durden which weighed in at 5.90 pounds.

Well, that’s it for this week. I wish I had better news to report, but it’s that time of the year when it’s the dog days of summer. The dog days of summer start on July 3rd and run through August 11th. These 40 days are usually the hottest 40 days of the year. In Florida, those days may go into September as well.


I hope you have a great week, and I’ll see ya next week.

Tip of the week: Dog Days.

Save a few and good luck!

PUBLIC HEARING NOTICE VARIANCE REQUEST CITY OF APOPKA

The City of Apopka Planning Commission, in accordance with Article II, Section 2.5.5.A of the City’s Land Development Code (LDC), herein advises you that **Julian R. Coto** requests a **VARIANCE** from LDC, Section 3.2.3. AG: Agriculture District, to allow a minimum Lot Area of 103,163 square feet and a minimum Lot Width of 145 feet for a single-family housing development in lieu of a minimum Lot Area of 108,900 square feet and a minimum Lot Width of 150 feet in specific locations within the property located at 5260 MT PLYMOUTH ROAD. This application relates to the following described property:

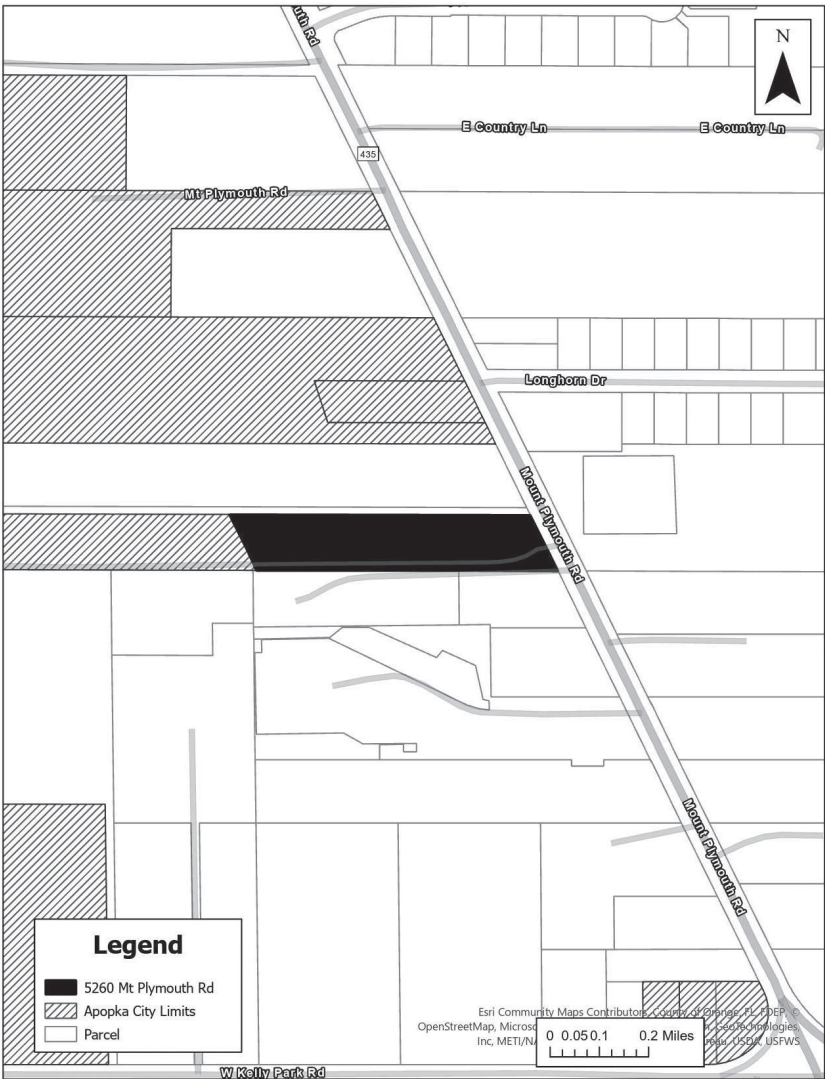

Parcel Identification Number(s): 09-20-28-7608-00-132
Contains: 2.37 +/- Acres

You are hereby notified that a Public Hearing will be held in the City of Apopka Council Chambers on **Tuesday, August 13, 2024 beginning at 5:30 P.M.**, or as soon thereafter as possible. The variance application is available for review at the Community Development Department at Apopka City Hall, 120 East Main Street, Apopka, Florida between the hours of 8:00 A.M. and 5:00 P.M.

Affected parties and the public may appear at the above listed hearing to speak. Please be advised that, under State law, if you decide to appeal a decision made with respect to this matter, you will need a record of the proceedings and may need to ensure that a verbatim record is made, which record includes the testimony and evidence upon which the appeal is to be based. In accordance with the Americans with Disabilities Act (ADA), persons with disabilities needing assistance to participate in any of these proceedings should contact the City Clerk’s Office at 120 East Main Street, Apopka FL 32703, Telephone: 407-703-1704, no less than 48 hours prior to the proceeding.

August 2, 2024

Apopka Planning Commission
Community Development Department

Publish: The Apopka Chief

177161

Need to send
or receive a
FAX?

Use our fax:
407-889-4121*
*There is a small fee for this service.

Apopka Office Supply
400 N. Park Ave.,
Apopka, FL 32712

AOS

407-889-4455

Police Beat

If a law enforcement agency charges you with a crime and this paper reports that information, please notify us within 90 days if the charge is dropped, or if you are found not guilty by the court. After verifying the information, we will be happy to publish it. Please send notification to The Apopka Chief, P.O. Box 880, Apopka, 32704-0880.

In the period from July 21-27, the Apopka Police Department received 1,568 calls for service, responded to 20 crashes, issued 60 citations, and made 16 arrests. Juveniles were charged with out-of-county warrant.

The following adults were arrested and charged:

Bernardo Nicolas Beira, 61, confidential, Apopka, resist officer with violence (X2); battery-touch or strike; battery on specified personnel; health-safety nuisance injurious to health.

Trinidad A’dore Carthers, 20, confidential, Apopka, battery-touch or strike.

Nivea Enid Cruz, 46, confidential, Apopka, battery-touch or strike.

Ka’Nayziah Ke’Niya

Edwards, 21, confidential, Leesburg, battery-touch or strike.

Lisa Hellena Houston, 55, 1991 S. Apopka Blvd., Apopka, aggravated battery on pregnant victim.

Michael Alphonso Jackson Burnett Jr., 30, confidential, Orlando, battery-touch or strike.

Keisha Jackson, 29, 45 W. 10th St., Apopka, trespassing-trespass occupied structure or conveyance; resist officer-obstruction without violence.

Rafiq Al Fatir Hamin Osborne McDonald; 33, confidential, Apopka, battery-touch or strike; obstructing Justice-hinder witness communicating information to law enforcement officer/ a life/capital proceeding.

Modesto Perez-Mendez, 379109, confidential, Apopka, battery-touch or strike.

Samuel Rodriguez-Cherena, 44, confidential, Apopka, drugs-possession of controlled substance without prescription; drug equipment-possession and/or use; simple assault-intent threat to do violence.

Jason William Scott, 46, 18 N. Terry Ave. 144, Orlando, burglary- dwell-

ing/structure cause damage \$1,000+.

Shaina Marie Stouffer, 34, 1507 Camel Ct., Apopka, drugs-trafficking fentanyl/fentanyl analogues 4 grams+; drugs-possession of controlled substance without prescription (methamphetamine); drugs-possession of controlled substance without prescription (cocaine); drugs-possession of controlled substance without prescription (alprazolam); drug equipment-possession and/or use.

Maria Edith Timperio, 62, confidential, Apopka, battery-touch or strike.

Dorian James Tinsley-Gary, 23, confidential, Mt. Dora, contempt of court-violation injunction protection domestic violence (X2).

Ingrid Yolany Vasquez-Reyes, 23, 1367 Orange St., Apopka, obstructing justice-tamper with evidence in criminal proceeding; DUI-unlawful blood alcohol, DUI-influence of alcohol or drugs; moving traffic violation-operate motor vehicle without valid license; hit and run-leave scene of crash involving damage to property.

Tyler Cain Worrick, 28, 19023 Park Pl. Blvd. A, Eustis, out-of-county warrant.

Davison: Balancing school, football

Continued from page 1B

football and his academics has always been easy because of the work ethic instilled in him by his parents from a very young age. Davison says that because he started taking academics so seriously at such a young age and has always been balancing his athletic and academic lives that now it’s just second nature.

“Oh, I feel like that’s been the easy thing for me. My parents have instilled the importance of an academic mindset in me from when I was a baby. So, I just grew up knowing how to do it. Like, I don’t play video games during the week. I make sure that I’m zoned in from when I get home to when it’s time to go to sleep. I make sure I get all my work done. And it’s really just me wanting to reach that highest level, to reach my ceiling, as quickly as I can. Since I was so young, it wasn’t really anything for me, and now I’m able to keep it up. I’m seeing the benefits from it. I’m reaping the benefits of all that work

now.”

Leadership and chemistry go hand in hand a lot of the time. Without a good leader, there will be no chemistry in a team. So, leadership got us talking about chemistry and how the Blue Darters and Davison himself grow and foster that brotherhood that’s needed in a winning program.

Davison told me that chemistry on the field starts off the field. He said that he helps some of his teammates with homework, they play games together in their free time, and on the field at practice is where a lot of joking around and friendships start. Davison also said he’s always checking in with his guys whether at school, practice, or in free time just to make sure they are ok, and that everything is going well.

“Right now, we’ve been focusing big on brotherhood. So, we as a team feel like as long as you can fight for your brother, you can do anything. And so that man next to you means the world to us, and we’re going to keep it like that

for a while.

I asked Davison what strategies or methods he uses to keep his morale high after a tough play or big hit during a game.

“You know, you can’t really live in the play or in the past too much as a quarterback. It’s all about keeping your composure and looking into the future. But sometimes, I’ll ask when we get into the sideline to see the play I messed up on, and then communicate to all the coaches so I can figure out what I can do to make that play better and the rest of the game better for us as a team.”

When we talked about preparations during the off-season Davison talked about the importance of rest. He said the boys and himself have been focused on relaxing and alone time to figure out what would work best for everybody for the upcoming season. He talked about the obvious physical work that they have focused on this off-season with condition-

See DAVISON Page 3B

Speed: May wants his red hat



The car pictured is May’s grandfather’s Datsun 240Z that set the land speed record in October of 2021. This is the car May will attempt to set his record in.

Continued from page 1B

true story about Burt Munro building a motorcycle to beat the land speed record at Bonneville.

May’s grandfather Red will be attempting to break a speed record that he put in place just three years ago. In October of 2021, May’s grandfather put down a record-breaking land speed of 244 miles per hour beating the previous record of 220 that stood untouched since 1988. May will be joining him the first week of August as his grandfather tries to beat the record he set in 2021 while May will try to set his own record.

May’s dream is to be the youngest person ever to receive a *red hat*. To get a *red hat*, you must set a land speed record over 200 miles per hour. Right now, the youngest person to break a land speed record over 200 miles per hour is a 17-year-old, so May will be the youngest by a good margin if he can pull it off. I will say this... I’m not the biggest car guy, but I know a little bit and this car that May will be driving is no joke.

The car is a 1972 Datsun 240Z that has been fitted with a Toyota 2JZ-GTE inline-six- and a 72-millimeter turbo. Now to some

that may sound like gibberish but in layman’s terms this car is probably faster than any car you’ve ever seen. The car pushes out a peak of 859 horsepower.

May’s grandfather will be trying to break the record on Saturday, August 3, and will try again the following Sunday. Depending on if May’s grandfather breaks the record, May will try to create his own record the following Monday.

I hope May can make his dream come true, and stay tuned next week for updates and an interview with May to tell all about his trip and what his next dream will look like.

The Apopka Chief
APOPKA, FLORIDA

AFFIDAVIT OF PUBLICATION
STATE OF FLORIDA
COUNTY OF ORANGE

Before the undersigned, personally appeared Eileen H. Ricketson who is personally known to me and who on oath says she is Manager of **THE APOPKA CHIEF**, a weekly newspaper published at Apopka, in Orange County, Florida, that the attached copy of advertisement was published in said newspaper in the issues of: **August 9, 2024**, as well as being posted online at www.theapopkachief.com and www.floridapublicnotices.com


Affiant further says that said **The Apopka Chief** is a newspaper published at Apopka, in said Orange County, Florida, and that said newspaper has heretofore been continuously published in said Orange County, Florida, each week and has been entered as periodicals* class mail matter (*second class as renamed by USPS 7/1/96) at the post office in Apopka, in said Orange County, Florida for a period of one year next preceding the first publication of the attached copy of advertisement; and affiant further says that she has neither paid nor promised any discount, rebate, commission or refund for the purpose of securing this advertisement for publication in said newspaper.

Eileen H. Ricketson

Sworn and subscribed before me this
9 day of August, 2024, by Eileen H. Ricketson,
who is personally known to me.

Nancy C. Thomas

Nancy C. Thomas
Notary Public, State of Florida
My commission HH 129365
Expires July 04, 2025

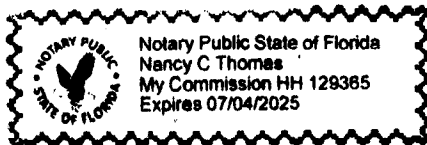

CITY OF APOPKA
PUBLIC HEARING NOTICE
FUTURE LAND USE AMENDMENT AND
CHANGE OF ZONING


NOTICE is hereby given pursuant to Secs. 163.3184 and 166.041(3)(a), Florida Statutes and the Apopka Code of Ordinances, Part III, Land Development Code, Article II, Section 2.4.7.B, that **Albert Iglesias** has made application relating to the following described property.

ORDINANCE NO. 3058

AN ORDINANCE OF THE CITY OF APOPKA, FLORIDA, AMENDING THE FUTURE LAND USE ELEMENT OF THE APOPKA COMPREHENSIVE PLAN OF THE CITY OF APOPKA; CHANGING THE FUTURE LAND USE DESIGNATION FROM COUNTY LOW MEDIUM TO INDUSTRIAL FOR CERTAIN REAL PROPERTY OWNED BY SFL PARTNERS LLC AND JFJ REAL INVESTMENTS, LLC; LOCATED NORTH OF FOURTH STREET, EAST OF BRADSHAW ROAD AND WEST OF HAWTHORNE AVENUE; COMPRISING 1.97 ACRES, MORE OR LESS; PROVIDING FOR DIRECTIONS TO THE CITY CLERK, SEVERABILITY, CONFLICTS, AND AN EFFECTIVE DATE.

ORDINANCE NO. 3059

AN ORDINANCE OF THE CITY OF APOPKA, FLORIDA, CHANGING THE ZONING FROM COUNTY R-2 (RESIDENTIAL DISTRICT) TO I-1 (LIGHT INDUSTRIAL), FOR CERTAIN REAL PROPERTY OWNED BY SFL PARTNERS LLC AND JFJ REAL INVESTMENTS, LLC; LOCATED NORTH OF FOURTH STREET, EAST OF BRADSHAW ROAD AND WEST OF HAWTHORNE AVENUE; COMPRISING 1.97 ACRES, MORE OR LESS; PROVIDING FOR DIRECTIONS TO THE CITY CLERK, SEVERABILITY, CONFLICTS, AND AN EFFECTIVE DATE.

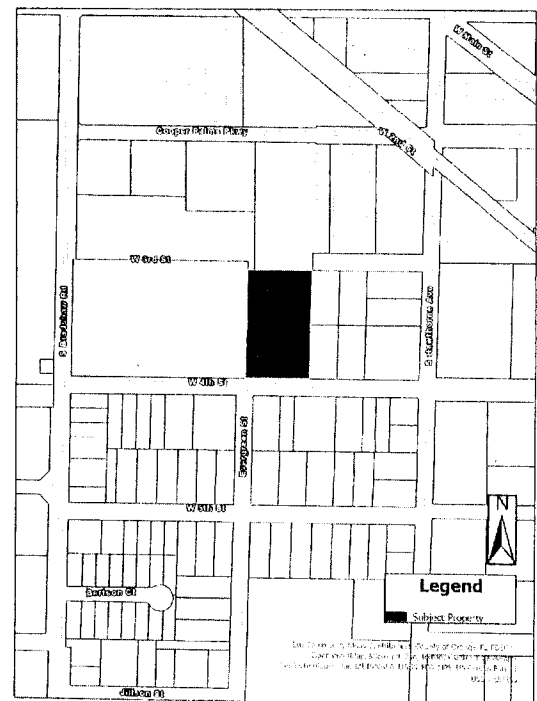

Parcel Identification Number(s): 09-21-28-0868-01-510
Contains: 1.97 +/- acres

NOTICE is given that a public hearing for Ordinance Numbers 3058 and 3059 will be held by the **City of Apopka City Council** at its regularly scheduled meeting in the City Council Chambers of the Apopka City Hall, 120 E. Main Street, Apopka, Florida on **Wednesday, August 21, 2024 beginning at 7:00 P.M. AND Wednesday, September 4, 2024 at 1:30 P.M.**

Affected parties and the public may appear at the above listed hearings to speak. The proposed Future Land Use and Rezoning Applications can be inspected at the Apopka Community Development Department located at Apopka City Hall on weekdays between the hours of 8:00 a.m. and 4:30 p.m. City Hall address shown below. Please be advised that, under State law, if you decide to appeal a decision made with respect to this matter, you will need to appeal a decision made with and may need to ensure that a verbatim record of the proceedings includes the testimony and evidence upon which the appeal is to be based. In accordance with the Americans with Disabilities Act (ADA), persons with disabilities needing assistance to participate in any of these proceedings should contact the City Clerk's Office at 120 East Main Street, Apopka, Florida 32703, Telephone: 407-703-1704, no less than 48 hours prior to the proceeding.

August 9, 2024
Publish: The Apopka Chief

Apopka City Council
Apopka Planning Commission
Community Development Department

177201



City of Apopka CITY COUNCIL STAFF REPORT

Section: PUBLIC HEARINGS/ORDINANCES/RESOLUTION (Action Item)

Item #: 5.

Meeting Date: September 4, 2024

Department: Community Development

SUBJECT:

Ordinance No. 3064 - Second Reading - Small-Scale Future Land Use Amendment – 996 S. Orange Blossom Trail

REQUEST:

Adopt Ordinance No. 3064.

SUMMARY:

Owner(s): Trinity Baptist Church of Apopka, Inc.

Applicant: Thomas Skelton

Parcel Identification Number(s): 14-21-28-0000-00-054, 14-21-28-0000-00-044, 14-21-28-0000-00-116

Location: 996 S. Orange Blossom Trail, 1000 S. Orange Blossom Trail

Existing Future Land Use: Residential Medium, Commercial

Proposed Future Land Use: Institutional/Public Use

Existing Use(s): Vacant, Residential

Existing Zoning: C-C (Community Commercial), RSF-1B (Residential Single-Family-Large Lot)

Tract Size: 6.99 +/- Acres

Direction	Future Land Use	Zoning	Present Use
North	"County" Commercial	"County" C-2	Commercial
East	Institutional/Public Use	O (Office)	Place of Worship
South	Residential Low	MHP (Mobile Home Park)	Residential
West	Commercial	C-C (Community Commercial)	Place of Worship

PROJECT SUMMARY:

The subject property, which is approximately 6.99 acres in size, is located at 996 S. Orange Blossom Trail and 1000 S. Orange Blossom Trail. The applicant is requesting the amendment of the Future Land Use of these properties for the potential development of a place of worship to expand their current use of the church located at 1022 S. Orange Blossom Trail, owned by the same owner. The applicant's proposed amendment of the Future Land Use for the use of a place of worship is allowed by the Comprehensive Plan and is consistent and comparable with the uses of surrounding properties.

Land Development Code Section 2.5.1.D.3 requires the Council to weigh the relevance of and consider whether and the extent to which the proposed amendment:

- a. Is consistent with and furthers the goals, objectives and policies of the comprehensive plan and other adopted City plans;
 - Applicant's response: This request consists of a change in the Zoning and Future Land Use to allow the use that is existing on the owner's property. Therefore, it is consistent with the City's Comprehensive Plan.
 - Staff response: Staff has no objection.

- b. Is in conflict with any provisions of the LDC;
 - Applicant's response: This request will not create any conflicts with any provisions of the City's LDC. No variances or waivers are needed to allow the planned use of the property.
 - Staff response: Staff has no objection.
- c. Addresses a demonstrated community need;
 - Applicant's response: The proposed use of the property is an expansion of the existing use and will include religious, educational, recreational and community activities.
 - Staff response: Staff has no objection.
- d. Is required by changed conditions;
 - Applicant's response: The existing zoning and land use of the original property was previously changed to allow those uses. The property included in the application requires the same changes.
 - Staff response: Staff has no objection.
- e. Is compatible with existing and proposed uses surrounding the subject land, and is the appropriate zoning district for the land;
 - Applicant's response: The change would be more compatible with the existing use of the parent property than the present zoning and land use classifications. It is also compatible with the uses adjacent and nearby.
 - Staff response: Staff has no objection.
- f. Would result in a logical and orderly development pattern;
 - Applicant's response: This is an expansion of the present use of the parent property.
 - Staff response: Staff has no objection.
- g. Would not result in significant adverse impacts on the natural environment—including, but not limited to, water, air, noise, stormwater management, wildlife, vegetation, wetlands, and the natural functioning of the environment; and
 - Applicant's response: The proposed use of the property is an expansion of the present use of the parent property. This use has very low impacts on the natural environment and is more compatible to the natural environment than what the current zoning and land use classifications.
 - Staff response: Staff has no objection.
- h. Would result in development that is adequately served by public facilities (e.g., streets, potable water, sewerage, stormwater management, solid waste collection and disposal, schools, parks, police, and fire and emergency medical facilities).
 - Applicant's response: This change will have a minimal impact to the current availability of public facilities. The use will have low impacts to traffic, utilities, stormwater and solid waste. The use will include on-site schools and parks.
 - Staff response: Staff has no objection.

ORANGE COUNTY NOTIFICATION:

The JPA (Joint Planning Agreement) requires the City to notify the County 30 days before any public hearing or advisory board. The City notified Orange County on May 31, 2024.

PUBLIC HEARING SCHEDULE:

July 9, 2024 – Planning Commission (5:00 P.M.)

August 7, 2024 – City Council (1:30 P.M.), First Reading

September 4, 2024 – City Council (1:30 P.M.), Second Reading and Adoption

DULY ADVERTISED:

June 28, 2024 – Apopka Chief

August 23, 2024 - Apopka Chief (2nd Reading)

June 18, 2024 – Mailed notices to adjacent property owners

June 19, 2024 – Posters placed on property

LAND USE REPORT:

I. Relationship of adjacent properties

Direction	Future Land Use	Zoning	Present Use
North	"County" Commercial	"County" C-2	Commercial
East	Institutional/Public Use	O (Office)	Place of Worship
South	Residential Low	MHP (Mobile Home Park)	Residential
West	Commercial	C-C (Community Commercial)	Place of Worship

II. Land Use Analysis

The subject property is located in the Eastern portion of the Joint Planning Area. The property is surrounded by commercial, institutional, and residential uses. The land use of the property on the East is Institutional use, which is consistent with the proposed land use of the subject property, the land use of the property on the West has commercial use that is currently used for a place of worship, and the land use of the property on the South is residential for low density, which would be consistent with its adjacent property, as well as the Comprehensive Plan policies, Development Design Guidelines, and the Land Development Code.

The property is approximately 6.99 acres in size and not located in the following areas:

- Wekiva Parkway Interchange Vision Plan Area: No
- Wekiva River Protection Area: No
- Area of Critical State Concern: No

JPA: The City of Apopka and Orange County entered into a Joint Planning Area (JPA) agreement on October 26, 2004. The proposed Small-Scale Future Land Use Amendment request for a change from Residential Medium and Commercial to Office is consistent with the terms of the JPA (Second Amendment).

City of Apopka Comprehensive Plan Policies:

Future Land Use Element:

Policy 3.1.p

Institutional/Public Use

Primary uses shall include public buildings and facilities. Existing public buildings and facilities and public education sites may be designated as institutional on the FLUM. The maximum floor area ratio allowed in the Institutional/Public Use category shall be 0.30 for single story buildings and 0.50 for multi-story buildings.

Transportation Element: Policies 1.1 and 1.2 state that the City of Apopka is a Transportation Concurrency Exception Area.

Infrastructure Element: Policies 1.1.1, 2.1.1 and 5.1.2 state the minimum levels of service for the City's wastewater and water systems as well as the City's solid waste collection service.

Conservation Element: A habitat study will not be required as the development is less than ten (10) acres.

This initial review does not preclude conformance with concurrency requirements at the time of development approval.

FUNDING SOURCE:

N/A

RECOMMENDED MOTION:

Development Review Committee (DRC):

Recommends approval of the Change in Future Land Use designation from Residential Medium and Commercial to Institutional/Public Use, finding the proposed amendment consistent with the Comprehensive Plan and Land Development Code, and compatible with the character of the surrounding areas, based on the findings and facts presented in the staff report and exhibits.

Planning Commission:

At its meeting on July 9, 2024, the Planning Commission found the proposed Change in Future Land Use designation from Residential Medium and Commercial to Institutional/Public Use, consistent with the Comprehensive Plan and Land Development Code, and compatible with the character of the surrounding areas, and unanimously recommended approval of the Future Land Use Amendment, based on the findings and facts presented in the staff report and exhibits.

City Council:

At the August 7, 2024, meeting, the City Council unanimously accepted the first reading of Ordinance No. 3064, and held it over for second reading and adoption.

Recommended Motion – City Council:

Adopt Ordinance No. 3064.

Note: This item is considered Legislative. The staff report and its findings are to be incorporated into and made a part of the minutes of this meeting.

ATTACHMENTS:

1. Ordinance Number 3064
2. Ads
3. Ads (2nd Reading)
4. Maps

1
2
3
4
5
6
7
8
9
0
1
2
3
4
5
6
7
8
9
0
1
2
3
4
5
6
7
8
9
0
1
2
3
4
5
6
7
8
9
0
1
2
3
4

WHEREAS, the City Council of the City of Apopka adopted the City's Comprehensive Plan by Ordinance No. 653 on October 2, 1991, in accordance with the laws of the State of Florida; and

WHEREAS, the City Council of the City of Apopka has the authority to amend its Comprehensive Plan pursuant to Chapter 163, *Florida Statutes*; and

WHEREAS, the City Council of the City of Apopka held public hearings to consider this amendment, with due public notice having been provided, to obtain public comment, and considered all written and oral comments received during public hearings, including support documents; and

WHEREAS, the City Council of the City of Apopka hereby finds and determines that this amendment is internally consistent with the City's Comprehensive Plan.

Section I. Purpose and Intent. This Ordinance is enacted to carry out the purpose and intent of, and exercise the authority set out in, the Community Planning Act. The City of Apopka

ORDINANCE NO. 3064

PAGE 2

has complied with all requirements of Florida Law in processing this ordinance. The recitals set forth above recitals are hereby adopted.

Section II. Future Land Use Map Amendment. Page 1-32 (Map 1-6) of the Future Land Use Element of the City of Apopka Comprehensive Plan, is hereby amended to change the land use from residential medium and commercial to institutional/public for certain real property generally located South of Orange Blossom Trail and East of Sheeler Ave, comprising 6.99 acres more or less; as shown and further described in Exhibit “A” attached hereto.

Section III. Applicability and Effect. The applicability and effect of the City of Apopka Comprehensive Plan shall be as provided by the Community Planning Act as set forth in Chapter 163, *Florida Statutes*.

Section IV. Severability. If any provision or portion of this Ordinance is declared by any court of competent jurisdiction to be void, unconstitutional, or unenforceable, then all remaining provisions and portions of this Ordinance shall remain in full force and effect.

Section V. Conflicts. All Ordinances or parts of Ordinances in conflict with any of the provisions of this Ordinance are hereby repealed.

Section VI. Effective Date. This Ordinance shall become effective thirty-one (31) days after adoption. If challenged within thirty (30) days after adoption, the Ordinance shall become effective after the state land planning agency or the Administration Commission, respectively, issues a final order determining that the adopted small-scale development amendment is in compliance with applicable law.

ADOPTED at a regular meeting of the City Council of the City of Apopka, Florida, this _____ day of _____, 2024.

READ FIRST TIME: August 7, 2024

READ SECOND TIME AND
ADOPTED: September 4, 2024

ATTEST:

Susan Bone, City Clerk

Bryan Nelson, Mayor

Approved as to form and legal sufficiency:

Clifford B. Shepard, City Attorney


DULY ADVERTISED FOR PUBLIC HEARING: June 28, 2024 August 23, 2024

1

EXHIBIT "A"

Parcel Identification Number(s): 14-21-28-0000-00-054, 14-21-28-0000-00-044,
14-21-28-0000-00-116

Location Map

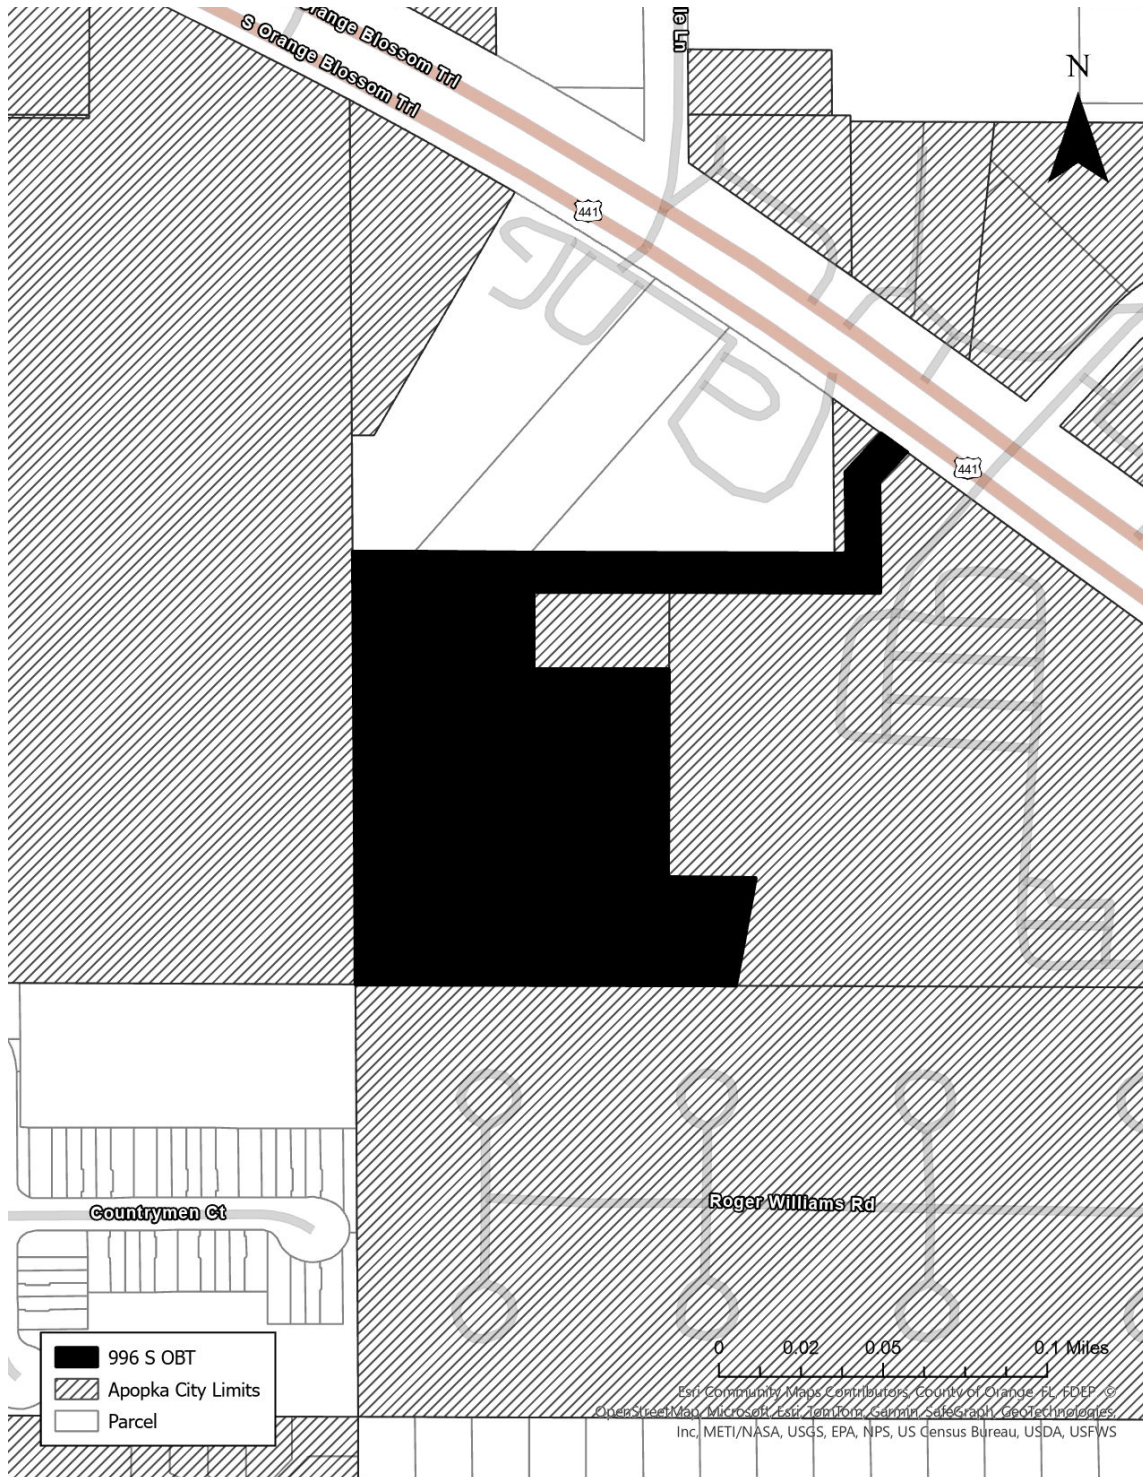

Police Beat

If a law enforcement agency charges you with a crime and this paper reports that information, please notify us within 90 days if the charge is dropped, or if you are found not guilty by the court. After verifying the information, we will be happy to publish it. Please send notification to *The Apopka Chief*, P.O. Box 880, Apopka, 32704-0880.

In the period from June 16-22, the Apopka Police Department received 1,717 calls for service, responded to 40 crashes, issued 30 citations, and made 18 arrests. Juveniles were charged with battery-touch or strike; burglary -unoccupied conveyance unarmed; larceny-grand theft \$10,000 less than \$20,000; damage property-criminal mischief \$200 and under; larceny-other theft; resist officer-obstruct without violence.

The following adults were arrested and charged:
Michael Justin Aldridge, 33, 344 Winding Cove Ave., Apopka, resist officer-obstruct without violence.
Nikyta Amber Barber, 36, confidential, Apopka, battery-touch or strike.
Master Muhammad Na'im Bilal, 70, 3512 Marsell Rd., Zellwood, drugs-possession with intent to sell/manu-

facture/deliver controlled substance (methamphetamine); drugs-possession with intent to sell/manufacture/deliver controlled substance (cocaine); drug equipment-possession use, possible manufacturer paraphernalia to transport drugs.
Diane Ann Bledsoe, 51, 45 E. 13th St., Apopka, other agency warrant.
Sakeinah Alisha Burgess, 33, transient, Apopka, drugs-possession of controlled substance without prescription.
Edelmiro Castillo, 47, confidential, Apopka, aggravated battery on pregnant victim; battery-commit domestic battery by strangulation.
Aric Barnard Cooksey, 47, 1843 Daffodil Ave., Apopka, out-of-county warrant (X2).
Adrian Delgado-Reyes, 27, 1737 Palmerston Cir., Ocoee, drug equipment-possession drug paraphernalia advertise; drugs-possession of controlled substance without prescription.
Jerry Eugene Fraley, 52, 4027 Lenox Blvd., Orlando, other agency warrant.
Norman Gregory Gable, 62, 128 Shorthorn Dr., Apopka, municipal ordinance violation
Alexander Paul Goodrum, 31, confidential, Apopka,

battery-touch or strike (domestic violence).
Joseph Ettiene Guillite, 42, confidential, Apopka, battery-touch or strike.
Felix Lisboa, 51, PO Box 164126, Altamonte Springs, battery-touch or strike.
Herbert Leegregory Neal, 43, 402 Campus View Dr., Orlando, resist officer-obstruct without violence; moving traffic violation-driving while license suspended, revocation equivalent status.
Cyd Chetram Paul, 67, confidential, Apopka, battery-touch or strike.
Jaime Alejandro Rivera-Hernandez, 26, 2313 Rock Springs Rd., Apopka, other agency warrant (X3); cocaine-possession of cocaine; drugs-possession of controlled substance without prescription.
Jay Andrew Rodriguez-Garcia, 20, 208 E. 11th St., Apopka, damage property-criminal mischief \$1,000 or more; larceny-grand theft \$5,000 less than \$10,000; burglary-unoccupied structure unarmed.
Tabbitha Lynn Sanders, 40, 3160 Council Oak Way #108, Apopka, battery on law enforcement officer; resist officer with violence.


Hebb & Kraine catch five bass weighing in at 23.05 pounds

Hello Folks,
We are still gettin' a few drops here and there, so I'm very thankful we are gettin' some rain. I hope you had a great weekend and hopefully you got a chance to do some fishin'.
Kyle at Bitter's Bait & Tackle reports that the bluegill and shellcracker season has completed. Folks took advantage of last week's full moon to get in on the last of the bluegills. I'm sure there may be a few stragglers around,

but most of the panfish are through beddin' for this year.
The bass fishin' on the Harris Chain hasn't been too bad lately. The X-treme Bass Series held a tournament on the chain last weekend and the team of Kim Hebb and John Kraine brought 5 bass to the scales that weighed in at 23.05 pounds. They also had a big bass in their sack that weighed in at 8.50 pounds. The team of Eric Krause and James Kend-

rick had the biggest bass that weighed 8.51 pounds. Can you imagine losin' the big bass pot by .01 tenth of an ounce? The big bass pot was worth \$240 dollars.
Kyle also reports that the bass fishin' on the Maitland Chain has been pretty good. Folks are fishin' the chain early mornin' or late evenin'. Most of the bass are bein' caught around the submerged hydrilla and eel-grass beds. You can rip a lipless crank-bait through the grass for some good re-

sults, or fish plastic worms in the grass as well.
The Butler Chain has been good for catchin' keeper-size bass. You can also catch some schoolers when they come up around the boat. Try usin' a noisy top-water bait or a chatter-bait when they come up. With these hot days, you may need to fish a little deeper around the submerged pepper grass beds. The grass provides some shade for the bass and the water is a little cooler. It's that time of year when you need to slow down your retrieve, especially if you are fishin' plastic worms or slow-sinkin' Senko type baits. The bass need time to make up their mind if they are goin' to bite, or

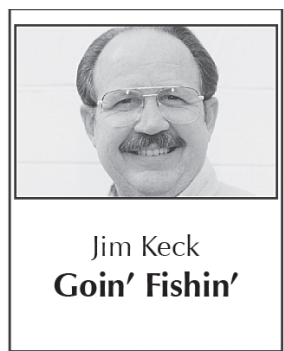

Jim Keck
Goin' Fishin'

not.
My fishin' buddy Rick is probably the best at this as anyone. Rick picks a spot, and casts to it. Then he lets his worm just lay there until he moves it, or a bass picks it up and starts to swim off with his worm. Back in the day, we called it "Dead Stickin'."
Kyle also reports that the bass fishin' on West


Lake Toho has been pretty good even after the spray-in' they did last week. Like I mentioned last week, I hope they didn't kill all the grass on the South end of the lake. They have been gettin' some rain down on Toho but they are lettin' water out to go south through the locks. The water is still low on Toho, so don't get your boat bot-tomed out, or you might have to get out and push it off the bottom.
Well folks, that's it for this week.
I hope you have a great week, and I'll see ya on the water real soon.
Tip of the week: Early or late
Save a few and good luck!

CITY OF APOPKA PUBLIC HEARING NOTICE FUTURE LAND USE AMENDMENT AND CHANGE OF ZONING

NOTICE is hereby given pursuant to Secs. 163.3184 and 166.041(3)(a), Florida Statutes and the Apopka Code of Ordinances, Part III, Land Development Code, Article II, Section 2.4.7.B, that Thomas Skelton has made application relating to the following described property.

ORDINANCE NO. 3064
AN ORDINANCE OF THE CITY OF APOPKA, FLORIDA, CHANGING THE FUTURE LAND USE FROM RESIDENTIAL MEDIUM AND COMMERCIAL TO INSTITUTIONAL/PUBLIC USE, FOR CERTAIN REAL PROPERTIES LOCATED 996 S ORANGE BLOSSOM TRAIL AND 1000 S ORANGE BLOSSOM TRAIL; OWNED BY TRINITY BAPTIST CHURCH OF APOPKA, INC COMPRISING 6.99 ACRES, MORE OR LESS; PROVIDING FOR SEVERABILITY, CONFLICTS, AND AN EFFECTIVE DATE.

and
ORDINANCE NO. 3065
AN ORDINANCE OF THE CITY OF APOPKA, FLORIDA, CHANGING THE ZONING FROM RSF-1B (RESIDENTIAL SINGLE-FAMILY-LARGE LOT) AND C-C (COMMUNITY COMMERCIAL) TO O (OFFICE), FOR CERTAIN REAL PROPERTIES LOCATED 996 S ORANGE BLOSSOM TRAIL AND 1000 S ORANGE BLOSSOM TRAIL; OWNED BY TRINITY BAPTIST CHURCH OF APOPKA, INC COMPRISING 6.99 ACRES, MORE OR LESS; PROVIDING FOR SEVERABILITY, CONFLICTS, AND AN EFFECTIVE DATE.

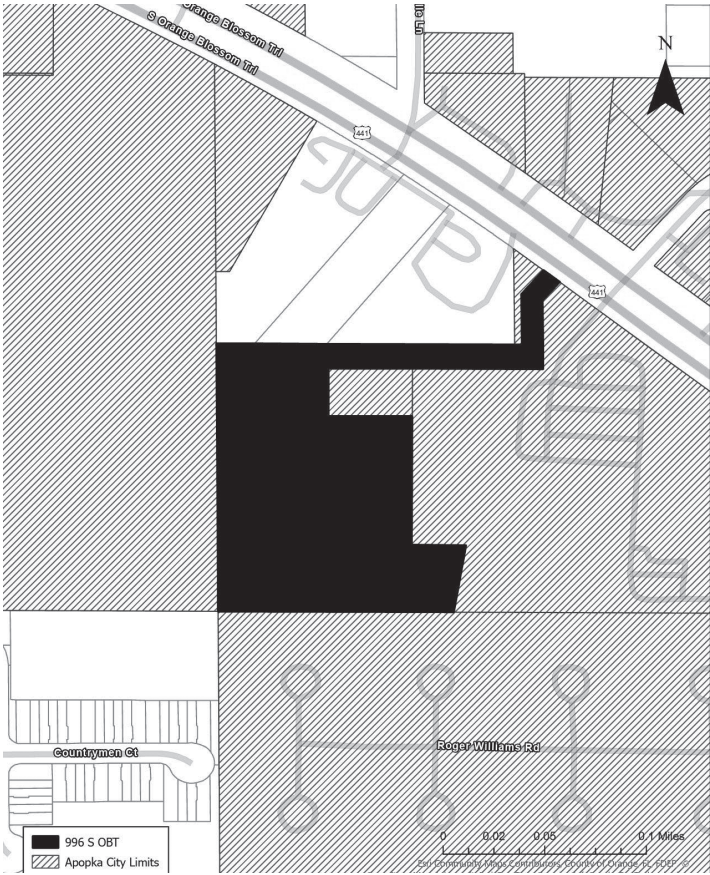

Parcel Identification Number(s): 14-21-28-0000-00-044, 14-21-28-0000-00-054, 14-21-28-0000-00-116
Contains: 6.99 +/- Acres
Notice is given that the **City of Apopka Planning Commission** will hold a public hearing at its regularly scheduled meeting in the City Council Chambers of the Apopka City Hall, 120 E. Main Street, Apopka, Florida on **Tuesday, July 9, 2024 beginning at 5:00 P.M.**, or as soon thereafter as possible.
FURTHER NOTICE is given that a public hearing for **Ordinance Number 3064 and 3065** will be held by the **City of Apopka City Council** at its regularly scheduled meeting in the City Council Chambers of the Apopka City Hall, 120 E. Main Street, Apopka, Florida on **Wednesday, August 7, 2024 beginning at 1:30 P.M.**

Affected parties and the public may appear at the above listed hearings to speak. The proposed Rezoning Application can be inspected at the Apopka Community Development Department located at Apopka City Hall on weekdays between the hours of 8:00 a.m. and 4:30 p.m. City Hall address shown below. Please be advised that, under State law, if you decide to appeal a decision made with respect to this matter, you will need a record of the proceedings and may need to ensure that a verbatim record is made, which record includes the testimony and evidence upon which the appeal is to be based. In accordance with the Americans with Disabilities Act (ADA), persons with disabilities needing assistance to participate in any of these proceedings should contact the City Clerk's Office at 120 East Main Street, Apopka FL 32703, Telephone: 407-703-1704, no less than 48 hours prior to the proceeding.
Apopka City Council
Apopka Planning Commission
Community Development Department
June 28, 2024
Publish: The Apopka Chief
176873

Forwards: Angervil has the same goals as the rest of the seniors

Continued from page 1B
most important qualities in a leader are patience and the ability to be calm in any situation.
Angervil and all of the other seniors really have the same goal as a team – make it to Lakeland and be in the fight for the FHSAA State Championship. But each one of them has separate personal goals for the next few months.
“Our team goal is to make it to Lakeland and have a great record. My personal goal is to get my name and Apopka's name out there and bring excitement to Apopka,” said Angervil.
Right now, Angervil is focused on improving his conditioning and his athleticism as he says those are the parts of his game that are lacking but he's also focused on his finesse and finishing at the rim. I also asked him if he prefers to shoot from the field or finish at the rim to which he gave a funny response that coach Scott Williams probably doesn't want to hear.
“Finish at the rim... Nah I mean honestly; I want to shoot the ball. I just want to shoot the ball,” Angervil said while he and Jer-michael Johnson laughed.
He then told me his go-to move to get a bucket right now is a hop-step to the other side of where his opponent's feet are facing.
On defense, Angervil is always and only thinking about staying between his man and the basket but he still needs to work on his discipline in the paint. This ties into what Angervil said is the best advice he's gotten about basketball which is to be patient.
“The game becomes easier when you slow it down for yourself.”

Angervil says he sees his role as the leader and the energy guy. He said as a senior that he wants to be a leader on and off the court.
We took a second to talk about last season's highs and lows where he and a lot of his teammates shared the same sentiments. He said the high was making it to playoffs through the adversity the team faced last year with their less-than-spectacular record. But the lows were losing games that he and the team feel like they shouldn't have lost.
I asked him why he thinks the team lost those games last year and he said that the team didn't care enough but that that was going to change this year.
“We just didn't care enough. This year we want to care more and leave everything on the court every game. Last year we left stuff on the court that we should've never left.”
Angervil said he's learned a lot over his years on the team and that he will bring that with him as a leader.
“I learned to always stay calm no matter that situation and to never give up until the clock hits zero.”
One of my last questions was a fun one to see what kind of players each of the seniors was. It was, “What is more important, defense or offense?” Angervil laughing again said offense is more important than defense.
Before our interview was over Angervil had one last thing to say about his game. It was that he likes to be flashy and exciting with his play.
“I hate a boring play style. I would rather do something flashy than sit there and do box drills. I could score 10 and I still

wouldn't be happy playing like that. “
So, if you come out to watch the boys play look for number 4 trying to do something flashy and then look for coach Williams, who will probably have a hand over his face.
Larson Taylor: #5 Forward
Taylor told me he started playing ball when he was in sixth grade and stuck with it because it came to him easily.
“Uhhh... I don't know. It really just came to me. I just tried out one year and I made it – so I kept going.”
Taylor told me he has really come into his own this summer because of constantly working with and being around all of his teammates.
“Summer has really helped us come together as a team for the upcoming season. It's been great to build that chemistry between us by being around each other more,” Taylor said.
I asked how he felt about his new role on the team as a leader and not just a player and Taylor was a bit hesitant but ready for the challenge and the opportunity.
“I mean I don't know. It does feel kind of different. There's a lot of responsibility that comes with it and you have to really be on the same page because this is us, it's our time. We got to be on point because our teammates follow our lead.”
Larson told me the most important qualities in a leader are a voice that others will listen to and respect, but most of all their actions on and off the court.
When talking about personal and team goals,

See **FORWARDS** Page 3B

Need to send or receive a FAX?

Use our fax: **407-889-4121***
*There is a small fee for this service.
Apopka Office Supply
400 N. Park Ave.,
Apopka, FL 32712

AOS

407-889-4455

Don't trash; recycle campaign signs

With the primary election now over, Orange County encourages residents to recycle campaign signs instead of throwing them in the trash.

In partnership with the City of Winter Park, the City of Orlando and the League of Women Voters, Orange County will collect campaign signs so they can be used as a cleaner energy source.

"The intent is to not send these single use signs off to the landfill," said Aimee Krivan, Pollution Prevention Program Coordinator with the County's Environmental Protection Division. "We have found a way

for these signs to have a second life."

The signs are sent to NuCycle where they are converted into Enviro-Fuelcubes® used by the cement and electrical power industries to replace coal. In 2022, the program's first year, it diverted 11,140 pounds in campaign signs from the landfill.

Wood and metal frames must be removed from signs before donating. Donations can be made from August 21 through September 1 at the following locations: Broadway United Methodist Church, 406 E. Amelia St., Orlando, FL 32803; First

Unitarian Church, 1901 E. Robinson St., Orlando, FL 32803; Solid Waste Management, 1028 Woods Avenue, Orlando, FL 32805; Porter Transfer Station, 1326 Good Homes Rd., Orlando, FL 32818; Cady Way Pool, 2529 Cady Way, Winter Park, FL 32792; Mead Botanical Garden, 1310 S. Denning Dr., Winter Park, FL 32789; Winter Park Fire Department - Station 64, 1439 Howell Branch Rd, Winter Park, FL 32789.

For more information about Orange County Government's sustainability and resilience efforts, visit ocfl.net/sustainability.

CITY OF APOPKA PUBLIC HEARING NOTICE FUTURE LAND USE AMENDMENT AND CHANGE OF ZONING

NOTICE is hereby given pursuant to Secs. 163.3184 and 166.041(3)(a), Florida Statutes and the Apopka Code of Ordinances, Part III, Land Development Code, Article II, Section 2.4.7.B, that **Jose Chaves** has made application relating to the following described property.


ORDINANCE NO. 3052

AN ORDINANCE OF THE CITY OF APOPKA, FLORIDA, CHANGING THE FUTURE LAND USE FROM "COUNTY" RURAL TO RVLS (RESIDENTIAL VERY LOW SUBURBAN), FOR CERTAIN REAL PROPERTY LOCATED 1400 W KELLY PARK ROAD; OWNED BY MICHAEL GENTLES COMPRISING 5.06 ACRES, MORE OR LESS; PROVIDING FOR SEVERABILITY, CONFLICTS, AND AN EFFECTIVE DATE.

and

ORDINANCE NO. 3053

AN ORDINANCE OF THE CITY OF APOPKA, FLORIDA, CHANGING THE ZONING FROM T (TRANSITION) TO RSF-1A (RESIDENTIAL SINGLE-FAMILY ESTATE), FOR CERTAIN REAL PROPERTY LOCATED 1400 W KELLY PARK ROAD; OWNED BY MICHAEL GENTLES COMPRISING 5.06 ACRES, MORE OR LESS; PROVIDING FOR SEVERABILITY, CONFLICTS, AND AN EFFECTIVE DATE.

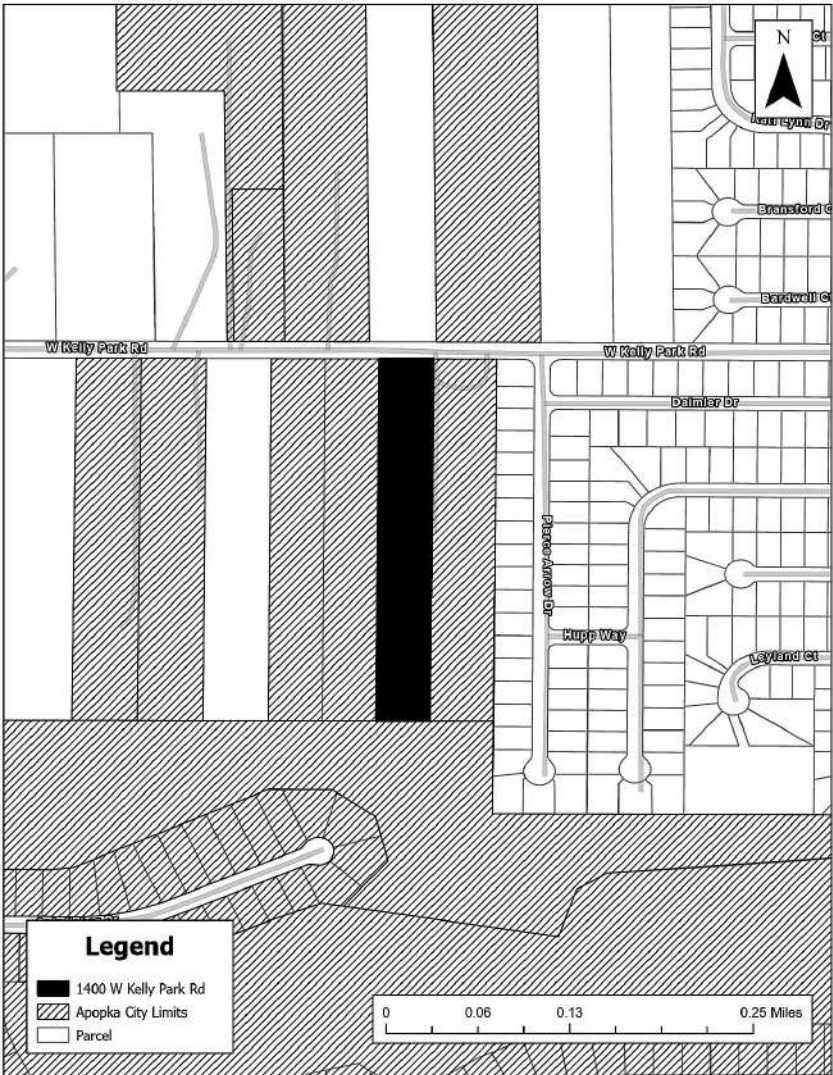

Parcel Identification Number(s): 17-20-28-0000-00-008
Contains: 5.06 +/- Acres

Notice is given that a public hearing for **Ordinance Number 3052 and 3053** will be held by the **City of Apopka City Council** at its regularly scheduled meeting in the City Council Chambers of the Apopka City Hall, 120 E. Main Street, Apopka, Florida on **Wednesday, September 4, 2024 beginning at 1:30 P.M.**

Affected parties and the public may appear at the above listed hearings to speak. The proposed Rezoning Application can be inspected at the Apopka Community Development Department located at Apopka City Hall on weekdays between the hours of 8:00 a.m. and 4:30 p.m. City Hall address shown below. Please be advised that, under State law, if you decide to appeal a decision made with respect to this matter, you will need a record of the proceedings and may need to ensure that a verbatim record is made, which record includes the testimony and evidence upon which the appeal is to be based. In accordance with the Americans with Disabilities Act (ADA), persons with disabilities needing assistance to participate in any of these proceedings should contact the City Clerk's Office at 120 East Main Street, Apopka FL 32703, Telephone: 407-703-1704, no less than 48 hours prior to the proceeding.

Apopka City Council
Apopka Planning Commission
Community Development Department

August 23, 2024

Publish: The Apopka Chief

177278

Moore: Suburban sprawl is real

Continued from page 2A

tures. We are doing what we can in Lockhart and waiting for Vision 2050 to pass and funding to come to improve Edgewater Drive.

The Pine Hills section of District 2 was developed during the suburban sprawl and automobile era. A vibrant, dense downtown does not exist. Most of the workers must travel too far to job markets. Richard Florida talks about the younger generation wanting to ditch the cars and big houses and reside in more creative communities. On a positive note, the Lynx Superstop is being rebuilt, the Pine Hills Trail expanded, downtown design features added, and my People of Clarcona-Ocoee group is painting a mural with artist

Delia Miller this Saturday at the Rebel Gas Station at the corner of Pine Hills and Clarcona-Ocoee roads. We are working towards a better Pine Hills.

As for Apopka, I hear many residents angry with the suburban sprawl and lack of infrastructure. It is unfortunate that big box stores, large scale farming in Central and South America, and the buy-out of Lake Apopka farms drastically changed the farming economics. Yet, Florida says this is the opportunity for a great reset. Apopka can become much more than a bedroom community for Orlando. Richard Florida has many ideas and methodologies to make this possible. I hope you read one of his books.

We are all part of a large mega-economy of

Central Florida. The possibilities for success economically and preserving our environmental treasures are endless. We can offer a much better way of life while contributing meaningfully to the productivity and prosperity of the economy. Florida mentions the reset from 2010 as our opportunity for higher education "sparking" the creation of the modern research-intensive university. Ah, we could benefit from thinking this through.

Yet too many times we sit back and let all the innovation locate in East Orange County, or the new chip industry and unmanned vehicles locate in Osceola County. We must do more than simply fill up large warehouses along Lake Apopka. We must innovate.

Byrd: More benefits are now offered

Continued from page 2A

tial incentives of \$10,800 and most recently, we worked with their union to secure an additional \$8,000 annual bonus paid quarterly for the next two years.

It's this last new \$16,000/two-year bonus that seems to be making an impact.

The district holds job fairs just about every two weeks but even with all of this, the applicants just haven't shown up. In the past, we were lucky to have five or six applicants attend the fairs.

Yet, this past Monday, at the district's most recent transportation fair, 140 applicants showed up after all the news coverage the previous week about the shortage and the new bonus system.

I remain hopeful that all these strategies will make a difference but it is going to take time and we will have to keep being creative to make up for the lack of funding we have available, which is always the bottom line concern. I tell you all of this because I ask for grace and creativity. Grace with the delays as many of our drivers have to do double pickups to each school because of the shortage. This causes considerable delays and extra early pickups.

Creativity in helping us where you can will be appreciated. If you can drive your child to school, please do. This allows the valuable seats to be used for children who have no other way to get to school. Work with neighbors and friends to create carpools

or create group walking or biking clubs. Work with your school's PTA to help organize neighborhood carpools.

I know this is incredibly frustrating and burdensome on families, students and staff. It's frustrating for me as well because I want nothing more than to ensure kids can get to school quickly and on time without issue so they can learn and be successful.

I will continue to work with district staff to look for solutions and I will also continue to reach out to our state legislators advocating for proper funding so we can compete for drivers. I encourage you to do the same.

Most of all, get the word out that we are hiring and encourage people you know to join our team.

Hayden: Groundwork has been laid

Continued from page 2A

or competition increases your desire to excel? Our education system has its sight: set on *dumbing down America*. If you don't believe that, ask your daughter, or son anything you remember from your 6th or 7th grade classes pertaining to history, American or World.

When my mom took me into town to shop for the month, we used to go to A&P, and after checking out three or four baskets full, she would tear off the bottom of the receipt (the total cost), hand it to me and ask me to total it, in my head.

I thought that was cruel and unusual punishment, but Mom would laugh and make a game out of it, and before long I became proficient in using my head as something more than a hat rack. To my shame, I do not incorporate those kinds

of learning exercises into teaching my kids. When we depend on our education system and do not take part, we throw our children to the wolves of the world. They are more than willing to teach *their way* of dealing with the world's ills, and it is absolutely demented.

The groundwork for our children to be radicalized has been laid. Our colleges are full of Socialists, Communists, and Globalists that have been taught by those same people that were students in the 70s and 80s.

Do you remember? It was a time of "me-ism's." Everything had to do with "me first." We started using words like self-awareness, self-esteem, self-assertion, self-denial, self-love, and self-care, and no one could tell them that it was a lonely, lonely world when you are the only one there. Those same people

are teaching in our colleges now.

The school attitude of most students now is, let me get by, by the skin of my teeth, and I will be *free!* When the goal is getting through, rather than getting educated to better the world, we are in trouble.

Those out to destroy America and our sovereignty are not sitting around talking, they are actively taking part in everything as planned by George Soros, the Open Society Foundation, the Globalists, and this administration.

What is amazing to me is, we have men and women willing to cross the ocean to fight and die for the freedoms we hold dear, and then there are those who will not cross the street to vote!

It is your turn to show the world. GET UP, OUT and VOTE!!

ALL ABOUT APOPKA

The Apopka Chief

Established 1923
(USPS 545-440)

The Apopka Chief is published every Friday and entered as Periodicals, postage paid at Apopka Post Office, under the Act of Congress of March 3, 1879. The Apopka Chief newspaper is published by Foliage Enterprises, Inc., every Friday at 400 North Park Avenue, Apopka, Fla., 32712-3417. An annual subscription is \$25 in Orange County and \$30 outside Orange County. Phone 407-886-2777. Postmaster: Send address changes to The Apopka Chief, P.O. Box 880, Apopka, Fla., 32704-0880.

The Apopka Chief is a consistent award-winning community weekly newspaper and a member of the Florida Press Association. The newspaper won the group's award as its best newspaper in 1982, 1987, and 1988, the only three-time winner. Letters to the editor are welcome, but must be signed and include a daytime telephone number, address, or email address for verification. Management reserves the right to edit letters.

www.theapokkachief.com, news@theapokkachief.com



City of Apopka Telephone Numbers

City Hall	407-703-1700
Mayor's Office	407-703-1701
City Administrator	407-703-1649
City Clerk	407-703-1704
Community Devel.	407-703-1712
Code Enforcement	407-703-1738
Finance Dept.	407-703-1725
Fire (non-emerg.)	407-703-1756
Parks and Rec. Dept.	407-703-1741
Police Chief	407-703-1769
Police (non-emerg.)	407-703-1771
Job Line	407-703-1743
Solid Waste Collect.	407-703-1731
Street Maintenance	407-703-1731
Utility Billing	407-703-1727
Medical, fire emergency	911
The city of Apopka was chartered in 1882. It is located at 28°30 north latitude and is 150 feet above sea level. Its population is about 48,000 and its total area is more than 30 sq. mi. www.apopka.net	

Orange County Telephone Numbers

Animal Services	407-836-3111
Auto/Boat Tags	850-617-2000
Building Dept.	407-836-8550
County Mayor	407-836-7370
County Commission	407-836-7350
County Attorney	407-836-7320
Clerk of the Court	407-836-2065
Elections Supervisor	407-836-2070
Fire/Rescue	407-836-3111
Solid Waste	407-836-6601
Garbage Collection	407-703-1731
Health Dept.	407-836-2600
Hunting/Fishing Lic	888-347-4356
Parks and Rec. Dept.	407-836-6200
Property Appraiser	407-836-5044
Sheriff Administrative	407-254-7000
Non-Emerg. Complaint	407-836-4357
Utilities	407-836-5515
All other departments	407-836-3111
Medical, fire emergency	911
www.orangecountyfl.net	

Other Area Numbers of Note

U.S. Senators	
Rick Scott (Rep.)	202-224-5274
Marco Rubio (Rep.)	407-254-2573
U.S. Representative	
Daniel Webster (Dist. 11)	352-241-9220
State Representatives	
Doug Bankson	407-476-6787
Carolina Amesty (Dist. 45)	unknown
State Senators	
Geraldine Thompson (Dist.11)	407-297-2045
Orange County Commissioner	
Christine Moore	407-836-7350
Orange County Public Schools	
Pupil assignment	407-317-3233
Bus routes	407-317-3800
Superintendent	407-317-3200
School Board	407-317-3200
Miscellaneous	
The Apopka Chief	407-886-2777
Museum of the Apopkans	407-703-1707
Chamber of Commerce	407-886-1441

County: Expansion cost \$5 million, comes from federal funds

Continued from page 1A

Spectrum, Orange County installed underground fiber optic cables, giving residents access to high speed internet.

Demings also announced that through a partnership with the Aeras Foundation, wifi enabled digital devices are available to be loaned to qualified residents. Aeras works with community organizations and has already distributed more than 700 devices to residents.

“Overall, Orange County is addressing needs related to access and affordability. We are working to ensure that no one is left behind. We want to achieve digital equity so that all residents in Orange County can be fully connected,” Demings said.

These projects reflect a cost of over \$5 million. The money is coming from the American Rescue Plan Act of 2021, which designated more than \$25 billion to be invested in affordable high-speed internet and connectivity across the United States.

Among the people Demings recognized for their efforts in seeing the broadband project come to fruition were Simone Bath, Orange County chief innovation and emerging technology officer; and Emily Bonilla, Orange County District 5 commissioner who represents areas including Bithlo/Christmas.

Bonilla explained the firsthand inconvenience of lacking broadband access to her home, so much so that she ensured the county would overcome this problem once she was first elected county commissioner in 2016.

“I am so happy to say that I now have a thousand megabytes per second in my internet,” Bonilla said. “It is just the best. I am now in the future. We finally caught up to technology and it’s just been great. You don’t hear anymore anyone yelling ‘Who’s using the internet?’”

South Apopka is not really rural like District 5, but it’s an underserved area, said District 2 Commissioner Christine Moore, who represents South Apopka. She pointed out that South Apopka first got paved roads when Linda Chapin was Orange County chair.

“We have a lot of new housing coming along and it’s hard to imagine that I had pockets of my district that didn’t have wifi, but think for a moment – you heard a little bit from Commissioner Bonilla – but think about students who had to head up to an area, the coffee shop at McDonald’s, just hunting for wifi. Yet those are the same fam-

ilies that are transportation challenged. They certainly were at a deficit compared to any other,” Moore said.

The broadband project was actually completed ahead of deadline. The state government affairs for Charter Communications took the challenge to get

the project done by March 2025, said Marva Johnson, group vice president, State Government Affairs for Charter Communications.

“This county understood how important making sure that every citizen had access to the same essential services would be.

You made the commitment to make that investment and partner with the public private sector partner to deliver it. So we’re very honored to be your partner in that effort and we’re very excited about this important step in closing a digital divide,” Johnson said.

Residents affected by the completion of this project are directed to visit spectrum.com or call (855) 860-9068 to become a new customer or upgrade their service. In addition to being newly connected, residents may qualify for special pricing.

MAKE IT

mullinax Ford

SUMMER

SALES EVENT

0% APR

financing

on 1,700

New Fords!

Mach-E, Escape,

Edge, Explorer,

Expedition, F-150

& F-150 Lightning

NO PAYMENT

90

DAYS

NO PAYMENT

Available on the following models: 24MY Escape, 24MY Edge, 24MY Explorer, 24MY Expedition, 24MY F-150, 23/24MY Mach-E, 23/24 F-150 Lightning. Exclude Raptor. Customer can defer first payment up to 90 days. 0% APR financing for 36 mos. at \$27.78 per mo. per \$1,000 financed, regardless of down payment. Offer requires credit approval and financing through Ford Credit. Not all buyers will qualify. Residency restrictions apply. See salesperson for qualifications. Ends 09/03/2024.

1551 E. Semoran Blvd., Apopka, FL • www.MullinaxFordFL.com • 407-972-1678

COMPASS HEALTH

YOUR PLAN. YOUR CHOICE.

LET US GUIDE YOU

- HEALTH
- MEDICARE
- CREMATION
- ACCIDENT
- DENTAL
- LIFE
- CRITICAL ILLNESS

SE HABLA ESPAÑOL

Compass Health Insurance.com

3030 East Semoran Blvd., #184

Apopka, FL 32703 407-758-9487

Next to Gators Dockside (in Colonial Shoppes at Bear Lake)

Your Local Agency for

Florida Blue

HOUSE FOR SALE

INCREASE THE VALUE OF YOUR HOME

WITH NATURAL GAS AND SAVE MONEY.

At Lake Apopka Natural Gas, we're helping families connect to affordable, reliable, and efficient natural gas, with appliances that pay dividends for years to come. Studies show a home with natural gas has a **6% greater resale** value than an all-electric home.

811

Know what's below. Call before you dig.

Lake Apopka

Natural Gas District

www.langd.org 407-656-2734 ext. 307

Send us Your News • Email: news@theapokkachief.com

CITY OF APOPKA PUBLIC HEARING NOTICE FUTURE LAND USE AMENDMENT AND CHANGE OF ZONING

NOTICE is hereby given pursuant to Secs. 163.3184 and 166.041(3)(a), Florida Statutes and the Apopka Code of Ordinances, Part III, Land Development Code, Article II, Section 2.4.7.B, that **Thomas Skelton** has made application relating to the following described property.

ORDINANCE NO. 3064
AN ORDINANCE OF THE CITY OF APOPKA, FLORIDA, CHANGING THE FUTURE LAND USE FROM RESIDENTIAL MEDIUM AND COMMERCIAL TO INSTITUTIONAL/PUBLIC USE, FOR CERTAIN REAL PROPERTIES LOCATED 996 S ORANGE BLOSSOM TRAIL AND 1000 S ORANGE BLOSSOM TRAIL; OWNED BY TRINITY BAPTIST CHURCH OF APOPKA, INC COMPRISING 6.99 ACRES, MORE OR LESS; PROVIDING FOR SEVERABILITY, CONFLICTS, AND AN EFFECTIVE DATE.

and

ORDINANCE NO. 3065
AN ORDINANCE OF THE CITY OF APOPKA, FLORIDA, CHANGING THE ZONING FROM RSF-1B (RESIDENTIAL SINGLE-FAMILY-LARGE LOT) AND C-C (COMMUNITY COMMERCIAL) TO O (OFFICE), FOR CERTAIN REAL PROPERTIES LOCATED 996 S ORANGE BLOSSOM TRAIL AND 1000 S ORANGE BLOSSOM TRAIL; OWNED BY TRINITY BAPTIST CHURCH OF APOPKA, INC COMPRISING 6.99 ACRES, MORE OR LESS; PROVIDING FOR SEVERABILITY, CONFLICTS, AND AN EFFECTIVE DATE.

Parcel Identification Number(s): 14-21-28-0000-00-044, 14-21-28-0000-00-054, 14-21-28-0000-00-116
Contains: 6.99 +/- Acres

Notice is given that a public hearing for **Ordinance Number 3064 and 3065** will be held by the **City of Apopka City Council** at its regularly scheduled meeting in the City Council Chambers of the Apopka City Hall, 120 E. Main Street, Apopka, Florida on **Wednesday, September 4, 2024 beginning at 1:30 P.M.**

Affected parties and the public may appear at the above listed hearings to speak. The proposed Rezoning Application can be inspected at the Apopka Community Development Department located at Apopka City Hall on weekdays between the hours of 8:00 a.m. and 4:30 p.m. City Hall address shown below. Please be advised that, under State law, if you decide to appeal a decision made with respect to this matter, you will need a record of the proceedings and may need to ensure that a verbatim record is made, which record includes the testimony and evidence upon which the appeal is to be based. In accordance with the Americans with Disabilities Act (ADA), persons with disabilities needing assistance to participate in any of these proceedings should contact the City Clerk's Office at 120 East Main Street, Apopka FL 32703, Telephone: 407-703-1704, no less than 48 hours prior to the proceeding.

Apopka City Council
Apopka Planning Commission
Community Development Department

August 23, 2024

Publish: The Apopka Chief

177279

AMERICAN RESIDENTIAL

HEATING & COOLING

Unbeatable Savings

on HVAC Services!

Schedule Soon & Save Up to

\$2000 on a New System!

Call today! (877) 709-1777

\$49

Cooling or Heating

System Tune Up

Price valid for one working unit. Excludes oil fired systems. Valid at participating ARS® Network locations. Not valid for third party, new construction, or commercial customers, with any other offers, discounts, or on prior sales. Call service center for details. Coupon required at time of service. Void if copied or transferred and where prohibited. Any other use may constitute fraud. Cash value \$.001. Offer expires 9/30/2024.

License numbers available at americanresidential.com/licenses

SAVE UP TO \$2000

on a New Cooling

and Heating System with

our Buy Back Program!

Savings requires purchase and installation of select complete heating and cooling system. Removal and disposal by Company of existing heating and cooling system required. Valid at participating ARS® Network locations. Not valid for third party, new construction, or commercial customers, with any other offers, discounts, or on prior sales. Call service center for details. Coupon required at time of service. Void if copied or transferred and where prohibited. Any other use may constitute fraud. Cash value \$.001. Offer expires 9/30/2024.

License numbers available at americanresidential.com/licenses

TRUGREEN

Live life outside.™

Get the most

out of your lawn

this summer.

Save now with

50% OFF*

Your First Application

SCHEDULE YOUR APPOINTMENT TODAY!

1-855-520-1525

*Special price is for first Lawn service only. Requires purchase of annual plan, for new residential EasyPay, MonthlyPay, or PrePay customers only. Valid at participating TruGreen locations. Availability of services and/or products may vary by geography. Not to be combined with or used in conjunction with any other offer or discount. Additional restrictions may apply. Consumer responsible for all sales tax. *Guarantee applies to annual plan customers only. BBB accredited since 07/01/2012. ©2024 TruGreen Limited Partnership. All rights reserved. In Connecticut, B-0153, B-1380, B-0127, B-0200, B-0151.

Page 217 of 653

FWC issues School Fishing Club Grant to 50 schools

Hello Folks,

I hope everyone had a great weekend and you got a chance to enjoy the Blue Full Moon we had at the first of the week. I walked outside and enjoyed how bright the moon was and how big it seemed. Accordin’ to NASA, the blue moon is closer to the Earth, and so it looks bigger and seems brighter. Anyway, the fishin’ is still slow for most folks.

Kyle at Bitter’s Bait & Tackle reports that not too many folks are gettin’ on the water and goin’ fishin’. The panfish have slowed way down in most of the lakes. I do see some nice stringers of shellcrackers bein’ caught in some of the local lakes in our area. Most of those shellcrackers are bein’ caught on grass-shrimp, and a few are bein’ caught on red-worms.

The bass fishin’ on the Kissimmee Chain has been



Jim Keck
Goin’ Fishin’

pretty good as of late. X-Treme Bass Series held a tournament on the chain last weekend. The team of Andrew Hall and Kyle Brewer grabbed the win at the Lake Toho Division. They weighed in 5 bass that hit the scales at 29.20 pounds. Kyle Brewer caught the biggest bass of the day with a 6.34 pounder. You know what they say an ounce of water makes a difference – how about 1/100th of an ounce of water. Kyle’s big bass was 1/100th of an ounce bigger than the next biggest bass caught that day. Kyle’s bass weighed

in at 6.34 pounds, and the next big bass weighed in at 6.33 pounds. Folks that’s as close as it can be and I’m sure the guy that caught the 2nd biggest bass was heart-broken. I know I would have been.

The bass fishin’ on Johns Lake has been a little slow since FWC sprayed the lake. Last Wednesday night, the team of John Brazell and Mike Bruton won the tournament with 3 bass that hit the scales at 9.80 pounds. John and Mike also had big bass of the tournament which weighed 3.55 pounds.

I also want to mention that the FWC has issued a School Fishing Club Grant to 50 schools for the upcoming school year. Each school was awarded a \$500-grant for this school year. The money will help with the club ex-

See KECK Page 4B

CITY OF APOPKA PUBLIC HEARING NOTICE LARGE-SCALE FUTURE LAND USE AMENDMENT AND CHANGE OF ZONING


NOTICE is hereby given pursuant to Secs. 163.3184 and 166.041(3) (a), Florida Statutes and the Apopka Code of Ordinances, Part III, Land Development Code, Article II, Section 2.4.7.B, that **Applan Engineering, LLC c/o Luke Classon, P.E.** has made application relating to the following described property.

ORDINANCE NO. 3067

AN ORDINANCE OF THE CITY OF APOPKA, FLORIDA, AMENDING THE FUTURE LAND USE ELEMENT OF THE APOPKA COMPREHENSIVE PLAN OF THE CITY OF APOPKA; CHANGING THE FUTURE LAND USE DESIGNATION FROM COUNTY RURAL TO MIXED-USE FOR CERTAIN REAL PROPERTY GENERALLY LOCATED ON THE SOUTHWEST CORNER OF ONDICH ROAD AND EFFIE DRIVE; COMPRISING 54.85 ACRES, MORE OR LESS; OWNED BY PM S-1 REO, LLC; PROVIDING FOR SEVERABILITY, CONFLICTS, AND AN EFFECTIVE DATE.

ORDINANCE NO. 3068

AN ORDINANCE OF THE CITY OF APOPKA, FLORIDA, CHANGING THE ZONING FROM COUNTY A-1 (CITRUS RURAL) DISTRICT TO KPI-MU (KELLY PARK INTERCHANGE – MIXED-USE) DISTRICT, FOR CERTAIN REAL PROPERTY GENERALLY LOCATED ON THE SOUTHWEST CORNER OF ONDICH ROAD AND EFFIE DRIVE; COMPRISING 54.85 ACRES, MORE OR LESS; OWNED BY PM S-1 REO, LLC; PROVIDING FOR SEVERABILITY, CONFLICTS, AND AN EFFECTIVE DATE.

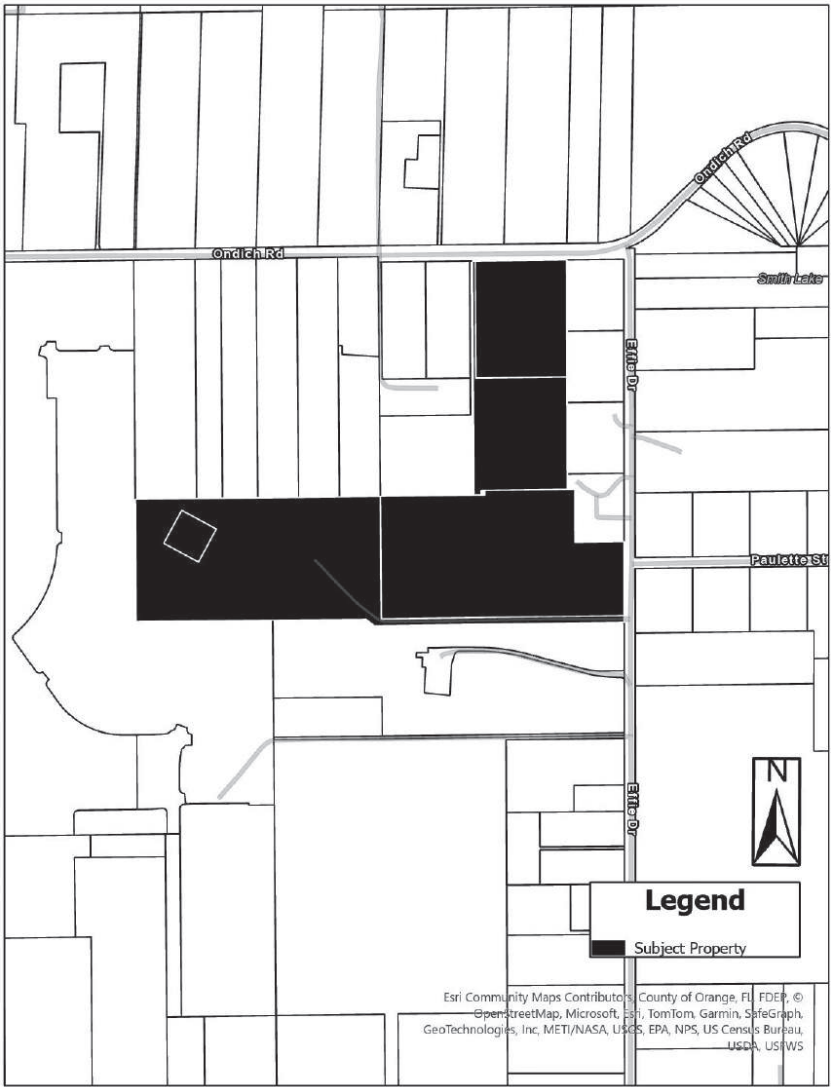

Parcel Identification Number(s): 11-20-27-0000-00-037, 11-20-27-0000-00-069, 12-20-27-0000-00-001, 12-20-27-0000-00-012, 12-20-27-0000-00-046, 12-20-27-0000-00-048
Contains: 54.85 +/- Acres

Notice is given that the **City of Apopka Planning Commission** will hold a public hearing at its regularly scheduled meeting in the City Council Chambers of the Apopka City Hall, 120 E. Main Street, Apopka, Florida on **Tuesday, September 10, 2027 beginning at 5:30 P.M.**, or as soon thereafter as possible.

FURTHER NOTICE is given that a public hearing for Ordinance Numbers 3067 and 3068 will be held by the **City of Apopka City Council** at its regularly scheduled meeting in the City Council Chambers of the Apopka City Hall, 120 E. Main Street, Apopka, Florida on **Wednesday, October 2, 2024 beginning at 1:30 P.M.**

Affected parties and the public may appear at the above listed hearings to speak. The proposed Future Land Use and Rezoning Applications can be inspected at the Apopka Community Development Department located at Apopka City Hall on weekdays between the hours of 8:00 A.M. and 4:30 P.M. City Hall address shown below. Please be advised that, under State law, if you decide to appeal a decision made with respect to this matter, you will need a record of the proceedings and may need to ensure that a verbatim record is made, which record includes the testimony and evidence upon which the appeal is to be based. In accordance with the Americans with Disabilities Act (ADA), persons with disabilities needing assistance to participate in any of these proceedings should contact the City Clerk’s Office at 120 East Main Street, Apopka FL 32703, Telephone: 407-703-1704, no less than 48 hours prior to the proceeding.

Apopka City Council
Apopka Planning Commission
Community Development Department

August 23, 2024

Publish: The Apopka Chief

177288

Police Beat

If a law enforcement agency charges you with a crime and this paper reports that information, please notify us within 90 days if the charge is dropped, or if you are found not guilty by the court. After verifying the information, we will be happy to publish it. Please send notification to The Apopka Chief, P.O. Box 880, Apopka, 32704-0880.

In the period from August 11-17, the Apopka Police Department received 1,567 calls for service, responded to 26 crashes, issued 54 citations, and made 14 arrests. Juveniles were charged with aggravated stalking-follow/harass/cyberstalk credible threat to person; aggravated stalking of child under 16 years of age; battery-touch or strike.

The following adults were arrested and charged: Isai Arias, 23, 207 Lalla Ln., Apopka, obscenity-exhibit sell rental video ticket harmful to minor; obscene material-distribute transmit information harmful to minors.

Angelie Marie Astacio, 23, 678 W. Bay St. Apt 26, Winter Garden, larceny-grand theft \$750 less than \$5,000.

Marcus Anthony Bo-

nilla, 33, 6569 Meritmoor Cir., Orlando, resist officer-obstruction without violence.

David Diaz, 46, confidential, Apopka, battery-touch or strike.

Hugo Alberto Espinal Valle, 39, 4 Ulysses Dr., Apopka, homicide-specified felony, commit action could cause death; burglary with assault or battery; weapon offense-improper exhibit of firearm or dangerous weapon; firing weapon-recreating discharge firearm in public or residential property; out-of-county warrant.

Norman Gregory Gable, 62, 128 Shorthorn Dr., Apopka, municipal ordinance violation-panhandling-42-118(E)(3).

Mya Heard, 18, 556 Birch Ct., Apopka, out-of-county warrant.

Estephanie Imani Johnson, 25, 708 St. Michael Ln., Altamonte Springs, drugs-possession of controlled substance without prescription (MDMA); drug equipment-possession and/or use.

Carolyn Michelle Kiser, 48, 815 W. Orange Plz., Winter Garden, drugs-possession of controlled substance without prescription (fentanyl); drugs-possession of controlled sub-

stance without prescription (alazopram); moving traffic violation-driving while license suspended, revocation equivalent status.

Tenina Lishay McCoy, 35, 611 Business Park Blvd. #101, Winter Garden, burglary-unoccupied conveyance unarmed (X6).

John Navilsaint, 25, 228 E. 17th St., Apopka, larceny-other theft; burglary-unoccupied structure unarmed.

Anthony Pringle, 46, 402 W. Ella J. Gilmore St., Apopka, drugs-possession of controlled substance without prescription (cocaine); obstructing justice-tampering with evidence in criminal proceeding; drugs-possession of controlled substance without prescription (alprazolam); resist officer-obstruction without violence.

Marcelino Rivaldo Siquic Itz, 25, 3735 Ocoee Apopka Rd., Apopka, moving traffic violation-operate motor vehicle without valid license.

Jason Scott Stevens, 51, transient, Apopka, drugs-possession of controlled substance without prescription.

Rachael Tiffany Turner, 37, confidential, Lakeland, battery-touch or strike.

WHS: 99-yard touchdown has broken school record



On Friday, August 16, A Wekiva player attempts to stiff-arm an Olympia defender during their 36-0 win over the Titans.

Continued from page 1B

pass turned into a school record 99-yard reception and touchdown.

“The focus was much more on what we practiced after the interception and touchdown. Of course, teams tend to be much less tense and think about how to win instead of avoid losing when holding a lead too. There wasn’t a sense of giving up or the sky is falling because clicking as a team didn’t start right away.”

Another two points

were added at the end of the Titans’ next possession as the high snap also traveled through the end zone.

Wekiva’s other scores came on touchdowns, a seven-yard rush from Isaiah McNish, a 19-yard Jackson Keillor to Naeem Woulard pass and a blocked punt, recovered in the end zone.

The touchdowns were scored with 2:35 of the first quarter, 2:15 of the second and 10 seconds remaining in the contest, respectively.

Only one possession

ended with the Titans gaining more than one first down and 15 yards. Olympia moved the ball from its 35 yard line to Wekiva’s 1-yard line on the first possession of the second half. The ball was turned over on downs though. Will Wankelman’s arching into the left back corner of the end zone pass was caught out of bounds.

Not counting the first drive of the second half, the Titans gained 49 yards on 28 plays. Wekiva also

See WHS Page 4B

APK: Tampa Bay has an explosive and balanced offense

Continued from page 1B

nant their passing game is, you’d think Tampa would have no run game, or at least a subpar one, but they put up 175 rushing yards and four rushing touchdowns on Apopka’s young defense. To put it into perspective, Apopka is a run-first team that runs 80 percent of the time and the Blue Darters only collected 195 rushing yards.

The first quarter was relatively quiet with both teams poking and prodding at each other trying to figure out where their

weakness was. Apopka’s first drive was a three-and-out followed by a six-play touchdown drive from Tampa to open the game.

After getting another opportunity with the ball, Apopka once again went three and out turning the ball over after losing yards to penalties and a sack on quarterback Tyson Davison. But this time, Apopka was able to stop Tampa in its tracks and forced them to punt it right back.


But again, Apopka’s offense could not find any space to set up the run or pass game. Apopka gained

just seven yards and was forced to punt facing a fourth and three.

Before the end of the first quarter, Tampa had the ball again starting on their 11-yard line. They decided to go with the run but were stuffed on first down. But, on second down they found a little room with a quick pass to a receiver at the line who beat one Apopka defender near the sideline for a first down.

Tampa stuck with run again going to the outside where they grabbed

See APK Page 4B

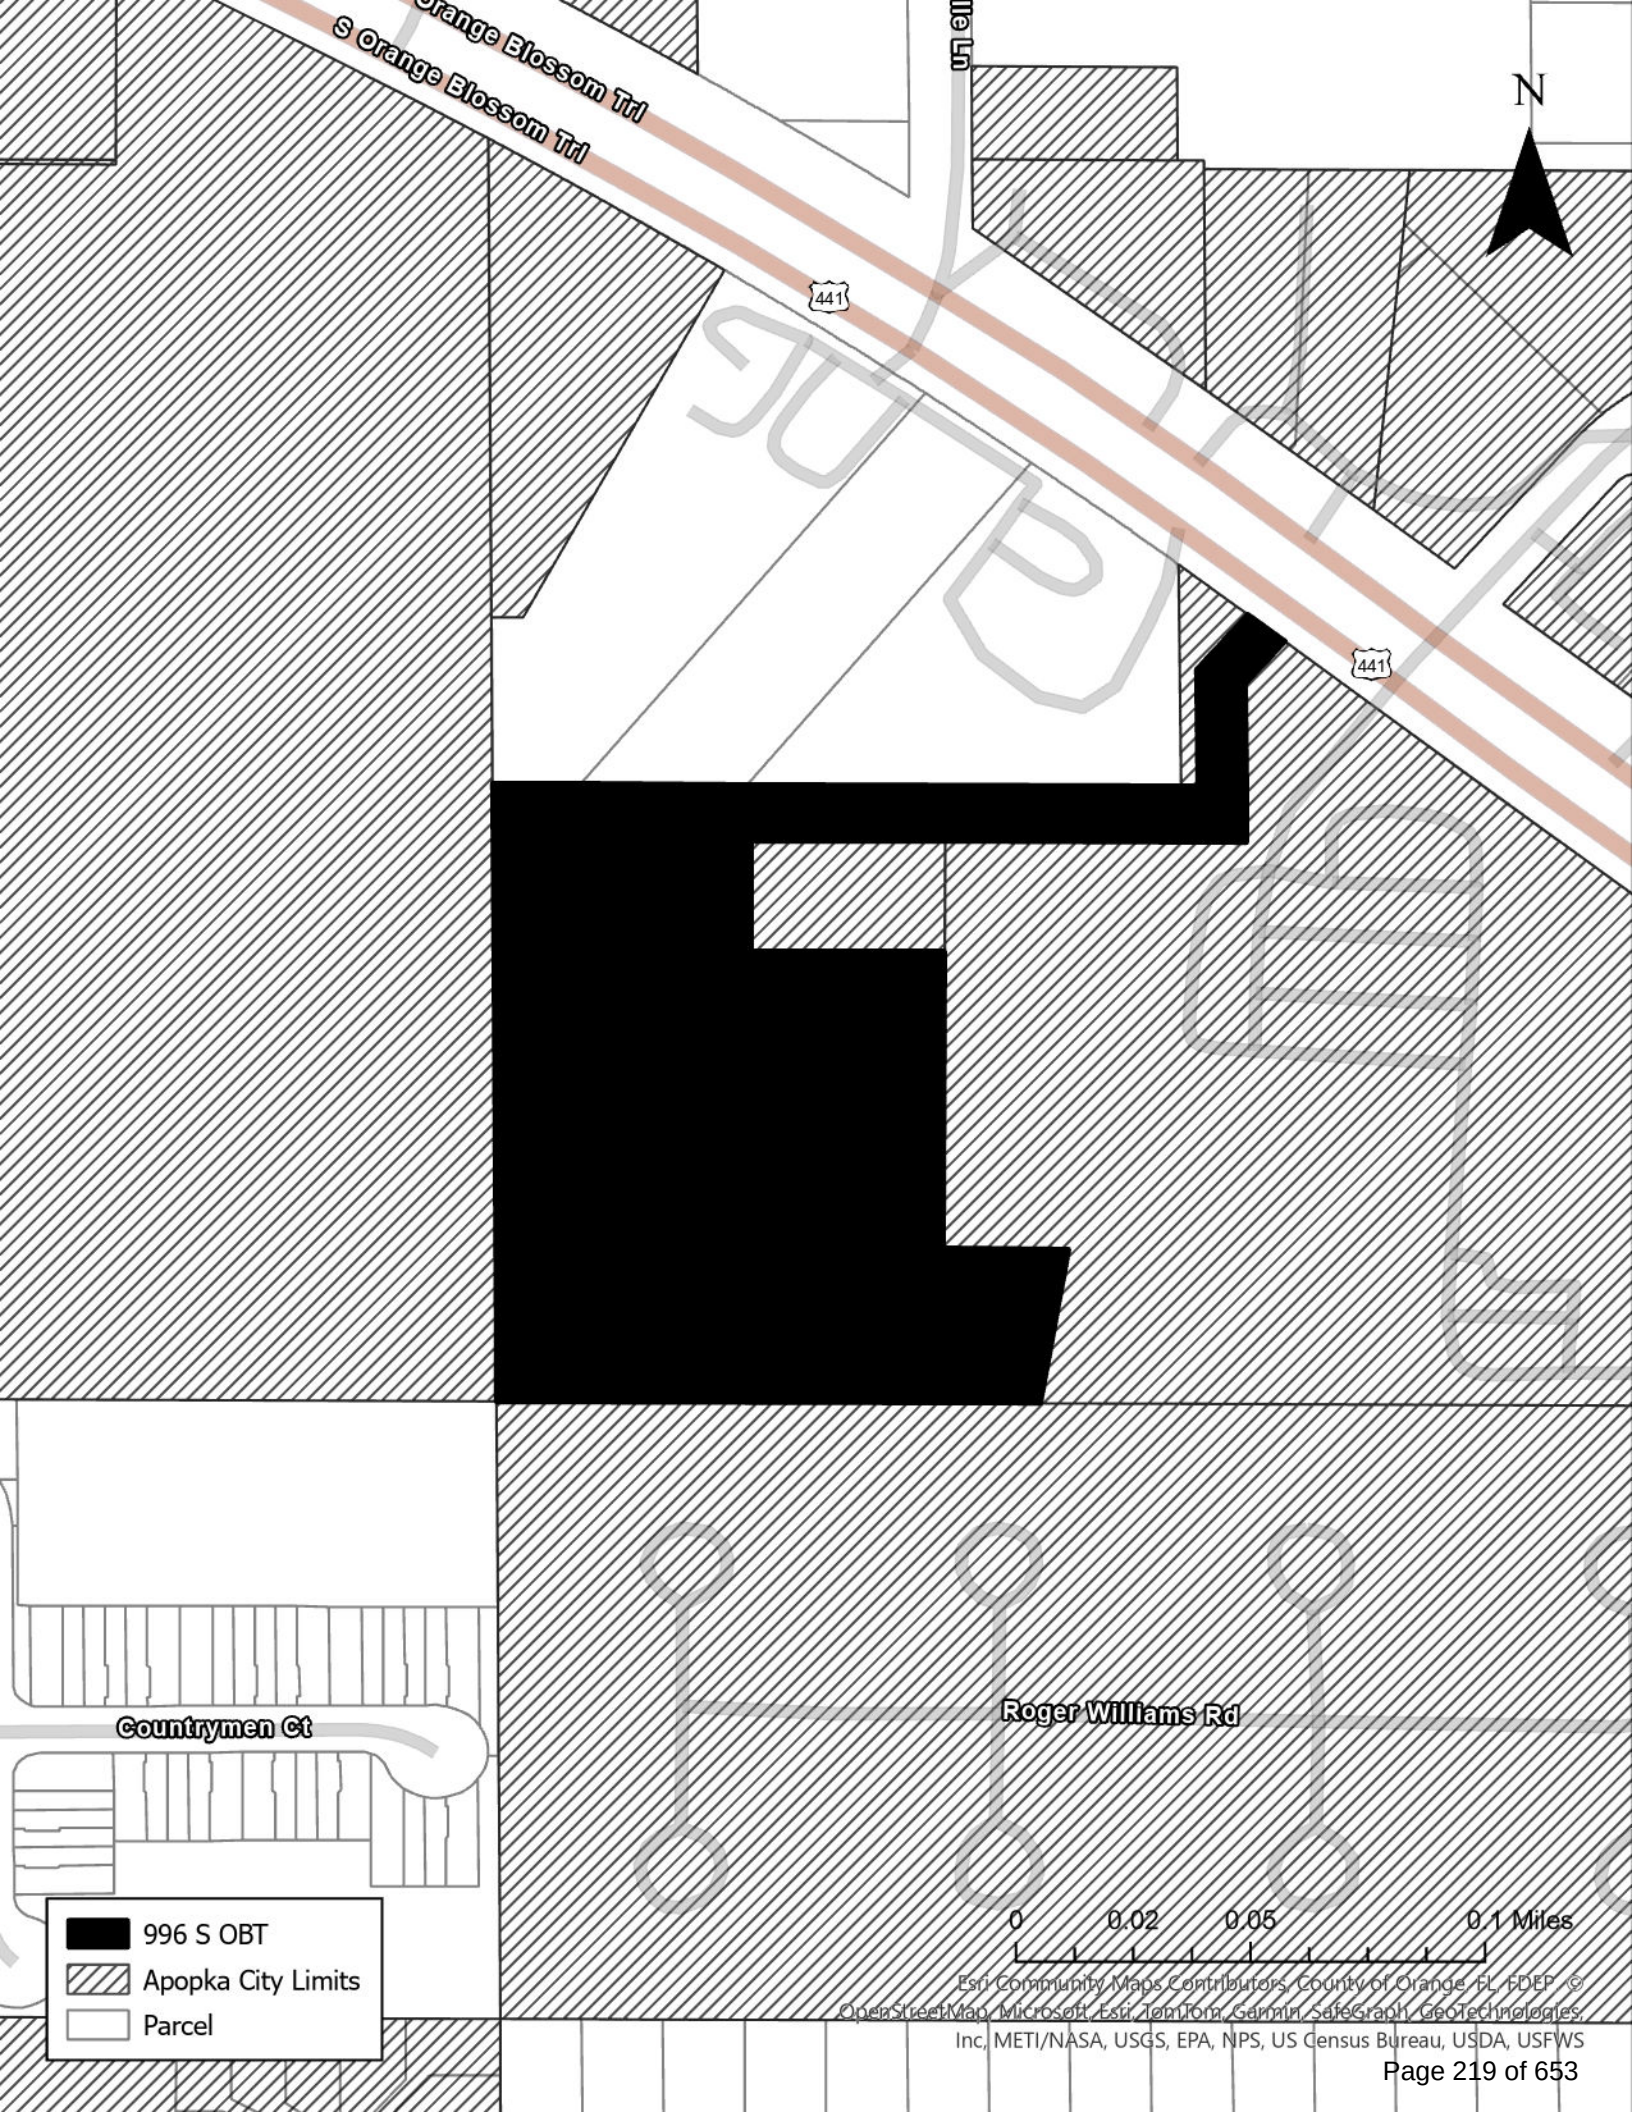

N

441

441

Countrymen Ct

Roger Williams Rd

- 996 S OBT
- Apopka City Limits
- Parcel

0 0.02 0.05 0.1 Miles

Esri Community Maps Contributors, County of Orange, FL, FDEP, © OpenStreetMap, Microsoft, Esri, Terracon, Garmin, SafeGraph, GeoTechnologies, Inc., METI/NASA, USGS, EPA, NPS, US Census Bureau, USDA, USFWS



S Orange Blossom Trl

441

441


Countrymen Ct

Roger Williams Rd

996 S OBT

Parcel

Esri, Garmin, Mapbox, Contributors, Ed. of Orange, FL, FDEP, © OpenStreetMap, Microsoft, Esri, TomTom, Garmin, SafeGraph, GeoTechnology, Inc., METI/NASA, USGS, EPA, NPS, US Census Bureau, USDA, USEPA, State of Florida, Maxar, Microsoft

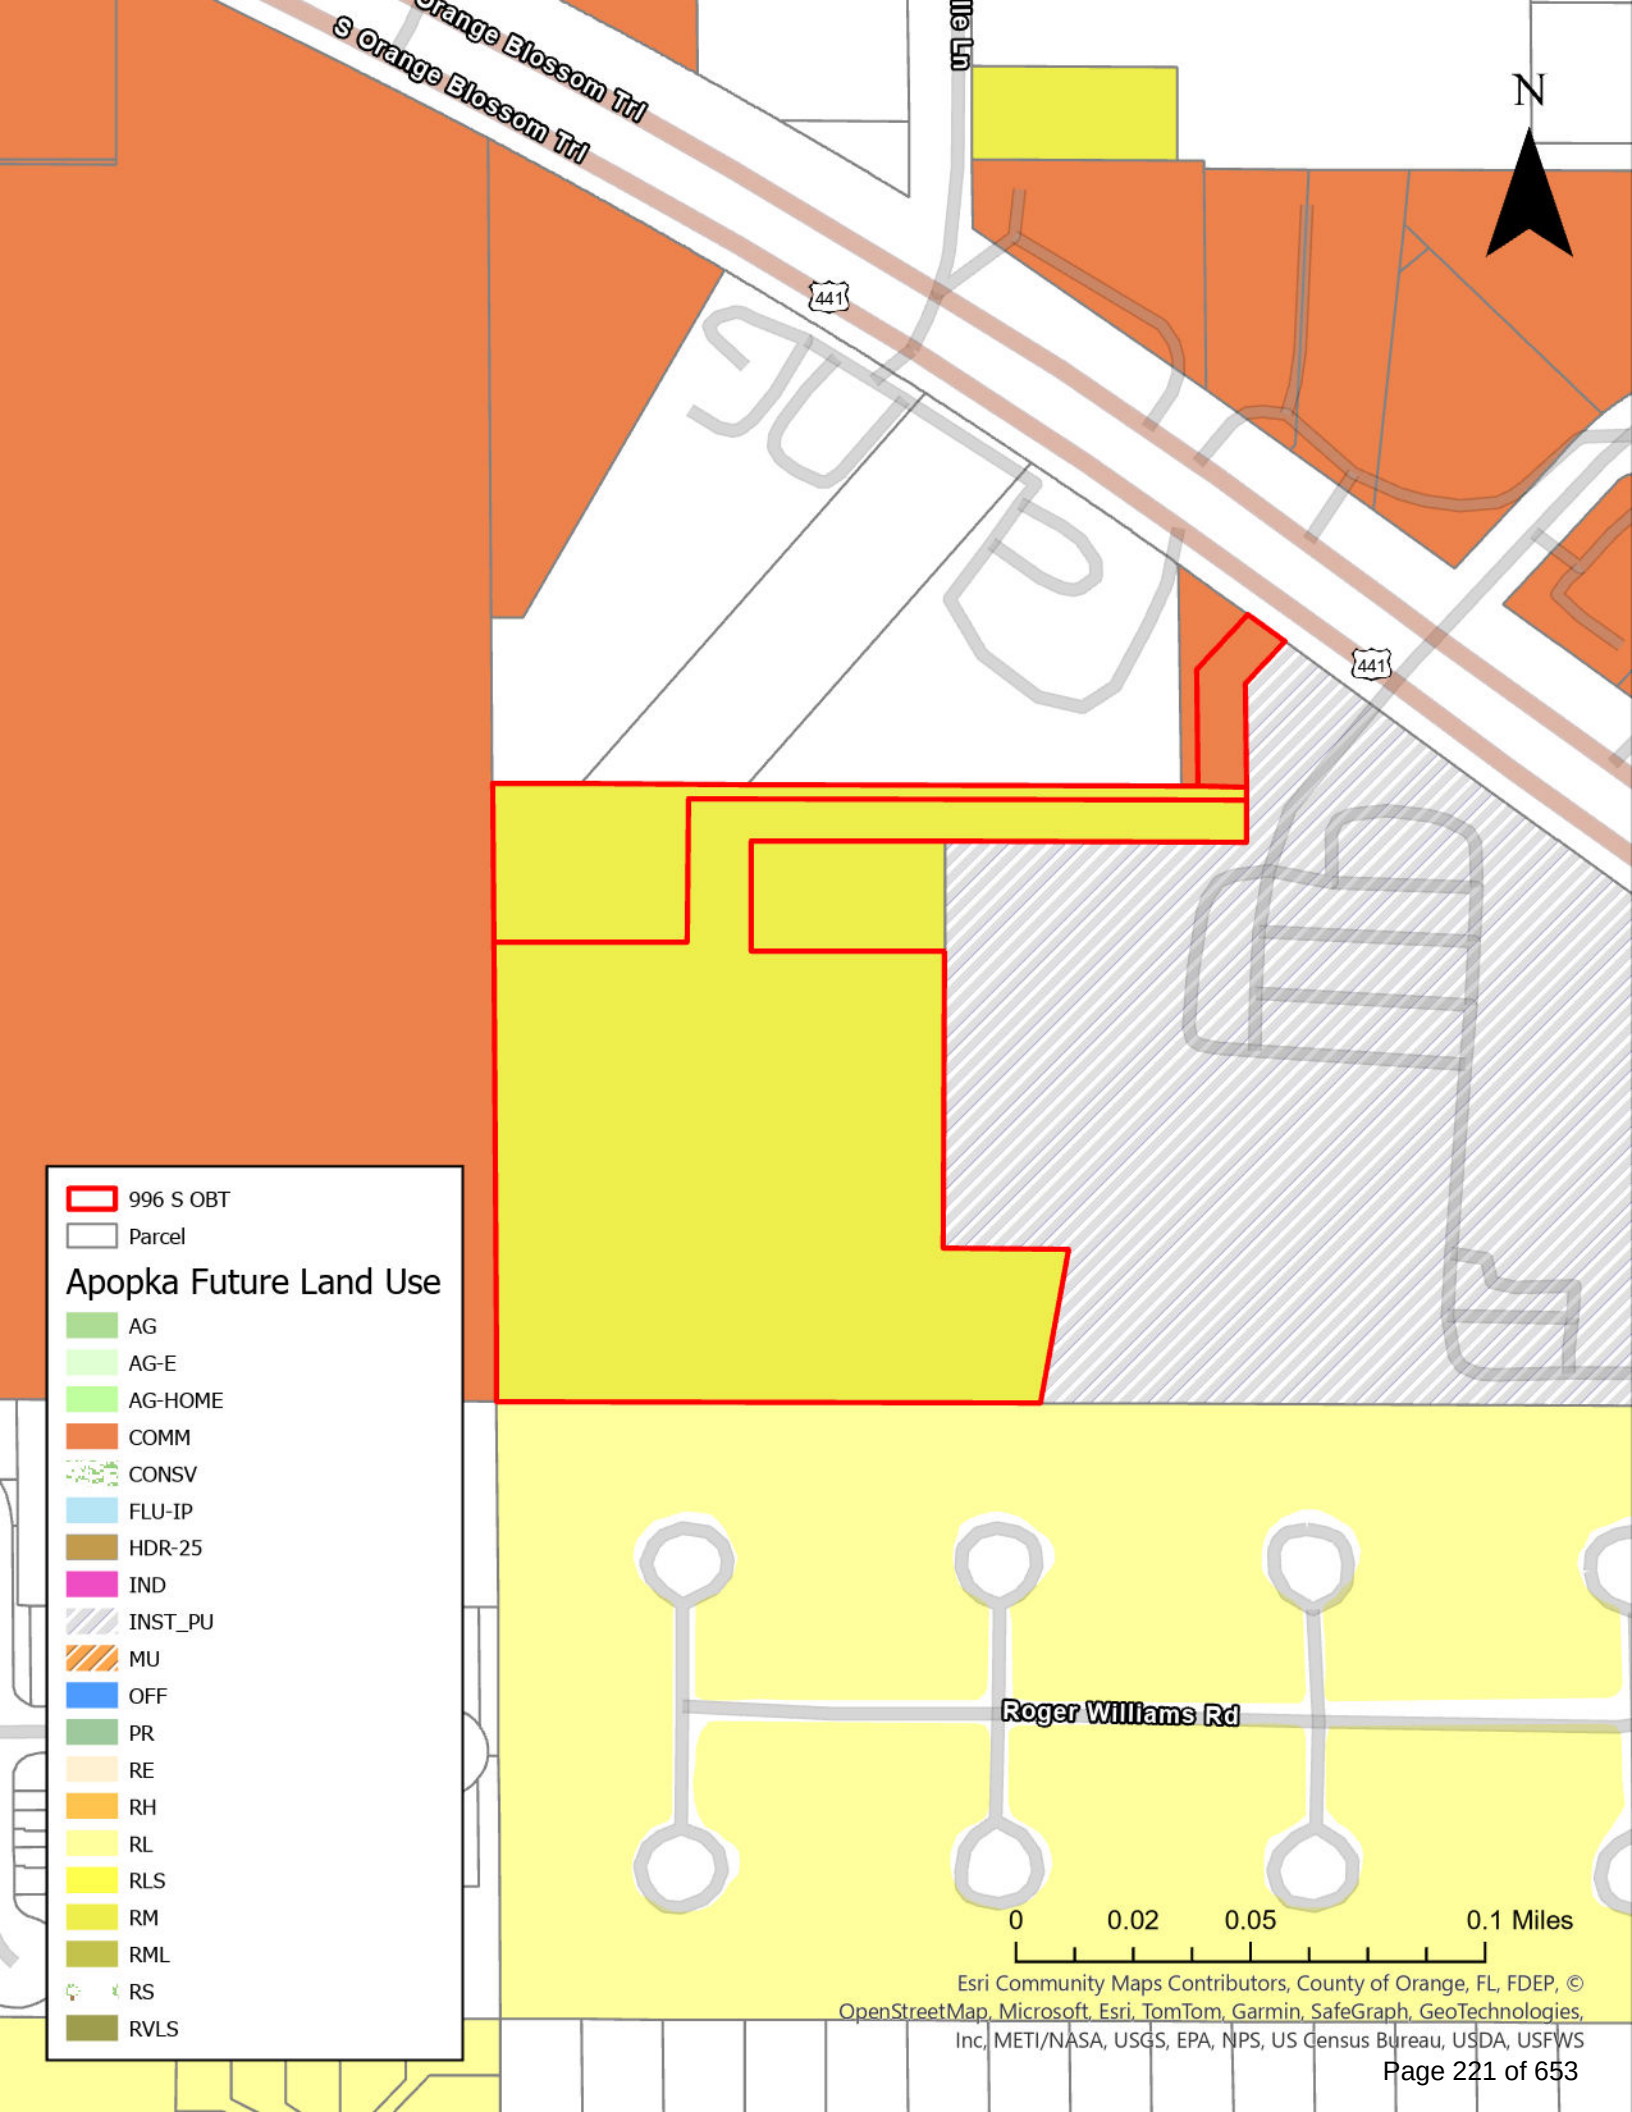

996 S OBT

Parcel


Apopka Future Land Use

- AG
- AG-E
- AG-HOME
- COMM
- CONSV
- FLU-IP
- HDR-25
- IND
- INST_PU
- MU
- OFF
- PR
- RE
- RH
- RL
- RLS
- RM
- RML
- RS
- RVLS

Roger Williams Rd

0 0.02 0.05 0.1 Miles

Esri Community Maps Contributors, County of Orange, FL, FDEP, ©
OpenStreetMap, Microsoft, Esri, TomTom, Garmin, SafeGraph, GeoTechnologies,
Inc, METI/NASA, USGS, EPA, NPS, US Census Bureau, USDA, USFWS

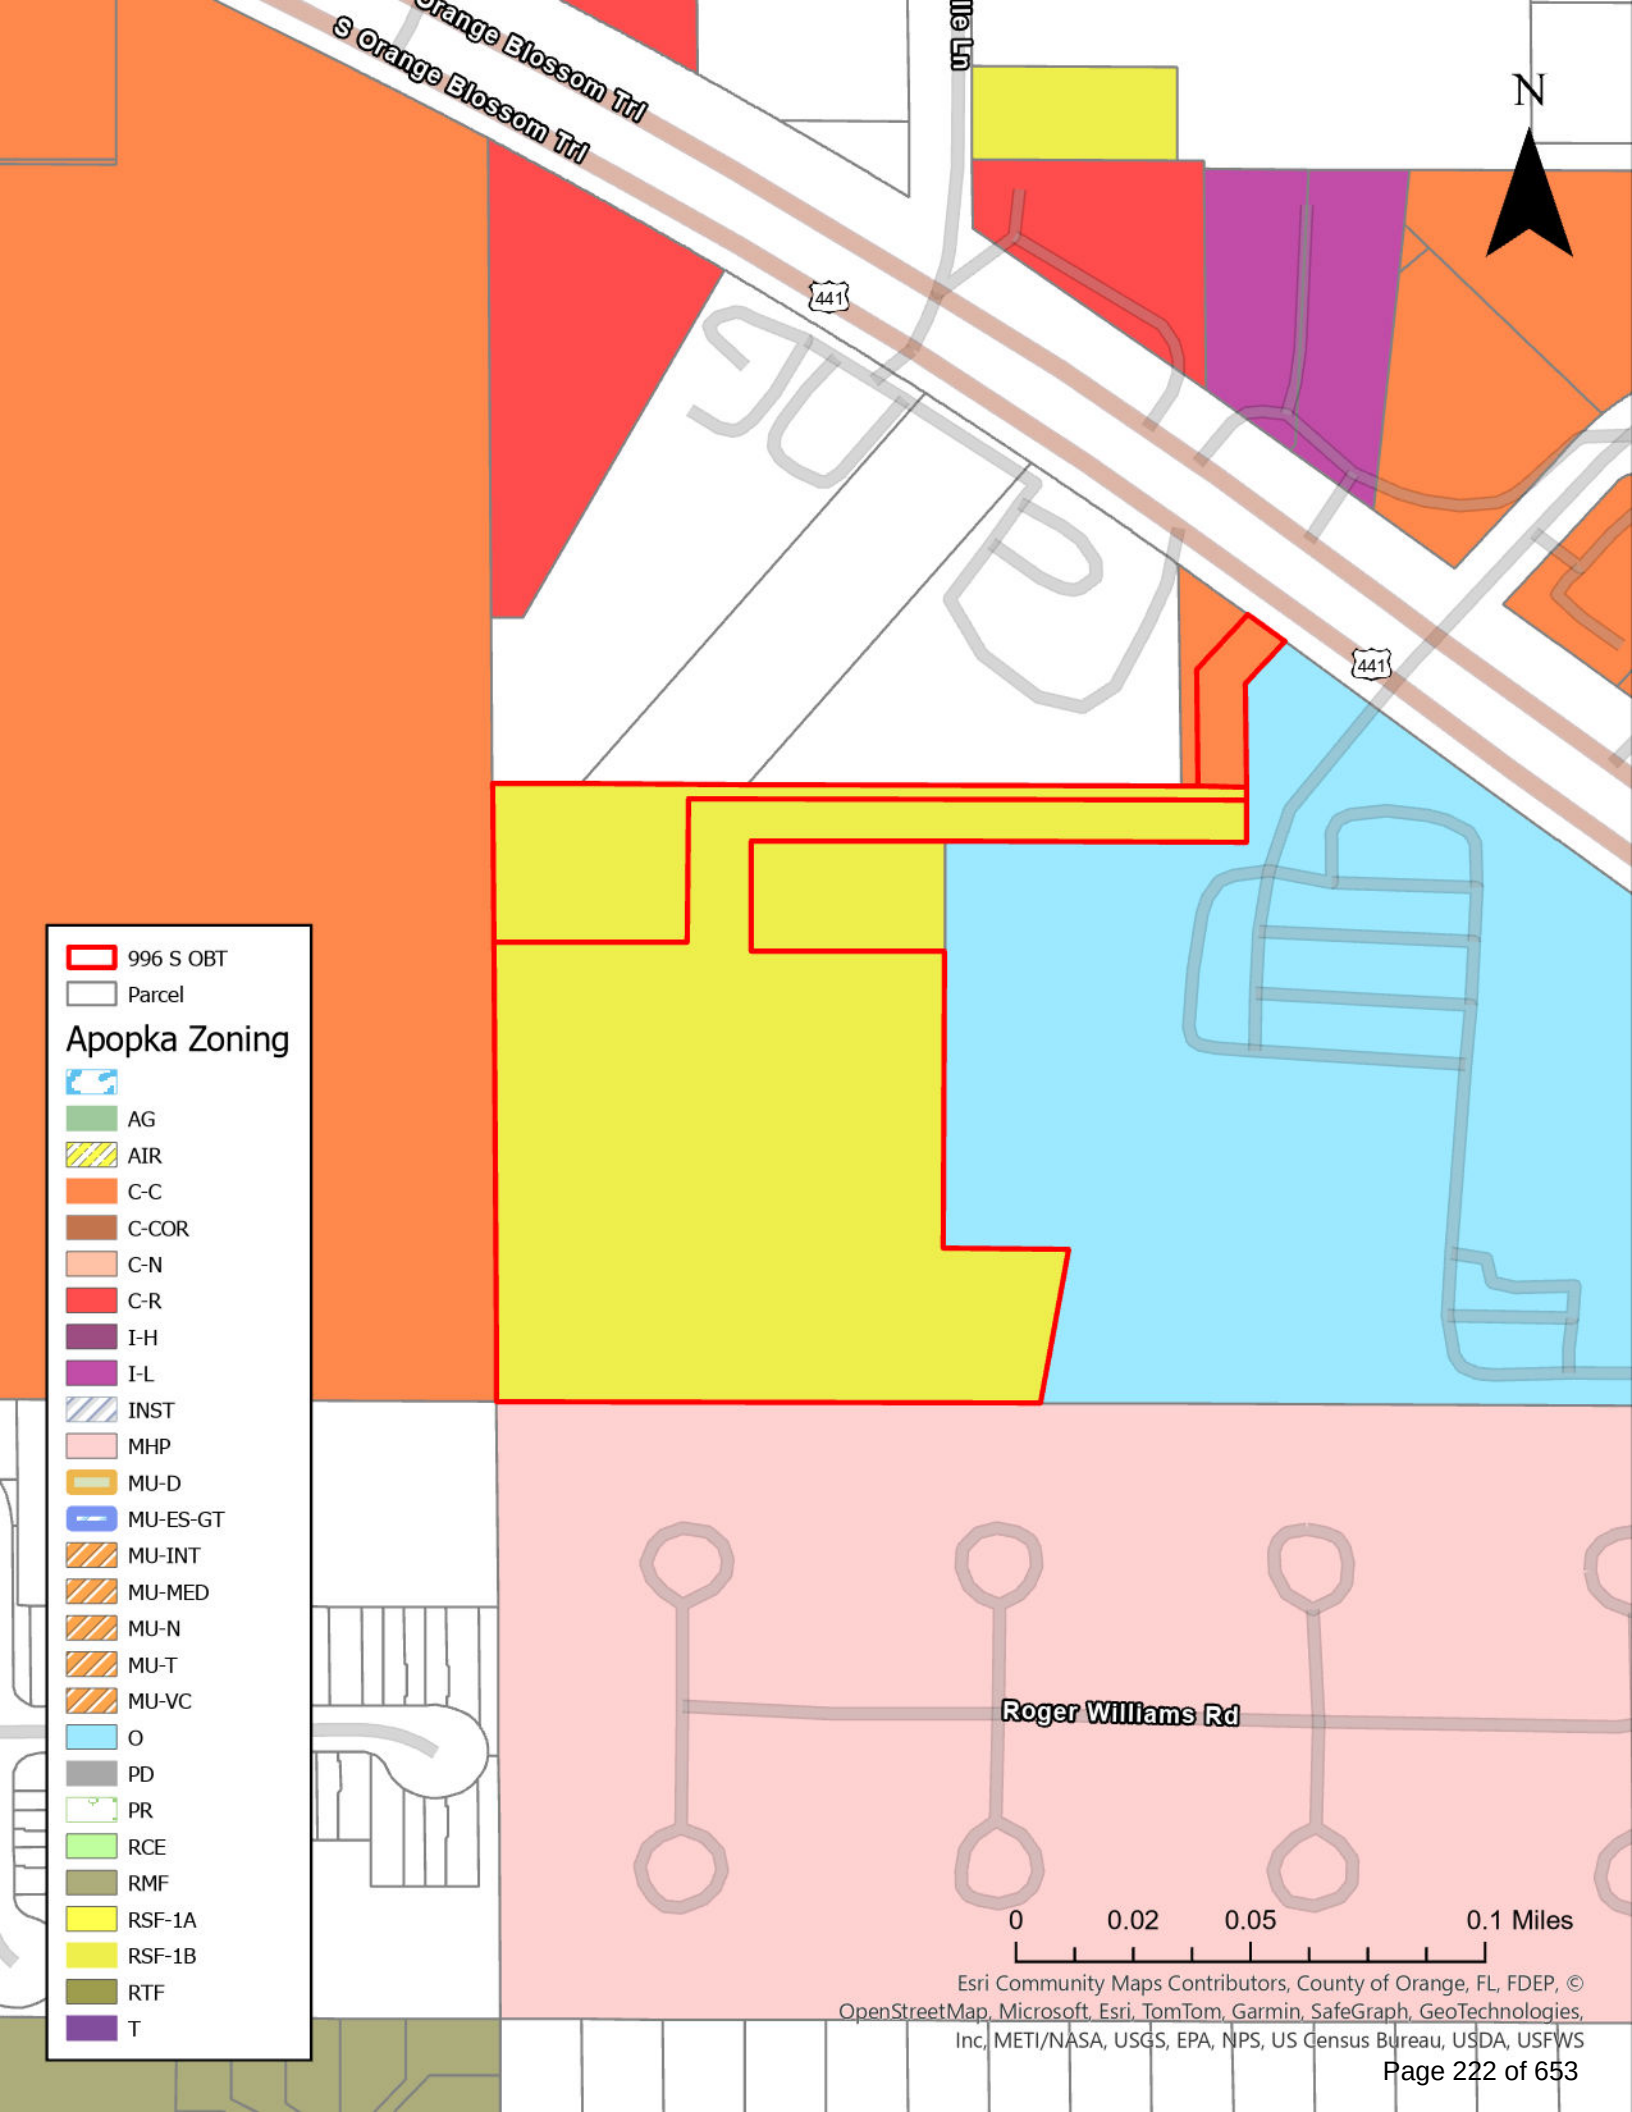

996 S OBT

Parcel

Apopka Zoning



AG



AIR



C-C



C-COR



C-N



C-R



I-H



I-L



INST



MHP



MU-D



MU-ES-GT



MU-INT



MU-MED



MU-N



MU-T



MU-VC



O



PD



PR



RCE



RMF



RSF-1A



RSF-1B



RTF



T

Roger Williams Rd

0 0.02 0.05 0.1 Miles

Esri Community Maps Contributors, County of Orange, FL, FDEP, ©
OpenStreetMap, Microsoft, Esri, TomTom, Garmin, SafeGraph, GeoTechnologies,
Inc, METI/NASA, USGS, EPA, NPS, US Census Bureau, USDA, USFWS



City of Apopka CITY COUNCIL STAFF REPORT

Section: PUBLIC HEARINGS/ORDINANCES/RESOLUTION (Action Item)

Item #: 6.

Meeting Date: September 4, 2024

Department: Community Development

SUBJECT:

Ordinance No. 3065 – Second Reading - Change of Zoning – 996 S. Orange Blossom Trail

REQUEST:

Adopt Ordinance No. 3065.

SUMMARY:

Owner(s): Trinity Baptist Church of Apopka, Inc.

Applicant: Thomas Skelton

Parcel Identification Number(s): 14-21-28-0000-00-054, 14-21-28-0000-00-044, 14-21-28-0000-00-116

Location: 996 S. Orange Blossom Trail, 1000 S. Orange Blossom Trail

Existing Zoning: C-C (Community Commercial), RSF-1B (Residential Single-Family-Large Lot)

Proposed Zoning: O (Office)

Existing Use(s): Vacant, Residential

Existing Future Land Use: Residential Medium, Commercial

Tract Size: 6.99 +/- Acres

Direction	Future Land Use	Zoning	Present Use
North	"County" Commercial	"County" C-2	Commercial
East	Institutional/Public Use	O (Office)	Place of Worship
South	Residential Low	MHP (Mobile Home Park)	Residential
West	Commercial	C-C (Community Commercial)	Place of Worship

PROJECT SUMMARY:

The subject properties, which is approximately 6.99 acres in size, are located at 996 S. Orange Blossom Trail and 1000 S. Orange Blossom Trail. The applicant is requesting the rezoning of the property for the potential development of a place of worship to expand their current use of the church located at 1022 S. Orange Blossom Trail, owned by the same owner. The applicant's proposed use of a place of worship is permitted use in the Office zoning district per Land Development Code Table 4.2.2.C.

Land Development Code Section 10.3.1.E.2 defines 'Place of Worship' as follows: a structure, together with its accessory buildings and uses, where people regularly assemble to conduct religious worship, ceremonies, rituals, and related education. It also states that a place of worship may include other uses that generally exist as principal uses—e.g., day care center, school, or recreational facility, and such uses are treated as principal uses and subject to the standards and limitations applicable to such uses.

Land Development Code Section 2.5.1.D.3 requires the Council to weigh the relevance of and consider whether and the extent to which the proposed amendment:

- a. Is consistent with and furthers the goals, objectives and policies of the comprehensive plan and other adopted City plans;
 - Applicant's response: This request consists of a change in the Zoning and Future Land Use to allow the use that is existing on the owner's property. Therefore, it is consistent with the City's Comprehensive Plan.
 - Staff response: Staff has no objection.
- b. Is in conflict with any provisions of the LDC;
 - Applicant's response: This request will not create any conflicts with any provisions of the City's LDC. No variances or waivers are needed to allow the planned use of the property.
 - Staff response: Staff has no objection.
- c. Addresses a demonstrated community need;
 - Applicant's response: The proposed use of the property is an expansion of the existing use and will include religious, educational, recreational and community activities.
 - Staff response: Staff has no objection.
- d. Is required by changed conditions;
 - Applicant's response: The existing zoning and land use of the original property was previously changed to allow those uses. The property included in the application requires the same changes.
 - Staff response: Staff has no objection.
- e. Is compatible with existing and proposed uses surrounding the subject land, and is the appropriate zoning district for the land;
 - Applicant's response: The change would be more compatible with the existing use of the parent property than the present zoning and land use classifications. It is also compatible with the uses adjacent and nearby.
 - Staff response: Staff has no objection.
- f. Would result in a logical and orderly development pattern;
 - Applicant's response: This is an expansion of the present use of the parent property.
 - Staff response: Staff has no objection.
- g. Would not result in significant adverse impacts on the natural environment—including, but not limited to, water, air, noise, stormwater management, wildlife, vegetation, wetlands, and the natural functioning of the environment; and
 - Applicant's response: The proposed use of the property is an expansion of the present use of the parent property. This use has very low impacts on the natural environment and is more compatible to the natural environment than what the current zoning and land use classifications.
 - Staff response: Staff has no objection.
- h. Would result in development that is adequately served by public facilities (e.g., streets, potable water, sewerage, stormwater management, solid waste collection and disposal, schools, parks, police, and fire and emergency medical facilities).
 - Applicant's response: This change will have a minimal impact to the current availability of public facilities. The use will have low impacts to traffic, utilities, stormwater and solid waste. The use will include on-site schools and parks.
 - Staff response: Staff has no objection.

ORANGE COUNTY NOTIFICATION:

The JPA (Joint Planning Agreement) requires the City to notify the County 30 days before any public hearing or advisory board. The City notified Orange County on May 31, 2024.

PUBLIC HEARING SCHEDULE:

July 9, 2024 – Planning Commission (5:00 P.M.)

August 7, 2024 – City Council (1:30 P.M.), First Reading

September 4, 2024 – City Council (7:00 P.M.), Second Reading and Adoption

DULY ADVERTISED:

June 28, 2024 – Apopka Chief

August 23, 2024 - Apopka Chief

June 18, 2024 – Mailed notices to adjacent property owners
June 19, 2024 – Posters placed on property

FUNDING SOURCE:

N/A

RECOMMENDED MOTION:

Development Review Committee (DRC):

Recommends approval of the Change of Zoning from C-C (Community Commercial) and RSF-1B (Residential Single-Family-Large Lot) to O (Office), finding the proposed change consistent with the Comprehensive Plan and Land Development Code, and compatible with the character of the surrounding areas, based on the findings and facts presented in the staff report and exhibits.

Planning Commission:

As its meeting on July 9, 2024, the Planning Commission found the proposed Change of Zoning from C-C (Community Commercial) and RSF-1B (Residential Single-Family-Large Lot) to O (Office), consistent with the Comprehensive Plan and Land Development Code, and compatible with the character of the surrounding areas, and unanimously recommended approval of the proposed Change of Zoning, based on the findings and facts presented in the staff report and exhibits.

City Council:

At the August 7, 2024, meeting, the City Council unanimously accepted the first reading of Ordinance No. 3065 and held it over for second reading and adoption.

Recommended Motion – City Council:

Adopt Ordinance No. 3065.

Note: This item is considered quasi-judicial. The staff report and its findings are to be incorporated into and made a part of the minutes of this meeting.

ATTACHMENTS:

1. Ordinance Number 3065
2. Ads
3. Ads (2nd Reading)
4. Maps

- 1
- 2
- 3
- 4
- 5
- 6
- 7
- 8
- 9
- 10
- 11
- 12
- 13
- 14
- 15
- 16
- 17
- 18
- 19
- 20
- 21
- 22
- 23
- 24
- 25
- 26
- 27
- 28
- 29
- 30
- 31
- 32
- 33
- 34
- 35
- 36
- 37
- 38
- 39
- 40
- 41
- 42
- 43
- 44
- 45
- 46
- 47
- 48

AN ORDINANCE OF THE CITY OF APOPKA, FLORIDA, CHANGING THE ZONING FROM C-C (COMMUNITY COMMERCIAL) AND RSF-1B (RESIDENTIAL SINGLE-FAMILY-LARGE LOT) TO O (OFFICE), FOR CERTAIN REAL PROPERTY GENERALLY LOCATED AT 996 S. ORANGE BLOSSOM TRAIL AND 1000 S. ORANGE BLOSSOM TRAIL; OWNED BY TRINITY BAPTIST CHURCH OF APOPKA, INC. COMPRISING 6.99 ACRES, MORE OR LESS; PROVIDING FOR SEVERABILITY, CONFLICTS, AND AN EFFECTIVE DATE.

WHEREAS, to manage the growth, the City of Apopka, Florida, finds it in the best interest of the public health, safety and welfare of its citizens to establish zoning classifications within the City; and

WHEREAS, Thomas Skelton has requested a change in zoning on said property as identified in Section I of this ordinance; and

WHEREAS, the proposed O (Office) District zoning has been found to be consistent with the City of Apopka Comprehensive Plan, and the City of Apopka Land Development Code.

NOW THEREFORE, BE IT ORDAINED, by the City Council of the City of Apopka, Florida, as follows:

Section I. That the zoning classification of the property described in Exhibit A, being situated in the City of Apopka, Florida, is hereby O (Office) District, as defined in the Apopka Land Development Code, and with the following provision:

Section II. That the zoning classification is consistent with the Comprehensive Plan of the City of Apopka, Florida. The applicant shall obtain all approvals as required, if any, per the Orange County Charter and the Amended Interlocal Agreement for Public School Facility Planning and Implementation of Concurrency.

Section III. That the Community Development Director, or the Director's designee, is hereby authorized to amend, alter, and implement the official zoning maps of the City of Apopka, Florida, to include said designation.

Section IV. That if any section or portion of a section or subsection of this Ordinance proves to be invalid, unlawful, or unconstitutional, it shall not be held to invalidate or impair the validity, force or effect of any other section or portion of section or subsection or part of this ordinance.

Section V. That all ordinances or parts of ordinances in conflict herewith are hereby repealed.

Section VI. That this Ordinance shall take effect upon the date of adoption.

ORDINANCE NO. 3065

PAGE 2

49
50
51
52
53

ADOPTED at a regular meeting of the City Council of the City of Apopka, Florida, this
____ day of _____, 2024.

READ FIRST TIME: August 7, 2024

READ SECOND TIME AND
ADOPTED: September 4, 2024

ATTEST:

Susan Bone, City Clerk

Bryan Nelson, Mayor


Approved as to form and legal sufficiency:

Clifford B. Shepard, City Attorney

DULY ADVERTISED FOR PUBLIC HEARING: June 28, 2024, August 23, 2024

EXHIBIT "A"

Parcel Identification Number(s): 14-21-28-0000-00-054, 14-21-28-0000-00-044,
14-21-28-0000-00-116

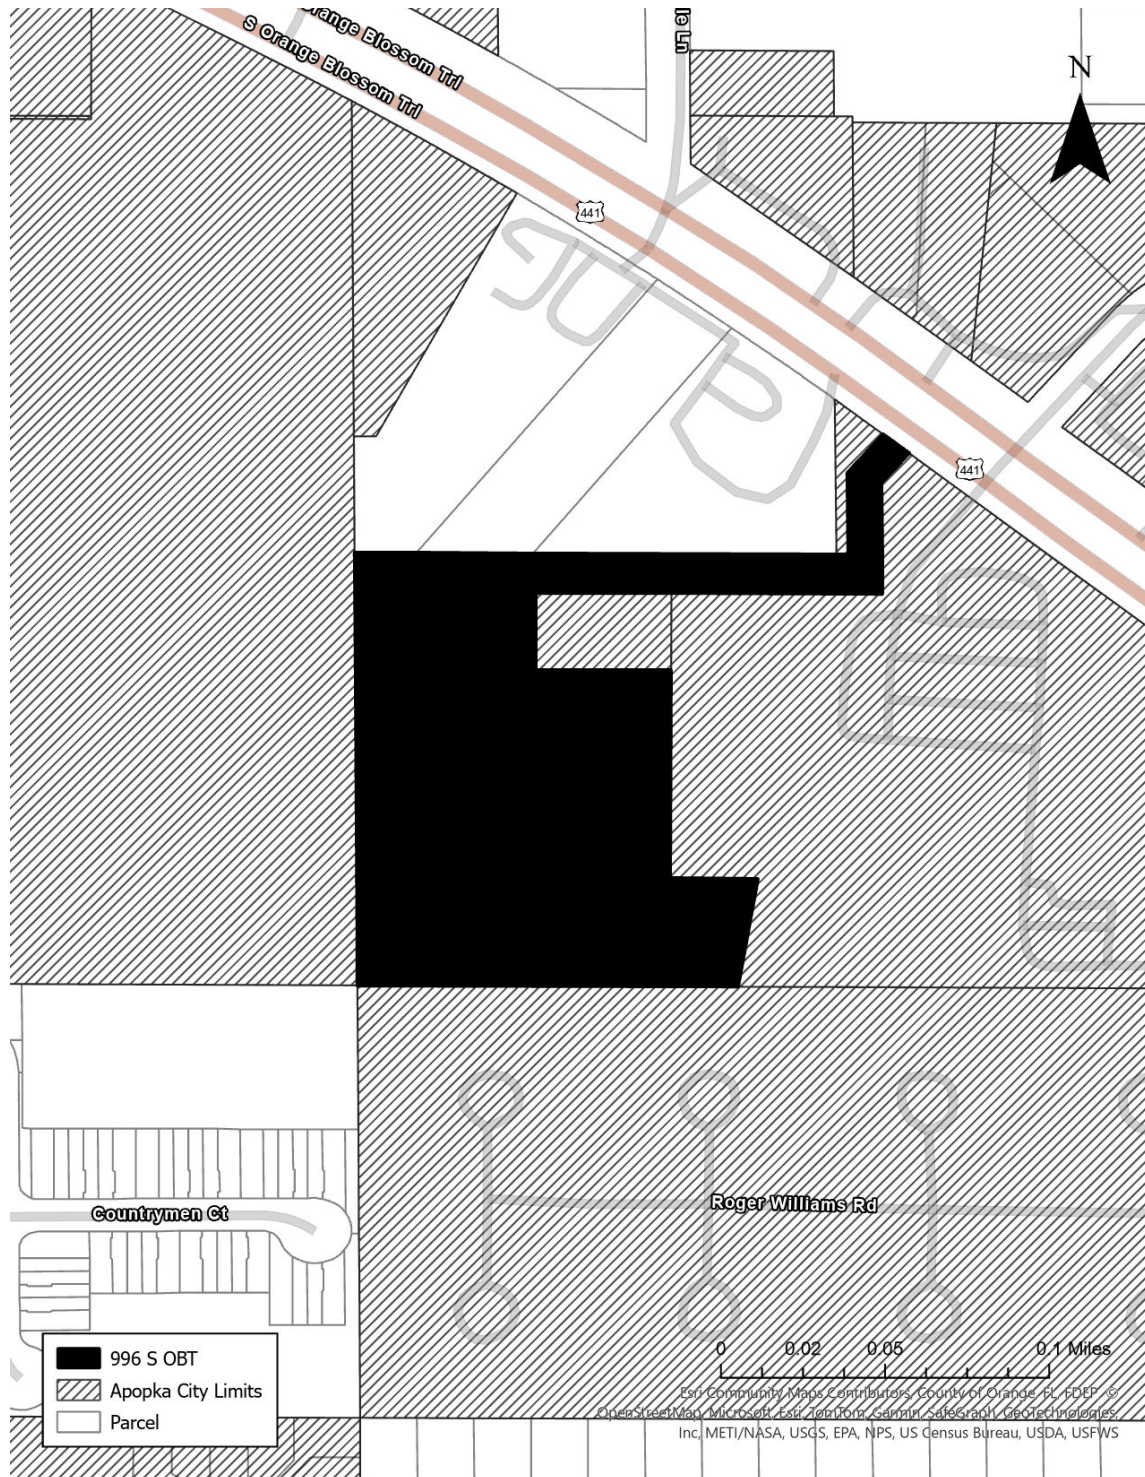

Police Beat

If a law enforcement agency charges you with a crime and this paper reports that information, please notify us within 90 days if the charge is dropped, or if you are found not guilty by the court. After verifying the information, we will be happy to publish it. Please send notification to *The Apopka Chief*, P.O. Box 880, Apopka, 32704-0880.

In the period from June 16-22, the Apopka Police Department received 1,717 calls for service, responded to 40 crashes, issued 30 citations, and made 18 arrests. Juveniles were charged with battery-touch or strike; burglary -unoccupied conveyance unarmed; larceny-grand theft \$10,000 less than \$20,000; damage property-criminal mischief \$200 and under; larceny-other theft; resist officer-obstruct without violence.

The following adults were arrested and charged:
Michael Justin Aldridge, 33, 344 Winding Cove Ave., Apopka, resist officer-obstruct without violence.
Nikyta Amber Barber, 36, confidential, Apopka, battery-touch or strike.
Master Muhammad Na'im Bilal, 70, 3512 Marsell Rd., Zellwood, drugs-possession with intent to sell/manu-

facture/deliver controlled substance (methamphetamine); drugs-possession with intent to sell/manufacture/deliver controlled substance (cocaine); drug equipment-possession use, possible manufacturer paraphernalia to transport drugs.
Diane Ann Bledsoe, 51, 45 E. 13th St., Apopka, other agency warrant.
Sakeinah Alisha Burgess, 33, transient, Apopka, drugs-possession of controlled substance without prescription.
Edelmiro Castillo, 47, confidential, Apopka, aggravated battery on pregnant victim; battery-commit domestic battery by strangulation.
Aric Barnard Cooksey, 47, 1843 Daffodil Ave., Apopka, out-of-county warrant (X2).
Adrian Delgado-Reyes, 27, 1737 Palmerston Cir., Ocoee, drug equipment-possession drug paraphernalia advertise; drugs-possession of controlled substance without prescription.
Jerry Eugene Fraley, 52, 4027 Lenox Blvd., Orlando, other agency warrant.
Norman Gregory Gable, 62, 128 Shorthorn Dr., Apopka, municipal ordinance violation
Alexander Paul Goodrum, 31, confidential, Apopka,

battery-touch or strike (domestic violence).
Joseph Ettiene Guillite, 42, confidential, Apopka, battery-touch or strike.
Felix Lisboa, 51, PO Box 164126, Altamonte Springs, battery-touch or strike.
Herbert Leegregory Neal, 43, 402 Campus View Dr., Orlando, resist officer-obstruct without violence; moving traffic violation-driving while license suspended, revocation equivalent status.
Cyd Chetram Paul, 67, confidential, Apopka, battery-touch or strike.
Jaime Alejandro Rivera-Hernandez, 26, 2313 Rock Springs Rd., Apopka, other agency warrant (X3); cocaine-possession of cocaine; drugs-possession of controlled substance without prescription.
Jay Andrew Rodriguez-Garcia, 20, 208 E. 11th St., Apopka, damage property-criminal mischief \$1,000 or more; larceny-grand theft \$5,000 less than \$10,000; burglary-unoccupied structure unarmed.
Tabbitha Lynn Sanders, 40, 3160 Council Oak Way #108, Apopka, battery on law enforcement officer; resist officer with violence.


Hebb & Kraine catch five bass weighing in at 23.05 pounds

Hello Folks,
We are still gettin' a few drops here and there, so I'm very thankful we are gettin' some rain. I hope you had a great weekend and hopefully you got a chance to do some fishin'.
Kyle at Bitter's Bait & Tackle reports that the bluegill and shellcracker season has completed. Folks took advantage of last week's full moon to get in on the last of the bluegills. I'm sure there may be a few stragglers around,

but most of the panfish are through beddin' for this year.
The bass fishin' on the Harris Chain hasn't been too bad lately. The X-treme Bass Series held a tournament on the chain last weekend and the team of Kim Hebb and John Kraine brought 5 bass to the scales that weighed in at 23.05 pounds. They also had a big bass in their sack that weighed in at 8.50 pounds. The team of Eric Krause and James Kend-

rick had the biggest bass that weighed 8.51 pounds. Can you imagine losin' the big bass pot by .01 tenth of an ounce? The big bass pot was worth \$240 dollars.
Kyle also reports that the bass fishin' on the Maitland Chain has been pretty good. Folks are fishin' the chain early mornin' or late evenin'. Most of the bass are bein' caught around the submerged hydrilla and eel-grass beds. You can rip a lipless crank-bait through the grass for some good re-

sults, or fish plastic worms in the grass as well.
The Butler Chain has been good for catchin' keeper-size bass. You can also catch some schoolers when they come up around the boat. Try usin' a noisy top-water bait or a chatter-bait when they come up. With these hot days, you may need to fish a little deeper around the submerged pepper grass beds. The grass provides some shade for the bass and the water is a little cooler. It's that time of year when you need to slow down your retrieve, especially if you are fishin' plastic worms or slow-sinkin' Senko type baits. The bass need time to make up their mind if they are goin' to bite, or

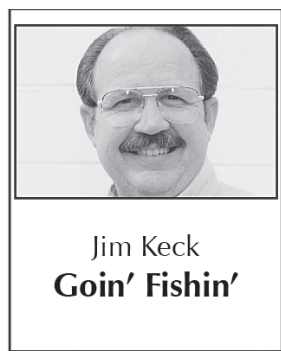

Jim Keck
Goin' Fishin'

Lake Toho has been pretty good even after the spray-in' they did last week. Like I mentioned last week, I hope they didn't kill all the grass on the South end of the lake. They have been gettin' some rain down on Toho but they are lettin' water out to go south through the locks. The water is still low on Toho, so don't get your boat bot-tomed out, or you might have to get out and push it off the bottom.
Well folks, that's it for this week.
I hope you have a great week, and I'll see ya on the water real soon.
Tip of the week: Early or late
Save a few and good luck!

not.
My fishin' buddy Rick is probably the best at this as anyone. Rick picks a spot, and casts to it. Then he lets his worm just lay there until he moves it, or a bass picks it up and starts to swim off with his worm. Back in the day, we called it "Dead Stickin'."
Kyle also reports that the bass fishin' on West

Forwards: Angervil has the same goals as the rest of the seniors

Continued from page 1B

most important qualities in a leader are patience and the ability to be calm in any situation.

Angervil and all of the other seniors really have the same goal as a team – make it to Lakeland and be in the fight for the FHSAA State Championship. But each one of them has separate personal goals for the next few months.

"Our team goal is to make it to Lakeland and have a great record. My personal goal is to get my name and Apopka's name out there and bring excitement to Apopka," said Angervil.

Right now, Angervil is focused on improving his conditioning and his athleticism as he says those are the parts of his game that are lacking but he's also focused on his finesse and finishing at the rim. I also asked him if he prefers to shoot from the field or finish at the rim to which he gave a funny response that coach Scott Williams probably doesn't want to hear.

"Finish at the rim... Nah I mean honestly; I want to shoot the ball. I just want to shoot the ball," Angervil said while he and Jeremiah Johnson laughed.

He then told me his go-to move to get a bucket right now is a hop-step to the other side of where his opponent's feet are facing.

On defense, Angervil is always and only thinking about staying between his man and the basket but he still needs to work on his discipline in the paint. This ties into what Angervil said is the best advice he's gotten about basketball which is to be patient.

"The game becomes easier when you slow it down for yourself."

Angervil says he sees his role as the leader and the energy guy. He said as a senior that he wants to be a leader on and off the court.

We took a second to talk about last season's highs and lows where he and a lot of his teammates shared the same sentiments. He said the high was making it to playoffs through the adversity the team faced last year with their less-than-spectacular record. But the lows were losing games that he and the team feel like they shouldn't have lost.

I asked him why he thinks the team lost those games last year and he said that the team didn't care enough but that that was going to change this year.

"We just didn't care enough. This year we want to care more and leave everything on the court every game. Last year we left stuff on the court that we should've never left."

Angervil said he's learned a lot over his years on the team and that he will bring that with him as a leader.

"I learned to always stay calm no matter that situation and to never give up until the clock hits zero."

One of my last questions was a fun one to see what kind of players each of the seniors was. It was, "What is more important, defense or offense?" Angervil laughing again said offense is more important than defense.

Before our interview was over Angervil had one last thing to say about his game. It was that he likes to be flashy and exciting with his play.

"I hate a boring play style. I would rather do something flashy than sit there and do box drills. I could score 10 and I still

wouldn't be happy playing like that. "

So, if you come out to watch the boys play look for number 4 trying to do something flashy and then look for coach Williams, who will probably have a hand over his face.

Larson Taylor: #5 Forward

Taylor told me he started playing ball when he was in sixth grade and stuck with it because it came to him easily.

"Uhhh... I don't know. It really just came to me. I just tried out one year and I made it – so I kept going."

Taylor told me he has really come into his own this summer because of constantly working with and being around all of his teammates.

"Summer has really helped us come together as a team for the upcoming season. It's been great to build that chemistry between us by being around each other more," Taylor said.

I asked how he felt about his new role on the team as a leader and not just a player and Taylor was a bit hesitant but ready for the challenge and the opportunity.

"I mean I don't know. It does feel kind of different. There's a lot of responsibility that comes with it and you have to really be on the same page because this is us, it's our time. We got to be on point because our teammates follow our lead."

Larson told me the most important qualities in a leader are a voice that others will listen to and respect, but most of all their actions on and off the court.

When talking about personal and team goals,


See **FORWARDS** Page 3B

CITY OF APOPKA PUBLIC HEARING NOTICE FUTURE LAND USE AMENDMENT AND CHANGE OF ZONING

NOTICE is hereby given pursuant to Secs. 163.3184 and 166.041(3)(a), Florida Statutes and the Apopka Code of Ordinances, Part III, Land Development Code, Article II, Section 2.4.7.B, that **Thomas Skelton** has made application relating to the following described property.

ORDINANCE NO. 3064
AN ORDINANCE OF THE CITY OF APOPKA, FLORIDA, CHANGING THE FUTURE LAND USE FROM RESIDENTIAL MEDIUM AND COMMERCIAL TO INSTITUTIONAL/PUBLIC USE, FOR CERTAIN REAL PROPERTIES LOCATED 996 S ORANGE BLOSSOM TRAIL AND 1000 S ORANGE BLOSSOM TRAIL; OWNED BY TRINITY BAPTIST CHURCH OF APOPKA, INC COMPRISING 6.99 ACRES, MORE OR LESS; PROVIDING FOR SEVERABILITY, CONFLICTS, AND AN EFFECTIVE DATE.

and
ORDINANCE NO. 3065
AN ORDINANCE OF THE CITY OF APOPKA, FLORIDA, CHANGING THE ZONING FROM RSF-1B (RESIDENTIAL SINGLE-FAMILY-LARGE LOT) AND C-C (COMMUNITY COMMERCIAL) TO O (OFFICE), FOR CERTAIN REAL PROPERTIES LOCATED 996 S ORANGE BLOSSOM TRAIL AND 1000 S ORANGE BLOSSOM TRAIL; OWNED BY TRINITY BAPTIST CHURCH OF APOPKA, INC COMPRISING 6.99 ACRES, MORE OR LESS; PROVIDING FOR SEVERABILITY, CONFLICTS, AND AN EFFECTIVE DATE.

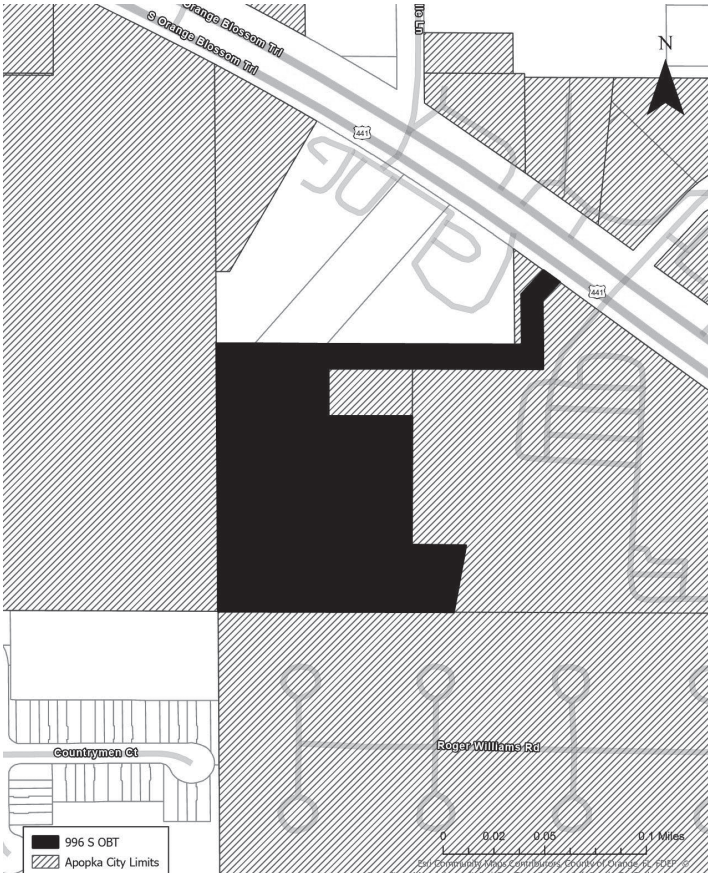

Parcel Identification Number(s): 14-21-28-0000-00-044, 14-21-28-0000-00-054, 14-21-28-0000-00-116
Contains: 6.99 +/- Acres

Notice is given that the **City of Apopka Planning Commission** will hold a public hearing at its regularly scheduled meeting in the City Council Chambers of the Apopka City Hall, 120 E. Main Street, Apopka, Florida on **Tuesday, July 9, 2024 beginning at 5:00 P.M.**, or as soon thereafter as possible.

FURTHER NOTICE is given that a public hearing for **Ordinance Number 3064 and 3065** will be held by the **City of Apopka City Council** at its regularly scheduled meeting in the City Council Chambers of the Apopka City Hall, 120 E. Main Street, Apopka, Florida on **Wednesday, August 7, 2024 beginning at 1:30 P.M.**

Affected parties and the public may appear at the above listed hearings to speak. The proposed Rezoning Application can be inspected at the Apopka Community Development Department located at Apopka City Hall on weekdays between the hours of 8:00 a.m. and 4:30 p.m. City Hall address shown below. Please be advised that, under State law, if you decide to appeal a decision made with respect to this matter, you will need a record of the proceedings and may need to ensure that a verbatim record is made, which record includes the testimony and evidence upon which the appeal is to be based. In accordance with the Americans with Disabilities Act (ADA), persons with disabilities needing assistance to participate in any of these proceedings should contact the City Clerk's Office at 120 East Main Street, Apopka FL 32703, Telephone: 407-703-1704, no less than 48 hours prior to the proceeding.

Apopka City Council
Apopka Planning Commission
Community Development Department

Need to send or receive a FAX?

Use our fax:
407-889-4121*
*There is a small fee for this service.

Apopka Office Supply
400 N. Park Ave.,
Apopka, FL 32712

AOS

407-889-4455

Don't trash; recycle campaign signs

With the primary election now over, Orange County encourages residents to recycle campaign signs instead of throwing them in the trash.

In partnership with the City of Winter Park, the City of Orlando and the League of Women Voters, Orange County will collect campaign signs so they can be used as a cleaner energy source.

"The intent is to not send these single use signs off to the landfill," said Aimee Krivan, Pollution Prevention Program Coordinator with the County's Environmental Protection Division. "We have found a way

for these signs to have a second life."

The signs are sent to NuCycle where they are converted into Enviro-Fuelcubes® used by the cement and electrical power industries to replace coal. In 2022, the program's first year, it diverted 11,140 pounds in campaign signs from the landfill.

Wood and metal frames must be removed from signs before donating. Donations can be made from August 21 through September 1 at the following locations: Broadway United Methodist Church, 406 E. Amelia St., Orlando, FL 32803; First

Unitarian Church, 1901 E. Robinson St., Orlando, FL 32803; Solid Waste Management, 1028 Woods Avenue, Orlando, FL 32805; Porter Transfer Station, 1326 Good Homes Rd., Orlando, FL 32818; Cady Way Pool, 2529 Cady Way, Winter Park, FL 32792; Mead Botanical Garden, 1310 S. Denning Dr., Winter Park, FL 32789; Winter Park Fire Department - Station 64, 1439 Howell Branch Rd, Winter Park, FL 32789.

For more information about Orange County Government's sustainability and resilience efforts, visit ocfl.net/sustainability.

CITY OF APOPKA PUBLIC HEARING NOTICE FUTURE LAND USE AMENDMENT AND CHANGE OF ZONING

NOTICE is hereby given pursuant to Secs. 163.3184 and 166.041(3)(a), Florida Statutes and the Apopka Code of Ordinances, Part III, Land Development Code, Article II, Section 2.4.7.B, that **Jose Chaves** has made application relating to the following described property.


ORDINANCE NO. 3052

AN ORDINANCE OF THE CITY OF APOPKA, FLORIDA, CHANGING THE FUTURE LAND USE FROM "COUNTY" RURAL TO RVLS (RESIDENTIAL VERY LOW SUBURBAN), FOR CERTAIN REAL PROPERTY LOCATED 1400 W KELLY PARK ROAD; OWNED BY MICHAEL GENTLES COMPRISING 5.06 ACRES, MORE OR LESS; PROVIDING FOR SEVERABILITY, CONFLICTS, AND AN EFFECTIVE DATE.

and

ORDINANCE NO. 3053

AN ORDINANCE OF THE CITY OF APOPKA, FLORIDA, CHANGING THE ZONING FROM T (TRANSITION) TO RSF-1A (RESIDENTIAL SINGLE-FAMILY ESTATE), FOR CERTAIN REAL PROPERTY LOCATED 1400 W KELLY PARK ROAD; OWNED BY MICHAEL GENTLES COMPRISING 5.06 ACRES, MORE OR LESS; PROVIDING FOR SEVERABILITY, CONFLICTS, AND AN EFFECTIVE DATE.

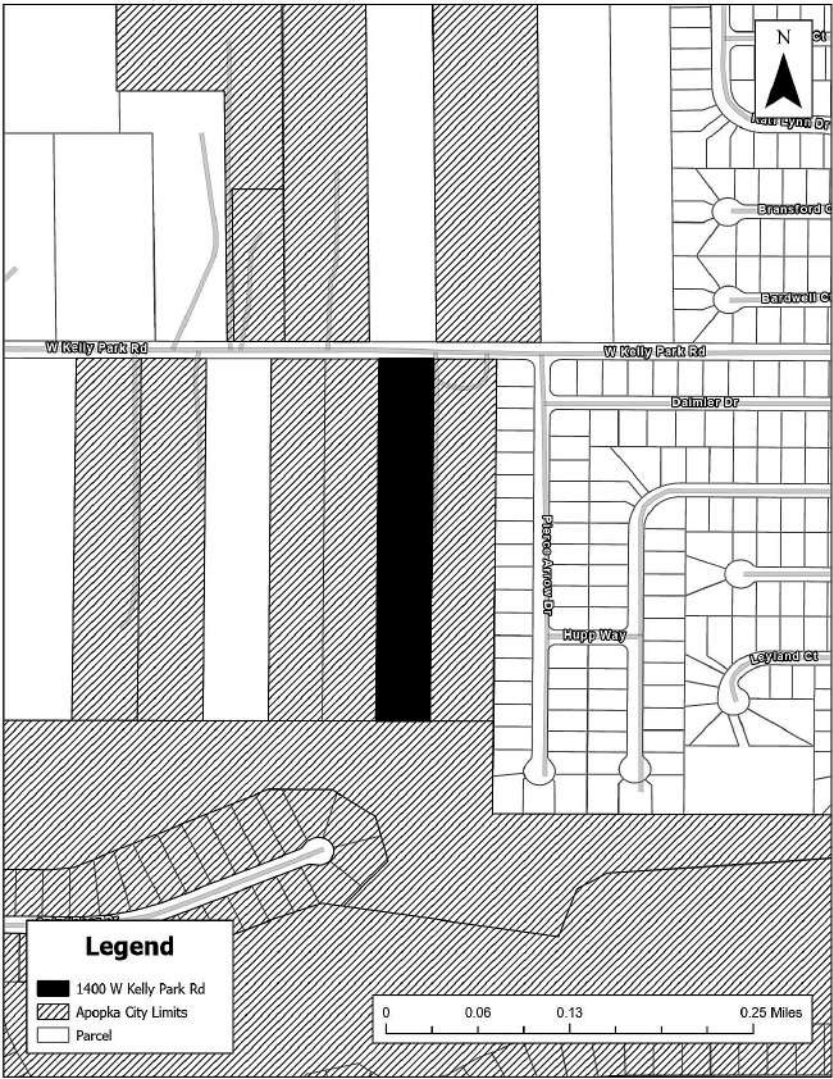

Parcel Identification Number(s): 17-20-28-0000-00-008
Contains: 5.06 +/- Acres

Notice is given that a public hearing for **Ordinance Number 3052 and 3053** will be held by the **City of Apopka City Council** at its regularly scheduled meeting in the City Council Chambers of the Apopka City Hall, 120 E. Main Street, Apopka, Florida on **Wednesday, September 4, 2024 beginning at 1:30 P.M.**

Affected parties and the public may appear at the above listed hearings to speak. The proposed Rezoning Application can be inspected at the Apopka Community Development Department located at Apopka City Hall on weekdays between the hours of 8:00 a.m. and 4:30 p.m. City Hall address shown below. Please be advised that, under State law, if you decide to appeal a decision made with respect to this matter, you will need a record of the proceedings and may need to ensure that a verbatim record is made, which record includes the testimony and evidence upon which the appeal is to be based. In accordance with the Americans with Disabilities Act (ADA), persons with disabilities needing assistance to participate in any of these proceedings should contact the City Clerk's Office at 120 East Main Street, Apopka FL 32703, Telephone: 407-703-1704, no less than 48 hours prior to the proceeding.

Apopka City Council
Apopka Planning Commission
Community Development Department

August 23, 2024

Publish: The Apopka Chief

177278

Moore: Suburban sprawl is real

Continued from page 2A

tures. We are doing what we can in Lockhart and waiting for Vision 2050 to pass and funding to come to improve Edgewater Drive.

The Pine Hills section of District 2 was developed during the suburban sprawl and automobile era. A vibrant, dense downtown does not exist. Most of the workers must travel too far to job markets. Richard Florida talks about the younger generation wanting to ditch the cars and big houses and reside in more creative communities. On a positive note, the Lynx Superstop is being rebuilt, the Pine Hills Trail expanded, downtown design features added, and my People of Clarcona-Ocoee group is painting a mural with artist

Delia Miller this Saturday at the Rebel Gas Station at the corner of Pine Hills and Clarcona-Ocoee roads. We are working towards a better Pine Hills.

As for Apopka, I hear many residents angry with the suburban sprawl and lack of infrastructure. It is unfortunate that big box stores, large scale farming in Central and South America, and the buy-out of Lake Apopka farms drastically changed the farming economics. Yet, Florida says this is the opportunity for a great reset. Apopka can become much more than a bedroom community for Orlando. Richard Florida has many ideas and methodologies to make this possible. I hope you read one of his books.

We are all part of a large mega-economy of

Central Florida. The possibilities for success economically and preserving our environmental treasures are endless. We can offer a much better way of life while contributing meaningfully to the productivity and prosperity of the economy. Florida mentions the reset from 2010 as our opportunity for higher education "sparking" the creation of the modern research-intensive university. Ah, we could benefit from thinking this through.

Yet too many times we sit back and let all the innovation locate in East Orange County, or the new chip industry and unmanned vehicles locate in Osceola County. We must do more than simply fill up large warehouses along Lake Apopka. We must innovate.

Byrd: More benefits are now offered

Continued from page 2A

tial incentives of \$10,800 and most recently, we worked with their union to secure an additional \$8,000 annual bonus paid quarterly for the next two years.

It's this last new \$16,000/two-year bonus that seems to be making an impact.

The district holds job fairs just about every two weeks but even with all of this, the applicants just haven't shown up. In the past, we were lucky to have five or six applicants attend the fairs.

Yet, this past Monday, at the district's most recent transportation fair, 140 applicants showed up after all the news coverage the previous week about the shortage and the new bonus system.

I remain hopeful that all these strategies will make a difference but it is going to take time and we will have to keep being creative to make up for the lack of funding we have available, which is always the bottom line concern. I tell you all of this because I ask for grace and creativity. Grace with the delays as many of our drivers have to do double pickups to each school because of the shortage. This causes considerable delays and extra early pickups.

Creativity in helping us where you can will be appreciated. If you can drive your child to school, please do. This allows the valuable seats to be used for children who have no other way to get to school. Work with neighbors and friends to create carpools

or create group walking or biking clubs. Work with your school's PTA to help organize neighborhood carpools.

I know this is incredibly frustrating and burdensome on families, students and staff. It's frustrating for me as well because I want nothing more than to ensure kids can get to school quickly and on time without issue so they can learn and be successful.

I will continue to work with district staff to look for solutions and I will also continue to reach out to our state legislators advocating for proper funding so we can compete for drivers. I encourage you to do the same.

Most of all, get the word out that we are hiring and encourage people you know to join our team.

Hayden: Groundwork has been laid

Continued from page 2A

or competition increases your desire to excel? Our education system has its sight: set on *dumbing down America*. If you don't believe that, ask your daughter, or son anything you remember from your 6th or 7th grade classes pertaining to history, American or World.

When my mom took me into town to shop for the month, we used to go to A&P, and after checking out three or four baskets full, she would tear off the bottom of the receipt (the total cost), hand it to me and ask me to total it, in my head.

I thought that was cruel and unusual punishment, but Mom would laugh and make a game out of it, and before long I became proficient in using my head as something more than a hat rack. To my shame, I do not incorporate those kinds

of learning exercises into teaching my kids. When we depend on our education system and do not take part, we throw our children to the wolves of the world. They are more than willing to teach *their way* of dealing with the world's ills, and it is absolutely demented.

The groundwork for our children to be radicalized has been laid. Our colleges are full of Socialists, Communists, and Globalists that have been taught by those same people that were students in the 70s and 80s.

Do you remember? It was a time of "me-ism's." Everything had to do with "me first." We started using words like self-awareness, self-esteem, self-assertion, self-denial, self-love, and self-care, and no one could tell them that it was a lonely, lonely world when you are the only one there. Those same people

are teaching in our colleges now.

The school attitude of most students now is, let me get by, by the skin of my teeth, and I will be *free!* When the goal is getting through, rather than getting educated to better the world, we are in trouble.

Those out to destroy America and our sovereignty are not sitting around talking, they are actively taking part in everything as planned by George Soros, the Open Society Foundation, the Globalists, and this administration.

What is amazing to me is, we have men and women willing to cross the ocean to fight and die for the freedoms we hold dear, and then there are those who will not cross the street to vote!

It is your turn to show the world. GET UP, OUT and VOTE!!

ALL ABOUT APOPKA

The Apopka Chief

Established 1923
(USPS 545-440)

The Apopka Chief is published every Friday and entered as Periodicals, postage paid at Apopka Post Office, under the Act of Congress of March 3, 1879. The Apopka Chief newspaper is published by Foliage Enterprises, Inc., every Friday at 400 North Park Avenue, Apopka, Fla., 32712-3417. An annual subscription is \$25 in Orange County and \$30 outside Orange County. Phone 407-886-2777. Postmaster: Send address changes to The Apopka Chief, P.O. Box 880, Apopka, Fla., 32704-0880.

The Apopka Chief is a consistent award-winning community weekly newspaper and a member of the Florida Press Association. The newspaper won the group's award as its best newspaper in 1982, 1987, and 1988, the only three-time winner. Letters to the editor are welcome, but must be signed and include a daytime telephone number, address, or email address for verification. Management reserves the right to edit letters.

www.theapokkachief.com, news@theapokkachief.com



City of Apopka Telephone Numbers

City Hall	407-703-1700
Mayor's Office	407-703-1701
City Administrator	407-703-1649
City Clerk	407-703-1704
Community Devel.	407-703-1712
Code Enforcement	407-703-1738
Finance Dept.	407-703-1725
Fire (non-emerg.)	407-703-1756
Parks and Rec. Dept.	407-703-1741
Police Chief	407-703-1769
Police (non-emerg.)	407-703-1771
Job Line	407-703-1743
Solid Waste Collect.	407-703-1731
Street Maintenance	407-703-1731
Utility Billing	407-703-1727
Medical, fire emergency	911
The city of Apopka was chartered in 1882. It is located at 28°30 north latitude and is 150 feet above sea level. Its population is about 48,000 and its total area is more than 30 sq. mi. www.apopka.net	

Orange County Telephone Numbers

Animal Services	407-836-3111
Auto/Boat Tags	850-617-2000
Building Dept.	407-836-8550
County Mayor	407-836-7370
County Commission	407-836-7350
County Attorney	407-836-7320
Clerk of the Court	407-836-2065
Elections Supervisor	407-836-2070
Fire/Rescue	407-836-3111
Solid Waste	407-836-6601
Garbage Collection	407-703-1731
Health Dept.	407-836-2600
Hunting/Fishing Lic	888-347-4356
Parks and Rec. Dept.	407-836-6200
Property Appraiser	407-836-5044
Sheriff Administrative	407-254-7000
Non-Emerg. Complaint	407-836-4357
Utilities	407-836-5515
All other departments	407-836-3111
Medical, fire emergency	911
www.orangecountyfl.net	

Other Area Numbers of Note

U.S. Senators	
Rick Scott (Rep.)	202-224-5274
Marco Rubio (Rep.)	407-254-2573
U.S. Representative	
Daniel Webster (Dist. 11)	352-241-9220
State Representatives	
Doug Bankson	407-476-6787
Carolina Amesty (Dist. 45)	unknown
State Senators	
Geraldine Thompson (Dist.11)	407-297-2045
Orange County Commissioner	
Christine Moore	407-836-7350
Orange County Public Schools	
Pupil assignment	407-317-3233
Bus routes	407-317-3800
Superintendent	407-317-3200
School Board	407-317-3200
Miscellaneous	
The Apopka Chief	407-886-2777
Museum of the Apopkans	407-703-1707
Chamber of Commerce	407-886-1441

County: Expansion cost \$5 million, comes from federal funds

Continued from page 1A

Spectrum, Orange County installed underground fiber optic cables, giving residents access to high speed internet.

Demings also announced that through a partnership with the Aeras Foundation, wifi enabled digital devices are available to be loaned to qualified residents. Aeras works with community organizations and has already distributed more than 700 devices to residents.

“Overall, Orange County is addressing needs related to access and affordability. We are working to ensure that no one is left behind. We want to achieve digital equity so that all residents in Orange County can be fully connected,” Demings said.

These projects reflect a cost of over \$5 million. The money is coming from the American Rescue Plan Act of 2021, which designated more than \$25 billion to be invested in affordable high-speed internet and connectivity across the United States.

Among the people Demings recognized for their efforts in seeing the broadband project come to fruition were Simone Bath, Orange County chief innovation and emerging technology officer; and Emily Bonilla, Orange County District 5 commissioner who represents areas including Bithlo/Christmas.

Bonilla explained the firsthand inconvenience of lacking broadband access to her home, so much so that she ensured the county would overcome this problem once she was first elected county commissioner in 2016.

“I am so happy to say that I now have a thousand megabytes per second in my internet,” Bonilla said. “It is just the best. I am now in the future. We finally caught up to technology and it’s just been great. You don’t hear anymore anyone yelling ‘Who’s using the internet?’”

South Apopka is not really rural like District 5, but it’s an underserved area, said District 2 Commissioner Christine Moore, who represents South Apopka. She pointed out that South Apopka first got paved roads when Linda Chapin was Orange County chair.

“We have a lot of new housing coming along and it’s hard to imagine that I had pockets of my district that didn’t have wifi, but think for a moment – you heard a little bit from Commissioner Bonilla – but think about students who had to head up to an area, the coffee shop at McDonald’s, just hunting for wifi. Yet those are the same fam-

ilies that are transportation challenged. They certainly were at a deficit compared to any other,” Moore said.

The broadband project was actually completed ahead of deadline. The state government affairs for Charter Communications took the challenge to get

the project done by March 2025, said Marva Johnson, group vice president, State Government Affairs for Charter Communications.

“This county understood how important making sure that every citizen had access to the same essential services would be.

You made the commitment to make that investment and partner with the public private sector partner to deliver it. So we’re very honored to be your partner in that effort and we’re very excited about this important step in closing a digital divide,” Johnson said.

Residents affected by the completion of this project are directed to visit spectrum.com or call (855) 860-9068 to become a new customer or upgrade their service. In addition to being newly connected, residents may qualify for special pricing.

MAKE IT

mullinax 

SUMMER

SALES EVENT

0% APR

financing

on 1,700

New Fords!

Mach-E, Escape,

Edge, Explorer,

Expedition, F-150

& F-150 Lightning

NO PAYMENT

90

DAYS

NO PAYMENT

Available on the following models: 24MY Escape, 24MY Edge, 24MY Explorer, 24MY Expedition, 24MY F-150, 23/24MY Mach-E, 23/24 F-150 Lightning. Exclude Raptor. Customer can defer first payment up to 90 days. 0% APR financing for 36 mos. at \$27.78 per mo. per \$1,000 financed, regardless of down payment. Offer requires credit approval and financing through Ford Credit. Not all buyers will qualify. Residency restrictions apply. See salesperson for qualifications. Ends 09/03/2024.

1551 E. Semoran Blvd., Apopka, FL • www.MullinaxFordFL.com • 407-972-1678

 **COMPASS HEALTH**

YOUR PLAN. YOUR CHOICE.

LET US GUIDE YOU

- HEALTH
- MEDICARE
- CREMATION
- ACCIDENT
- DENTAL
- LIFE
- CRITICAL ILLNESS

SE HABLA ESPAÑOL

Compass Health Insurance.com

3030 East Semoran Blvd., #184

Apopka, FL 32703 407-758-9487

Next to Gators Dockside (in Colonial Shoppes at Bear Lake)

Your Local Agency for

Florida Blue 



INCREASE THE VALUE OF YOUR HOME

WITH NATURAL GAS AND SAVE MONEY.

At Lake Apopka Natural Gas, we're helping families connect to affordable, reliable, and efficient natural gas, with appliances that pay dividends for years to come. Studies show a home with natural gas has a **6% greater resale** value than an all-electric home.

 **Lake Apopka**

Natural Gas District

www.langd.org 407-656-2734 ext. 307

Send us Your News • Email: news@theapokkachief.com

CITY OF APOPKA PUBLIC HEARING NOTICE FUTURE LAND USE AMENDMENT AND CHANGE OF ZONING

NOTICE is hereby given pursuant to Secs. 163.3184 and 166.041(3)(a), Florida Statutes and the Apopka Code of Ordinances, Part III, Land Development Code, Article II, Section 2.4.7.B, that **Thomas Skelton** has made application relating to the following described property.


ORDINANCE NO. 3064

AN ORDINANCE OF THE CITY OF APOPKA, FLORIDA, CHANGING THE FUTURE LAND USE FROM RESIDENTIAL MEDIUM AND COMMERCIAL TO INSTITUTIONAL/PUBLIC USE, FOR CERTAIN REAL PROPERTIES LOCATED 996 S ORANGE BLOSSOM TRAIL AND 1000 S ORANGE BLOSSOM TRAIL; OWNED BY TRINITY BAPTIST CHURCH OF APOPKA, INC COMPRISING 6.99 ACRES, MORE OR LESS; PROVIDING FOR SEVERABILITY, CONFLICTS, AND AN EFFECTIVE DATE.

and

ORDINANCE NO. 3065

AN ORDINANCE OF THE CITY OF APOPKA, FLORIDA, CHANGING THE ZONING FROM RSF-1B (RESIDENTIAL SINGLE-FAMILY-LARGE LOT) AND C-C (COMMUNITY COMMERCIAL) TO O (OFFICE), FOR CERTAIN REAL PROPERTIES LOCATED 996 S ORANGE BLOSSOM TRAIL AND 1000 S ORANGE BLOSSOM TRAIL; OWNED BY TRINITY BAPTIST CHURCH OF APOPKA, INC COMPRISING 6.99 ACRES, MORE OR LESS; PROVIDING FOR SEVERABILITY, CONFLICTS, AND AN EFFECTIVE DATE.

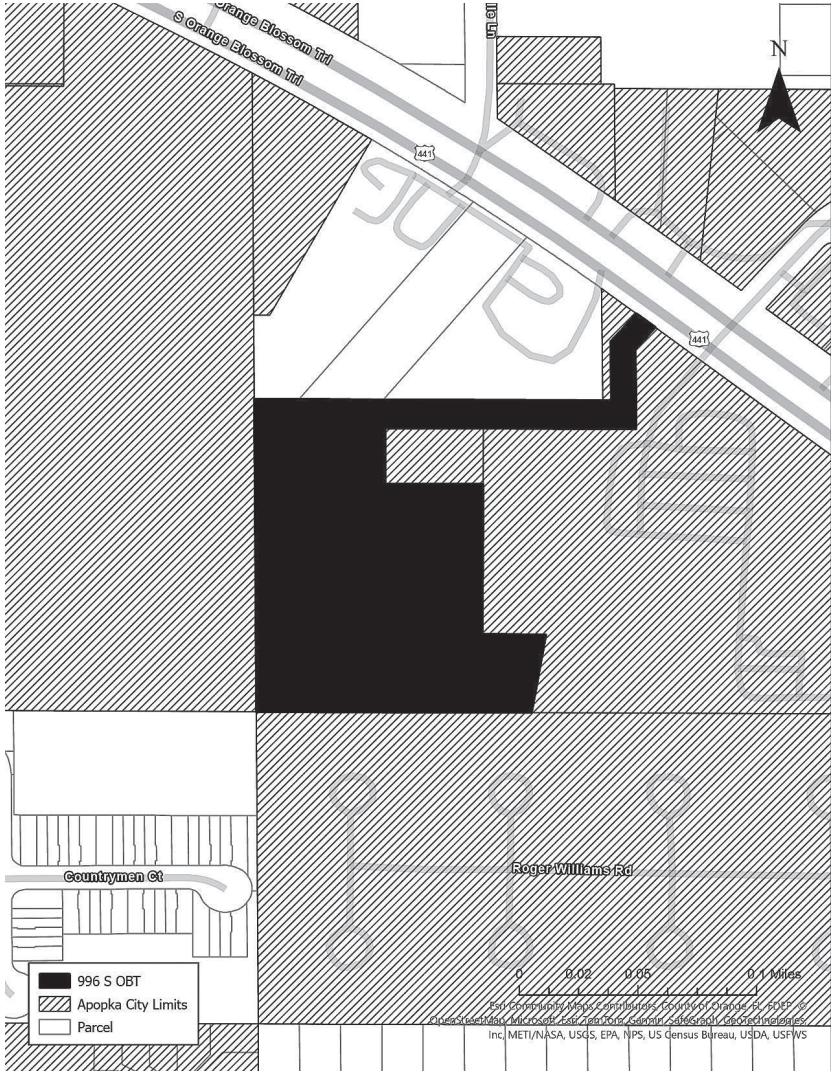

Parcel Identification Number(s): 14-21-28-0000-00-044, 14-21-28-0000-00-054, 14-21-28-0000-00-116
Contains: 6.99 +/- Acres

Notice is given that a public hearing for **Ordinance Number 3064 and 3065** will be held by the **City of Apopka City Council** at its regularly scheduled meeting in the City Council Chambers of the Apopka City Hall, 120 E. Main Street, Apopka, Florida on **Wednesday, September 4, 2024 beginning at 1:30 P.M.**

Affected parties and the public may appear at the above listed hearings to speak. The proposed Rezoning Application can be inspected at the Apopka Community Development Department located at Apopka City Hall on weekdays between the hours of 8:00 a.m. and 4:30 p.m. City Hall address shown below. Please be advised that, under State law, if you decide to appeal a decision made with respect to this matter, you will need a record of the proceedings and may need to ensure that a verbatim record is made, which record includes the testimony and evidence upon which the appeal is to be based. In accordance with the Americans with Disabilities Act (ADA), persons with disabilities needing assistance to participate in any of these proceedings should contact the City Clerk's Office at 120 East Main Street, Apopka FL 32703, Telephone: 407-703-1704, no less than 48 hours prior to the proceeding.

Apopka City Council
Apopka Planning Commission
Community Development Department

August 23, 2024

Publish: The Apopka Chief

177279

AMERICAN RESIDENTIAL

HEATING & COOLING

Unbeatable Savings

on HVAC Services!

Schedule Soon & Save Up to

\$2000 on a New System!

Call today! (877) 709-1777

\$49

Cooling or Heating

System Tune Up

Price valid for one working unit. Excludes oil fired systems. Valid at participating ARS® Network locations. Not valid for third party, new construction, or commercial customers, with any other offers, discounts, or on prior sales. Call service center for details. Coupon required at time of service. Void if copied or transferred and where prohibited. Any other use may constitute fraud. Cash value \$.001. **Offer expires 9/30/2024.**

License numbers available at americanresidential.com/licenses

SAVE UP TO \$2000

on a New Cooling

and Heating System with

our Buy Back Program!

Savings requires purchase and installation of select complete heating and cooling system. Removal and disposal by Company of existing heating and cooling system required. Valid at participating ARS® Network locations. Not valid for third party, new construction, or commercial customers, with any other offers, discounts, or on prior sales. Call service center for details. Coupon required at time of service. Void if copied or transferred and where prohibited. Any other use may constitute fraud. Cash value \$.001. **Offer expires 9/30/2024.**

License numbers available at americanresidential.com/licenses

TRUGREEN

Live life outside.™



Get the most out of your lawn this summer.

Save now with

50% OFF*

Your First Application

SCHEDULE YOUR APPOINTMENT TODAY!

1-855-520-1525

*Special price is for first Lawn service only. Requires purchase of annual plan, for new residential EasyPay, MonthlyPay, or PrePay customers only. Valid at participating TruGreen locations. Availability of services and/or products may vary by geography. Not to be combined with or used in conjunction with any other offer or discount. Additional restrictions may apply. Consumer responsible for all sales tax. *Guarantee applies to annual plan customers only. BBB accredited since 07/01/2012. ©2024 TruGreen Limited Partnership. All rights reserved. In Connecticut, B-0153, B-1380, B-0127, B-0200, B-0151.

FWC issues School Fishing Club Grant to 50 schools

Hello Folks,

I hope everyone had a great weekend and you got a chance to enjoy the Blue Full Moon we had at the first of the week. I walked outside and enjoyed how bright the moon was and how big it seemed. Accordin’ to NASA, the blue moon is closer to the Earth, and so it looks bigger and seems brighter. Anyway, the fishin’ is still slow for most folks.

Kyle at Bitter’s Bait & Tackle reports that not too many folks are gettin’ on the water and goin’ fishin’. The panfish have slowed way down in most of the lakes. I do see some nice stringers of shellcrackers bein’ caught in some of the local lakes in our area. Most of those shellcrackers are bein’ caught on grass-shrimp, and a few are bein’ caught on red-worms.

The bass fishin’ on the Kissimmee Chain has been



Jim Keck
Goin’ Fishin’

pretty good as of late. X-Treme Bass Series held a tournament on the chain last weekend. The team of Andrew Hall and Kyle Brewer grabbed the win at the Lake Toho Division. They weighed in 5 bass that hit the scales at 29.20 pounds. Kyle Brewer caught the biggest bass of the day with a 6.34 pounder. You know what they say an ounce of water makes a difference – how about 1/100th of an ounce of water. Kyle’s big bass was 1/100th of an ounce bigger than the next biggest bass caught that day. Kyle’s bass weighed

in at 6.34 pounds, and the next big bass weighed in at 6.33 pounds. Folks that’s as close as it can be and I’m sure the guy that caught the 2nd biggest bass was heart-broken. I know I would have been.

The bass fishin’ on Johns Lake has been a little slow since FWC sprayed the lake. Last Wednesday night, the team of John Brazell and Mike Bruton won the tournament with 3 bass that hit the scales at 9.80 pounds. John and Mike also had big bass of the tournament which weighed 3.55 pounds.

I also want to mention that the FWC has issued a School Fishing Club Grant to 50 schools for the upcoming school year. Each school was awarded a \$500-grant for this school year. The money will help with the club ex-

See KECK Page 4B

CITY OF APOPKA PUBLIC HEARING NOTICE LARGE-SCALE FUTURE LAND USE AMENDMENT AND CHANGE OF ZONING


NOTICE is hereby given pursuant to Secs. 163.3184 and 166.041(3) (a), Florida Statutes and the Apopka Code of Ordinances, Part III, Land Development Code, Article II, Section 2.4.7.B, that **Applan Engineering, LLC c/o Luke Classon, P.E.** has made application relating to the following described property.

ORDINANCE NO. 3067

AN ORDINANCE OF THE CITY OF APOPKA, FLORIDA, AMENDING THE FUTURE LAND USE ELEMENT OF THE APOPKA COMPREHENSIVE PLAN OF THE CITY OF APOPKA; CHANGING THE FUTURE LAND USE DESIGNATION FROM COUNTY RURAL TO MIXED-USE FOR CERTAIN REAL PROPERTY GENERALLY LOCATED ON THE SOUTHWEST CORNER OF ONDICH ROAD AND EFFIE DRIVE; COMPRISING 54.85 ACRES, MORE OR LESS; OWNED BY PM S-1 REO, LLC; PROVIDING FOR SEVERABILITY, CONFLICTS, AND AN EFFECTIVE DATE.

ORDINANCE NO. 3068

AN ORDINANCE OF THE CITY OF APOPKA, FLORIDA, CHANGING THE ZONING FROM COUNTY A-1 (CITRUS RURAL) DISTRICT TO KPI-MU (KELLY PARK INTERCHANGE – MIXED-USE) DISTRICT, FOR CERTAIN REAL PROPERTY GENERALLY LOCATED ON THE SOUTHWEST CORNER OF ONDICH ROAD AND EFFIE DRIVE; COMPRISING 54.85 ACRES, MORE OR LESS; OWNED BY PM S-1 REO, LLC; PROVIDING FOR SEVERABILITY, CONFLICTS, AND AN EFFECTIVE DATE.

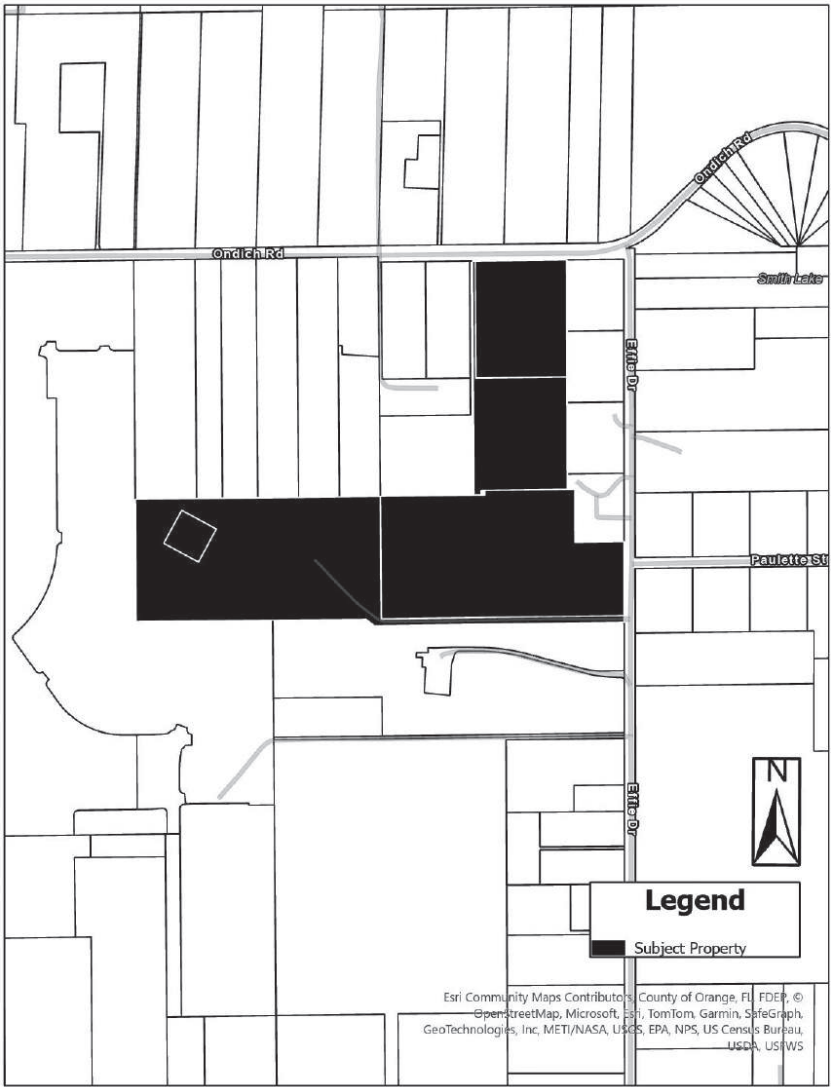

Parcel Identification Number(s): 11-20-27-0000-00-037, 11-20-27-0000-00-069, 12-20-27-0000-00-001, 12-20-27-0000-00-012, 12-20-27-0000-00-046, 12-20-27-0000-00-048
Contains: 54.85 +/- Acres

Notice is given that the **City of Apopka Planning Commission** will hold a public hearing at its regularly scheduled meeting in the City Council Chambers of the Apopka City Hall, 120 E. Main Street, Apopka, Florida on **Tuesday, September 10, 2027 beginning at 5:30 P.M.**, or as soon thereafter as possible.

FURTHER NOTICE is given that a public hearing for Ordinance Numbers 3067 and 3068 will be held by the **City of Apopka City Council** at its regularly scheduled meeting in the City Council Chambers of the Apopka City Hall, 120 E. Main Street, Apopka, Florida on **Wednesday, October 2, 2024 beginning at 1:30 P.M.**

Affected parties and the public may appear at the above listed hearings to speak. The proposed Future Land Use and Rezoning Applications can be inspected at the Apopka Community Development Department located at Apopka City Hall on weekdays between the hours of 8:00 A.M. and 4:30 P.M. City Hall address shown below. Please be advised that, under State law, if you decide to appeal a decision made with respect to this matter, you will need a record of the proceedings and may need to ensure that a verbatim record is made, which record includes the testimony and evidence upon which the appeal is to be based. In accordance with the Americans with Disabilities Act (ADA), persons with disabilities needing assistance to participate in any of these proceedings should contact the City Clerk’s Office at 120 East Main Street, Apopka FL 32703, Telephone: 407-703-1704, no less than 48 hours prior to the proceeding.

Apopka City Council
Apopka Planning Commission
Community Development Department

August 23, 2024

Publish: The Apopka Chief

177288

Police Beat

If a law enforcement agency charges you with a crime and this paper reports that information, please notify us within 90 days if the charge is dropped, or if you are found not guilty by the court. After verifying the information, we will be happy to publish it. Please send notification to The Apopka Chief, P.O. Box 880, Apopka, 32704-0880.

In the period from August 11-17, the Apopka Police Department received 1,567 calls for service, responded to 26 crashes, issued 54 citations, and made 14 arrests. Juveniles were charged with aggravated stalking-follow/harass/cyberstalk credible threat to person; aggravated stalking of child under 16 years of age; battery-touch or strike.

The following adults were arrested and charged:

Isai Arias, 23, 207 Lalla Ln., Apopka, obscenity-exhibit sell rental video ticket harmful to minor; obscene material-distribute transmit information harmful to minors.

Angelie Marie Astacio, 23, 678 W. Bay St. Apt 26, Winter Garden, larceny-grand theft \$750 less than \$5,000.

Marcus Anthony Bo-

nilla, 33, 6569 Meritmoor Cir., Orlando, resist officer-obstruction without violence.

David Diaz, 46, confidential, Apopka, battery-touch or strike.

Hugo Alberto Espinal Valle, 39, 4 Ulysses Dr., Apopka, homicide-specified felony, commit action could cause death; burglary with assault or battery; weapon offense-improper exhibit of firearm or dangerous weapon; firing weapon-recreating discharge firearm in public or residential property; out-of-county warrant.

Norman Gregory Gable, 62, 128 Shorthorn Dr., Apopka, municipal ordinance violation-panhandling-42-118(E)(3).

Mya Heard, 18, 556 Birch Ct., Apopka, out-of-county warrant.

Estephanie Imani Johnson, 25, 708 St. Michael Ln., Altamonte Springs, drugs-possession of controlled substance without prescription (MDMA); drug equipment-possession and/or use.

Carolyn Michelle Kiser, 48, 815 W. Orange Plz., Winter Garden, drugs-possession of controlled substance without prescription (fentanyl); drugs-possession of controlled sub-

stance without prescription (alazopram); moving traffic violation-driving while license suspended, revocation equivalent status.

Tenina Lishay McCoy, 35, 611 Business Park Blvd. #101, Winter Garden, burglary-unoccupied conveyance unarmed (X6).

John Navilsaint, 25, 228 E. 17th St., Apopka, larceny-other theft; burglary-unoccupied structure unarmed.

Anthony Pringle, 46, 402 W. Ella J. Gilmore St., Apopka, drugs-possession of controlled substance without prescription (cocaine); obstructing justice-tampering with evidence in criminal proceeding; drugs-possession of controlled substance without prescription (alprazolam); resist officer-obstruction without violence.

Marcelino Rivaldo Siquic Itz, 25, 3735 Ocoee Apopka Rd., Apopka, moving traffic violation-operate motor vehicle without valid license.

Jason Scott Stevens, 51, transient, Apopka, drugs-possession of controlled substance without prescription.

Rachael Tiffany Turner, 37, confidential, Lakeland, battery-touch or strike.

WHS: 99-yard touchdown has broken school record



On Friday, August 16, A Wekiva player attempts to stiff-arm an Olympia defender during their 36-0 win over the Titans.

Continued from page 1B

pass turned into a school record 99-yard reception and touchdown.

“The focus was much more on what we practiced after the interception and touchdown. Of course, teams tend to be much less tense and think about how to win instead of avoid losing when holding a lead too. There wasn’t a sense of giving up or the sky is falling because clicking as a team didn’t start right away.”

Another two points

were added at the end of the Titans’ next possession as the high snap also traveled through the end zone.

Wekiva’s other scores came on touchdowns, a seven-yard rush from Isaiah McNish, a 19-yard Jackson Keillor to Naeem Woulard pass and a blocked punt, recovered in the end zone.

The touchdowns were scored with 2:35 of the first quarter, 2:15 of the second and 10 seconds remaining in the contest, respectively.

Only one possession

ended with the Titans gaining more than one first down and 15 yards. Olympia moved the ball from its 35 yard line to Wekiva’s 1-yard line on the first possession of the second half. The ball was turned over on downs though. Will Wankelman’s arching into the left back corner of the end zone pass was caught out of bounds.

Not counting the first drive of the second half, the Titans gained 49 yards on 28 plays. Wekiva also

See WHS Page 4B

APK: Tampa Bay has an explosive and balanced offense

Continued from page 1B

nant their passing game is, you’d think Tampa would have no run game, or at least a subpar one, but they put up 175 rushing yards and four rushing touchdowns on Apopka’s young defense. To put it into perspective, Apopka is a run-first team that runs 80 percent of the time and the Blue Darters only collected 195 rushing yards.

The first quarter was relatively quiet with both teams poking and prodding at each other trying to figure out where their

weakness was. Apopka’s first drive was a three-and-out followed by a six-play touchdown drive from Tampa to open the game.

After getting another opportunity with the ball, Apopka once again went three and out turning the ball over after losing yards to penalties and a sack on quarterback Tyson Davison. But this time, Apopka was able to stop Tampa in its tracks and forced them to punt it right back.


But again, Apopka’s offense could not find any space to set up the run or pass game. Apopka gained

just seven yards and was forced to punt facing a fourth and three.

Before the end of the first quarter, Tampa had the ball again starting on their 11-yard line. They decided to go with the run but were stuffed on first down. But, on second down they found a little room with a quick pass to a receiver at the line who beat one Apopka defender near the sideline for a first down.

Tampa stuck with run again going to the outside where they grabbed

See APK Page 4B

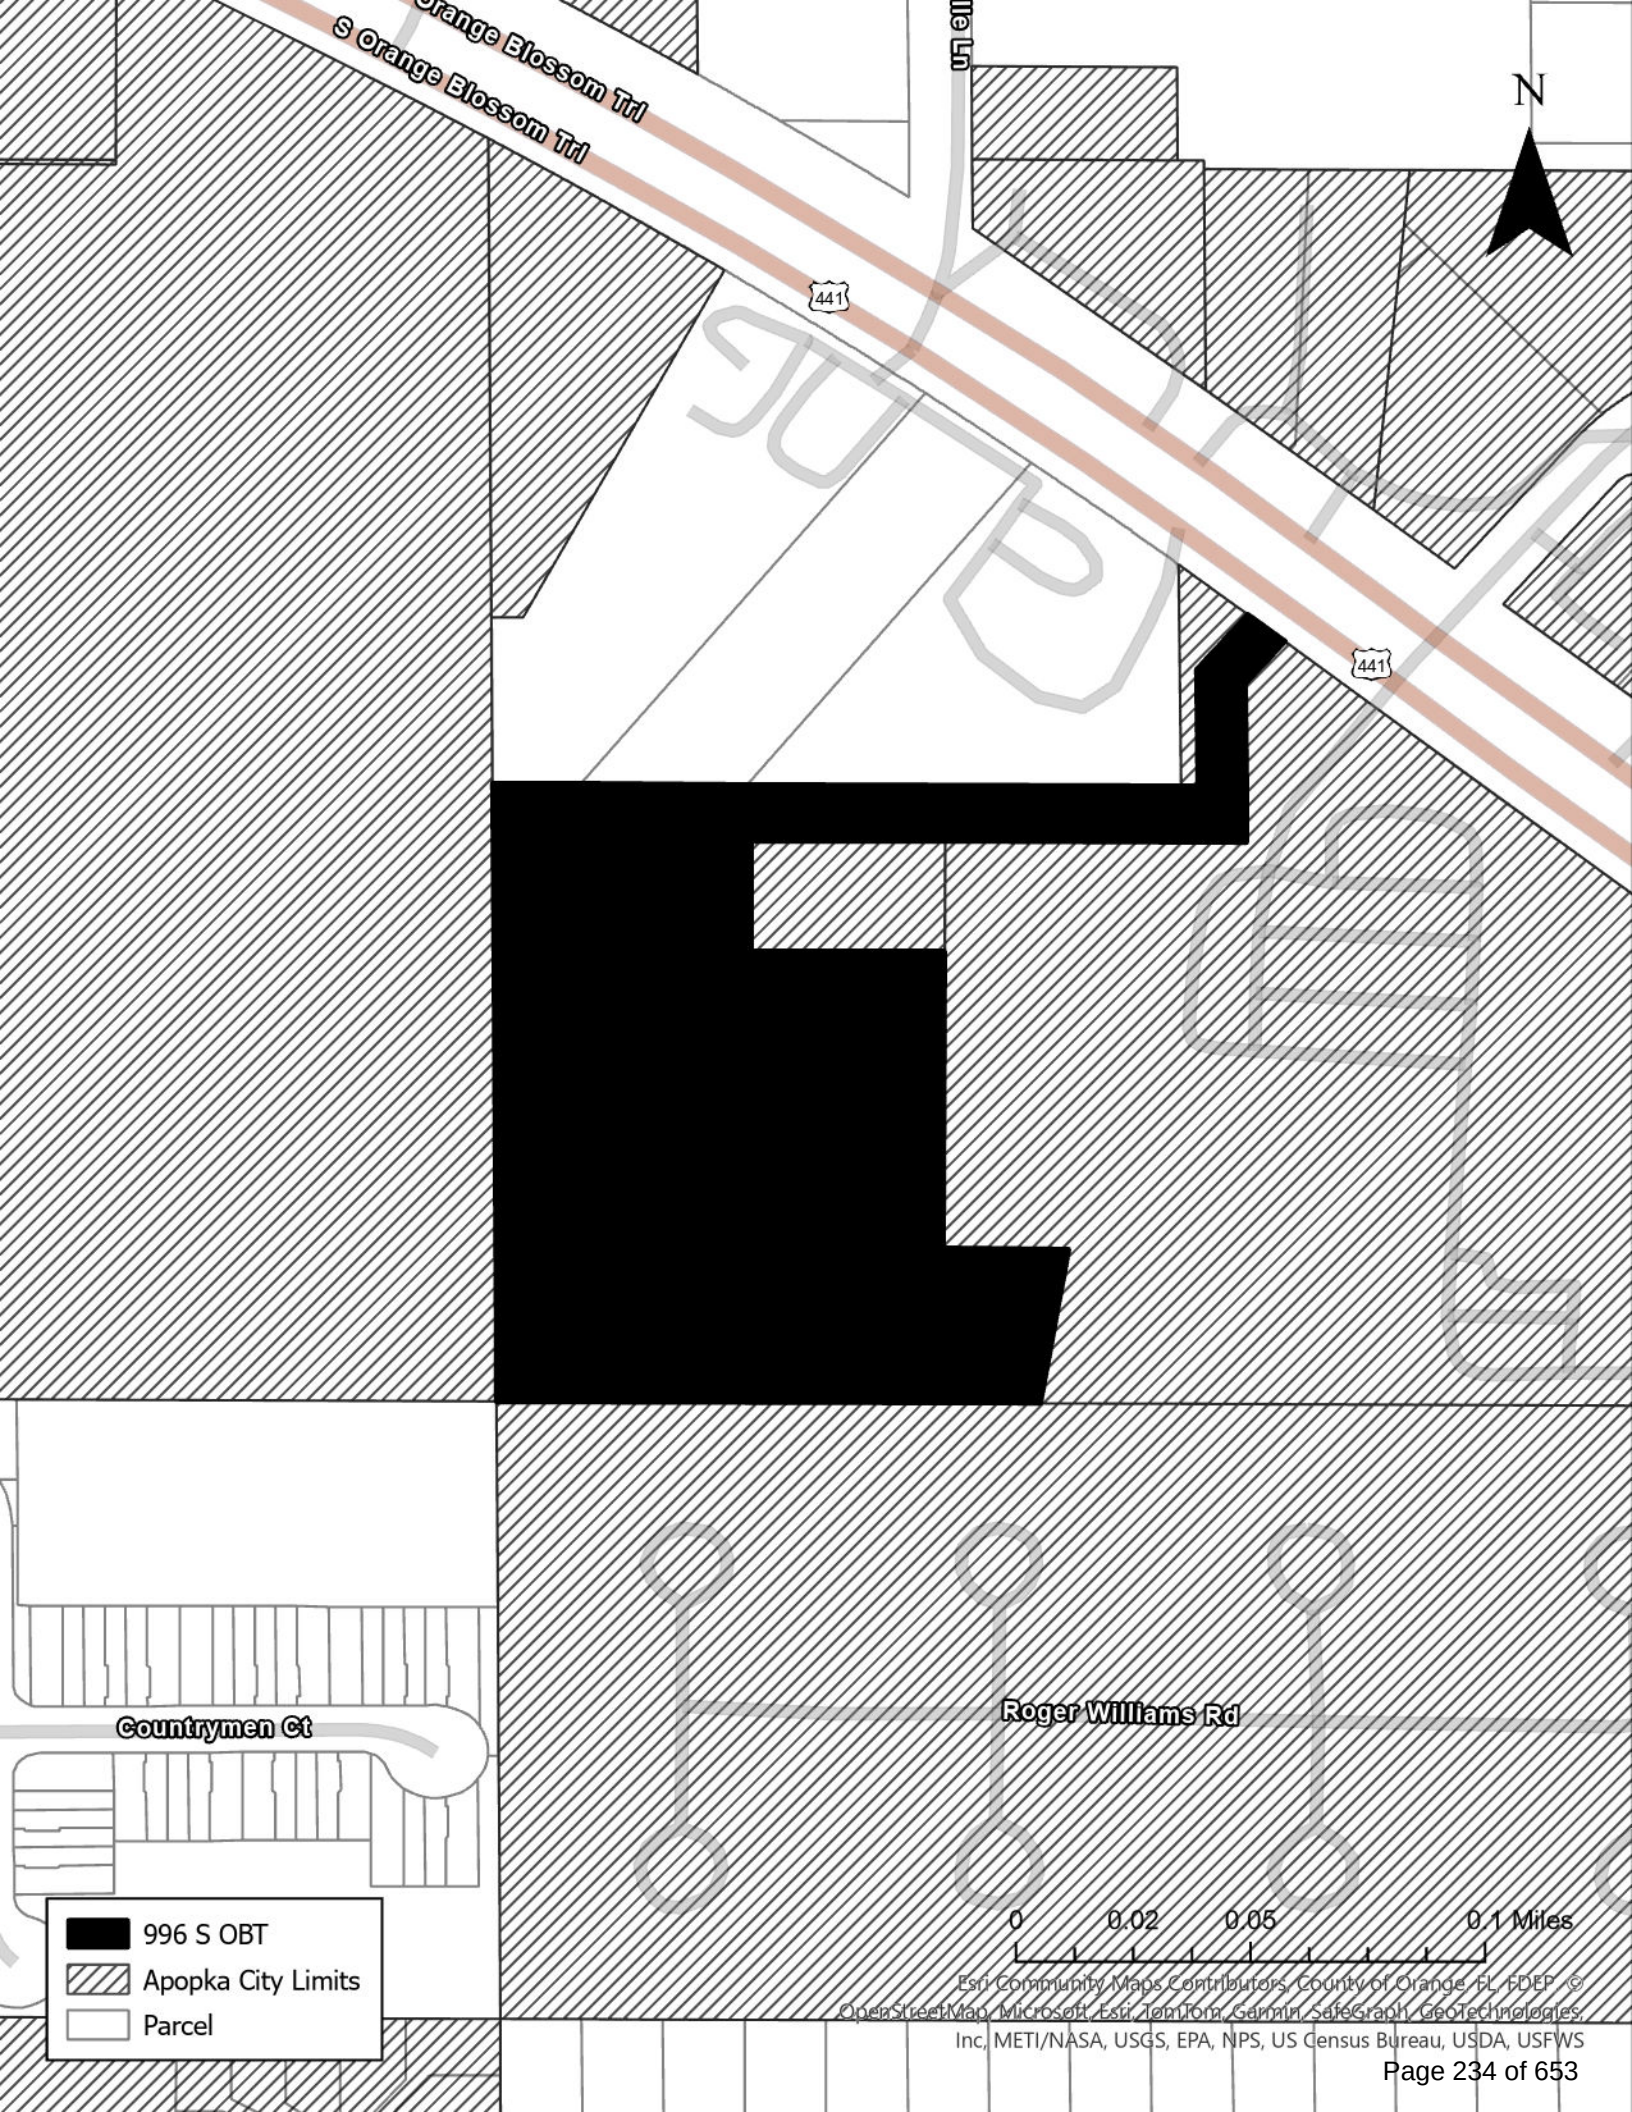

996 S OBT

Apopka City Limits

Parcel

0 0.02 0.05 0.1 Miles

Esri Community Maps Contributors, County of Orange, FL, FDEP, ©
OpenStreetMap, Microsoft, Esri, Terracon, Garmin, SafeGraph, GeoTechnologies,
Inc, METI/NASA, USGS, EPA, NPS, US Census Bureau, USDA, USFWS



S Orange Blossom Trl

441

441


Countrymen Ct

Roger Williams Rd

996 S OBT

Parcel

Esri, Garmin, Mapbox, Contributors, Ed. of Orange, FL, FDEP, © OpenStreetMap, Microsoft, Esri, TomTom, Garmin, SafeGraph, GeoTechnology, Inc., METI/NASA, USGS, EPA, NPS, US Census Bureau, USDA, USEPA, State of Florida, Maxar, Microsoft

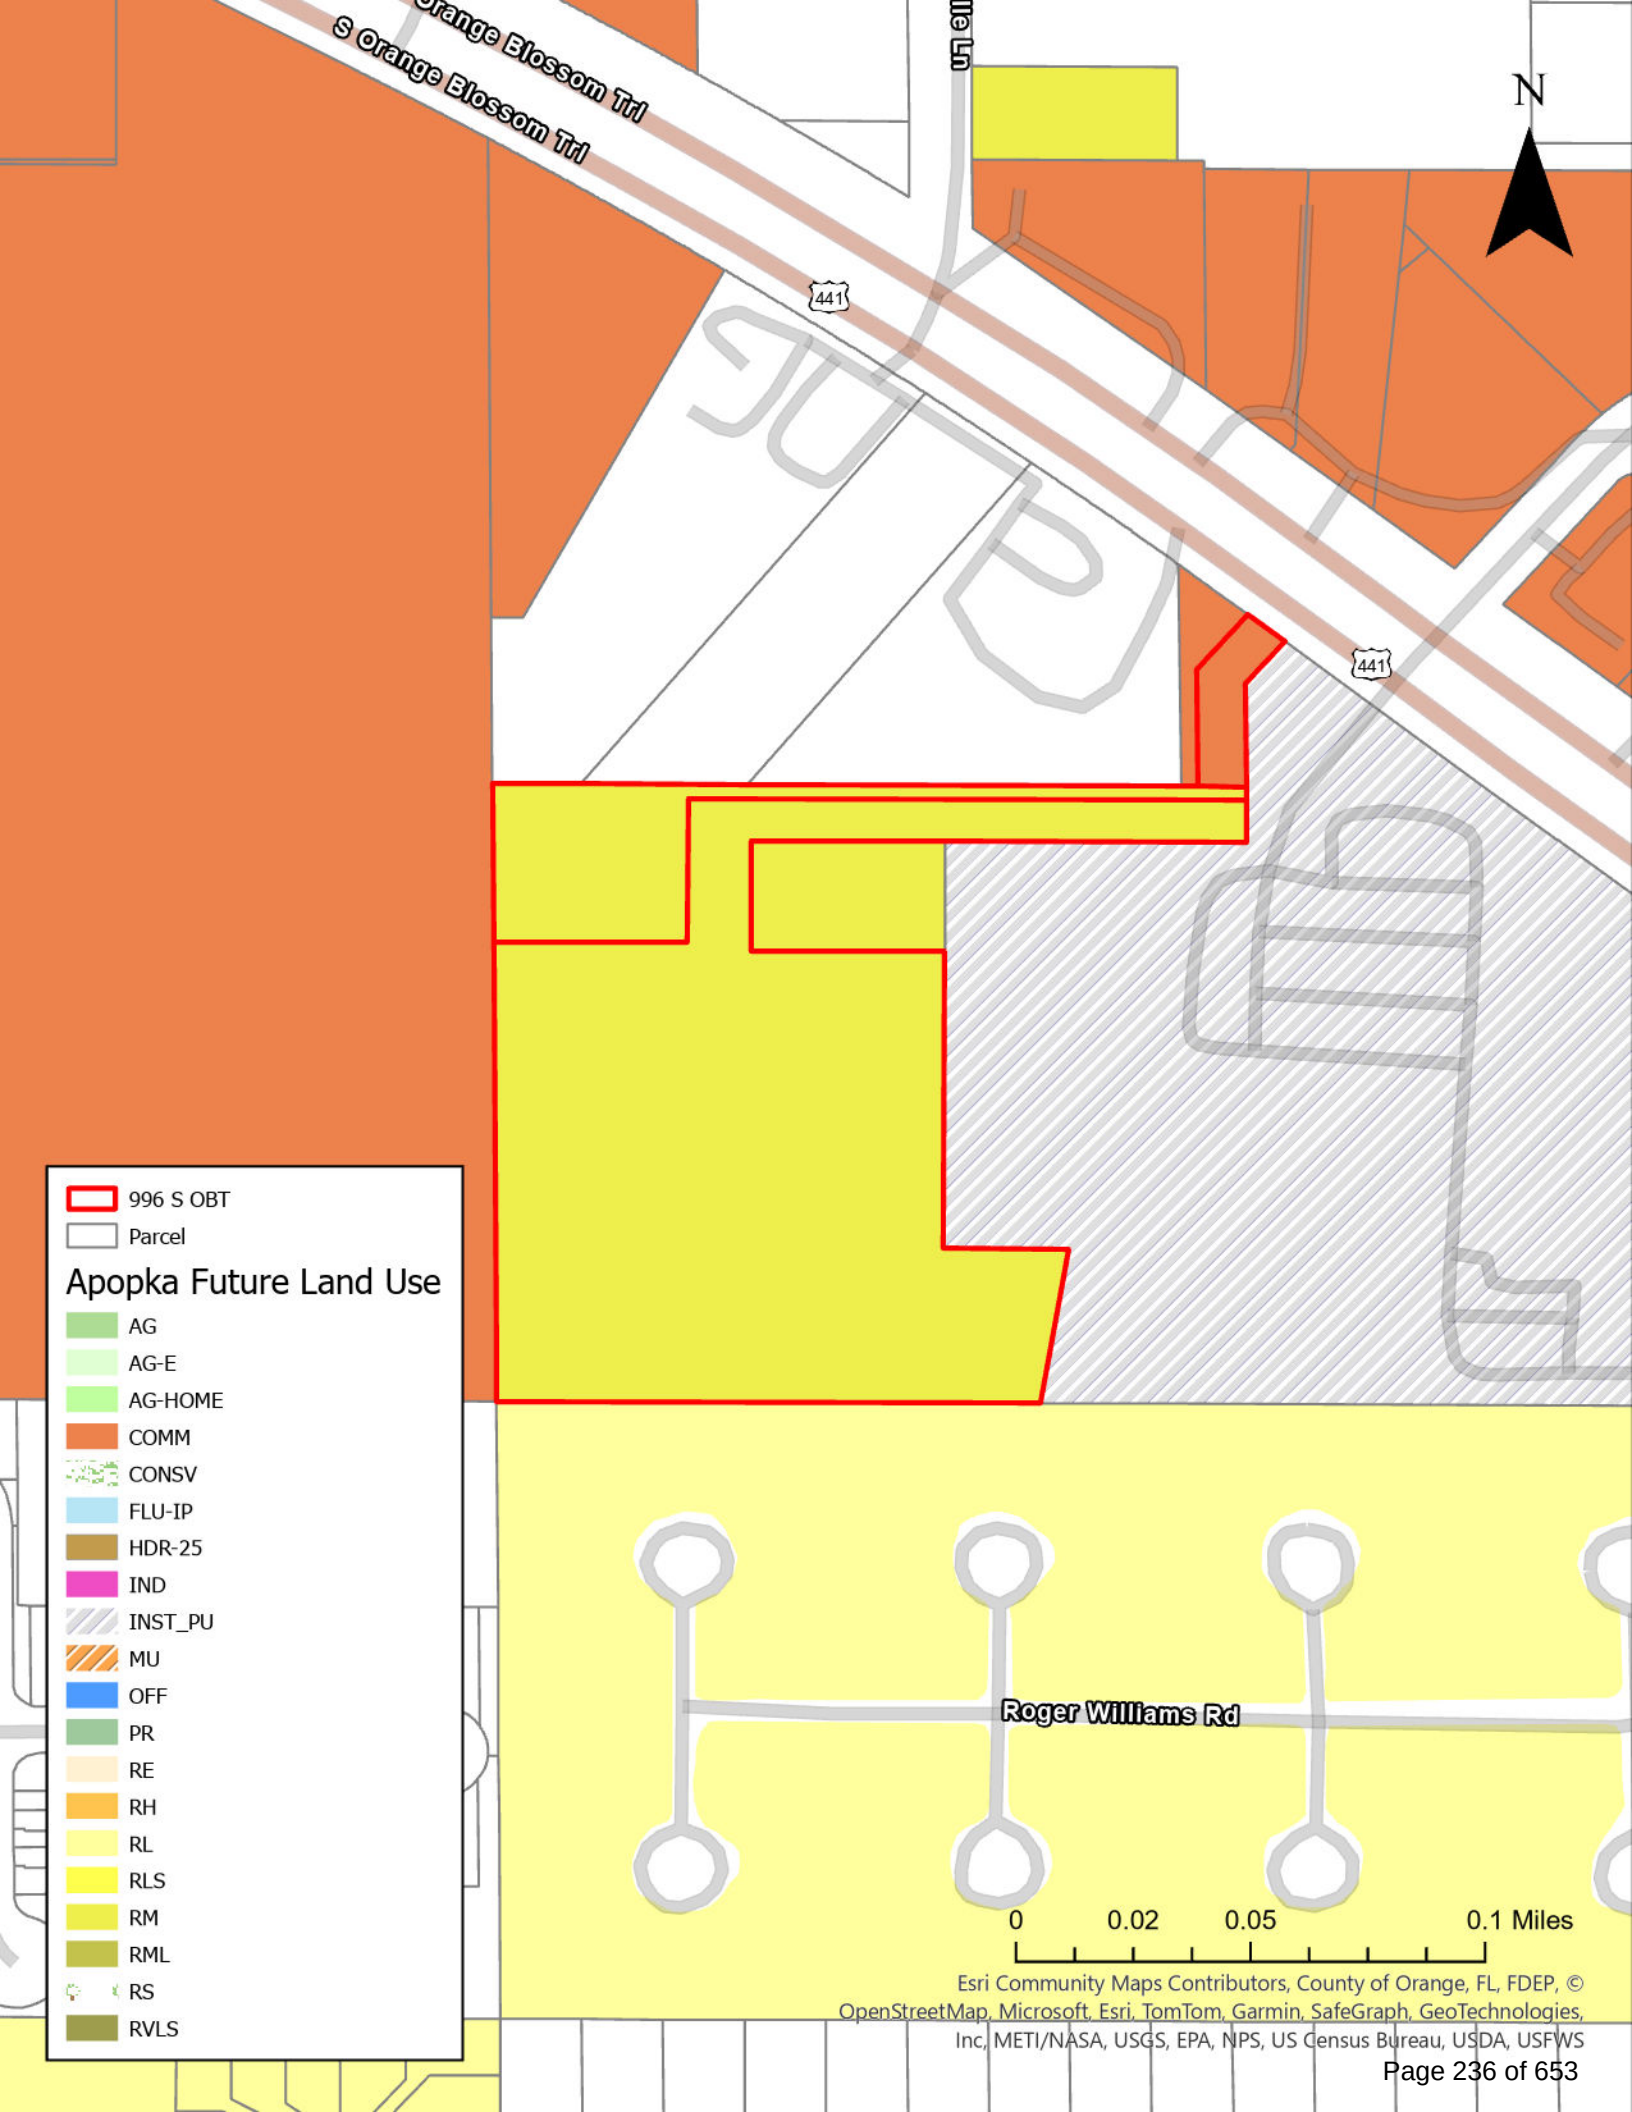

996 S OBT

Parcel


Apopka Future Land Use

- AG
- AG-E
- AG-HOME
- COMM
- CONSV
- FLU-IP
- HDR-25
- IND
- INST_PU
- MU
- OFF
- PR
- RE
- RH
- RL
- RLS
- RM
- RML
- RS
- RVLS

Roger Williams Rd

0 0.02 0.05 0.1 Miles

Esri Community Maps Contributors, County of Orange, FL, FDEP, ©
OpenStreetMap, Microsoft, Esri, TomTom, Garmin, SafeGraph, GeoTechnologies,
Inc, METI/NASA, USGS, EPA, NPS, US Census Bureau, USDA, USFWS

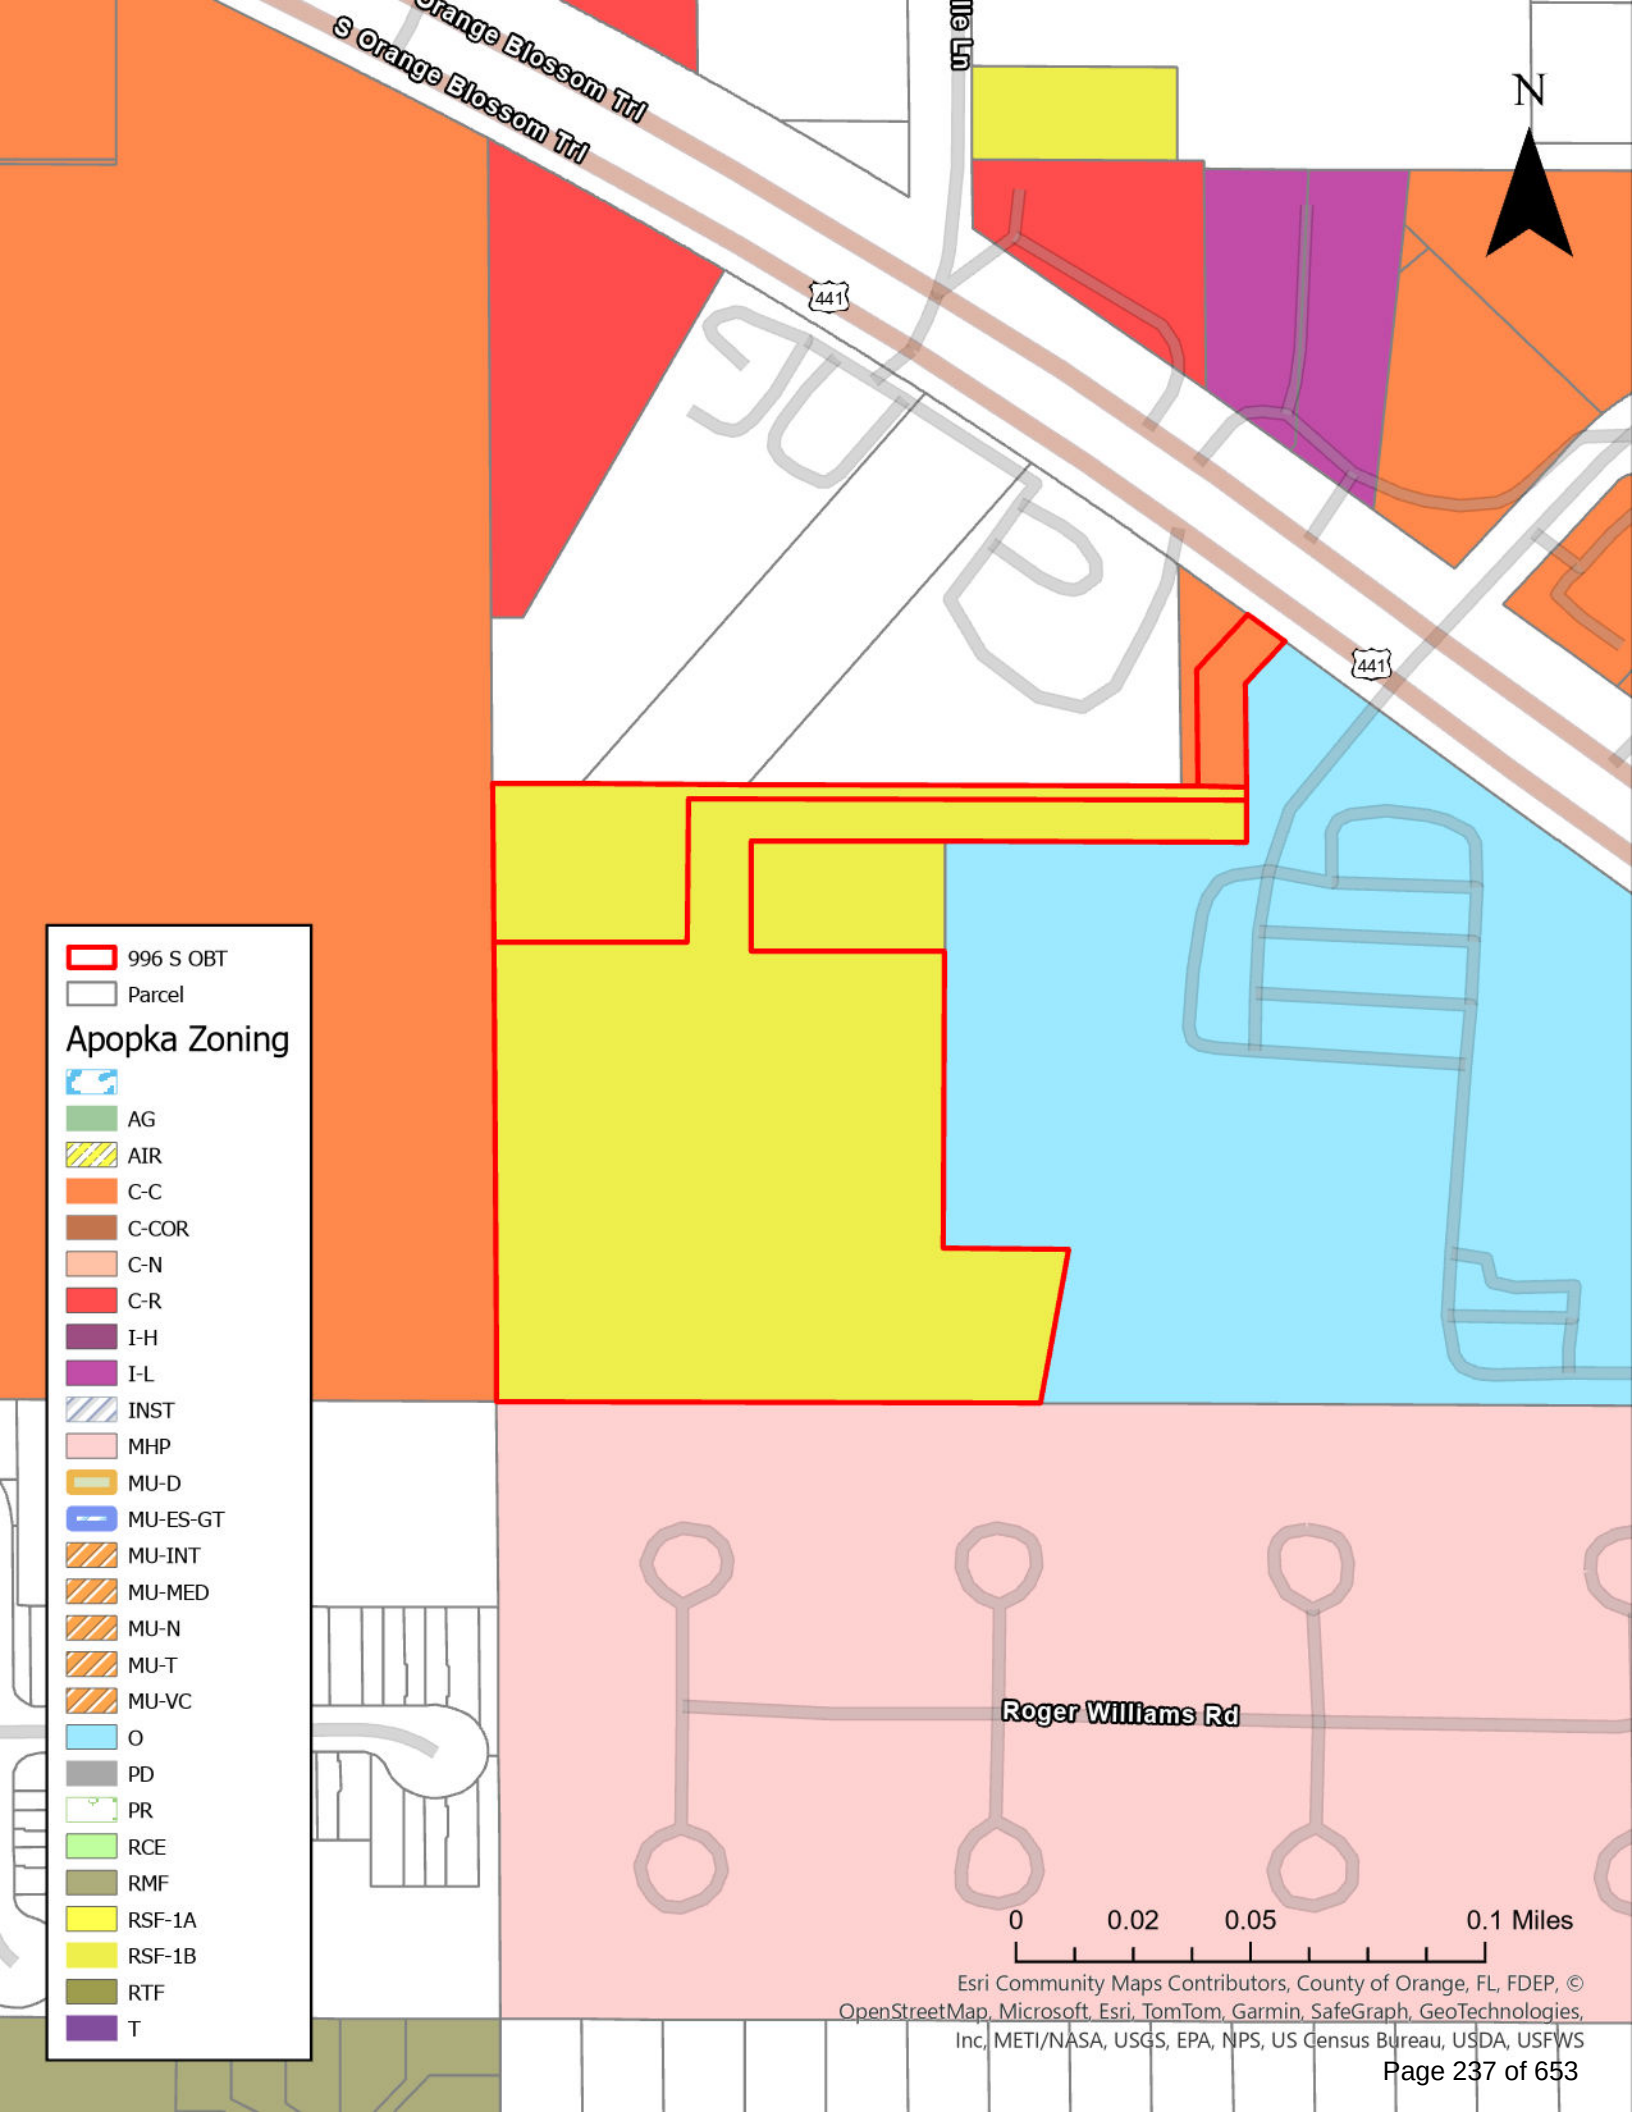

996 S OBT

Parcel

Apopka Zoning



AG



AIR



C-C



C-COR



C-N



C-R



I-H



I-L



INST



MHP



MU-D



MU-ES-GT



MU-INT



MU-MED



MU-N



MU-T



MU-VC



O



PD



PR



RCE



RMF



RSF-1A



RSF-1B



RTF



T

Roger Williams Rd

0 0.02 0.05 0.1 Miles

Esri Community Maps Contributors, County of Orange, FL, FDEP, ©
OpenStreetMap, Microsoft, Esri, TomTom, Garmin, SafeGraph, GeoTechnologies,
Inc, METI/NASA, USGS, EPA, NPS, US Census Bureau, USDA, USFWS



City of Apopka CITY COUNCIL STAFF REPORT

Section: PUBLIC HEARINGS/ORDINANCES/RESOLUTION (Action Item)

Item #: 7.

Meeting Date: September 4, 2024

Department: Community Development

SUBJECT:

Ordinance No. 3071 - Second Reading - Annexation – Chandler Hills

REQUEST:

Adopt Ordinance Number 3071.

SUMMARY:

Owner(s): Orchid Estates Community Home Owners Association, Mega GNG, LLC, Jacob Snavelly, 4625 Chandler Road, LLC, Matthre and Deborah Shaw, Daphne Martin

Applicant(s): Jonathan Huels, Esq

Parcel Identification Number(s): 18-20-28-0000-00-132, 18-20-28-0000-00-031, 18-20-28-0000-00-105, 18-20-28-0000-00-050, 18-20-28-0000-00-049, 18-20-28-0000-00-061

Location: Generally South of W. Kelly Park Road and west of Jason Dwelley Parkway

Future Land Use: County Rural

Zoning: County R-2 (Residential District)

Existing Use: Vacant

Tract Size: 28.54 +/- acres

Direction	Future Land Use	Zoning	Present Use
North	Residential Very Low Suburban	RSF-1A (Residential Single-Family - Estate)	Agricultural buildings
East	Institutional-Public Use, Residential Very Low Suburban	Office (O), PD (Planned Development), RSF-1A (Residential Single-Family - Estate)	Single-family residences and vacant
South	FLU-In Progress, Residential Very Low Suburban	Transitional (T), PD (Planned Development)	Single-family residences and vacant
West	FLU-In Progress, Residential Very Low Suburban	Transitional (T), RSF-1A (Residential Single-Family - Estate)	Agricultural buildings, single-family residential

SUMMARY:

The subject properties are contiguous to the city limits and is eligible for annexation pursuant to Florida Statute 171.044. The proposed annexation shall be based on the existing County Future Land Use and Zoning Designations. The assignment of a City Future Land Use and Zoning designation will occur at a later date and through action by the City Council. The parcels have been determined to be within the City's Kelly Park Interchange - Form-Based Code area. Pursuant to the Comprehensive Plan and Form-Based Code, the applicant has submitted applications to amend its Future Land Use to Mixed-Use and Zoning to KPI-MU (Kelly Park

Interchange - Mixed-Use, Neighborhood) district.

ORANGE COUNTY NOTIFICATION:

The JPA (Joint Planning Agreement) requires the City to notify the County 30 days before any public hearing or advisory board. The City notified Orange County on May 30, 2024.

PUBLIC HEARING SCHEDULE:

August 21, 2024 (7:00 P.M.– City Council, First Reading

September 4, 2024 (1:30 P.M.)– City Council – Second Reading and Adoption

DULY ADVERTISED:

August 9, 2024 – Apopka Chief

August 16, 2024 – Apopka Chief

FUNDING SOURCE:

N/A

RECOMMENDED MOTION:

Development Review Committee:

Recommends approval of the annexation of Chandler Hills.

City Council:

At its meeting on August 21, 2024, the City Council unanimously accepted first reading of Ordinance No. 3071 and held it over for second reading and adoption.

Recommended motion - City Council:

Adopt Ordinance Number 3071.

ATTACHMENTS:

1. Ordinance No. 3071
2. Map series
3. Advertisement August 9
4. Advertisement August 16

1
2
3
4
5
6
7
8
9
0
1
2
3
4
5
6
7
8
9
0
1
2
3
4
5
6
7
8
9
0
1

WHEREAS, Orchid Estates Community Homeowners Association, MEGA GNG, LLC, Snively, 4625 Chandler Road, LLC, Matthew and Deborah Shaw, and Daphne Martin, et al., of and for the use and benefit of the said Orchid Estates Community Homeowners Association, is thereof, has petitioned the City Council of the City of Apopka, Florida, to annex properties more fully located south of Kelly Park Road and west of Jason Dwelley Parkway; and

WHEREAS, the City Council of the City of Apopka, Florida is desirous of annexing and redefining the boundaries of the municipality to include the subject property pursuant to Section 171.044, Florida Statutes.

SECTION I: That the following property, described to wit:

AND

AND

Page 240 of 653

ORDINANCE NO. 3071

PAGE 2

described as follows: Parcel No. 53: From a point 664.6 feet South of Northwest corner of Southeast quarter of Northeast quarter run South 332.3 feet; East 668.44 feet; North 332.42 feet; West 668.14 feet to Point of Beginning.

AND

The West 652.5 feet of the East 1305 feet of the following description: The North one half of the South one half of the Southwest quarter of the Northeast quarter; less the West 15 feet thereof, lying in Section 18, Township 20 South, Range 28 East.

All lying and being situate in Orange County, Florida.

AND

Parcel 1:

West 15 feet of the Northeast Quarter and the North 15 feet of the Northwest Quarter of the Southeast Quarter, Section 18, Township 20 South, Range 28 East, Orange County, Florida. Less and except any land contained in County Deed recorded in Official Records Book 10606, Page 8543, Public Records of Orange County, Florida.

Also described as:

Begin at the Northeast corner of the Northeast 1/4 of the Northwest 1/4 of the Southeast 1/4 of Section 18; thence along the West line of the Northeast 1/4 of the Southeast 1/4 of said Section 18, South 01°11'56" West, 15.02 feet to a point on a line that is 15.00 Southerly of and perpendicular to the North line of the Southeast 1/4 of said Section 18; thence along a line that is 15 feet Southerly of and parallel to said North line South 88°08'31" West, 1330.15 feet to the West line of the Southeast 1/4 of said Section 18; thence along said West line North 01°19'12" East, 2642.70 feet to a point on the Southerly right of way line of Kelly Park Road; thence along said Southerly right of way line North 88°06'16" East, 15.02 feet to a point on a line that is 15.00 feet Easterly of and parallel to the West line of the Northeast 1/4 of said Section 18; thence along said parallel line South 01°19'12" West, 2627.68 feet to a point on the North line of the Southeast 1/4 of said Section 18; thence along said North line North 88°08'31" East, 1315.10 feet to the Point of Beginning.

AND

Commence at the Northeast Corner of said Northeast 1/4; thence North 89°50'38" West, along the North line of said Northeast 1/4 of a distance 710.02 feet; thence South 03°08'43" West, 30.00 feet a Point of Beginning; thence continue South 03°08'43" West, 400.00 feet; thence North 89°50'38" West, 217.48 feet; thence North 03°08'43" East, 400.00 feet; thence South 89°50'38" East, 217.48 feet to the Point of Beginning.

CONTAINING: 28.54 ACRES MORE OR LESS.

Being compact and contiguous to the City of Apopka, and being situated in Orange County, Florida, totaling **28.54 +/- acres** (Graphically depicted by the attached Exhibit A), is hereby

ORDINANCE NO. 3057

PAGE 3

annexed into the City of Apopka, Florida, pursuant to the voluntary annexation provisions of Section 171.044, Florida Statutes.

SECTION II: That the corporate territorial limits of the City of Apopka, Florida, are hereby redefined to include said land herein described and annexed.

SECTION III: That the City Council will designate the land use classification and zoning category of these annexed lands in accordance with applicable City ordinances and State laws.

SECTION IV: That the land herein described and future inhabitants of the land herein described shall be liable for all debts and obligations and be subject to all species of taxation, laws, ordinances and regulations of the City.

SECTION V: That if any section or portion of a section or subsection of this Ordinance proves to be invalid, unlawful, or unconstitutional, it shall not be held to invalidate or impair the validity, force, or effect of any other section or portion of a section or subsection or part of this ordinance.

SECTION VI: That all ordinances or parts of ordinances in conflict herewith are hereby repealed.

SECTION VII: That this ordinance shall take effect upon passage and adoption, thereafter the City Clerk is hereby directed to file this ordinance with the Clerk of the Circuit Court in and for Orange County, Florida; the Orange County Property Appraiser; and the Department of State of the State of Florida.

READ FIRST TIME: August 21, 2024

READ SECOND TIME
AND ADOPTED: September 4, 2024

Bryan Nelson, Mayor

ATTEST:

Susan M. Bone, City Clerk

APPROVED as to form and legality

Clifford B. Shepard, City Attorney


ORDINANCE NO. 3071
PAGE 2


DULY ADVERTISED FOR PUBLIC HEARING: August 9, 2024 and August 16, 2024

110

EXHIBIT "A"

- 111 **PARCEL IDENTIFICATION NUMBER(S): 18-20-28-0000-00-132, 18-20-28-0000-00-031,**
 112 **18-20-28-0000-00-105, 18-20-28-0000-00-050, 18-20-28-0000-00-049, 18-20-28-0000-00-061**

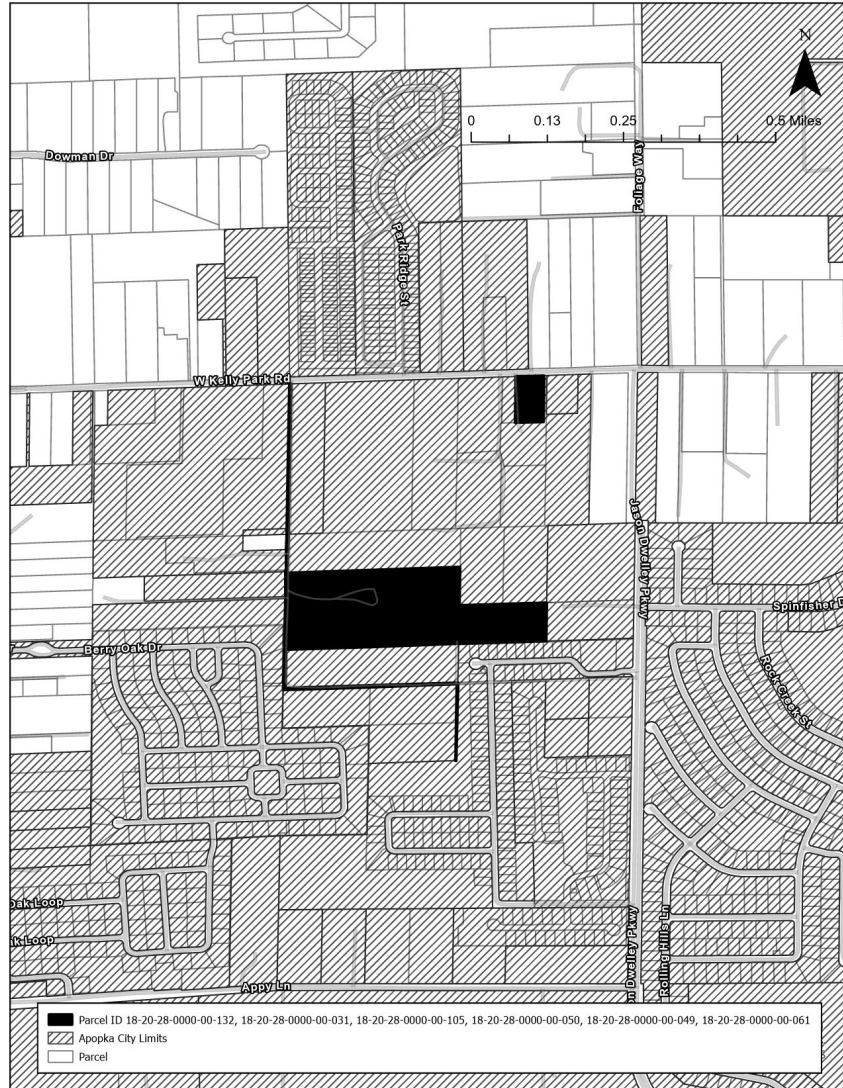

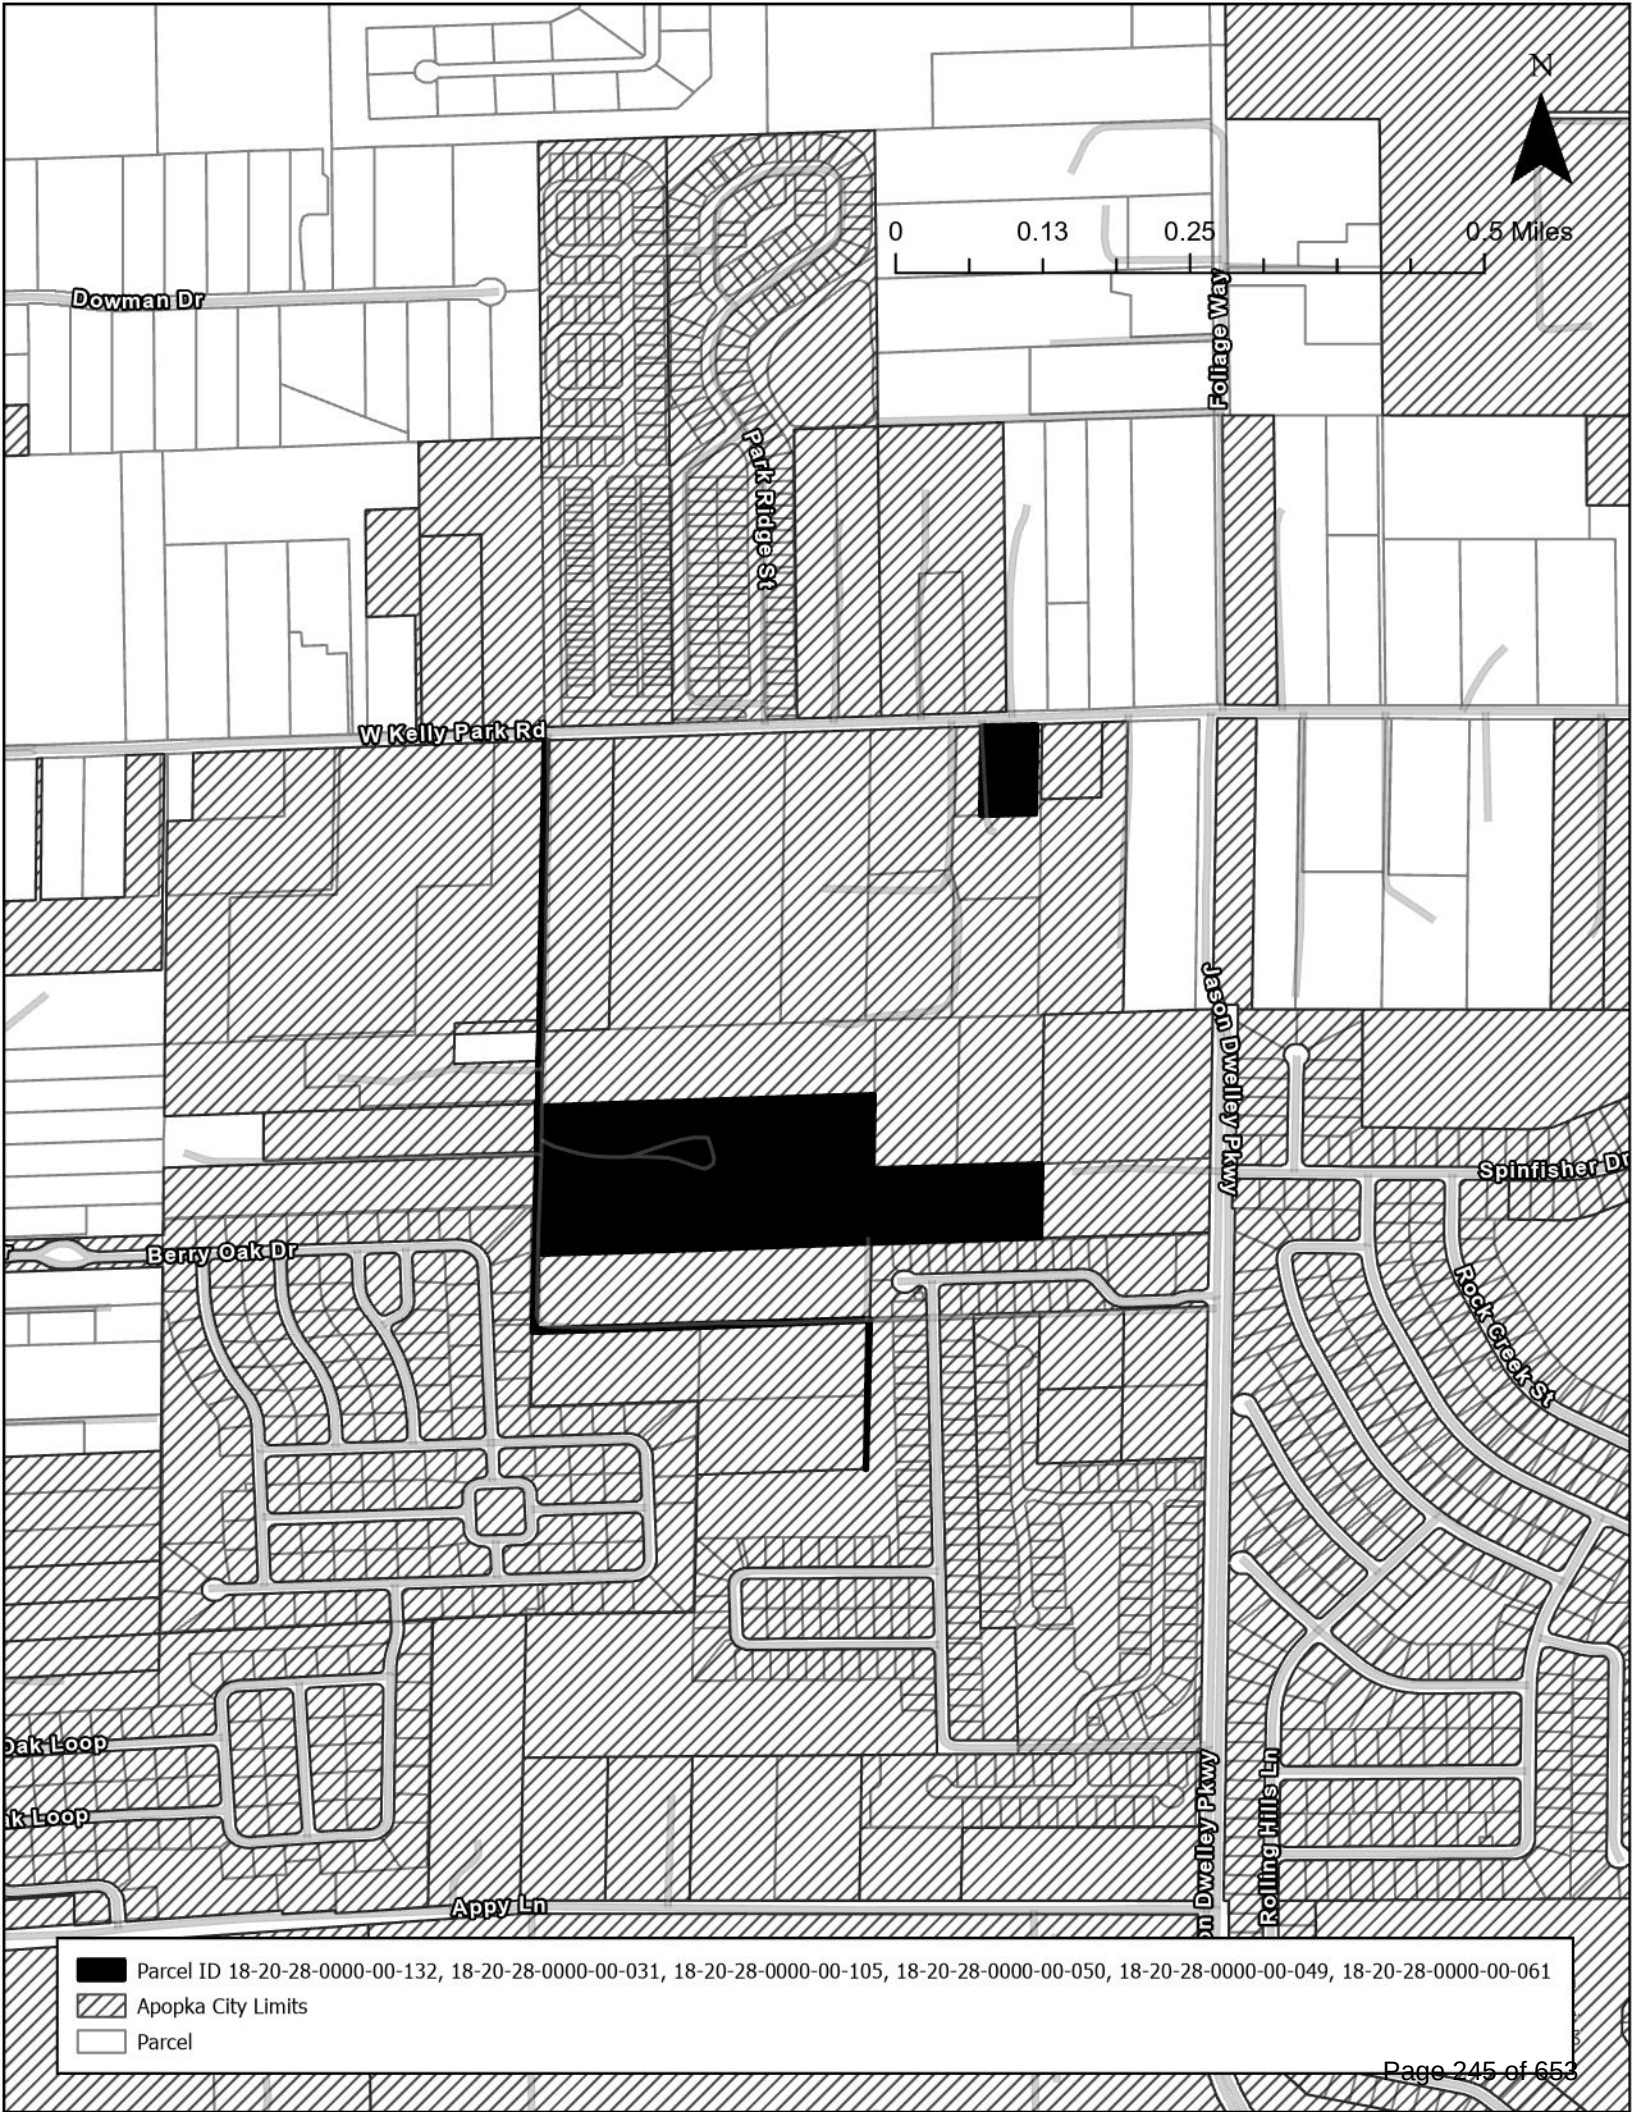

Dowman Dr

Park Ridge St

Follage Way

W Kelly Park Rd

Berry Oak Dr

Jason Dwellley Pkwy

Spinfisher Dr

Rock Creek St

Oak Loop


Oak Loop

Appy Ln

Jason Dwellley Pkwy

Rolling Hills Ln

- Parcel ID 18-20-28-0000-00-132, 18-20-28-0000-00-031, 18-20-28-0000-00-105, 18-20-28-0000-00-050, 18-20-28-0000-00-049, 18-20-28-0000-00-061
- Apopka City Limits
- Parcel

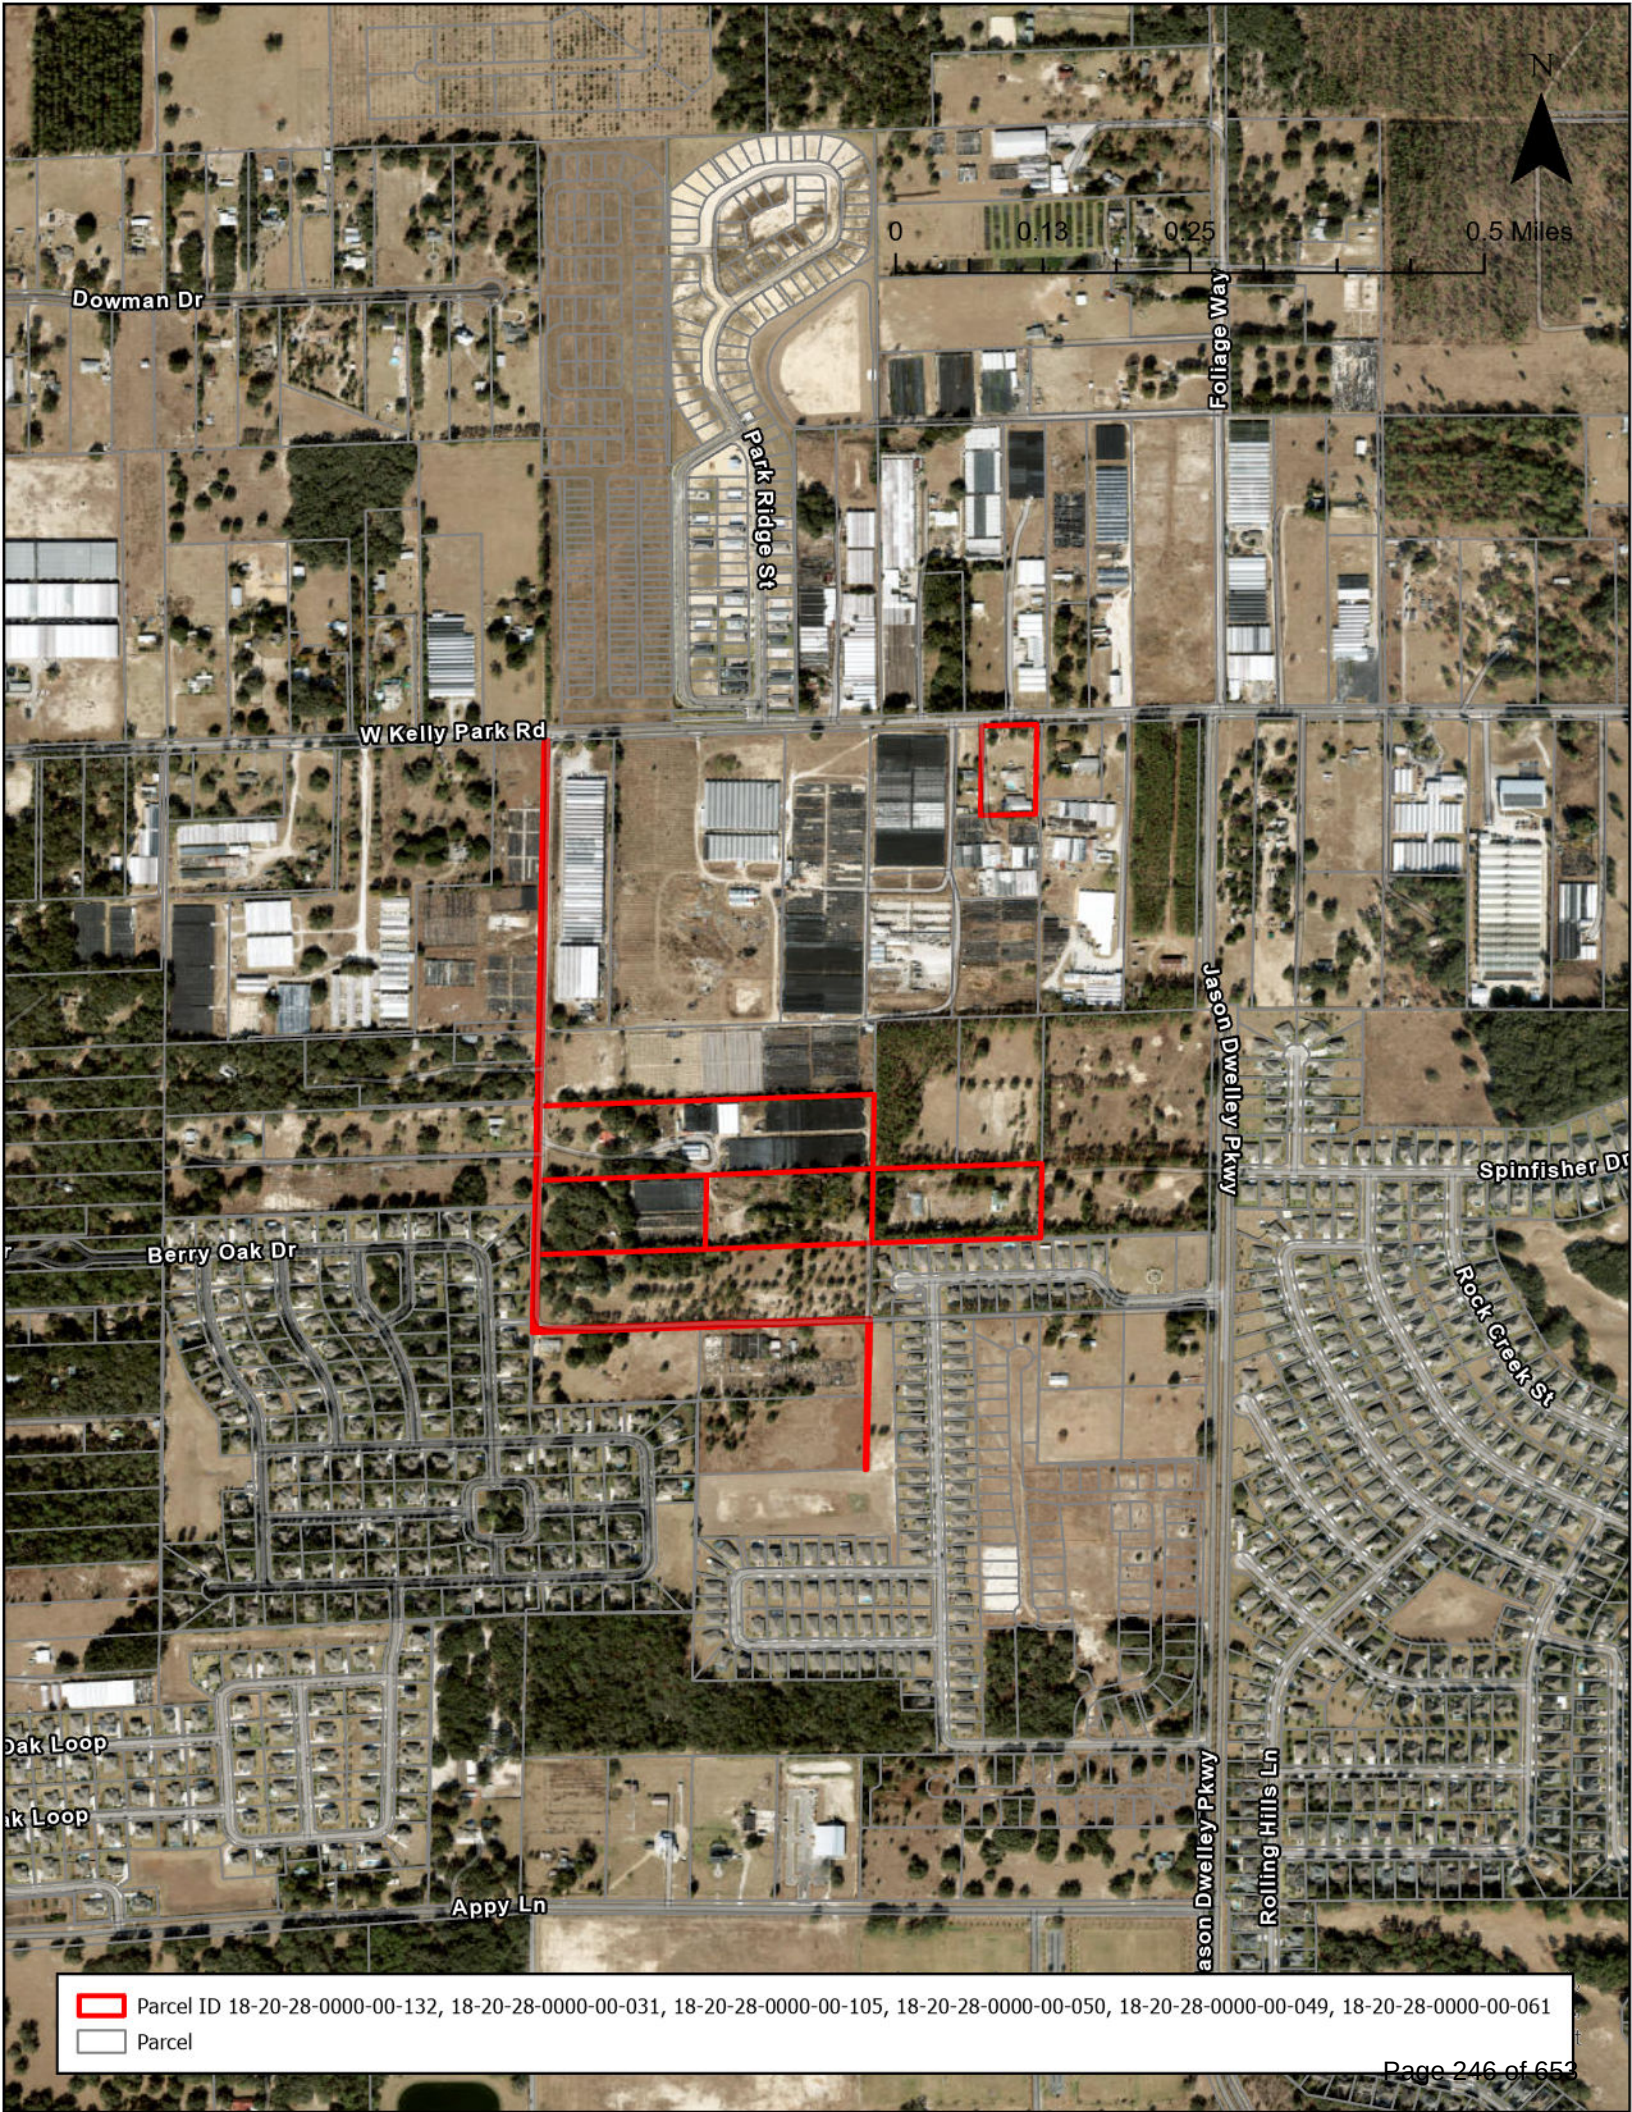

Dowman Dr

Park Ridge St

W Kelly Park Rd

Foliage Way

Jason Dweley Pkwy

Berry Oak Dr

Spinfisher Dr

Rock Creek St

Oak Loop

ak Loop

Appy Ln

Jason Dweley Pkwy


Rolling Hills Ln



Parcel ID 18-20-28-0000-00-132, 18-20-28-0000-00-031, 18-20-28-0000-00-105, 18-20-28-0000-00-050, 18-20-28-0000-00-049, 18-20-28-0000-00-061



Parcel

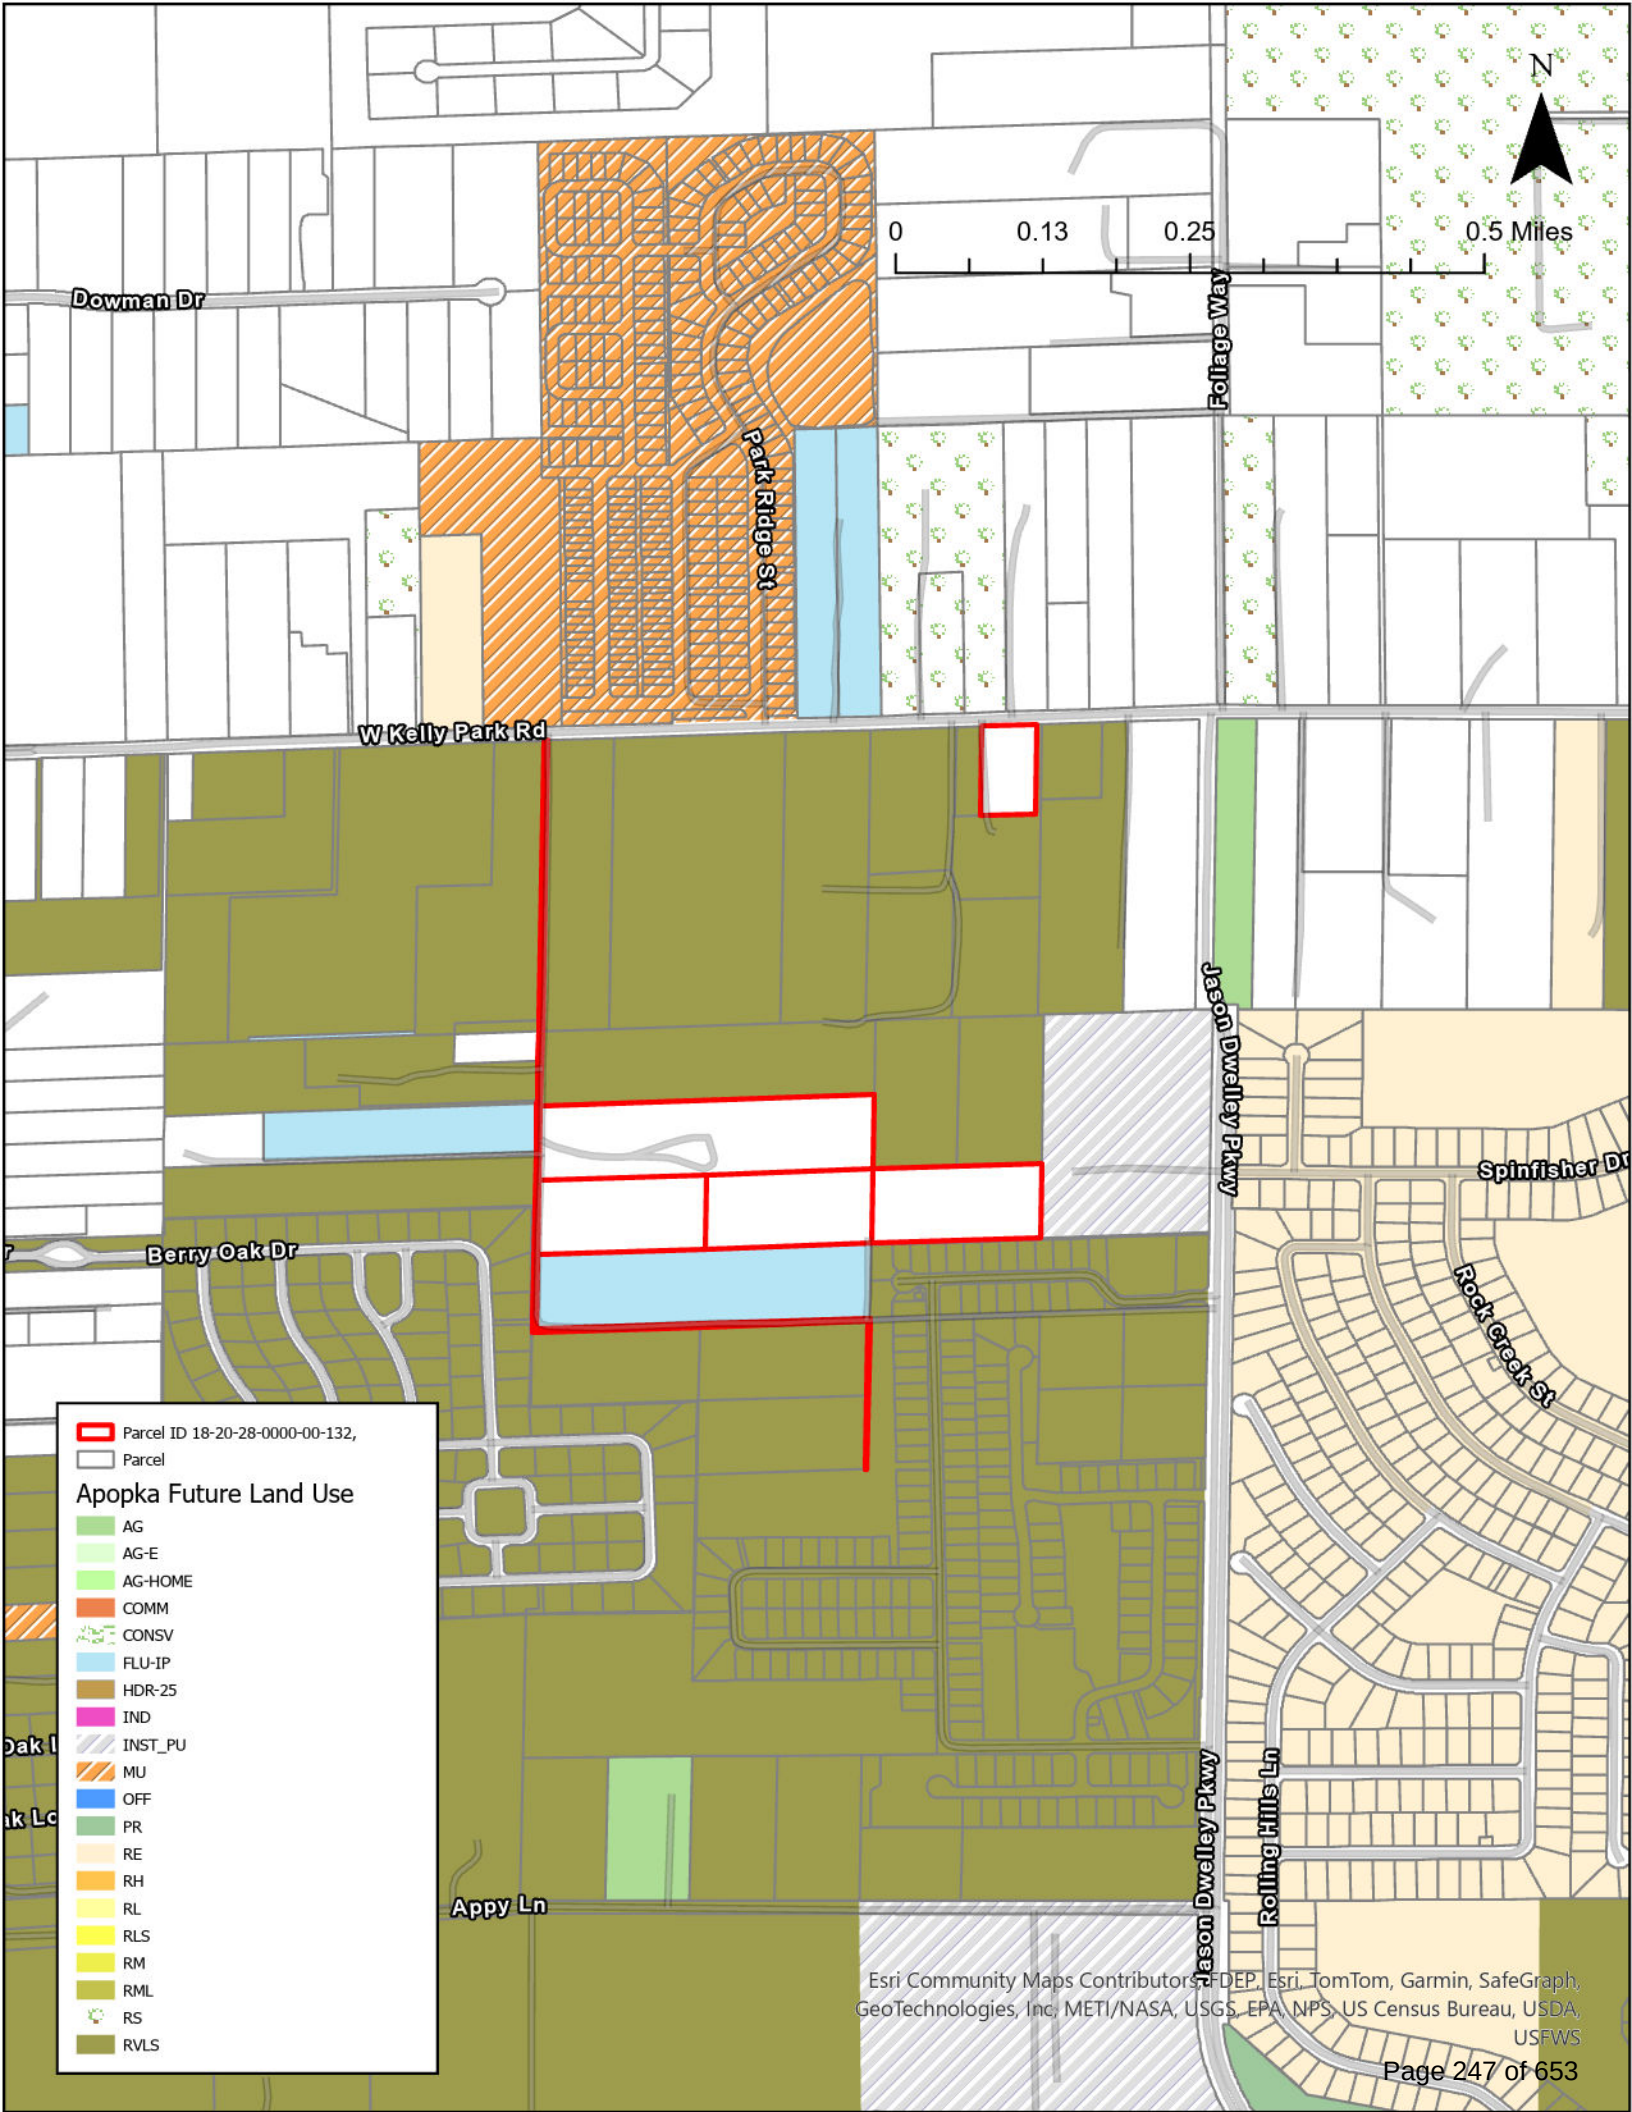


Parcel ID 18-20-28-0000-00-132,

Parcel

Apopka Future Land Use

- AG
- AG-E
- AG-HOME
- COMM
- CONSV
- FLU-IP
- HDR-25
- IND
- INST_PU
- MU
- OFF
- PR
- RE
- RH
- RL
- RLS
- RM
- RML
- RS
- RVLS

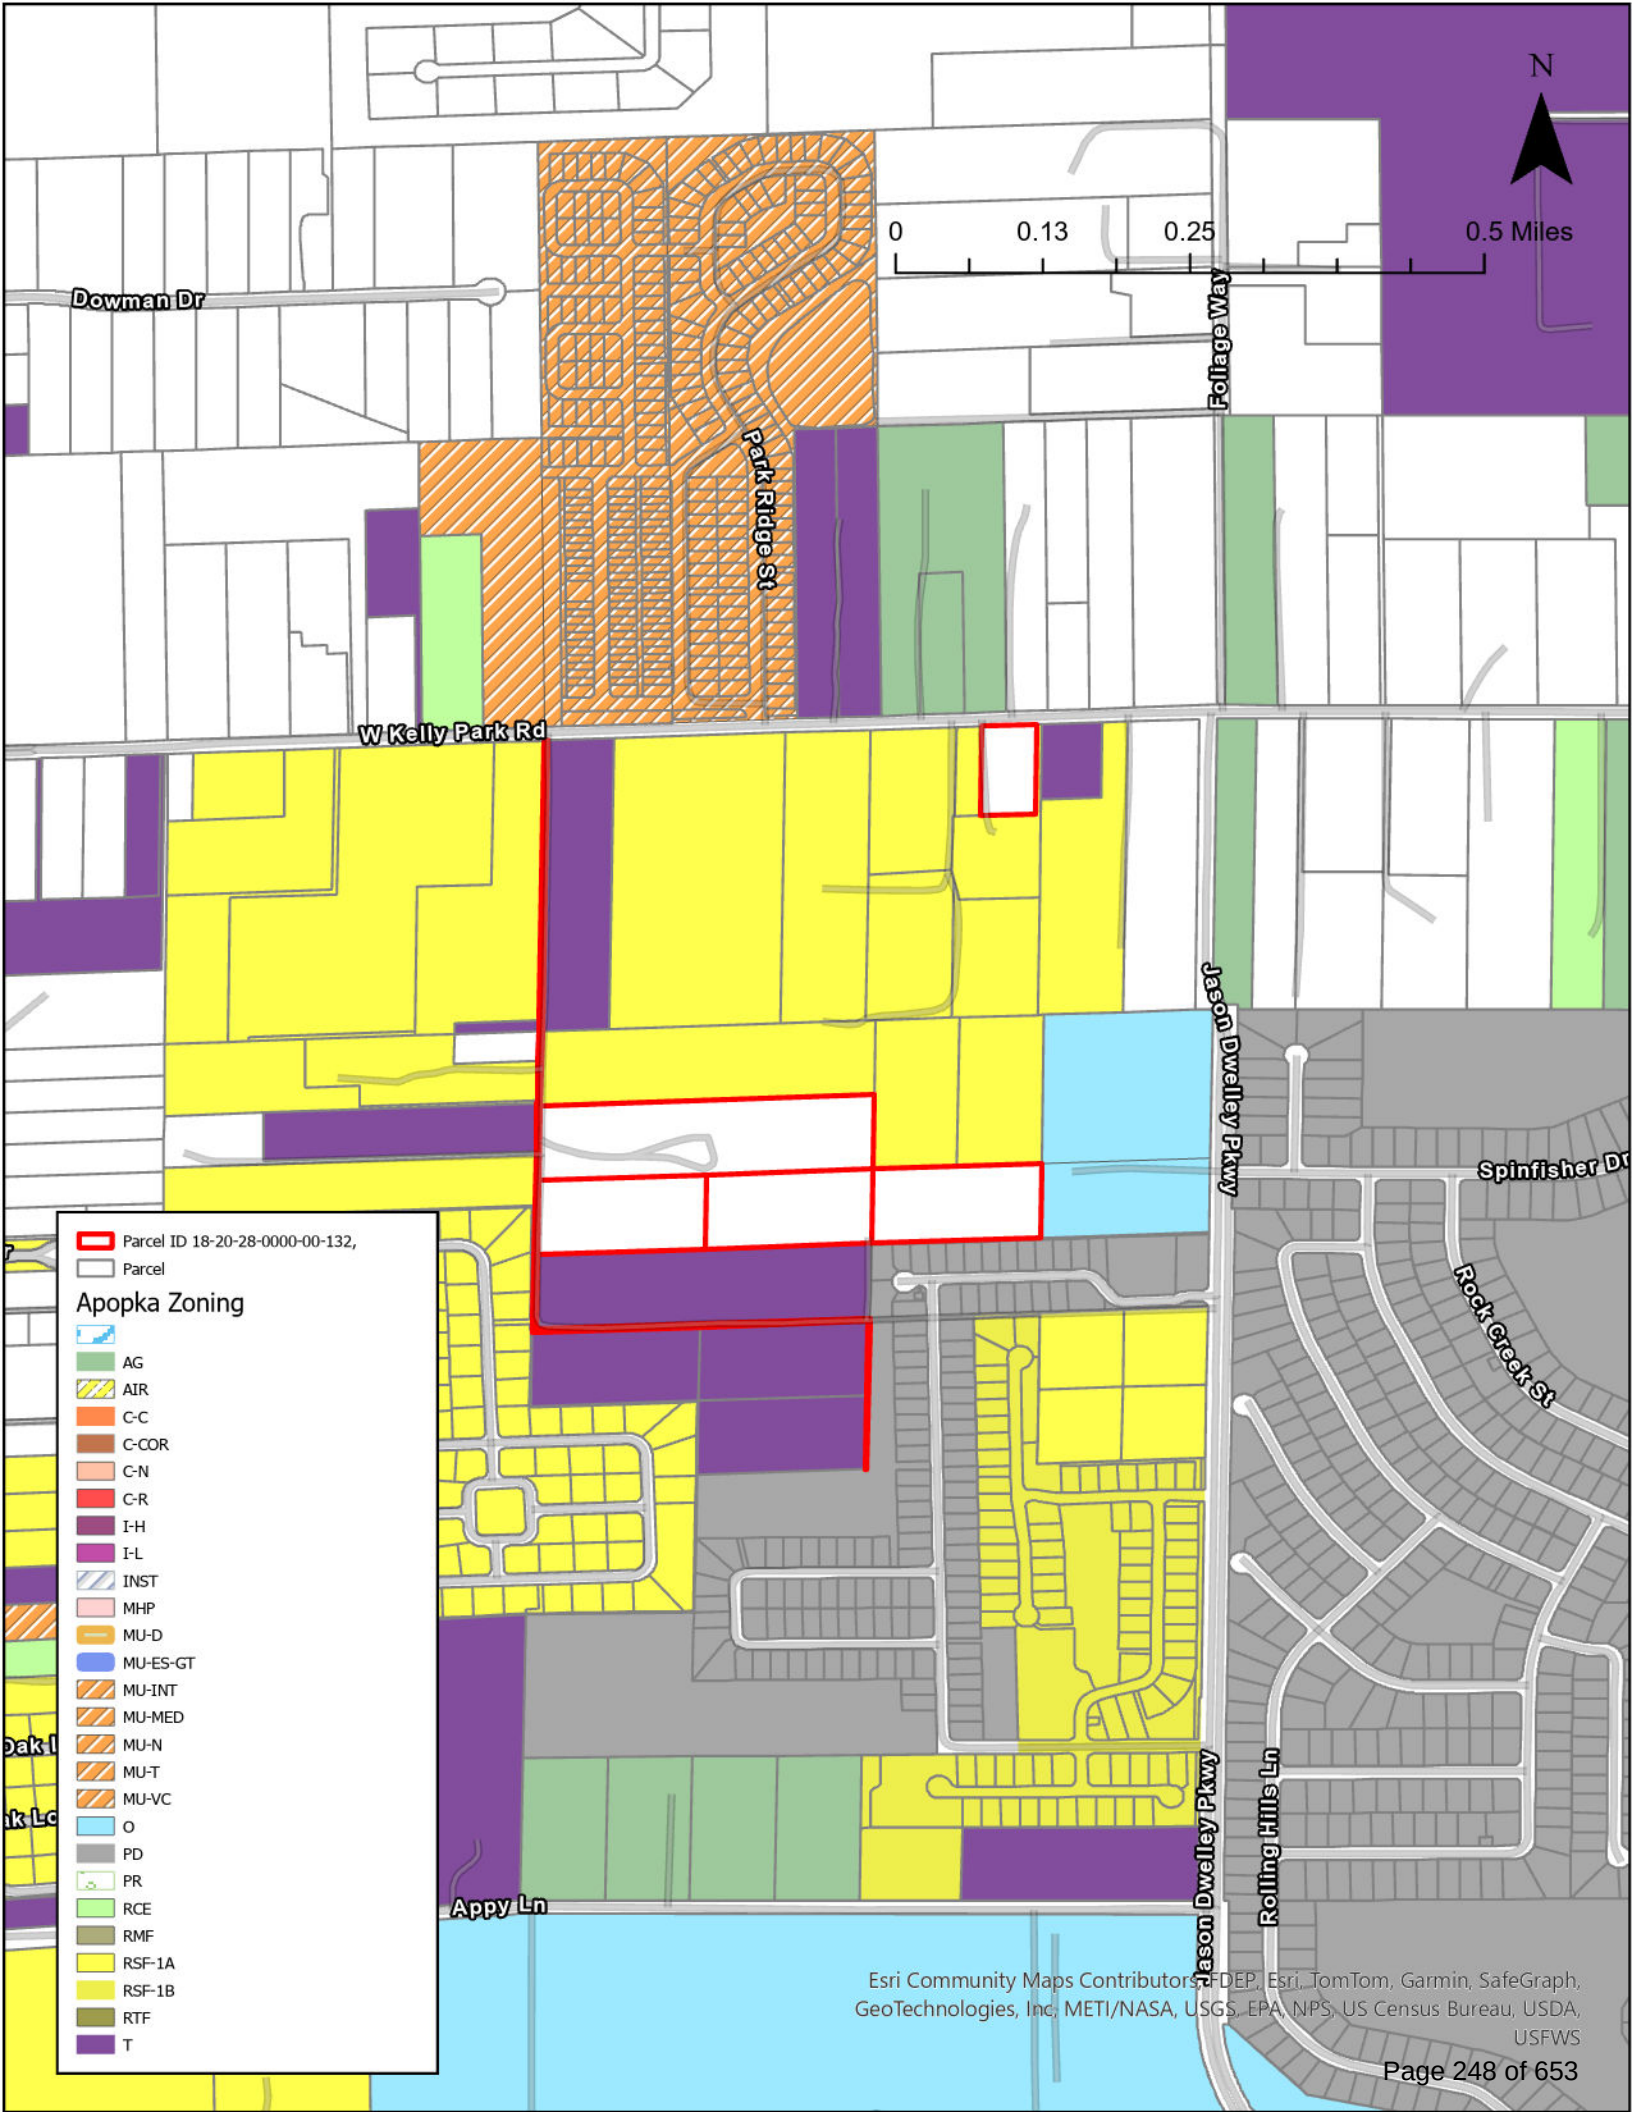

Dowman Dr

0

0.13

0.25

0.5 Miles

N

Park Ridge St

Follage Way

W Kelly Park Rd

Jason Dweley Pkwy

Spinfisher Dr

Rock Creek St

Appy Ln

Rolling Hills Ln

Jason Dweley Pkwy

Parcel ID 18-20-28-0000-00-132,

Parcel

Apopka Zoning

- AG
- AIR
- C-C
- C-COR
- C-N
- C-R
- I-H
- I-L
- INST
- MHP
- MU-D
- MU-ES-GT
- MU-INT
- MU-MED
- MU-N
- MU-T
- MU-VC
- O
- PD
- PR
- RCE
- RMF
- RSF-1A
- RSF-1B
- RTF
- T

Poll: Results of Chamber’s July 30 Hob Nob straw poll

Continued from page 1A

Judicial, Group 5
Joy Goodyear 37
LaShawnda K. Jackson 52

Circuit Judge, 9th Judicial, Group 15
Jeffrey Ashton 15
Chris Mack 15
Alicia Peyton 54

Circuit Judge, 9th Judicial, Group 37
Jason Willis 20
Tanya Davis Wilson 59

Circuit Judge, 9th Judicial, Group 43
Stephen Brown 26
Craig McCarthy 54

County Judge, Group 11
Lisa Gong Guerrero 44
Adam McGinnis 43

NONPARTISAN COUNTY OFFICES
County Commissioner, District 1
Austin Arthur 42
Nicole H. Wilson 37

County Commissioner, District 3
Gus Martinez 10
Linda Stewart 38
Mayra Uribe 25

School Board Member, District 4
Anne Douglas 26

Kyle Roger Goudy 19
Jake Petroski 19

School Board Member, District 6
Jeni Grieger 26
Stephanie Vanos 44

Soil and Water Conservation, District Supervisor, Seat 2
Matthew Grocholske 13
Jimm Middleton 4
Jim Moyer 16
Vicki Vargo 30

Soil & Water Conservation, District Supervisor, Seat 4
Karolyn C. Campbell 29
Dena Krueger 24

PARTISAN FEDERAL OFFICES
United States Senator
REP John S Columbus 1
REP Keith Gross 4
REP Rick Scott 37
DEM Stanley Campbell 16
DEM Rod Joseph 2
DEM Debbie Mucarsel-Powell 11
DEM Brian Rush 6
LPF Feena Bonoan 0
NPA Ben Everidge 2
NPA Tuan TQ Nguyen 17

Rep in Congress, District 10
REP Tuan Le 28
REP Willie J Montague 20

DEM Wade Darius 9
DEM Maxwell Alejandro Frost 31
DEM V. Issa White 5

REP in Congress, District 11
REP John McCloy 4
REP Daniel Webster 55
DEM Barbie Harden Hall 39

PARTISAN STATE OFFICES
State Attorney, 9th Judicial Circuit
REP Thomas Feiter 7
REP Seth Hyman 22
DEM Monique Worrell 33
NPA Andrew Bain 34

Public Defender, 9th Judicial Circuit
DEM Lenora Easter 20

DEM Melissa Vickers 61

State Senator, District 13
REP “CJ” Blancett 9
REP Bowen Kou 7
REP Keith Truenow 29
DEM Stephanie L Dukes 40

State Senator, District 15
DEM Randolph Bracy 36
DEM Geraldine F. Thompson 49

State Senator, District 25
REP Jon H. Arguello 16
REP Jose Martinez 22
DEM Kristen Arrington 14
DEM Alan Grayson 14
DEM Carmen Torres 21

State Representative, District 37
REP Susan Plasencia 54
DEM Nate Douglas 41

District 39
REP Doug Bankson 58
DEM Marsha Summersill 41

State Representatives, See POLL Page 12A

MALTBY'S

Tree Service & Landscaping

Do you have trees that need attention before a storm hits? If so, call us today!

LOCALLY OWNED AND OPERATED
CELEBRATING OVER 20 YEARS OF SERVICE



- Tree Trimming & Removal
- Landscape Installation
- Stump Grinding
- Grapple Truck Services



321-689-5866

Call us today for a free consultation and estimate.

JAMES MALTBY Owner **Licensed & Insured**

SMILE WITH Confidence!

Schroeder Dental Group

Katrina M. Schroeder, DMD
COSMETIC & GENERAL DENTISTRY
Call Now For An Appointment **407-886-1611**



\$100 OFF
Tooth Whitening
(Reg. \$395 • Now \$295)
Get the sensational smile you deserve!

Transferable. Please share with your family, friends and co-workers! Offer good for 30 days. Expires 8/31/24.

New Patients Welcome!

MyApopkaDentist.net Emergency Appointments Available
527 Wekiva Commons Cir., Apopka, FL **Invisalign/ZOOM!**

Gracework

Community Church

SATURDAY SERVICES

Bible Study 10:00 AM
Worship 11:30 AM
Livestream:
tinyurl.com/4ak7933j

9913 Bear Lake Rd., Apopka, FL
graceworxccc@gmail.com
321-228-4599

TRUSTED

NEWS & INFORMATION

■ ■ ■ When You Need It Most ■ ■ ■



Accurate. Reliable. Unbiased. Local.

The Apopka Chief

Your Trusted Local News Source



Winner of Nine 2020 Florida Press Awards!

SUBSCRIBE TODAY! @
www.TheApopkaChief.com
or Call 407-886-2777

400 N. Park Ave., Apopka, FL 32712
Phone: 407-886-2777 • www.TheApopkaChief.com
Email: News@TheApopkaChief.com
Ads@TheApopkaChief.com

 @TheApopkaChief  @ApopkaChiefNews

LET US TELL YOUR BUSINESS STORY!

E-mail **ads@TheApopkaChief.com**
or call **407-886-2777** to find out about our Business Profile program.
Visit **www.theapopkachief.com**
Helping you is our business!

PUBLIC HEARING NOTICE

ANNEXATION

CITY OF APOPKA

NOTICE is hereby given pursuant to Florida Statutes 171.044, the Apopka Code of Ordinances, Part III, Land Development Code, Article II, Section 2.5.1.A, that **Jonathan P. Huels, Esq.** has made an application to the City of Apopka City Council for an **ANNEXATION** of properties generally located south of W. Kelly Park Road and west of Jason Dwelley Parkway. This application relates to the following described properties:

ORDINANCE NO. 3071

AN ORDINANCE OF THE CITY OF APOPKA, FLORIDA, TO EXTEND ITS TERRITORIAL AND MUNICIPAL LIMITS TO ANNEX PURSUANT TO FLORIDA STATUTE 171.044 THE HEREINAFTER DESCRIBED LANDS SITUATED AND BEING IN ORANGE COUNTY, FLORIDA, OWNED BY ORCHID ESTATES COMMUNITY HOME OWNERS ASSOCIATION, MEGA GNG, LLC, JACOB SNAVELY, 4625 CHANDLER ROAD, LLC, MATTHEW AND DEBORAH SHAW, DAPHNE MARTIN; GENERALLY LOCATED SOUTH OF W. KELLY PARK ROAD AND WEST OF JASON DWELLEY PARKWAY; COMPRISING 28.54 ACRES, MORE OR LESS; PROVIDING FOR DIRECTIONS TO THE CITY CLERK, SEVERABILITY, CONFLICTS, AND AN EFFECTIVE DATE.



Parcel Identification Number(s): 18-20-28-0000-00-132, 18-20-28-0000-00-031, 18-20-28-0000-00-105, 18-20-28-0000-00-050, 18-20-28-0000-00-049, 18-20-28-0000-00-061
Contains: 28.54 +/- acres

NOTICE is given that public hearings for Ordinance No. 3071 will be held by the **City of Apopka City Council** at its regularly scheduled meetings in the City Council Chambers of the Apopka City Hall, 120 E. Main Street, Apopka, Florida on **Wednesday, August 21, 2024 beginning at 7:00 P.M. and Wednesday, September 4, 2024** beginning at 1:30 P.M. or as soon thereafter as possible.

Affected parties and the public may appear at the above listed hearings to speak. The proposed Annexation can be inspected at the Apopka Community Development Department located at Apopka City Hall on weekdays between the hours of 8:00 a.m. and 4:30 p.m. City Hall address shown below. Please be advised that, under State law, if you decide to appeal a decision made with respect to this matter, you will need a record of the proceedings and may need to ensure that a verbatim record is made, which record includes the testimony and evidence upon which the appeal is to be based. In accordance with the Americans with Disabilities Act (ADA), persons with disabilities needing assistance to participate in any of these proceedings should contact the City Clerk's Office at 120 East Main Street, Apopka FL 32703, Telephone: 407-703-1704, no less than 48 hours prior to the proceeding.

Apopka City Council
Community Development Department

August 9, 2024

Publish: The Apopka Chief 177227

Moore: Honoring concessions of environmentalists very important

Continued from page 2A

proved”;
2000- “The Wekiva River was designated a ‘national wild and scenic river’ by U.S. Congress”
2003- “Gov. Jeb Bush created the Wekiva River Basin Commission to determine alignment”
2004- “The Wekiva Parkway and Protection Act was passed by the Florida Legislature”
2005- “Wekiva Parkway Planning, Design, and Engineering Study began”
2012- “The Federal Highway Administration

approved Wekiva Parkway alignment and design”
2014- “Florida Legislature created the Central Florida Expressway Authority (CFX) and expanded jurisdiction”
2015- “CFX began construction on its Wekiva Parkway segments”
2018- “CFX completed construction of its Wekiva Parkway segments 18 months early”
2024- “Wekiva Parkway completed as the final link of the Central Florida beltway”
I’m not sure many of you realize that SR 417 is

the eastern portion of the beltway around Orlando.
Many of you take this roadway to reach the University of Central Florida or perhaps, Orlando, or MCO Airport.
I remember when the western portion of SR 429 was opened. I remember this portion of the beltway being named after my friend and our current congressman, Daniel Webster. Congressman Webster, while he was Speaker of the Florida House, was responsible for securing the state funding. In fact, I packed up my two young children and their bi-

cycles to ride on the roadway at the dedication. Seeing that these two are now both parents themselves, you know this was about two decades ago.
The final segment, about 25 miles through the environmentally sensitive areas of the Wekiva River, was incredibly challenging. The Wekiva Basin is fed by 19 springs and connects with the Floridan Aquifer. Additionally, the Wekiva River was designated in 1988 to be a “natural resource of state and regional importance.”
The roadway designers and engineers had to create a complex construction plan that minimized potential development and any impacts. The bridge had no pillars in the water and required temporary berms to keep construction runoff from running into the river.


Environmental activists were right to be concerned about any possible damage the highway could create. The bridge over the river is elevated without piers to allow unfettered access to wildlife and recreational users. It was constructed from the top down to further protect the river.
The book, “The River and the Road”, states the inspiration for the Wekiva Parkway was the Blue Ridge Parkway which is in North Carolina and Virginia. That roadway is considered a national treasure. The Wekiva Parkway also “conforms to the contours of the land. It has lush landscaping and the overpasses and bridges are custom designed, and display... warm earth tones.”
Lessons learned from providing this much-needed roadway and protecting the

environment include: making the natural environment the top consideration, working closely with residents and all stakeholders, and pioneering uses of design with materials that enhance the road and blend into the natural environment.
One final note, I believe it is important to honor the concessions of these environmentalists by restricting any new high-density areas other than Kelly Park Crossings. This promise was part of the Wekiva River Protection Act dating back to 2004.
Additionally, downtown Apopka has suffered enough blight and neglect. We must continue to strike the right balance between serving a burgeoning population and protecting our natural resources.

PUBLIC HEARING NOTICE ANNEXATION CITY OF APOPKA

NOTICE is hereby given pursuant to Florida Statutes 171.044, the Apopka Code of Ordinances, Part III, Land Development Code, Article II, Section 2.5.1.A, that **Jonathan P. Huels, Esq.** has made an application to the City of Apopka City Council for an **ANNEXATION** of properties generally located south of W. Kelly Park Road and west of Jason Dwellley Parkway. This application relates to the following described properties:

ORDINANCE NO. 3071
AN ORDINANCE OF THE CITY OF APOPKA, FLORIDA, TO EXTEND ITS TERRITORIAL AND MUNICIPAL LIMITS TO ANNEX PURSUANT TO FLORIDA STATUTE 171.044 THE HEREINAFTER DESCRIBED LANDS SITUATED AND BEING IN ORANGE COUNTY, FLORIDA, OWNED BY ORCHID ESTATES COMMUNITY HOME OWNERS ASSOCIATION, MEGA GNG, LLC, JACOB SNAVELY, 4625 CHANDLER ROAD, LLC, MATTHEW AND DEBORAH SHAW, DAPHNE MARTIN; GENERALLY LOCATED SOUTH OF W. KELLY PARK ROAD AND WEST OF JASON DWELLEY PARKWAY; COMPRISING 28.54 ACRES, MORE OR LESS; PROVIDING FOR DIRECTIONS TO THE CITY CLERK, SEVERABILITY, CONFLICTS, AND AN EFFECTIVE DATE.

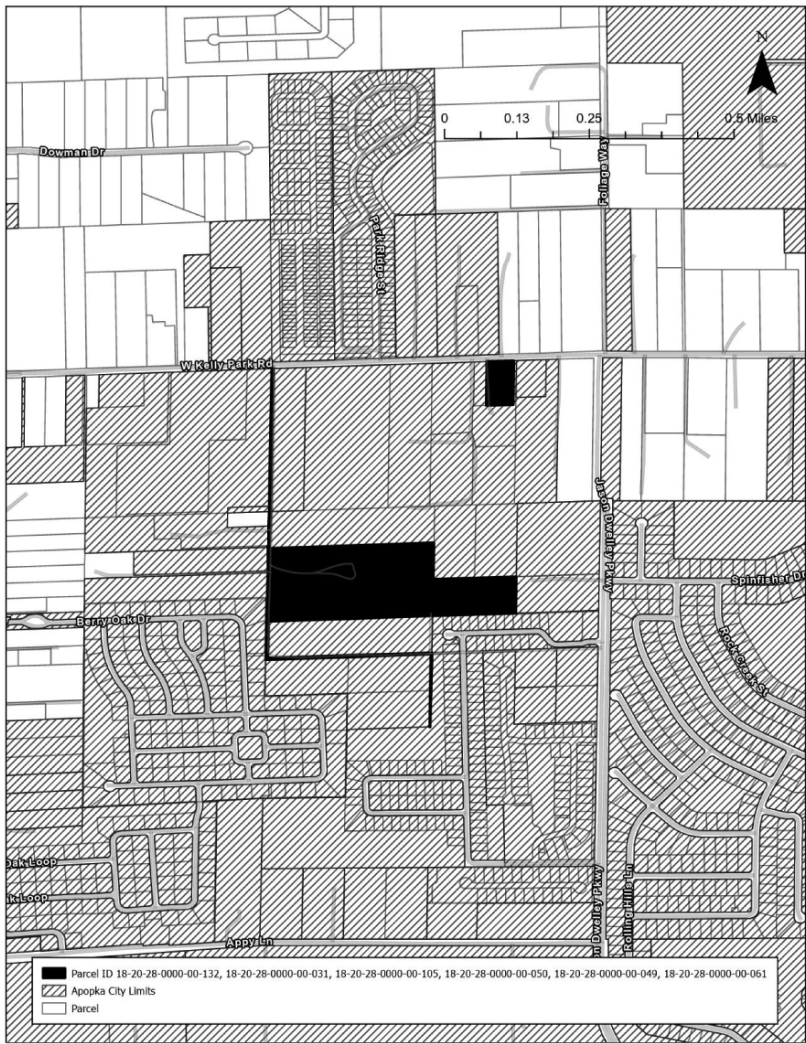

Parcel Identification Number(s): 18-20-28-0000-00-132, 18-20-28-0000-00-031, 18-20-28-0000-00-105, 18-20-28-0000-00-050, 18-20-28-0000-00-049, 18-20-28-0000-00-061
Contains: 28.54 +/- acres

NOTICE is given that public hearings for Ordinance No. 3071 will be held by the **City of Apopka City Council** at its regularly scheduled meetings in the City Council Chambers of the Apopka City Hall, 120 E. Main Street, Apopka, Florida on **Wednesday, August 21, 2024 beginning at 7:00 P.M and Wednesday, September 4, 2024 beginning at 1:30 P.M.** or as soon thereafter as possible.

Affected parties and the public may appear at the above listed hearings to speak. The proposed Annexation can be inspected at the Apopka Community Development Department located at Apopka City Hall on weekdays between the hours of 8:00 a.m. and 4:30 p.m. City Hall address shown below. Please be advised that, under State law, if you decide to appeal a decision made with respect to this matter, you will need a record of the proceedings and may need to ensure that a verbatim record is made, which record includes the testimony and evidence upon which the appeal is to be based. In accordance with the Americans with Disabilities Act (ADA), persons with disabilities needing assistance to participate in any of these proceedings should contact the City Clerk’s Office at 120 East Main Street, Apopka FL 32703, Telephone: 407-703-1704, no less than 48 hours prior to the proceeding.

August 16, 2024
Publish: The Apopka Chief

Apopka City Council
Community Development Department
177251

Byrd: Reach out and help schools

Continued from page 2A

have in the beginning of their days.
A good bus driver becomes a person of comfort for our children and can lift spirits in a way that many children need in order to enter school with a positive mindset for the day of learning ahead.
I remember meeting a bus driver when I was campaigning for the school board after I knocked on her door. She had been a driver for over 30 years and considered the children on her route her own children. She knew about their lives and watched out for them and they looked forward to seeing her everyday.
The drivers are truly a blessing and our education system couldn’t work without them so I am always thrilled to spend the morning with them.

After coming home and getting my own high schooler off for her first day, I headed over to Wheatley Elementary to cheer on our youngest learners and welcome them into the school building.
This event is organized every year by a fantastic community partner, Shaunte Jemison of the non-profit, Re-Imagine Communities with the help of numerous community members, including Apopka City Commissioners.
We lined the sidewalks holding signs and bells, while a DJ played fun music and we cheered and welcomed each child as they walked up to start the new school year.
The most favorite part of my job is when I get to spend time with our beautiful children because they are filled with such joy. Monday was no different.

The children were so excited and smiling and waving at us as they walked up.
It was such a good feeling to show them that this community cares about them and is happy to see them. Sometimes, that is all a child needs to know to be successful.
Remember to reach out to our community children and schools if you have the time. Spend some time volunteering, mentoring, or call your local school and ask if they need any supplies. Reach out to a teacher you know and see what they need.
Our communities can be a great resource for our schools, children, and staff. Even in the face of challenges, our schools and employees do amazing work every day.
Thank you for all you do and I hope everyone has a great year!

Hayden: Common sense says “Vote”

Continued from page 2A

ed States of America and want to do away with the American way of life, the American dream, and our God-given rights guaranteed by the Constitution of the United States of America. They use the freedoms given by the Constitution to undermine and destroy our very culture.
We need to protect our family, putting one foot in front of the other, going forward, presenting a formidable front that will *not* back down.
Our schools of higher learning are filled with educated idiots that teach Socialism, Communism, and world views that have decimated other nations, and left them in ruins, and yet, we still send our kids to be brainwashed into believing the United States of America is undeserving of the title, “Exceptional.”
Our nation needs an enema to cleanse our gov-

ernment and Washington, D.C., is the place to gain entrance for the procedure! We need to show the courage and strength of those who stood tall when faced with overwhelming odds. Some, even though their lives were threatened with intimidation, persecution, rejection, and, yes, even death, promoted a better way for our nation. If we cannot change our nation’s ruling ideology, we are headed for WWII, and because of the weaponry that will be used, the next war after that will be fought with sticks and stones.
I believe that there are people all over our great nation that are simply worn out with all the turmoil on our streets, in our government, and between people who ought to be rejoicing over “life in America!” After Rodney King was brutally beaten by four Los Angeles policemen following a high-speed chase on March 3, 1991, eventually

the four L.A.P.D. officers were charged with multiple charges, and stood trial for the malicious, and uncalled for beating. In April 1992, the officers involved were acquitted, and that set off riots that resulted in 50 deaths, 2000 injured, 9500 arrested for looting and arson, and \$1 billion dollars in damages.
When Rodney King saw all the destruction and mayhem on the third day of the riots, he made a public appearance, making his now-famous plea: “People, I just want to say, can’t we all get along? Can’t we all get along?”
Let us turn our nation upright again. You and I have the upper hand.
We can fire the employees who *believe* they are in charge, and we can hire true employees that will work for us, and our protection.
My advice is to use COMMON sense – get out and VOTE!!!

ALL ABOUT APOPKA

The Apopka Chief

Established 1923
(USPS 545-440)

The Apopka Chief is published every Friday and entered as Periodicals, postage paid at Apopka Post Office, under the Act of Congress of March 3, 1879. The Apopka Chief newspaper is published by Foliage Enterprises, Inc., every Friday at 400 North Park Avenue, Apopka, Fla., 32712-3417. An annual subscription is \$25 in Orange County and \$30 outside Orange County. Phone 407-886-2777. Postmaster: Send address changes to The Apopka Chief, P.O. Box 880, Apopka, Fla., 32704-0880.

The Apopka Chief is a consistent award-winning community weekly newspaper and a member of the Florida Press Association. The newspaper won the group’s award as its best newspaper in 1982, 1987, and 1988, the only three-time winner. Letters to the editor are welcome, but must be signed and include a daytime telephone number, address, or email address for verification. Management reserves the right to edit letters.

www.theapokkachief.com, news@theapokkachief.com



City of Apopka Telephone Numbers

City Hall407-703-1700
Mayor’s Office407-703-1701
City Administrator407-703-1649
City Clerk407-703-1704
Community Devel.407-703-1712
Code Enforcement407-703-1738
Finance Dept.407-703-1725
Fire (non-emerg.).....407-703-1756
Parks and Rec. Dept.407-703-1741
Police Chief407-703-1769
Police (non-emerg.).....407-703-1771
Job Line407-703-1743
Solid Waste Collect.....407-703-1731
Street Maintenance407-703-1731
Utility Billing407-703-1727
Medical, fire emergency..... 911
The city of Apopka was chartered in 1882. It is located at 28°30 north latitude and is 150 feet above sea level. Its population is about 48,000 and its total area is more than 30 sq. mi. **www.apopka.net**

Orange County Telephone Numbers

Animal Services.....407-836-3111
Auto/Boat Tags.....850-617-2000
Building Dept.....407-836-8550
County Mayor407-836-7370
County Commission.....407-836-7350
County Attorney407-836-7320
Clerk of the Court.....407-836-2065
Elections Supervisor.....407-836-2070
Fire/Rescue407-836-3111
Solid Waste407-836-6601
Garbage Collection.....407-703-1731
Health Dept.407-836-2600
Hunting/Fishing Lic888-347-4356
Parks and Rec. Dept.407-836-6200
Property Appraiser407-836-5044
Sheriff Administrative407-254-7000
Non-Emerg. Complaint.....407-836-4357
Utilities407-836-5515
All other departments407-836-3111
Medical, fire emergency..... 911
www.orangecountyfl.net

Other Area Numbers of Note

U.S. Senators
Rick Scott (Rep.) 202-224-5274
Marco Rubio (Rep.).....407-254-2573
U.S. Representative
Daniel Webster (Dist. 11)..... 352-241-9220
State Representatives
Doug Bankson407-476-6787
Carolina Amesty (Dist. 45).....unknown
State Senators
Geraldine Thompson (Dist.11) 407-297-2045
Orange County Commissioner
Christine Moore407-836-7350
Orange County Public Schools
Pupil assignment.....407-317-3233
Bus routes.....407-317-3800
Superintendent.....407-317-3200
School Board.....407-317-3200
Miscellaneous
The Apopka Chief407-886-2777
Museum of the Apopkans.....407-703-1707
Chamber of Commerce.....407-886-1441



City of Apopka CITY COUNCIL STAFF REPORT

Section: PUBLIC HEARINGS/ORDINANCES/RESOLUTION (Action Item)

Item #: 8.

Meeting Date: September 4, 2024

Department: Public Services

SUBJECT:

Resolution 2024-18 Imposing the Uniform Method of Collections for Non-Ad Valorem Special Assessments levied within the City of Apopka for the Stormwater Utility.

REQUEST:

Accept the first reading of resolution 2024-18 and hold over for second reading.

SUMMARY:

Resolution No. 2024-18 provides for the increase of the non-ad valorem rate on real property within the municipal boundaries of the City of Apopka on an annual basis, according to Section 197.3632 Florida Statute, as amended.

The City conducted an independent study of the Stormwater Utility and based upon that study, it is recommended that the utility rates be adjusted for the operational and capital needs associated with the utility.

A public hearing notice was advertised in the local newspaper as well as the city website notifying the public of the increase in the non-ad valorem assessment. Also, notice of the new rates for each property has been noticed on the Truth in Millage Notice (TRIM) sent to the property owners by Orange County.

FUNDING SOURCE:

Non-Ad Valorem Assessment

RECOMMENDED MOTION:

Establish the non-ad valorem special assessment rates based on the study and hold over for a second reading and adoption on September 18, 2024.

ATTACHMENTS:

1. Stormwater Public Hearing Notice 2024
2. Stormwater Assessment Roll - Final
3. Stormwater Resolution 2024-18

CITY OF APOPKA

NOTICE OF PUBLIC HEARING

The City of Apopka currently assesses property owners an annual stormwater assessment to pay for various flood control and water quality improvement projects within the incorporated limits of the City of Apopka. The stormwater management assessment appears on your Truth in Millage (TRIM) Notice so that you can conveniently pay the assessment at the same time you pay your property tax.

The average single-family residence in the City includes 3,600 square feet of impervious surface (roofed, paved, or similar surface), which equals an "Equivalent Residential Unit" or EDU. The proposed assessment for one EDU is \$60.00 (Base Rate + EDU Rate) for FY 2024/2025. Assessments for specific parcels are based on either an assigned EDU or the actual impervious square footage, as set forth in the chart below.

Class of Service	Building Footprint (Square Feet)	FY 2023/24 Stormwater Assessment
Base Rate		
Single Family Residential		\$39.00
Non-Residential/Commercial		\$117.00
Vacant		\$39.00
Agriculture (W/Building)		\$117.00
EDU Rate		
Residential Tier 1	< 2,800 sq. ft.	\$18.20
Residential Tier 2	2,800 to 4,700 sq. ft.	\$26.00
Residential Tier 3	> 4,700 sq. ft.	\$39.00
Nonresidential Classes		\$26.00

How the rates are calculated:

$$\text{Base Rate} + \text{EDU Rate} = \text{TOTAL}$$

Average Home Assessment is (Base Rate of) \$39.00 plus (EDU Rate of) \$26.00 = TOTAL of \$65.00

The assessment is projected to generate 1.92 million in total revenue to be used for stormwater management projects.

State law requires us to inform you that failure to pay any part of your property tax bill including the stormwater management assessment will cause a tax certificate to be issued against the property which may result in loss of title.

When Can I Talk About This?

A public hearing to consider adoption of the annual rate resolution for the stormwater management assessment for Fiscal Year 2024/2025 will take place on September 4th, 2024, at 5:15 PM and September 18th, 2024 at 6:00 PM. The collection of the assessment will be on the ad valorem tax bill. All affected real property owners have a right to appear at the hearing and to file written comments with the City Clerk any time prior to the public hearing. If a person decides to appeal any decision made by the City Council with respect to any matter considered at the hearing such person will need a record of the proceedings and may need to ensure that a verbatim record is made including the testimony and evidence upon which the appeal is to be made. In accordance with the Americans with Disabilities Act persons needing a special accommodation or an interpreter to participate in this proceeding should contact the City Clerk at 407-703-1704 at least seven days prior to the date of the hearing.

Parcel Number	Owner Name	City Mill	Situs Address	Dist	Current Assessment	New Assessment
02-20-27-0000-00-006	MOORE JOHN P W	APK 11	4301 ONDICH RD	5400	000007200	000007800
02-20-27-0000-00-041	MOORE JOHN P W	APK 11	ONDICH RD	5400	000003600	000003900
11-20-27-0000-00-003	KELLY PARK LAND INVESTMENTS LLC	APK 11	4510 ONDICH RD	5400	000003600	000003900
11-20-27-0000-00-004	TO-TO-LO-CHEE LLC	APK 11	5853 ROUND LAKE RD	5400	000007200	000007800
11-20-27-0000-00-008	CRISTAN PROPERTIES INC	APK 11	4625 W KELLY PARK RD	5400	000003600	000003900
11-20-27-0000-00-011	CRUZADA CAYETANO R	APK 11	4651 W KELLY PARK RD	5400	000003600	000003900
11-20-27-0000-00-012	SWARTZ THOMPSON 1/3 INT	APK 11	4533 W KELLY PARK RD	5400	000025200	000027300
11-20-27-0000-00-013	GALVIN LAND SERVICES LLC	APK 11	4338 ONDICH RD	5400	000013200	000014300
11-20-27-0000-00-030	PM S-1 REO LLC	APK 11	4013 W KELLY PARK RD	5400	000020400	000022100
11-20-27-0000-00-031	DEROOSE PAUL J	APK 11	5715 ROUND LAKE RD	5400	000039600	000042900
11-20-27-0000-00-032	DEROOSE PAUL J	APK 11	5643 ROUND LAKE RD	5400	000135600	000149500
11-20-27-0000-00-036	KELLY PARK LAND INVESTMENTS LLC	APK 11	EFFIE DR	5400	000025200	000024700
11-20-27-0000-00-040	GRIFFIN BILLIE J	APK 11	W KELLY PARK RD	5400	000003600	000003900
11-20-27-0000-00-042	EQUESTRIAN LLC	APK 11	4101 W KELLY PARK RD	5400	000003600	000003900
11-20-27-0000-00-043	DEROOSE PAUL J	APK 11	5643 ROUND LAKE RD	5400	000018000	000058500
11-20-27-0000-00-050	CORNELL HAL D	APK 11	4481 W KELLY PARK RD	5400	000015600	000019500
11-20-27-0000-00-052	DEROOSE PAUL J	APK 11	5715 ROUND LAKE RD	5400	000133200	000144300
11-20-27-0000-00-054	KELLY PARK LAND INVESTMENTS LLC 50% INT	APK 11	W KELLY PARK RD	5400	000003600	000003900
11-20-27-0000-00-057	EQUESTRIAN LLC	APK 11	4033 W KELLY PARK RD	5400	000025200	000027300
11-20-27-0000-00-070	HARRISKP LLC 50% INT	APK 11	W KELLY PARK RD	5400	000003600	000003900
11-20-27-0000-00-071	JEN FLORIDA 51 LLC	APK 11	5474 EFFIE DR	5400	000027600	000029900
11-20-27-0000-00-072	PRM APOPKA/KELLY PARK OWNER LLC	APK 11	ONDICH RD	5400		000003900
11-20-27-0000-00-074	PRM APOPKA/KELLY PARK OWNER LLC	APK 11	EFFIE DR	5400	000000000	000014300
11-20-27-0000-00-075	DHIC-KELLY PARK LLC	APK 11	W KELLY PARK RD	5400	000000000	000003900
11-20-27-6135-00-010	KELLY PARK LAND INVESTMENTS LLC 50% INT	APK 11	4405 W KELLY PARK RD	5400	000003600	000042900
11-20-27-6135-00-012	CORNELL HAL D	APK 11	4465 W KELLY PARK RD	5400	000003600	000003900
11-20-27-6135-00-013	KELLY PARK LAND INVESTMENTS LLC 50% INT	APK 11	W KELLY PARK RD	5400	000015600	000016900
12-20-27-0000-00-014	GREENBRIER PET LOSS SERVICES LLC	APK 11	3703 W KELLY PARK RD	5400	000042000	000050700
12-20-27-0000-00-025	KPI PARTNERSHIP LLC	APK 11	3103 W KELLY PARK RD	5400	000007200	000007800
12-20-27-0000-00-026	AGGARWAL & GUPTA FAMILY FOUNDATION INC	APK 11	3025 W KELLY PARK RD	5400	000003600	000003900
12-20-27-0000-00-027	WMG ACQUISITIONS LLC	APK 11	3001 W KELLY PARK RD	5400	000003600	000003900
12-20-27-0000-00-029	KPI PARTNERSHIP LLC	APK 11	5108 PLYMOUTH SORRENTO RD	5400	000005280	00057.200
12-20-27-0000-00-031	KPI PARTNERSHIP LLC	APK 11	5202 PLYMOUTH SORRENTO RD	5400	000005280	00057.200
12-20-27-0000-00-035	BAKLE DAVID LEROY 1/3 INT	APK 11	5704 PLYMOUTH SORRENTO RD	5400	000007200	000007800
12-20-27-0000-00-040	KPI PARTNERSHIP LLC	APK 11	5206 PLYMOUTH SORRENTO RD	5400	000007200	000007800
12-20-27-0000-00-047	ORLANDO HEALTH INC	APK 11	5401 EFFIE DR	5400	000003600	000003900
12-20-27-0000-00-051	LARRY M EVERLY SR FAMILY TRUST 1/2 INT	APK 11	3100 ONDICH RD	5400	000006000	000007800
12-20-27-0000-00-054	WMG ACQUISITIONS LLC	APK 11	5012 PLYMOUTH SORRENTO RD	5400	000003600	000003900
12-20-27-0000-00-056	WMG ACQUISITIONS LLC	APK 11	3013 W KELLY PARK RD	5400	000003600	000003900
12-20-27-0000-00-060	GOLDEN GEM INVESTMENTS LLC	APK 11	3951 W KELLY PARK RD	5400	000032400	000014300
12-20-27-0000-00-070	KPI PARTNERSHIP LLC	APK 11	5128 PLYMOUTH SORRENTO RD	5400	000005280	00057.200
12-20-27-0000-00-072	BAKLE DAVID L	APK 11	5706 PLYMOUTH SORRENTO RD	5400	000007200	000007800
12-20-27-0000-00-073	MACLARTY WANDA SUE	APK 11	5708 PLYMOUTH SORRENTO RD	5400	000003600	000003900
12-20-27-0000-00-092	BARRY GRIMM REVOCABLE TRUST	APK 11	5156 EFFIE DR	5400	000007200	000007800
12-20-27-0000-00-100	ORLANDO BELTWAY ASSOCIATES	APK 11	PLYMOUTH SORRENTO RD	5400	000003600	000003900
12-20-27-0000-00-102	LAFOREST TIMOTHY R	APK 11	PLYMOUTH SORRENTO RD	5400	000003600	000003900
12-20-27-0000-00-108	GRIMM BARRY G	APK 11	5208 EFFIE DR	5400	000003600	000003900
12-20-27-0000-00-111	GOLDEN GEM INVESTMENTS LLC	APK 11	W KELLY PARK RD	5400		000027300
12-20-27-0960-00-010	BURKE JENESSA BRIELLE	APK 11	5515 PALOMINO PL	5400	000006000	000006500
12-20-27-0960-00-020	XUE XINGYI	APK 11	5521 PALOMINO PL	5400	000006000	000006500
12-20-27-0960-00-030	WEATHERS MARVA CORETA	APK 11	5527 PALOMINO PL	5400	000006000	000006500
12-20-27-0960-00-040	SZYMANSKI BELINDA MARIE	APK 11	5533 PALOMINO PL	5400	000006000	000006500
12-20-27-0960-00-050	LOUIS JACQUELIN	APK 11	5539 PALOMINO PL	5400	000006000	000006500
12-20-27-0960-00-060	TANNER LATASHA EVON	APK 11	5545 PALOMINO PL	5400	000006000	000006500
12-20-27-0960-00-070	ST FLEUR MAKERBIE	APK 11	5551 PALOMINO PL	5400	000006000	000006500
12-20-27-0960-00-080	ZHAO XIU LING	APK 11	5600 HORSESHOE LOOP	5400	000006000	000006500
12-20-27-0960-00-090	COLMENAREZ JOSE GREGORIO DAN	APK 11	5606 HORSESHOE LOOP	5400	000006000	000006500
12-20-27-0960-00-100	STANCIL TRACY YVONNE	APK 11	5612 HORSESHOE LOOP	5400	000006000	000006500
12-20-27-0960-00-110	SALINAS ASDRUBAL	APK 11	5618 HORSESHOE LOOP	5400	000006000	000006500
12-20-27-0960-00-120	ZHENY SHIFU	APK 11	5624 HORSESHOE LOOP	5400	000006000	000006500
12-20-27-0960-00-130	ALZATE ALEJANDRO ARBOLEDA	APK 11	5630 HORSESHOE LOOP	5400	000006000	000006500
12-20-27-0960-00-140	MUJICA GUSTAVO ALEJANDRO	APK 11	5636 HORSESHOE LOOP	5400	000006000	000006500

12-20-27-0960-00-150	HERNANDEZ PEDRA YNDIRA	APK 11	5642 HORSESHOE LOOP	5400 000006000	000006500
12-20-27-0960-00-160	ZHANG ZHENGXIANG S	APK 11	5648 HORSESHOE LOOP	5400 000006000	000006500
12-20-27-0960-00-170	BRYANT KAYLUN MITCHELL	APK 11	5654 HORSESHOE LOOP	5400 000006000	000006500
12-20-27-0960-00-180	WU XIAOJIAN	APK 11	5660 HORSESHOE LOOP	5400 000006000	000006500
12-20-27-0960-00-190	ALMODOVAR OYOLA PEDRO AMAURY	APK 11	5666 HORSESHOE LOOP	5400 000006000	000006500
12-20-27-0960-00-200	PARMAR VIKASH PRAVIN	APK 11	5672 HORSESHOE LOOP	5400 000006000	000006500
12-20-27-0960-00-210	WEI ZHENG	APK 11	5678 HORSESHOE LOOP	5400 000006000	000006500
12-20-27-0960-00-220	MCGOWAN NOEL PATRICIA	APK 11	5684 HORSESHOE LOOP	5400 000006000	000006500
12-20-27-0960-00-230	ORTIZ FALERO ALEJANDRO	APK 11	5690 HORSESHOE LOOP	5400 000006000	000006500
12-20-27-0960-00-240	HAN CHUNQI	APK 11	5696 HORSESHOE LOOP	5400 000006000	000006500
12-20-27-0960-00-250	YUEN WILLIAM	APK 11	5702 HORSESHOE LOOP	5400 000006000	000006500
12-20-27-0960-00-260	PENA CANOVAS MANUEL	APK 11	5708 HORSESHOE LOOP	5400 000006000	000006500
12-20-27-0960-00-270	CONNER KEVIN ANDREW	APK 11	5714 HORSESHOE LOOP	5400 000006000	000006500
12-20-27-0960-00-280	ANZAI RUKA	APK 11	5720 HORSESHOE LOOP	5400 000006000	000006500
12-20-27-0960-00-290	CHEN KONG YING	APK 11	5721 HORSESHOE LOOP	5400 000006000	000006500
12-20-27-0960-00-300	ZAPATA FERREROSA OMAR D	APK 11	5715 HORSESHOE LOOP	5400 000006000	000006500
12-20-27-0960-00-310	XU WEIDONG	APK 11	5709 HORSESHOE LOOP	5400 000006000	000006500
12-20-27-0960-00-320	APPERT STEPHANIE ANN	APK 11	5712 SADDLE HORN LN	5400 000006000	000006500
12-20-27-0960-00-330	UNDELLO-KELLER NATHANIEL CURTIS	APK 11	5706 SADDLE HORN LN	5400 000006000	000006500
12-20-27-0960-00-340	LIU PETER	APK 11	5700 SADDLE HORN LN	5400 000006000	000006500
12-20-27-0960-00-350	CONFIDENTIAL	APK 11	5694 SADDLE HORN LN	5400 000006000	000006500
12-20-27-0960-00-360	SIMON CANDICE JILLEAN THOMPSON	APK 11	5687 SADDLE HORN LN	5400 000006000	000006500
12-20-27-0960-00-370	PEREZ PEREZ ARIANNY CAROLINA	APK 11	5693 SADDLE HORN LN	5400 000006000	000006500
12-20-27-0960-00-380	BRETT DANIEL ALLEN	APK 11	5699 SADDLE HORN LN	5400 000006000	000006500
12-20-27-0960-00-390	PRESLEY KENDRICK VICENTE	APK 11	5705 SADDLE HORN LN	5400 000006000	000006500
12-20-27-0960-00-400	LIU JIAN HAI	APK 11	5711 SADDLE HORN LN	5400 000006000	000006500
12-20-27-0960-00-410	SUH SAMUEL SEWON	APK 11	5643 HORSESHOE LOOP	5400 000006000	000006500
12-20-27-0960-00-420	PENUELA SANDOVAL DAYANA MARILUZ	APK 11	5637 HORSESHOE LOOP	5400 000006000	000006500
12-20-27-0960-00-430	PIERRE CLEODINE VALERIE	APK 11	5631 HORSESHOE LOOP	5400 000006000	000006500
12-20-27-0960-00-440	CAMPOPIANO LEA FRANCECA	APK 11	5625 HORSESHOE LOOP	5400 000006000	000006500
12-20-27-0960-00-450	KHAKOV JESSICA ANN MAY	APK 11	5619 HORSESHOE LOOP	5400 000006000	000006500
12-20-27-0960-00-460	HARRIS RASHAN JANENE	APK 11	5613 HORSESHOE LOOP	5400 000006000	000006500
12-20-27-0960-00-470	MARTINEZ HERRERA CARLOS HILARIO	APK 11	5607 HORSESHOE LOOP	5400 000006000	000006500
12-20-27-0960-00-480	CAMACHO JESSICA ELIZABETH	APK 11	5601 HORSESHOE LOOP	5400 000006000	000006500
12-20-27-0960-00-490	REN CHENG GUI	APK 11	5500 GALLOPING DR	5400 000006000	000006500
12-20-27-0960-00-500	RICKETTS JAMIE ONEIL ALONZO	APK 11	5506 GALLOPING DR	5400 000006000	000006500
12-20-27-0960-00-510	SOLIS KIRIAN JUSEEL SANTAMARIA	APK 11	5512 GALLOPING DR	5400 000006000	000006500
12-20-27-0960-00-520	SCHMIDT DENISE LEE	APK 11	5518 GALLOPING DR	5400 000006000	000006500
12-20-27-0960-00-530	DE SOUZA OLIVEIRA EMERSON LUIZ	APK 11	5524 GALLOPING DR	5400 000006000	000006500
12-20-27-0960-00-540	NI ZHOU BIAO	APK 11	5530 GALLOPING DR	5400 000006000	000006500
12-20-27-0960-00-550	ZHENG LIYU	APK 11	5536 GALLOPING DR	5400 000006000	000006500
12-20-27-0960-00-560	DERRICK JOSHUA CALEB	APK 11	5542 GALLOPING DR	5400 000005280	000006500
12-20-27-0960-00-570	B&B BRIDLES PATH LLC	APK 11	5574 GALLOPING DR	5400 000006000	000006500
12-20-27-0960-00-580	ZHU XIAOTAN BOB	APK 11	5580 GALLOPING DR	5400 000006000	000006500
12-20-27-0960-00-590	ELLIS ANDREW S	APK 11	5586 GALLOPING DR	5400 000006000	000006500
12-20-27-0960-00-600	SELLERI ALESSIO	APK 11	5592 GALLOPING DR	5400 000006000	000006500
12-20-27-0960-00-610	BARAHONA FUNEZ REINA MARISELA	APK 11	5598 GALLOPING DR	5400 000006000	000006500
12-20-27-0960-00-620	ZHAI TINGXUAN	APK 11	5610 GALLOPING DR	5400 000006000	000006500
12-20-27-0960-00-630	WILLIAM JORDAN LEE	APK 11	5616 GALLOPING DR	5400 000006000	000006500
12-20-27-0960-00-640	MODZELEWSKI KENNETH JOSEPH	APK 11	5622 GALLOPING DR	5400 000006000	000006500
12-20-27-0960-00-650	REVELS-LECHUGA CRYSTAL RAE	APK 11	5623 GALLOPING DR	5400 000006000	000006500
12-20-27-0960-00-660	SIMOLO RYAN MICHAEL	APK 11	5617 GALLOPING DR	5400 000006000	000006500
12-20-27-0960-00-670	GONZALES DIEGO ALONSO	APK 11	5611 GALLOPING DR	5400 000006000	000006500
12-20-27-0960-00-680	REMY ELIZABETHE	APK 11	5605 GALLOPING DR	5400 000006000	000006500
12-20-27-0960-00-690	CLARK CHASE E	APK 11	5599 GALLOPING DR	5400 000006000	000006500
12-20-27-0960-00-700	SHAER SAMANTHA RASHID	APK 11	5593 GALLOPING DR	5400 000006000	000006500
12-20-27-0960-00-710	RUTLAND TIOMBA NYDEJA	APK 11	5587 GALLOPING DR	5400 000006000	000006500
12-20-27-0960-00-720	NATARAJAN SATEESH GOKULNATH	APK 11	5581 GALLOPING DR	5400 000006000	000006500
12-20-27-0960-00-730	REED THYRL DURYEA	APK 11	5573 GALLOPING DR	5400 000006000	000006500
12-20-27-0960-00-740	WIX FAMILY TRUST	APK 11	5567 GALLOPING DR	5400 000006000	000006500
12-20-27-0960-00-750	FARIN VILMA CELESTINA	APK 11	5561 GALLOPING DR	5400 000006000	000006500
12-20-27-0960-00-760	GUTIERREZ FERNANDEZ MIGUEL ANGEL	APK 11	5555 GALLOPING DR	5400 000006000	000006500
12-20-27-0960-00-770	SIMERLY SHAWN DAVID	APK 11	5549 GALLOPING DR	5400 000007200	000006500

12-20-27-0960-00-780	CRAWFORD JAMES LEONARD III	APK 11	5543 GALLOPING DR	5400 000005280	000006500
12-20-27-0960-00-790	FIELDS CAMERON LEE	APK 11	5494 HUNTER JUMPER LN	5400 000006000	000006500
12-20-27-0960-00-800	ATKINS MONICA RENA	APK 11	5488 HUNTER JUMPER LN	5400 000006000	000006500
12-20-27-0960-00-810	BARRIOS JEAN CARLOS OCHOA	APK 11	5482 HUNTER JUMPER LN	5400 000006000	000006500
12-20-27-0960-00-820	PINEDA JULIO	APK 11	5476 HUNTER JUMPER LN	5400 000006000	000006500
12-20-27-0960-00-830	MICALE KIMBERLY JEAN	APK 11	5470 HUNTER JUMPER LN	5400 000006000	000006500
12-20-27-0960-00-840	DIAZ SANDRA ESTHER	APK 11	5469 HUNTER JUMPER LN	5400 000006000	000006500
12-20-27-0960-00-850	KHAN MOIN MOON	APK 11	5475 HUNTER JUMPER LN	5400 000006000	000006500
12-20-27-0960-00-860	HENDRICKS KISHA LUE	APK 11	5481 HUNTER JUMPER LN	5400 000006000	000006500
12-20-27-0960-00-870	DAHL CORRINE SUSAN	APK 11	5487 HUNTER JUMPER LN	5400 000006000	000006500
12-20-27-0960-00-880	KHAN VIOLA BINA	APK 11	5493 HUNTER JUMPER LN	5400 000006000	000006500
12-20-27-0960-00-890	CRESPO CARMEN LIDIA	APK 11	5492 PALOMINO PL	5400 000006000	000006500
12-20-27-0960-00-900	LI HANWU	APK 11	5486 PALOMINO PL	5400 000006000	000006500
12-20-27-0960-00-910	HAQ MAHMUDUL	APK 11	5480 PALOMINO PL	5400 000006000	000006500
12-20-27-0960-00-920	ARTEAGA LUIS FONSECA	APK 11	5474 PALOMINO PL	5400 000006000	000006500
12-20-27-0960-00-930	TORRES MEJIAS YANIRA	APK 11	5468 PALOMINO PL	5400 000006000	000006500
12-20-27-0960-00-940	BEAUBRUN JUNIOR	APK 11	5402 PALOMINO PL	5400 000006000	000006500
12-20-27-0960-00-950	MACK SHERRIE VINETTA	APK 11	5396 PALOMINO PL	5400 000006000	000006500
12-20-27-0960-00-960	LAN YINGHONG	APK 11	5390 PALOMINO PL	5400 000006000	000006500
12-20-27-0960-00-970	ZHANG LIZAO	APK 11	5384 PALOMINO PL	5400 000006000	000006500
12-20-27-0960-00-980	MA ANE	APK 11	5378 PALOMINO PL	5400 000006000	000006500
12-20-27-0960-00-990	BALLESTERO JOSE GREGORIO	APK 11	5372 PALOMINO PL	5400 000006000	000006500
12-20-27-0960-01-000	LIN XIAO JIN	APK 11	5366 PALOMINO PL	5400 000006000	000006500
12-20-27-0960-01-010	LI HONGYAN	APK 11	5354 PALOMINO PL	5400 000006000	000006500
12-20-27-0960-01-020	BURDICK GRAYSON ALLEN	APK 11	5348 PALOMINO PL	5400 000006000	000006500
12-20-27-0960-01-030	WATSON EVELINA COTTEN	APK 11	5342 PALOMINO PL	5400 000006000	000006500
12-20-27-0960-01-040	CASTRO IRIZARRY LEONARDO	APK 11	5336 PALOMINO PL	5400 000006000	000006500
12-20-27-0960-01-050	SALGADO LENIA	APK 11	5330 PALOMINO PL	5400 000006000	000006500
12-20-27-0960-01-060	ORTIZ CINTRON JOSE OMAR	APK 11	5324 PALOMINO PL	5400 000006000	000006500
12-20-27-0960-01-070	MAGANA-RUIZ ALEJANDRO	APK 11	5318 PALOMINO PL	5400 000006000	000006500
12-20-27-0960-01-080	NEBLETT BRIAN	APK 11	5312 PALOMINO PL	5400 000006000	000006500
12-20-27-0960-01-090	COLESBY FREDERICK LAWRENCE	APK 11	5672 GALLOPING DR	5400 000006000	000006500
12-20-27-0960-01-100	GERBER STEPHEN BERTRAM	APK 11	5678 GALLOPING DR	5400 000006000	000006500
12-20-27-0960-01-110	GREIF JACOB DYLAN	APK 11	5684 GALLOPING DR	5400 000006000	000006500
12-20-27-0960-01-120	MORGAN QUINTON JEROME	APK 11	5690 GALLOPING DR	5400 000006000	000006500
12-20-27-0960-01-130	RODRIGUEZ NYDIA CRYSTAL	APK 11	5696 GALLOPING DR	5400 000006000	000006500
12-20-27-0960-01-140	TORRES CRUZ ROBERTO ARTURO	APK 11	5702 GALLOPING DR	5400 000006000	000006500
12-20-27-0960-01-150	JOBSON GILLIAN S	APK 11	5715 GALLOPING DR	5400 000006000	000006500
12-20-27-0960-01-160	RAMIREZ SANTOS DIEGO GEOVANNI	APK 11	5721 GALLOPING DR	5400 000006000	000006500
12-20-27-0960-01-170	ZHANG XIA	APK 11	5727 GALLOPING DR	5400 000006000	000006500
12-20-27-0960-01-180	SEMRAU MADISON JOSEPH	APK 11	5733 GALLOPING DR	5400 000006000	000006500
12-20-27-0960-01-190	KENT JENNIFER ELIZABETH	APK 11	5739 GALLOPING DR	5400 000006000	000006500
12-20-27-0960-01-200	SOWERS EDWARD STEPHEN JR	APK 11	5745 GALLOPING DR	5400 000006000	000006500
12-20-27-0960-01-210	HAQ MAHMUDUL	APK 11	5751 GALLOPING DR	5400 000006000	000006500
12-20-27-0960-01-220	CORWIN CYDNEY MARIE	APK 11	5757 GALLOPING DR	5400 000006000	000006500
12-20-27-0960-01-230	WOOD ASHER ROBERT	APK 11	5763 GALLOPING DR	5400 000006000	000006500
12-20-27-0960-01-240	HAQ NOREEN M	APK 11	5769 GALLOPING DR	5400 000006000	000006500
12-20-27-0960-01-250	BASQUIN SANDRINE GERTRUDE	APK 11	5775 GALLOPING DR	5400 000006000	000006500
12-20-27-0960-01-260	DIAZ JONAS	APK 11	5781 GALLOPING DR	5400 000006000	000006500
12-20-27-0960-01-270	MICHEL VESITA	APK 11	5787 GALLOPING DR	5400 000006000	000006500
12-20-27-0960-01-280	NGUYEN DAVID HUY	APK 11	5793 GALLOPING DR	5400 000006000	000006500
12-20-27-0960-01-290	STEELE LULA LAKITA	APK 11	5347 PALOMINO PL	5400 000006000	000006500
12-20-27-0960-01-300	MARTIN MARCUS LAKIETH	APK 11	5353 PALOMINO PL	5400 000006000	000006500
12-20-27-0960-01-310	ZAPATA DIAZ ANDRES MATEO	APK 11	5359 PALOMINO PL	5400 000006000	000006500
12-20-27-0960-01-320	NOLASCO ORELLANA WUALTER HESTID	APK 11	5365 PALOMINO PL	5400 000005280	000006500
12-20-27-0960-01-330	AVALOS CAVERO JAVIER ALEJANDRO	APK 11	5371 PALOMINO PL	5400 000006000	000006500
12-20-27-0960-01-340	SMITH KAIDIAN VERNLY	APK 11	5377 PALOMINO PL	5400 000006000	000006500
12-20-27-0960-01-350	BURNETT MICHAEL DAVID	APK 11	5383 PALOMINO PL	5400 000006000	000006500
12-20-27-0960-01-360	HARDISON DERRICK	APK 11	5389 PALOMINO PL	5400 000006000	000006500
12-20-27-0960-01-370	CHAN CHIU M	APK 11	5395 PALOMINO PL	5400 000006000	000006500
12-20-27-0960-01-380	ENCARNACION HAYLEY	APK 11	5407 PALOMINO PL	5400 000006000	000006500
12-20-27-0960-01-390	MAYBURY DARREN WILLIAM	APK 11	5413 PALOMINO PL	5400 000006000	000006500
12-20-27-0960-01-400	KATZ TRACY LYNN	APK 11	5419 PALOMINO PL	5400 000006000	000006500

12-20-27-0960-01-410	BURGOS ANDREA RENTAS	APK 11	5425 PALOMINO PL	5400 000006000	000006500
12-20-27-0960-01-420	CACERES SARAH TAHIRI	APK 11	5431 PALOMINO PL	5400 000006000	000006500
12-20-27-0960-01-430	ABREU GUERRERO EVELIN ESTHER	APK 11	5437 PALOMINO PL	5400 000006000	000006500
12-20-27-0960-01-440	ZOU HUILING	APK 11	5443 PALOMINO PL	5400 000006000	000006500
12-20-27-0960-01-450	ODIES EMANUEL	APK 11	5449 PALOMINO PL	5400 000006000	000006500
12-20-27-0960-01-460	BROOKS SANDRA	APK 11	5455 PALOMINO PL	5400 000006000	000006500
12-20-27-0960-01-470	BANKS LATOYA LASHAY	APK 11	5461 PALOMINO PL	5400 000006000	000006500
12-20-27-0960-01-480	CHEN BIN	APK 11	5467 PALOMINO PL	5400 000006000	000006500
12-20-27-0960-01-490	DIAZ SANDERS	APK 11	5473 PALOMINO PL	5400 000006000	000006500
12-20-27-0960-01-500	GLEASON CHARLES MUTH	APK 11	5479 PALOMINO PL	5400 000006000	000006500
12-20-27-0960-01-510	BHATTA RAJEEV	APK 11	5485 PALOMINO PL	5400 000006000	000006500
12-20-27-0960-01-520	PATEL SHIRISH DAHYABHAI	APK 11	5491 PALOMINO PL	5400 000006000	000006500
12-20-27-0960-12-001	CITY OF APOPKA	APK 11	5335 PALOMINO PL	5400 000003600	000003900
12-20-27-9339-00-010	FORESTAR (USA) REAL ESTATE GROUP INC	APK 11	5301 HAYLOFT DR	5400 000003600	000003900
12-20-27-9339-00-020	D R HORTON INC	APK 11	5309 HAYLOFT DR	5400 000003600	000003900
12-20-27-9339-00-030	D R HORTON INC	APK 11	5317 HAYLOFT DR	5400 000003600	000003900
12-20-27-9339-00-040	D R HORTON INC	APK 11	5325 HAYLOFT DR	5400 000003600	000003900
12-20-27-9339-00-050	D R HORTON INC	APK 11	5333 HAYLOFT DR	5400 000003600	000003900
12-20-27-9339-00-060	D R HORTON INC	APK 11	5341 HAYLOFT DR	5400 000003600	000003900
12-20-27-9339-00-070	D R HORTON INC	APK 11	5349 HAYLOFT DR	5400 000003600	000003900
12-20-27-9339-00-080	D R HORTON INC	APK 11	5353 HAYLOFT DR	5400 000003600	000003900
12-20-27-9339-00-090	D R HORTON INC	APK 11	5361 HAYLOFT DR	5400 000003600	000003900
12-20-27-9339-00-100	D R HORTON INC	APK 11	5369 HAYLOFT DR	5400 000003600	000003900
12-20-27-9339-00-110	D R HORTON INC	APK 11	5377 HAYLOFT DR	5400 000003600	000003900
12-20-27-9339-00-120	D R HORTON INC	APK 11	5385 HAYLOFT DR	5400 000003600	000003900
12-20-27-9339-00-130	D R HORTON INC	APK 11	5393 HAYLOFT DR	5400 000003600	000003900
12-20-27-9339-00-140	D R HORTON INC	APK 11	5409 HAYLOFT DR	5400 000003600	000003900
12-20-27-9339-00-150	D R HORTON INC	APK 11	5417 HAYLOFT DR	5400 000003600	000003900
12-20-27-9339-00-160	D R HORTON INC	APK 11	5425 HAYLOFT DR	5400 000003600	000003900
12-20-27-9339-00-170	D R HORTON INC	APK 11	5433 HAYLOFT DR	5400 000003600	000003900
12-20-27-9339-00-180	D R HORTON INC	APK 11	5441 HAYLOFT DR	5400 000003600	000003900
12-20-27-9339-00-190	D R HORTON INC	APK 11	5449 HAYLOFT DR	5400 000003600	000003900
12-20-27-9339-00-200	D R HORTON INC	APK 11	5457 HAYLOFT DR	5400 000003600	000003900
12-20-27-9339-00-210	D R HORTON INC	APK 11	5465 HAYLOFT DR	5400 000003600	000003900
12-20-27-9339-00-220	FORESTAR (USA) REAL ESTATE GROUP INC	APK 11	5473 HAYLOFT DR	5400 000003600	000003900
12-20-27-9339-00-230	FORESTAR (USA) REAL ESTATE GROUP INC	APK 11	5481 HAYLOFT DR	5400 000003600	000003900
12-20-27-9339-00-240	FORESTAR (USA) REAL ESTATE GROUP INC	APK 11	5489 HAYLOFT DR	5400 000003600	000003900
12-20-27-9339-00-250	FORESTAR (USA) REAL ESTATE GROUP INC	APK 11	5497 HAYLOFT DR	5400 000003600	000003900
12-20-27-9339-00-260	FORESTAR (USA) REAL ESTATE GROUP INC	APK 11	5505 HAYLOFT DR	5400 000003600	000003900
12-20-27-9339-00-270	FORESTAR (USA) REAL ESTATE GROUP INC	APK 11	5513 HAYLOFT DR	5400 000003600	000003900
12-20-27-9339-00-280	FORESTAR (USA) REAL ESTATE GROUP INC	APK 11	5523 HAYLOFT DR	5400 000003600	000003900
12-20-27-9339-00-290	FORESTAR (USA) REAL ESTATE GROUP INC	APK 11	5531 HAYLOFT DR	5400 000003600	000003900
12-20-27-9339-00-300	FORESTAR (USA) REAL ESTATE GROUP INC	APK 11	5539 HAYLOFT DR	5400 000003600	000003900
12-20-27-9339-00-310	FORESTAR (USA) REAL ESTATE GROUP INC	APK 11	5547 HAYLOFT DR	5400 000003600	000003900
12-20-27-9339-00-320	FORESTAR (USA) REAL ESTATE GROUP INC	APK 11	5555 HAYLOFT DR	5400 000003600	000003900
12-20-27-9339-00-330	FORESTAR (USA) REAL ESTATE GROUP INC	APK 11	5554 HAYLOFT DR	5400 000003600	000003900
12-20-27-9339-00-340	FORESTAR (USA) REAL ESTATE GROUP INC	APK 11	5548 HAYLOFT DR	5400 000003600	000003900
12-20-27-9339-00-350	FORESTAR (USA) REAL ESTATE GROUP INC	APK 11	5542 HAYLOFT DR	5400 000003600	000003900
12-20-27-9339-00-360	FORESTAR (USA) REAL ESTATE GROUP INC	APK 11	5536 HAYLOFT DR	5400 000003600	000003900
12-20-27-9339-00-370	FORESTAR (USA) REAL ESTATE GROUP INC	APK 11	5530 HAYLOFT DR	5400 000003600	000003900
12-20-27-9339-00-380	FORESTAR (USA) REAL ESTATE GROUP INC	APK 11	5524 HAYLOFT DR	5400 000003600	000003900
12-20-27-9339-00-390	FORESTAR (USA) REAL ESTATE GROUP INC	APK 11	5506 HAYLOFT DR	5400 000003600	000003900
12-20-27-9339-00-400	FORESTAR (USA) REAL ESTATE GROUP INC	APK 11	5498 HAYLOFT DR	5400 000003600	000003900
12-20-27-9339-00-410	FORESTAR (USA) REAL ESTATE GROUP INC	APK 11	5490 HAYLOFT DR	5400 000003600	000003900
12-20-27-9339-00-420	FORESTAR (USA) REAL ESTATE GROUP INC	APK 11	5482 HAYLOFT DR	5400 000003600	000003900
12-20-27-9339-00-430	FORESTAR (USA) REAL ESTATE GROUP INC	APK 11	5474 HAYLOFT DR	5400 000003600	000003900
12-20-27-9339-00-440	FORESTAR (USA) REAL ESTATE GROUP INC	APK 11	5466 HAYLOFT DR	5400 000003600	000003900
12-20-27-9339-00-450	D R HORTON INC	APK 11	5458 HAYLOFT DR	5400 000003600	000003900
12-20-27-9339-00-460	D R HORTON INC	APK 11	5450 HAYLOFT DR	5400 000003600	000003900
12-20-27-9339-00-470	D R HORTON INC	APK 11	5442 HAYLOFT DR	5400 000003600	000003900
12-20-27-9339-00-480	D R HORTON INC	APK 11	5434 HAYLOFT DR	5400 000003600	000003900
12-20-27-9339-00-490	D R HORTON INC	APK 11	5426 HAYLOFT DR	5400 000003600	000003900
12-20-27-9339-00-500	D R HORTON INC	APK 11	5422 HAYLOFT DR	5400 000003600	000003900

12-20-27-9339-01-770 FORESTAR (USA) REAL ESTATE GROUP INC
 12-20-27-9339-01-780 FORESTAR (USA) REAL ESTATE GROUP INC
 12-20-27-9339-01-790 FORESTAR (USA) REAL ESTATE GROUP INC
 12-20-27-9339-01-800 FORESTAR (USA) REAL ESTATE GROUP INC
 12-20-27-9339-01-810 FORESTAR (USA) REAL ESTATE GROUP INC
 12-20-27-9339-01-820 FORESTAR (USA) REAL ESTATE GROUP INC
 12-20-27-9339-01-830 FORESTAR (USA) REAL ESTATE GROUP INC
 12-20-27-9339-01-840 FORESTAR (USA) REAL ESTATE GROUP INC
 12-20-27-9339-01-850 FORESTAR (USA) REAL ESTATE GROUP INC
 12-20-27-9339-01-860 FORESTAR (USA) REAL ESTATE GROUP INC
 12-20-27-9339-01-870 FORESTAR (USA) REAL ESTATE GROUP INC
 12-20-27-9339-01-880 FORESTAR (USA) REAL ESTATE GROUP INC
 12-20-27-9339-01-890 FORESTAR (USA) REAL ESTATE GROUP INC
 12-20-27-9339-01-900 FORESTAR (USA) REAL ESTATE GROUP INC
 12-20-27-9339-01-910 FORESTAR (USA) REAL ESTATE GROUP INC
 12-20-27-9339-01-920 FORESTAR (USA) REAL ESTATE GROUP INC
 12-20-27-9339-01-930 FORESTAR (USA) REAL ESTATE GROUP INC
 12-20-27-9339-01-940 FORESTAR (USA) REAL ESTATE GROUP INC
 12-20-27-9339-01-950 FORESTAR (USA) REAL ESTATE GROUP INC
 12-20-27-9339-01-960 FORESTAR (USA) REAL ESTATE GROUP INC
 12-20-27-9339-01-970 FORESTAR (USA) REAL ESTATE GROUP INC
 12-20-27-9339-01-980 FORESTAR (USA) REAL ESTATE GROUP INC
 12-20-27-9339-01-990 FORESTAR (USA) REAL ESTATE GROUP INC
 12-20-27-9339-02-000 FORESTAR (USA) REAL ESTATE GROUP INC
 12-20-27-9339-02-010 FORESTAR (USA) REAL ESTATE GROUP INC
 12-20-27-9339-02-020 FORESTAR (USA) REAL ESTATE GROUP INC
 12-20-27-9339-18-001 CITY OF APOPKA
 12-20-27-9339-18-002 CITY OF APOPKA
 13-20-27-0000-00-002 KAGER ALFRED LIFE ESTATE
 13-20-27-0000-00-004 V 3 PLYMOUTH SORRENTO LLC
 13-20-27-0000-00-006 WRIGHT EARL C
 13-20-27-0000-00-008 PUBLIX SUPER MARKETS INC
 13-20-27-0000-00-015 DUNN RICKY M
 13-20-27-0000-00-016 A H G PROPERTIES LTD
 13-20-27-0000-00-017 CAWN JEFFREY A
 13-20-27-0000-00-018 FERNANDEZ LUZ A
 13-20-27-0000-00-024 KELLY PARK VB DEVELOPMENT LLC
 13-20-27-0000-00-029 RJR PROPERTIES LLC
 13-20-27-0000-00-032 PM S-1 REO LLC
 13-20-27-0000-00-033 EELMAN WILLIAM A
 13-20-27-0000-00-035 VALDEZ ROY JR
 13-20-27-0000-00-036 KELLY PARK VB DEVELOPMENT LLC
 13-20-27-0000-00-037 KELLY PARK VB DEVELOPMENT LLC
 13-20-27-0000-00-038 KELLY PARK VB DEVELOPMENT LLC
 13-20-27-0000-00-046 RJR PROPERTIES LLC
 13-20-27-0000-00-047 KELLY PARK SELF STORAGE LLC
 13-20-27-0000-00-050 CONFIDENTIAL
 13-20-27-0000-00-056 KELLY PARK VB DEVELOPMENT LLC
 13-20-27-0000-00-063 KAGER ALFRED LIFE ESTATE
 13-20-27-0000-00-064 KELLY PARK VB DEVELOPMENT LLC
 13-20-27-0000-00-069 PUBLIX SUPER MARKETS INC
 13-20-27-0000-00-072 KELLY PARK VB DEVELOPMENT LLC
 13-20-27-0000-00-075 WILBARGER DEBRA REID
 13-20-27-4300-01-000 KELLY PARK VB DEVELOPMENT LLC
 13-20-27-4300-02-000 LIT CADENCE WEST KELLY PHASE I LLC
 13-20-27-4998-00-010 KB HOME ORLANDO LLC
 13-20-27-4998-00-020 KB HOME ORLANDO LLC
 13-20-27-4998-00-030 KB HOME ORLANDO LLC
 13-20-27-4998-00-040 KB HOME ORLANDO LLC
 13-20-27-4998-00-050 KB HOME ORLANDO LLC
 13-20-27-4998-00-060 KB HOME ORLANDO LLC
 13-20-27-4998-00-070 KB HOME ORLANDO LLC
 13-20-27-4998-00-080 KB HOME ORLANDO LLC

APK 11	5855 GALLOPING DR	5400 000003600	000003900
APK 11	5863 GALLOPING DR	5400 000003600	000003900
APK 11	5871 GALLOPING DR	5400 000003600	000003900
APK 11	5879 GALLOPING DR	5400 000003600	000003900
APK 11	5891 GALLOPING DR	5400 000003600	000003900
APK 11	5899 GALLOPING DR	5400 000003600	000003900
APK 11	5907 GALLOPING DR	5400 000003600	000003900
APK 11	5915 GALLOPING DR	5400 000003600	000003900
APK 11	5944 GALLOPING DR	5400 000003600	000003900
APK 11	5936 GALLOPING DR	5400 000003600	000003900
APK 11	5928 GALLOPING DR	5400 000003600	000003900
APK 11	5920 GALLOPING DR	5400 000003600	000003900
APK 11	5912 GALLOPING DR	5400 000003600	000003900
APK 11	5904 GALLOPING DR	5400 000003600	000003900
APK 11	5896 GALLOPING DR	5400 000003600	000003900
APK 11	5888 GALLOPING DR	5400 000003600	000003900
APK 11	5876 GALLOPING DR	5400 000003600	000003900
APK 11	5868 GALLOPING DR	5400 000003600	000003900
APK 11	5860 GALLOPING DR	5400 000003600	000003900
APK 11	5852 GALLOPING DR	5400 000003600	000003900
APK 11	5844 GALLOPING DR	5400 000003600	000003900
APK 11	5836 GALLOPING DR	5400 000003600	000003900
APK 11	5824 GALLOPING DR	5400 000003600	000003900
APK 11	5816 GALLOPING DR	5400 000003600	000003900
APK 11	5808 GALLOPING DR	5400 000003600	000003900
APK 11	5800 GALLOPING DR	5400 000003600	000003900
APK 11	5497 STABLE MATE DR	5400 000003600	000003900
APK 11	5496 STABLE MATE DR	5400 000003600	000003900
APK 11	4456 PLYMOUTH SORRENTO RD	5400 000006000	000006500
APK 11	4330 PLYMOUTH SORRENTO RD	5400 000007200	000007800
APK 11	4338 PLYMOUTH SORRENTO RD	5400 000007200	000007800
APK 11	3080 W KELLY PARK RD	5400 000003600	000217100
APK 11	4420 PLYMOUTH SORRENTO RD	5400 000082800	000089700
APK 11	4322 PLYMOUTH SORRENTO RD	5400 000075600	000092300
APK 11	4350 PLYMOUTH SORRENTO RD	5400 000006000	000006500
APK 11	4216 PLYMOUTH SORRENTO RD	5400 000006000	000006500
APK 11	4101 GOLDEN GEM RD	5400	000222300
APK 11	3590 W KELLY PARK RD	5400 000007200	000007800
APK 11	PLYMOUTH SORRENTO RD	5400 000015600	000003900
APK 11	4326 PLYMOUTH SORRENTO RD	5400 000007200	000007800
APK 11	4204 PLYMOUTH SORRENTO RD	5400 000007200	000007800
APK 11	4311 GOLDEN GEM RD	5400	000007800
APK 11	4355 GOLDEN GEM RD	5400	000007800
APK 11	4243 GOLDEN GEM RD	5400	000007800
APK 11	3600 W KELLY PARK RD	5400 000007200	000007800
APK 11	3612 W KELLY PARK RD	5400 000007200	000007800
APK 11	4402 PLYMOUTH SORRENTO RD	5400 000007200	000007800
APK 11	GOLDEN GEM RD	5400	000196300
APK 11	PLYMOUTH SORRENTO RD	5400 000003600	000003900
APK 11	GOLDEN GEM RD	5400 000003600	000003900
APK 11	W KELLY PARK RD	5400 000003600	000003900
APK 11	GOLDEN GEM RD	5400	000016900
APK 11	PLYMOUTH SORRENTO RD	5400	000003900
APK 11	3434 W KELLY PARK RD	5400 000051600	000055900
APK 11	3620 W KELLY PARK RD	5400 000027600	000053300
APK 11	4605 LOCUST BERRY DR	5400 000000000	000003900
APK 11	4613 LOCUST BERRY DR	5400 000000000	000003900
APK 11	4621 LOCUST BERRY DR	5400 000000000	000003900
APK 11	4629 LOCUST BERRY DR	5400 000000000	000003900
APK 11	4637 LOCUST BERRY DR	5400 000000000	000003900
APK 11	4645 LOCUST BERRY DR	5400 000000000	000003900
APK 11	4653 LOCUST BERRY DR	5400 000000000	000003900
APK 11	4661 LOCUST BERRY DR	5400 000000000	000003900

[illegible]

13-20-27-4998-00-720	KB HOME ORLANDO LLC	APK 11	4821 LOCUST BERRY DR	5400	000000000	000003900
13-20-27-4998-00-730	KB HOME ORLANDO LLC	APK 11	5168 BASSWOOD HONEY LOOP	5400	000000000	000003900
13-20-27-4998-00-740	KB HOME ORLANDO LLC	APK 11	5160 BASSWOOD HONEY LOOP	5400	000000000	000003900
13-20-27-4998-00-750	KB HOME ORLANDO LLC	APK 11	5152 BASSWOOD HONEY LOOP	5400	000000000	000003900
13-20-27-4998-00-760	KB HOME ORLANDO LLC	APK 11	5144 BASSWOOD HONEY LOOP	5400	000000000	000003900
13-20-27-4998-00-770	KB HOME ORLANDO LLC	APK 11	5104 BASSWOOD HONEY LOOP	5400	000000000	000003900
13-20-27-4998-00-780	KB HOME ORLANDO LLC	APK 11	5096 BASSWOOD HONEY LOOP	5400	000000000	000003900
13-20-27-4998-00-790	KB HOME ORLANDO LLC	APK 11	5088 BASSWOOD HONEY LOOP	5400	000000000	000003900
13-20-27-4998-00-800	KB HOME ORLANDO LLC	APK 11	6141 ELM SAMARAS LN	5400	000000000	000003900
13-20-27-4998-00-810	KB HOME ORLANDO LLC	APK 11	6133 ELM SAMARAS LN	5400	000000000	000003900
13-20-27-4998-00-820	KB HOME ORLANDO LLC	APK 11	6125 ELM SAMARAS LN	5400	000000000	000003900
13-20-27-4998-00-830	KB HOME ORLANDO LLC	APK 11	6117 ELM SAMARAS LN	5400	000000000	000003900
13-20-27-4998-00-840	KB HOME ORLANDO LLC	APK 11	6101 ELM SAMARAS LN	5400	000000000	000003900
13-20-27-4998-00-850	KB HOME ORLANDO LLC	APK 11	6093 ELM SAMARAS LN	5400	000000000	000003900
13-20-27-4998-00-860	KB HOME ORLANDO LLC	APK 11	6085 ELM SAMARAS LN	5400	000000000	000003900
13-20-27-4998-00-870	KB HOME ORLANDO LLC	APK 11	6077 ELM SAMARAS LN	5400	000000000	000003900
13-20-27-4998-00-880	KB HOME ORLANDO LLC	APK 11	6069 ELM SAMARAS LN	5400	000000000	000003900
13-20-27-4998-00-890	KB HOME ORLANDO LLC	APK 11	5333 FLORIDA ELM WAY	5400	000000000	000003900
13-20-27-4998-00-900	KB HOME ORLANDO LLC	APK 11	5341 FLORIDA ELM WAY	5400	000000000	000003900
13-20-27-4998-00-910	KB HOME ORLANDO LLC	APK 11	5349 FLORIDA ELM WAY	5400	000000000	000003900
13-20-27-4998-00-920	KB HOME ORLANDO LLC	APK 11	5357 FLORIDA ELM WAY	5400	000000000	000003900
13-20-27-4998-00-930	KB HOME ORLANDO LLC	APK 11	5365 FLORIDA ELM WAY	5400	000000000	000003900
13-20-27-4998-00-940	KB HOME ORLANDO LLC	APK 11	5378 FLORIDA ELM WAY	5400	000000000	000003900
13-20-27-4998-00-950	KB HOME ORLANDO LLC	APK 11	5362 FLORIDA ELM WAY	5400	000000000	000003900
13-20-27-4998-00-960	KB HOME ORLANDO LLC	APK 11	5354 FLORIDA ELM WAY	5400	000000000	000003900
13-20-27-4998-00-970	KB HOME ORLANDO LLC	APK 11	5346 FLORIDA ELM WAY	5400	000000000	000003900
13-20-27-4998-00-980	KB HOME ORLANDO LLC	APK 11	5338 FLORIDA ELM WAY	5400	000000000	000003900
13-20-27-4998-00-990	KB HOME ORLANDO LLC	APK 11	5330 FLORIDA ELM WAY	5400	000000000	000003900
13-20-27-4998-01-000	KB HOME ORLANDO LLC	APK 11	5322 FLORIDA ELM WAY	5400	000000000	000003900
13-20-27-4998-01-010	KB HOME ORLANDO LLC	APK 11	4776 LOCUST BERRY DR	5400	000000000	000003900
13-20-27-4998-01-020	KB HOME ORLANDO LLC	APK 11	4768 LOCUST BERRY DR	5400	000000000	000003900
13-20-27-4998-01-030	KB HOME ORLANDO LLC	APK 11	4760 LOCUST BERRY DR	5400	000000000	000003900
13-20-27-4998-01-040	KB HOME ORLANDO LLC	APK 11	4752 LOCUST BERRY DR	5400	000000000	000003900
13-20-27-4998-01-050	KB HOME ORLANDO LLC	APK 11	4744 LOCUST BERRY DR	5400	000000000	000003900
13-20-27-4998-01-060	KB HOME ORLANDO LLC	APK 11	4741 LOCUST BERRY DR	5400	000000000	000003900
13-20-27-4998-01-070	KB HOME ORLANDO LLC	APK 11	4749 LOCUST BERRY DR	5400	000000000	000003900
13-20-27-4998-01-080	KB HOME ORLANDO LLC	APK 11	4757 LOCUST BERRY DR	5400	000000000	000003900
13-20-27-4998-01-090	KB HOME ORLANDO LLC	APK 11	4765 LOCUST BERRY DR	5400	000000000	000003900
13-20-27-4998-01-100	KB HOME ORLANDO LLC	APK 11	4773 LOCUST BERRY DR	5400	000000000	000003900
13-20-27-4998-01-110	KB HOME ORLANDO LLC	APK 11	5040 BASSWOOD HONEY LOOP	5400	000000000	000003900
13-20-27-4998-01-120	KB HOME ORLANDO LLC	APK 11	5032 BASSWOOD HONEY LOOP	5400	000000000	000003900
13-20-27-4998-01-130	KB HOME ORLANDO LLC	APK 11	5024 BASSWOOD HONEY LOOP	5400	000000000	000003900
13-20-27-4998-01-140	KB HOME ORLANDO LLC	APK 11	5016 BASSWOOD HONEY LOOP	5400	000000000	000003900
13-20-27-4998-01-150	KB HOME ORLANDO LLC	APK 11	5008 BASSWOOD HONEY LOOP	5400	000000000	000003900
13-20-27-4998-01-160	KB HOME ORLANDO LLC	APK 11	5434 FLORIDA ELM WAY	5400	000000000	000003900
13-20-27-4998-01-170	KB HOME ORLANDO LLC	APK 11	5426 FLORIDA ELM WAY	5400	000000000	000003900
13-20-27-4998-01-180	KB HOME ORLANDO LLC	APK 11	5418 FLORIDA ELM WAY	5400	000000000	000003900
13-20-27-4998-01-190	KB HOME ORLANDO LLC	APK 11	5410 FLORIDA ELM WAY	5400	000000000	000003900
13-20-27-4998-01-200	KB HOME ORLANDO LLC	APK 11	5394 FLORIDA ELM WAY	5400	000000000	000003900
13-20-27-4998-01-210	KB HOME ORLANDO LLC	APK 11	5386 FLORIDA ELM WAY	5400	000000000	000003900
13-20-27-4998-12-001	CITY OF APOPKA	APK 11	4608 LOCUST BERRY DR	5400	000000000	000014300
12-20-27-0960-01-001	BRIDLE PATH COMMUNITY ASSN INC	APK 11	5642 GALLOPING DR	5400		000016900
13-20-27-9335-00-010	GWIZDALSKI BLAKE MICHAEL	APK 11	4175 MEANDERING BAY DR	5400	000006000	000006500
13-20-27-9335-00-020	HEARTER WILLIAM ROY JR	APK 11	4171 MEANDERING BAY DR	5400	000007200	000007800
13-20-27-9335-00-030	LEOTAUD JOAN MORRIS	APK 11	4167 MEANDERING BAY DR	5400	000003600	000007800
13-20-27-9335-00-040	SURDAM FAMILY LIVING TRUST	APK 11	4163 MEANDERING BAY DR	5400	000003600	000006500
13-20-27-9335-00-050	PULTE HOME COMPANY LLC	APK 11	4159 MEANDERING BAY DR	5400	000003600	000003900
13-20-27-9335-00-060	PULTE HOME COMPANY LLC	APK 11	4155 MEANDERING BAY DR	5400	000003600	000007800
13-20-27-9335-00-070	ASERON MARIEL GUADEZ	APK 11	4151 MEANDERING BAY DR	5400	000003600	000006500
13-20-27-9335-00-080	PULTE HOME COMPANY LLC	APK 11	4147 MEANDERING BAY DR	5400	000003600	000003900
13-20-27-9335-00-090	PULTE HOME COMPANY LLC	APK 11	4143 MEANDERING BAY DR	5400	000003600	000003900
13-20-27-9335-00-100	PULTE HOME COMPANY LLC	APK 11	4135 MEANDERING BAY DR	5400	000003600	000006500
13-20-27-9335-00-110	PULTE HOME COMPANY LLC	APK 11	4131 MEANDERING BAY DR	5400	000003600	000003900

13-20-27-9335-00-120	PULTE HOME COMPANY LLC	APK 11	4127 MEANDERING BAY DR	5400 000003600	000003900
13-20-27-9335-00-130	PULTE HOME COMPANY LLC	APK 11	4123 MEANDERING BAY DR	5400 000003600	000003900
13-20-27-9335-00-140	PULTE HOME COMPANY LLC	APK 11	4119 MEANDERING BAY DR	5400 000003600	000003900
13-20-27-9335-00-150	PULTE HOME COMPANY LLC	APK 11	4115 MEANDERING BAY DR	5400 000003600	000003900
13-20-27-9335-00-160	PULTE HOME COMPANY LLC	APK 11	4111 MEANDERING BAY DR	5400 000003600	000003900
13-20-27-9335-00-170	PULTE HOME COMPANY LLC	APK 11	4107 MEANDERING BAY DR	5400 000003600	000003900
13-20-27-9335-00-180	PULTE HOME COMPANY LLC	APK 11	4103 MEANDERING BAY DR	5400 000003600	000003900
13-20-27-9335-00-190	COSTA COUTO ITALO A	APK 11	4099 MEANDERING BAY DR	5400 000003600	000006500
13-20-27-9335-00-200	PULTE HOME COMPANY LLC	APK 11	4095 MEANDERING BAY DR	5400 000003600	000007800
13-20-27-9335-00-210	PULTE HOME COMPANY LLC	APK 11	4091 MEANDERING BAY DR	5400 000005280	000007800
13-20-27-9335-00-220	PULTE HOME COMPANY LLC	APK 11	4087 MEANDERING BAY DR	5400 000003600	000006500
13-20-27-9335-00-230	BARNES APRIL	APK 11	4071 MEANDERING BAY DR	5400 000006000	000006500
13-20-27-9335-00-240	MATTHEWS SARAH J	APK 11	4067 MEANDERING BAY DR	5400 000007200	000007800
13-20-27-9335-00-250	REED STEPHEN ODELL	APK 11	4063 MEANDERING BAY DR	5400 000007200	000007800
13-20-27-9335-00-260	KELLOGG DOUGLAS L JR	APK 11	4059 MEANDERING BAY DR	5400 000006000	000006500
13-20-27-9335-00-270	PRANITI NI WAYAN	APK 11	4055 MEANDERING BAY DR	5400 000003600	000006500
13-20-27-9335-00-280	DELFINO MARIBEL	APK 11	4051 MEANDERING BAY DR	5400 000003600	000007800
13-20-27-9335-00-290	LALLHARRY VARINDRA	APK 11	4047 MEANDERING BAY DR	5400 000003600	000006500
13-20-27-9335-00-300	VELEZ CLAUDIA VERONICA	APK 11	4043 MEANDERING BAY DR	5400 000003600	000006500
13-20-27-9335-00-310	STOYANOVA ALEXIS ARYAN	APK 11	4039 MEANDERING BAY DR	5400 000007200	000007800
13-20-27-9335-00-320	MERCADO EDWARD DANIEL	APK 11	4035 MEANDERING BAY DR	5400 000003600	000007800
13-20-27-9335-00-330	PULTE HOME COMPANY LLC	APK 11	4031 MEANDERING BAY DR	5400 000003600	000003900
13-20-27-9335-00-340	HENVILL DAMION LEONARD	APK 11	4027 MEANDERING BAY DR	5400 000003600	000006500
13-20-27-9335-00-350	PULTE HOME COMPANY LLC	APK 11	4023 MEANDERING BAY DR	5400 000003600	000003900
13-20-27-9335-00-360	PULTE HOME COMPANY LLC	APK 11	4019 MEANDERING BAY DR	5400 000003600	000003900
13-20-27-9335-00-370	PULTE HOME COMPANY LLC	APK 11	4015 MEANDERING BAY DR	5400 000003600	000003900
13-20-27-9335-00-380	PHILLIPS LYNNETTE	APK 11	4011 MEANDERING BAY DR	5400 000007200	000007800
13-20-27-9335-00-390	MORTON KETIH	APK 11	4007 MEANDERING BAY DR	5400 000006000	000006500
13-20-27-9335-00-400	COMNICK TRAVIS MICHAEL	APK 11	4003 MEANDERING BAY DR	5400 000007200	000007800
13-20-27-9335-00-410	PULTE HOME COMPANY LLC	APK 11	3999 MEANDERING BAY DR	5400 000003600	000006500
13-20-27-9335-00-420	PULTE HOME COMPANY LLC	APK 11	3991 MEANDERING BAY DR	5400 000003600	000003900
13-20-27-9335-00-430	PULTE HOME COMPANY LLC	APK 11	3987 MEANDERING BAY DR	5400 000003600	000003900
13-20-27-9335-00-440	PULTE HOME COMPANY LLC	APK 11	3983 MEANDERING BAY DR	5400 000003600	000003900
13-20-27-9335-00-450	PULTE HOME COMPANY LLC	APK 11	3979 MEANDERING BAY DR	5400 000003600	000003900
13-20-27-9335-00-460	PULTE HOME COMPANY LLC	APK 11	3975 MEANDERING BAY DR	5400 000003600	000003900
13-20-27-9335-00-470	PULTE HOME COMPANY LLC	APK 11	3971 MEANDERING BAY DR	5400 000003600	000003900
13-20-27-9335-00-480	PULTE HOME COMPANY LLC	APK 11	3967 MEANDERING BAY DR	5400 000003600	000003900
13-20-27-9335-00-490	PULTE HOME COMPANY LLC	APK 11	3963 MEANDERING BAY DR	5400 000003600	000003900
13-20-27-9335-00-500	PULTE HOME COMPANY LLC	APK 11	3959 MEANDERING BAY DR	5400 000003600	000003900
13-20-27-9335-00-510	PULTE HOME COMPANY LLC	APK 11	3960 MEANDERING BAY DR	5400 000003600	000003900
13-20-27-9335-00-520	PULTE HOME COMPANY LLC	APK 11	3964 MEANDERING BAY DR	5400 000003600	000003900
13-20-27-9335-00-530	PULTE HOME COMPANY LLC	APK 11	3968 MEANDERING BAY DR	5400 000003600	000003900
13-20-27-9335-00-540	PULTE HOME COMPANY LLC	APK 11	3972 MEANDERING BAY DR	5400 000003600	000007800
13-20-27-9335-00-550	PULTE HOME COMPANY LLC	APK 11	3976 MEANDERING BAY DR	5400 000003600	000006500
13-20-27-9335-00-560	SADIQ BILAL	APK 11	3980 MEANDERING BAY DR	5400 000003600	000006500
13-20-27-9335-00-570	PULTE HOME COMPANY LLC	APK 11	3984 MEANDERING BAY DR	5400 000003600	000007800
13-20-27-9335-00-580	PULTE HOME COMPANY LLC	APK 11	3988 MEANDERING BAY DR	5400 000003600	000003900
13-20-27-9335-00-590	PULTE HOME COMPANY LLC	APK 11	3992 MEANDERING BAY DR	5400 000003600	000007800
13-20-27-9335-00-600	PULTE HOME COMPANY LLC	APK 11	4004 MEANDERING BAY DR	5400 000003600	000007800
13-20-27-9335-00-610	TOLLIVER DAITON WYANE	APK 11	4008 MEANDERING BAY DR	5400 000007200	000007800
13-20-27-9335-00-620	LARSON CHRISTOPHER ELON	APK 11	4012 MEANDERING BAY DR	5400 000003600	000006500
13-20-27-9335-00-630	PULTE HOME COMPANY LLC	APK 11	4016 MEANDERING BAY DR	5400 000003600	000003900
13-20-27-9335-00-640	PULTE HOME COMPANY LLC	APK 11	4020 MEANDERING BAY DR	5400 000003600	000003900
13-20-27-9335-00-650	PULTE HOME COMPANY LLC	APK 11	4024 MEANDERING BAY DR	5400 000003600	000003900
13-20-27-9335-00-660	PULTE HOME COMPANY LLC	APK 11	4028 MEANDERING BAY DR	5400 000003600	000003900
13-20-27-9335-00-670	PULTE HOME COMPANY LLC	APK 11	4032 MEANDERING BAY DR	5400 000003600	000003900
13-20-27-9335-00-680	PULTE HOME COMPANY LLC	APK 11	4033 WINDING MEADOWS ST	5400 000003600	000003900
13-20-27-9335-00-690	PULTE HOME COMPANY LLC	APK 11	4029 WINDING MEADOWS ST	5400 000003600	000014300
13-20-27-9335-00-700	PULTE HOME COMPANY LLC	APK 11	4025 WINDING MEADOWS ST	5400 000003600	000014300
13-20-27-9335-00-710	PULTE HOME COMPANY LLC	APK 11	4021 WINDING MEADOWS ST	5400 000006000	000006500
13-20-27-9335-00-720	PULTE HOME COMPANY LLC	APK 11	4017 WINDING MEADOWS ST	5400 000003600	000003900
13-20-27-9335-00-730	DEACRUZ JEZABETH	APK 11	4013 WINDING MEADOWS ST	5400 000003600	000007800
13-20-27-9335-00-740	PULTE HOME COMPANY LLC	APK 11	4009 WINDING MEADOWS ST	5400 000003600	000006500

13-20-27-9335-00-750	PULTE HOME COMPANY LLC	APK 11	4005 WINDING MEADOWS ST	5400 000003600	000007800
13-20-27-9335-00-760	LEWIS CIAIRRA TERRANCEY	APK 11	3993 WINDING MEADOWS ST	5400 000003600	000006500
13-20-27-9335-00-770	PULTE HOME COMPANY LLC	APK 11	3989 WINDING MEADOWS ST	5400 000003600	000003900
13-20-27-9335-00-780	PEREZ CHRISTOPHER	APK 11	3985 WINDING MEADOWS ST	5400 000003600	000007800
13-20-27-9335-00-790	PULTE HOME COMPANY LLC	APK 11	3981 WINDING MEADOWS ST	5400 000003600	000003900
13-20-27-9335-00-800	BROWN CELESTE NICOLE	APK 11	3977 WINDING MEADOWS ST	5400 000003600	000006500
13-20-27-9335-00-810	HANSON LEON	APK 11	3973 WINDING MEADOWS ST	5400 000003600	000007800
13-20-27-9335-00-820	PULTE HOME COMPANY LLC	APK 11	3969 WINDING MEADOWS ST	5400 000003600	000006500
13-20-27-9335-00-830	PULTE HOME COMPANY LLC	APK 11	3965 WINDING MEADOWS ST	5400 000003600	000003900
13-20-27-9335-00-840	PULTE HOME COMPANY LLC	APK 11	3961 WINDING MEADOWS ST	5400 000003600	000003900
13-20-27-9335-00-850	PULTE HOME COMPANY LLC	APK 11	4090 LUSH VIEW DR	5400 000003600	000003900
13-20-27-9335-00-860	PULTE HOME COMPANY LLC	APK 11	4086 LUSH VIEW DR	5400 000003600	000003900
13-20-27-9335-00-870	PULTE HOME COMPANY LLC	APK 11	4082 LUSH VIEW DR	5400 000006000	000006500
13-20-27-9335-00-880	PULTE HOME COMPANY LLC	APK 11	4078 LUSH VIEW DR	5400 000003600	000003900
13-20-27-9335-00-890	FELICIANO REDENTOR A	APK 11	4074 LUSH VIEW DR	5400 000006000	000006500
13-20-27-9335-00-900	PULTE HOME COMPANY LLC	APK 11	4070 LUSH VIEW DR	5400 000003600	000003900
13-20-27-9335-00-910	PULTE HOME COMPANY LLC	APK 11	4066 LUSH VIEW DR	5400 000006000	000006500
13-20-27-9335-00-920	MAHAVIR NEIL	APK 11	4062 LUSH VIEW DR	5400 000006000	000006500
13-20-27-9335-00-930	PULTE HOME COMPANY LLC	APK 11	4063 FEATHER TREE DR	5400 000005280	000006500
13-20-27-9335-00-940	NUNES SHERETH C	APK 11	4067 FEATHER TREE DR	5400 000005280	000006500
13-20-27-9335-00-950	PULTE HOME COMPANY LLC	APK 11	4071 FEATHER TREE DR	5400 000005280	000003900
13-20-27-9335-00-960	PULTE HOME COMPANY LLC	APK 11	4075 FEATHER TREE DR	5400 000005280	00057.200
13-20-27-9335-00-970	PULTE HOME COMPANY LLC	APK 11	4079 FEATHER TREE DR	5400 000003600	000003900
13-20-27-9335-00-980	PULTE HOME COMPANY LLC	APK 11	4083 FEATHER TREE DR	5400 000006000	000006500
13-20-27-9335-00-990	PULTE HOME COMPANY LLC	APK 11	4087 FEATHER TREE DR	5400 000003600	000003900
13-20-27-9335-01-000	PULTE HOME COMPANY LLC	APK 11	4091 FEATHER TREE DR	5400 000003600	000003900
13-20-27-9335-01-010	PULTE HOME COMPANY LLC	APK 11	4090 FEATHER TREE DR	5400 000003600	000003900
13-20-27-9335-01-020	PULTE HOME COMPANY LLC	APK 11	4086 FEATHER TREE DR	5400 000003600	000003900
13-20-27-9335-01-030	PULTE HOME COMPANY LLC	APK 11	4082 FEATHER TREE DR	5400 000003600	000003900
13-20-27-9335-01-040	PULTE HOME COMPANY LLC	APK 11	4078 FEATHER TREE DR	5400 000003600	000003900
13-20-27-9335-01-050	PULTE HOME COMPANY LLC	APK 11	4074 FEATHER TREE DR	5400 000003600	000003900
13-20-27-9335-01-060	PULTE HOME COMPANY LLC	APK 11	4070 FEATHER TREE DR	5400 000003600	000003900
13-20-27-9335-01-070	PULTE HOME COMPANY LLC	APK 11	4066 FEATHER TREE DR	5400 000005280	000003900
13-20-27-9335-01-080	PULTE HOME COMPANY LLC	APK 11	4062 FEATHER TREE DR	5400 000003600	000003900
13-20-27-9335-01-090	PULTE HOME COMPANY LLC	APK 11	4058 FEATHER TREE DR	5400 000003600	000003900
13-20-27-9335-01-100	PULTE HOME COMPANY LLC	APK 11	4059 ROAMING BROOK DR	5400 000003600	000003900
13-20-27-9335-01-110	PULTE HOME COMPANY LLC	APK 11	4063 ROAMING BROOK DR	5400 000003600	000003900
13-20-27-9335-01-120	PULTE HOME COMPANY LLC	APK 11	4067 ROAMING BROOK DR	5400 000003600	000003900
13-20-27-9335-01-130	PULTE HOME COMPANY LLC	APK 11	4071 ROAMING BROOK DR	5400 000003600	000003900
13-20-27-9335-01-140	PULTE HOME COMPANY LLC	APK 11	4075 ROAMING BROOK DR	5400 000003600	000003900
13-20-27-9335-01-150	PULTE HOME COMPANY LLC	APK 11	4079 ROAMING BROOK DR	5400 000003600	000003900
13-20-27-9335-01-160	PULTE HOME COMPANY LLC	APK 11	4083 ROAMING BROOK DR	5400 000003600	000003900
13-20-27-9335-01-170	PULTE HOME COMPANY LLC	APK 11	4087 ROAMING BROOK DR	5400 000003600	000003900
13-20-27-9335-01-180	PULTE HOME COMPANY LLC	APK 11	4091 ROAMING BROOK DR	5400 000003600	000003900
13-20-27-9335-01-190	PULTE HOME COMPANY LLC	APK 11	4090 ROAMING BROOK DR	5400 000003600	000003900
13-20-27-9335-01-200	PULTE HOME COMPANY LLC	APK 11	4086 ROAMING BROOK DR	5400 000003600	000003900
13-20-27-9335-01-210	DELMAN GLENN	APK 11	4082 ROAMING BROOK DR	5400 000003600	000006500
13-20-27-9335-01-220	PULTE HOME COMPANY LLC	APK 11	4078 ROAMING BROOK DR	5400 000003600	000006500
13-20-27-9335-01-230	YOUNG NEVET ANTHONY	APK 11	4074 ROAMING BROOK DR	5400 000003600	000006500
13-20-27-9335-01-240	PULTE HOME COMPANY LLC	APK 11	4070 ROAMING BROOK DR	5400 000003600	000003900
13-20-27-9335-01-250	IDOS BRIAN A	APK 11	4066 ROAMING BROOK DR	5400 000003600	00057.200
13-20-27-9335-01-260	DELMAN JOSHUA	APK 11	4062 ROAMING BROOK DR	5400 000003600	00057.200
13-20-27-9335-01-270	EL DAOUK AHMAD	APK 11	4330 MEANDERING BAY DR	5400 000003600	00057.200
13-20-27-9335-01-280	POWELL CATERIA M	APK 11	4326 MEANDERING BAY DR	5400 000006000	000006500
13-20-27-9335-01-290	PULTE HOME COMPANY LLC	APK 11	4322 MEANDERING BAY DR	5400 000003600	000006500
13-20-27-9335-01-300	GEORGE ALEXIS DIANE	APK 11	4318 MEANDERING BAY DR	5400 000003600	00057.200
13-20-27-9335-01-310	PULTE HOME COMPANY LLC	APK 11	4314 MEANDERING BAY DR	5400 000003600	000006500
13-20-27-9335-01-320	MARTINEZ SHANEZ SHYREE	APK 11	4310 MEANDERING BAY DR	5400 000003600	000006500
13-20-27-9335-01-330	PULTE HOME COMPANY LLC	APK 11	4306 MEANDERING BAY DR	5400 000003600	000003900
13-20-27-9335-01-340	SATNARAIN TIMOTHY	APK 11	4302 MEANDERING BAY DR	5400 000003600	000006500
13-20-27-9335-01-350	PULTE HOME COMPANY LLC	APK 11	4299 MEANDERING BAY DR	5400 000005280	00057.200
13-20-27-9335-01-360	PULTE HOME COMPANY LLC	APK 11	4295 MEANDERING BAY DR	5400 000003600	000003900
13-20-27-9335-01-370	SONJACO DENNIS ZAMORA	APK 11	4291 MEANDERING BAY DR	5400 000003600	000007800

13-20-27-9335-01-380	ARANA JOAN S	APK 11	4287 MEANDERING BAY DR	5400 00003600	000006500
13-20-27-9335-01-390	MATHEW KEVIN VARGHESE	APK 11	4283 MEANDERING BAY DR	5400 00003600	000006500
13-20-27-9335-01-400	BELTAIFA NAJETT	APK 11	4279 MEANDERING BAY DR	5400 00003600	000006500
13-20-27-9335-01-410	GATTEWAR SHAILESH	APK 11	4275 MEANDERING BAY DR	5400 00003600	000007800
13-20-27-9335-01-420	ROSE WALTER H SR	APK 11	4271 MEANDERING BAY DR	5400 00003600	000006500
13-20-27-9335-01-430	PULTE HOME COMPANY LLC	APK 11	4267 MEANDERING BAY DR	5400 00003600	000007800
13-20-27-9335-01-440	JOSEPH MAKENSON	APK 11	4253 MEANDERING BAY DR	5400 00003600	000007800
13-20-27-9335-01-450	WILLIAMS RUSSELL JR	APK 11	4249 MEANDERING BAY DR	5400 00003600	000007800
13-20-27-9335-01-460	PULTE HOME COMPANY LLC	APK 11	4245 MEANDERING BAY DR	5400 00003600	000003900
13-20-27-9335-01-470	PULTE HOME COMPANY LLC	APK 11	4241 MEANDERING BAY DR	5400 00003600	000003900
13-20-27-9335-01-480	PULTE HOME COMPANY LLC	APK 11	4237 MEANDERING BAY DR	5400 00003600	000003900
13-20-27-9335-01-490	CLEMISHAW MICHELLE	APK 11	4233 MEANDERING BAY DR	5400 00003600	000006500
13-20-27-9335-01-500	TUCKER JASMINE WISTERIA	APK 11	4229 MEANDERING BAY DR	5400 00003600	000006500
13-20-27-9335-01-510	MASSILLION CHRISTIANE ALEXIS	APK 11	4225 MEANDERING BAY DR	5400 00003600	000007800
13-20-27-9335-01-520	PULTE HOME COMPANY LLC	APK 11	4221 MEANDERING BAY DR	5400 00003600	000003900
13-20-27-9335-01-530	PULTE HOME COMPANY LLC	APK 11	4217 MEANDERING BAY DR	5400 00003600	000003900
13-20-27-9335-01-540	PULTE HOME COMPANY LLC	APK 11	4213 MEANDERING BAY DR	5400 00003600	000003900
13-20-27-9335-01-550	PULTE HOME COMPANY LLC	APK 11	4209 MEANDERING BAY DR	5400 00003600	000003900
13-20-27-9335-01-560	PULTE HOME COMPANY LLC	APK 11	4205 MEANDERING BAY DR	5400 00003600	000003900
13-20-27-9335-01-570	JAMES AND PATRICIA FRENCH JOINT REVOCABLE TRUST	APK 11	4204 WINDING PINES DR	5400 00003600	000007800
13-20-27-9335-01-580	PULTE HOME COMPANY LLC	APK 11	4208 WINDING PINES DR	5400 00003600	000003900
13-20-27-9335-01-590	PULTE HOME COMPANY LLC	APK 11	4212 WINDING PINES DR	5400 00003600	000007800
13-20-27-9335-01-600	PULTE HOME COMPANY LLC	APK 11	4216 WINDING PINES DR	5400 00003600	000003900
13-20-27-9335-01-610	PULTE HOME COMPANY LLC	APK 11	4220 WINDING PINES DR	5400 00003600	000006500
13-20-27-9335-01-620	ARENDIS ARMANDO ANDRE	APK 11	4224 WINDING PINES DR	5400 00003600	000006500
13-20-27-9335-01-630	RESTREPO FABIO	APK 11	4228 WINDING PINES DR	5400 00003600	000007800
13-20-27-9335-01-640	PULTE HOME COMPANY LLC	APK 11	4241 WINDING PINES DR	5400 00003600	000006500
13-20-27-9335-01-650	CUMMINGS CHRISTOPHER MUNSON	APK 11	4237 WINDING PINES DR	5400 00003600	000006500
13-20-27-9335-01-660	PULTE HOME COMPANY LLC	APK 11	4233 WINDING PINES DR	5400 00003600	000003900
13-20-27-9335-01-670	GONZALEZ ALCALA KARLA DAYANT	APK 11	4229 WINDING PINES DR	5400 00003600	000006500
13-20-27-9335-01-680	PULTE HOME COMPANY LLC	APK 11	4225 WINDING PINES DR	5400 00003600	00057.200
13-20-27-9335-01-690	SAINSURIN JUDITH	APK 11	4221 WINDING PINES DR	5400 00003600	000006500
13-20-27-9335-01-700	STOYANOVA OLGA	APK 11	4217 WINDING PINES DR	5400 00003600	00057.200
13-20-27-9335-01-710	PULTE HOME COMPANY LLC	APK 11	4213 WINDING PINES DR	5400 00003600	00057.200
13-20-27-9335-01-720	PULTE HOME COMPANY LLC	APK 11	4228 MEANDERING BAY DR	5400 00003600	000003900
13-20-27-9335-01-730	OCULL JENNY LYNN	APK 11	4232 MEANDERING BAY DR	5400 00003600	00057.200
13-20-27-9335-01-740	PULTE HOME COMPANY LLC	APK 11	4236 MEANDERING BAY DR	5400 00003600	00057.200
13-20-27-9335-01-750	ORIA-AREBUN PATRICIA OMOIYOKAN	APK 11	4240 MEANDERING BAY DR	5400 00003600	000006500
13-20-27-9335-01-760	TREJO PAOLA	APK 11	4244 MEANDERING BAY DR	5400 00003600	000006500
13-20-27-9335-01-770	KELLY STACI JO	APK 11	4248 MEANDERING BAY DR	5400 00003600	00057.200
13-20-27-9335-01-780	LETANG SHAWN LAWRENCE	APK 11	4252 MEANDERING BAY DR	5400 00003600	000006500
13-20-27-9335-01-790	LOPEZ PABLO EMILIO ANGEL	APK 11	4256 MEANDERING BAY DR	5400 00003600	000006500
13-20-27-9335-11-000	CITY OF APOPKA	APK 11	3941 MEANDERING BAY DR	5400 00003600	000003900
13-20-27-9335-00-002	WINDING MEADOWS HOMEOWNERS ASSOCIATION INC	APK 11	4079 LUSH VIEW DR	5400	000016900
13-20-27-9336-01-800	PULTE HOME COMPANY LLC	APK 11	4196 WINDING PINES DR	5400 00000000	00057.200
13-20-27-9336-01-810	PULTE HOME COMPANY LLC	APK 11	4192 WINDING PINES DR	5400 00000000	00057.200
13-20-27-9336-01-820	PULTE HOME COMPANY LLC	APK 11	4188 WINDING PINES DR	5400 00000000	00057.200
13-20-27-9336-01-830	PULTE HOME COMPANY LLC	APK 11	4184 WINDING PINES DR	5400 00000000	00057.200
13-20-27-9336-01-840	PULTE HOME COMPANY LLC	APK 11	4180 WINDING PINES DR	5400 00000000	00057.200
13-20-27-9336-01-850	PULTE HOME COMPANY LLC	APK 11	4176 WINDING PINES DR	5400 00000000	00057.200
13-20-27-9336-01-860	PULTE HOME COMPANY LLC	APK 11	4172 WINDING PINES DR	5400 00000000	00057.200
13-20-27-9336-01-870	PULTE HOME COMPANY LLC	APK 11	4152 WINDING PINES DR	5400 00000000	00057.200
13-20-27-9336-01-880	PULTE HOME COMPANY LLC	APK 11	4148 WINDING PINES DR	5400 00000000	000003900
13-20-27-9336-01-890	PULTE HOME COMPANY LLC	APK 11	4144 WINDING PINES DR	5400 00000000	00057.200
13-20-27-9336-01-900	PULTE HOME COMPANY LLC	APK 11	4136 WINDING PINES DR	5400 00000000	00057.200
13-20-27-9336-01-910	PULTE HOME COMPANY LLC	APK 11	4132 WINDING PINES DR	5400 00000000	00057.200
13-20-27-9336-01-920	PULTE HOME COMPANY LLC	APK 11	4128 WINDING PINES DR	5400 00000000	00057.200
13-20-27-9336-01-930	PULTE HOME COMPANY LLC	APK 11	4124 WINDING PINES DR	5400 00000000	00057.200
13-20-27-9336-01-940	PULTE HOME COMPANY LLC	APK 11	4120 WINDING PINES DR	5400 00000000	00057.200
13-20-27-9336-01-950	PULTE HOME COMPANY LLC	APK 11	4116 WINDING PINES DR	5400 00000000	00057.200
13-20-27-9336-01-960	PULTE HOME COMPANY LLC	APK 11	4112 WINDING PINES DR	5400 00000000	00057.200
13-20-27-9336-01-970	PULTE HOME COMPANY LLC	APK 11	4108 WINDING PINES DR	5400 00000000	00057.200
13-20-27-9336-01-980	PULTE HOME COMPANY LLC	APK 11	4104 WINDING PINES DR	5400 00000000	00057.200

[illegible][illegible]

[illegible]

[illegible]

14-20-27-3090-00-400	LENNAR HOMES LLC	APK 11	4200 JESPERSEN ST	5400 000003600	000003900
14-20-27-3090-00-410	TINEO TINEO FABRIZIO CARLA	APK 11	4441 WARRANT LN	5400 000003600	000006500
14-20-27-3090-00-420	DARWAY LUCAS C	APK 11	4437 WARRANT LN	5400 000003600	000006500
14-20-27-3090-00-430	REESE DONALD CARL	APK 11	4433 WARRANT LN	5400 000003600	000006500
14-20-27-3090-00-440	HOMESAWAIT FLORIDA LLC	APK 11	4429 WARRANT LN	5400 000006000	000006500
14-20-27-3090-00-450	CASAS MONICA PATRICIA	APK 11	4425 WARRANT LN	5400 000003600	000006500
14-20-27-3090-00-460	ROBIDA ANTHONY STEVEN	APK 11	4421 WARRANT LN	5400 000003600	000006500
14-20-27-3090-00-470	DICKEY AUTUMN CHAMELLE	APK 11	4417 WARRANT LN	5400 000003600	000006500
14-20-27-3090-00-480	PATEL RONAK VIJAY	APK 11	4413 WARRANT LN	5400 000003600	000006500
14-20-27-3090-00-490	TORRENS SYLVIA D	APK 11	4409 WARRANT LN	5400 000006000	000006500
14-20-27-3090-00-500	HOMESAWAIT FLORIDA LLC	APK 11	4405 WARRANT LN	5400 000006000	000006500
14-20-27-3090-00-510	SMITH BRIAN PATRICK	APK 11	4401 WARRANT LN	5400 000006000	000006500
14-20-27-3090-00-520	LENNAR HOMES LLC	APK 11	4178 CONJUNCTION WAY	5400 000003600	000006500
14-20-27-3090-00-530	PANAYOTTI PATRICIA JOSEPH	APK 11	4174 CONJUNCTION WAY	5400 000003600	000006500
14-20-27-3090-00-540	BENDICKSON SUSAN MARIE	APK 11	4170 CONJUNCTION WAY	5400 000003600	000006500
14-20-27-3090-00-550	LENNAR HOMES LLC	APK 11	4166 CONJUNCTION WAY	5400 000003600	000006500
14-20-27-3090-00-560	WHITE MAUREEN YVONNE	APK 11	4162 CONJUNCTION WAY	5400 000003600	000006500
14-20-27-3090-00-570	LENNAR HOMES LLC	APK 11	4158 CONJUNCTION WAY	5400 000003600	000006500
14-20-27-3090-00-580	STRATTON SUSAN ANN	APK 11	4154 CONJUNCTION WAY	5400 000003600	000006500
14-20-27-3090-00-590	LENNAR HOMES LLC	APK 11	4150 CONJUNCTION WAY	5400 000003600	000006500
14-20-27-3090-00-600	CAMPBELL ANNETIA MELLEASIA	APK 11	4146 CONJUNCTION WAY	5400 000003600	000006500
14-20-27-3090-00-610	ORTIZ PEREZ LUIS ROBERTO	APK 11	4142 CONJUNCTION WAY	5400 000003600	000006500
14-20-27-3090-00-620	LENNAR HOMES LLC	APK 11	4138 CONJUNCTION WAY	5400 000003600	000006500
14-20-27-3090-00-630	AURELUS VESTA	APK 11	4134 CONJUNCTION WAY	5400 000003600	000006500
14-20-27-3090-00-640	COOK-WHITESIDE LAKIVA LATRELL	APK 11	4130 CONJUNCTION WAY	5400 000003600	000006500
14-20-27-3090-00-650	LENNAR HOMES LLC	APK 11	4126 CONJUNCTION WAY	5400 000003600	000006500
14-20-27-3090-00-660	LENNAR HOMES LLC	APK 11	4122 CONJUNCTION WAY	5400 000003600	000007800
14-20-27-3090-00-670	LENNAR HOMES LLC	APK 11	4118 CONJUNCTION WAY	5400 000003600	000006500
14-20-27-3090-00-680	LENNAR HOMES LLC	APK 11	4114 CONJUNCTION WAY	5400 000003600	000006500
14-20-27-3090-00-690	LENNAR HOMES LLC	APK 11	4110 CONJUNCTION WAY	5400 000003600	000006500
14-20-27-3090-00-700	LENNAR HOMES LLC	APK 11	4106 CONJUNCTION WAY	5400 000003600	00057.200
14-20-27-3090-00-710	LENNAR HOMES LLC	APK 11	4102 CONJUNCTION WAY	5400 000003600	000006500
14-20-27-3090-00-720	LENNAR HOMES LLC	APK 11	4098 CONJUNCTION WAY	5400 000003600	000006500
14-20-27-3090-00-730	LENNAR HOMES LLC	APK 11	4094 CONJUNCTION WAY	5400 000003600	000006500
14-20-27-3090-00-740	LENNAR HOMES LLC	APK 11	4090 CONJUNCTION WAY	5400 000003600	000006500
14-20-27-3090-00-750	LENNAR HOMES LLC	APK 11	4086 CONJUNCTION WAY	5400 000003600	000006500
14-20-27-3090-00-760	LENNAR HOMES LLC	APK 11	4082 CONJUNCTION WAY	5400 000003600	000006500
14-20-27-3090-00-770	LENNAR HOMES LLC	APK 11	4078 CONJUNCTION WAY	5400 000003600	000006500
14-20-27-3090-00-780	LENNAR HOMES LLC	APK 11	4120 JESPERSEN ST	5400 000005280	00057.200
14-20-27-3090-00-790	LENNAR HOMES LLC	APK 11	4122 JESPERSEN ST	5400 000003600	000003900
14-20-27-3090-00-800	LENNAR HOMES LLC	APK 11	4124 JESPERSEN ST	5400 000003600	000003900
14-20-27-3090-00-810	LENNAR HOMES LLC	APK 11	4126 JESPERSEN ST	5400 000003600	000003900
14-20-27-3090-00-820	LENNAR HOMES LLC	APK 11	4128 JESPERSEN ST	5400 000003600	000003900
14-20-27-3090-00-830	LENNAR HOMES LLC	APK 11	4130 JESPERSEN ST	5400 000003600	000003900
14-20-27-3090-00-840	LENNAR HOMES LLC	APK 11	4132 JESPERSEN ST	5400 000003600	000003900
14-20-27-3090-00-850	LENNAR HOMES LLC	APK 11	4134 JESPERSEN ST	5400 000003600	000003900
14-20-27-3090-00-860	LENNAR HOMES LLC	APK 11	4136 JESPERSEN ST	5400 000003600	000003900
14-20-27-3090-00-870	LENNAR HOMES LLC	APK 11	4138 JESPERSEN ST	5400 000003600	000003900
14-20-27-3090-00-880	LENNAR HOMES LLC	APK 11	4140 JESPERSEN ST	5400 000003600	000003900
14-20-27-3090-00-890	LENNAR HOMES LLC	APK 11	4144 JESPERSEN ST	5400 000003600	000003900
14-20-27-3090-00-900	LENNAR HOMES LLC	APK 11	4146 JESPERSEN ST	5400 000003600	000003900
14-20-27-3090-00-910	LENNAR HOMES LLC	APK 11	4148 JESPERSEN ST	5400 000003600	000003900
14-20-27-3090-00-920	LENNAR HOMES LLC	APK 11	4150 JESPERSEN ST	5400 000003600	000003900
14-20-27-3090-00-930	LENNAR HOMES LLC	APK 11	4152 JESPERSEN ST	5400 000003600	000003900
14-20-27-3090-00-940	LENNAR HOMES LLC	APK 11	4154 JESPERSEN ST	5400 000003600	000003900
14-20-27-3090-00-950	LENNAR HOMES LLC	APK 11	4156 JESPERSEN ST	5400 000003600	000003900
14-20-27-3090-00-960	LENNAR HOMES LLC	APK 11	4158 JESPERSEN ST	5400 000003600	000003900
14-20-27-3090-00-970	LENNAR HOMES LLC	APK 11	4160 JESPERSEN ST	5400 000003600	000003900
14-20-27-3090-00-980	LENNAR HOMES LLC	APK 11	4162 JESPERSEN ST	5400 000003600	000003900
14-20-27-3090-00-990	LENNAR HOMES LLC	APK 11	4164 JESPERSEN ST	5400 000003600	000003900
14-20-27-3090-01-000	LENNAR HOMES LLC	APK 11	4159 PINO ST	5400 000003600	000003900
14-20-27-3090-01-010	LENNAR HOMES LLC	APK 11	4157 PINO ST	5400 000003600	000003900
14-20-27-3090-01-020	LENNAR HOMES LLC	APK 11	4155 PINO ST	5400 000003600	000003900

14-20-27-3090-01-030	LENNAR HOMES LLC	APK 11	4153 PINO ST	5400 000003600	000003900
14-20-27-3090-01-040	LENNAR HOMES LLC	APK 11	4151 PINO ST	5400 000003600	000003900
14-20-27-3090-01-050	LENNAR HOMES LLC	APK 11	4149 PINO ST	5400 000003600	000003900
14-20-27-3090-01-060	LENNAR HOMES LLC	APK 11	4147 PINO ST	5400 000003600	000003900
14-20-27-3090-01-070	LENNAR HOMES LLC	APK 11	4145 PINO ST	5400 000003600	000003900
14-20-27-3090-01-080	LENNAR HOMES LLC	APK 11	4143 PINO ST	5400 000003600	000003900
14-20-27-3090-01-090	LENNAR HOMES LLC	APK 11	4141 PINO ST	5400 000003600	000003900
14-20-27-3090-01-100	LENNAR HOMES LLC	APK 11	4139 PINO ST	5400 000003600	000003900
14-20-27-3090-01-110	LENNAR HOMES LLC	APK 11	4135 PINO ST	5400 000003600	000003900
14-20-27-3090-01-120	LENNAR HOMES LLC	APK 11	4133 PINO ST	5400 000003600	000003900
14-20-27-3090-01-130	LENNAR HOMES LLC	APK 11	4131 PINO ST	5400 000003600	000003900
14-20-27-3090-01-140	LENNAR HOMES LLC	APK 11	4129 PINO ST	5400 000003600	000003900
14-20-27-3090-01-150	LENNAR HOMES LLC	APK 11	4127 PINO ST	5400 000003600	000003900
14-20-27-3090-01-160	LENNAR HOMES LLC	APK 11	4125 PINO ST	5400 000003600	000003900
14-20-27-3090-01-170	LENNAR HOMES LLC	APK 11	4123 PINO ST	5400 000003600	00057.200
14-20-27-3090-01-180	LENNAR HOMES LLC	APK 11	4121 PINO ST	5400 000003600	00057.200
14-20-27-3090-01-190	LENNAR HOMES LLC	APK 11	4119 PINO ST	5400 000003600	000006500
14-20-27-3090-01-200	LENNAR HOMES LLC	APK 11	4117 PINO ST	5400 000003600	00057.200
14-20-27-3090-01-210	LENNAR HOMES LLC	APK 11	4115 PINO ST	5400 000003600	00057.200
14-20-27-3090-01-220	HOWARD DAVID THOMAS	APK 11	4118 PINO ST	5400 000003600	00057.200
14-20-27-3090-01-230	NEW HORIZON FLORIDA LLC	APK 11	4120 PINO ST	5400 000003600	000006500
14-20-27-3090-01-240	MARTIN MARTHA	APK 11	4122 PINO ST	5400 000003600	00057.200
14-20-27-3090-01-250	LENNAR HOMES LLC	APK 11	4124 PINO ST	5400 000003600	00057.200
14-20-27-3090-01-260	LENNAR HOMES LLC	APK 11	4126 PINO ST	5400 000003600	000006500
14-20-27-3090-01-270	VILLAREJO CRISTIAN ANTONIO FRANCO	APK 11	4128 PINO ST	5400 000003600	00057.200
14-20-27-3090-01-280	LENNAR HOMES LLC	APK 11	4130 PINO ST	5400 000003600	000006500
14-20-27-3090-01-290	LENNAR HOMES LLC	APK 11	4132 PINO ST	5400 000003600	000003900
14-20-27-3090-01-300	LENNAR HOMES LLC	APK 11	4134 PINO ST	5400 000003600	000006500
14-20-27-3090-01-310	LENNAR HOMES LLC	APK 11	4136 PINO ST	5400 000003600	00057.200
14-20-27-3090-01-320	VALLE RICARDO EDUARDO	APK 11	4138 PINO ST	5400 000003600	00057.200
14-20-27-3090-01-330	LENNAR HOMES LLC	APK 11	4142 PINO ST	5400 000003600	00057.200
14-20-27-3090-01-340	LENNAR HOMES LLC	APK 11	4144 PINO ST	5400 000003600	000006500
14-20-27-3090-01-350	LENNAR HOMES LLC	APK 11	4146 PINO ST	5400 000003600	00057.200
14-20-27-3090-01-360	LENNAR HOMES LLC	APK 11	4148 PINO ST	5400 000003600	00057.200
14-20-27-3090-01-370	LENNAR HOMES LLC	APK 11	4150 PINO ST	5400 000003600	000006500
14-20-27-3090-01-380	LENNAR HOMES LLC	APK 11	4152 PINO ST	5400 000003600	00057.200
14-20-27-3090-01-390	LENNAR HOMES LLC	APK 11	4154 PINO ST	5400 000003600	000006500
14-20-27-3090-01-400	LENNAR HOMES LLC	APK 11	4156 PINO ST	5400 000003600	00057.200
14-20-27-3090-01-410	LENNAR HOMES LLC	APK 11	4158 PINO ST	5400 000003600	00057.200
14-20-27-3090-01-420	LENNAR HOMES LLC	APK 11	4160 PINO ST	5400 000003600	000006500
14-20-27-3090-01-430	LENNAR HOMES LLC	APK 11	4162 PINO ST	5400 000003600	00057.200
14-20-27-3090-01-440	ESCALANTE ENRIQUE	APK 11	4157 CONJUNCTION WAY	5400 000006000	000006500
14-20-27-3090-01-450	HOMESAWAIT FLORIDA LLC	APK 11	4155 CONJUNCTION WAY	5400 000005280	00057.200
14-20-27-3090-01-460	WHYTE-PHILLIPS KERESSE SANEKA	APK 11	4153 CONJUNCTION WAY	5400 000006000	000006500
14-20-27-3090-01-470	HOMESAWAIT FLORIDA LLC	APK 11	4151 CONJUNCTION WAY	5400 000005280	00057.200
14-20-27-3090-01-480	LEONARD NONA LIGUIYA	APK 11	4149 CONJUNCTION WAY	5400 000005280	00057.200
14-20-27-3090-01-490	GAPON INVESTMENTS LLC	APK 11	4147 CONJUNCTION WAY	5400 000006000	000006500
14-20-27-3090-01-500	COSTA BRUNO CESAR	APK 11	4145 CONJUNCTION WAY	5400 000005280	00057.200
14-20-27-3090-01-510	HOMESAWAIT FLORIDA LLC	APK 11	4143 CONJUNCTION WAY	5400 000006000	000006500
14-20-27-3090-01-520	GAPON INVESTMENTS LLC	APK 11	4141 CONJUNCTION WAY	5400 000005280	00057.200
14-20-27-3090-01-530	LENNAR HOMES LLC	APK 11	4139 CONJUNCTION WAY	5400 000005280	00057.200
14-20-27-3090-01-540	CARELLI AND BRIGIDO REAL ESTATE LLC	APK 11	4137 CONJUNCTION WAY	5400 000006000	000006500
14-20-27-3090-01-550	REYES JUAREZ EDGAR HERIBERTO	APK 11	4133 CONJUNCTION WAY	5400 000003600	00057.200
14-20-27-3090-01-560	VALMORES MAHALIA JOI GUMARU 50% INT	APK 11	4131 CONJUNCTION WAY	5400 000003600	00057.200
14-20-27-3090-01-570	DIRE REAL ESTATE CORP	APK 11	4129 CONJUNCTION WAY	5400 000003600	00057.200
14-20-27-3090-01-580	DADA KEHINDE OYETU	APK 11	4127 CONJUNCTION WAY	5400 000003600	000006500
14-20-27-3090-01-590	KLEIN FRANCES ANNE	APK 11	4125 CONJUNCTION WAY	5400 000003600	00057.200
14-20-27-3090-01-600	LENNAR HOMES LLC	APK 11	4123 CONJUNCTION WAY	5400 000003600	000006500
14-20-27-3090-01-610	PAZ MENDOZA NICOLLE CATALINA	APK 11	4121 CONJUNCTION WAY	5400 000003600	00057.200
14-20-27-3090-01-620	OROZCO MARIA ISABEL	APK 11	4119 CONJUNCTION WAY	5400 000003600	000006500
14-20-27-3090-01-630	LENNAR HOMES LLC	APK 11	4117 CONJUNCTION WAY	5400 000003600	00057.200
14-20-27-3090-01-640	LENNAR HOMES LLC	APK 11	4115 CONJUNCTION WAY	5400 000003600	00057.200
14-20-27-3090-01-650	CHANG CHIA HUAI	APK 11	4113 CONJUNCTION WAY	5400 000003600	000006500

14-20-27-3090-17-000 CITY OF APOPKA
 24-20-27-0000-00-003 CITY OF APOPKA
 24-20-27-0000-00-012 VALUE-ADD HEALTH SERVICES LLC
 24-20-27-0000-00-056 CRAVEY JAMES CLAYTON
 24-20-27-0000-00-062 P & P BUILDCON LLC
 24-20-27-0000-00-085 EDMONDSON RICHARD DONALD
 24-20-27-0000-00-099 JOHNSON CHRISTOPHER CROSBY
 24-20-27-0000-00-108 MCKIMMIE ALBERT
 24-20-27-0000-00-109 MARRON DONALD F JR
 24-20-27-0000-00-136 CRAVEY JOEL LYNN
 24-20-27-0000-00-141 CRAVEY JOEL LYNN
 24-20-27-5930-00-010 D R HORTON INC
 24-20-27-5930-00-020 D R HORTON INC
 24-20-27-5930-00-030 D R HORTON INC
 24-20-27-5930-00-040 D R HORTON INC
 24-20-27-5930-00-050 D R HORTON INC
 24-20-27-5930-00-060 D R HORTON INC
 24-20-27-5930-00-070 D R HORTON INC
 24-20-27-5930-00-080 D R HORTON INC
 24-20-27-5930-00-090 D R HORTON INC
 24-20-27-5930-00-100 D R HORTON INC
 24-20-27-5930-00-110 D R HORTON INC
 24-20-27-5930-00-120 D R HORTON INC
 24-20-27-5930-00-130 D R HORTON INC
 24-20-27-5930-00-140 D R HORTON INC
 24-20-27-5930-00-150 D R HORTON INC
 24-20-27-5930-00-160 D R HORTON INC
 24-20-27-5930-00-170 D R HORTON INC
 24-20-27-5930-00-180 D R HORTON INC
 24-20-27-5930-00-190 D R HORTON INC
 24-20-27-5930-00-200 D R HORTON INC
 24-20-27-5930-00-210 METELUS IMANIE
 24-20-27-5930-00-220 DEMREW MERON
 24-20-27-5930-00-230 ABDOL TEAJRAM
 24-20-27-5930-00-240 ZAPATA OSCAR OSWALDO
 24-20-27-5930-00-250 LY HUY MINH
 24-20-27-5930-00-260 CLEMESHA CHASE GRIFFING
 24-20-27-5930-00-270 AVILES-RIVERA JACKLYN
 24-20-27-5930-00-280 SUKHRAM CHRISTOPHER ANTHONY
 24-20-27-5930-00-290 TORRES FELIX FABIAN LIFE ESTATE
 24-20-27-5930-00-300 DONOGHUE JOHN ERIK
 24-20-27-5930-00-310 ROBINSON CHARLES R
 24-20-27-5930-00-320 D R HORTON INC
 24-20-27-5930-00-330 BILI RICHARD ALLAN
 24-20-27-5930-00-340 LASSEGUE MARJA MARNELLE
 24-20-27-5930-00-350 CRUZ SALCEDO ELIS M
 24-20-27-5930-00-360 D R HORTON INC
 24-20-27-5930-00-370 D R HORTON INC
 24-20-27-5930-00-380 D R HORTON INC
 24-20-27-5930-00-390 D R HORTON INC
 24-20-27-5930-00-400 D R HORTON INC
 24-20-27-5930-00-410 D R HORTON INC
 24-20-27-5930-00-420 D R HORTON INC
 24-20-27-5930-00-430 D R HORTON INC
 24-20-27-5930-00-440 D R HORTON INC
 24-20-27-5930-00-450 D R HORTON INC
 24-20-27-5930-00-460 D R HORTON INC
 24-20-27-6845-00-010 DELLA VALLE JULIANO COSTA
 24-20-27-6845-00-020 BOHORQUEZ DANIEL
 24-20-27-6845-00-030 BROWN LASHON
 24-20-27-6845-00-040 PISINGAN NURIZA PERELLO
 24-20-27-6845-00-050 VARGAS KHOURI GASTON ALEJANDRO
 24-20-27-6845-00-060 GAMBLE CANDACE NICOLE

APK 11	4230 JESPERSEN ST	5400 000003600	000003900
APK 11	3513 GOLDEN GEM RD	5400 000039600	000024700
APK 11	3838 PLYMOUTH SORRENTO RD	5400 000007200	000007800
APK 11	3827 PHILS LN	5400 000013200	000014300
APK 11	3405 W PONKAN RD	5400	000007800
APK 11	3904 PLYMOUTH SORRENTO RD	5400 000006000	000006500
APK 11	3603 GOLDEN GEM RD	5400 000007200	000007800
APK 11	3585 GOLDEN GEM RD	5400 000013200	000014300
APK 11	3515 W PONKAN RD	5400 000027600	000042900
APK 11	3815 PHILS LN	5400 000007200	000007800
APK 11	PHILS LN	5400 000003600	000003900
APK 11	3521 KEYWORTH ST	5400 000003600	000003900
APK 11	3527 KEYWORTH ST	5400 000003600	000003900
APK 11	3533 KEYWORTH ST	5400 000003600	000003900
APK 11	3539 KEYWORTH ST	5400 000003600	000003900
APK 11	3545 KEYWORTH ST	5400 000003600	000003900
APK 11	3551 KEYWORTH ST	5400 000003600	000003900
APK 11	3557 KEYWORTH ST	5400 000003600	000003900
APK 11	3563 KEYWORTH ST	5400 000003600	000007800
APK 11	3569 KEYWORTH ST	5400 000003600	000007800
APK 11	3575 KEYWORTH ST	5400 000003600	000006500
APK 11	3581 KEYWORTH ST	5400 000003600	000007800
APK 11	3587 KEYWORTH ST	5400 000003600	000007800
APK 11	3593 KEYWORTH ST	5400 000003600	000007800
APK 11	3599 KEYWORTH ST	5400 000003600	000007800
APK 11	3605 KEYWORTH ST	5400 000003600	000006500
APK 11	3611 KEYWORTH ST	5400 000003600	000007800
APK 11	3617 KEYWORTH ST	5400 000003600	000007800
APK 11	3623 KEYWORTH ST	5400 000003600	000006500
APK 11	3629 KEYWORTH ST	5400 000003600	000007800
APK 11	3637 KEYWORTH ST	5400 000003600	000007800
APK 11	3643 KEYWORTH ST	5400 000006000	000006500
APK 11	3649 KEYWORTH ST	5400 000006000	000006500
APK 11	3642 KEYWORTH ST	5400 000003600	000006500
APK 11	3636 EPPERSTONE CT	5400 000003600	000006500
APK 11	3630 EPPERSTONE CT	5400 000003600	000007800
APK 11	3624 EPPERSTONE CT	5400 000003600	000007800
APK 11	3618 EPPERSTONE CT	5400 000003600	000006500
APK 11	3612 EPPERSTONE CT	5400 000003600	000007800
APK 11	3606 EPPERSTONE CT	5400 000003600	000007800
APK 11	3617 EPPERSTONE CT	5400 000003600	000007800
APK 11	3623 EPPERSTONE CT	5400 000003600	000006500
APK 11	3629 EPPERSTONE CT	5400 000003600	000006500
APK 11	3635 EPPERSTONE CT	5400 000003600	000007800
APK 11	3616 KEYWORTH ST	5400 000003600	000006500
APK 11	3610 KEYWORTH ST	5400 000005280	000006500
APK 11	3604 KEYWORTH ST	5400 000003600	000006500
APK 11	3598 KEYWORTH ST	5400 000003600	000003900
APK 11	3570 KEYWORTH ST	5400 000003600	000003900
APK 11	3564 KEYWORTH ST	5400 000003600	000003900
APK 11	3558 KEYWORTH ST	5400 000003600	000003900
APK 11	3552 KEYWORTH ST	5400 000003600	000003900
APK 11	3546 KEYWORTH ST	5400 000005280	00057.200
APK 11	3540 KEYWORTH ST	5400 000005280	00057.200
APK 11	3534 KEYWORTH ST	5400 000005280	00057.200
APK 11	3528 KEYWORTH ST	5400 000003600	000003900
APK 11	3522 KEYWORTH ST	5400 000006000	000006500
APK 11	3985 CAPITAL REEF WAY	5400 000005280	00057.200
APK 11	3979 CAPITAL REEF WAY	5400 000005280	00057.200
APK 11	3973 CAPITAL REEF WAY	5400 000005280	00057.200
APK 11	3967 CAPITAL REEF WAY	5400 000005280	00057.200
APK 11	3961 CAPITAL REEF WAY	5400 000005280	00057.200
APK 11	3955 CAPITAL REEF WAY	5400 000003600	00057.200

24-20-27-6845-00-070	SHELLITO JENNIFER	APK 11	3949 CAPITAL REEF WAY	5400 000003600	00057.200
24-20-27-6845-00-080	NORRIS HEATHER ROSE	APK 11	3943 CAPITAL REEF WAY	5400 000003600	00057.200
24-20-27-6845-00-090	GEORGES SARA REBECCA	APK 11	3937 CAPITAL REEF WAY	5400 000003600	00057.200
24-20-27-6845-00-100	JTD LAND AT PARKVIEW LLC	APK 11	3931 CAPITAL REEF WAY	5400 000003600	000003900
24-20-27-6845-00-110	JTD LAND AT PARKVIEW LLC	APK 11	3895 CAPITAL REEF WAY	5400 000003600	000003900
24-20-27-6845-00-120	JTD LAND AT PARKVIEW LLC	APK 11	3889 CAPITAL REEF WAY	5400 000003600	000003900
24-20-27-6845-00-130	JTD LAND AT PARKVIEW LLC	APK 11	3883 CAPITAL REEF WAY	5400 000003600	000003900
24-20-27-6845-00-140	BELLO JUAN	APK 11	3877 CAPITAL REEF WAY	5400 000003600	000006500
24-20-27-6845-00-150	ULGUT EMRE	APK 11	3871 CAPITAL REEF WAY	5400 000003600	000007800
24-20-27-6845-00-160	SAMBUCHARAN MERRICK	APK 11	3865 CAPITAL REEF WAY	5400 000003600	000006500
24-20-27-6845-00-170	DESTINE SARAH	APK 11	3859 CAPITAL REEF WAY	5400 000003600	000007800
24-20-27-6845-00-180	SINGH RYAN DEVENDRA	APK 11	3853 CAPITAL REEF WAY	5400 000003600	000006500
24-20-27-6845-00-190	CHOWDHURY TAWHID	APK 11	3847 CAPITAL REEF WAY	5400 000003600	000007800
24-20-27-6845-00-200	NVR INC	APK 11	3841 CAPITAL REEF WAY	5400 000003600	000006500
24-20-27-6845-00-210	SCHMITT DANIEL	APK 11	3835 CAPITAL REEF WAY	5400 000006000	000006500
24-20-27-6845-00-220	FLORIAN DAMARIS	APK 11	3829 CAPITAL REEF WAY	5400 000006000	000006500
24-20-27-6845-00-230	VERVILLE VANESSA	APK 11	3851 BLUE MOUNTAIN WAY	5400 000003600	000006500
24-20-27-6845-00-240	KAPPELMAN GARY	APK 11	3845 BLUE MOUNTAIN WAY	5400 000003600	000006500
24-20-27-6845-00-250	LE HIEN ANH	APK 11	3839 BLUE MOUNTAIN WAY	5400 000003600	000007800
24-20-27-6845-00-260	JTD LAND AT PARKVIEW LLC	APK 11	3833 BLUE MOUNTAIN WAY	5400 000003600	000003900
24-20-27-6845-00-270	LUMANI BRUNILDA	APK 11	3827 BLUE MOUNTAIN WAY	5400 000003600	000006500
24-20-27-6845-00-280	BAHN JONATHAN	APK 11	3821 BLUE MOUNTAIN WAY	5400 000003600	000007800
24-20-27-6845-00-290	WILLIAMS DENNIS	APK 11	3797 BLUE MOUNTAIN WAY	5400 000003600	000003900
24-20-27-6845-00-300	JTD LAND AT PARKVIEW LLC	APK 11	3791 BLUE MOUNTAIN WAY	5400 000003600	000003900
24-20-27-6845-00-310	NVR INC	APK 11	3785 BLUE MOUNTAIN WAY	5400 000003600	000003900
24-20-27-6845-00-320	NVR INC	APK 11	3779 BLUE MOUNTAIN WAY	5400 000003600	000003900
24-20-27-6845-00-330	JTD LAND AT PARKVIEW LLC	APK 11	3773 BLUE MOUNTAIN WAY	5400 000003600	000003900
24-20-27-6845-00-340	NVR INC	APK 11	3767 BLUE MOUNTAIN WAY	5400 000003600	000003900
24-20-27-6845-00-350	NVR INC	APK 11	3761 BLUE MOUNTAIN WAY	5400 000003600	000003900
24-20-27-6845-00-360	JTD LAND AT PARKVIEW LLC	APK 11	3755 BLUE MOUNTAIN WAY	5400 000003600	000003900
24-20-27-6845-00-370	JTD LAND AT PARKVIEW LLC	APK 11	3749 BLUE MOUNTAIN WAY	5400 000003600	000003900
24-20-27-6845-00-380	JTD LAND AT PARKVIEW LLC	APK 11	3743 BLUE MOUNTAIN WAY	5400 000003600	000003900
24-20-27-6845-00-390	JTD LAND AT PARKVIEW LLC	APK 11	3737 BLUE MOUNTAIN WAY	5400 000003600	000003900
24-20-27-6845-00-400	JTD LAND AT PARKVIEW LLC	APK 11	3731 BLUE MOUNTAIN WAY	5400 000003600	000003900
24-20-27-6845-00-410	JTD LAND AT PARKVIEW LLC	APK 11	3725 BLUE MOUNTAIN WAY	5400 000003600	000003900
24-20-27-6845-00-420	NVR INC	APK 11	3796 KINGS CANYON DR	5400 000003600	000003900
24-20-27-6845-00-430	JTD LAND AT PARKVIEW LLC	APK 11	3790 KINGS CANYON DR	5400 000003600	000003900
24-20-27-6845-00-440	NVR INC	APK 11	3742 BLUE MOUNTAIN WAY	5400 000003600	000003900
24-20-27-6845-00-450	NVR INC	APK 11	3748 BLUE MOUNTAIN WAY	5400 000003600	000003900
24-20-27-6845-00-460	NVR INC	APK 11	3754 BLUE MOUNTAIN WAY	5400 000003600	000003900
24-20-27-6845-00-470	NVR INC	APK 11	3760 BLUE MOUNTAIN WAY	5400 000003600	000003900
24-20-27-6845-00-480	NVR INC	APK 11	3766 BLUE MOUNTAIN WAY	5400 000003600	000003900
24-20-27-6845-00-490	BARBOSA GABRIEL ELVIRA	APK 11	3772 BLUE MOUNTAIN WAY	5400 000003600	000003900
24-20-27-6845-00-500	JOSHI NISARG	APK 11	3834 CAPITAL REEF WAY	5400 000003600	000007800
24-20-27-6845-00-510	RODRIGUEZ MARTIN AUGUSTO	APK 11	3840 CAPITAL REEF WAY	5400 000003600	000006500
24-20-27-6845-00-520	HOLT AUSTIN	APK 11	3846 CAPITAL REEF WAY	5400 000003600	000006500
24-20-27-6845-00-530	VILANOVA CHRISTINA MARIE	APK 11	3852 CAPITAL REEF WAY	5400 000003600	000006500
24-20-27-6845-00-540	BROWN SIMPSON DARRELL A	APK 11	3858 CAPITAL REEF WAY	5400 000003600	000006500
24-20-27-6845-00-550	CZARNOWSKY MICHAEL DEAN	APK 11	3864 CAPITAL REEF WAY	5400 000003600	000006500
24-20-27-6845-00-560	CURET SUSAN ANNE	APK 11	3870 CAPITAL REEF WAY	5400 000003600	000006500
24-20-27-6845-00-570	JTD LAND AT PARKVIEW LLC	APK 11	3876 CAPITAL REEF WAY	5400 000003600	000003900
24-20-27-6845-00-580	JTD LAND AT PARKVIEW LLC	APK 11	3882 CAPITAL REEF WAY	5400 000003600	000003900
24-20-27-6845-00-590	JTD LAND AT PARKVIEW LLC	APK 11	3888 CAPITAL REEF WAY	5400 000003600	000003900
24-20-27-6845-00-600	IRA INNOVATIONS LLC CUSTODIAN	APK 11	3894 CAPITAL REEF WAY	5400 000006000	000007800
24-20-27-6845-00-610	FULCHER FRANTZ	APK 11	3938 CAPITAL REEF WAY	5400 000005280	00057.200
24-20-27-6845-00-620	JTD LAND AT PARKVIEW LLC	APK 11	3944 CAPITAL REEF WAY	5400 000003600	000003900
24-20-27-6845-00-630	RAMAKDAWAL MOHAMED	APK 11	3950 CAPITAL REEF WAY	5400 000003600	00057.200
24-20-27-6845-00-640	JTD LAND AT PARKVIEW LLC	APK 11	3956 CAPITAL REEF WAY	5400 000003600	000003900
24-20-27-6845-00-650	VALDEZ LAURA ANTONIA	APK 11	3962 CAPITAL REEF WAY	5400 000003600	00057.200
24-20-27-6845-00-660	LAMARRE ANNE	APK 11	3968 CAPITAL REEF WAY	5400 000005280	00057.200
24-20-27-6845-00-670	GAMBLE BREONA ANNETTE	APK 11	3974 CAPITAL REEF WAY	5400 000005280	000006500
24-20-27-6845-00-680	EDWARDS NICOLE ANNETTE	APK 11	3980 CAPITAL REEF WAY	5400 000005280	00057.200
24-20-27-6845-00-690	LEVARIO JAYSON	APK 11	3986 CAPITAL REEF WAY	5400 000005280	00057.200

24-20-27-6845-00-700	ST HILAIRE-SPOONER KYLA	APK 11	3992 CAPITAL REEF WAY	5400 000005280	00057.200
24-20-27-6845-00-710	NEIRA CAMILA	APK 11	3977 CUYAHOGA VALLEY CT	5400 000003600	00057.200
24-20-27-6845-00-720	MALYS ANTHONY LAWRENCE	APK 11	3973 CUYAHOGA VALLEY CT	5400 000003600	00057.200
24-20-27-6845-00-730	FERREIRA AIRES	APK 11	3969 CUYAHOGA VALLEY CT	5400 000003600	00057.200
24-20-27-6845-00-740	FERREIRA SKARLET	APK 11	3965 CUYAHOGA VALLEY CT	5400 000003600	00057.200
24-20-27-6845-00-750	MANNING SHAUNA KAYE KERONE	APK 11	3961 CUYAHOGA VALLEY CT	5400 000003600	00057.200
24-20-27-6845-00-760	CLARK REDRICKA SABRINA	APK 11	3957 CUYAHOGA VALLEY CT	5400 000003600	00057.200
24-20-27-6845-00-770	PEREZ RAMON	APK 11	3953 CUYAHOGA VALLEY CT	5400 000003600	00057.200
24-20-27-6845-00-780	NVR INC	APK 11	3949 CUYAHOGA VALLEY CT	5400 000003600	000006500
24-20-27-6845-00-790	BANNAH SHANE	APK 11	3945 CUYAHOGA VALLEY CT	5400 000003600	00057.200
24-20-27-6845-00-800	JTD LAND AT PARKVIEW LLC	APK 11	3941 CUYAHOGA VALLEY CT	5400 000003600	000003900
24-20-27-6845-00-810	JTD LAND AT PARKVIEW LLC	APK 11	3893 CUYAHOGA VALLEY CT	5400 000003600	000003900
24-20-27-6845-00-820	JTD LAND AT PARKVIEW LLC	APK 11	3887 CUYAHOGA VALLEY CT	5400 000003600	000003900
24-20-27-6845-00-830	JTD LAND AT PARKVIEW LLC	APK 11	3881 CUYAHOGA VALLEY CT	5400 000003600	000003900
24-20-27-6845-00-840	HARRISON DIANE MARIE	APK 11	3875 CUYAHOGA VALLEY CT	5400 000003600	000006500
24-20-27-6845-00-850	NVR INC	APK 11	3869 CUYAHOGA VALLEY CT	5400 000003600	000006500
24-20-27-6845-00-860	CONNELL CHRISTOPHER	APK 11	3863 CUYAHOGA VALLEY CT	5400 000003600	000007800
24-20-27-6845-00-870	JTD LAND AT PARKVIEW LLC	APK 11	3862 CUYAHOGA VALLEY CT	5400 000003600	000003900
24-20-27-6845-00-880	JTD LAND AT PARKVIEW LLC	APK 11	3868 CUYAHOGA VALLEY CT	5400 000003600	000003900
24-20-27-6845-00-890	JTD LAND AT PARKVIEW LLC	APK 11	3874 CUYAHOGA VALLEY CT	5400 000003600	000003900
24-20-27-6845-00-900	JTD LAND AT PARKVIEW LLC	APK 11	3880 CUYAHOGA VALLEY CT	5400 000003600	000003900
24-20-27-6845-00-910	JTD LAND AT PARKVIEW LLC	APK 11	3886 CUYAHOGA VALLEY CT	5400 000003600	000003900
24-20-27-6845-00-920	JTD LAND AT PARKVIEW LLC	APK 11	3892 CUYAHOGA VALLEY CT	5400 000003600	000003900
24-20-27-6845-00-930	NVR INC	APK 11	3891 DENALI DR	5400 000003600	000003900
24-20-27-6845-00-940	HARRISON BRADY S	APK 11	3887 DENALI DR	5400 000003600	00057.200
24-20-27-6845-00-950	NVR INC	APK 11	3883 DENALI DR	5400 000003600	00057.200
24-20-27-6845-00-960	BRICE NAISHA A	APK 11	3879 DENALI DR	5400 000003600	00057.200
24-20-27-6845-00-970	DEEN NAVINDRA	APK 11	3875 DENALI DR	5400 000003600	000003900
24-20-27-6845-00-980	DEEN NAVINDRA	APK 11	3871 DENALI DR	5400 000003600	000003900
24-20-27-6845-00-990	DAVIS BRUCE ALEXANDER	APK 11	3867 DENALI DR	5400 000003600	000003900
24-20-27-6845-01-000	NVR INC	APK 11	3863 DENALI DR	5400 000003600	000003900
24-20-27-6845-01-010	NVR INC	APK 11	3859 DENALI DR	5400 000003600	000003900
24-20-27-6845-01-020	JTD LAND AT PARKVIEW LLC	APK 11	3855 DENALI DR	5400 000003600	000003900
24-20-27-6845-01-030	NVR INC	APK 11	3954 GREAT SMOKEY WAY	5400 000003600	000003900
24-20-27-6845-01-040	NVR INC	APK 11	3958 GREAT SMOKEY WAY	5400 000003600	000003900
24-20-27-6845-01-050	NVR INC	APK 11	3962 GREAT SMOKEY WAY	5400 000003600	000003900
24-20-27-6845-01-060	NVR INC	APK 11	3966 GREAT SMOKEY WAY	5400 000003600	000003900
24-20-27-6845-01-070	WILLIAMS SHAUNALEE	APK 11	3970 GREAT SMOKEY WAY	5400 000003600	000003900
24-20-27-6845-01-080	JTD LAND AT PARKVIEW LLC	APK 11	3974 GREAT SMOKEY WAY	5400 000003600	000003900
24-20-27-6845-01-090	NVR INC	APK 11	3978 GREAT SMOKEY WAY	5400 000003600	00057.200
24-20-27-6845-01-100	NVR INC	APK 11	3982 GREAT SMOKEY WAY	5400 000003600	00057.200
24-20-27-6845-01-110	DUNMORE JONATHAN J	APK 11	3986 GREAT SMOKEY WAY	5400 000003600	00057.200
24-20-27-6845-01-120	DUKES CRANDALL ALYN	APK 11	3990 GREAT SMOKEY WAY	5400 000003600	00057.200
24-20-27-6845-01-130	FERRER NATHANAEL	APK 11	3993 GREAT SMOKEY WAY	5400 000003600	000006500
24-20-27-6845-01-140	RICHARDSON CASSANDRA DAWNA	APK 11	3987 GREAT SMOKEY WAY	5400 000003600	000006500
24-20-27-6845-01-150	MCMILLER KELLY	APK 11	3981 GREAT SMOKEY WAY	5400 000003600	000006500
24-20-27-6845-01-160	FORRESTER-BERNARD BEVERLY H	APK 11	3975 GREAT SMOKEY WAY	5400 000003600	000006500
24-20-27-6845-01-170	NVR INC	APK 11	3969 GREAT SMOKEY WAY	5400 000003600	000003900
24-20-27-6845-01-180	DEL TORO ROBERTO	APK 11	3963 GREAT SMOKEY WAY	5400 000003600	000007800
24-20-27-6845-01-190	POLEY DANIEL RAY	APK 11	3957 GREAT SMOKEY WAY	5400 000003600	000006500
24-20-27-6845-01-200	LIVINGSTON DYLAN JAMES	APK 11	3951 GREAT SMOKEY WAY	5400 000003600	000003900
24-20-27-6845-01-210	NVR INC	APK 11	3945 GREAT SMOKEY WAY	5400 000003600	000003900
24-20-27-6845-01-220	NVR INC	APK 11	3939 GREAT SMOKEY WAY	5400 000003600	000003900
24-20-27-6845-01-230	NVR INC	APK 11	3933 GREAT SMOKEY WAY	5400 000003600	000003900
24-20-27-6845-01-240	JTD LAND AT PARKVIEW LLC	APK 11	3927 GREAT SMOKEY WAY	5400 000003600	000003900
24-20-27-6845-01-250	NVR INC	APK 11	3921 GREAT SMOKEY WAY	5400 000003600	000003900
24-20-27-6845-01-260	NVR INC	APK 11	3915 GREAT SMOKEY WAY	5400 000003600	000003900
24-20-27-6845-01-270	NVR INC	APK 11	3909 GREAT SMOKEY WAY	5400 000003600	000003900
24-20-27-6845-01-280	JTD LAND AT PARKVIEW LLC	APK 11	3885 ISLE ROYAL PL	5400 000003600	000003900
24-20-27-6845-01-290	JTD LAND AT PARKVIEW LLC	APK 11	3879 ISLE ROYAL PL	5400 000003600	000003900
24-20-27-6845-01-300	JTD LAND AT PARKVIEW LLC	APK 11	3873 ISLE ROYAL PL	5400 000003600	000003900
24-20-27-6845-01-310	JTD LAND AT PARKVIEW LLC	APK 11	3867 ISLE ROYAL PL	5400 000003600	000003900
24-20-27-6845-01-320	JTD LAND AT PARKVIEW LLC	APK 11	3861 ISLE ROYAL PL	5400 000003600	000003900

24-20-27-6845-01-960 NVR INC
 24-20-27-6845-01-970 NVR INC
 24-20-27-6845-01-980 NVR INC
 24-20-27-6845-01-990 JTD LAND AT PARKVIEW LLC
 24-20-27-6845-02-000 JTD LAND AT PARKVIEW LLC
 24-20-27-6845-02-010 JTD LAND AT PARKVIEW LLC
 24-20-27-6845-02-020 JTD LAND AT PARKVIEW LLC
 24-20-27-6845-02-030 JTD LAND AT PARKVIEW LLC
 24-20-27-6845-06-001 JTD LAND AT PARKVIEW LLC
 24-20-27-6845-12-019 CITY OF APOPKA
 25-20-27-0000-00-003 PONKIN ROAD PROPERTY LLC
 25-20-27-0000-00-008 PLYMOUTH HARBOR LLC
 25-20-27-0000-00-010 DAVILA ANGEL
 25-20-27-0000-00-016 CATER AMANDA
 25-20-27-0000-00-021 PLYMOUTH HARBOR LLC
 25-20-27-0000-00-022 MACAULAY GEORGE
 25-20-27-0000-00-030 PONKIN ROAD PROPERTY LLC
 25-20-27-0000-00-031 FAIRHOMES GOLDEN ASPIRATIONS PROPERTIES LLC
 26-20-27-0000-00-027 CYPRESS BUSINESS PARK LLC 65% INT
 26-20-27-0000-00-029 EXETER WESLEY LAND LLC
 27-20-27-0000-00-052 EXETER WESLEY LAND LLC
 35-20-27-0000-00-009 HILL LISA L TR
 35-20-27-0000-00-012 RIVERBEND ORLANDO HOLDINGS VII LLC
 35-20-27-0000-00-015 ADVENTIST HEALTH SYSTEM/SUNBELT INC
 35-20-27-0000-00-016 CAMA SELF DIRECTED IRA LLC FBO
 35-20-27-0000-00-017 TYLER CRUSADES INC
 35-20-27-0000-00-018 HIGBEE OLIVE EMMA
 35-20-27-0000-00-019 HIGBEE OLIVE EMMA
 35-20-27-0000-00-030 HOGSHEAD RAYMOND WILLIAM LIFE ESTATE
 35-20-27-0000-00-035 HILL LISA T TR
 35-20-27-0000-00-037 FONTAINE LYNN R
 35-20-27-0000-00-038 NATURA VISTA LLC
 35-20-27-0000-00-040 HOGSHEAD RAYMOND WILLIAM LIFE ESTATE
 35-20-27-0000-00-042 LOOMIS JAMES R SR TRUSTEE 50% INT
 35-20-27-0000-00-046 NATURA VISTA LLC
 35-20-27-0000-00-048 RIVERBEND ORLANDO HOLDINGS VII LLC
 35-20-27-0000-00-049 HELISERVICE LLC
 35-20-27-0000-00-050 HENNS INVESTMENT PROPERTIES LLC
 35-20-27-0000-00-051 HELISERVICE LLC
 35-20-27-0000-00-054 RIVERBEND ORLANDO HOLDINGS VII LLC
 35-20-27-0000-00-055 ADVENTIST HEALTH SYSTEM/SUNBELT INC
 35-20-27-0455-01-000 APOPKA 200 LAND LLC
 35-20-27-0455-02-000 APOPKA 200 LAND LLC
 35-20-27-0455-03-000 APOPKA 300 LAND LLC
 35-20-27-0455-04-000 APOPKA 400 LAND LLC
 35-20-27-0455-12-001 CYPRESS BUSINESS PARK LLC 65% INT
 35-20-27-1253-00-005 CITY OF APOPKA
 35-20-27-1253-00-010 TATE TASHA DEMETRIA
 35-20-27-1253-00-020 GIACOBBE FRANK ANTHONY III
 35-20-27-1253-00-030 PHARO CHRISTOPHER G
 35-20-27-1253-00-040 MILLER BRENT DEREK
 35-20-27-1253-00-050 IRWIN PAUL
 35-20-27-1253-00-060 FELIX JOSE R JR
 35-20-27-1253-00-070 LAMOTHE FRITZNEL
 35-20-27-1253-00-080 NOLFF DENISE E
 35-20-27-1253-00-090 CRAWFORD DAVID EISENHART
 35-20-27-1253-00-100 OLIN LAURA KATHERINE
 35-20-27-1253-00-110 JOHNSON CHARLES ROY ESTATE
 35-20-27-1253-00-120 METELUS DUNOY JEAN DAVID NORELIA
 35-20-27-1253-00-130 BROOME BARBARA JENNIFER
 35-20-27-1253-00-140 NAMIOTKA STEPHEN
 35-20-27-1253-00-150 SMITH DELAINE CHARLINE
 35-20-27-1253-00-160 ARMBRUSTER CHRISTOPHER M

APK 11	3754 ISLE ROYAL PL	5400 000003600	000003900
APK 11	3760 ISLE ROYAL PL	5400 000003600	000003900
APK 11	3766 ISLE ROYAL PL	5400 000003600	000003900
APK 11	3772 ISLE ROYAL PL	5400 000003600	000003900
APK 11	3878 ISLE ROYAL PL	5400 000003600	000003900
APK 11	3784 ISLE ROYAL PL	5400 000003600	000003900
APK 11	3790 ISLE ROYAL PL	5400 000003600	000003900
APK 11	3796 ISLE ROYAL PL	5400 000003600	000003900
APK 11	KINGS CANYON DR	5400 000003600	000003900
APK 11	3781 ISLE ROYAL PL	5400 000003600	000003900
APK 11	3320 W PONKAN RD	5400 000007200	000007800
APK 11	1056 BAILEY HILL RD	5400 000003600	000003900
APK 11	3005 YOTHERS RD	5400 000018000	000024700
APK 11	3855 YOTHERS RD	5400 000006000	000006500
APK 11	SORRENTO AVE	5400 000007200	000007800
APK 11	2244 SORRENTO AVE	5400 000007200	000007800
APK 11	3100 W PONKAN RD	5400 000005280	00057.200
APK 11	3835 YOTHERS RD	5400 000006000	000006500
APK 11	4820 WESLEY RD	5400 000013200	000014300
APK 11	4814 WESLEY RD	5400 000015600	000016900
APK 11	5050 WESLEY RD	5400 000094800	000588900
APK 11	W ORANGE BLOSSOM TRL	5400 000003600	000003900
APK 11	4501 HOGSHEAD RD	5400 000003600	000019500
APK 11	4051 FUDGE RD	5400 000114000	000131300
APK 11	W ORANGE BLOSSOM TRL	5400 000003600	000003900
APK 11	4011 W ORANGE BLOSSOM TRL	5400 000003600	000003900
APK 11	4029 W ORANGE BLOSSOM TRL	5400 000003600	000003900
APK 11	4099 W ORANGE BLOSSOM TRL	5400 000003600	000003900
APK 11	4050 YOTHERS RD	5400 000020400	000024700
APK 11	4601 HOGSHEAD RD	5400 000003600	000003900
APK 11	4353 MCDONALD GLEY RD	5400 000007200	000007800
APK 11	4185 W ORANGE BLOSSOM TRL	5400 000003600	000003900
APK 11	4108 YOTHERS RD	5400 000018000	000019500
APK 11	4251 W ORANGE BLOSSOM TRL	5400 000003600	000003900
APK 11	4160 WILKINS ST	5400 000013200	000014300
APK 11	W ORANGE BLOSSOM TRL	5400 000003600	000058500
APK 11	W ORANGE BLOSSOM TRL	5400 000003600	000014300
APK 11	W ORANGE BLOSSOM TRL	5400 000003600	000003900
APK 11	W ORANGE BLOSSOM TRL	5400 000003600	000029900
APK 11	W ORANGE BLOSSOM TRL	5400 000046800	000050700
APK 11	W ORANGE BLOSSOM TRL	5400 000003600	000003900
APK 11	4781 APOPKA LOGISTICS PKWY	5400 000003600	000014300
APK 11	4701 APOPKA LOGISTICS PKWY	5400 000003600	000445900
APK 11	4661 APOPKA LOGISTICS PKWY	5400 000003600	000828100
APK 11	4600 APOPKA LOGISTICS PKWY	5400 000003600	000547300
APK 11	4690 APOPKA LOGISTICS PKWY	5400 000003600	000014300
APK 11	3857 CHANDLER ESTATES DR	5400 000013200	000003900
APK 11	1661 ALEJO DR	5400 000006000	000006500
APK 11	1673 ALEJO DR	5400 000006000	000006500
APK 11	1681 ALEJO DR	5400 000006000	000006500
APK 11	1689 ALEJO DR	5400 000006000	000006500
APK 11	1701 ALEJO DR	5400 000006000	000006500
APK 11	1709 ALEJO DR	5400 000006000	000006500
APK 11	1717 ALEJO DR	5400 000006000	000006500
APK 11	1725 ALEJO DR	5400 000006000	000006500
APK 11	1733 ALEJO DR	5400 000007200	000007800
APK 11	1745 ALEJO DR	5400 000006000	000006500
APK 11	1757 ALEJO DR	5400 000007200	000007800
APK 11	1769 ALEJO DR	5400 000006000	000006500
APK 11	1781 ALEJO DR	5400 000006000	000006500
APK 11	1770 ALEJO DR	5400 000006000	000006500
APK 11	1758 ALEJO DR	5400 000007200	000007800
APK 11	1746 ALEJO DR	5400 000007200	000007800

35-20-27-1253-00-170 RIDDLE DEREK
 35-20-27-1253-00-180 WALSH MARY MICHELE
 35-20-27-1253-00-190 NARAN AAJAY NAROTTAM
 35-20-27-1253-00-200 DENARD EDGAR L
 35-20-27-1253-00-210 CONFIDENTIAL
 35-20-27-1253-00-220 STONECYPHER REGINALD
 35-20-27-1253-00-230 CONFIDENTIAL
 35-20-27-1253-00-240 BOTT WILLIAM KEITH LIFE ESTATE
 35-20-27-1253-00-250 FLICKINGER JENNIFER SMITH
 35-20-27-1253-00-260 FORD LAWRENCE SR
 35-20-27-1253-00-270 NAYLOR TERI JEAN
 35-20-27-1253-00-280 WILLIAMS CHERICE
 35-20-27-1253-00-290 HUMPHREY MYRTLE DELORES
 35-20-27-1253-00-300 COOK CAROLYN
 35-20-27-1253-00-310 LEHNEN BRAD RICHARD
 35-20-27-1253-00-320 ADRIAANSEN AMY GARDNER
 35-20-27-1253-00-330 CREACH NICHOLAS R
 35-20-27-1253-00-340 CONFIDENTIAL
 35-20-27-1253-00-350 JAMES DARRIS
 35-20-27-1253-00-360 HAYNES JEFFRIE T
 35-20-27-1253-00-370 ROOPLALL LISA RENUKA
 35-20-27-1253-00-380 OBERKONZ ROBERT L JR
 35-20-27-1253-00-390 BRONER CURTISS LEON
 35-20-27-1253-00-400 LOI HOANG
 35-20-27-1253-00-410 CONFIDENTIAL
 35-20-27-1253-00-420 JOEL O AND VILAN KING TRUST
 35-20-27-1253-00-430 WATHEN STEVEN MARSHALL
 35-20-27-1253-00-440 DI BIASIO SUSAN LYNN
 35-20-27-1253-00-450 CABAN MORALES JOSE AMILCAR
 35-20-27-1253-00-460 TIMSON RANDALL L
 35-20-27-1253-00-470 ORT KEITH M
 35-20-27-1253-00-480 DINNAN FAMILY LIVING TRUST
 35-20-27-1253-00-490 MUNSCH JOHN EDWARD
 35-20-27-1253-00-500 KLAFTER KIMBERLY ANN
 35-20-27-1253-00-510 NICHOLAS JACQUELINE MIREILLE LIFE ESTATE
 35-20-27-1253-00-520 LAMBERT RICHARD G
 35-20-27-1253-00-530 COOPER ROBERT O
 35-20-27-1253-00-540 ELLINGTON JAMES D
 35-20-27-1253-00-550 DAVIS COURTNEY ELIZABETH
 35-20-27-1253-00-560 MANGAROO TREVOR W
 35-20-27-1253-00-570 JOHNSON BERNIE DORSAE III
 35-20-27-1253-00-580 BLACK NICOLE R
 35-20-27-1253-00-590 RIDGEL MARCIA A
 35-20-27-1253-00-600 ROBINSON ONEIL PAGIEL
 35-20-27-1253-00-610 MCKAY SHARON
 35-20-27-1253-00-620 JOHNSON PAUL ANDREW
 35-20-27-1253-00-630 ETIENNE PAUL EDLET
 35-20-27-1253-00-640 LINDSEY RICKIE CHRIS
 35-20-27-1253-00-650 WISE STEFAN LAMONT
 35-20-27-1253-00-660 AARON KARONIA
 35-20-27-1253-00-670 MICHAELIS-WOODARD ERIC ROYCE
 35-20-27-1253-00-680 CONFIDENTIAL
 35-20-27-1253-00-690 PHAM THANH TUAN HUYNH
 35-20-27-1253-00-700 SMITH ANDREW BRIAN
 35-20-27-1253-00-710 PEREZ EDDIE B
 35-20-27-1253-00-720 THOMPSON DANIEL CHRISTOPHER
 35-20-27-1253-00-730 KISITU MASUDI
 35-20-27-1253-00-740 RISSER RICHARD DREW
 35-20-27-1253-00-750 HILLEY DANIEL JONATHAN
 35-20-27-1253-00-760 KA DE SIMEON CEUS SUPPLEMENTAL CARE TRUST
 35-20-27-1253-00-770 FREDERICK MAHOGANY ROSA
 35-20-27-1253-00-780 HYMAN CARLINGTON
 35-20-27-1253-00-790 ZELLERS RANDE L

APK 11	1734 ALEJO DR	5400 000007200	000007800
APK 11	1722 ALEJO DR	5400 000006000	000006500
APK 11	1710 ALEJO DR	5400 000006000	000006500
APK 11	1698 ALEJO DR	5400 000006000	000006500
APK 11	1686 ALEJO DR	5400 000007200	000007800
APK 11	4074 CHANDLER ESTATES DR	5400 000006000	000006500
APK 11	4066 CHANDLER ESTATES DR	5400 000006000	000006500
APK 11	4058 CHANDLER ESTATES DR	5400 000007200	000007800
APK 11	4050 CHANDLER ESTATES DR	5400 000006000	000006500
APK 11	4042 CHANDLER ESTATES DR	5400 000007200	000007800
APK 11	4034 CHANDLER ESTATES DR	5400 000006000	000006500
APK 11	4018 CHANDLER ESTATES DR	5400 000007200	000007800
APK 11	4073 CHANDLER ESTATES DR	5400 000007200	000007800
APK 11	4065 CHANDLER ESTATES DR	5400 000007200	000007800
APK 11	4057 CHANDLER ESTATES DR	5400 000006000	000006500
APK 11	4049 CHANDLER ESTATES DR	5400 000007200	000007800
APK 11	4041 CHANDLER ESTATES DR	5400 000006000	000006500
APK 11	4033 CHANDLER ESTATES DR	5400 000007200	000007800
APK 11	4025 CHANDLER ESTATES DR	5400 000006000	000006500
APK 11	4017 CHANDLER ESTATES DR	5400 000007200	000007800
APK 11	4009 CHANDLER ESTATES DR	5400 000007200	000007800
APK 11	4001 CHANDLER ESTATES DR	5400 000007200	000007800
APK 11	1808 JAINIC LOOP	5400 000007200	000007800
APK 11	1816 JAINIC LOOP	5400 000006000	000006500
APK 11	1824 JAINIC LOOP	5400 000007200	000007800
APK 11	1830 JAINIC LOOP	5400 000006000	000006500
APK 11	1836 JAINIC LOOP	5400 000007200	000007800
APK 11	1842 JAINIC LOOP	5400 000006000	000006500
APK 11	1848 JAINIC LOOP	5400 000007200	000007800
APK 11	1852 JAINIC LOOP	5400 000006000	000006500
APK 11	1856 JAINIC LOOP	5400 000006000	000006500
APK 11	1862 JAINIC LOOP	5400 000007200	000007800
APK 11	1868 JAINIC LOOP	5400 000006000	000006500
APK 11	1874 JAINIC LOOP	5400 000006000	000006500
APK 11	1880 JAINIC LOOP	5400 000006000	000006500
APK 11	1888 JAINIC LOOP	5400 000006000	000006500
APK 11	1896 JAINIC LOOP	5400 000006000	000006500
APK 11	1801 JAINIC LOOP	5400 000006000	000006500
APK 11	1809 JAINIC LOOP	5400 000006000	000006500
APK 11	1817 JAINIC LOOP	5400 000006000	000006500
APK 11	1825 JAINIC LOOP	5400 000006000	000006500
APK 11	1833 JAINIC LOOP	5400 000006000	000006500
APK 11	1873 JAINIC LOOP	5400 000007200	000007800
APK 11	1881 JAINIC LOOP	5400 000007200	000007800
APK 11	1889 JAINIC LOOP	5400 000007200	000007800
APK 11	1897 JAINIC LOOP	5400 000007200	000007800
APK 11	3873 CHANDLER ESTATES DR	5400 000006000	000006500
APK 11	3841 CHANDLER ESTATES DR	5400 000006000	000006500
APK 11	3833 CHANDLER ESTATES DR	5400 000006000	000006500
APK 11	3825 CHANDLER ESTATES DR	5400 000007200	000007800
APK 11	3817 CHANDLER ESTATES DR	5400 000006000	000006500
APK 11	3809 CHANDLER ESTATES DR	5400 000006000	000006500
APK 11	3773 STATHAM DR	5400 000007200	000007800
APK 11	3765 STATHAM DR	5400 000006000	000006500
APK 11	3757 STATHAM DR	5400 000006000	000006500
APK 11	3749 STATHAM DR	5400 000006000	000006500
APK 11	3741 STATHAM DR	5400 000007200	000007800
APK 11	3733 STATHAM DR	5400 000007200	000007800
APK 11	3725 STATHAM DR	5400 000006000	000006500
APK 11	3717 STATHAM DR	5400 000007200	000007800
APK 11	3709 STATHAM DR	5400 000006000	000006500
APK 11	3701 STATHAM DR	5400 000006000	000006500
APK 11	3700 STATHAM DR	5400 000006000	000006500

35-20-27-1253-00-800 FKH SFR N L P
 35-20-27-1253-00-810 KOSHY SUSEELA
 35-20-27-1253-00-820 STEWARD CLIVE A
 35-20-27-1253-00-830 HOWELLS EVA-CHRISTINE
 35-20-27-1253-00-840 ONEAL JOLENE MARIA
 35-20-27-1253-00-850 AYALA MAXIMINO
 35-20-27-1253-00-860 MOLINA ANNA RITA
 35-20-27-1253-00-870 JUERS UWE
 35-20-27-1253-00-880 WILLIAMS DESMOND B
 35-20-27-1253-00-890 MCARTHUR ROBERT
 35-20-27-1253-00-900 RODRIGUEZ DANIEL
 35-20-27-1253-00-910 DR TIMOTHY L YETTER AND JULIANA C YETTER LIVING TRUST
 35-20-27-1253-00-920 EACHUS EDWARD ANTHONY
 35-20-27-1253-00-930 PICARD MICHAEL
 35-20-27-1253-00-940 VILLAFANE FRANCESCA L
 35-20-27-1253-00-950 NANCE ROBERT A
 35-20-27-1253-00-960 LANDEFELD DENNIS KEITH
 35-20-27-1253-00-970 CLARK JANET M
 35-20-27-1253-00-980 SOMMERFELD LOREE M
 35-20-27-1253-00-990 RICE ZACHARY
 35-20-27-1253-01-000 MONTGOMERY THOMAS V III
 35-20-27-1253-01-010 MUIRHEAD PADDY G
 35-20-27-1253-01-020 HOUSTON JAMES L JR
 35-20-27-1253-01-030 ANDERSON BERNIE
 35-20-27-1253-01-040 GISSENDANNER PAUL C SR
 35-20-27-1253-01-050 FRANCOIS HERLANDE
 35-20-27-1253-01-060 LEMONS NATHEN E
 35-20-27-1253-01-070 RIVERA TORRES JOSE REINALDO
 35-20-27-1253-01-080 KIEL JEREMY P
 35-20-27-1253-01-090 SFR JV-2 2022-1 BORROWER LLC
 35-20-27-1253-01-100 SANDERS ANDRE
 35-20-27-1253-01-110 LE THU H
 35-20-27-1253-01-120 MCNISH EMIEL ROY
 35-20-27-1253-01-130 CHASTAIN BRUCE ASHLEY
 35-20-27-1253-01-140 SANTIAGO-MORENO ISRAEL
 35-20-27-1253-01-150 CALLIHAN DENISE E
 35-20-27-1253-01-160 RAKESTRAW ROBERT ROCKFORD
 35-20-27-1253-01-170 DE SOUZA APOLONE ANN
 35-20-27-1253-01-180 LUKER AMANDA
 35-20-27-1253-01-190 SFR ACQUISITIONS 1 LLC
 35-20-27-1253-01-200 WEST PHILIP A
 35-20-27-1253-01-210 CONFIDENTIAL
 35-20-27-1253-01-220 MOORE JOSHUA ALLYN
 35-20-27-1253-01-230 BAUZA MIRIAM
 35-20-27-1253-01-240 FORREST BETTY ANN
 35-20-27-1253-01-250 GARBUSH DAVID WEBSTER
 35-20-27-1253-01-260 CAMPBELL CHRISTOPHER O
 35-20-27-1253-01-270 SHIVER ADAM HERBERT
 35-20-27-1253-01-280 ROA NEYDA YESENIA
 35-20-27-1253-01-290 PAUL JAMES WILLIAM
 35-20-27-1253-01-300 PEREZ ANGEL ABRAHAM
 35-20-27-1253-01-310 LANE ROCK
 35-20-27-1253-01-320 RENNIE JAMES D
 35-20-27-1253-01-330 MINGORANCE ROBIN L
 35-20-27-1253-01-340 CAPRIO MICHELE ELISSA
 35-20-27-1253-01-350 BORDEAU PAUL
 35-20-27-1253-01-360 BOCCIO RONALD J
 35-20-27-1253-01-370 GADSON JAMES
 35-20-27-1253-01-380 PERSAUD RAVI
 35-20-27-1253-01-390 BOZEMAN STEVEN L
 35-20-27-1253-01-400 SHOLTANA SHIRIN
 35-20-27-1253-01-410 CHIKLAKIS WILLIAM
 35-20-27-1253-01-420 FLORES WILLIAM F II

APK 11	3708 STATHAM DR	5400 000007200	000007800
APK 11	3716 STATHAM DR	5400 000006000	000006500
APK 11	3724 STATHAM DR	5400 000006000	000006500
APK 11	3745 CHANDLER ESTATES DR	5400 000006000	000006500
APK 11	3737 CHANDLER ESTATES DR	5400 000006000	000006500
APK 11	3729 CHANDLER ESTATES DR	5400 000006000	000006500
APK 11	3721 CHANDLER ESTATES DR	5400 000007200	000007800
APK 11	3713 CHANDLER ESTATES DR	5400 000006000	000006500
APK 11	3705 CHANDLER ESTATES DR	5400 000006000	000006500
APK 11	3697 CHANDLER ESTATES DR	5400 000007200	000007800
APK 11	3689 CHANDLER ESTATES DR	5400 000006000	000006500
APK 11	3681 CHANDLER ESTATES DR	5400 000006000	000006500
APK 11	3673 CHANDLER ESTATES DR	5400 000006000	000006500
APK 11	3665 CHANDLER ESTATES DR	5400 000007200	000007800
APK 11	3645 CHANDLER ESTATES DR	5400 000006000	000006500
APK 11	3637 CHANDLER ESTATES DR	5400 000006000	000006500
APK 11	3629 CHANDLER ESTATES DR	5400 000006000	000006500
APK 11	3621 CHANDLER ESTATES DR	5400 000006000	000006500
APK 11	3613 CHANDLER ESTATES DR	5400 000006000	000006500
APK 11	3605 CHANDLER ESTATES DR	5400 000006000	000006500
APK 11	3597 CHANDLER ESTATES DR	5400 000006000	000006500
APK 11	3589 CHANDLER ESTATES DR	5400 000006000	000006500
APK 11	3581 CHANDLER ESTATES DR	5400 000007200	000007800
APK 11	3573 CHANDLER ESTATES DR	5400 000006000	000006500
APK 11	3565 CHANDLER ESTATES DR	5400 000007200	000007800
APK 11	3557 CHANDLER ESTATES DR	5400 000006000	000006500
APK 11	3549 CHANDLER ESTATES DR	5400 000006000	000006500
APK 11	3541 CHANDLER ESTATES DR	5400 000006000	000006500
APK 11	3533 CHANDLER ESTATES DR	5400 000006000	000006500
APK 11	3525 CHANDLER ESTATES DR	5400 000006000	000006500
APK 11	3517 CHANDLER ESTATES DR	5400 000006000	000006500
APK 11	3509 CHANDLER ESTATES DR	5400 000006000	000006500
APK 11	3501 CHANDLER ESTATES DR	5400 000007200	000007800
APK 11	3502 CHANDLER ESTATES DR	5400 000006000	000006500
APK 11	3510 CHANDLER ESTATES DR	5400 000006000	000006500
APK 11	3518 CHANDLER ESTATES DR	5400 000006000	000006500
APK 11	3550 STATHAM DR	5400 000006000	000006500
APK 11	3558 STATHAM DR	5400 000006000	000006500
APK 11	3566 STATHAM DR	5400 000007200	000007800
APK 11	3574 STATHAM DR	5400 000006000	000006500
APK 11	3582 STATHAM DR	5400 000007200	000007800
APK 11	3590 STATHAM DR	5400 000006000	000006500
APK 11	3626 STATHAM DR	5400 000007200	000007800
APK 11	3623 STATHAM DR	5400 000006000	000006500
APK 11	3615 STATHAM DR	5400 000007200	000007800
APK 11	3607 STATHAM DR	5400 000006000	000006500
APK 11	3599 STATHAM DR	5400 000007200	000007800
APK 11	3591 STATHAM DR	5400 000006000	000006500
APK 11	3583 STATHAM DR	5400 000006000	000006500
APK 11	3575 STATHAM DR	5400 000007200	000007800
APK 11	3567 STATHAM DR	5400 000006000	000006500
APK 11	3559 STATHAM DR	5400 000006000	000006500
APK 11	3551 STATHAM DR	5400 000007200	000007800
APK 11	3614 CRAIGSHER DR	5400 000007200	000007800
APK 11	3622 CRAIGSHER DR	5400 000007200	000007800
APK 11	3630 CRAIGSHER DR	5400 000007200	000007800
APK 11	3638 CRAIGSHER DR	5400 000007200	000007800
APK 11	3646 CRAIGSHER DR	5400 000007200	000007800
APK 11	3654 CRAIGSHER DR	5400 000006000	000006500
APK 11	3662 CRAIGSHER DR	5400 000006000	000006500
APK 11	3670 CRAIGSHER DR	5400 000006000	000006500
APK 11	3678 CRAIGSHER DR	5400 000006000	000006500
APK 11	3686 CRAIGSHER DR	5400 000006000	000006500

35-20-27-1253-01-430 ROUSEY DARRELL L
 35-20-27-1253-01-440 EDWARDS LAWRENCE T
 35-20-27-1253-01-450 BRIGHT PHINECIA
 35-20-27-1253-01-460 MCCOY BETTINA LATRICE
 35-20-27-1253-01-470 CALDWELL ROBERT W III
 35-20-27-1253-01-480 WRIGHT JEROME
 35-20-27-1253-01-490 FOWLER KIMBERLY TELICIA
 35-20-27-1253-01-500 SEPULVEDA ROBERT
 35-20-27-1253-01-510 WILLIAMS CHARLENE
 35-20-27-1253-01-520 NUGENT BETTY F
 35-20-27-1253-01-530 NIELSEN DALE E LIFE ESTATE
 35-20-27-1253-01-540 VEERAPEN SANDRA 20% INT
 35-20-27-1253-01-550 BENNETT KADINE SHANTELL
 35-20-27-1253-01-560 BURY KEVIN MATTHEW
 35-20-27-1253-01-570 HALLBERG RICHARD
 35-20-27-1253-01-580 GAYLE YVONNE E
 35-20-27-1253-01-590 WARD GEORGE RANDALL
 35-20-27-1253-01-600 TILLEY ROBERT
 35-20-27-1253-01-610 COLLIER ASHLEY NICOLE
 35-20-27-1253-01-620 HAZEN CAROL JANE
 13-20-27-9336-10-000 WINDING MEADOWS HOMEOWNERS ASSOCIATION INC
 35-20-27-5336-05-010 LOOMIS JAMES R SR TRUSTEE 50% INT
 35-20-27-6645-00-001 JOHARY AVIATION INC
 35-20-27-6645-00-002 HENCKEN WILLIAM
 35-20-27-6645-00-003 VAN ANDA JAMES
 35-20-27-6645-00-004 VIOLETTE RICHARD T
 35-20-27-6645-00-005 JOHARY AVIATION INC
 35-20-27-6645-00-006 JOHARY AVIATION INC
 35-20-27-6645-00-007 JOHARY AVIATION INC
 35-20-27-6645-00-009 MACH ONE LLC
 35-20-27-6645-00-010 ASTRO TOYS AMERICA LLC
 35-20-27-6645-00-020 FANNING JAMES F
 35-20-27-6645-00-030 INTELLIGENT DESIGN LTD CO
 35-20-27-6645-00-040 FOWLER JULIUS
 35-20-27-6645-00-050 MB-JJ AIR LLC
 35-20-27-6645-00-060 MY FLIGHT LLC
 35-20-27-6645-00-070 WINDSOR SERVICES INC
 35-20-27-6645-00-080 WINDSOR SERVICES INC
 35-20-27-6645-00-090 KELSOE GREGORY LYLE
 35-20-27-6645-00-100 AIR TOYS LLC
 24-20-27-6845-00-004 JTD LAND AT PARKVIEW LLC
 35-20-27-6645-00-120 SHERROD ROGER
 35-20-27-6645-00-130 SHERROD ROGER
 35-20-27-6645-00-140 SPICHER SAMUEL C JR
 35-20-27-6645-00-150 HORIZON WEST DENTISTRY PLLC
 35-20-27-6645-00-160 LECH-GOULART CHRISTINE
 35-20-27-1253-13-000 CHANDLER ESTATES HOMEOWNERS ASSN INC
 35-20-27-6645-00-110 AIR TOYS LLC
 35-20-27-6645-00-170 AD OWENS RE HOLDINGS LLC
 35-20-27-6645-00-200 ADAM ROSS SKOLNIK REVOCABLE TRUST
 35-20-27-6645-00-210 WYMORE REAL ESTATE LLC
 35-20-27-6645-00-220 WYMORE REAL ESTATE LLC
 35-20-27-6645-00-230 GUICHAO LLC
 35-20-27-6645-00-240 GUICHAO LLC
 35-20-27-6645-00-250 SCHREIBER FAMILY TRUST
 35-20-27-6645-00-260 SCHREIBER FAMILY REVOCABLE TRUST
 35-20-27-6645-00-270 HANGAR 2728 TRUST
 35-20-27-6645-00-280 HANGAR 2728 TRUST
 35-20-27-6645-00-290 BARRY RAY MORGAN LIVING TRUST
 35-20-27-6645-00-300 RIN MANAGEMENT INC
 35-20-27-6645-00-310 MCKENZIE JOHN D
 35-20-27-6645-00-320 FOSTER SCOTT
 35-20-27-6645-00-330 CAROPRESO MARIO

APK 11	3687 CRAIGSHER DR	5400 000007200	000007800
APK 11	3679 CRAIGSHER DR	5400 000007200	000007800
APK 11	3671 CRAIGSHER DR	5400 000006000	000006500
APK 11	3663 CRAIGSHER DR	5400 000006000	000006500
APK 11	3655 CRAIGSHER DR	5400 000007200	000007800
APK 11	3647 CRAIGSHER DR	5400 000006000	000006500
APK 11	3639 CRAIGSHER DR	5400 000007200	000007800
APK 11	3631 CRAIGSHER DR	5400 000006000	000006500
APK 11	3623 CRAIGSHER DR	5400 000006000	000006500
APK 11	3615 CRAIGSHER DR	5400 000006000	000006500
APK 11	3612 CHANDLER ESTATES DR	5400 000007200	000007800
APK 11	3620 CHANDLER ESTATES DR	5400 000006000	000006500
APK 11	3628 CHANDLER ESTATES DR	5400 000006000	000006500
APK 11	3636 CHANDLER ESTATES DR	5400 000006000	000006500
APK 11	3644 CHANDLER ESTATES DR	5400 000006000	000006500
APK 11	3652 CHANDLER ESTATES DR	5400 000007200	000007800
APK 11	3660 CHANDLER ESTATES DR	5400 000007200	000007800
APK 11	3668 CHANDLER ESTATES DR	5400 000006000	000006500
APK 11	3676 CHANDLER ESTATES DR	5400 000006000	000006500
APK 11	3684 CHANDLER ESTATES DR	5400 000007200	000007800
APK 11	4109 WINDING PINES DR	5400 000000000	000003900
APK 11	4205 WILKINS ST	5400 000003600	000003900
APK 11	1321 APOPKA AIRPORT RD HNGR A	5400 000003600	000003900
APK 11	1321 APOPKA AIRPORT RD HNGR B	5400 000013200	000014300
APK 11	1321 APOPKA AIRPORT RD HNGR C	5400 000013200	000014300
APK 11	1321 APOPKA AIRPORT RD HNGR D	5400 000003600	000003900
APK 11	1321 APOPKA AIRPORT RD HNGR E	5400 000003600	000003900
APK 11	1321 APOPKA AIRPORT RD HNGR F	5400 000003600	000003900
APK 11	1321 APOPKA AIRPORT RD HNGR G	5400 000015600	000016900
APK 11	1321 APOPKA AIRPORT RD HNGR I	5400 000013200	000014300
APK 11	1321 APOPKA AIRPORT RD HNGR 1	5400 000003600	000003900
APK 11	1321 APOPKA AIRPORT RD HNGR 2	5400 000013200	000014300
APK 11	1321 APOPKA AIRPORT RD HNGR 3	5400 000013200	000014300
APK 11	1321 APOPKA AIRPORT RD HNGR 4	5400 000013200	000014300
APK 11	1321 APOPKA AIRPORT RD HNGR 5	5400 000003600	000003900
APK 11	1321 APOPKA AIRPORT RD HNGR 6	5400 000013200	000014300
APK 11	1321 APOPKA AIRPORT RD HNGR 7	5400 000003600	000003900
APK 11	1321 APOPKA AIRPORT RD HNGR 8	5400 000003600	000003900
APK 11	1321 APOPKA AIRPORT RD HNGR 9	5400 000013200	000014300
APK 11	1321 APOPKA AIRPORT RD HNGR 10	5400 000013200	000014300
APK 11	3792 BLUE MOUNTAIN WAY	5400	000016900
APK 11	1321 APOPKA AIRPORT RD HNGR 12	5400 000003600	000003900
APK 11	1321 APOPKA AIRPORT RD HNGR 13	5400 000013200	000014300
APK 11	1321 APOPKA AIRPORT RD HNGR 14	5400 000013200	000014300
APK 11	1321 APOPKA AIRPORT RD HNGR 15	5400 000003600	000003900
APK 11	1321 APOPKA AIRPORT RD HNGR 16	5400 000013200	000014300
APK 11	3604 CHANDLER ESTATES DR	5400	000014300
APK 11	1321 APOPKA AIRPORT RD HNGR 11	5400 000013200	000014300
APK 11	1321 APOPKA AIRPORT RD HNGR 17	5400 000003600	000014300
APK 11	1321 APOPKA AIRPORT RD HNGR 20	5400 000013200	000014300
APK 11	1321 APOPKA AIRPORT RD HNGR 21	5400 000013200	000014300
APK 11	1321 APOPKA AIRPORT RD HNGR 22	5400 000003600	000003900
APK 11	1321 APOPKA AIRPORT RD HNGR 23	5400 000003600	000003900
APK 11	1321 APOPKA AIRPORT RD HNGR 24	5400 000013200	000014300
APK 11	1321 APOPKA AIRPORT RD HNGR 25	5400 000003600	000003900
APK 11	1321 APOPKA AIRPORT RD HNGR 26	5400 000013200	000014300
APK 11	1321 APOPKA AIRPORT RD HNGR 27	5400 000013200	000014300
APK 11	1321 APOPKA AIRPORT RD HNGR 28	5400 000013200	000014300
APK 11	1321 APOPKA AIRPORT RD HNGR 29	5400 000013200	000014300
APK 11	1321 APOPKA AIRPORT RD HNGR 30	5400 000013200	000014300
APK 11	1321 APOPKA AIRPORT RD HNGR 31	5400 000013200	000014300
APK 11	1321 APOPKA AIRPORT RD HNGR 32	5400 000013200	000014300
APK 11	1321 APOPKA AIRPORT RD HNGR 33	5400 000003600	000003900

35-20-27-6645-00-340 HARINAM INVESTMENTS LLC
 35-20-27-6645-00-350 RBR LLC
 35-20-27-6645-00-360 HANGAR X04 LLC
 35-20-27-6645-00-370 JACKSON TECHNOLOGIES LLC
 35-20-27-6645-00-380 3D AVIATION LLC
 35-20-27-6645-00-390 RT ALBRIGHT LLC
 35-20-27-6645-00-180 AD OWENS RE HOLDINGS LLC
 35-20-27-6645-00-410 WRIGHT WILLIAM E
 35-20-27-6645-00-420 COWART CHRISTOPHER H
 35-20-27-6645-00-430 BCORW PROPERTIES LLC
 35-20-27-6645-00-440 PASSILLA JAMES P JR
 35-20-27-6645-00-450 HANGAR 45 LLC
 35-20-27-6645-00-190 PELICAN SOARING LLC
 35-20-27-6645-00-470 QUEST INVESTMENT LLC
 35-20-27-6645-00-480 DICKERSON RONALD
 35-20-27-6645-00-490 DINGMAN MARINE LLC
 35-20-27-6645-00-500 WRIGHT WILLIAM E
 35-20-27-6645-00-400 RT ALBRIGHT LLC
 35-20-27-6645-00-460 HANGAR 45 LLC
 35-20-27-6645-00-530 FLYING EXPECTATIONS LLC
 35-20-27-6645-00-540 BRINCKERHOFF ALLEN D
 35-20-27-6645-00-550 ENTRENEXT AVIATION LLC
 35-20-27-6645-00-560 MURPHY JONATHON
 35-20-27-6645-00-570 NUVIEW TRUST CO CUSTODIAN FBO MARK MAHMOUD MORADI
 35-20-27-6645-00-580 BROWN GERALD P
 35-20-27-6645-00-590 TREVISAN AND SON LLC
 35-20-27-6645-00-600 MURPHY JONATHAN
 35-20-27-6645-00-610 GREATWATER HOLDINGS LLC
 35-20-27-6645-00-620 OTC & D INC
 35-20-27-6645-00-630 MORADI MARK MAHMOUD
 35-20-27-6645-00-640 TARVAIR ECLIPSE LLC
 35-20-27-6645-00-650 TRIVIUM PROPERTY ENTERPRISES LLC
 35-20-27-6645-00-660 WILLIAMS CONSTRUCTION AND DEVELOPMENT INC
 35-20-27-6645-00-670 LAUGHRIDGE MARK
 35-20-27-6645-00-680 EAGLE 6 LLC
 35-20-27-6645-00-510 RT ALBRIGHT LLC
 35-20-27-6645-00-700 EAS11 LLC
 35-20-27-6645-00-710 HANGAR 71 LLC
 35-20-27-6645-00-720 ROSER CRAIG S
 35-20-27-6645-00-730 AEROHUT HOLDINGS LLC
 35-20-27-6645-00-740 THE KIDWELL GROUP LLC
 35-20-27-6645-00-750 APOPKA WAREHOUSES LLC
 35-20-27-6645-00-760 OWENS ANDREW D
 35-20-27-6645-00-770 REVISED LIVING TRUST OF DONALD H BONSER
 35-20-27-6645-00-780 HANGAR 78 LLC
 35-20-27-6645-00-790 ACSHARE AVIATION GROUP INC
 35-20-27-6645-00-800 KATHERINE R CROSON TRUST
 35-20-27-6645-00-810 AEROHUT HOLDINGS LLC
 35-20-27-6645-00-520 RT ALBRIGHT LLC
 35-20-27-6645-00-830 AEROHUT HOLDINGS LLC
 35-20-27-6645-00-840 AEROHUT HOLDINGS LLC
 35-20-27-6645-00-850 MACAW CONCEPTS LLC
 35-20-27-6645-00-860 FLIGHT TEAM INVESTMENT GROUP LLC
 35-20-27-6645-00-870 FRANKE BARBARA A
 35-20-27-6645-00-880 AIRBORNE ASPIRATIONS LLC
 35-20-27-6645-00-890 AIRBORNE ASPIRATIONS LLC
 35-20-27-6645-00-900 AIRWORX LLC
 35-20-27-6645-00-910 HANGAR PROPERTIES LLC
 35-20-27-6645-00-920 CRITICAL MASS APOPKA REAL ESTATE LLC
 35-20-27-6645-00-690 WILLIAMS CONSTRUCTION AND DEVELOPMENT INC
 35-20-27-6645-00-940 CRITICAL MASS APOPKA REAL ESTATE LLC
 35-20-27-6645-00-950 LONE OPTICS LLC
 35-20-27-6645-00-960 ACSHARES AVIATION GROUP INC

APK 11	1321 APOPKA AIRPORT RD HNGR 34	5400 000003600	000003900
APK 11	1321 APOPKA AIRPORT RD HNGR 35	5400 000015600	000016900
APK 11	1321 APOPKA AIRPORT RD HNGR 36	5400 000015600	000016900
APK 11	1321 APOPKA AIRPORT RD HNGR 37	5400 000015600	000016900
APK 11	1321 APOPKA AIRPORT RD HNGR 38	5400 000003600	000003900
APK 11	1321 APOPKA AIRPORT RD HNGR 39	5400 000015600	000016900
APK 11	1321 APOPKA AIRPORT RD HNGR 18	5400 000003600	000014300
APK 11	1321 APOPKA AIRPORT RD HNGR 41	5400 000015600	000016900
APK 11	1321 APOPKA AIRPORT RD HNGR 42	5400 000015600	000016900
APK 11	1321 APOPKA AIRPORT RD HNGR 43	5400 000015600	000016900
APK 11	1321 APOPKA AIRPORT RD HNGR 44	5400 000015600	000016900
APK 11	1321 APOPKA AIRPORT RD HNGR 45	5400 000015600	000016900
APK 11	1321 APOPKA AIRPORT RD HNGR 19	5400 000003600	000014300
APK 11	1321 APOPKA AIRPORT RD HNGR 47	5400 000015600	000016900
APK 11	1321 APOPKA AIRPORT RD HNGR 48	5400 000015600	000016900
APK 11	1321 APOPKA AIRPORT RD HNGR 49	5400 000015600	000016900
APK 11	1321 APOPKA AIRPORT RD HNGR 50	5400 000015600	000016900
APK 11	1321 APOPKA AIRPORT RD HNGR 40	5400 000015600	000016900
APK 11	1321 APOPKA AIRPORT RD HNGR 46	5400 000015600	000016900
APK 11	1321 APOPKA AIRPORT RD HNGR 53	5400 000015600	000016900
APK 11	1321 APOPKA AIRPORT RD HNGR 54	5400 000015600	000016900
APK 11	1321 APOPKA AIRPORT RD HNGR 55	5400 000015600	000016900
APK 11	1321 APOPKA AIRPORT RD HNGR 56	5400 000015600	000016900
APK 11	1321 APOPKA AIRPORT RD HNGR 57	5400 000015600	000016900
APK 11	1321 APOPKA AIRPORT RD HNGR 58	5400 000013200	000014300
APK 11	1321 APOPKA AIRPORT RD HNGR 59	5400 000003600	000003900
APK 11	1321 APOPKA AIRPORT RD HNGR 60	5400 000003600	000003900
APK 11	1321 APOPKA AIRPORT RD HNGR 61	5400 000015600	000016900
APK 11	1321 APOPKA AIRPORT RD HNGR 62	5400 000003600	000003900
APK 11	1321 APOPKA AIRPORT RD HNGR 63	5400 000003600	000003900
APK 11	1321 APOPKA AIRPORT RD HNGR 64	5400 000015600	000016900
APK 11	1321 APOPKA AIRPORT RD HNGR 65	5400 000015600	000016900
APK 11	1321 APOPKA AIRPORT RD HNGR 66	5400 000015600	000016900
APK 11	1321 APOPKA AIRPORT RD HNGR 67	5400 000015600	000016900
APK 11	1321 APOPKA AIRPORT RD HNGR 68	5400 000015600	000016900
APK 11	1321 APOPKA AIRPORT RD HNGR 51	5400 000015600	000016900
APK 11	1321 APOPKA AIRPORT RD HNGR 70	5400 000003600	000016900
APK 11	1321 APOPKA AIRPORT RD HNGR 71	5400 000015600	000016900
APK 11	1321 APOPKA AIRPORT RD HNGR 72	5400 000003600	000016900
APK 11	1321 APOPKA AIRPORT RD HNGR 73	5400 000003600	000003900
APK 11	1321 APOPKA AIRPORT RD HNGR 74	5400 000015600	000016900
APK 11	1321 APOPKA AIRPORT RD HNGR 75	5400 000015600	000016900
APK 11	1321 APOPKA AIRPORT RD HNGR 76	5400 000015600	000016900
APK 11	1321 APOPKA AIRPORT RD HNGR 77	5400 000015600	000016900
APK 11	1321 APOPKA AIRPORT RD HNGR 78	5400 000003600	000003900
APK 11	1321 APOPKA AIRPORT RD HNGR 79	5400 000015600	000016900
APK 11	1321 APOPKA AIRPORT RD HNGR 80	5400 000015600	000016900
APK 11	1321 APOPKA AIRPORT RD HNGR 81	5400 000015600	000016900
APK 11	1321 APOPKA AIRPORT RD HNGR 52	5400 000015600	000016900
APK 11	1321 APOPKA AIRPORT RD HNGR 83	5400 000003600	000003900
APK 11	1321 APOPKA AIRPORT RD HNGR 84	5400 000003600	000003900
APK 11	1321 APOPKA AIRPORT RD HNGR 85	5400 000015600	000016900
APK 11	1321 APOPKA AIRPORT RD HNGR 86	5400 000003600	000016900
APK 11	1321 APOPKA AIRPORT RD HNGR 87	5400 000013200	000014300
APK 11	1321 APOPKA AIRPORT RD HNGR 88	5400 000015600	000014300
APK 11	1321 APOPKA AIRPORT RD HNGR 89	5400 000003600	000003900
APK 11	1321 APOPKA AIRPORT RD HNGR 90	5400 000015600	000016900
APK 11	1321 APOPKA AIRPORT RD HNGR 91	5400 000015600	000016900
APK 11	1321 APOPKA AIRPORT RD HNGR 92	5400 000003600	000003900
APK 11	1321 APOPKA AIRPORT RD HNGR 69	5400 000015600	000016900
APK 11	1321 APOPKA AIRPORT RD HNGR 94	5400 000015600	000016900
APK 11	1321 APOPKA AIRPORT RD HNGR 95	5400 000015600	000016900
APK 11	1321 APOPKA AIRPORT RD HNGR 96	5400 000015600	000016900

35-20-27-6645-00-970 BAUER GEORGE W
 35-20-27-6645-00-980 AIRCRAFT HOUSING LLC
 35-20-27-6645-00-820 AEROHUT HOLDINGS LLC
 35-20-27-6645-01-000 ENGLISH GARY
 35-20-27-6645-01-001 ORLANDO APOPKA AIRPORT ASSN INC
 35-20-27-6645-01-003 ORLANDO APOPKA AIRPORT ASSN INC
 35-20-27-6645-01-010 JSM GLOBAL PROPERTIES LLC
 35-20-27-6645-01-020 AUBURN ESTATES LTD
 35-20-27-6645-01-030 AUBURN ESTATES LTD
 35-20-27-6645-01-040 SUMMERWIND FOODS INC
 35-20-27-6645-01-050 SUMMERWIND FOODS INC
 35-20-27-6645-01-060 SMITH LEO
 35-20-27-6645-01-070 CLOUD HOPPERS LLC
 35-20-27-6645-01-080 ADDONOVAN LLC
 35-20-27-6645-01-090 ADDONOVAN LLC
 35-20-27-6645-01-100 HUDSON FAMILY TRUST
 35-20-27-6645-01-110 SOARES GIOVANA SILVA
 35-20-27-6645-01-120 SOARES GIOVANA SILVA
 35-20-27-6645-01-130 VAN ANDA AVIATION LLC
 35-20-27-6645-01-140 ACSHARES AVIATION GROUP INC
 35-20-27-6645-01-150 FERGUSSON DENNIS
 35-20-27-6645-01-160 MEGRU LLC
 35-20-27-6645-01-170 CREATIVE BRANDS LLC
 35-20-27-6645-01-180 AGG GOMEZ LLC
 35-20-27-6645-01-190 BAEZ CARLOS F
 35-20-27-6645-01-200 SELWYN JERRY
 35-20-27-6645-01-210 HOWELL AVIATION LLC
 35-20-27-6645-01-220 X04 HOLDINGS LLC
 35-20-27-6645-01-230 WIDE PANORAMA REALTY LLC
 35-20-27-6645-01-240 BUNN JOHN T
 35-20-27-6645-01-250 JOHARY AVIATION INC
 35-20-27-6645-01-260 JOHARY AVIATION INC
 35-20-27-6645-01-270 HANGAR 127 LLC
 35-20-27-6645-01-280 HANGAR 128 LLC
 35-20-27-6645-01-290 ZHOU YINGNAN
 35-20-27-6645-01-300 PETZ LEROY
 35-20-27-6645-01-310 K L C TRUST
 35-20-27-6645-01-320 TAP33 LLC
 35-20-27-6645-01-330 SKY TOYS HANGAR LLC
 35-20-27-6645-01-340 SKY TOYS HANGAR LLC
 35-20-27-6645-01-350 OZDEMIR NATHANIEL AHMET
 35-20-27-6645-01-360 HOWELL JEANNET D
 35-20-27-6645-01-370 FUTURE PURSUIT LLC
 35-20-27-6645-01-380 POTTER JAN CHARLES
 35-20-27-6645-01-390 CHASTANG INTERNATIONAL SERVICES & DEVELOPMENT CORP
 35-20-27-6645-01-410 SHARRIS HOLDINGS LLC
 35-20-27-6645-01-420 SANCHEZ-OSSORIO REINALDO
 35-20-27-6645-01-430 JERRY HARVEY AUDIO LLC
 35-20-27-6645-01-440 GUEST THOMAS FREDERICK II LIFE ESTATE
 35-20-27-6645-01-450 HANGAR 145 LLC
 35-20-27-6645-01-460 HOWELL AVIATION LLC
 35-20-27-6645-01-470 FLYING EXPECTATIONS LLC
 35-20-27-6645-01-480 WP RENTAL LLC
 35-20-27-6645-01-490 GLOBAL AVIATION LOGISTICS & SUPPORT LLC
 35-20-27-6645-01-500 ROBIN MOTORSPORTS & AVIATION LLC
 35-20-27-6645-01-510 BERRY TYRONE
 35-20-27-6645-01-520 BERRY TYRONE
 35-20-27-6645-01-530 STEFAN E KING REVOCABLE TRUST
 35-20-27-6645-01-540 STEFAN E KING REVOCABLE TRUST
 35-20-27-6645-01-550 RAYMOND PAUL
 35-20-27-6645-01-560 TANGO WHISKEY REAL ESTATE LLC
 35-20-27-6645-01-570 TANGO WHISKEY REAL ESTATE LLC
 35-20-27-6645-01-580 PHOENIX AEROSPACE COMPANY LLC

APK 11	1321 APOPKA AIRPORT RD HNGR 97	5400 000018000	000019500
APK 11	1321 APOPKA AIRPORT RD HNGR 98	5400 000018000	000016900
APK 11	1321 APOPKA AIRPORT RD HNGR 82	5400 000015600	000016900
APK 11	1321 APOPKA AIRPORT RD HNGR 100	5400 000003600	000003900
APK 11	APOPKA AIRPORT RD	5400	000466700
APK 11	APOPKA AIRPORT RD	5400	000183300
APK 11	1321 APOPKA AIRPORT RD HNGR 101	5400 000003600	000003900
APK 11	1321 APOPKA AIRPORT RD HNGR 102	5400 000018000	000019500
APK 11	1321 APOPKA AIRPORT RD HNGR 103	5400 000003600	000003900
APK 11	1321 APOPKA AIRPORT RD HNGR 104	5400 000003600	000003900
APK 11	1321 APOPKA AIRPORT RD HNGR 105	5400 000003600	000003900
APK 11	1321 APOPKA AIRPORT RD HNGR 106	5400 000003600	000003900
APK 11	1321 APOPKA AIRPORT RD HNGR 107	5400 000003600	000003900
APK 11	1321 APOPKA AIRPORT RD HNGR 108	5400 000013200	000014300
APK 11	1321 APOPKA AIRPORT RD HNGR 109	5400 000003600	000003900
APK 11	1321 APOPKA AIRPORT RD HNGR 110	5400 000013200	000014300
APK 11	1321 APOPKA AIRPORT RD HNGR 111	5400 000003600	000003900
APK 11	1321 APOPKA AIRPORT RD HNGR 112	5400 000003600	000003900
APK 11	1321 APOPKA AIRPORT RD HNGR 113	5400 000013200	000014300
APK 11	1321 APOPKA AIRPORT RD HNGR 114	5400 000013200	000014300
APK 11	1321 APOPKA AIRPORT RD HNGR 115	5400 000013200	000014300
APK 11	1321 APOPKA AIRPORT RD HNGR 116	5400 000003600	000003900
APK 11	1321 APOPKA AIRPORT RD HNGR 117	5400 000013200	000014300
APK 11	1321 APOPKA AIRPORT RD HNGR 118	5400 000013200	000014300
APK 11	1321 APOPKA AIRPORT RD HNGR 119	5400 000013200	000014300
APK 11	1321 APOPKA AIRPORT RD HNGR 120	5400 000003600	000003900
APK 11	1321 APOPKA AIRPORT RD HNGR 121	5400 000003600	000003900
APK 11	1321 APOPKA AIRPORT RD HNGR 122	5400 000003600	000003900
APK 11	1321 APOPKA AIRPORT RD HNGR 123	5400 000013200	000014300
APK 11	1321 APOPKA AIRPORT RD HNGR 124	5400 000003600	000014300
APK 11	1321 APOPKA AIRPORT RD HNGR 125	5400 000003600	000003900
APK 11	1321 APOPKA AIRPORT RD HNGR 126	5400 000003600	000003900
APK 11	1321 APOPKA AIRPORT RD HNGR 127	5400 000003600	000014300
APK 11	1321 APOPKA AIRPORT RD HNGR 128	5400 000003600	000014300
APK 11	1321 APOPKA AIRPORT RD HNGR 129	5400 000013200	000014300
APK 11	1321 APOPKA AIRPORT RD HNGR 130	5400 000013200	000014300
APK 11	1321 APOPKA AIRPORT RD HNGR 131	5400 000003600	000003900
APK 11	1321 APOPKA AIRPORT RD HNGR 132	5400 000003600	000003900
APK 11	1321 APOPKA AIRPORT RD HNGR 133	5400 000003600	000003900
APK 11	1321 APOPKA AIRPORT RD HNGR 134	5400 000003600	000003900
APK 11	1321 APOPKA AIRPORT RD HNGR 135	5400 000003600	000014300
APK 11	1321 APOPKA AIRPORT RD HNGR 136	5400 000003600	000003900
APK 11	1321 APOPKA AIRPORT RD HNGR 137	5400 000003600	000003900
APK 11	1321 APOPKA AIRPORT RD HNGR 138	5400 000003600	000003900
APK 11	1321 APOPKA AIRPORT RD HNGR 139/140	5400 000003600	000016900
APK 11	1321 APOPKA AIRPORT RD HNGR 141	5400 000003600	000003900
APK 11	1321 APOPKA AIRPORT RD HNGR 142	5400 000013200	000014300
APK 11	1321 APOPKA AIRPORT RD HNGR 143	5400 000013200	000014300
APK 11	1321 APOPKA AIRPORT RD HNGR 144	5400 000003600	000014300
APK 11	1321 APOPKA AIRPORT RD HNGR 145	5400 000003600	000003900
APK 11	1321 APOPKA AIRPORT RD HNGR 146	5400 000003600	000003900
APK 11	1321 APOPKA AIRPORT RD HNGR 147	5400 000013200	000014300
APK 11	1321 APOPKA AIRPORT RD HNGR 148	5400 000003600	000003900
APK 11	1321 APOPKA AIRPORT RD HNGR 149	5400 000013200	000014300
APK 11	1321 APOPKA AIRPORT RD HNGR 150	5400 000003600	000003900
APK 11	1321 APOPKA AIRPORT RD HNGR 151	5400 000003600	000003900
APK 11	1321 APOPKA AIRPORT RD HNGR 152	5400 000003600	000003900
APK 11	1321 APOPKA AIRPORT RD HNGR 153	5400 000003600	000003900
APK 11	1321 APOPKA AIRPORT RD HNGR 154	5400 000003600	000003900
APK 11	1321 APOPKA AIRPORT RD HNGR 155	5400 000003600	000003900
APK 11	1321 APOPKA AIRPORT RD HNGR 156	5400 000018000	000019500
APK 11	1321 APOPKA AIRPORT RD HNGR 157	5400 000018000	000019500
APK 11	1321 APOPKA AIRPORT RD HNGR 158	5400 000003600	000003900

35-20-27-6645-00-930 CRITICAL MASS APOPKA REAL ESTATE LLC
 35-20-27-6645-01-600 HELISERVICE LLC
 35-20-27-6645-01-610 HELISERVICE LLC
 35-20-27-6645-01-620 ORLANDO APOPKA AIRPORT ASSOCIATION INC
 35-20-27-6645-10-000 LUDDY LLC
 35-20-27-6645-11-000 WHITE ROBERT WILLIAM
 35-20-27-6645-12-000 DYKE HOLDINGS INC
 35-20-27-6645-13-000 RAYMOND H PAUL SEAGER III
 35-20-27-6645-14-000 THOMAS PROPERTIES LLC
 35-20-27-6645-15-000 PHOENIX AEROSPACE COMPANY LLC
 35-20-27-6645-16-000 EDELSTON THOMAS R
 35-20-27-6645-17-000 EDELSTON THOMAS R
 35-20-27-6645-18-000 EDELSTON THOMAS R
 35-20-27-6645-20-000 FIRST LANDINGS AVIATION & PILOTS INC
 35-20-27-6646-00-002 ORLANDO-APOPKA AIRPORT NORTH CONDOMINIUM ASSN INC
 35-20-27-6646-01-630 RAYMOND H PAUL III
 35-20-27-6646-01-640 RAYMOND H PAUL III
 35-20-27-6646-01-650 RAYMOND H PAUL III
 35-20-27-6646-01-660 RAYMOND H PAUL III
 35-20-27-6646-01-670 RAYMOND H PAUL III
 35-20-27-6646-01-680 RAYMOND H PAUL III
 35-20-27-6646-01-690 RAYMOND H PAUL III
 35-20-27-6646-01-700 HUIZENGA THOMAS H
 35-20-27-6647-00-001 ORLANDO-APOPKA AIRPORT SOUTH CONDOMINIUM ASSN INC
 35-20-27-6647-00-002 ORLANDO-APOPKA AIRPORT SOUTH CONDOMINIUM ASSN INC
 35-20-27-6647-00-010 PASSILLA JAMES
 35-20-27-6647-00-020 TREADWELL DARA R LIFE ESTATE
 35-20-27-6647-00-030 BFG AIRPORT PROPERTIES LLC
 35-20-27-6647-00-040 CAMA SELF DIRECTED IRA LLC FBO
 35-20-27-6647-00-050 X04 LLC
 35-20-27-6647-00-060 X04 LLC
 36-20-27-0000-00-004 HOGSHEAD RAYMOND WILLIAM LIFE ESTATE
 36-20-27-0000-00-008 COSTA FARMS LAND FL LLC
 36-20-27-0000-00-018 TYLER CRUSADES INC
 36-20-27-0000-00-019 TYLER CRUSADES INC
 36-20-27-0000-00-020 ORANGE BLOSSOM APOPKA RV RESORT INC
 36-20-27-0000-00-021 BWI COMPANIES INC
 36-20-27-0000-00-024 RACETRAC INC
 36-20-27-0000-00-025 LINVESTMENTS INC
 36-20-27-0000-00-039 ZELLWOOD PROPERTIES LLC
 36-20-27-0000-00-047 FLORIDIAN APOPKA PHASE 1 OWNER LLC
 36-20-27-0000-00-048 FLORIDIAN APOPKA PHASE 1 OWNER LLC
 36-20-27-0000-00-051 JOHNSON JOHN W
 36-20-27-0000-00-052 FLORIDIAN APOPKA PHASE 1 OWNER LLC
 36-20-27-0000-00-054 PADILLA MARTINEZ RAYMUNDO
 36-20-27-0000-00-059 654 VENTURES INC
 36-20-27-0000-00-066 FLORIDIAN APOPKA PHASE 1 OWNER LLC
 36-20-27-0000-00-068 FLORIDIAN APOPKA PHASE 1 OWNER LLC
 36-20-27-0000-00-074 FLORIDIAN APOPKA PHASE 1 OWNER LLC
 36-20-27-0000-00-075 FLORIDIAN APOPKA PHASE 1 OWNER LLC
 36-20-27-0000-00-077 WALLACE CHRISTINA M
 36-20-27-0000-00-083 FLORIDIAN APOPKA PHASE 1 OWNER LLC
 36-20-27-0000-00-085 FLORIDIAN APOPKA PHASE 1 OWNER LLC
 36-20-27-0000-00-093 FLORIDIAN APOPKA PHASE 1 OWNER LLC
 36-20-27-0000-00-102 CITY OF APOPKA
 36-20-27-0000-00-103 SVENSON JAMES P
 36-20-27-0000-00-104 SPENCER DELBERT J
 36-20-27-0000-00-105 SVENSON JAMES P
 36-20-27-0000-00-106 SVENSON WALTER
 36-20-27-0000-00-107 JOHNSON JOHN W
 36-20-27-0000-00-116 HOGSHEAD RAYMOND WILLIAM LIFE ESTATE
 36-20-27-0000-00-135 JOHNSON NICHOLAS
 36-20-27-7189-01-200 CITY OF APOPKA

APK 11	1321 APOPKA AIRPORT RD HNGR 93	5400 000015600	000016900
APK 11	1321 APOPKA AIRPORT RD HNGR 160	5400 000003600	000003900
APK 11	1321 APOPKA AIRPORT RD HNGR 161	5400 000018000	000019500
APK 11	1321 APOPKA AIRPORT RD HNGR 162	5400	000024700
APK 11	1321 APOPKA AIRPORT RD HNGR J	5400 000013200	000014300
APK 11	1321 APOPKA AIRPORT RD HNGR K	5400 000013200	000014300
APK 11	1321 APOPKA AIRPORT RD HNGR L	5400 000003600	000003900
APK 11	1321 APOPKA AIRPORT RD HNGR M	5400 000013200	000014300
APK 11	1321 APOPKA AIRPORT RD HNGR N	5400 000013200	000014300
APK 11	1321 APOPKA AIRPORT RD HNGR O	5400 000015600	000016900
APK 11	1321 APOPKA AIRPORT RD HNGR P	5400 000003600	000003900
APK 11	1321 APOPKA AIRPORT RD HNGR Q	5400 000003600	000003900
APK 11	1321 APOPKA AIRPORT RD HNGR R	5400 000013200	000014300
APK 11	1321 APOPKA AIRPORT RD UNIT FBO 2	5400 000015600	000016900
APK 11	APOPKA AIRPORT RD UNIT B	5400 000025200	000027300
APK 11	APOPKA AIRPORT RD UNIT 163	5400 000003600	000003900
APK 11	APOPKA AIRPORT RD UNIT 164	5400 000003600	000003900
APK 11	APOPKA AIRPORT RD UNIT 165	5400 000003600	000003900
APK 11	APOPKA AIRPORT RD UNIT 166	5400 000003600	000003900
APK 11	APOPKA AIRPORT RD UNIT 167	5400 000003600	000003900
APK 11	APOPKA AIRPORT RD UNIT 168	5400 000003600	000003900
APK 11	APOPKA AIRPORT RD UNIT 169	5400 000003600	000003900
APK 11	APOPKA AIRPORT RD UNIT 170	5400 000003600	000003900
APK 11	APOPKA AIRPORT RD	5400	000014300
APK 11	APOPKA AIRPORT RD	5400	000022100
APK 11	APOPKA AIRPORT RD UNIT 1	5400 000003600	000003900
APK 11	APOPKA AIRPORT RD UNIT 2	5400 000003600	000003900
APK 11	APOPKA AIRPORT RD UNIT 3	5400 000003600	000003900
APK 11	APOPKA AIRPORT RD UNIT 4	5400 000003600	000003900
APK 11	APOPKA AIRPORT RD UNIT 5	5400 000003600	000003900
APK 11	APOPKA AIRPORT RD UNIT 6	5400 000003600	000003900
APK 11	3996 YOTHERS RD	5400 000007200	000007800
APK 11	1720 HERMIT SMITH RD	5400 000162000	000172900
APK 11	3927 W ORANGE BLOSSOM TRL	5400 000003600	000048100
APK 11	3803 W ORANGE BLOSSOM TRL	5400 000007200	000007800
APK 11	3800 W ORANGE BLOSSOM TRL	5400 000082800	000089700
APK 11	3738 W ORANGE BLOSSOM TRL	5400 000013200	000014300
APK 11	1102 HERMIT SMITH RD	5400 000051600	000055900
APK 11	3737 W ORANGE BLOSSOM TRL	5400 000003600	000003900
APK 11	3461 FUDGE RD	5400 000003600	000003900
APK 11	3205 DEW BERRY AVE	5400 000027600	000019500
APK 11	1243 HERMIT SMITH RD	5400 000003600	000003900
APK 11	1701 HERMIT SMITH RD	5400 000007200	000007800
APK 11	3161 SOUTHFORK DR	5400 000003600	000003900
APK 11	3049 JOSHUA RIDGE LN	5400 000007200	000007800
APK 11	1951 HERMIT SMITH RD	5400 000007200	000007800
APK 11	1289 HERMIT SMITH RD	5400 000003600	000003900
APK 11	HERMIT SMITH RD	5400 000003600	00057.200
APK 11	HERMIT SMITH RD	5400 000003600	000003900
APK 11	1374 PLYMOUTH SORRENTO RD	5400 000003600	000003900
APK 11	1721 HERMIT SMITH RD	5400 000007200	000007800
APK 11	3321 DEW BERRY AVE	5400 000003600	000003900
APK 11	3225 DEW BERRY AVE	5400 000005280	00057.200
APK 11	PLYMOUTH SORRENTO RD	5400 000003600	000003900
APK 11	3018 JOSHUA RIDGE LN	5400 000044400	000048100
APK 11	1715 HERMIT SMITH RD	5400 000007200	000007800
APK 11	HERMIT SMITH RD	5400 000005280	000014300
APK 11	HERMIT SMITH RD	5400 000005280	00057.200
APK 11	1710 HERMIT SMITH RD	5400 000006000	000006500
APK 11	1704 HERMIT SMITH RD	5400 000003600	000003900
APK 11	YOTHERS RD	5400 000003600	000003900
APK 11	1703 HERMIT SMITH RD	5400 000003600	000007800
APK 11	3251 HARRY ST	5400 000013200	000003900

[illegible]

36-20-27-9340-00-610	AMH DEVELOPMENT LLC	APK 11	3710 LAKE BLUFF LOOP	5400 000003600	000003900
36-20-27-9340-00-620	AMH DEVELOPMENT LLC	APK 11	3702 LAKE BLUFF LOOP	5400 000003600	000003900
36-20-27-9340-00-630	AMH DEVELOPMENT LLC	APK 11	3698 LAKE BLUFF LOOP	5400 000003600	000003900
36-20-27-9340-00-640	AMH DEVELOPMENT LLC	APK 11	3694 LAKE BLUFF LOOP	5400 000003600	000003900
36-20-27-9340-00-650	AMH DEVELOPMENT LLC	APK 11	3690 LAKE BLUFF LOOP	5400 000003600	000003900
36-20-27-9340-00-660	AMH DEVELOPMENT LLC	APK 11	3684 LAKE BLUFF LOOP	5400 000003600	000003900
36-20-27-9340-00-670	AMH DEVELOPMENT LLC	APK 11	3686 WINDWARD HILLS BLVD	5400 000003600	000003900
36-20-27-9340-00-680	AMH DEVELOPMENT LLC	APK 11	3682 WINDWARD HILLS BLVD	5400 000003600	000003900
36-20-27-9340-00-690	AMH DEVELOPMENT LLC	APK 11	3678 WINDWARD HILLS BLVD	5400 000003600	000003900
36-20-27-9340-00-700	AMH DEVELOPMENT LLC	APK 11	3679 LAKE BLUFF LOOP	5400 000003600	000003900
36-20-27-9340-00-710	AMH DEVELOPMENT LLC	APK 11	3683 LAKE BLUFF LOOP	5400 000003600	000003900
36-20-27-9340-00-720	AMH DEVELOPMENT LLC	APK 11	3687 LAKE BLUFF LOOP	5400 000003600	000003900
36-20-27-9340-00-730	AMH DEVELOPMENT LLC	APK 11	3691 LAKE BLUFF LOOP	5400 000003600	000003900
36-20-27-9340-00-740	AMH DEVELOPMENT LLC	APK 11	3695 LAKE BLUFF LOOP	5400 000003600	000003900
36-20-27-9340-00-750	AMH DEVELOPMENT LLC	APK 11	3699 LAKE BLUFF LOOP	5400 000003600	000003900
36-20-27-9340-00-760	AMH DEVELOPMENT LLC	APK 11	3703 LAKE BLUFF LOOP	5400 000003600	000003900
36-20-27-9340-00-770	AMH DEVELOPMENT LLC	APK 11	3711 LAKE BLUFF LOOP	5400 000003600	000003900
36-20-27-9340-00-780	AMH DEVELOPMENT LLC	APK 11	3739 CENTER COVE LN	5400 000003600	000003900
36-20-27-9340-00-790	AMH DEVELOPMENT LLC	APK 11	3735 CENTER COVE LN	5400 000003600	000003900
36-20-27-9340-00-800	AMH DEVELOPMENT LLC	APK 11	3731 CENTER COVE LN	5400 000003600	000003900
36-20-27-9340-00-810	AMH DEVELOPMENT LLC	APK 11	3727 CENTER COVE LN	5400 000003600	000003900
36-20-27-9340-00-820	AMH DEVELOPMENT LLC	APK 11	3723 CENTER COVE LN	5400 000003600	000003900
36-20-27-9340-00-830	AMH DEVELOPMENT LLC	APK 11	3719 CENTER COVE LN	5400 000003600	000003900
36-20-27-9340-00-840	AMH DEVELOPMENT LLC	APK 11	3715 CENTER COVE LN	5400 000003600	000003900
36-20-27-9340-00-850	AMH DEVELOPMENT LLC	APK 11	3711 CENTER COVE LN	5400 000003600	000003900
36-20-27-9340-00-860	AMH DEVELOPMENT LLC	APK 11	3712 CENTER COVE LN	5400 000003600	000003900
36-20-27-9340-00-870	AMH DEVELOPMENT LLC	APK 11	3716 CENTER COVE LN	5400 000003600	000003900
36-20-27-9340-00-880	AMH DEVELOPMENT LLC	APK 11	3720 CENTER COVE LN	5400 000003600	000003900
36-20-27-9340-00-890	AMH DEVELOPMENT LLC	APK 11	3724 CENTER COVE LN	5400 000003600	000003900
36-20-27-9340-00-900	AMH DEVELOPMENT LLC	APK 11	3728 CENTER COVE LN	5400 000003600	000003900
36-20-27-9340-00-910	AMH DEVELOPMENT LLC	APK 11	3732 CENTER COVE LN	5400 000003600	000003900
36-20-27-9340-00-920	AMH DEVELOPMENT LLC	APK 11	3736 CENTER COVE LN	5400 000003600	000003900
36-20-27-9340-00-930	AMH DEVELOPMENT LLC	APK 11	3740 CENTER COVE LN	5400 000003600	000003900
36-20-27-9340-00-940	AMH DEVELOPMENT LLC	APK 11	3767 LAKE BLUFF LOOP	5400 000003600	000003900
36-20-27-9340-00-950	AMH DEVELOPMENT LLC	APK 11	3771 LAKE BLUFF LOOP	5400 000003600	000003900
36-20-27-9340-00-960	AMH DEVELOPMENT LLC	APK 11	3775 LAKE BLUFF LOOP	5400 000003600	000003900
36-20-27-9340-00-970	AMH DEVELOPMENT LLC	APK 11	3779 LAKE BLUFF LOOP	5400 000003600	000003900
36-20-27-9340-00-980	AMH DEVELOPMENT LLC	APK 11	3783 LAKE BLUFF LOOP	5400 000003600	000003900
36-20-27-9340-00-990	AMH DEVELOPMENT LLC	APK 11	3787 LAKE BLUFF LOOP	5400 000003600	000003900
36-20-27-9340-01-000	AMH DEVELOPMENT LLC	APK 11	3791 LAKE BLUFF LOOP	5400 000003600	000003900
36-20-27-9340-01-010	AMH DEVELOPMENT LLC	APK 11	3795 LAKE BLUFF LOOP	5400 000003600	000003900
36-20-27-9340-10-000	CITY OF APOPKA	APK 11	3680 WINDWARD HILLS BLVD	5400 000003600	000003900
35-20-27-6645-00-990	AIRCRAFT HOUSING LLC	APK 11	1321 APOPKA AIRPORT RD HNGR 99	5400 000015600	000016900
01-21-27-0000-00-004	CHORY HOLDINGS I LLC	APK 11	3636 FUDGE RD	5400 000015600	000100100
01-21-27-0000-00-014	LUNALY ENTERPRISE LLC	APK 11	3800 FUDGE RD	5400 000007200	000076700
01-21-27-0000-00-016	LO FAMILY TRUST	APK 11	3838 HOGSHEAD RD	5400 000022800	000019500
01-21-27-0000-00-018	3676 HOGSHEAD PARTNERS LLC	APK 11	3676 HOGSHEAD RD	5400 000034800	000094900
01-21-27-0000-00-023	650 HERMIT SMITH ROAD LLC	APK 11	650 HERMIT SMITH RD	5400 000214800	000430300
01-21-27-0000-00-024	NANCY MANN TRUST 70.6% INT	APK 11	300 HERMIT SMITH RD	5400 000003600	000003900
01-21-27-0000-00-026	RAYNOR APOPKA LAND MANAGEMENT LLC	APK 11	120 HERMIT SMITH RD	5400 000049200	000032500
01-21-27-0000-00-027	HENDREN MELINDA	APK 11	100 HERMIT SMITH RD	5400 000020400	000024700
01-21-27-0000-00-028	RAYNOR APOPKA LAND MANAGEMENT LLC	APK 11	136 HERMIT SMITH RD	5400 000007200	000024700
01-21-27-0000-00-029	BOUGHAN MARILYN S TRUST	APK 11	135 HERMIT SMITH RD	5400 000032400	000032500
01-21-27-0000-00-031	ST JAMES AME CHURCH	APK 11	3491 GENERAL ELECTRIC RD	5400 000013200	000003900
01-21-27-0000-00-032	COPART OF CONNECTICUT INC	APK 11	3352 W ORANGE BLOSSOM TRL	5400 001314000	001423500
01-21-27-0000-00-035	POTTER JAN CHARLES	APK 11	3289 W ORANGE BLOSSOM TRL	5400 000003600	000003900
01-21-27-0000-00-037	RENUKA DEVI PRASAD TRUST	APK 11	3349 W ORANGE BLOSSOM TRL	5400 000020400	000048100
01-21-27-0000-00-040	SNIIIC FOUR LLC	APK 11	3443 W ORANGE BLOSSOM TRL	5400 000003600	000003900
01-21-27-0000-00-041	ENVIRONMENTAL PRODUCTS GROUP INC	APK 11	700 HERMIT SMITH RD	5400 000054000	000118300
01-21-27-0000-00-042	HIGUITA LUIS FERNANDO	APK 11	3606 FUDGE RD	5400 000003600	000003900
01-21-27-0000-00-044	LAUREL BODEGA LLC	APK 11	3716 HOGSHEAD RD	5400 000015600	000016900
01-21-27-0000-00-047	BELL GLADYS F LIFE ESTATE	APK 11	3648 HOGSHEAD RD	5400 000005280	00057.200
01-21-27-0000-00-052	NINO-REYES ROBERTO	APK 11	3852 FUDGE RD	5400 000005280	00057.200

01-21-27-0000-00-061 SOIL BLENDING PROPERTIES LLC
 01-21-27-0000-00-067 COSTA FARMS LAND FL INC
 01-21-27-0000-00-069 LUNALY ENTERPRISE LLC
 01-21-27-0000-00-071 COSTA FARMS LAND FL LLC
 01-21-27-0000-00-072 3723 HOGSHEAD PARTNERS LLC
 01-21-27-0000-00-073 BWI COMPANIES INC
 01-21-27-0000-00-080 100 HERMIT SMTIH LLC
 01-21-27-0000-00-081 BOUGHAN MARILYN S TRUST
 01-21-27-0000-00-082 BOUGHAN MARILYN S TRUST
 01-21-27-5649-00-004 CITY OF APOPKA
 01-21-27-5649-00-006 MID FLORIDA FREEZER WAREHOUSES LTD
 01-21-27-5649-01-000 GFI APOPKA REALTY LLC
 01-21-27-5649-02-000 UCF HOTEL VENTURE II
 01-21-27-5649-03-000 BEL APOPKA LLC
 01-21-27-5649-04-000 DOGWOOD PROPCO FL III L P
 01-21-27-5649-05-000 MDC COAST 16 LLC
 02-21-27-0000-00-002 CORIC ALEXANDER
 02-21-27-0000-00-003 TIMOTHY LEE STRICKLAND REVOCABLE TRUST
 02-21-27-0000-00-004 BAYWOOD NURSERIES CO INC
 02-21-27-0000-00-005 JOSEAM TRANSPORT LLC
 02-21-27-0000-00-009 HOGSHEAD INVESTMENT PARTNERSHIP LTD
 02-21-27-0000-00-011 LRO AND JHO PROPERTIES LLC
 02-21-27-0000-00-021 SINCAVAGE DEE ANN
 02-21-27-0000-00-023 CHORY HOLDINGS II LLC
 02-21-27-0000-00-025 CAPITAL ENGINES 12 LLC
 02-21-27-0000-00-026 4203 HOGSHEAD LLC
 02-21-27-0000-00-027 HOGSHEAD LLC
 02-21-27-0000-00-028 RIVERBEND ORLANDO HOLDINGS VII LLC
 02-21-27-0000-00-029 RIVERBEND ORLANDO HOLDINGS VII LLC
 02-21-27-0000-00-030 RIVERBEND ORLANDO HOLDINGS VII LLC
 12-21-27-0000-00-007 BPG MID FLORIDA SOUTH 1 LLC
 12-21-27-0000-00-011 BPG MID FLORIDA SOUTH 1 LLC
 12-21-27-0000-00-012 BPG MID FLORIDA SOUTH 1 LLC
 12-21-27-0000-00-013 BPG MID FLORIDA SOUTH 1 LLC
 12-21-27-0000-00-033 CITY OF APOPKA
 05-20-28-0000-00-003 ORANGE COUNTY BCC
 05-20-28-0000-00-004 KING J FRANKLIN
 05-20-28-0000-00-005 BUCHHEIT KIMBERLY A
 05-20-28-0000-00-006 ROCKWOOD GROVES INC
 05-20-28-0000-00-018 KING J FRANKLIN 1/2 INT
 05-20-28-0000-00-020 WRIGHT JAMES H
 05-20-28-0000-00-022 MICHAEL T KEESEE AND JULIE A KEESEE 2012 REVOCABLE TRUST
 05-20-28-0000-00-030 KING JAMES FRANKLIN
 05-20-28-0000-00-032 COX JOSEPH DAVID III
 05-20-28-0000-00-038 KING JAMES FRANKLIN
 05-20-28-0476-00-090 BARTLETT PATRICIA
 05-20-28-0476-00-091 TIIF
 05-20-28-0476-00-110 SEMINOLE INVESTORS
 05-20-28-0476-00-180 BENTLEY LAND HOLDINGS LLC
 06-20-28-0000-00-015 MAHAFFEY T O JR
 06-20-28-0000-00-028 MORRIS KENNETH W LIFE ESTATE
 06-20-28-0000-00-029 HOLDER MARY M ASHBURN BALLINGS
 06-20-28-0000-00-030 MORRIS KENNETH W
 06-20-28-0000-00-035 EDEN LANDSCAPE ENTERPRISES INC
 06-20-28-0000-00-044 MORRIS KENNETH W
 06-20-28-0000-00-047 HOLDER MARY M ASHBURN BALLINGS
 06-20-28-0000-00-059 MAHAFFEY T O JR
 06-20-28-0000-00-062 MORRIS KENNETH W LIFE ESTATE
 06-20-28-0000-00-066 HOLDER MARY M ASHBURN BALLINGS
 06-20-28-0000-00-068 BERKLAND MARK L
 06-20-28-0000-00-077 MAHAFFEY T O JR
 07-20-28-0000-00-008 POORBAUGH RICHARD MARK TR
 07-20-28-0000-00-026 SHAW JAMES W III

APK 11 HERMIT SMITH RD 5400 000003900
 APK 11 3914 HOGSHEAD RD 5400 000222000 000289900
 APK 11 3801 HOGSHEAD RD 5400 000022800 000024700
 APK 11 3931 HOGSHEAD RD 5400 000373200 000404300
 APK 11 3723 HOGSHEAD RD 5400 000078000 000131300
 APK 11 3700 W ORANGE BLOSSOM TRL 5400 000164400 000172900
 APK 11 100 HERMIT SMITH RD 5400 000092400 000087100
 APK 11 95 HERMIT SMITH RD 5400 000082800 000089700
 APK 11 136 HERMIT SMITH RD 5400 000003600 000003900
 APK 11 3090 SHELBY INDUSTRIAL DR 5400 000003600 000003900
 APK 11 3010 PETERSON RD 5400 000003600 000003900
 APK 11 3001 SHELBY INDUSTRIAL DR 5400 000267600 000409500
 APK 11 3101 SHELBY INDUSTRIAL DR 5400 000003600 000152100
 APK 11 3000 SHELBY INDUSTRIAL DR 5400 001018800 001080300
 APK 11 3040 SHELBY INDUSTRIAL DR 5400 000385200 000417300
 APK 11 3102 SHELBY INDUSTRIAL DR 5400 000246000 000375700
 APK 11 4478 HOGSHEAD RD 5400 000013200 000014300
 APK 11 310 CONRAD RD 5400 000007200 000007800
 APK 11 4350 HOGSHEAD RD 5400 000034800 000037700
 APK 11 4402 HOGSHEAD RD 5400 000003600 000003900
 APK 11 4212 HOGSHEAD RD 5400 000061200 000084500
 APK 11 4401 HOGSHEAD RD 5400 000018000 000029900
 APK 11 4005 HOGSHEAD RD 5400 000066000 000066300
 APK 11 4301 HOGSHEAD RD 5400 000037200 000081900
 APK 11 4233 HOGSHEAD RD 5400 000007200 000016900
 APK 11 4203 HOGSHEAD RD 5400 000013200 000014300
 APK 11 4339 HOGSHEAD RD 5400 000003600 000040300
 APK 11 W ORANGE BLOSSOM TRL 5400 000003600 000003900
 APK 11 HOGSHEAD RD 5400 000003600 000003900
 APK 11 HOGSHEAD RD 5400 000003600 000003900
 APK 11 PETERSON RD 5400 000003600 000003900
 APK 11 PETERSON RD 5400 000003600 000003900
 APK 11 PETERSON RD 5400 000003600 000003900
 APK 11 PETERSON RD 5400 000003600 000003900
 APK 11 2923 LUST RD 5400 000075600 000076700
 APK 11 43 RAINEY RD 5400 000015600 000016900
 APK 11 HAAS RD 5400 000015600 000016900
 APK 11 6500 SWAIN RD 5400 000007200 000007800
 APK 11 1653 HAAS RD 5400 000003600 000003900
 APK 11 1885 HAAS RD 5400 000013200 000014300
 APK 11 1667 HAAS RD 5400 000006000 000006500
 APK 11 6998 MT PLYMOUTH RD 5400 000007200 000007800
 APK 11 1707 HAAS RD 5400 000006000 000006500
 APK 11 1689 HAAS RD 5400 000007200 000007800
 APK 11 HAAS RD 5400 000013200 000014300
 APK 11 6704 MT PLYMOUTH RD 5400 000007200 000007800
 APK 11 6705 MT PLYMOUTH RD 5400 000013200 000014300
 APK 11 6570 MT PLYMOUTH RD 5400 000003600 000003900
 APK 11 6510 MT PLYMOUTH RD 5400 000015600 000063700
 APK 11 2219 HAAS RD 5400 000007200 000007800
 APK 11 2121 HAAS RD 5400 000007200 000007800
 APK 11 2486 BOCH RD 5400 000013200 000014300
 APK 11 2424 BOCH RD 5400 000013200 000014300
 APK 11 2089 HAAS RD 5400 000073200 000076700
 APK 11 2416 BOCH RD 5400 000003600 000003900
 APK 11 2604 BOCH RD 5400 000007200 000007800
 APK 11 HAAS RD 5400 000020400 000022100
 APK 11 2095 HAAS RD 5400 000013200 000014300
 APK 11 BOCH RD 5400 000015600 000016900
 APK 11 2203 HAAS RD 5400 000027600 000029900
 APK 11 HAAS RD 5400 000018000 000019500
 APK 11 2243 W KELLY PARK RD 5400 000138000 000204100
 APK 11 2010 HAAS RD 5400 000007200 000007800

07-20-28-0000-00-027	SHAW JAMES W III	APK 11	2004 HAAS RD	5400	000003600	000003900
07-20-28-0000-00-028	MASSELLI PAULA J	APK 11	2008 HAAS RD	5400	000007200	000007800
07-20-28-0000-00-030	SNP PROPERTIES LLC	APK 11	5273 PLYMOUTH SORRENTO RD	5400		000007800
07-20-28-0000-00-031	G&B SORRENTO LLC	APK 11	5221 PLYMOUTH SORRENTO RD	5400	000007200	000007800
07-20-28-0000-00-039	HAN MYUNG SOO	APK 11	2255 W KELLY PARK RD	5400	000078000	000089700
07-20-28-0000-00-041	POORBAUGH R M LIFE ESTATE	APK 11	2231 W KELLY PARK RD	5400	000015600	000016900
07-20-28-0000-00-043	HAN MYUNG SOO	APK 11	2267 W KELLY PARK RD	5400	000044400	000048100
07-20-28-0000-00-047	KORUS ORCHID CORPORATION	APK 11	2553 W KELLY PARK RD	5400	000061200	000063700
07-20-28-0000-00-053	SCHAUBLE JAMES H	APK 11	2200 HAAS RD	5400	000007200	000007800
07-20-28-0000-00-056	MORRIS ANTHONY DEWAYNE	APK 11	2012 HAAS RD	5400	000003600	000003900
07-20-28-0000-00-064	AGUILAR RODRIGO CORONADO	APK 11	2603 W KELLY PARK RD	5400	000007200	000007800
07-20-28-0000-00-070	SNP PROPERTIES LLC	APK 11	PLYMOUTH SORRENTO RD	5400		000032500
07-20-28-0000-00-074	SCHAUBLE FAMILY REVOCABLE TRUST	APK 11	2400 HAAS RD	5400	000003600	000003900
35-20-27-6645-01-590	EINHELLIG FAMILY TRUST	APK 11	1321 APOPKA AIRPORT RD HNCR 159	5400	000003600	000019500
07-20-28-6105-00-007	CITY OF APOPKA	APK 11	2557 PARK RIDGE ST	5400	000003600	000003900
36-20-27-9340-11-000	AMH DEVELOPMENT LLC	APK 11	3674 WINDWARD HILLS BLVD	5400		000016900
07-20-28-6105-00-010	BURGESS THOMAS E	APK 11	2413 PARK RIDGE ST	5400	000006000	000006500
07-20-28-6105-00-020	MERCADO JOSE A	APK 11	2419 PARK RIDGE ST	5400	000006000	000006500
07-20-28-6105-00-030	COHEN MICHAEL B	APK 11	2425 PARK RIDGE ST	5400	000006000	000006500
07-20-28-6105-00-040	FERNANDEZ JULIE	APK 11	2431 PARK RIDGE ST	5400	000007200	000007800
07-20-28-6105-00-050	JONES MICHELLE REID	APK 11	2437 PARK RIDGE ST	5400	000006000	000006500
07-20-28-6105-00-060	BITTORF DREW THOMAS	APK 11	2443 PARK RIDGE ST	5400	000006000	000006500
07-20-28-6105-00-070	MOSES FREDRICK MATHI JR	APK 11	2449 PARK RIDGE ST	5400	000006000	000006500
07-20-28-6105-00-080	LAMBERT MICHAEL JEFFREY	APK 11	2455 PARK RIDGE ST	5400	000006000	000006500
07-20-28-6105-00-090	VALDES ROLAND M	APK 11	2461 PARK RIDGE ST	5400	000006000	000006500
07-20-28-6105-00-100	DINARAM RAVEENA	APK 11	2467 PARK RIDGE ST	5400	000006000	000006500
07-20-28-6105-00-110	FITCH RYAN	APK 11	2473 PARK RIDGE ST	5400	000006000	000006500
07-20-28-6105-00-120	KKM REVOCABLE TRUST	APK 11	2485 PARK RIDGE ST	5400	000006000	000006500
07-20-28-6105-00-130	MARTE CHRISTYPHILL	APK 11	2491 PARK RIDGE ST	5400	000006000	000006500
07-20-28-6105-00-140	WILLIAMS ROBYN CLARK	APK 11	2497 PARK RIDGE ST	5400	000006000	000006500
07-20-28-6105-00-150	MURRAY CARLOS EUGENE	APK 11	2503 PARK RIDGE ST	5400	000006000	000006500
07-20-28-6105-00-160	JACKSON CHERYLE G	APK 11	2509 PARK RIDGE ST	5400	000006000	000006500
07-20-28-6105-00-170	SILVER GARY	APK 11	2515 PARK RIDGE ST	5400	000006000	000006500
07-20-28-6105-00-180	FELICIANO RIVERA RODOLFO	APK 11	2521 PARK RIDGE ST	5400	000007200	000007800
07-20-28-6105-00-190	AKRIDGE VIVIAN L	APK 11	2527 PARK RIDGE ST	5400	000007200	000007800
07-20-28-6105-00-200	BEEGAN JOHN	APK 11	2533 PARK RIDGE ST	5400	000006000	000006500
07-20-28-6105-00-210	REMSHA NICHOLAS JOHN	APK 11	2539 PARK RIDGE ST	5400	000006000	000006500
07-20-28-6105-00-220	BALAN VIPIN	APK 11	2545 PARK RIDGE ST	5400	000006000	000006500
07-20-28-6105-00-230	KING PAUL A	APK 11	2551 PARK RIDGE ST	5400	000006000	000006500
07-20-28-6105-00-240	ISOM ROMONA	APK 11	2520 PARK RIDGE ST	5400	000006000	000006500
07-20-28-6105-00-250	MARTINEZ LUZ A	APK 11	2514 PARK RIDGE ST	5400	000006000	000006500
07-20-28-6105-00-260	HOO-FONG PAUL	APK 11	2508 PARK RIDGE ST	5400	000007200	000007800
07-20-28-6105-00-270	WALDON BRENT DARRELL JR	APK 11	2502 PARK RIDGE ST	5400	000006000	000006500
07-20-28-6105-00-280	JOHNSON WILLIAM	APK 11	2496 PARK RIDGE ST	5400	000007200	000007800
07-20-28-6105-00-290	SMITH ALBERT C	APK 11	2490 PARK RIDGE ST	5400	000006000	000006500
07-20-28-6105-00-300	IRVING ALEXANDRA VOIGT	APK 11	2484 PARK RIDGE ST	5400	000006000	000006500
07-20-28-6105-00-310	SAM SHARMILLA	APK 11	2478 PARK RIDGE ST	5400	000006000	000006500
07-20-28-6105-00-320	SANTIAGO JOSE LUIS JR	APK 11	2472 PARK RIDGE ST	5400	000006000	000006500
07-20-28-6105-00-330	MONTOYA LARRAIN ALBERTO	APK 11	2460 PARK RIDGE ST	5400	000006000	000006500
07-20-28-6105-00-340	MONSERATE SOCORRO	APK 11	2454 PARK RIDGE ST	5400	000006000	000006500
07-20-28-6105-00-350	MANGIO DEXTER CHARLES SABADO	APK 11	2448 PARK RIDGE ST	5400	000006000	000006500
07-20-28-6105-00-360	LANGTON LANCE	APK 11	2442 PARK RIDGE ST	5400	000006000	000006500
07-20-28-6105-00-370	TOLL SOUTHEAST LP COMPANY INC	APK 11	2436 PARK RIDGE ST	5400	000006000	000006500
07-20-28-6105-00-380	TOLL SOUTHEAST LP COMPANY INC	APK 11	2430 PARK RIDGE ST	5400	000006000	000006500
07-20-28-6105-00-390	TOLL SOUTHEAST LP COMPANY INC	APK 11	2424 PARK RIDGE ST	5400	000006000	000007800
07-20-28-6105-00-400	TOLL SOUTHEAST LP COMPANY INC	APK 11	2418 PARK RIDGE ST	5400	000006000	000006500
07-20-28-6105-00-410	TOLL SOUTHEAST LP COMPANY INC	APK 11	2419 CEDAR ROSE ST	5400	000003600	000003900
07-20-28-6105-00-420	TOLL SOUTHEAST LP COMPANY INC	APK 11	2425 CEDAR ROSE ST	5400	000006000	000006500
07-20-28-6105-00-430	MCDERMOTT SHANICE	APK 11	2431 CEDAR ROSE ST	5400	000006000	000006500
07-20-28-6105-00-440	ALLEN RASHINE DONTA	APK 11	2437 CEDAR ROSE ST	5400	000006000	000006500
07-20-28-6105-00-450	ARANTES RIOS VICENTE MATEUS	APK 11	2443 CEDAR ROSE ST	5400	000006000	000006500
07-20-28-6105-00-460	ALMONTE ABEL ALBERTO	APK 11	2449 CEDAR ROSE ST	5400	000007200	000007800
07-20-28-6105-00-470	MILLER FELICIA DAVENPORT	APK 11	2455 CEDAR ROSE ST	5400	000006000	000006500

07-20-28-6105-00-480	CONTI MICHAEL H	APK 11	2461 CEDAR ROSE ST	5400 000006000	000006500
07-20-28-6105-00-490	ALEXANDRE LUCIE T	APK 11	2473 CEDAR ROSE ST	5400 000006000	000006500
07-20-28-6105-00-500	ATOUT HUSAM HAMDI	APK 11	2479 CEDAR ROSE ST	5400 000007200	000007800
07-20-28-6105-00-510	CONFIDENTIAL	APK 11	2485 CEDAR ROSE ST	5400 000006000	000006500
07-20-28-6105-00-520	QUINONES LUMSDEN KERRI	APK 11	2491 CEDAR ROSE ST	5400 000006000	000006500
07-20-28-6105-00-530	ZAPATA LUIS G JR	APK 11	2497 CEDAR ROSE ST	5400 000006000	000006500
07-20-28-6105-00-540	ADRIAN STEPHNANUS OBERHOLZER TRUST	APK 11	2503 CEDAR ROSE ST	5400 000006000	000006500
07-20-28-6105-00-550	PARKER TOMMIE III	APK 11	2509 CEDAR ROSE ST	5400 000007200	000007800
07-20-28-6105-00-560	TOLL SOUTHEAST LP COMPANY INC	APK 11	2515 CEDAR ROSE ST	5400 000007200	000007800
07-20-28-6105-00-570	TOLL SOUTHEAST LP COMPANY INC	APK 11	2521 CEDAR ROSE ST	5400 000003600	000003900
07-20-28-6105-00-580	SICKLER FAMILY TRUST	APK 11	2563 PARK RIDGE ST	5400 000006000	000006500
07-20-28-6105-00-590	ANDREA ALAN T	APK 11	2569 PARK RIDGE ST	5400 000006000	000006500
07-20-28-6105-00-600	DIAZ DESIREE	APK 11	2568 PARK RIDGE ST	5400 000006000	000006500
07-20-28-6105-00-610	MENGWASSER BRENDA M	APK 11	2562 PARK RIDGE ST	5400 000006000	000006500
07-20-28-6105-00-620	FISCHER SCOTT DAVID	APK 11	2556 PARK RIDGE ST	5400 000007200	000007800
07-20-28-6106-00-630	STROUB JAMES E	APK 11	2575 PARK RIDGE ST	5400 000006000	000006500
07-20-28-6106-00-640	WILSON PAUL EDWARD	APK 11	2581 PARK RIDGE ST	5400 000006000	000006500
07-20-28-6106-00-650	GAUTAM KAPUR LIVING TRUST	APK 11	2587 PARK RIDGE ST	5400 000007200	000007800
07-20-28-6106-00-660	LU ZHENMIN	APK 11	2593 PARK RIDGE ST	5400 000006000	000006500
07-20-28-6106-00-670	DOUGLASS LETHETA A LIFE ESTATE	APK 11	2599 PARK RIDGE ST	5400 000007200	000007800
07-20-28-6106-00-680	MILLAR ANDREW	APK 11	2605 PARK RIDGE ST	5400 000006000	000006500
07-20-28-6106-00-690	COOPER ANTHONY STEVE LIFE ESTATE	APK 11	2611 PARK RIDGE ST	5400 000006000	000006500
07-20-28-6106-00-700	CLINE ALAN J	APK 11	2617 PARK RIDGE ST	5400 000007200	000007800
07-20-28-6106-00-710	UNDERWOOD ROY E	APK 11	2629 PARK RIDGE ST	5400 000007200	000007800
07-20-28-6106-00-720	LIN JING	APK 11	2635 PARK RIDGE ST	5400 000006000	000006500
07-20-28-6106-00-730	BURNISH PATRICK BRYAN	APK 11	2641 PARK RIDGE ST	5400 000007200	000007800
07-20-28-6106-00-740	WONG PEDRO	APK 11	2647 PARK RIDGE ST	5400 000007200	000007800
07-20-28-6106-00-750	MARRAH THOMAS	APK 11	2653 PARK RIDGE ST	5400 000006000	000006500
07-20-28-6106-00-760	JEREMIE EBENS	APK 11	2659 PARK RIDGE ST	5400 000007200	000007800
07-20-28-6106-00-770	CONFIDENTIAL	APK 11	2665 PARK RIDGE ST	5400 000006000	000006500
07-20-28-6106-00-780	JORDAN MEGHAN	APK 11	2671 PARK RIDGE ST	5400 000006000	000006500
07-20-28-6106-00-790	CATANZA ANTHONY	APK 11	2677 PARK RIDGE ST	5400 000007200	000007800
07-20-28-6106-00-800	SEO ISABELL	APK 11	2683 PARK RIDGE ST	5400 000006000	000006500
07-20-28-6106-00-810	MORRIS PAUL RUSSELL	APK 11	2689 PARK RIDGE ST	5400 000006000	000006500
07-20-28-6106-00-820	AMORIM JULIA TAVARES	APK 11	2695 PARK RIDGE ST	5400 000006000	000006500
07-20-28-6106-00-830	STEPHANIDES THRASYVOULOS STAVROS	APK 11	2701 PARK RIDGE ST	5400 000006000	000006500
07-20-28-6106-00-840	TOLL SOUTHEAST LP COMPANY INC	APK 11	2707 PARK RIDGE ST	5400 000007200	000007800
07-20-28-6106-00-850	VELAZQUEZ FAMILY REVOCABLE LIVING TRUST	APK 11	2713 PARK RIDGE ST	5400 000007200	000007800
07-20-28-6106-00-860	TOLL SOUTHEAST LP COMPANY INC	APK 11	2719 PARK RIDGE ST	5400 000007200	000007800
07-20-28-6106-00-870	PLENYS LUKE	APK 11	2725 PARK RIDGE ST	5400 000006000	000006500
07-20-28-6106-00-880	BRASSFIELD FLOYD J	APK 11	2731 PARK RIDGE ST	5400 000006000	000006500
07-20-28-6106-00-890	TOLL SOUTHEAST LP COMPANY INC	APK 11	2737 PARK RIDGE ST	5400 000006000	000007800
07-20-28-6106-00-900	MATOS ROLAND D	APK 11	2743 PARK RIDGE ST	5400 000006000	000006500
07-20-28-6106-00-910	CHEN STEVEN	APK 11	2749 PARK RIDGE ST	5400 000006000	000006500
07-20-28-6106-00-920	THEOPHILUS BRIAN	APK 11	2761 PARK RIDGE ST	5400 000007200	000007800
07-20-28-6106-00-930	TOLL SOUTHEAST LP COMPANY INC	APK 11	2767 PARK RIDGE ST	5400 000006000	000006500
07-20-28-6106-00-940	VIEIRA ROGER J	APK 11	2773 PARK RIDGE ST	5400 000007200	000007800
07-20-28-6106-00-950	DUROY PHILLIP LEE	APK 11	2779 PARK RIDGE ST	5400 000006000	000006500
07-20-28-6106-00-960	WILLIAMS TABATHA T	APK 11	2785 PARK RIDGE ST	5400 000006000	000006500
07-20-28-6106-00-970	TOLL SOUTHEAST LP COMPANY INC	APK 11	2791 PARK RIDGE ST	5400 000007200	000006500
07-20-28-6106-00-980	STALEY CAREY PHELPS	APK 11	2790 PARK RIDGE ST	5400 000007200	000007800
07-20-28-6106-00-990	LIVINGSTON MELISSA	APK 11	2784 PARK RIDGE ST	5400 000003600	000006500
07-20-28-6106-01-000	ZAIN CEEZAR MOUAFK ABOU	APK 11	2772 PARK RIDGE ST	5400 000006000	000006500
07-20-28-6106-01-010	CHO HO CHUL	APK 11	2762 PARK RIDGE ST	5400 000006000	000006500
07-20-28-6106-01-020	FLORES ANDRES	APK 11	2750 PARK RIDGE ST	5400 000006000	000006500
07-20-28-6106-01-030	GROSS KYLE	APK 11	2736 PARK RIDGE ST	5400 000006000	000006500
07-20-28-6106-01-040	KATZ TRACY	APK 11	2688 PARK RIDGE ST	5400 000007200	000006500
07-20-28-6106-01-050	SHANDOR JASON C	APK 11	2682 PARK RIDGE ST	5400 000006000	000006500
07-20-28-6106-01-060	SMELSER KYLE	APK 11	2676 PARK RIDGE ST	5400 000006000	000006500
07-20-28-6106-01-070	CHMIEL VINCENT P	APK 11	2658 PARK RIDGE ST	5400 000006000	000006500
07-20-28-6106-01-080	BEAM MATTHEW PAUL	APK 11	2646 PARK RIDGE ST	5400 000006000	000006500
07-20-28-6106-01-090	RIDEMAN MICHAEL HOWARD	APK 11	2640 PARK RIDGE ST	5400 000006000	000006500
07-20-28-6106-01-100	SYED-TSOIAHO SHEREEN DANYAL	APK 11	2634 PARK RIDGE ST	5400 000006000	000006500

07-20-28-6106-01-110 ISSMAN RAFAEL
 07-20-28-6106-01-120 BOYLE LYNDA JAYNE
 07-20-28-6106-01-130 GILCREAST MICHAEL
 07-20-28-6106-01-140 GORDON-HOPWOOD JACQUELINE ANDREA
 07-20-28-6106-01-150 FAZZALARO GINA
 07-20-28-6106-01-160 CAPRI REDA
 07-20-28-6106-01-170 FUENTES BRYAN
 07-20-28-6106-01-180 JOSHI YOGENDRA MAN
 07-20-28-6106-01-190 LEE JANET
 07-20-28-6106-01-200 MERCER ANDREW
 07-20-28-6106-01-210 LUNDY JOHN DOUGLAS
 07-20-28-6106-01-220 DOUGLASS MARLENY
 07-20-28-6106-01-230 RENE BRUNETTE
 07-20-28-6106-01-240 DAVIS MARLON
 07-20-28-6107-01-250 TOLL SOUTHEAST LP COMPANY INC
 07-20-28-6107-01-260 DRP FL 5 LLC
 07-20-28-6107-01-270 DRP FL 5 LLC
 07-20-28-6107-01-280 TOLL SOUTHEAST LP COMPANY INC
 07-20-28-6107-01-290 TOLL SOUTHEAST LP COMPANY INC
 07-20-28-6107-01-300 TOLL SOUTHEAST LP COMPANY INC
 07-20-28-6107-01-310 TOLL SOUTHEAST LP COMPANY INC
 07-20-28-6107-01-320 TOLL SOUTHEAST LP COMPANY INC
 07-20-28-6107-01-330 TOLL SOUTHEAST LP COMPANY INC
 07-20-28-6107-01-340 TOLL SOUTHEAST LP COMPANY INC
 07-20-28-6107-01-350 TOLL SOUTHEAST LP COMPANY INC
 07-20-28-6107-01-360 TOLL SOUTHEAST LP COMPANY INC
 07-20-28-6107-01-370 TOLL SOUTHEAST LP COMPANY INC
 07-20-28-6107-01-380 TOLL SOUTHEAST LP COMPANY INC
 07-20-28-6107-01-390 TOLL SOUTHEAST LP COMPANY INC
 07-20-28-6107-01-400 TOLL SOUTHEAST LP COMPANY INC
 07-20-28-6107-01-410 TOLL SOUTHEAST LP COMPANY INC
 07-20-28-6107-01-420 TOLL SOUTHEAST LP COMPANY INC
 07-20-28-6107-01-430 TOLL SOUTHEAST LP COMPANY INC
 07-20-28-6107-01-440 TOLL SOUTHEAST LP COMPANY INC
 07-20-28-6107-01-450 TOLL SOUTHEAST LP COMPANY INC
 07-20-28-6107-01-460 TOLL SOUTHEAST LP COMPANY INC
 07-20-28-6107-01-470 TOLL SOUTHEAST LP COMPANY INC
 07-20-28-6107-01-480 TOLL SOUTHEAST LP COMPANY INC
 07-20-28-6107-01-490 TOLL SOUTHEAST LP COMPANY INC
 07-20-28-6107-01-500 TOLL SOUTHEAST LP COMPANY INC
 07-20-28-6107-01-510 TOLL SOUTHEAST LP COMPANY INC
 07-20-28-6107-01-520 DRP FL 5 LLC
 07-20-28-6107-01-530 DRP FL 5 LLC
 07-20-28-6107-01-540 DRP FL 5 LLC
 07-20-28-6107-01-550 DRP FL 5 LLC
 07-20-28-6107-01-560 DRP FL 5 LLC
 07-20-28-6107-01-570 DRP FL 5 LLC
 07-20-28-6107-01-580 DRP FL 5 LLC
 07-20-28-6107-01-590 DRP FL 5 LLC
 07-20-28-6107-01-600 DRP FL 5 LLC
 07-20-28-6107-01-610 DRP FL 5 LLC
 07-20-28-6107-01-620 DRP FL 5 LLC
 07-20-28-6107-01-630 DRP FL 5 LLC
 07-20-28-6107-01-640 DRP FL 5 LLC
 07-20-28-6107-01-650 DRP FL 5 LLC
 07-20-28-6107-01-660 DRP FL 5 LLC
 07-20-28-6107-01-670 DRP FL 5 LLC
 07-20-28-6107-01-680 DRP FL 5 LLC
 07-20-28-6107-01-690 DRP FL 5 LLC
 07-20-28-6107-01-700 DRP FL 5 LLC
 07-20-28-6107-01-710 DRP FL 5 LLC
 07-20-28-6107-01-720 DRP FL 5 LLC
 07-20-28-6107-01-730 DRP FL 5 LLC

APK 11	2628 PARK RIDGE ST	5400 000007200	000007800
APK 11	2616 PARK RIDGE ST	5400 000007200	000007800
APK 11	2610 PARK RIDGE ST	5400 000006000	000006500
APK 11	2604 PARK RIDGE ST	5400 000006000	000006500
APK 11	2797 PARK RIDGE ST	5400 000006000	000006500
APK 11	2803 PARK RIDGE ST	5400 000007200	000007800
APK 11	2809 PARK RIDGE ST	5400 000006000	000006500
APK 11	2600 PARK RIDGE ST	5400 000007200	000007800
APK 11	2594 PARK RIDGE ST	5400 000007200	000007800
APK 11	2588 PARK RIDGE ST	5400 000007200	000007800
APK 11	2584 PARK RIDGE ST	5400 000006000	000006500
APK 11	2580 PARK RIDGE ST	5400 000006000	000006500
APK 11	2576 PARK RIDGE ST	5400 000006000	000006500
APK 11	2572 PARK RIDGE ST	5400 000006000	000006500
APK 11	2418 CEDAR ROSE ST	5400 000000000	000006500
APK 11	2420 CEDAR ROSE ST	5400 000000000	000003900
APK 11	2424 CEDAR ROSE ST	5400 000000000	000003900
APK 11	2428 CEDAR ROSE ST	5400 000000000	00057.200
APK 11	2432 CEDAR ROSE ST	5400 000000000	00057.200
APK 11	2436 CEDAR ROSE ST	5400 000000000	00057.200
APK 11	2440 CEDAR ROSE ST	5400 000000000	000003900
APK 11	2444 CEDAR ROSE ST	5400 000000000	00057.200
APK 11	2448 CEDAR ROSE ST	5400 000000000	000006500
APK 11	2452 CEDAR ROSE ST	5400 000000000	000003900
APK 11	2456 CEDAR ROSE ST	5400 000000000	00057.200
APK 11	2460 CEDAR ROSE ST	5400 000000000	00057.200
APK 11	2464 CEDAR ROSE ST	5400 000000000	00057.200
APK 11	2472 CEDAR ROSE ST	5400 000000000	000006500
APK 11	2476 CEDAR ROSE ST	5400 000000000	000003900
APK 11	2480 CEDAR ROSE ST	5400 000000000	000003900
APK 11	2484 CEDAR ROSE ST	5400 000000000	000003900
APK 11	2488 CEDAR ROSE ST	5400 000000000	000003900
APK 11	2492 CEDAR ROSE ST	5400 000000000	000003900
APK 11	2496 CEDAR ROSE ST	5400 000000000	000003900
APK 11	2500 CEDAR ROSE ST	5400 000000000	000003900
APK 11	2504 CEDAR ROSE ST	5400 000000000	000003900
APK 11	2508 CEDAR ROSE ST	5400 000000000	000003900
APK 11	2512 CEDAR ROSE ST	5400 000000000	000003900
APK 11	2516 CEDAR ROSE ST	5400 000000000	000003900
APK 11	2520 CEDAR ROSE ST	5400 000000000	000003900
APK 11	2524 CEDAR ROSE ST	5400 000000000	00057.200
APK 11	2627 LONG PINE AVE	5400 000000000	000003900
APK 11	2623 LONG PINE AVE	5400 000000000	000003900
APK 11	2619 LONG PINE AVE	5400 000000000	000003900
APK 11	2615 LONG PINE AVE	5400 000000000	000003900
APK 11	2611 LONG PINE AVE	5400 000000000	000003900
APK 11	2607 LONG PINE AVE	5400 000000000	000003900
APK 11	2603 LONG PINE AVE	5400 000000000	000003900
APK 11	2599 LONG PINE AVE	5400 000000000	000003900
APK 11	2595 LONG PINE AVE	5400 000000000	000003900
APK 11	2591 LONG PINE AVE	5400 000000000	000003900
APK 11	2587 LONG PINE AVE	5400 000000000	000003900
APK 11	2583 LONG PINE AVE	5400 000000000	000003900
APK 11	2579 LONG PINE AVE	5400 000000000	000003900
APK 11	2575 LONG PINE AVE	5400 000000000	000003900
APK 11	2567 LONG PINE AVE	5400 000000000	000003900
APK 11	2563 LONG PINE AVE	5400 000000000	000003900
APK 11	2559 LONG PINE AVE	5400 000000000	000003900
APK 11	2555 LONG PINE AVE	5400 000000000	000003900
APK 11	2551 LONG PINE AVE	5400 000000000	000003900
APK 11	2547 LONG PINE AVE	5400 000000000	000003900
APK 11	2543 LONG PINE AVE	5400 000000000	000003900
APK 11	2539 LONG PINE AVE	5400 000000000	000003900

16-20-28-0000-00-006 CITY OF APOPKA
 16-20-28-0000-00-014 LEBLANC MICHAEL A
 16-20-28-0000-00-022 GO MINISTRY CORPORATION INC
 16-20-28-0000-00-032 JORDAN ROGER D
 16-20-28-0000-00-037 BRIONES MEDRANO CHAURE
 16-20-28-0650-00-010 HOSTLER NANCY S
 16-20-28-0650-00-020 LASURE CLIFFORD A
 16-20-28-0650-00-030 LUNA ALFREDO S
 16-20-28-0650-00-040 JENSEN JILLIAN
 16-20-28-0650-00-050 RYAN ROBERT P
 16-20-28-0650-00-060 POPP MARTIN
 16-20-28-0650-00-070 WALL DAVID T
 16-20-28-0650-00-080 HAUCK LORAN D
 16-20-28-0650-00-090 WILLIAMSON MICHAEL E
 16-20-28-0650-00-100 TL HICKS FAMILY REVOCABLE TRUST
 16-20-28-0650-00-110 SANTOS AUSTIN A
 16-20-28-0650-00-120 MADDUX RAYMOND A
 16-20-28-0650-00-130 FINLEY LARRY R
 16-20-28-0650-00-140 FRIGA JONATHAN L
 16-20-28-0650-00-150 FRIGA JONATHAN L
 16-20-28-0650-00-160 SPAUGH LYNN K
 16-20-28-0650-00-170 FREDRICK JOHN M III
 16-20-28-0650-00-180 MORENO SHELLEY A
 16-20-28-0650-00-190 AKBAR AHMED
 16-20-28-0650-00-200 LINDSAY KENNETH
 16-20-28-0650-00-210 LYNDIA A MILLER REVOCABLE TRUST
 16-20-28-0650-00-220 FAUSNIGHT PHILLIP J
 16-20-28-0650-00-230 FOX GREG A
 16-20-28-0650-00-240 ALTER DAVID LIFE ESTATE
 16-20-28-0650-00-260 DESHETLER RICHARD KEITH
 16-20-28-0650-00-270 STEITZ ANDREW C
 16-20-28-0650-00-280 BARRESI TERESA M
 16-20-28-0651-00-290 BURCHFIELD TOMMIE L
 16-20-28-0651-00-300 HEIKEN RUSSELL L
 16-20-28-0651-00-310 SABISTON DONALD JAY
 16-20-28-0651-00-320 MOHEBPOUR SEPEHR
 16-20-28-0651-00-330 IEONG ION TIM
 16-20-28-0651-00-340 CARCAMO ANTONIO
 16-20-28-0651-00-350 PREDDIE BURNETTE
 16-20-28-0651-00-370 LUELLEN KERRY D
 16-20-28-0651-00-380 DIXON BRIAN
 16-20-28-0651-00-390 PETTIJOHN KELLY J
 16-20-28-0651-00-400 ROPER DONOVAN A
 16-20-28-0651-00-410 STEVEN D DOWLING & CYNTHIA S DOWLING REVOCABLE TRUST
 16-20-28-0651-00-420 BRASWELL RONALD S
 16-20-28-0651-00-430 ENGLISH JAMES OLIVER
 16-20-28-0651-00-440 BODWELL RICHARD ARTHUR
 16-20-28-0651-00-450 VALDIVIA ROBERT
 16-20-28-0651-00-460 SILVERMAN BRYAN KEITH
 16-20-28-0651-00-480 DWORKIN EDWARD C
 16-20-28-0651-00-490 HILLIARD DOUGLAS
 16-20-28-0651-00-500 MOORE MARK R
 16-20-28-0651-00-510 FULBRIGHT YVONNE S
 16-20-28-0651-00-520 AUNGST MATTHEW S
 16-20-28-0651-00-530 OTTATI DAVID
 16-20-28-8242-00-004 CITY OF APOPKA
 16-20-28-8242-03-490 POLLARD ALAN G
 16-20-28-8242-03-500 KING LORI E LIFE ESTATE
 16-20-28-8242-03-510 GADBERRY CRAIG
 16-20-28-8242-03-520 MITCHELL LOUIS A JR
 16-20-28-8242-03-530 BOHUSLAW TAMMY A
 16-20-28-8242-03-540 DUPUREE LISA MICHELLE
 16-20-28-8242-03-550 SANCHEZ MAX EDUARDO

APK 11	4600 ANTON AVE	5400 000003600	000003900
APK 11	262 W SIMON AVE	5400 000006000	000006500
APK 11	4490 ROCK SPRINGS RD	5400 000018000	000019500
APK 11	554 W KELLY PARK RD	5400 000005280	00057.200
APK 11	4454 ROCK SPRINGS RD	5400 000003600	000003900
APK 11	101 KENTUCKY BLUE CIR	5400 000007200	000007800
APK 11	111 KENTUCKY BLUE CIR	5400 000007200	000007800
APK 11	122 KENTUCKY BLUE CIR	5400 000007200	000007800
APK 11	132 KENTUCKY BLUE CIR	5400 000007200	000007800
APK 11	142 KENTUCKY BLUE CIR	5400 000007200	000007800
APK 11	152 KENTUCKY BLUE CIR	5400 000007200	000007800
APK 11	162 KENTUCKY BLUE CIR	5400 000007200	000007800
APK 11	172 KENTUCKY BLUE CIR	5400 000007200	000007800
APK 11	182 KENTUCKY BLUE CIR	5400 000007200	000007800
APK 11	192 KENTUCKY BLUE CIR	5400 000007200	000007800
APK 11	181 KENTUCKY BLUE CIR	5400 000007200	000007800
APK 11	171 KENTUCKY BLUE CIR	5400 000007200	000007800
APK 11	161 KENTUCKY BLUE CIR	5400 000007200	000007800
APK 11	151 KENTUCKY BLUE CIR	5400 000007200	000007800
APK 11	421 KENTUCKY BLUE CIR	5400 000007200	000007800
APK 11	401 KENTUCKY BLUE CIR	5400 000007200	000007800
APK 11	371 KENTUCKY BLUE CIR	5400 000007200	000007800
APK 11	351 KENTUCKY BLUE CIR	5400 000007200	000007800
APK 11	442 KENTUCKY BLUE CIR	5400 000007200	000007800
APK 11	432 KENTUCKY BLUE CIR	5400 000007200	000007800
APK 11	422 KENTUCKY BLUE CIR	5400 000007200	000007800
APK 11	412 KENTUCKY BLUE CIR	5400 000007200	000007800
APK 11	402 KENTUCKY BLUE CIR	5400 000007200	000007800
APK 11	392 KENTUCKY BLUE CIR	5400 000007200	000007800
APK 11	372 KENTUCKY BLUE CIR	5400 000007200	000007800
APK 11	362 KENTUCKY BLUE CIR	5400 000007200	000007800
APK 11	352 KENTUCKY BLUE CIR	5400 000007200	000007800
APK 11	342 KENTUCKY BLUE CIR	5400 000007200	000007800
APK 11	332 KENTUCKY BLUE CIR	5400 000007200	000007800
APK 11	322 KENTUCKY BLUE CIR	5400 000007200	000007800
APK 11	312 KENTUCKY BLUE CIR	5400 000007200	000007800
APK 11	302 KENTUCKY BLUE CIR	5400 000007200	000007800
APK 11	290 KENTUCKY BLUE CIR	5400 000007200	000007800
APK 11	274 KENTUCKY BLUE CIR	5400 000007200	000007800
APK 11	266 KENTUCKY BLUE CIR	5400 000007200	000007800
APK 11	258 KENTUCKY BLUE CIR	5400 000007200	000007800
APK 11	250 KENTUCKY BLUE CIR	5400 000007200	000007800
APK 11	242 KENTUCKY BLUE CIR	5400 000007200	000007800
APK 11	234 KENTUCKY BLUE CIR	5400 000007200	000007800
APK 11	226 KENTUCKY BLUE CIR	5400 000007200	000007800
APK 11	218 KENTUCKY BLUE CIR	5400 000007200	000007800
APK 11	210 KENTUCKY BLUE CIR	5400 000007200	000007800
APK 11	202 KENTUCKY BLUE CIR	5400 000007200	000007800
APK 11	209 KENTUCKY BLUE CIR	5400 000007200	000007800
APK 11	217 KENTUCKY BLUE CIR	5400 000007200	000007800
APK 11	225 KENTUCKY BLUE CIR	5400 000007200	000007800
APK 11	321 KENTUCKY BLUE CIR	5400 000007200	000007800
APK 11	331 KENTUCKY BLUE CIR	5400 000007200	000007800
APK 11	339 KENTUCKY BLUE CIR	5400 000007200	000007800
APK 11	345 KENTUCKY BLUE CIR	5400 000007200	000007800
APK 11	4526 CALEDONIA AVE	5400 000003600	000003900
APK 11	3841 CALEDONIA AVE	5400 000007200	000007800
APK 11	3857 CALEDONIA AVE	5400 000006000	000006500
APK 11	3873 CALEDONIA AVE	5400 000007200	000007800
APK 11	3915 CALEDONIA AVE	5400 000007200	000007800
APK 11	3931 CALEDONIA AVE	5400 000007200	000007800
APK 11	3963 CALEDONIA AVE	5400 000007200	000007800
APK 11	4025 CALEDONIA AVE	5400 000007200	000007800

16-20-28-8242-03-560	MASON RODNEY	APK 11	4041 CALEDONIA AVE	5400 000007200	000007800
16-20-28-8242-03-570	PROGRESS RESIDENTIAL BORROWER 2 LLC	APK 11	4055 CALEDONIA AVE	5400 000007200	000007800
16-20-28-8242-03-580	MCGLATHLIN MICHAEL L	APK 11	4087 CALEDONIA AVE	5400 000006000	000006500
16-20-28-8242-03-590	TAAFE VANESSA A	APK 11	4111 CALEDONIA AVE	5400 000007200	000007800
16-20-28-8242-03-600	CAVALLARO VITO	APK 11	4145 CALEDONIA AVE	5400 000006000	000006500
16-20-28-8242-03-610	WALKER MICHELE DENISE	APK 11	4191 CALEDONIA AVE	5400 000006000	000006500
16-20-28-8242-03-620	TUSO LAWRENCE	APK 11	4231 CALEDONIA AVE	5400 000006000	000006500
16-20-28-8242-03-630	RIDDER BRIAN	APK 11	4265 CALEDONIA AVE	5400 000006000	000006500
16-20-28-8242-03-640	CONFIDENTIAL	APK 11	4295 CALEDONIA AVE	5400 000007200	000007800
16-20-28-8242-03-650	HODGE THOMAS L	APK 11	4323 CALEDONIA AVE	5400 000007200	000007800
16-20-28-8242-03-660	BOSCHEN JASON MICHAEL LIFE ESTATE	APK 11	4351 CALEDONIA AVE	5400 000007200	000007800
16-20-28-8242-03-670	ARROJO EDGARDO M LIFE ESTATE	APK 11	4365 CALEDONIA AVE	5400 000007200	000007800
16-20-28-8242-03-680	BAKER ANITA E LIFE ESTATE	APK 11	4379 CALEDONIA AVE	5400 000007200	000007800
16-20-28-8242-03-690	DEW WENDI	APK 11	598 SAND WEDGE LOOP	5400 000007200	000007800
16-20-28-8242-03-700	GERSTEMEIER GARY WAYNE	APK 11	596 SAND WEDGE LOOP	5400 000007200	000007800
16-20-28-8242-03-710	MONTGOMERY JAMES R	APK 11	594 SAND WEDGE LOOP	5400 000007200	000007800
16-20-28-8242-03-720	BROWN ALFONSO	APK 11	592 SAND WEDGE LOOP	5400 000007200	000007800
16-20-28-8242-03-730	PAYNE FAMILY TRUST	APK 11	590 SAND WEDGE LOOP	5400 000007200	000007800
16-20-28-8242-03-740	DEVITA PHILIP J	APK 11	588 SAND WEDGE LOOP	5400 000006000	000006500
16-20-28-8242-03-750	BIBI Z SEERAM REVOCABLE TRUST	APK 11	586 SAND WEDGE LOOP	5400 000007200	000007800
16-20-28-8242-03-760	FREEMAN YOLANDA T	APK 11	584 SAND WEDGE LOOP	5400 000007200	000007800
16-20-28-8242-03-770	PETERS FREDERICK A	APK 11	582 SAND WEDGE LOOP	5400 000007200	000007800
16-20-28-8242-03-780	WARING JAMES E	APK 11	580 SAND WEDGE LOOP	5400 000007200	000007800
16-20-28-8242-03-790	WILSON NATHAN A	APK 11	578 SAND WEDGE LOOP	5400 000007200	000007800
16-20-28-8242-03-800	DE ROOSE PAUL J	APK 11	576 SAND WEDGE LOOP	5400 000007200	000007800
16-20-28-8242-03-830	TY AND LIANA STRODE JOINT TRUST	APK 11	560 SAND WEDGE LOOP	5400 000007200	000007800
16-20-28-8242-03-860	MOYER BRADLEY SCOTT	APK 11	530 SAND WEDGE LOOP	5400 000007200	000007800
16-20-28-8242-03-870	DE CLUE LYNETTE MARIE	APK 11	528 SAND WEDGE LOOP	5400 000006000	000006500
16-20-28-8242-03-880	MALDONADO ANGEL M JR	APK 11	526 SAND WEDGE LOOP	5400 000007200	000007800
16-20-28-8242-03-890	MASON JEAN R	APK 11	524 SAND WEDGE LOOP	5400 000007200	000007800
16-20-28-8242-03-900	RATLEDGE MORGAN 1/3 INT	APK 11	522 SAND WEDGE LOOP	5400 000006000	000006500
16-20-28-8242-03-910	AMARAL PEREIRA VICTOR JORGE	APK 11	520 SAND WEDGE LOOP	5400 000007200	000007800
16-20-28-8242-03-920	2017-1 IH BORROWER L P	APK 11	518 SAND WEDGE LOOP	5400 000007200	000007800
16-20-28-8242-03-930	WEST CHERYL W	APK 11	516 SAND WEDGE LOOP	5400 000007200	000007800
16-20-28-8242-03-940	ANDERSON JEFFREY A	APK 11	514 SAND WEDGE LOOP	5400 000007200	000007800
16-20-28-8242-03-950	HERBERT-KING SILVIA E	APK 11	512 SAND WEDGE LOOP	5400 000006000	000006500
16-20-28-8242-03-960	NICKEL KEVIN	APK 11	510 SAND WEDGE LOOP	5400 000007200	000007800
16-20-28-8242-03-970	JEWELL RALPH EDWARD LIFE ESTATE	APK 11	508 SAND WEDGE LOOP	5400 000007200	000007800
16-20-28-8242-03-980	KARNATI KALYAN K	APK 11	507 SAND WEDGE LOOP	5400 000007200	000007800
16-20-28-8242-03-990	JANICE ANDERSON REVOCABLE TRUST	APK 11	509 SAND WEDGE LOOP	5400 000007200	000007800
16-20-28-8242-04-000	VERLY CHRISTINA RENEE	APK 11	511 SAND WEDGE LOOP	5400 000007200	000007800
16-20-28-8242-04-010	ROCK TERRY L	APK 11	513 SAND WEDGE LOOP	5400 000006000	000006500
16-20-28-8242-04-020	ROMIOUS MICHAEL	APK 11	515 SAND WEDGE LOOP	5400 000007200	000007800
16-20-28-8242-04-030	GUTHRIE CHARLES G	APK 11	517 SAND WEDGE LOOP	5400 000007200	000007800
16-20-28-8242-04-040	RICHARDSON WILLIAM C	APK 11	521 SAND WEDGE LOOP	5400 000007200	000007800
16-20-28-8242-04-050	ARROWSMITH JODI L	APK 11	523 SAND WEDGE LOOP	5400 000007200	000007800
16-20-28-8242-04-060	MARSHALL DAVID R	APK 11	525 SAND WEDGE LOOP	5400 000007200	000007800
16-20-28-8242-04-070	KEEN WAYNE M	APK 11	527 SAND WEDGE LOOP	5400 000007200	000007800
16-20-28-8242-04-080	LABARGE CHARLES SLOAN	APK 11	529 SAND WEDGE LOOP	5400 000007200	000007800
16-20-28-8242-04-090	ESTES DONALD	APK 11	575 SAND WEDGE LOOP	5400 000007200	000007800
16-20-28-8242-04-100	RICKARD PAMELA	APK 11	579 SAND WEDGE LOOP	5400 000007200	000007800
16-20-28-8242-04-110	CONFIDENTIAL	APK 11	581 SAND WEDGE LOOP	5400 000006000	000006500
16-20-28-8242-04-120	BROWN VERNON	APK 11	583 SAND WEDGE LOOP	5400 000007200	000007800
16-20-28-8242-04-130	BURNS-CURRAN REVOCABLE TRUST	APK 11	585 SAND WEDGE LOOP	5400 000006000	000006500
16-20-28-8242-04-140	POWELL STEPHEN THOMAS	APK 11	587 SAND WEDGE LOOP	5400 000007200	000007800
16-20-28-8242-04-150	DAVENPORT DANIELLA BAYO	APK 11	589 SAND WEDGE LOOP	5400 000007200	000007800
16-20-28-8242-04-160	LORRAINE DEANN WILSON REVOCABLE TRUST	APK 11	591 SAND WEDGE LOOP	5400 000006000	000006500
16-20-28-8242-04-170	NIELSON RONALD W	APK 11	593 SAND WEDGE LOOP	5400 000007200	000007800
16-20-28-8242-04-180	LUDWIG ERIC W	APK 11	595 SAND WEDGE LOOP	5400 000007200	000007800
16-20-28-8242-04-190	BASSO BEVERLY LYNN	APK 11	597 SAND WEDGE LOOP	5400 000007200	000007800
16-20-28-8242-04-200	STONE GREGORY E	APK 11	4392 CALEDONIA AVE	5400 000007200	000007800
16-20-28-8242-04-210	STEWART RODNEY D	APK 11	4378 CALEDONIA AVE	5400 000007200	000007800
16-20-28-8242-04-220	HARTING GREGORY B	APK 11	4364 CALEDONIA AVE	5400 000007200	000007800

16-20-28-8242-04-230	HUDSON EMILY M LIFE ESTATE	APK 11	4350 CALEDONIA AVE	5400 000007200	000007800
16-20-28-8242-04-240	OBERMAN JOSEPH H LIFE ESTATE	APK 11	4336 CALEDONIA AVE	5400 000006000	000006500
16-20-28-8242-04-250	EUSTON CHRISTOPHER C	APK 11	4322 CALEDONIA AVE	5400 000007200	000007800
16-20-28-8242-04-260	BYNUM DONALD	APK 11	4308 CALEDONIA AVE	5400 000007200	000007800
16-20-28-8242-04-270	LEBEL FAMILY TRUST	APK 11	4282 CALEDONIA AVE	5400 000007200	000007800
16-20-28-8242-04-280	GERGELY ROBERT J	APK 11	4256 CALEDONIA AVE	5400 000007200	000007800
16-20-28-8242-04-290	ISNETTO CHRISTOPHER	APK 11	4240 CALEDONIA AVE	5400 000006000	000006500
16-20-28-8242-04-300	HOOKER EDWARD L	APK 11	4204 CALEDONIA AVE	5400 000007200	000007800
16-20-28-8242-04-310	AMH 2015-1 BORROWER LP	APK 11	4178 CALEDONIA AVE	5400 000007200	000007800
16-20-28-8242-04-320	SMITH ANTHONY G	APK 11	4152 CALEDONIA AVE	5400 000007200	000007800
16-20-28-8242-04-330	WAESCO JOSEPH M	APK 11	4126 CALEDONIA AVE	5400 000007200	000007800
16-20-28-8242-04-340	PASCUAL JORGE	APK 11	4100 CALEDONIA AVE	5400 000007200	000007800
16-20-28-8242-04-350	FUSCO ROBERT E	APK 11	609 BROOKFIELD PL	5400 000006000	000006500
16-20-28-8242-04-360	CLEVINGER MARK E	APK 11	617 BROOKFIELD PL	5400 000007200	000007800
16-20-28-8242-04-370	RANKIN DEBORAH M	APK 11	616 BROOKFIELD PL	5400 000007200	000007800
16-20-28-8242-04-380	WARNER CHRISTOPHER D	APK 11	608 BROOKFIELD PL	5400 000007200	000007800
16-20-28-8242-04-390	BELCHER DENNIS L	APK 11	4062 CALEDONIA AVE	5400 000006000	000006500
16-20-28-8242-04-400	GOBEIL JOSEPH R	APK 11	4054 CALEDONIA AVE	5400 000007200	000007800
16-20-28-8242-04-410	HEATH CEDRIC	APK 11	603 WOOD HOLLOW CT	5400 000007200	000007800
16-20-28-8242-04-420	RITCHEL DANIEL SARKIS LIFE ESTATE	APK 11	611 WOOD HOLLOW CT	5400 000007200	000007800
16-20-28-8242-04-430	ANDRY SCOTT M	APK 11	619 WOOD HOLLOW CT	5400 000007200	000007800
16-20-28-8242-04-440	WILLETT RONALD DALE	APK 11	626 WOOD HOLLOW CT	5400 000007200	000007800
16-20-28-8242-04-450	BRANTLEY PAUL	APK 11	618 WOOD HOLLOW CT	5400 000007200	000007800
16-20-28-8242-04-460	HPA II BORROWER 2020-1 LLC	APK 11	610 WOOD HOLLOW CT	5400 000007200	000007800
16-20-28-8242-04-470	FISHER STEVEN C	APK 11	602 WOOD HOLLOW CT	5400 000007200	000007800
16-20-28-8242-04-480	BOWEN KYLE D	APK 11	3930 CALEDONIA AVE	5400 000007200	000007800
16-20-28-8242-04-490	LENGEMANN KATHY	APK 11	3922 CALEDONIA AVE	5400 000007200	000007800
16-20-28-8242-04-500	CHILDRESS KATHERINE M	APK 11	3914 CALEDONIA AVE	5400 000007200	000007800
16-20-28-8242-04-510	LI JIANBIN	APK 11	3872 CALEDONIA AVE	5400 000007200	000007800
16-20-28-8242-04-520	RIEGER ROSLYN	APK 11	3864 CALEDONIA AVE	5400 000007200	000007800
16-20-28-8242-04-530	VYHMEISTER HEARLY GERD MAYR	APK 11	3856 CALEDONIA AVE	5400 000007200	000007800
16-20-28-8242-04-540	SIMPSON GARY	APK 11	3848 CALEDONIA AVE	5400 000007200	000007800
16-20-28-8242-04-550	MOSLEY KEITH A	APK 11	3840 CALEDONIA AVE	5400 000007200	000007800
16-20-28-8243-03-810	LIPPERT BRYAN DOUGLAS	APK 11	574 SAND WEDGE LOOP	5400 000007200	000007800
16-20-28-8243-03-820	OPGENORTH JAYSON SCOTT	APK 11	570 SAND WEDGE LOOP	5400 000007200	000007800
16-20-28-8243-03-840	GORE DALE F	APK 11	550 SAND WEDGE LOOP	5400 000007200	000007800
16-20-28-8243-03-850	WRAINS CHRISTOPHER THOMAS	APK 11	540 SAND WEDGE LOOP	5400 000007200	000007800
17-20-28-0000-00-007	CESTERO RAFAEL ENRIQUE ALICEA	APK 11	1450 W KELLY PARK RD	5400 000003600	000003900
17-20-28-0000-00-011	PRABUNAUTH PRABUNAUTH	APK 11	1360 W KELLY PARK RD	5400 000123600	000152100
17-20-28-0000-00-012	SANTOS LOPEZ MA	APK 11	1836 W KELLY PARK RD	5400 000007200	000007800
17-20-28-0000-00-015	CESTERO RAFAEL ENRIQUE ALICEA	APK 11	1520 W KELLY PARK RD	5400 000003600	000003900
17-20-28-0000-00-018	SMITHERS DONALD S	APK 11	1564 W KELLY PARK RD	5400 000007200	000007800
17-20-28-0000-00-020	OVERVAIL LLC	APK 11	1586 W KELLY PARK RD	5400 000051600	000055900
17-20-28-7404-00-001	ROCK SPRINGS RIDGE GOLF CLUB INC	APK 11	MT BERWICK DR	5400 000025200	000027300
17-20-28-7404-00-002	ROCK SPRINGS RIDGE GOLF CLUB INC	APK 11	ROCK RIDGE BLVD	5400 000037200	000040300
17-20-28-7404-00-003	ROCK SPRINGS RIDGE GOLF CLUB INC	APK 11	ROCK RIDGE BLVD	5400 000018000	000019500
17-20-28-7404-00-004	ROCK SPRINGS RIDGE GOLF CLUB INC	APK 11	KILMARNOCK DR	5400 000022800	000024700
17-20-28-7404-00-005	ROCK SPRINGS RIDGE GOLF CLUB INC	APK 11	625 ROCK RIDGE BLVD	5400 000169200	000180700
17-20-28-7404-00-006	ROCK SPRINGS RIDGE GOLF CLUB INC	APK 11	GULF LAND DR	5400 000025200	000027300
17-20-28-7404-00-007	ROCK SPRINGS RIDGE GOLF CLUB INC	APK 11	GULF LAND DR	5400 000030000	000032500
17-20-28-7424-05-910	KIEFFER CLINTON	APK 11	3811 ROCK HILL LOOP	5400 000007200	000007800
17-20-28-7424-05-920	FILES MICHAEL R	APK 11	3819 ROCK HILL LOOP	5400 000006000	000006500
17-20-28-7424-05-930	BACCHUS JAMEEL A	APK 11	3827 ROCK HILL LOOP	5400 000007200	000007800
17-20-28-7424-05-940	JRCC INVESTMENTS LLC	APK 11	3835 ROCK HILL LOOP	5400 000006000	000006500
17-20-28-7424-05-950	KAPOSTINS JACOB	APK 11	3843 ROCK HILL LOOP	5400 000007200	000007800
17-20-28-7424-05-960	NURSE PAULETTE E LIFE ESTATE	APK 11	3851 ROCK HILL LOOP	5400 000007200	000007800
17-20-28-7424-05-970	BRADDOCK SYLVIA ANN LIFE ESTATE	APK 11	3903 ROCK HILL LOOP	5400 000007200	000007800
17-20-28-7424-05-980	REID PATRICIA A	APK 11	3911 ROCK HILL LOOP	5400 000007200	000007800
17-20-28-7424-05-990	LEACH JAMES FRANCIS	APK 11	3919 ROCK HILL LOOP	5400 000007200	000007800
17-20-28-7424-06-000	HANSEN MARK	APK 11	3927 ROCK HILL LOOP	5400 000007200	000007800
17-20-28-7424-06-010	PERRONE DEAN	APK 11	3935 ROCK HILL LOOP	5400 000007200	000007800
17-20-28-7424-06-020	ROBINSON DOROTHEA	APK 11	3943 ROCK HILL LOOP	5400 000007200	000007800
17-20-28-7424-06-030	ADAMS NICHOLAS	APK 11	3951 ROCK HILL LOOP	5400 000007200	000007800

17-20-28-7424-06-040	JULIEN JAISON G	APK 11	3959 ROCK HILL LOOP	5400 000007200	000007800
17-20-28-7424-06-050	MANCUSO RICHARD A	APK 11	4005 ROCK HILL LOOP	5400 000007200	000007800
17-20-28-7424-06-060	PREDDIE BURNETT B	APK 11	4013 ROCK HILL LOOP	5400 000007200	000007800
17-20-28-7424-06-070	BOUTIN ROSE A	APK 11	4021 ROCK HILL LOOP	5400 000007200	000007800
17-20-28-7424-06-080	BROWN WILLIAM E	APK 11	4029 ROCK HILL LOOP	5400 000007200	000007800
17-20-28-7424-06-090	CHANG JAE J	APK 11	4037 ROCK HILL LOOP	5400 000007200	000007800
17-20-28-7424-06-100	MAIN RALPH R	APK 11	4045 ROCK HILL LOOP	5400 000007200	000007800
17-20-28-7424-06-110	ONDREY TIMOTHY RYAN	APK 11	4053 ROCK HILL LOOP	5400 000007200	000007800
17-20-28-7424-06-120	VALDIVIA MABEL	APK 11	4101 ROCK HILL LOOP	5400 000007200	000007800
17-20-28-7424-06-130	NUNEZ JAIME RAFAEL	APK 11	4109 ROCK HILL LOOP	5400 000007200	000007800
17-20-28-7424-06-140	CONLEY ANTHONY	APK 11	4117 ROCK HILL LOOP	5400 000007200	000007800
17-20-28-7424-06-150	QUINONES JEAN-PAUL	APK 11	4125 ROCK HILL LOOP	5400 000006000	000006500
17-20-28-7424-06-160	MCALDER DESMOND JOSEPH	APK 11	4133 ROCK HILL LOOP	5400 000007200	000007800
17-20-28-7424-06-170	BURKS VIRGIL C	APK 11	4141 ROCK HILL LOOP	5400 000007200	000007800
17-20-28-7424-06-180	VAN ANDA JONATHAN D	APK 11	4149 ROCK HILL LOOP	5400 000007200	000007800
17-20-28-7424-06-190	MONTI MARK D	APK 11	4157 ROCK HILL LOOP	5400 000007200	000007800
17-20-28-7424-06-200	BOYER FAMILY REVOCABLE TRUST	APK 11	4203 ROCK HILL LOOP	5400 000007200	000007800
17-20-28-7424-06-210	AMAZAN ENONE	APK 11	4211 ROCK HILL LOOP	5400 000007200	000007800
17-20-28-7424-06-220	FRANCISCO KEVIN	APK 11	4219 ROCK HILL LOOP	5400 000006000	000006500
17-20-28-7424-06-230	HANSEN ROBERT G	APK 11	4227 ROCK HILL LOOP	5400 000007200	000007800
17-20-28-7424-06-240	LINDROTH JARED R	APK 11	4235 ROCK HILL LOOP	5400 000007200	000007800
17-20-28-7424-06-250	LITTLE ROBERT	APK 11	4243 ROCK HILL LOOP	5400 000007200	000007800
17-20-28-7424-06-260	SABHA MONA A	APK 11	4251 ROCK HILL LOOP	5400 000007200	000007800
17-20-28-7424-06-270	RATTRAY-THOMAS PAULINE	APK 11	4259 ROCK HILL LOOP	5400 000007200	000007800
17-20-28-7424-06-280	STERNISHA STEVEN M	APK 11	4307 ROCK HILL LOOP	5400 000007200	000007800
17-20-28-7424-06-290	GROENHOFF BRANDON	APK 11	4315 ROCK HILL LOOP	5400 000007200	000007800
17-20-28-7424-06-300	PASCARELLA BRADLEY	APK 11	4323 ROCK HILL LOOP	5400 000007200	000007800
17-20-28-7424-06-310	ADAMS JEREMY	APK 11	4331 ROCK HILL LOOP	5400 000007200	000007800
17-20-28-7424-06-320	CONNOR SHARON K LIFE ESTATE	APK 11	4339 ROCK HILL LOOP	5400 000007200	000007800
17-20-28-7424-06-330	WELCH JAMES J	APK 11	4347 ROCK HILL LOOP	5400 000007200	000007800
17-20-28-7424-06-340	SMITH DAVID J	APK 11	4415 ROCK HILL LOOP	5400 000007200	000007800
17-20-28-7424-06-350	FREET SHIRLEY	APK 11	4423 ROCK HILL LOOP	5400 000006000	000006500
17-20-28-7424-06-360	GREENE KELLY JEAN	APK 11	4431 ROCK HILL LOOP	5400 000007200	000007800
17-20-28-7424-06-370	LUCAS DOREEN	APK 11	4439 ROCK HILL LOOP	5400 000007200	000007800
17-20-28-7424-06-380	TAYLOR-HUBBS POLLY A	APK 11	4447 ROCK HILL LOOP	5400 000006000	000006500
17-20-28-7424-06-390	VILLEMANN DENNIS L	APK 11	4455 ROCK HILL LOOP	5400 000007200	000007800
17-20-28-7424-06-400	FRANK FILIPPELLI REVOCABLE TRUST	APK 11	4505 ROCK HILL LOOP	5400 000006000	000006500
17-20-28-7424-06-410	EDWARDS HERMAN J	APK 11	4513 ROCK HILL LOOP	5400 000007200	000007800
17-20-28-7424-06-420	CONFIDENTIAL	APK 11	4521 ROCK HILL LOOP	5400 000007200	000007800
17-20-28-7424-06-430	BONDHUS HEATHER D	APK 11	4529 ROCK HILL LOOP	5400 000007200	000007800
17-20-28-7424-06-440	DARIENZO MICHAEL J	APK 11	4537 ROCK HILL LOOP	5400 000007200	000007800
17-20-28-7424-06-450	HENRY FAMILY TRUST	APK 11	4545 ROCK HILL LOOP	5400 000007200	000007800
17-20-28-7424-06-460	RIDDELL CHRISTY A	APK 11	4553 ROCK HILL LOOP	5400 000007200	000007800
17-20-28-7424-06-470	BANKS ANGELA	APK 11	4561 ROCK HILL LOOP	5400 000007200	000007800
17-20-28-7424-06-480	DEHOLLANDER JEFFREY E	APK 11	3818 ROCK HILL LOOP	5400 000007200	000007800
17-20-28-7424-06-490	CHARLECIN JEAN JR	APK 11	3826 ROCK HILL LOOP	5400 000007200	000007800
17-20-28-7424-06-500	CONFIDENTIAL	APK 11	3834 ROCK HILL LOOP	5400 000007200	000007800
17-20-28-7424-06-510	WALWYN ANN LAURIE	APK 11	3842 ROCK HILL LOOP	5400 000007200	000007800
17-20-28-7424-06-520	JOHNSON TYRONE PIERRE	APK 11	3850 ROCK HILL LOOP	5400 000007200	000007800
17-20-28-7424-06-530	DAY KENNETH L	APK 11	3902 ROCK HILL LOOP	5400 000006000	000006500
17-20-28-7424-06-540	BICKHAM JAMES	APK 11	3910 ROCK HILL LOOP	5400 000007200	000007800
17-20-28-7424-06-550	SMITH DONALD R	APK 11	3918 ROCK HILL LOOP	5400 000007200	000007800
17-20-28-7424-06-560	CONFIDENTIAL	APK 11	3926 ROCK HILL LOOP	5400 000007200	000007800
17-20-28-7424-06-570	PEARCE TAMAYRA	APK 11	3934 ROCK HILL LOOP	5400 000007200	000007800
17-20-28-7424-06-580	CALDWELL RICHARD K LIFE ESTATE	APK 11	3950 ROCK HILL LOOP	5400 000007200	000007800
17-20-28-7424-06-590	MOITT DUANE A	APK 11	3958 ROCK HILL LOOP	5400 000007200	000007800
17-20-28-7424-06-600	REED JOSHUA M	APK 11	3953 OLD DUNN RD	5400 000006000	000006500
17-20-28-7424-06-610	HUNTER BERNELL LIFE ESTATE	APK 11	3945 OLD DUNN RD	5400 000006000	000006500
17-20-28-7424-06-620	BOOTHE CORNELIUS	APK 11	3937 OLD DUNN RD	5400 000007200	000007800
17-20-28-7424-06-630	HALSTEAD LISA	APK 11	3929 OLD DUNN RD	5400 000006000	000006500
17-20-28-7424-06-640	LEDFOORD BRIAN	APK 11	3921 OLD DUNN RD	5400 000007200	000007800
17-20-28-7424-06-650	LAWRENCE WINSTON LIFE ESTATE	APK 11	3913 OLD DUNN RD	5400 000007200	000007800
17-20-28-7424-06-660	ELIAS TIBASIME	APK 11	3905 OLD DUNN RD	5400 000007200	000007800

17-20-28-7424-06-670	JONES PAULINE J	APK 11	3889 OLD DUNN RD	5400 000007200	000007800
17-20-28-7424-06-680	KELLY LORETTA M LIFE ESTATE	APK 11	3881 OLD DUNN RD	5400 000007200	000007800
17-20-28-7424-06-690	SCHOENI ROBERT C	APK 11	3873 OLD DUNN RD	5400 000006000	000006500
17-20-28-7424-06-700	COLLINS DANIEL	APK 11	3865 OLD DUNN RD	5400 000006000	000006500
17-20-28-7424-06-710	MILLER SABRINA	APK 11	3857 OLD DUNN RD	5400 000007200	000007800
17-20-28-7424-06-720	GERBER HOWARD M	APK 11	3850 OLD DUNN RD	5400 000006000	000006500
17-20-28-7424-06-730	HPA BORROWER 2016-1 LLC	APK 11	3858 OLD DUNN RD	5400 000007200	000007800
17-20-28-7424-06-740	DALLEY ANTHONY	APK 11	3866 OLD DUNN RD	5400 000006000	000006500
17-20-28-7424-06-750	WELLINGTON WINSOME B LIFE ESTATE	APK 11	3874 OLD DUNN RD	5400 000007200	000007800
17-20-28-7424-06-760	DELAURA DANIEL M JR	APK 11	3882 OLD DUNN RD	5400 000006000	000006500
17-20-28-7424-06-770	SHAFFER CRAIG	APK 11	3890 OLD DUNN RD	5400 000007200	000007800
17-20-28-7424-06-780	JIMENEZ JUNTHER C	APK 11	3898 OLD DUNN RD	5400 000007200	000007800
17-20-28-7424-06-790	MELIHERCSIK ANNE LINDSEY	APK 11	3906 OLD DUNN RD	5400 000006000	000006500
17-20-28-7424-06-800	ANDRE JUDITH	APK 11	3914 OLD DUNN RD	5400 000007200	000007800
17-20-28-7424-06-810	DOUGHERTY MARIAN H ESTATE	APK 11	3922 OLD DUNN RD	5400 000007200	000007800
17-20-28-7424-06-820	POWELL CHARLES	APK 11	3930 OLD DUNN RD	5400 000007200	000007800
17-20-28-7424-06-830	MCCUTCHEN CALEB MICHAEL	APK 11	3938 OLD DUNN RD	5400 000006000	000006500
17-20-28-7424-06-840	HOME PARTNERS GA 2015 LLC	APK 11	3946 OLD DUNN RD	5400 000007200	000007800
17-20-28-7424-06-850	GRIFFIS MICHAEL D	APK 11	3954 OLD DUNN RD	5400 000007200	000007800
17-20-28-7424-06-860	PROGRESS RESIDENTIAL BORROWER 2 LLC	APK 11	3962 OLD DUNN RD	5400 000006000	000006500
17-20-28-7424-06-870	MORRIS TISHANIA J	APK 11	3970 OLD DUNN RD	5400 000007200	000007800
17-20-28-7424-06-880	BRYAN MARCIA ANNETTE	APK 11	3978 OLD DUNN RD	5400 000006000	000006500
17-20-28-7424-06-890	MUNSON EARNESTINE W ESTATE	APK 11	4031 LONG BRANCH LN	5400 000007200	000007800
17-20-28-7424-06-900	ROBERT G BURBRINK AND CYNTHIA M BURBRINK REVOCABLE TRUST	APK 11	4023 LONG BRANCH LN	5400 000007200	000007800
17-20-28-7424-06-910	AOUN FADI	APK 11	4015 LONG BRANCH LN	5400 000007200	000007800
17-20-28-7424-06-920	GOARD GARNETT	APK 11	3977 LONG BRANCH LN	5400 000007200	000007800
17-20-28-7424-06-930	CUSH GEORGE S	APK 11	3969 LONG BRANCH LN	5400 000007200	000007800
17-20-28-7424-06-940	AH4R PROPERTIES LLC	APK 11	3961 LONG BRANCH LN	5400 000007200	000007800
17-20-28-7424-06-950	REUBEN MALVA	APK 11	3953 LONG BRANCH LN	5400 000007200	000007800
17-20-28-7424-06-960	WATSON RODGER L	APK 11	3945 LONG BRANCH LN	5400 000007200	000007800
17-20-28-7424-06-970	CARNEY CAROLYN L ROWE	APK 11	3937 LONG BRANCH LN	5400 000007200	000007800
17-20-28-7424-06-980	MOUTTET MATHIEU	APK 11	3929 LONG BRANCH LN	5400 000007200	000007800
17-20-28-7424-06-990	POWELL JOHN THOMAS	APK 11	3921 LONG BRANCH LN	5400 000006000	000006500
17-20-28-7424-07-000	BALDWIN STANLEY	APK 11	3913 LONG BRANCH LN	5400 000007200	000007800
17-20-28-7424-07-010	RODRIGUEZ FAMILY TRUST	APK 11	3905 LONG BRANCH LN	5400 000007200	000007800
17-20-28-7424-07-020	FOSTER LASCELLES G LIFE ESTATE	APK 11	3889 LONG BRANCH LN	5400 000006000	000006500
17-20-28-7424-07-030	HORNBECK KELLY	APK 11	3881 LONG BRANCH LN	5400 000006000	000006500
17-20-28-7424-07-040	PETERSON FLOYD E	APK 11	3873 LONG BRANCH LN	5400 000007200	000007800
17-20-28-7424-07-050	BROWN MAYVELINE LIFE ESTATE	APK 11	3865 LONG BRANCH LN	5400 000007200	000007800
17-20-28-7424-07-060	ALVAREZ JOSE A	APK 11	3857 LONG BRANCH LN	5400 000007200	000007800
17-20-28-7424-07-070	KELBERMAN MATTHEW B	APK 11	3849 LONG BRANCH LN	5400 000007200	000007800
17-20-28-7424-07-080	FIGUEROA MARTHA	APK 11	3841 LONG BRANCH LN	5400 000007200	000007800
17-20-28-7424-07-090	BURRELL FAMILY LIVING TRUST	APK 11	3840 LONG BRANCH LN	5400 000007200	000007800
17-20-28-7424-07-100	FALCONER BORIS	APK 11	3848 LONG BRANCH LN	5400 000006000	000006500
17-20-28-7424-07-110	FOOKS WANDA S	APK 11	3856 LONG BRANCH LN	5400 000007200	000007800
17-20-28-7424-07-120	NAU RONALD	APK 11	3864 LONG BRANCH LN	5400 000006000	000006500
17-20-28-7424-07-130	SHAW SARAH A	APK 11	3872 LONG BRANCH LN	5400 000006000	000006500
17-20-28-7424-07-140	LYONS CASSIDY J	APK 11	3880 LONG BRANCH LN	5400 000006000	000006500
17-20-28-7424-07-150	JENNINGS RONALD R II	APK 11	3888 LONG BRANCH LN	5400 000007200	000007800
17-20-28-7424-07-160	HMH LAND TRUST	APK 11	3896 LONG BRANCH LN	5400 000006000	000006500
17-20-28-7424-07-170	SIMMS AZARIAH LIFE ESTATE	APK 11	3904 LONG BRANCH LN	5400 000007200	000007800
17-20-28-7424-07-180	YIP JIMMY	APK 11	3912 LONG BRANCH LN	5400 000007200	000007800
17-20-28-7424-07-190	PETE AND HERON UNIVERSAL LLC	APK 11	3920 LONG BRANCH LN	5400 000006000	000006500
17-20-28-7424-07-200	AH4R PROPERTIES LLC	APK 11	3928 LONG BRANCH LN	5400 000006000	000006500
17-20-28-7424-07-210	L& R POOL DECK CONSTRUCTION INC	APK 11	3936 LONG BRANCH LN	5400 000007200	000007800
17-20-28-7424-07-220	ANTOLIN TROY	APK 11	3944 LONG BRANCH LN	5400 000007200	000007800
17-20-28-7424-07-230	IH6 PROPERTY FLORIDA LP	APK 11	3952 LONG BRANCH LN	5400 000007200	000007800
17-20-28-7424-07-240	MCKNIGHT SETAY	APK 11	3960 LONG BRANCH LN	5400 000007200	000007800
17-20-28-7424-07-250	PROSPERIE TERRI	APK 11	3968 LONG BRANCH LN	5400 000007200	000007800
17-20-28-7424-07-260	SAINT CYR LIVING TRUST	APK 11	3976 LONG BRANCH LN	5400 000007200	000007800
17-20-28-7424-07-270	HOWARD DAVID W	APK 11	3984 LONG BRANCH LN	5400 000006000	000006500
17-20-28-7424-07-280	CHAMPION JEREMY DEAN	APK 11	3992 LONG BRANCH LN	5400 000007200	000007800
17-20-28-7424-07-290	KING ANDREW J	APK 11	4008 LONG BRANCH LN	5400 000007200	000007800

17-20-28-7424-07-300	PRESTON STEVEN R	APK 11	4016 LONG BRANCH LN	5400	000006000	000006500
17-20-28-7424-07-310	SNOVAK SEAN	APK 11	4024 LONG BRANCH LN	5400	000007200	000007800
17-20-28-7424-07-320	STROUT JONATHAN DAVID	APK 11	4032 LONG BRANCH LN	5400	000007200	000007800
17-20-28-7424-07-330	REID DESMOND A SR	APK 11	4108 ROCK HILL LOOP	5400	000007200	000007800
17-20-28-7424-07-340	HARRINGTON KELLY	APK 11	4116 ROCK HILL LOOP	5400	000006000	000006500
17-20-28-7424-07-350	2017-2 IH BORROWER LP	APK 11	4124 ROCK HILL LOOP	5400	000007200	000007800
17-20-28-7424-07-360	BOYER ROY B	APK 11	4132 ROCK HILL LOOP	5400	000007200	000007800
17-20-28-7424-07-370	BENJAMIN-FLANDERS BIANCA M	APK 11	4148 ROCK HILL LOOP	5400	000007200	000007800
17-20-28-7424-07-380	SCHADOW GARY E	APK 11	4218 ROCK HILL LOOP	5400	000007200	000007800
17-20-28-7424-07-390	SESONGA EUGENE VICTOR	APK 11	4226 ROCK HILL LOOP	5400	000007200	000007800
17-20-28-7424-07-400	SEPHIEN MAGED	APK 11	4234 ROCK HILL LOOP	5400	000006000	000006500
17-20-28-7424-07-410	CICCHINO CLARA	APK 11	4242 ROCK HILL LOOP	5400	000007200	000007800
17-20-28-7424-07-420	BOYD ROBERT	APK 11	4250 ROCK HILL LOOP	5400	000007200	000007800
17-20-28-7424-07-430	FANO FELIX A JR	APK 11	4258 ROCK HILL LOOP	5400	000007200	000007800
17-20-28-7424-07-440	FRASER GEORGE	APK 11	4306 ROCK HILL LOOP	5400	000007200	000007800
17-20-28-7424-07-450	CRUZ OTNIEL	APK 11	4314 ROCK HILL LOOP	5400	000007200	000007800
17-20-28-7424-07-460	PROGRESS RESIDENTIAL BORROWER 5 LLC	APK 11	4322 ROCK HILL LOOP	5400	000006000	000006500
17-20-28-7424-07-470	MALDONADO ANIBAL J	APK 11	4330 ROCK HILL LOOP	5400	000006000	000006500
17-20-28-7424-07-480	MILLER MARK BARRINGTON	APK 11	4338 ROCK HILL LOOP	5400	000006000	000006500
17-20-28-7424-07-490	FLINT JEFFREY PAUL	APK 11	4346 ROCK HILL LOOP	5400	000006000	000006500
17-20-28-7424-07-500	WALFALL TREVOR T	APK 11	4354 ROCK HILL LOOP	5400	000006000	000006500
17-20-28-7424-07-510	VIEIRA ELISA A	APK 11	4400 ROCK HILL LOOP	5400	000007200	000007800
17-20-28-7424-07-520	ZLAJIC SHANNON M	APK 11	4408 ROCK HILL LOOP	5400	000007200	000007800
17-20-28-7424-07-530	PAGE JAMES	APK 11	4416 ROCK HILL LOOP	5400	000007200	000007800
17-20-28-7424-07-540	THR FLORIDA L P	APK 11	4424 ROCK HILL LOOP	5400	000007200	000007800
17-20-28-7424-07-550	KEYS BRYAN A	APK 11	4432 ROCK HILL LOOP	5400	000006000	000006500
17-20-28-7424-07-560	SIFRE ARNALDO J	APK 11	4514 ROCK HILL LOOP	5400	000007200	000007800
17-20-28-7424-07-570	BRISTER BOYD	APK 11	4522 ROCK HILL LOOP	5400	000007200	000007800
17-20-28-7424-07-580	RONALD D GREEN REVOCABLE LIVING TRUST	APK 11	4530 ROCK HILL LOOP	5400	000007200	000007800
17-20-28-7424-07-590	CARDENAS WILLYAM STEVEN	APK 11	4538 ROCK HILL LOOP	5400	000006000	000006500
17-20-28-7424-07-600	STAFFORD E DALE	APK 11	4546 ROCK HILL LOOP	5400	000007200	000007800
17-20-28-7424-07-610	IHS PROPERTY FLORIDA LP	APK 11	4554 ROCK HILL LOOP	5400	000006000	000006500
17-20-28-7424-07-620	POOLE ROBERT M	APK 11	4562 ROCK HILL LOOP	5400	000007200	000007800
17-20-28-7424-07-630	BECKFORD KERON	APK 11	3959 KILMARNOCK DR	5400	000006000	000006500
17-20-28-7424-07-640	CHERISCAT UDERNE	APK 11	3951 KILMARNOCK DR	5400	000007200	000007800
17-20-28-7424-07-650	ROCKE ZOE MORIAH	APK 11	3943 KILMARNOCK DR	5400	000007200	000007800
17-20-28-7425-07-660	HODGKINS WILLIAM E	APK 11	701 GULF LAND DR	5400	000007200	000007800
17-20-28-7425-07-670	HPA II BORROWER 2020-1 GA LLC	APK 11	639 GULF LAND DR	5400	000007200	000007800
17-20-28-7425-07-680	VANSYOC KURTIS	APK 11	631 GULF LAND DR	5400	000007200	000007800
17-20-28-7425-07-690	GONZALEZ JUAN M	APK 11	623 GULF LAND DR	5400	000007200	000007800
17-20-28-7425-07-700	KINGSLEY PAT M	APK 11	615 GULF LAND DR	5400	000007200	000007800
17-20-28-7425-07-710	HOWILER SEAN	APK 11	607 GULF LAND DR	5400	000006000	000006500
17-20-28-7425-07-720	MITCHELL JANET E	APK 11	4402 CALEDONIA AVE	5400	000007200	000007800
17-20-28-7425-07-730	KOONTZ WENDELL P JR	APK 11	4410 CALEDONIA AVE	5400	000007200	000007800
17-20-28-7425-07-740	HATCHER JOHN T	APK 11	4386 SEA ROCK CT	5400	000007200	000007800
17-20-28-7425-07-750	SMITH ARTHUR W JR	APK 11	4378 SEA ROCK CT	5400	000006000	000006500
17-20-28-7425-07-760	GONZALEZ DANIEL I	APK 11	4370 SEA ROCK CT	5400	000007200	000007800
17-20-28-7425-07-770	GONZALEZ MARITZA	APK 11	4362 SEA ROCK CT	5400	000007200	000007800
17-20-28-7425-07-780	PEIFER JASON KEITH	APK 11	4354 SEA ROCK CT	5400	000007200	000007800
17-20-28-7425-07-790	JOSEPH SETHA	APK 11	4346 SEA ROCK CT	5400	000007200	000007800
17-20-28-7425-07-800	JACKMAN RANDY	APK 11	4296 SEA ROCK CT	5400	000007200	000007800
17-20-28-7425-07-810	RYGH MATTHEW A	APK 11	4288 SEA ROCK CT	5400	000007200	000007800
17-20-28-7425-07-820	KWUN EDWIN O	APK 11	4280 SEA ROCK CT	5400	000007200	000007800
17-20-28-7425-07-830	STERN HARRY S	APK 11	4272 SEA ROCK CT	5400	000006000	000006500
17-20-28-7425-07-840	YEAMAN THOMAS S	APK 11	4264 SEA ROCK CT	5400	000007200	000007800
17-20-28-7425-07-850	VEAL THOMAS L	APK 11	4256 SEA ROCK CT	5400	000007200	000007800
17-20-28-7425-07-860	LEE HATTY	APK 11	4248 SEA ROCK CT	5400	000007200	000007800
17-20-28-7425-07-870	VENTER JOHANNES L	APK 11	4255 SEA ROCK CT	5400	000007200	000007800
17-20-28-7425-07-880	SALSBURY MARALYN HAZEL LIFE ESTATE	APK 11	4263 SEA ROCK CT	5400	000007200	000007800
17-20-28-7425-07-890	BERNAL JOSE M	APK 11	4271 SEA ROCK CT	5400	000007200	000007800
17-20-28-7425-07-900	WYCHE MARK N	APK 11	4279 SEA ROCK CT	5400	000006000	000006500
17-20-28-7425-07-910	ISAAC TODD ALLEN LIFE ESTATE	APK 11	4287 SEA ROCK CT	5400	000007200	000007800
17-20-28-7425-07-920	LESHKO KATHERINE	APK 11	4295 SEA ROCK CT	5400	000007200	000007800

17-20-28-7425-07-930 LUDDY STEPHEN JR
 17-20-28-7425-07-940 SINGH MELANIE
 17-20-28-7425-07-950 HARTWELL ANDRE
 17-20-28-7425-07-960 MARCHESE MICHAEL J LIFE ESTATE
 17-20-28-7425-07-970 ADAMES LISA M
 17-20-28-7425-07-980 CLINTON EDWARD SCOTT
 17-20-28-7425-07-990 PATEL NISHITH
 17-20-28-7425-08-000 WILSON CHAD J
 17-20-28-7425-08-010 KENT RYAN J
 17-20-28-7425-08-020 PANDYA NIRAV J
 17-20-28-7425-08-030 PUGH ANTHONY S
 17-20-28-7425-08-040 GOLBUFF AMY E
 17-20-28-7425-08-050 LIN CHANG W
 17-20-28-7425-08-060 LY NAI
 17-20-28-7425-08-070 GRIFFIN RICHARD EDWIN
 17-20-28-7425-08-080 FLURY STEVEN M
 17-20-28-7425-08-090 WELLS ANDREW C
 17-20-28-7425-08-100 SHABAZZ TARIQ
 17-20-28-7425-08-110 WILLIAMS CHERLYNN R
 17-20-28-7425-08-120 SMITH DONALD W
 17-20-28-7426-08-130 NOEL-HUDSON JUDITH
 17-20-28-7426-08-140 GARRY AND ANNETTE PROEHL FAMILY TRUST
 17-20-28-7426-08-150 AH4R PROPERTIES LLC
 17-20-28-7426-08-160 DILLANDER FRANK
 17-20-28-7426-08-170 DE VASTY JANKRISTOF R
 17-20-28-7426-08-180 WALLS DENISE
 17-20-28-7426-08-190 STRIMPLE DENNIS A
 17-20-28-7426-08-200 PROCTOR SCOTT K
 17-20-28-7426-08-210 KROPP ELAINE E
 17-20-28-7426-08-220 STEINBECK THOMAS C LIFE ESTATE
 17-20-28-7426-08-230 BRAITHWAITE JOHN GREGORY LIFE ESTATE
 17-20-28-7426-08-240 GEORGE T FRENCH III AND PATRICIA J FRENCH REVOCABLE LIVING TRUST
 17-20-28-7426-08-250 MANCILLA LINDA M
 17-20-28-7426-08-260 BLAIR HORACE HUGH III
 17-20-28-7426-08-270 TRUEBLOOD CHARLES RYAN
 17-20-28-7426-08-280 PAISLEY JOHN MICHAEL
 17-20-28-7426-08-290 CALDWELL DONALD C
 17-20-28-7426-08-300 LOUIS-JEAN STEVE
 17-20-28-7426-08-310 MCLEOD KATHLEEN
 17-20-28-7426-08-320 BERGMAN LYNN B
 17-20-28-7426-08-330 CASSIDY JAMES S
 17-20-28-7426-08-340 ESPOSITO SUSAN JOANNE
 17-20-28-7426-08-350 USINA CHRISTOPHER
 17-20-28-7426-08-360 EDWARD AND JOSEPHINE REID REVOCABLE TRUST
 17-20-28-7426-08-370 HPA JV BORROWER 2019-1 ATH LLC
 17-20-28-7426-08-380 KIM YONG HOON
 17-20-28-7426-08-390 LLOYD MARJORIE P
 17-20-28-7426-08-400 AMERICAN HOMES 4 RENT
 17-20-28-7426-08-410 PEREZ NIKHOL
 17-20-28-7426-08-420 YADEN JENNIFER M
 17-20-28-7426-08-430 JENKINS RUSSELL M
 17-20-28-7426-08-440 ORESTE FAMILY LIVING TRUST
 17-20-28-7426-08-450 GONZALEZ HECTOR R
 17-20-28-7426-08-460 PERRY MATTHEW T
 17-20-28-7426-08-470 NAM KI Y
 17-20-28-7426-08-480 HUGHES SYLVIA
 17-20-28-7426-08-490 MARTIN DANIEL
 17-20-28-7426-08-500 STEINER CHRISTOPHER
 17-20-28-7426-08-510 KEMPSEY THOMAS C
 17-20-28-7426-08-520 BERESHEIM STEPHEN M 70% INT
 17-20-28-7426-08-530 DONALDSON GERARD C
 17-20-28-7426-08-540 HORN DIANA
 17-20-28-7427-00-001 CITY OF APOPKA

APK 11	4345 SEA ROCK CT	5400 000006000	000006500
APK 11	4353 SEA ROCK CT	5400 000007200	000007800
APK 11	4361 SEA ROCK CT	5400 000006000	000006500
APK 11	4369 SEA ROCK CT	5400 000007200	000007800
APK 11	4377 SEA ROCK CT	5400 000007200	000007800
APK 11	4385 SEA ROCK CT	5400 000007200	000007800
APK 11	602 GREEN ROCK CT	5400 000007200	000007800
APK 11	610 GREEN ROCK CT	5400 000006000	000006500
APK 11	618 GREEN ROCK CT	5400 000007200	000007800
APK 11	626 GREEN ROCK CT	5400 000007200	000007800
APK 11	634 GREEN ROCK CT	5400 000006000	000006500
APK 11	642 GREEN ROCK CT	5400 000007200	000007800
APK 11	650 GREEN ROCK CT	5400 000007200	000007800
APK 11	649 GREEN ROCK CT	5400 000007200	000007800
APK 11	641 GREEN ROCK CT	5400 000007200	000007800
APK 11	633 GREEN ROCK CT	5400 000007200	000007800
APK 11	625 GREEN ROCK CT	5400 000007200	000007800
APK 11	617 GREEN ROCK CT	5400 000006000	000006500
APK 11	609 GREEN ROCK CT	5400 000006000	000006500
APK 11	601 GREEN ROCK CT	5400 000007200	000007800
APK 11	4412 SHADY ROCK CT	5400 000006000	000006500
APK 11	4420 SHADY ROCK CT	5400 000006000	000006500
APK 11	4428 SHADY ROCK CT	5400 000006000	000006500
APK 11	4436 SHADY ROCK CT	5400 000007200	000007800
APK 11	4451 SHADY ROCK CT	5400 000007200	000007800
APK 11	4443 SHADY ROCK CT	5400 000007200	000007800
APK 11	4435 SHADY ROCK CT	5400 000007200	000007800
APK 11	4427 SHADY ROCK CT	5400 000007200	000007800
APK 11	4419 SHADY ROCK CT	5400 000007200	000007800
APK 11	4411 SHADY ROCK CT	5400 000007200	000007800
APK 11	969 GULF LAND DR	5400 000007200	000007800
APK 11	961 GULF LAND DR	5400 000007200	000007800
APK 11	953 GULF LAND DR	5400 000007200	000007800
APK 11	945 GULF LAND DR	5400 000007200	000007800
APK 11	937 GULF LAND DR	5400 000007200	000007800
APK 11	921 GULF LAND DR	5400 000007200	000007800
APK 11	913 GULF LAND DR	5400 000007200	000007800
APK 11	905 GULF LAND DR	5400 000007200	000007800
APK 11	897 GULF LAND DR	5400 000007200	000007800
APK 11	889 GULF LAND DR	5400 000007200	000007800
APK 11	881 GULF LAND DR	5400 000006000	000006500
APK 11	873 GULF LAND DR	5400 000007200	000007800
APK 11	865 GULF LAND DR	5400 000007200	000007800
APK 11	857 GULF LAND DR	5400 000007200	000007800
APK 11	749 GULF LAND DR	5400 000007200	000007800
APK 11	741 GULF LAND DR	5400 000007200	000007800
APK 11	733 GULF LAND DR	5400 000007200	000007800
APK 11	725 GULF LAND DR	5400 000007200	000007800
APK 11	717 GULF LAND DR	5400 000007200	000007800
APK 11	709 GULF LAND DR	5400 000007200	000007800
APK 11	898 GULF LAND DR	5400 000006000	000006500
APK 11	890 GULF LAND DR	5400 000006000	000006500
APK 11	882 GULF LAND DR	5400 000007200	000007800
APK 11	874 GULF LAND DR	5400 000007200	000007800
APK 11	866 GULF LAND DR	5400 000007200	000007800
APK 11	858 GULF LAND DR	5400 000007200	000007800
APK 11	750 GULF LAND DR	5400 000006000	000006500
APK 11	742 GULF LAND DR	5400 000007200	000007800
APK 11	734 GULF LAND DR	5400 000007200	000007800
APK 11	726 GULF LAND DR	5400 000007200	000007800
APK 11	718 GULF LAND DR	5400 000006000	000006500
APK 11	710 GULF LAND DR	5400 000006000	000006500
APK 11	892 BROOKFIELD PL	5400 000013200	000014300

17-20-28-7427-08-550	POSTELL HENRY L JR	APK 11	632 BROOKFIELD PL	5400 000006000	000006500
17-20-28-7427-08-560	CHUMLEY JOSHUA WAYNE	APK 11	640 BROOKFIELD PL	5400 000007200	000007800
17-20-28-7427-08-570	HMH LAND TRUST	APK 11	648 BROOKFIELD PL	5400 000007200	000007800
17-20-28-7427-08-580	AH4R PROPERTIES LLC	APK 11	656 BROOKFIELD PL	5400 000006000	000006500
17-20-28-7427-08-590	MALTBY CHRISTALEA SHERRY	APK 11	708 BROOKFIELD PL	5400 000007200	000007800
17-20-28-7427-08-600	STEINER EDWARD TR	APK 11	716 BROOKFIELD PL	5400 000007200	000007800
17-20-28-7427-08-610	ADAMS JOHN	APK 11	724 BROOKFIELD PL	5400 000007200	000007800
17-20-28-7427-08-620	MORGAN MARK A	APK 11	732 BROOKFIELD PL	5400 000007200	000007800
17-20-28-7427-08-630	BAKER JOHN W	APK 11	810 BROOKFIELD PL	5400 000007200	000007800
17-20-28-7427-08-640	BRENNAN-WILLIAMS ALYNDRIA T	APK 11	818 BROOKFIELD PL	5400 000007200	000007800
17-20-28-7427-08-650	LADDEN BRUCE ALAN	APK 11	826 BROOKFIELD PL	5400 000007200	000007800
17-20-28-7427-08-660	GUERRERO YOLANDA	APK 11	834 BROOKFIELD PL	5400 000006000	000006500
17-20-28-7427-08-670	POON FAMILY REVOCABLE TRUST	APK 11	842 BROOKFIELD PL	5400 000007200	000007800
17-20-28-7427-08-680	RADER RONALD L	APK 11	850 BROOKFIELD PL	5400 000007200	000007800
17-20-28-7427-08-690	ARAMBURO RUHLAND ALEJANDRA C	APK 11	858 BROOKFIELD PL	5400 000007200	000007800
17-20-28-7427-08-700	AMMONS JEFFREY L	APK 11	926 ROCK CREEK ST	5400 000006000	000006500
17-20-28-7427-08-710	GONZALEZ DENISSE E	APK 11	934 ROCK CREEK ST	5400 000007200	000007800
17-20-28-7427-08-720	CHAPPELL MONIKA	APK 11	942 ROCK CREEK ST	5400 000007200	000007800
17-20-28-7427-08-730	PROBST WILFRIED W	APK 11	950 ROCK CREEK ST	5400 000007200	000007800
17-20-28-7427-08-740	DONNA MITCHELL REVOCABLE LIVING TRUST	APK 11	958 ROCK CREEK ST	5400 000007200	000007800
17-20-28-7427-08-750	DEVENDRAN KARTHIKEYAN	APK 11	966 ROCK CREEK ST	5400 000007200	000007800
17-20-28-7427-08-760	CHASE ANTHONY S	APK 11	974 ROCK CREEK ST	5400 000007200	000007800
17-20-28-7427-08-770	LIVINGSTONE LEVERNIE	APK 11	965 ROCK CREEK ST	5400 000007200	000007800
17-20-28-7427-08-780	BRYAN MARCIA A	APK 11	957 ROCK CREEK ST	5400 000007200	000007800
17-20-28-7427-08-790	LEOLA KREUL LIVING TRUST	APK 11	949 ROCK CREEK ST	5400 000007200	000007800
17-20-28-7427-08-800	WHILBY YVONNE PATRICIA	APK 11	941 ROCK CREEK ST	5400 000007200	000007800
17-20-28-7427-08-810	MEYERER THOMAS J	APK 11	933 ROCK CREEK ST	5400 000006000	000006500
17-20-28-7427-08-820	ERNEST REBEIRO SR AND PAULINE PETERKIN REVOCABLE TRUST	APK 11	925 ROCK CREEK ST	5400 000007200	000007800
17-20-28-7427-08-830	BLOOM RICHARD	APK 11	897 ROCK CREEK ST	5400 000007200	000007800
17-20-28-7427-08-840	SMITH STEVEN	APK 11	889 ROCK CREEK ST	5400 000007200	000007800
17-20-28-7427-08-850	REID BETTY BATEMAN	APK 11	881 ROCK CREEK ST	5400 000007200	000007800
17-20-28-7427-08-860	LATINKIC DOUGLAS LIFE ESTATE	APK 11	873 ROCK CREEK ST	5400 000007200	000007800
17-20-28-7427-08-870	GRONERT ZACHARY C	APK 11	865 ROCK CREEK ST	5400 000007200	000007800
17-20-28-7427-08-880	BREWER RONALD	APK 11	857 ROCK CREEK ST	5400 000007200	000007800
17-20-28-7427-08-890	SFR ACQUISITIONS 1 LLC	APK 11	849 ROCK CREEK ST	5400 000006000	000006500
17-20-28-7427-08-900	FELDMAN GAYLE I	APK 11	841 ROCK CREEK ST	5400 000006000	000006500
17-20-28-7427-08-910	HUDSON RUSSELL L	APK 11	833 ROCK CREEK ST	5400 000007200	000007800
17-20-28-7427-08-920	CLARK DARREL D	APK 11	825 ROCK CREEK ST	5400 000007200	000007800
17-20-28-7427-08-930	BURT L FAIRCHILD AND BARBARA J FAIRCHILD REVOCABLE TRUST	APK 11	817 ROCK CREEK ST	5400 000007200	000007800
17-20-28-7427-08-940	KONAR BARBARA	APK 11	795 ROCK CREEK ST	5400 000007200	000007800
17-20-28-7427-08-950	HALL MARK ALAN	APK 11	787 ROCK CREEK ST	5400 000007200	000007800
17-20-28-7427-08-960	HENSON LESLIE E	APK 11	779 ROCK CREEK ST	5400 000007200	000007800
17-20-28-7427-08-970	THOMAS EMANUEL	APK 11	771 ROCK CREEK ST	5400 000007200	000007800
17-20-28-7427-08-980	WEBSTER TERRANCE	APK 11	763 ROCK CREEK ST	5400 000006000	000006500
17-20-28-7427-08-990	LUO DAO-QUN	APK 11	755 ROCK CREEK ST	5400 000007200	000007800
17-20-28-7427-09-000	KEATING CHRISTY	APK 11	747 ROCK CREEK ST	5400 000007200	000007800
17-20-28-7427-09-010	BRUNDAGE DAVID B	APK 11	739 ROCK CREEK ST	5400 000007200	000007800
17-20-28-7427-09-020	ROCHELLE KYLE	APK 11	707 BROOKFIELD PL	5400 000007200	000007800
17-20-28-7427-09-030	LUETKEMEYER ERIC M	APK 11	649 BROOKFIELD PL	5400 000007200	000007800
17-20-28-7427-09-040	GORE NATHANIEL JR	APK 11	641 BROOKFIELD PL	5400 000007200	000007800
17-20-28-7427-09-050	PAPPAS CHRISTOPHER J	APK 11	633 BROOKFIELD PL	5400 000006000	000006500
17-20-28-7427-09-060	ASHMAN JEAN H	APK 11	896 ROCK CREEK ST	5400 000006000	000006500
17-20-28-7427-09-070	CONROY GRADY J SR	APK 11	888 ROCK CREEK ST	5400 000006000	000006500
17-20-28-7427-09-080	CHAU QUE N	APK 11	880 ROCK CREEK ST	5400 000007200	000007800
17-20-28-7427-09-090	JADEJA AJITSINGH	APK 11	872 ROCK CREEK ST	5400 000007200	000007800
17-20-28-7427-09-100	PLUMMER CLIVE J	APK 11	864 ROCK CREEK ST	5400 000007200	000007800
17-20-28-7427-09-110	IH5 PROPERTY FLORIDA LP	APK 11	856 ROCK CREEK ST	5400 000007200	000007800
17-20-28-7427-09-120	2018-3 IH BORROWER LP	APK 11	848 ROCK CREEK ST	5400 000007200	000007800
17-20-28-7427-09-130	HORSFIELD ROBERT K	APK 11	840 ROCK CREEK ST	5400 000007200	000007800
17-20-28-7427-09-140	CASSIDY SHAWNEEN	APK 11	832 ROCK CREEK ST	5400 000007200	000007800
17-20-28-7427-09-150	WINGFIELD WILLIE L III	APK 11	824 ROCK CREEK ST	5400 000007200	000007800
17-20-28-7427-09-160	BENNETT-CLAY REVOCABLE LIVING TRUST	APK 11	772 ROCK CREEK ST	5400 000007200	000007800
17-20-28-7427-09-170	INVITATION HOMES 7 LP	APK 11	764 ROCK CREEK ST	5400 000007200	000007800

17-20-28-7427-09-180	MARTIN STEVEN	APK 11	756 ROCK CREEK ST	5400	000007200	000007800
17-20-28-7427-09-190	HERNANDEZ ADIMAE ENRIQUE	APK 11	746 ROCK CREEK ST	5400	000007200	000007800
17-20-28-7427-09-200	HUNTER MONIQUE A	APK 11	827 BROOKFIELD PL	5400	000007200	000007800
17-20-28-7427-09-210	DUMAS EDMOND JOEL	APK 11	835 BROOKFIELD PL	5400	000007200	000007800
17-20-28-7427-09-220	MILLARES BRANDON E	APK 11	841 BROOKFIELD PL	5400	000007200	000007800
17-20-28-7427-09-230	JONES JOSHUA D	APK 11	849 BROOKFIELD PL	5400	000007200	000007800
17-20-28-7427-09-240	MASON JANET	APK 11	857 BROOKFIELD PL	5400	000007200	000007800
17-20-28-7427-09-250	RLN REVOCABLE TRUST	APK 11	865 BROOKFIELD PL	5400	000007200	000007800
17-20-28-7427-09-260	WILLIAMS BEVERLY E	APK 11	873 BROOKFIELD PL	5400	000007200	000007800
17-20-28-7427-09-270	THOMPSON-BAILEY CASSANDRA A	APK 11	881 BROOKFIELD PL	5400	000007200	000007800
17-20-28-7428-00-000	CITY OF APOPKA	APK 11	3992 KNOTT DR	5400	000003600	000003900
17-20-28-7428-09-280	KNODEL JEREMY	APK 11	3288 ROLLING HILLS LN	5400	000007200	000007800
17-20-28-7428-09-290	CAUGHELL WILLIAM W JR	APK 11	3280 ROLLING HILLS LN	5400	000007200	000007800
17-20-28-7428-09-300	LOUIS-JEAN JACQUELLIN D	APK 11	3272 ROLLING HILLS LN	5400	000007200	000007800
17-20-28-7428-09-310	CHOU DAVID W	APK 11	3264 ROLLING HILLS LN	5400	000007200	000007800
17-20-28-7428-09-320	CONFIDENTIAL	APK 11	3256 ROLLING HILLS LN	5400	000007200	000007800
17-20-28-7428-09-330	MYERS RICHARD A	APK 11	3248 ROLLING HILLS LN	5400	000007200	000007800
17-20-28-7428-09-340	ECHOLS FAMILY TRUST	APK 11	3240 ROLLING HILLS LN	5400	000007200	000007800
17-20-28-7428-09-350	MITCHELL OSWALD	APK 11	3232 ROLLING HILLS LN	5400	000006000	000006500
17-20-28-7428-09-360	WILLIAMS ROBERT G	APK 11	3224 ROLLING HILLS LN	5400	000007200	000007800
17-20-28-7428-09-370	MELANS MARK J	APK 11	3216 ROLLING HILLS LN	5400	000007200	000007800
17-20-28-7428-09-380	HUNSTON BRIAN J	APK 11	3196 ROLLING HILLS LN	5400	000007200	000007800
17-20-28-7428-09-390	HILL TRUST	APK 11	3188 ROLLING HILLS LN	5400	000007200	000007800
17-20-28-7428-09-400	EARLE CHARLES	APK 11	3180 ROLLING HILLS LN	5400	000007200	000007800
17-20-28-7428-09-410	BADILLO LUIS	APK 11	3172 ROLLING HILLS LN	5400	000006000	000006500
17-20-28-7428-09-420	HICKS STANLEY	APK 11	3164 ROLLING HILLS LN	5400	000007200	000007800
17-20-28-7428-09-430	OLSEN RODNEY R	APK 11	3156 ROLLING HILLS LN	5400	000007200	000007800
17-20-28-7428-09-440	FRANK FILIPPELLI REVOCABLE TRUST	APK 11	3148 ROLLING HILLS LN	5400	000006000	000006500
17-20-28-7428-09-450	FORBRAGD KIMBERLY J	APK 11	3140 ROLLING HILLS LN	5400	000007200	000007800
17-20-28-7428-09-460	LLOYD WINSTON TR	APK 11	3132 ROLLING HILLS LN	5400	000007200	000007800
17-20-28-7428-09-470	BRAULA LLC	APK 11	3124 ROLLING HILLS LN	5400	000006000	000006500
17-20-28-7428-09-480	MURRAY JEREMY	APK 11	3116 ROLLING HILLS LN	5400	000006000	000006500
17-20-28-7428-09-490	NELSON FAMILY REVOCABLE LIVING TRUST	APK 11	3090 ROLLING HILLS LN	5400	000006000	000006500
17-20-28-7428-09-500	SCHLAEPFER KENNETH C LIFE ESTATE	APK 11	3074 ROLLING HILLS LN	5400	000007200	000007800
17-20-28-7428-09-510	SOHAM UNIVERSAL LLC	APK 11	3066 ROLLING HILLS LN	5400	000007200	000007800
17-20-28-7428-09-520	WISDOM COURTNEY M	APK 11	3058 ROLLING HILLS LN	5400	000007200	000007800
17-20-28-7428-09-530	SLACK JEFFREY W	APK 11	3050 ROLLING HILLS LN	5400	000007200	000007800
17-20-28-7428-09-540	NGUYEN TUAN V	APK 11	3913 KNOTT DR	5400	000007200	000007800
17-20-28-7428-09-550	PETERS INGRID	APK 11	3921 KNOTT DR	5400	000007200	000007800
17-20-28-7428-09-560	THOMPSON JULIANA MARIE	APK 11	3929 KNOTT DR	5400	000007200	000007800
17-20-28-7428-09-570	MEIFERT MARK R	APK 11	3937 KNOTT DR	5400	000007200	000007800
17-20-28-7428-09-580	DALACIO ALVIN	APK 11	3945 KNOTT DR	5400	000007200	000007800
17-20-28-7428-09-590	BROCK JASON	APK 11	3953 KNOTT DR	5400	000006000	000006500
17-20-28-7428-09-600	SALA-DIAKANDA DANNY M	APK 11	3961 KNOTT DR	5400	000006000	000006500
17-20-28-7428-09-610	BAUERLE BERNHARD O	APK 11	3969 KNOTT DR	5400	000007200	000007800
17-20-28-7428-09-620	ABU-SABA ADIB NABIL	APK 11	3977 KNOTT DR	5400	000007200	000007800
17-20-28-7428-09-630	THRASHER MICHAEL	APK 11	3985 KNOTT DR	5400	000007200	000007800
17-20-28-7428-09-640	CREIGHTON ROBERT C	APK 11	3993 KNOTT DR	5400	000007200	000007800
17-20-28-7428-09-650	LUCAS JESSICA L	APK 11	4003 KNOTT DR	5400	000007200	000007800
17-20-28-7428-09-660	STADELMAN JEFFREY W	APK 11	4011 KNOTT DR	5400	000006000	000006500
17-20-28-7428-09-670	IH6 PROPERTY FLORIDA LP	APK 11	4019 KNOTT DR	5400	000006000	000006500
17-20-28-7428-09-680	AH4R PROPERTIES LLC	APK 11	4027 KNOTT DR	5400	000007200	000007800
17-20-28-7428-09-690	NEWMAN GEORGE H	APK 11	4035 KNOTT DR	5400	000007200	000007800
17-20-28-7428-09-700	HARMAN JONATHAN D	APK 11	4043 KNOTT DR	5400	000006000	000006500
17-20-28-7428-09-710	MARTINEZ LISETTE	APK 11	4051 KNOTT DR	5400	000007200	000007800
17-20-28-7428-09-720	CONFIDENTIAL	APK 11	4059 KNOTT DR	5400	000007200	000007800
17-20-28-7428-09-730	ESCOBAR SERGIO	APK 11	4067 KNOTT DR	5400	000006000	000006500
17-20-28-7428-09-740	TOBIAS NORWINNA S	APK 11	4075 KNOTT DR	5400	000006000	000006500
17-20-28-7428-09-750	CASE WOODROW B	APK 11	4083 KNOTT DR	5400	000007200	000007800
17-20-28-7428-09-760	SATROHAN NICOLE A	APK 11	1060 TRUFFLES CT	5400	000006000	000006500
17-20-28-7428-09-770	KHOURY SALWA	APK 11	1052 TRUFFLES CT	5400	000007200	000007800
17-20-28-7428-09-780	AOUN FADI	APK 11	1044 TRUFFLES CT	5400	000007200	000007800
17-20-28-7428-09-790	BRODA CLINTON T	APK 11	1036 TRUFFLES CT	5400	000007200	000007800

17-20-28-7428-09-800	WRIGHT CHARLIE W	APK 11	1028 TRUFFLES CT	5400 000007200	000007800
17-20-28-7428-09-810	PEGUES AMANDA D	APK 11	1020 TRUFFLES CT	5400 000007200	000007800
17-20-28-7428-09-820	MORRIS RACHEL	APK 11	1012 TRUFFLES CT	5400 000007200	000007800
17-20-28-7428-09-830	FEARON PAUL G	APK 11	998 TRUFFLES CT	5400 000007200	000007800
17-20-28-7428-09-840	SUKSERM SERM	APK 11	990 TRUFFLES CT	5400 000007200	000007800
17-20-28-7428-09-850	FLETCHER LIVING TRUST	APK 11	982 TRUFFLES CT	5400 000007200	000007800
17-20-28-7428-09-860	CATO CAROL	APK 11	979 TRUFFLES CT	5400 000007200	000007800
17-20-28-7428-09-870	WIP FLORIDA PROPERTIES LLC	APK 11	966 TRUFFLES CT	5400 000007200	000007800
17-20-28-7428-09-880	BLEVINS BRIAN	APK 11	965 TRUFFLES CT	5400 000007200	000007800
17-20-28-7428-09-890	LEBOEUF BRIAN R	APK 11	973 TRUFFLES CT	5400 000007200	000007800
17-20-28-7428-09-900	HOYT MICHAEL D	APK 11	981 TRUFFLES CT	5400 000007200	000007800
17-20-28-7428-09-910	BIGELOW DANA C	APK 11	989 TRUFFLES CT	5400 000007200	000007800
17-20-28-7428-09-920	ELIPDIO R TRIMOR LIVING TRUST 50% INT	APK 11	997 TRUFFLES CT	5400 000007200	000007800
17-20-28-7428-09-930	CASTIN MICHAEL D	APK 11	1013 TRUFFLES CT	5400 000007200	000007800
17-20-28-7428-09-940	KELLER KAREN L	APK 11	1021 TRUFFLES CT	5400 000006000	000006500
17-20-28-7428-09-950	MAHMOOD SHAHRIAR	APK 11	1029 TRUFFLES CT	5400 000006000	000006500
17-20-28-7428-09-960	SMALLEY SANDRA DUNBAR	APK 11	1037 TRUFFLES CT	5400 000006000	000006500
17-20-28-7428-09-970	RANKIN DARREN	APK 11	1045 TRUFFLES CT	5400 000007200	000007800
17-20-28-7428-09-980	LEBOEUF GARY	APK 11	1053 TRUFFLES CT	5400 000007200	000007800
17-20-28-7428-09-990	SHEPPARD RONALD R	APK 11	1061 TRUFFLES CT	5400 000007200	000007800
17-20-28-7428-10-000	ANDERSON EDWARD EIRTLE	APK 11	1069 TRUFFLES CT	5400 000007200	000007800
17-20-28-7428-10-010	RAMPASAUD DENNIS	APK 11	1077 TRUFFLES CT	5400 000007200	000007800
17-20-28-7428-10-020	SUMMERS RICHARD DEAN	APK 11	1085 TRUFFLES CT	5400 000007200	000007800
17-20-28-7428-10-030	NICHOLAS LANETRIUS N	APK 11	4161 KNOTT DR	5400 000007200	000007800
17-20-28-7428-10-040	NGUYEN TUAN ANH	APK 11	4169 KNOTT DR	5400 000007200	000007800
17-20-28-7428-10-050	STERLING BEVERLY	APK 11	4177 KNOTT DR	5400 000006000	000006500
17-20-28-7428-10-060	JOSEPH ANDREA	APK 11	4185 KNOTT DR	5400 000007200	000007800
17-20-28-7428-10-070	STAUTINGER JOHN	APK 11	4193 KNOTT DR	5400 000006000	000006500
17-20-28-7428-10-080	HPA BORROWER 2018-1 MS LLC	APK 11	1042 SPINNING WHEEL DR	5400 000007200	000007800
17-20-28-7428-10-090	AMH PORTFOLIO A LLC	APK 11	1034 SPINNING WHEEL DR	5400 000007200	000007800
17-20-28-7428-10-100	THOMAS JANET E	APK 11	1026 SPINNING WHEEL DR	5400 000007200	000007800
17-20-28-7428-10-110	BASS JOHN W	APK 11	1018 SPINNING WHEEL DR	5400 000007200	000007800
17-20-28-7428-10-120	PLATT DENNIS E	APK 11	1010 SPINNING WHEEL DR	5400 000007200	000007800
17-20-28-7428-10-130	HALL MATTHEW CHARLES JR	APK 11	990 ROCK CREEK ST	5400 000007200	000007800
17-20-28-7428-10-140	RENE ANDRE L JR	APK 11	982 ROCK CREEK ST	5400 000007200	000007800
17-20-28-7428-10-150	MAYS PENNIE S A	APK 11	983 ROCK CREEK ST	5400 000007200	000007800
17-20-28-7428-10-160	KASPICK RICHARD L	APK 11	991 ROCK CREEK ST	5400 000007200	000007800
17-20-28-7428-11-500	BUFF ANDREW W	APK 11	3027 ROLLING HILLS LN	5400 000007200	000007800
17-20-28-7428-11-510	DURHAM JOHN B	APK 11	3035 ROLLING HILLS LN	5400 000007200	000007800
17-20-28-7428-11-520	MCDADE KEVIN D	APK 11	3043 ROLLING HILLS LN	5400 000007200	000007800
17-20-28-7428-11-530	OLSEN HARALD O	APK 11	3051 ROLLING HILLS LN	5400 000007200	000007800
17-20-28-7428-11-540	ATKINSON CHRISTINE	APK 11	3059 ROLLING HILLS LN	5400 000007200	000007800
17-20-28-7428-11-550	NIEVES DAVID	APK 11	3067 ROLLING HILLS LN	5400 000006000	000006500
17-20-28-7428-11-560	GORDON KIM L	APK 11	3075 ROLLING HILLS LN	5400 000007200	000007800
17-20-28-7428-11-570	AH4R PROPERTIES LLC	APK 11	3083 ROLLING HILLS LN	5400 000007200	000007800
17-20-28-7428-11-580	HALL SYLVESTER	APK 11	3091 ROLLING HILLS LN	5400 000006000	000006500
17-20-28-7428-11-590	ALCINORD ROODY	APK 11	3099 ROLLING HILLS LN	5400 000007200	000007800
17-20-28-7428-11-600	ETIENNE WILHELMINE J	APK 11	3115 ROLLING HILLS LN	5400 000007200	000007800
17-20-28-7428-11-610	COX FAMILY TRUST	APK 11	3123 ROLLING HILLS LN	5400 000007200	000007800
17-20-28-7428-11-620	MUNROE CALVIN E SR	APK 11	3131 ROLLING HILLS LN	5400 000007200	000007800
17-20-28-7428-11-630	CURRIE STUART	APK 11	3139 ROLLING HILLS LN	5400 000007200	000007800
17-20-28-7428-11-640	WHITE-DAVIS PAUL NNEUMARX LIFE ESTATE	APK 11	3147 ROLLING HILLS LN	5400 000007200	000007800
17-20-28-7428-11-650	KNOTTS GREGORY W	APK 11	3155 ROLLING HILLS LN	5400 000007200	000007800
17-20-28-7428-11-660	INVITATION HOMES 7 LP	APK 11	3163 ROLLING HILLS LN	5400 000006000	000006500
17-20-28-7428-11-670	FARROW JAMES H JR	APK 11	3171 ROLLING HILLS LN	5400 000006000	000006500
17-20-28-7428-11-680	HAGOOD ROGER D LIFE ESTATE	APK 11	3179 ROLLING HILLS LN	5400 000007200	000007800
17-20-28-7428-11-690	SAGER KENNETH JAMES	APK 11	3195 ROLLING HILLS LN	5400 000006000	000006500
17-20-28-7428-11-700	HPA BORROWER 2017-1 ML LLC	APK 11	3225 ROLLING HILLS LN	5400 000006000	000006500
17-20-28-7428-11-710	BARRIEAU MICHAEL	APK 11	3233 ROLLING HILLS LN	5400 000006000	000006500
17-20-28-7428-11-720	MAYER KRISTIN C	APK 11	3241 ROLLING HILLS LN	5400 000007200	000007800
17-20-28-7428-11-730	HPA BORROWER 2016 ML LLC	APK 11	3249 ROLLING HILLS LN	5400 000007200	000007800
17-20-28-7428-11-740	BROWN JAMES III	APK 11	3257 ROLLING HILLS LN	5400 000006000	000006500
17-20-28-7428-11-750	2018-3 IH BORROWER LP	APK 11	3265 ROLLING HILLS LN	5400 000007200	000007800

17-20-28-7428-11-760	ANGERVIL JOAB	APK 11	3273 ROLLING HILLS LN	5400 000007200	000007800
17-20-28-7428-11-770	HUNTER-GEORGE FLORENCE I S	APK 11	3281 ROLLING HILLS LN	5400 000007200	000007800
17-20-28-7428-11-780	HOFFMAN TARA	APK 11	3289 ROLLING HILLS LN	5400 000007200	000007800
17-20-28-7428-11-790	OREILLY EDWARD	APK 11	3912 KNOTT DR	5400 000007200	000007800
17-20-28-7428-11-800	EDWARDS LAUGHLIN	APK 11	3920 KNOTT DR	5400 000007200	000007800
17-20-28-7428-11-810	MERCER DAVID JOHN	APK 11	3928 KNOTT DR	5400 000007200	000007800
17-20-28-7428-11-820	PEAY DAVID L SR	APK 11	3936 KNOTT DR	5400 000007200	000007800
17-20-28-7428-11-830	WERNER EDWARD	APK 11	3944 KNOTT DR	5400 000007200	000007800
17-20-28-7428-11-840	HELBRAUN JORDAN A	APK 11	3952 KNOTT DR	5400 000007200	000007800
17-20-28-7428-11-850	NADOLNY JULIAN J JR	APK 11	3960 KNOTT DR	5400 000007200	000007800
17-20-28-7428-11-860	MCINTOSH ERNEST HUGH II	APK 11	3968 KNOTT DR	5400 000007200	000007800
17-20-28-7428-11-870	TALBERT-IRVING MARGARETE J	APK 11	3976 KNOTT DR	5400 000007200	000007800
17-20-28-7428-11-880	WOMACK VIVIAN LANELLE	APK 11	3994 KNOTT DR	5400 000007200	000007800
17-20-28-7428-12-960	CALIXTE DAVID J	APK 11	1057 SPINNING WHEEL DR	5400 000007200	000007800
17-20-28-7428-12-970	SCHLAEPFER JOANNE	APK 11	1049 SPINNING WHEEL DR	5400 000007200	000007800
17-20-28-7428-12-980	MONTCHAL JOHN A	APK 11	1041 SPINNING WHEEL DR	5400 000007200	000007800
17-20-28-7428-12-990	UM YOO S	APK 11	1033 SPINNING WHEEL DR	5400 000007200	000007800
17-20-28-7429-11-110	LEWIS STEPHEN RICHARD JR	APK 11	1209 SHARPTANK CT	5400 000007200	000007800
17-20-28-7429-11-120	QUENTIN M DAVID IRREVOCABLE TRUST	APK 11	1217 SHARPTANK CT	5400 000007200	000007800
17-20-28-7429-11-130	RAWLINGS ESWORTH RECALDO	APK 11	1225 SHARPTANK CT	5400 000006000	000006500
17-20-28-7429-11-140	BROWN PATRICIA MARJORIE	APK 11	1233 SHARPTANK CT	5400 000007200	000007800
17-20-28-7429-11-150	RIGGS STEPHANIE	APK 11	1241 SHARPTANK CT	5400 000007200	000007800
17-20-28-7429-11-160	AUGUSTE CHERYL A	APK 11	1249 SHARPTANK CT	5400 000007200	000007800
17-20-28-7429-11-170	CRUZ MARTINEZ JUAN	APK 11	1257 SHARPTANK CT	5400 000006000	000006500
17-20-28-7429-11-180	DE SANTANA CHRISTIANNE	APK 11	1265 SHARPTANK CT	5400 000007200	000007800
17-20-28-7429-11-190	WEYLAND JEREMY MICHAEL	APK 11	1273 SHARPTANK CT	5400 000006000	000006500
17-20-28-7429-11-200	GAINOUS PAULA	APK 11	1281 SHARPTANK CT	5400 000006000	000006500
17-20-28-7429-11-210	MENDOZA YVETTE	APK 11	1289 SHARPTANK CT	5400 000007200	000007800
17-20-28-7429-11-220	HALL GERALD WILLIAM	APK 11	1264 SHARPTANK CT	5400 000007200	000007800
17-20-28-7429-11-230	TOLONE MARK GERARD	APK 11	1256 SHARPTANK CT	5400 000006000	000006500
17-20-28-7429-11-240	PILAND-RICE REVOCABLE TRUST	APK 11	1248 SHARPTANK CT	5400 000007200	000007800
17-20-28-7429-11-250	BIGGS LASEAN	APK 11	1240 SHARPTANK CT	5400 000007200	000007800
17-20-28-7429-11-260	ELLINGTON CHARLES MICHAEL	APK 11	1232 SHARPTANK CT	5400 000007200	000007800
17-20-28-7429-11-270	MUIR JENNIFER MARCIA	APK 11	1224 SHARPTANK CT	5400 000007200	000007800
17-20-28-7429-11-280	MACKEY DANA	APK 11	1216 SHARPTANK CT	5400 000007200	000007800
17-20-28-7429-11-290	WINGFIELD YVONNE	APK 11	1208 SHARPTANK CT	5400 000007200	000007800
17-20-28-7429-11-300	RICHARDS IAN PAUL	APK 11	1205 LEGG DR	5400 000007200	000007800
17-20-28-7429-11-310	DAVIS LAURA A	APK 11	1213 LEGG DR	5400 000007200	000007800
17-20-28-7429-11-320	DICKMYER CHERYL ANN	APK 11	1221 LEGG DR	5400 000006000	000006500
17-20-28-7429-11-330	WICKS CAROLANN	APK 11	1229 LEGG DR	5400 000007200	000007800
17-20-28-7429-11-340	GALANTE LINDA E	APK 11	1237 LEGG DR	5400 000006000	000006500
17-20-28-7429-11-350	HOSEIN LATIFF I JR	APK 11	1245 LEGG DR	5400 000007200	000007800
17-20-28-7429-11-360	BUCHHOLZ JAMES J LIFE ESTATE	APK 11	1220 LEGG DR	5400 000007200	000007800
17-20-28-7429-11-370	PITTS CARLOS L	APK 11	1212 LEGG DR	5400 000007200	000007800
17-20-28-7429-11-380	DELEON RONALD ERNEST	APK 11	1204 LEGG DR	5400 000007200	000007800
17-20-28-7429-11-390	ALLEN HORACE JR	APK 11	2917 ROLLING HILLS LN	5400 000007200	000007800
17-20-28-7429-11-400	STEVENS TONY L	APK 11	2925 ROLLING HILLS LN	5400 000007200	000007800
17-20-28-7429-11-410	LOCKHART SAMUEL L JR	APK 11	2933 ROLLING HILLS LN	5400 000006000	000006500
17-20-28-7429-11-420	YI YOUNG BO	APK 11	2941 ROLLING HILLS LN	5400 000007200	000007800
17-20-28-7429-11-430	MCCAIN ANGELA M	APK 11	2949 ROLLING HILLS LN	5400 000006000	000006500
17-20-28-7429-11-440	GUILFOYLE MICHAEL JOHN	APK 11	2957 ROLLING HILLS LN	5400 000007200	000007800
17-20-28-7429-11-450	HAMOOD ROBERT A	APK 11	2965 ROLLING HILLS LN	5400 000007200	000007800
17-20-28-7429-11-460	SHAPIRO ROBERT M	APK 11	2973 ROLLING HILLS LN	5400 000007200	000007800
17-20-28-7429-11-470	JONES DANIEL T	APK 11	2981 ROLLING HILLS LN	5400 000007200	000007800
17-20-28-7429-11-480	LAURSEN CORY	APK 11	2989 ROLLING HILLS LN	5400 000006000	000006500
17-20-28-7429-11-490	FRY EDMUND J	APK 11	2997 ROLLING HILLS LN	5400 000006000	000006500
17-20-28-7429-11-890	THOMPSON ROBERT W	APK 11	1110 TROLLING DR	5400 000006000	000006500
17-20-28-7429-11-900	COOPER DANIEL O	APK 11	1118 TROLLING DR	5400 000006000	000006500
17-20-28-7429-11-910	EDWARDS JUNIOR A	APK 11	1126 TROLLING DR	5400 000006000	000006500
17-20-28-7429-11-920	WILSON JASON E	APK 11	1134 TROLLING DR	5400 000007200	000007800
17-20-28-7429-11-930	ALPHONSE DUMA	APK 11	1142 TROLLING DR	5400 000007200	000007800
17-20-28-7429-11-940	CALUB JEWEL CRISAN	APK 11	1150 TROLLING DR	5400 000007200	000007800
17-20-28-7429-11-950	RIVERA RENE	APK 11	1158 TROLLING DR	5400 000007200	000007800

17-20-28-7429-11-960	SOMERSALL EMIL A	APK 11	1166 TROLLING DR	5400 000006000	000006500
17-20-28-7429-11-970	LUNN JOSHUA R	APK 11	1174 TROLLING DR	5400 000007200	000007800
17-20-28-7429-11-980	FONTAL FILIE	APK 11	1182 TROLLING DR	5400 000007200	000007800
17-20-28-7429-11-990	LAU MEI S	APK 11	1181 TROLLING DR	5400 000007200	000007800
17-20-28-7429-12-000	FLEMING TIMOTHY SCOTT	APK 11	1173 TROLLING DR	5400 000007200	000007800
17-20-28-7429-12-010	MACK STEPHEN L	APK 11	1165 TROLLING DR	5400 000006000	000006500
17-20-28-7429-12-020	PATRICIA B MARTIN REVOCABLE TRUST	APK 11	1157 TROLLING DR	5400 000007200	000007800
17-20-28-7429-12-030	WASHINGTON LIJWANA M	APK 11	1149 TROLLING DR	5400 000007200	000007800
17-20-28-7429-12-040	GORE JONATHAN CORTNER	APK 11	1141 TROLLING DR	5400 000006000	000006500
17-20-28-7429-12-050	IH6 PROPERTY FLORIDA LP	APK 11	1133 TROLLING DR	5400 000006000	000006500
17-20-28-7429-12-060	BUTLER JOHN THOMAS	APK 11	1125 TROLLING DR	5400 000006000	000006500
17-20-28-7429-12-070	DENNIS KAMANSKI	APK 11	1117 TROLLING DR	5400 000006000	000006500
17-20-28-7429-12-080	CANADY REECHA	APK 11	1109 TROLLING DR	5400 000007200	000007800
17-20-28-7429-12-090	DUKES JENNIFER MORGAN	APK 11	1112 LEGG DR	5400 000006000	000006500
17-20-28-7429-12-100	TYRE JEFFREY ALVIN	APK 11	1120 LEGG DR	5400 000006000	000006500
17-20-28-7429-12-110	DHARMALINGAM ARUN	APK 11	1128 LEGG DR	5400 000007200	000007800
17-20-28-7429-12-120	OBRIEN CHRISTOPHER	APK 11	1136 LEGG DR	5400 000006000	000006500
17-20-28-7429-12-130	SOUFFRONT WILLIAM	APK 11	1144 LEGG DR	5400 000007200	000007800
17-20-28-7429-12-140	ROSA MARISOL	APK 11	1152 LEGG DR	5400 000007200	000007800
17-20-28-7429-12-150	CASTO ERIC L	APK 11	1160 LEGG DR	5400 000007200	000007800
17-20-28-7429-12-160	CONNERS PETER	APK 11	2940 ROLLING HILLS LN	5400 000007200	000007800
17-20-28-7429-12-170	SUKHOO DENISH	APK 11	2924 ROLLING HILLS LN	5400 000007200	000007800
17-20-28-7429-12-180	ELISMA CARINE	APK 11	2916 ROLLING HILLS LN	5400 000006000	000006500
17-20-28-7429-12-190	MAKA DEBORAH ANN	APK 11	1169 LEGG DR	5400 000007200	000007800
17-20-28-7429-12-200	CONFIDENTIAL	APK 11	1161 LEGG DR	5400 000007200	000007800
17-20-28-7429-12-210	NELSON BRIANNE E	APK 11	1153 LEGG DR	5400 000007200	000007800
17-20-28-7429-12-220	WILLIAMS ARNOLD C	APK 11	1145 LEGG DR	5400 000007200	000007800
17-20-28-7429-12-230	GUARINO JEFFREY M	APK 11	1137 LEGG DR	5400 000007200	000007800
17-20-28-7429-12-240	MAQUERA NICHOLAS	APK 11	1129 LEGG DR	5400 000006000	000006500
17-20-28-7429-12-250	RUSSELL LLOYD RAY	APK 11	1121 LEGG DR	5400 000007200	000007800
17-20-28-7429-12-260	AH4R PROPERTIES LLC	APK 11	1113 LEGG DR	5400 000006000	000006500
17-20-28-7429-12-270	DAVIDSON OSCAR	APK 11	4152 KNOTT DR	5400 000007200	000007800
17-20-28-7429-12-280	HALL BRIAN R	APK 11	4160 KNOTT DR	5400 000006000	000006500
17-20-28-7429-12-290	BARRAZA JESUS	APK 11	1122 DEGRAW DR	5400 000006000	000006500
17-20-28-7429-12-300	ECKMAN JOSHUA	APK 11	1130 DEGRAW DR	5400 000007200	000007800
17-20-28-7429-12-310	HAPKA ROBERT D	APK 11	1138 DEGRAW DR	5400 000006000	000006500
17-20-28-7429-12-320	DRAGONE DAPHNEY H	APK 11	1146 DEGRAW DR	5400 000006000	000006500
17-20-28-7429-12-330	ROBERTS OSWALD LIFE ESTATE	APK 11	2858 ROLLING HILLS LN	5400 000007200	000007800
17-20-28-7429-12-340	NARDONE LEAH E	APK 11	2866 ROLLING HILLS LN	5400 000007200	000007800
17-20-28-7429-12-350	WICK PEREZ DAVID	APK 11	2874 ROLLING HILLS LN	5400 000007200	000007800
17-20-28-7429-12-360	MEAD NORMAN F	APK 11	2882 ROLLING HILLS LN	5400 000006000	000006500
17-20-28-7429-12-370	MCMILLAN JEFFREY DAVID	APK 11	2890 ROLLING HILLS LN	5400 000007200	000007800
17-20-28-7429-12-520	MERKISON JAMIE LYNN 50%	APK 11	1163 DEGRAW DR	5400 000006000	000006500
17-20-28-7429-12-530	WILSON BRIAN	APK 11	1155 DEGRAW DR	5400 000007200	000007800
17-20-28-7429-12-540	LEATHERWOOD VIVIAN ANN	APK 11	1147 DEGRAW DR	5400 000006000	000006500
17-20-28-7429-12-550	CONFIDENTIAL	APK 11	1139 DEGRAW DR	5400 000006000	000006500
17-20-28-7429-12-560	HART CHRISTIN	APK 11	1131 DEGRAW DR	5400 000006000	000006500
17-20-28-7429-12-570	IH6 PROPERTY FLORIDA LP	APK 11	1123 DEGRAW DR	5400 000006000	000006500
17-20-28-7430-00-001	CITY OF APOPKA	APK 11	1090 ROCK CREEK ST	5400 000003600	000003900
17-20-28-7430-01-017	KOSTER RICHARD A	APK 11	999 ROCK CREEK ST	5400 000007200	000007800
17-20-28-7430-01-018	AGARD JAHIZ NOEL ANTHONY	APK 11	1007 ROCK CREEK ST	5400 000007200	000007800
17-20-28-7430-01-019	YOO SHIK UM IRREVOCABLE TRUST	APK 11	1015 ROCK CREEK ST	5400 000006000	000006500
17-20-28-7430-01-020	MEAD TAMMY ANNETTE	APK 11	1023 ROCK CREEK ST	5400 000007200	000007800
17-20-28-7430-01-021	COX NANCY L	APK 11	1031 ROCK CREEK ST	5400 000006000	000006500
17-20-28-7430-01-022	FAUSTIN-GABRIEL JUDITH	APK 11	1039 ROCK CREEK ST	5400 000007200	000007800
17-20-28-7430-01-023	HAUCK LEON RAY	APK 11	1047 ROCK CREEK ST	5400 000007200	000007800
17-20-28-7430-01-024	SEGOVIA CESAR A	APK 11	1055 ROCK CREEK ST	5400 000007200	000007800
17-20-28-7430-01-025	CALDWELL PHILLIP ANDREW	APK 11	1063 ROCK CREEK ST	5400 000007200	000007800
17-20-28-7430-01-026	INCE THOMAS J	APK 11	1071 ROCK CREEK ST	5400 000007200	000007800
17-20-28-7430-01-027	LOWERY DARRELL W	APK 11	1079 ROCK CREEK ST	5400 000007200	000007800
17-20-28-7430-01-028	MACKENZIE DAVID	APK 11	1087 ROCK CREEK ST	5400 000007200	000007800
17-20-28-7430-01-029	DAGEN STEPHEN MICHAEL	APK 11	1095 ROCK CREEK ST	5400 000007200	000007800
17-20-28-7430-01-030	BALKCOM EDWARD CLEVELAND	APK 11	1103 ROCK CREEK ST	5400 000007200	000007800

17-20-28-7430-01-031 CAROLYN J THOMAS TRUST
 17-20-28-7430-01-032 CHAN SIU WAI
 17-20-28-7430-01-033 FRICK STEPHEN WINDSOR
 17-20-28-7430-01-034 AMBS PAUL MICHAEL
 17-20-28-7430-01-065 LORD GABRIELLE PATRICIA
 17-20-28-7430-01-066 MCSWEENEY SHIRLEY M
 17-20-28-7430-01-067 HENDRIKS JOHANNES T
 17-20-28-7430-01-068 BOYD DIANA LYNN
 17-20-28-7430-01-069 COLL CLIFFORD BARNEY LIFE ESTATE
 17-20-28-7430-01-070 GUZMAN TORRES JAVIER
 17-20-28-7430-01-071 STANLEY RHONDA DEVONDA
 17-20-28-7430-01-072 KIRKLAND BRENT ALLEN
 17-20-28-7430-01-073 MANISCALCO JASON
 17-20-28-7430-01-074 DORNAS LECIO
 17-20-28-7430-01-075 MCALLISTER WILLIAM R
 17-20-28-7430-01-076 PHILLIPS STEVE B
 17-20-28-7430-01-077 MICHAEL RYAN REECE AND SHEENA K NARINE-REECE REVOCABLE TRUST
 17-20-28-7430-01-078 MONTALDO CHRISTOPHER VINCENT
 17-20-28-7430-01-079 BROWN RICHARD EUGENE
 17-20-28-7430-01-080 LIZARDO BENJAMIN
 17-20-28-7430-01-081 ORTIZ AHITSHA
 17-20-28-7430-01-082 WARD JULIA ANN SMITH
 17-20-28-7430-01-083 CALLAHAN LARRY RONALD
 17-20-28-7430-01-084 ANNICELLI LANCE LORENZO
 17-20-28-7430-01-085 MATIAS ROLANDO
 17-20-28-7430-01-086 MIEDICO RALPH A
 17-20-28-7430-01-087 HOWE STEPHANIE LYNN
 17-20-28-7430-01-088 EAZSOL KYLE KEITH
 17-20-28-7430-01-089 GROCE DEVON
 17-20-28-7430-01-090 THOMPSON MICHAEL JAY
 17-20-28-7430-01-300 DUMMETT BRUCE STANISLAUS
 17-20-28-7430-01-301 WALKER JORDAN M
 17-20-28-7430-01-302 WILLIAMS JESSICA LOBBAN
 17-20-28-7430-01-303 CAMERON CORI GARRETT
 17-20-28-7430-01-304 RIPPER RONALD JEROME LIFE ESTATE
 17-20-28-7430-01-305 TORRES JORGE ANTONIO
 17-20-28-7430-01-306 ESCOBAR SANCHEZ ANA M
 17-20-28-7430-01-307 TALBOT SAMANTHA O
 17-20-28-7430-01-308 JEAN BAPTISTE PANEL
 17-20-28-7430-01-309 CARDENAS TIMOTHY J
 17-20-28-7430-01-310 DAVE VISHAL J
 17-20-28-7430-01-311 HOME BUYERS OF CENTRAL FLORIDA LLC
 17-20-28-7430-01-312 MIRELES KISSY
 17-20-28-7430-01-313 CALAIS ROBERT
 17-20-28-7430-01-314 ANTHONY AND MARGARET HILLMAN REVOCABLE TRUST
 17-20-28-7430-01-315 CARROLL ALEX
 17-20-28-7430-01-316 HALYCH BOHDAN V
 17-20-28-7430-01-317 SEEPERSAUD SANGEETA N
 17-20-28-7430-01-318 HENRY MORRIS ANTHONY
 17-20-28-7430-01-319 RITA AND OSWALD HENRY 2017 REVOCABLE LIVING TRUST
 17-20-28-7430-01-320 KOERNER REBA JEAN
 17-20-28-7431-01-035 WALKER MATTHEW STEVEN
 17-20-28-7431-01-036 CONFIDENTIAL
 17-20-28-7431-01-037 PREGEANT BREANNE
 17-20-28-7431-01-038 FERGUSON ROBIN M
 17-20-28-7431-01-039 SYLVESTER TREMOND RAMANE
 17-20-28-7431-01-040 EMERIC JOSE M
 17-20-28-7431-01-041 BROCK TEDDY WILLIAMS
 17-20-28-7431-01-042 TURK JAMAL NASIR
 17-20-28-7431-01-043 NARINE DEVINDRA
 17-20-28-7431-01-044 SALAMONE JOSEPH
 17-20-28-7431-01-045 MARTIN BRIAN E
 17-20-28-7431-01-046 STEINBECK THOMAS C LIFE ESTATE

APK 11	1111 ROCK CREEK ST	5400 000007200	000007800
APK 11	1119 ROCK CREEK ST	5400 000007200	000007800
APK 11	1127 ROCK CREEK ST	5400 000007200	000007800
APK 11	1135 ROCK CREEK ST	5400 000007200	000007800
APK 11	1621 SPINFISHER DR	5400 000006000	000006500
APK 11	1629 SPINFISHER DR	5400 000007200	000007800
APK 11	1637 SPINFISHER DR	5400 000006000	000006500
APK 11	1645 SPINFISHER DR	5400 000007200	000007800
APK 11	1653 SPINFISHER DR	5400 000007200	000007800
APK 11	1661 SPINFISHER DR	5400 000006000	000006500
APK 11	1669 SPINFISHER DR	5400 000007200	000007800
APK 11	4609 REDFISH CT	5400 000006000	000006500
APK 11	4617 REDFISH CT	5400 000007200	000007800
APK 11	4625 REDFISH CT	5400 000007200	000007800
APK 11	4633 REDFISH CT	5400 000007200	000007800
APK 11	4641 REDFISH CT	5400 000007200	000007800
APK 11	4649 REDFISH CT	5400 000007200	000007800
APK 11	4648 REDFISH CT	5400 000007200	000007800
APK 11	4640 REDFISH CT	5400 000007200	000007800
APK 11	4632 REDFISH CT	5400 000007200	000007800
APK 11	4624 REDFISH CT	5400 000007200	000007800
APK 11	4616 REDFISH CT	5400 000007200	000007800
APK 11	4608 REDFISH CT	5400 000007200	000007800
APK 11	1685 SPINFISHER DR	5400 000007200	000007800
APK 11	1693 SPINFISHER DR	5400 000006000	000006500
APK 11	1686 SPINFISHER DR	5400 000007200	000007800
APK 11	1678 SPINFISHER DR	5400 000006000	000006500
APK 11	1670 SPINFISHER DR	5400 000006000	000006500
APK 11	1662 SPINFISHER DR	5400 000007200	000007800
APK 11	1654 SPINFISHER DR	5400 000006000	000006500
APK 11	998 ROCK CREEK ST	5400 000007200	000007800
APK 11	1006 ROCK CREEK ST	5400 000007200	000007800
APK 11	1014 ROCK CREEK ST	5400 000007200	000007800
APK 11	1022 ROCK CREEK ST	5400 000006000	000006500
APK 11	1030 ROCK CREEK ST	5400 000007200	000007800
APK 11	1038 ROCK CREEK ST	5400 000006000	000006500
APK 11	1046 ROCK CREEK ST	5400 000007200	000007800
APK 11	1054 ROCK CREEK ST	5400 000007200	000007800
APK 11	1062 ROCK CREEK ST	5400 000006000	000006500
APK 11	1070 ROCK CREEK ST	5400 000007200	000007800
APK 11	1078 ROCK CREEK ST	5400 000007200	000007800
APK 11	1086 ROCK CREEK ST	5400 000007200	000007800
APK 11	1094 ROCK CREEK ST	5400 000006000	000006500
APK 11	1102 ROCK CREEK ST	5400 000007200	000007800
APK 11	1110 ROCK CREEK ST	5400 000007200	000007800
APK 11	1118 ROCK CREEK ST	5400 000007200	000007800
APK 11	1126 ROCK CREEK ST	5400 000006000	000006500
APK 11	1134 ROCK CREEK ST	5400 000007200	000007800
APK 11	1142 ROCK CREEK ST	5400 000006000	000006500
APK 11	1150 ROCK CREEK ST	5400 000006000	000006500
APK 11	1158 ROCK CREEK ST	5400 000007200	000007800
APK 11	1614 SPINFISHER DR	5400 000006000	000006500
APK 11	1606 SPINFISHER DR	5400 000007200	000007800
APK 11	1598 SPINFISHER DR	5400 000006000	000006500
APK 11	1590 SPINFISHER DR	5400 000006000	000006500
APK 11	1582 SPINFISHER DR	5400 000007200	000007800
APK 11	1574 SPINFISHER DR	5400 000007200	000007800
APK 11	1566 SPINFISHER DR	5400 000007200	000007800
APK 11	1558 SPINFISHER DR	5400 000007200	000007800
APK 11	1550 SPINFISHER DR	5400 000006000	000006500
APK 11	1542 SPINFISHER DR	5400 000007200	000007800
APK 11	1534 SPINFISHER DR	5400 000007200	000007800
APK 11	1526 SPINFISHER DR	5400 000007200	000007800

17-20-28-7431-01-047	LEE CHAE WON	APK 11	1518 SPINFISHER DR	5400 000007200	000007800
17-20-28-7431-01-048	SEBREN BOBBY CHRIS	APK 11	1510 SPINFISHER DR	5400 000007200	000007800
17-20-28-7431-01-049	KRON FRANK JOSEPH SR	APK 11	1502 SPINFISHER DR	5400 000007200	000007800
17-20-28-7431-01-050	LESLIE J KELLY REVOCABLE TRUST	APK 11	1501 SPINFISHER DR	5400 000006000	000006500
17-20-28-7431-01-051	PULVER CHRISTINA L	APK 11	1509 SPINFISHER DR	5400 000007200	000007800
17-20-28-7431-01-052	STOUT BENJAMIN DAVID	APK 11	1517 SPINFISHER DR	5400 000007200	000007800
17-20-28-7431-01-053	SMALL AURELIA D	APK 11	1525 SPINFISHER DR	5400 000007200	000007800
17-20-28-7431-01-054	WITT GREGORY ANTHONY	APK 11	1533 SPINFISHER DR	5400 000007200	000007800
17-20-28-7431-01-055	SMITH CECILIA	APK 11	1541 SPINFISHER DR	5400 000007200	000007800
17-20-28-7431-01-056	HUA JIMMY	APK 11	1549 SPINFISHER DR	5400 000007200	000007800
17-20-28-7431-01-057	KATHERINE LYNNE D MATLACK TRUST 50% INT	APK 11	1557 SPINFISHER DR	5400 000007200	000007800
17-20-28-7431-01-058	TUCK MICHAEL GERRY LIFE ESTATE	APK 11	1565 SPINFISHER DR	5400 000006000	000006500
17-20-28-7431-01-059	MURPHY BRIAN MICHAEL	APK 11	1573 SPINFISHER DR	5400 000007200	000007800
17-20-28-7431-01-060	SASSCER WILLIAM DESALES	APK 11	1581 SPINFISHER DR	5400 000006000	000006500
17-20-28-7431-01-061	YOUNKER GABRIELLE JOY SELLAS	APK 11	1589 SPINFISHER DR	5400 000007200	000007800
17-20-28-7431-01-062	LOBBAN NORRIS A LIFE ESTATE	APK 11	1597 SPINFISHER DR	5400 000007200	000007800
17-20-28-7431-01-063	CHANCY GLEN H	APK 11	1605 SPINFISHER DR	5400 000006000	000006500
17-20-28-7431-01-064	JAMAL MUNAWARALI	APK 11	1613 SPINFISHER DR	5400 000007200	000007800
17-20-28-7431-01-091	FANN STEVEN LAWRENCE	APK 11	1324 DEGRAW DR	5400 000006000	000006500
17-20-28-7431-01-092	BELLO JOEL MOLINA	APK 11	1316 DEGRAW DR	5400 000007200	000007800
17-20-28-7431-01-093	LEATH VALERIE DESHAWN	APK 11	1308 DEGRAW DR	5400 000006000	000006500
17-20-28-7431-01-094	HARRELL WESLEY HENDERSON	APK 11	1300 DEGRAW DR	5400 000007200	000007800
17-20-28-7431-01-095	BENJAMIN PATRICIA MAE	APK 11	1292 DEGRAW DR	5400 000007200	000007800
17-20-28-7431-01-096	SOLITRO MATTHEW MICHAEL	APK 11	1284 DEGRAW DR	5400 000007200	000007800
17-20-28-7431-01-097	SICIGNANO ANTHONY	APK 11	1276 DEGRAW DR	5400 000007200	000007800
17-20-28-7431-01-098	MITCHEM SCOTT MICHAEL	APK 11	1268 DEGRAW DR	5400 000007200	000007800
17-20-28-7431-01-099	TERRY CHRISTOPHER	APK 11	1260 DEGRAW DR	5400 000007200	000007800
17-20-28-7431-01-100	MICHAEL MEDINA LIVING TRUST	APK 11	1252 DEGRAW DR	5400 000006000	000006500
17-20-28-7431-01-101	GOMEZ ROBERT VINCENT	APK 11	1244 DEGRAW DR	5400 000006000	000006500
17-20-28-7431-01-102	LOPEZ MABEL B	APK 11	1236 DEGRAW DR	5400 000006000	000006500
17-20-28-7431-01-103	MCCALLA CAROLYN LOUISE	APK 11	1228 DEGRAW DR	5400 000007200	000007800
17-20-28-7431-01-104	PINCKNEY KAREN ELIZABETH	APK 11	1220 DEGRAW DR	5400 000006000	000006500
17-20-28-7431-01-105	MACK LORETTA GURLIDES	APK 11	1212 DEGRAW DR	5400 000007200	000007800
17-20-28-7431-01-106	BLUE SHARON D	APK 11	1204 DEGRAW DR	5400 000007200	000007800
17-20-28-7431-01-107	SIMS MICHAEL BUD	APK 11	1196 DEGRAW DR	5400 000006000	000006500
17-20-28-7431-01-108	HARRIS SHARON D	APK 11	1188 DEGRAW DR	5400 000007200	000007800
17-20-28-7431-01-109	MEDINA AWILDA	APK 11	1180 DEGRAW DR	5400 000006000	000006500
17-20-28-7431-01-110	MARKS GREGORY L LIFE ESTATE	APK 11	1172 DEGRAW DR	5400 000007200	000007800
17-20-28-7431-01-238	STEWART EVERETT LENNOX	APK 11	1275 DEGRAW DR	5400 000007200	000007800
17-20-28-7431-01-239	FELDER KENNETH JEROME	APK 11	1267 DEGRAW DR	5400 000007200	000007800
17-20-28-7431-01-240	MICHAEL JOHN AND MARY JO MURPHY IRREVOCABLE TRUST	APK 11	1259 DEGRAW DR	5400 000006000	000006500
17-20-28-7431-01-241	MARCUM KENNETH LEE	APK 11	1251 DEGRAW DR	5400 000007200	000007800
17-20-28-7431-01-242	KROUSE KENNETH	APK 11	1243 DEGRAW DR	5400 000007200	000007800
17-20-28-7431-01-243	BENAVIDES ALVARO	APK 11	1235 DEGRAW DR	5400 000007200	000007800
17-20-28-7431-01-244	MBEWE CUTHBERT ZVINAIYE	APK 11	1227 DEGRAW DR	5400 000006000	000006500
17-20-28-7431-01-245	MATOS CHRISTIAN	APK 11	1219 DEGRAW DR	5400 000007200	000007800
17-20-28-7431-01-246	PRICE JEFFREY DAVID	APK 11	1211 DEGRAW DR	5400 000007200	000007800
17-20-28-7431-01-247	MEDINA OMAR JR	APK 11	1203 DEGRAW DR	5400 000006000	000006500
17-20-28-7431-01-248	AMBS CLARK LLOYD	APK 11	1195 DEGRAW DR	5400 000007200	000007800
17-20-28-7431-01-249	MIDDLEBROOKS TAINESE LAJUAN	APK 11	1187 DEGRAW DR	5400 000007200	000007800
17-20-28-7431-01-250	GODFREY KRISTEN LYNN	APK 11	1179 DEGRAW DR	5400 000007200	000007800
17-20-28-7431-01-251	JOSEPH KELVIN	APK 11	1171 DEGRAW DR	5400 000007200	000007800
17-20-28-7431-01-258	MENCHAN SELINA DENISE	APK 11	1066 SPINNING WHEEL DR	5400 000007200	000007800
17-20-28-7431-01-259	MORRISON VALERIE M LIFE ESTATE	APK 11	1074 SPINNING WHEEL DR	5400 000007200	000007800
17-20-28-7431-01-260	ARNOLD CHRISTOPHER NICHOLAS	APK 11	1082 SPINNING WHEEL DR	5400 000006000	000006500
17-20-28-7431-01-261	PARTAB JAIRAM AND SABITA JAIRAM REVOCABLE TRUST	APK 11	1090 SPINNING WHEEL DR	5400 000007200	000007800
17-20-28-7431-01-262	MOON JASON ALAN	APK 11	1098 SPINNING WHEEL DR	5400 000006000	000006500
17-20-28-7431-01-263	TALAID ALDRICH CLOYD JUDILLA	APK 11	1106 SPINNING WHEEL DR	5400 000006000	000006500
17-20-28-7431-01-264	HITI MICHAEL DOUGLAS	APK 11	1114 SPINNING WHEEL DR	5400 000007200	000007800
17-20-28-7431-01-265	BROWN JOSHUA TERRY	APK 11	1122 SPINNING WHEEL DR	5400 000007200	000007800
17-20-28-7431-01-266	BURGOS LYNDA	APK 11	1130 SPINNING WHEEL DR	5400 000006000	000006500
17-20-28-7431-01-267	WALKER VERNON	APK 11	1138 SPINNING WHEEL DR	5400 000007200	000007800
17-20-28-7431-01-268	WILCOX ALISON ELIZABETH	APK 11	1146 SPINNING WHEEL DR	5400 000007200	000007800

17-20-28-7431-01-269 ALVAREZ PATRICK NICHOLAS
 17-20-28-7431-01-270 HEADLAM JASON GEORGE
 17-20-28-7431-01-271 DALEY PHILLIP AINSWORTH
 17-20-28-7431-01-272 GENTLES RUTH
 17-20-28-7431-01-273 VON RAMIN MAPP ANDREW DENNIS
 17-20-28-7431-01-274 SMIKLE MERLINE A
 17-20-28-7431-01-275 QUINONES ANASTASIA
 17-20-28-7431-01-276 MEAD TODD NORMAN
 17-20-28-7431-01-277 UPSON-BRADWELL CONTESSA K
 17-20-28-7431-01-278 GERMAIN DIEUDONNE
 17-20-28-7431-01-279 NEWCOMER CHRISTINE ANN
 17-20-28-7431-01-280 LEWIS W EDWARDS & ALBERTHA M EDWARDS REBVOCABLE LIVING TRUST
 17-20-28-7431-01-281 BUHR THOMAS EDWARD
 17-20-28-7431-01-282 DIGDIGAN ANNA LORRAINE ALCID
 17-20-28-7431-01-283 BLAZINA GREGORY
 17-20-28-7431-01-284 WURFEL ERIC JAMES
 17-20-28-7431-01-285 YUSAF ASIF
 17-20-28-7431-01-286 GARDNER DUIAN DYAL
 17-20-28-7431-01-287 KOHLMAYER BRADFORD S
 17-20-28-7431-01-288 HEISINGER PATRICK DAVID
 17-20-28-7431-01-289 LEVESON KEITH K
 17-20-28-7431-01-290 KO YA-TIEN
 17-20-28-7431-01-291 HOLBROOK SCOTT DANIEL
 17-20-28-7431-01-292 HOWARD JEFFREY M JR
 17-20-28-7431-01-293 STEVENS JAMAL A
 17-20-28-7431-01-294 BRIDGE DAVID CALVIN
 17-20-28-7431-01-295 LINTON JOSEPH ROBERT
 18-20-28-0000-00-001 KELLY PARK ROAD PROPERTY LLC
 18-20-28-0000-00-002 SERWE HAROLD CHRISTOPHER
 18-20-28-0000-00-003 KERLIN MICHAEL J
 18-20-28-0000-00-010 DE VERVILLE KATHLEEN G
 18-20-28-0000-00-011 KERLIN MICHAEL J
 18-20-28-0000-00-016 BARNES J GLENN ESTATE
 18-20-28-0000-00-019 HYATT CAREY
 18-20-28-0000-00-020 KAGER FAMILY TRUST
 18-20-28-0000-00-024 DORNBUSH BRIAN
 18-20-28-0000-00-026 YOUNG EARLE W A
 18-20-28-0000-00-027 KELLY PARK ROAD PROPERTY LLC
 18-20-28-0000-00-028 F MYRICE LUKAS FAMILY TRUST
 18-20-28-0000-00-029 SHANDIK ROBERT M
 18-20-28-0000-00-030 CHANDLER RICHARD O
 18-20-28-0000-00-032 YOO SHIK UM IRREVOCABLE TRUST
 18-20-28-0000-00-033 YOO SHIK UM IRREVOCABLE TRUST
 18-20-28-0000-00-034 UM YOO SHIK 50%
 18-20-28-0000-00-035 YOO SHIK UM IRREVOCABLE TRUST
 18-20-28-0000-00-036 A K NURSERY INC
 18-20-28-0000-00-037 YOO SHIK UM IRREVOCABLE TRUST
 18-20-28-0000-00-038 PALMERSTON TROPICALS INC
 18-20-28-0000-00-040 JIMENEZ CIRILO
 18-20-28-0000-00-045 MEGA GNG LLLP
 18-20-28-0000-00-046 PM S-1 REO LLC
 18-20-28-0000-00-047 PM S-1 REO LLC
 18-20-28-0000-00-048 ROBINSON WALTER H III
 18-20-28-0000-00-051 UM YOO SHIK 50%
 18-20-28-0000-00-052 ROBINSON WALTER H III
 18-20-28-0000-00-055 ORCHID ESTATES COMMUNITY HOMEOWNERS ASSOCIATION INC
 18-20-28-0000-00-056 ALCAREZ DE ALARCON GABRIELA E
 18-20-28-0000-00-057 GAONA FELIPE
 18-20-28-0000-00-062 SANDERS BOBBY
 18-20-28-0000-00-063 CHANDLER RICHARD O
 18-20-28-0000-00-065 PM S-1 REO LLC
 18-20-28-0000-00-071 SINGH ROBERT
 18-20-28-0000-00-075 CHUN KWANG HO

APK 11	1154 SPINNING WHEEL DR	5400 000007200	000007800
APK 11	1162 SPINNING WHEEL DR	5400 000006000	000006500
APK 11	1170 SPINNING WHEEL DR	5400 000007200	000007800
APK 11	1178 SPINNING WHEEL DR	5400 000007200	000007800
APK 11	1186 SPINNING WHEEL DR	5400 000007200	000007800
APK 11	1194 SPINNING WHEEL DR	5400 000006000	000006500
APK 11	1202 SPINNING WHEEL DR	5400 000007200	000007800
APK 11	1217 SPINNING WHEEL DR	5400 000006000	000006500
APK 11	1209 SPINNING WHEEL DR	5400 000007200	000007800
APK 11	1201 SPINNING WHEEL DR	5400 000007200	000007800
APK 11	1193 SPINNING WHEEL DR	5400 000007200	000007800
APK 11	1185 SPINNING WHEEL DR	5400 000007200	000007800
APK 11	1177 SPINNING WHEEL DR	5400 000006000	000006500
APK 11	1169 SPINNING WHEEL DR	5400 000007200	000007800
APK 11	1161 SPINNING WHEEL DR	5400 000007200	000007800
APK 11	1153 SPINNING WHEEL DR	5400 000007200	000007800
APK 11	1145 SPINNING WHEEL DR	5400 000007200	000007800
APK 11	1137 SPINNING WHEEL DR	5400 000006000	000006500
APK 11	1129 SPINNING WHEEL DR	5400 000007200	000007800
APK 11	1121 SPINNING WHEEL DR	5400 000007200	000007800
APK 11	1113 SPINNING WHEEL DR	5400 000007200	000007800
APK 11	1105 SPINNING WHEEL DR	5400 000007200	000007800
APK 11	1097 SPINNING WHEEL DR	5400 000007200	000007800
APK 11	1089 SPINNING WHEEL DR	5400 000007200	000007800
APK 11	1081 SPINNING WHEEL DR	5400 000006000	000006500
APK 11	1073 SPINNING WHEEL DR	5400 000007200	000007800
APK 11	1065 SPINNING WHEEL DR	5400 000006000	000006500
APK 11	2000 W KELLY PARK RD	5400 000022800	000027300
APK 11	2636 W KELLY PARK RD	5400 000007200	000007800
APK 11	2820 W KELLY PARK RD	5400 000037200	000048100
APK 11	4905 PLYMOUTH SORRENTO RD	5400 000007200	000007800
APK 11	2820 W KELLY PARK RD	5400 000007200	000007800
APK 11	W KELLY PARK RD	5400 000015600	000084500
APK 11	4327 PLYMOUTH SORRENTO RD	5400 000007200	000007800
APK 11	4225 PLYMOUTH SORRENTO RD	5400 000003600	000003900
APK 11	2567 APPY LN	5400 000007200	000007800
APK 11	2101 APPY LN	5400 000007200	000007800
APK 11	4648 CHANDLER RD	5400 000020400	000022100
APK 11	4201 PLYMOUTH SORRENTO RD	5400 000007200	000007800
APK 11	4213 PLYMOUTH SORRENTO RD	5400 000007200	000007800
APK 11	4410 CHANDLER RD	5400 000007200	000007800
APK 11	2228 W KELLY PARK RD	5400 000020400	000136500
APK 11	W KELLY PARK RD	5400 000042000	000040300
APK 11	2250 W KELLY PARK RD	5400 000034800	000037700
APK 11	2350 W KELLY PARK RD	5400 000099600	000110500
APK 11	2454 W KELLY PARK RD	5400 000135600	000146900
APK 11	W KELLY PARK RD	5400 000015600	000016900
APK 11	2048 W KELLY PARK RD	5400 000126000	000136500
APK 11	4550 CHANDLER RD	5400 000007200	000007800
APK 11	4339 PLYMOUTH SORRENTO RD	5400 000003600	000003900
APK 11	4506 CHANDLER RD	5400 000003600	000003900
APK 11	4514 CHANDLER RD	5400 000020400	000029900
APK 11	4501 CHANDLER RD	5400 000003600	000016900
APK 11	4641 CHANDLER RD	5400 000013200	000120900
APK 11	JASON DWELLEY PKWY	5400 000003600	000003900
APK 11	4457 CHANDLER RD	5400 000003600	000003900
APK 11	4315 PLYMOUTH SORRENTO RD	5400 000007200	000007800
APK 11	2509 APPY LN	5400 000007200	000007800
APK 11	4404 JASON DWELLEY PKWY	5400 000007200	000007800
APK 11	4420 CHANDLER RD	5400 000003600	000003900
APK 11	4849 PLYMOUTH SORRENTO RD	5400 000003600	000003900
APK 11	2451 APPY LN	5400 000007200	000007800
APK 11	4612 CHANDLER RD	5400 000020400	000022100

18-20-28-0000-00-080 YOO SHIK UM IRREVOCABLE TRUST
 18-20-28-0000-00-086 FICKEN JUSTIN T
 18-20-28-0000-00-100 ANDREWS ARLYCE E
 18-20-28-0000-00-101 ADVENTIST HEALTH SYSTEM/SUNBELT INC
 18-20-28-0000-00-102 KELLY PARK ROAD PROPERTY LLC
 18-20-28-0000-00-106 ROBINSON WALTER H III
 18-20-28-0000-00-107 ADVENTIST HEALTH SYSTEM/SUNBELT INC
 18-20-28-0000-00-112 FAITHFUL CREATIONS LLC
 18-20-28-0000-00-113 PHILLIPS DANIEL T
 18-20-28-0000-00-116 DOMENECH KIM SUONG
 18-20-28-0000-00-119 WINDY HILL GREENHOUSE INC
 18-20-28-0000-00-120 ADVENTIST HEALTH SYSTEM/SUNBELT INC
 18-20-28-0000-00-122 KELLY PARK ROAD PROPERTY LLC
 18-20-28-0000-00-123 KELLY PARK ROAD PROPERTY LLC
 18-20-28-0000-00-124 MYERS RUTH E
 18-20-28-0000-00-125 LAINES AGRACIANO
 18-20-28-0000-00-128 KERLIN MICHAEL J
 18-20-28-0000-00-129 SANDERS BOBBY E
 18-20-28-0000-00-130 A H G PROERTIES LTD
 18-20-28-0000-00-135 DOMENECH KIM SUONG
 18-20-28-0000-00-136 JOHN ANTHONY HINDE REVOCABLE TRUST
 18-20-28-0000-00-138 KELLY PARK ROAD PROPERTY LLC
 18-20-28-0015-00-010 KLLB AIV LLC
 18-20-28-0015-00-020 KLLB AIV LLC
 18-20-28-0015-00-030 KLLB AIV LLC
 18-20-28-0015-00-040 KLLB AIV LLC
 18-20-28-0015-00-050 KLLB AIV LLC
 18-20-28-0015-00-060 KLLB AIV LLC
 18-20-28-0015-00-070 KLLB AIV LLC
 18-20-28-0015-00-080 KLLB AIV LLC
 18-20-28-0015-00-090 KLLB AIV LLC
 18-20-28-0015-00-100 KLLB AIV LLC
 18-20-28-0015-00-110 KLLB AIV LLC
 18-20-28-0015-00-120 KLLB AIV LLC
 18-20-28-0015-00-130 KLLB AIV LLC
 18-20-28-0015-00-140 KLLB AIV LLC
 18-20-28-0015-00-150 KLLB AIV LLC
 18-20-28-0015-00-160 KLLB AIV LLC
 18-20-28-0015-00-170 KLLB AIV LLC
 18-20-28-0015-00-180 KLLB AIV LLC
 18-20-28-0015-00-190 KLLB AIV LLC
 18-20-28-0015-00-200 KLLB AIV LLC
 18-20-28-0015-00-210 KLLB AIV LLC
 18-20-28-0015-00-220 KLLB AIV LLC
 18-20-28-0015-00-230 KLLB AIV LLC
 18-20-28-0015-00-240 KLLB AIV LLC
 18-20-28-0015-00-250 KLLB AIV LLC
 18-20-28-0015-00-260 KLLB AIV LLC
 18-20-28-0015-00-270 KLLB AIV LLC
 18-20-28-0015-00-280 KLLB AIV LLC
 18-20-28-0015-00-290 KLLB AIV LLC
 18-20-28-0015-00-300 KLLB AIV LLC
 18-20-28-0015-00-310 KLLB AIV LLC
 18-20-28-0015-00-320 KLLB AIV LLC
 18-20-28-0015-00-330 KLLB AIV LLC
 18-20-28-0015-00-340 KLLB AIV LLC
 18-20-28-0015-00-350 KLLB AIV LLC
 18-20-28-0015-00-360 KLLB AIV LLC
 18-20-28-0015-00-370 KLLB AIV LLC
 18-20-28-0015-00-380 KLLB AIV LLC
 18-20-28-0015-00-390 KLLB AIV LLC
 18-20-28-0015-00-400 KLLB AIV LLC
 18-20-28-0015-00-410 KLLB AIV LLC

APK 11	2136 W KELLY PARK RD	5400 000006000	000006500
APK 11	2060 W KELLY PARK RD	5400 000007200	000022100
APK 11	4303 PLYMOUTH SORRENTO RD	5400 000007200	000007800
APK 11	2928 W KELLY PARK RD	5400 000007200	000022100
APK 11	4624 CHANDLER RD	5400 000006000	000006500
APK 11	JASON DWELLEY PKWY	5400 000003600	000003900
APK 11	2902 W KELLY PARK RD	5400 000006000	00057.200
APK 11	2335 APPY LN	5400 000003600	000061100
APK 11	2615 APPY LN	5400 000006000	000006500
APK 11	4061 PLYMOUTH SORRENTO RD	5400 000007200	000007800
APK 11	2126 W KELLY PARK RD	5400 000049200	000053300
APK 11	2896 W KELLY PARK RD	5400 000005280	00057.200
APK 11	4666 CHANDLER RD	5400 000003600	000003900
APK 11	4650 CHANDLER RD	5400 000007200	000007800
APK 11	2487 APPY LN	5400 000007200	000007800
APK 11	2393 APPY LN	5400 000007200	000007800
APK 11	2628 W KELLY PARK RD	5400 000068400	000074100
APK 11	JASON DWELLEY PKWY	5400 000003600	000003900
APK 11	4309 PLYMOUTH SORRENTO RD	5400 000042000	000045500
APK 11	PLYMOUTH SORRENTO RD	5400 000015600	000016900
APK 11	4219 PLYMOUTH SORRENTO RD	5400 000007200	000007800
APK 11	2584 W KELLY PARK RD	5400 000176400	000094900
APK 11	3129 GOLDEN ZEBRA WAY	5400 000000000	00057.200
APK 11	3137 GOLDEN ZEBRA WAY	5400 000000000	00057.200
APK 11	3153 GOLDEN ZEBRA WAY	5400 000000000	00057.200
APK 11	3161 GOLDEN ZEBRA WAY	5400 000000000	00057.200
APK 11	3169 GOLDEN ZEBRA WAY	5400 000000000	00057.200
APK 11	3177 GOLDEN ZEBRA WAY	5400 000000000	00057.200
APK 11	3185 GOLDEN ZEBRA WAY	5400 000000000	00057.200
APK 11	3193 GOLDEN ZEBRA WAY	5400 000000000	00057.200
APK 11	3201 GOLDEN ZEBRA WAY	5400 000000000	00057.200
APK 11	3209 GOLDEN ZEBRA WAY	5400 000000000	00057.200
APK 11	3217 GOLDEN ZEBRA WAY	5400 000000000	00057.200
APK 11	3225 GOLDEN ZEBRA WAY	5400 000000000	00057.200
APK 11	3233 GOLDEN ZEBRA WAY	5400 000000000	00057.200
APK 11	3241 GOLDEN ZEBRA WAY	5400 000000000	00057.200
APK 11	3305 SILVER BREAK ST	5400 000000000	00057.200
APK 11	3313 SILVER BREAK ST	5400 000000000	00057.200
APK 11	3321 SILVER BREAK ST	5400 000000000	00057.200
APK 11	3329 SILVER BREAK ST	5400 000000000	00057.200
APK 11	3337 SILVER BREAK ST	5400 000000000	00057.200
APK 11	3345 SILVER BREAK ST	5400 000000000	00057.200
APK 11	3353 SILVER BREAK ST	5400 000000000	00057.200
APK 11	3636 LEMON BUTTON TER	5400 000000000	00057.200
APK 11	3628 LEMON BUTTON TER	5400 000000000	00057.200
APK 11	3620 LEMON BUTTON TER	5400 000000000	00057.200
APK 11	3612 LEMON BUTTON TER	5400 000000000	00057.200
APK 11	3604 LEMON BUTTON TER	5400 000000000	00057.200
APK 11	3596 LEMON BUTTON TER	5400 000000000	00057.200
APK 11	3588 LEMON BUTTON TER	5400 000000000	00057.200
APK 11	3580 LEMON BUTTON TER	5400 000000000	00057.200
APK 11	3572 LEMON BUTTON TER	5400 000000000	00057.200
APK 11	3566 LEMON BUTTON TER	5400 000000000	00057.200
APK 11	3548 LEMON BUTTON TER	5400 000000000	00057.200
APK 11	3540 LEMON BUTTON TER	5400 000000000	00057.200
APK 11	3532 LEMON BUTTON TER	5400 000000000	00057.200
APK 11	3524 LEMON BUTTON TER	5400 000000000	00057.200
APK 11	3516 LEMON BUTTON TER	5400 000000000	00057.200
APK 11	3508 LEMON BUTTON TER	5400 000000000	00057.200
APK 11	3500 LEMON BUTTON TER	5400 000000000	00057.200
APK 11	3492 LEMON BUTTON TER	5400 000000000	00057.200
APK 11	3497 LEMON BUTTON TER	5400 000000000	00057.200
APK 11	3505 LEMON BUTTON TER	5400 000000000	00057.200

18-20-28-0015-00-420	KLLB AIV LLC	APK 11	3513 LEMON BUTTON TER	5400 000000000	00057.200
18-20-28-0015-00-430	KLLB AIV LLC	APK 11	3521 LEMON BUTTON TER	5400 000000000	00057.200
18-20-28-0015-00-440	KLLB AIV LLC	APK 11	3529 LEMON BUTTON TER	5400 000000000	00057.200
18-20-28-0015-00-450	KLLB AIV LLC	APK 11	3537 LEMON BUTTON TER	5400 000000000	00057.200
18-20-28-0015-00-460	KLLB AIV LLC	APK 11	3545 LEMON BUTTON TER	5400 000000000	00057.200
18-20-28-0015-00-470	KLLB AIV LLC	APK 11	3334 SILVER BREAK ST	5400 000000000	00057.200
18-20-28-0015-00-480	KLLB AIV LLC	APK 11	3326 SILVER BREAK ST	5400 000000000	00057.200
18-20-28-0015-00-490	KLLB AIV LLC	APK 11	3230 GOLDEN ZEBRA WAY	5400 000000000	00057.200
18-20-28-0015-00-500	KLLB AIV LLC	APK 11	3222 GOLDEN ZEBRA WAY	5400 000000000	00057.200
18-20-28-0015-00-510	KLLB AIV LLC	APK 11	3214 GOLDEN ZEBRA WAY	5400 000000000	00057.200
18-20-28-0015-00-520	KLLB AIV LLC	APK 11	3206 GOLDEN ZEBRA WAY	5400 000000000	00057.200
18-20-28-0015-00-530	KLLB AIV LLC	APK 11	3196 GOLDEN ZEBRA WAY	5400 000000000	00057.200
18-20-28-0015-00-540	KLLB AIV LLC	APK 11	3190 GOLDEN ZEBRA WAY	5400 000000000	00057.200
18-20-28-0015-00-550	KLLB AIV LLC	APK 11	3182 GOLDEN ZEBRA WAY	5400 000000000	00057.200
18-20-28-0015-00-560	BEAZER HOMES LLC	APK 11	3033 WATER CLOVER CT	5400 000000000	00057.200
18-20-28-0015-00-570	BEAZER HOMES LLC	APK 11	3041 WATER CLOVER CT	5400 000000000	00057.200
18-20-28-0015-00-580	BEAZER HOMES LLC	APK 11	3049 WATER CLOVER CT	5400 000000000	00057.200
18-20-28-0015-00-590	KLLB AIV LLC	APK 11	3057 WATER CLOVER CT	5400 000000000	00057.200
18-20-28-0015-00-600	KLLB AIV LLC	APK 11	3065 WATER CLOVER CT	5400 000000000	00057.200
18-20-28-0015-00-610	KLLB AIV LLC	APK 11	3073 WATER CLOVER CT	5400 000000000	00057.200
18-20-28-0015-00-620	BEAZER HOMES LLC	APK 11	3068 WATER CLOVER CT	5400 000000000	00057.200
18-20-28-0015-00-630	KLLB AIV LLC	APK 11	3060 WATER CLOVER CT	5400 000000000	00057.200
18-20-28-0015-00-640	KLLB AIV LLC	APK 11	3052 WATER CLOVER CT	5400 000000000	00057.200
18-20-28-0015-00-650	BEAZER HOMES LLC	APK 11	3044 WATER CLOVER CT	5400 000000000	00057.200
18-20-28-0015-00-660	BEAZER HOMES LLC	APK 11	3036 WATER CLOVER CT	5400 000000000	00057.200
18-20-28-0015-00-670	BEAZER HOMES LLC	APK 11	3028 WATER CLOVER CT	5400 000000000	00057.200
18-20-28-0015-00-680	KLLB AIV LLC	APK 11	3020 WATER CLOVER CT	5400 000000000	00057.200
18-20-28-0015-00-690	KLLB AIV LLC	APK 11	3012 WATER CLOVER CT	5400 000000000	00057.200
18-20-28-0015-00-700	BEAZER HOMES LLC	APK 11	3004 WATER CLOVER CT	5400 000000000	00057.200
18-20-28-0015-00-710	BEAZER HOMES LLC	APK 11	2996 WATER CLOVER CT	5400 000000000	00057.200
18-20-28-0015-00-720	KLLB AIV LLC	APK 11	2985 WATER CLOVER CT	5400 000000000	00057.200
18-20-28-0015-00-730	BEAZER HOMES LLC	APK 11	2993 WATER CLOVER CT	5400 000000000	00057.200
18-20-28-0015-00-740	BEAZER HOMES LLC	APK 11	3001 WATER CLOVER CT	5400 000000000	00057.200
18-20-28-0015-00-750	KLLB AIV LLC	APK 11	3009 WATER CLOVER CT	5400 000000000	00057.200
18-20-28-0015-00-760	BEAZER HOMES LLC	APK 11	3017 WATER CLOVER CT	5400 000000000	00057.200
18-20-28-0015-06-001	VILLAGE OF FAME LLC	APK 11	2295 APPY LN	5400 000000000	000007800
18-20-28-0015-12-001	CITY OF APOPKA	APK 11	3113 GOLDEN ZEBRA WAY	5400 000000000	000003900
18-20-28-6099-00-010	LESNICK JENNIFER A	APK 11	4489 BERRY OAK DR	5400 000007200	000007800
18-20-28-6099-00-020	RAMNATH GANESH	APK 11	4481 BERRY OAK DR	5400 000007200	000007800
18-20-28-6099-00-030	STEARNS MARK	APK 11	4473 BERRY OAK DR	5400 000007200	000007800
18-20-28-6099-00-040	TORRES MIGDALIA	APK 11	4465 BERRY OAK DR	5400 000007200	000007800
18-20-28-6099-00-050	FELD EDWARD LIFE ESTATE	APK 11	4457 BERRY OAK DR	5400 000007200	000007800
18-20-28-6099-00-060	DIAZ LUIS A JR	APK 11	4449 BERRY OAK DR	5400 000007200	000007800
18-20-28-6099-00-070	LASHER PATRICIA CLEMENTS	APK 11	4441 BERRY OAK DR	5400 000006000	000006500
18-20-28-6099-00-080	VEGA MICHAEL	APK 11	4433 BERRY OAK DR	5400 000007200	000007800
18-20-28-6099-00-090	MARTIN TIMOTHY O	APK 11	4425 BERRY OAK DR	5400 000007200	000007800
18-20-28-6099-00-100	SMICKLE STEVEN G	APK 11	4417 BERRY OAK DR	5400 000007200	000007800
18-20-28-6099-00-110	GRANT SUZETTE A	APK 11	4409 BERRY OAK DR	5400 000007200	000007800
18-20-28-6099-00-120	GAINOUS BRIAN K	APK 11	4401 BERRY OAK DR	5400 000007200	000007800
18-20-28-6099-00-130	OLIVER PEARLINE	APK 11	4391 BERRY OAK DR	5400 000007200	000007800
18-20-28-6099-00-140	ARBOR RIDGE NO 2664 TRUST	APK 11	4383 BERRY OAK DR	5400 000007200	000007800
18-20-28-6099-00-150	TUCKER DARREN A	APK 11	4375 BERRY OAK DR	5400 000007200	000007800
18-20-28-6099-00-160	BAEZ CHARLES B	APK 11	4367 BERRY OAK DR	5400 000007200	000007800
18-20-28-6099-00-170	CLARK RYAN EUGENE	APK 11	4359 BERRY OAK DR	5400 000007200	000007800
18-20-28-6099-00-180	MCCALL TATYANA RENEE	APK 11	2573 TREE MEADOW LOOP	5400 000007200	000007800
18-20-28-6099-00-190	CHATER JONATHAN CY LIFE ESTATE	APK 11	2581 TREE MEADOW LOOP	5400 000007200	000007800
18-20-28-6099-00-200	HILL DONAVON CALEB III	APK 11	2589 TREE MEADOW LOOP	5400 000007200	000007800
18-20-28-6099-00-210	HALDANE LIVING TRUST	APK 11	2597 TREE MEADOW LOOP	5400 000007200	000007800
18-20-28-6099-00-220	FITZPATRICK KIMBERLY BRADY	APK 11	2605 TREE MEADOW LOOP	5400 000007200	000007800
18-20-28-6099-00-230	LARMOND MARCELLA W	APK 11	2613 TREE MEADOW LOOP	5400 000007200	000007800
18-20-28-6099-00-240	TORRES KELLY JO	APK 11	2621 TREE MEADOW LOOP	5400 000007200	000007800
18-20-28-6099-00-250	ALLEGROE GREGORY KEITH	APK 11	2629 TREE MEADOW LOOP	5400 000007200	000007800
18-20-28-6099-00-260	WOODSON LEON JR	APK 11	2661 TREE MEADOW LOOP	5400 000007200	000007800

18-20-28-6099-00-270	BARNES MELANIE	APK 11	2669 TREE MEADOW LOOP	5400 000007200	000007800
18-20-28-6099-00-280	VENNING ERIC J	APK 11	2677 TREE MEADOW LOOP	5400 000006000	000006500
18-20-28-6099-00-290	VAN FLEET TIMOTHY JOSEPH	APK 11	2685 TREE MEADOW LOOP	5400 000007200	000007800
18-20-28-6099-00-300	NOVA JUAN CARLOS	APK 11	2701 TREE MEADOW LOOP	5400 000007200	000007800
18-20-28-6099-00-310	FINE JAMES ATCHLEY JR	APK 11	2709 TREE MEADOW LOOP	5400 000007200	000007800
18-20-28-6099-00-320	MAKI GARY	APK 11	2717 TREE MEADOW LOOP	5400 000007200	000007800
18-20-28-6099-00-330	WILSON COSMO	APK 11	2725 TREE MEADOW LOOP	5400 000007200	000007800
18-20-28-6099-00-340	IH5 PROPERTY FLORIDA LP	APK 11	2749 TREE MEADOW LOOP	5400 000007200	000007800
18-20-28-6099-00-350	TURNER-REEVES SANDRA	APK 11	2757 TREE MEADOW LOOP	5400 000007200	000007800
18-20-28-6099-00-360	KINSWATER DOUGLAS LIFE ESTATE	APK 11	2765 TREE MEADOW LOOP	5400 000007200	000007800
18-20-28-6099-00-370	VILLARI JEAN S	APK 11	2773 TREE MEADOW LOOP	5400 000007200	000007800
18-20-28-6099-00-380	CARUK BRADLEY	APK 11	2781 TREE MEADOW LOOP	5400 000007200	000007800
18-20-28-6099-00-390	VELAZQUEZ DIEGO PUIG	APK 11	2789 TREE MEADOW LOOP	5400 000007200	000007800
18-20-28-6099-00-400	ALMONOR RUTH	APK 11	2797 TREE MEADOW LOOP	5400 000007200	000007800
18-20-28-6099-00-410	RICHARDSON ROY A J	APK 11	2798 TREE MEADOW LOOP	5400 000007200	000007800
18-20-28-6099-00-420	BAUM JEFFREY STEVEN	APK 11	2790 TREE MEADOW LOOP	5400 000007200	000007800
18-20-28-6099-00-430	SIMPKINS JAMES G	APK 11	4250 BLUEJACK RIDGE AVE	5400 000007200	000007800
18-20-28-6099-00-440	CALLINS TARRENCE L	APK 11	4258 BLUEJACK RIDGE AVE	5400 000007200	000007800
18-20-28-6099-00-450	LUNA AGUSTIN JR	APK 11	4266 BLUEJACK RIDGE AVE	5400 000007200	000007800
18-20-28-6099-00-460	WILLIAMS DEVEREUX	APK 11	4392 BLUEJACK RIDGE AVE	5400 000007200	000007800
18-20-28-6099-00-470	CONFIDENTIAL	APK 11	4400 BLUEJACK RIDGE AVE	5400 000007200	000007800
18-20-28-6099-00-480	DAVID ELWIN B	APK 11	4410 BLUEJACK RIDGE AVE	5400 000007200	000007800
18-20-28-6099-00-490	QUINN JESSICA	APK 11	4418 BLUEJACK RIDGE AVE	5400 000007200	000007800
18-20-28-6099-00-500	DIAMOND JAMES T JR	APK 11	4426 BLUEJACK RIDGE AVE	5400 000007200	000007800
18-20-28-6099-00-510	WHITBY JARED	APK 11	4434 BLUEJACK RIDGE AVE	5400 000007200	000007800
18-20-28-6099-00-520	GASPARD ENOCK	APK 11	4442 BLUEJACK RIDGE AVE	5400 000007200	000007800
18-20-28-6099-00-530	MOSES FREDRICK M	APK 11	4443 BLUEJACK RIDGE AVE	5400 000007200	000007800
18-20-28-6099-00-540	GORDON DONOVAN HUGH LIFE ESTATE	APK 11	4435 BLUEJACK RIDGE AVE	5400 000007200	000007800
18-20-28-6099-00-550	FORDE WENDY P	APK 11	4427 BLUEJACK RIDGE AVE	5400 000007200	000007800
18-20-28-6099-00-560	BUSH JEFF CRAIG	APK 11	4419 BLUEJACK RIDGE AVE	5400 000007200	000007800
18-20-28-6099-00-570	VALLONE JOSEPH J	APK 11	4411 BLUEJACK RIDGE AVE	5400 000007200	000007800
18-20-28-6099-00-580	HAMILTON MATTHEW SCOTT	APK 11	4403 BLUEJACK RIDGE AVE	5400 000006000	000006500
18-20-28-6099-00-590	DAVIS FAMILY REVOCABLE TRUST	APK 11	4395 BLUEJACK RIDGE AVE	5400 000006000	000006500
18-20-28-6099-00-600	EWING CARREENA MARIE	APK 11	4442 PINE GOLD AVE	5400 000006000	000006500
18-20-28-6099-00-610	MERTENS PIETER	APK 11	4434 PINE GOLD AVE	5400 000007200	000007800
18-20-28-6099-00-620	OKELLY RYAN PATRICK	APK 11	4426 PINE GOLD AVE	5400 000007200	000007800
18-20-28-6099-00-630	JONES SONDR A JO	APK 11	4418 PINE GOLD AVE	5400 000007200	000007800
18-20-28-6099-00-640	ELCOCK DACUS DIONNE	APK 11	4410 PINE GOLD AVE	5400 000007200	000007800
18-20-28-6099-00-650	MILLER EARLE WESLEY	APK 11	4402 PINE GOLD AVE	5400 000007200	000007800
18-20-28-6099-00-660	EYMA BENAGUY	APK 11	4394 PINE GOLD AVE	5400 000007200	000007800
18-20-28-6099-00-670	DUBOIS PHILIP JOHN	APK 11	4443 PINE GOLD AVE	5400 000007200	000007800
18-20-28-6099-00-680	RENFORD C WILLIAMS REVOCABLE TRUST	APK 11	4435 PINE GOLD AVE	5400 000007200	000007800
18-20-28-6099-00-690	SANTANA ARLENE	APK 11	4427 PINE GOLD AVE	5400 000006000	000006500
18-20-28-6099-00-700	CONFIDENTIAL	APK 11	4419 PINE GOLD AVE	5400 000007200	000007800
18-20-28-6099-00-710	PEREZ HECTOR L	APK 11	4411 PINE GOLD AVE	5400 000007200	000007800
18-20-28-6099-00-720	ANDERSON WILLIE V	APK 11	4403 PINE GOLD AVE	5400 000007200	000007800
18-20-28-6099-00-730	BURGESS JEROME WALLACE	APK 11	4395 PINE GOLD AVE	5400 000007200	000007800
18-20-28-6099-00-740	FLORES ELIZABETH	APK 11	4420 MARIGOLD ISLE AVE	5400 000006000	000006500
18-20-28-6099-00-750	HINCHEY EDWARD R	APK 11	4412 MARIGOLD ISLE AVE	5400 000006000	000006500
18-20-28-6099-00-760	AHNSTEDT BRANDY K	APK 11	4404 MARIGOLD ISLE AVE	5400 000007200	000007800
18-20-28-6099-00-770	HALL CHAREECE R	APK 11	4396 MARIGOLD ISLE AVE	5400 000007200	000007800
18-20-28-6099-00-780	MOLLY WILLIAM	APK 11	4388 MARIGOLD ISLE AVE	5400 000007200	000007800
18-20-28-6099-00-790	CONDREY JACK T	APK 11	4380 MARIGOLD ISLE AVE	5400 000007200	000007800
18-20-28-6099-00-800	MOSELEY BRIAN	APK 11	4372 MARIGOLD ISLE AVE	5400 000007200	000007800
18-20-28-6099-00-810	HOOKER TAMMY L	APK 11	4517 REDONDO LN	5400 000007200	000007800
18-20-28-6099-00-820	FKH SFR PROPCO H L P	APK 11	4509 REDONDO LN	5400 000007200	000007800
18-20-28-6099-00-830	WEST ADAM	APK 11	4501 REDONDO LN	5400 000007200	000007800
18-20-28-6099-00-840	OLDAKER JOHNNY M	APK 11	4397 MARIGOLD ISLE AVE	5400 000007200	000007800
18-20-28-6099-00-850	WASHINGTON HOWARD J JR LIFE ESTATE	APK 11	4389 MARIGOLD ISLE AVE	5400 000007200	000007800
18-20-28-6099-00-860	OGAWA JEFFERY PAUL LIFE ESTATE	APK 11	4381 MARIGOLD ISLE AVE	5400 000007200	000007800
18-20-28-6099-00-870	PRICE FAMILY LIVING TRUST	APK 11	4373 MARIGOLD ISLE AVE	5400 000006000	000006500
18-20-28-6099-00-880	PALMORE DEBORAH CARTER	APK 11	4392 BERRY OAK DR	5400 000007200	000007800
18-20-28-6099-00-890	CONFIDENTIAL	APK 11	4384 BERRY OAK DR	5400 000007200	000007800

18-20-28-6099-00-900 SKALNICAN JAMIE R
 18-20-28-6099-00-910 LYON ERNIE D II LIFE ESTATE
 18-20-28-6099-00-920 MCCUE BERT S
 18-20-28-6099-00-930 HOLAN JACQUELINE G
 18-20-28-6099-00-940 ALCIN AMAURY A
 18-20-28-6099-00-950 DEITELHOFF BRAD A
 18-20-28-6099-00-960 ROSELLI SCOTT C
 18-20-28-6099-00-970 WEBB JOHN RANDALL
 18-20-28-6099-00-980 BOWDEN MEIKA MOLONGE
 18-20-28-6099-00-990 NELSON RUDOLPH JR
 18-20-28-6099-01-000 LIZARDO RADHAMES A
 18-20-28-6099-01-010 CABRERA MEGAN
 18-20-28-6099-01-020 BLACKWELDER JOHN LARRY
 18-20-28-6099-01-030 DELGADO RAUL RAMON JR LIFE ESTATE
 18-20-28-6099-01-040 BELLENGER CHAPPELLE
 18-20-28-6099-01-050 WELLS PATRICK N
 18-20-28-6099-01-060 ARROYO CARMEN
 18-20-28-6099-01-070 MELENDEZ MATTHEW C
 18-20-28-6099-01-080 PICKENS DAVID WAYNE
 18-20-28-6099-01-090 SHOLTIS JOSEPH W
 18-20-28-6099-01-100 SMETKO DAVID LIFE ESTATE
 18-20-28-6099-01-110 CAMPOS DE OLIVEIRA ADRIANO
 18-20-28-6099-01-120 SAN FILIPPO ROBERT J
 18-20-28-6099-01-130 CONFIDENTIAL
 18-20-28-6099-01-140 KOSCICKI KENNETH RAYMOND
 18-20-28-6099-01-150 HENRY LANESA
 18-20-28-6099-01-160 BERGER CHRISTOPHER C
 18-20-28-6099-01-170 PALERMO VINCENT JAMES
 18-20-28-6099-01-180 ROBITAILLE RICHARD W
 18-20-28-6099-01-190 CONFIDENTIAL
 18-20-28-6099-01-200 EVANS JOHN A LIFE ESTATE
 18-20-28-6099-01-210 BECKER TIMOTHY DAVID
 18-20-28-6099-01-220 MCINTOSH ERROL A
 18-20-28-6099-01-230 REYNOLDS NEGIL A SR
 18-20-28-6099-01-240 NOLZ TERRY
 18-20-28-6099-01-250 HIGHTOWER REGINA
 18-20-28-6099-01-260 NEWTON GEORGE HENRY
 18-20-28-6099-01-270 MCCracken BRENDA
 18-20-28-6099-01-280 MOSS KELLY KYUNG
 18-20-28-6099-01-290 HANDIBOE JOHN ALLAN
 18-20-28-6099-01-300 RAY MYRIAM
 18-20-28-6099-01-310 BRADDOCK ERIN M
 18-20-28-6099-01-320 PEREZ RAUL
 18-20-28-6099-01-330 SULLIVAN TOBY J
 18-20-28-6100-01-340 SECURED FUTURES MINOR POOLED TRUST FBO PALOMA CAPERA REYES
 18-20-28-6100-01-350 TALIA PATRICIA GAIL
 18-20-28-6100-01-360 PAGAN MELISSA
 18-20-28-6100-01-370 MORGAN JENNY FELIX
 18-20-28-6100-01-380 ELMORE LARRY
 18-20-28-6100-01-390 BUSH MICHAEL SETH
 18-20-28-6100-01-400 OCONNOR PATRICK G
 18-20-28-6100-01-410 PAGE ADAM THOMAS
 18-20-28-6100-01-420 KHUSIAL RAJNARINE
 18-20-28-6100-01-430 SEURER LISA
 18-20-28-6100-01-440 ZIYO DILSHOD
 18-20-28-6100-01-450 SMITH SHANTINETTE
 18-20-28-6100-01-460 DIGIULIO ANTHONY J
 18-20-28-6100-01-470 LUGO JOSE LUIS
 18-20-28-6100-01-480 LEAR KEITH
 18-20-28-6100-01-490 ZELLARS BRUCE J
 18-20-28-6100-01-500 ROBINSON REBECCA
 18-20-28-6100-01-510 MCKINNON TASHAE DURRELL
 18-20-28-6100-01-520 MAKELELE ALBERT

APK 11	4376 BERRY OAK DR	5400 000007200	000007800
APK 11	4368 BERRY OAK DR	5400 000007200	000007800
APK 11	4360 BERRY OAK DR	5400 000007200	000007800
APK 11	4352 BERRY OAK DR	5400 000007200	000007800
APK 11	2598 TREE MEADOW LOOP	5400 000007200	000007800
APK 11	2590 TREE MEADOW LOOP	5400 000007200	000007800
APK 11	2580 TREE MEADOW LOOP	5400 000006000	000006500
APK 11	2572 TREE MEADOW LOOP	5400 000007200	000007800
APK 11	2554 TREE MEADOW LOOP	5400 000007200	000007800
APK 11	2546 TREE MEADOW LOOP	5400 000007200	000007800
APK 11	2538 TREE MEADOW LOOP	5400 000007200	000007800
APK 11	2530 TREE MEADOW LOOP	5400 000007200	000007800
APK 11	2522 TREE MEADOW LOOP	5400 000007200	000007800
APK 11	2510 TREE MEADOW LOOP	5400 000007200	000007800
APK 11	2502 TREE MEADOW LOOP	5400 000007200	000007800
APK 11	2633 WOODBARK ST	5400 000006000	000006500
APK 11	2625 WOODBARK ST	5400 000006000	000006500
APK 11	2617 WOODBARK ST	5400 000007200	000007800
APK 11	2609 WOODBARK ST	5400 000006000	000006500
APK 11	2601 WOODBARK ST	5400 000007200	000007800
APK 11	4302 BERRY OAK DR	5400 000007200	000007800
APK 11	2461 WOODBARK ST	5400 000007200	000007800
APK 11	2453 WOODBARK ST	5400 000006000	000006500
APK 11	2445 WOODBARK ST	5400 000007200	000007800
APK 11	2644 TREE MEADOW LOOP	5400 000007200	000007800
APK 11	2454 WOODBARK ST	5400 000007200	000007800
APK 11	2462 WOODBARK ST	5400 000006000	000006500
APK 11	4258 BERRY OAK DR	5400 000007200	000007800
APK 11	2600 WOODBARK ST	5400 000007200	000007800
APK 11	2608 WOODBARK ST	5400 000006000	000006500
APK 11	2616 WOODBARK ST	5400 000007200	000007800
APK 11	2624 WOODBARK ST	5400 000007200	000007800
APK 11	2632 WOODBARK ST	5400 000007200	000007800
APK 11	2766 TREE MEADOW LOOP	5400 000007200	000007800
APK 11	2758 TREE MEADOW LOOP	5400 000007200	000007800
APK 11	2750 TREE MEADOW LOOP	5400 000006000	000006500
APK 11	2742 TREE MEADOW LOOP	5400 000007200	000007800
APK 11	2732 TREE MEADOW LOOP	5400 000007200	000007800
APK 11	2724 TREE MEADOW LOOP	5400 000007200	000007800
APK 11	2716 TREE MEADOW LOOP	5400 000007200	000007800
APK 11	2700 TREE MEADOW LOOP	5400 000007200	000007800
APK 11	2684 TREE MEADOW LOOP	5400 000007200	000007800
APK 11	2676 TREE MEADOW LOOP	5400 000007200	000007800
APK 11	2668 TREE MEADOW LOOP	5400 000007200	000007800
APK 11	2838 SAND OAK LOOP	5400 000007200	000007800
APK 11	2846 SAND OAK LOOP	5400 000007200	000007800
APK 11	2854 SAND OAK LOOP	5400 000007200	000007800
APK 11	2862 SAND OAK LOOP	5400 000007200	000007800
APK 11	2870 SAND OAK LOOP	5400 000007200	000007800
APK 11	2878 SAND OAK LOOP	5400 000007200	000007800
APK 11	2886 SAND OAK LOOP	5400 000006000	000006500
APK 11	2894 SAND OAK LOOP	5400 000006000	000006500
APK 11	2902 SAND OAK LOOP	5400 000006000	000006500
APK 11	2910 SAND OAK LOOP	5400 000007200	000007800
APK 11	2918 SAND OAK LOOP	5400 000006000	000006500
APK 11	2926 SAND OAK LOOP	5400 000006000	000006500
APK 11	2934 SAND OAK LOOP	5400 000007200	000007800
APK 11	4049 GOLDEN WILLOW CIR	5400 000006000	000006500
APK 11	4041 GOLDEN WILLOW CIR	5400 000007200	000007800
APK 11	4033 GOLDEN WILLOW CIR	5400 000007200	000007800
APK 11	4025 GOLDEN WILLOW CIR	5400 000007200	000007800
APK 11	4017 GOLDEN WILLOW CIR	5400 000006000	000006500
APK 11	4009 GOLDEN WILLOW CIR	5400 000006000	000006500

18-20-28-6100-01-530	GUNTER VEDA MAY	APK 11	4201 GOLDEN WILLOW CIR	5400	000007200	000007800
18-20-28-6100-01-540	ACEVEDO CARLOS O	APK 11	4193 GOLDEN WILLOW CIR	5400	000006000	000006500
18-20-28-6100-01-550	MILLER MARIA NOEL	APK 11	4185 GOLDEN WILLOW CIR	5400	000006000	000006500
18-20-28-6100-01-560	KERLIN RYAN SCOTT	APK 11	4177 GOLDEN WILLOW CIR	5400	000006000	000006500
18-20-28-6100-01-570	STEFFEN TRACEY M	APK 11	4169 GOLDEN WILLOW CIR	5400	000007200	000007800
18-20-28-6100-01-580	SOUMPHOLPAKDY BUDDHA	APK 11	4161 GOLDEN WILLOW CIR	5400	000007200	000007800
18-20-28-6100-01-590	CHAPMAN SONIA MORALES	APK 11	4153 GOLDEN WILLOW CIR	5400	000006000	000006500
18-20-28-6100-01-600	MENG QINGYU	APK 11	4145 GOLDEN WILLOW CIR	5400	000006000	000006500
18-20-28-6100-01-610	TORRENCE EDWARD SR	APK 11	4137 GOLDEN WILLOW CIR	5400	000007200	000007800
18-20-28-6100-01-620	BURNETT BOBBY G	APK 11	4129 GOLDEN WILLOW CIR	5400	000007200	000007800
18-20-28-6100-01-630	MILLER GRANT	APK 11	4113 GOLDEN WILLOW CIR	5400	000007200	000007800
18-20-28-6100-01-640	WALLER CURTIS J III	APK 11	4105 GOLDEN WILLOW CIR	5400	000007200	000007800
18-20-28-6100-01-650	KLAIBER SABRINA	APK 11	2702 SAND OAK LOOP	5400	000007200	000007800
18-20-28-6100-01-660	CONFIDENTIAL	APK 11	2710 SAND OAK LOOP	5400	000006000	000006500
18-20-28-6100-01-670	SCOTT KAREMA	APK 11	2718 SAND OAK LOOP	5400	000007200	000007800
18-20-28-6100-01-680	BUGGS TROD O JR	APK 11	2726 SAND OAK LOOP	5400	000007200	000007800
18-20-28-6100-01-690	LAKEMAN DAMEON A	APK 11	2734 SAND OAK LOOP	5400	000006000	000006500
18-20-28-6100-01-700	WASHINGTON DZICDZICE	APK 11	2742 SAND OAK LOOP	5400	000007200	000007800
18-20-28-6100-01-710	APONTE ANGEL A LIFE ESTATE	APK 11	2750 SAND OAK LOOP	5400	000007200	000007800
18-20-28-6100-01-740	COLE ROBERT EDWARD JR	APK 11	2774 SAND OAK LOOP	5400	000007200	000007800
18-20-28-6100-01-750	MORSE FAMILY REVOCABLE LIVING TRUST	APK 11	2782 SAND OAK LOOP	5400	000006000	000006500
16-20-28-0000-00-001	ROCK SPRINGS RIDGE HOMEOWNERS ASSOCIATION INC	APK 11	624 W KELLY PARK RD	5400		000016900
18-20-28-6100-01-790	BABIENKO MARK	APK 11	4033 LOBLOLLY OAK LN	5400	000007200	000007800
18-20-28-6100-01-800	ARTHUR P WOLF AND HILL GATES TRUST	APK 11	4025 LOBLOLLY OAK LN	5400	000007200	000007800
18-20-28-6100-01-810	FERMIN KATHY SUGELY	APK 11	4017 LOBLOLLY OAK LN	5400	000007200	000007800
18-20-28-6100-01-820	MISNER ROBERT EARLE	APK 11	4009 LOBLOLLY OAK LN	5400	000007200	000007800
18-20-28-6100-01-830	WHITE BRUCE YARNELL	APK 11	4008 LOBLOLLY OAK LN	5400	000007200	000007800
18-20-28-6100-01-840	ELLIS JESSICA M	APK 11	2933 SAND OAK LOOP	5400	000007200	000007800
18-20-28-6100-01-850	ANDRES JOSETH NOVA	APK 11	2925 SAND OAK LOOP	5400	000007200	000007800
18-20-28-6100-01-860	RAMOS CANDIDO	APK 11	2917 SAND OAK LOOP	5400	000007200	000007800
18-20-28-6100-01-870	SENEXANT ERVETO	APK 11	2909 SAND OAK LOOP	5400	000006000	000006500
18-20-28-6100-01-880	KIERSTEAD BONNIE L	APK 11	2901 SAND OAK LOOP	5400	000007200	000007800
18-20-28-6100-01-890	CALLENDER LYNELLE F LIFE ESTATE	APK 11	2893 SAND OAK LOOP	5400	000007200	000007800
18-20-28-6100-01-900	MAMBY CLIVE L	APK 11	2885 SAND OAK LOOP	5400	000007200	000007800
18-20-28-6100-01-910	FREY JULIE	APK 11	2877 SAND OAK LOOP	5400	000006000	000006500
18-20-28-6100-01-920	LAURO-BROTHERTON JEFFREY	APK 11	2869 SAND OAK LOOP	5400	000006000	000006500
18-20-28-6100-01-930	LEMA STEVE	APK 11	2861 SAND OAK LOOP	5400	000007200	000007800
18-20-28-6100-01-940	ALBAUGH JENNIFER	APK 11	2853 SAND OAK LOOP	5400	000006000	000006500
18-20-28-6100-01-950	ASHTIAN ELROY JR	APK 11	2845 SAND OAK LOOP	5400	000007200	000007800
18-20-28-6100-02-010	ERIC AND DONNAL HALL REVOCABLE LIVING TRUST	APK 11	2749 SAND OAK LOOP	5400	000007200	000007800
18-20-28-6100-02-020	TAHNER JUSTIN DAVID	APK 11	2741 SAND OAK LOOP	5400	000006000	000006500
18-20-28-6100-02-030	ELLISON KEIR DELANE	APK 11	2733 SAND OAK LOOP	5400	000007200	000007800
18-20-28-6100-02-040	HUGHES MICHAEL KIRCHEL	APK 11	2725 SAND OAK LOOP	5400	000006000	000006500
18-20-28-6100-02-050	WALKER HOWARD BRETT	APK 11	2717 SAND OAK LOOP	5400	000007200	000007800
18-20-28-6100-02-060	GUTHRIE DOUGLAS J	APK 11	2709 SAND OAK LOOP	5400	000006000	000006500
18-20-28-6100-02-070	TABRON CLARENCE MELVIN	APK 11	2701 SAND OAK LOOP	5400	000007200	000007800
18-20-28-6100-02-080	COLEMAN LAKIMBERLY MICHELLE	APK 11	4072 GOLDEN WILLOW CIR	5400	000007200	000007800
18-20-28-6100-02-090	SHEETS DAVID MAXWELL	APK 11	4080 GOLDEN WILLOW CIR	5400	000006000	000006500
18-20-28-6100-02-100	JOSEPH JEAN	APK 11	4088 GOLDEN WILLOW CIR	5400	000007200	000007800
18-20-28-6100-02-110	ALLEN APRILL	APK 11	4096 GOLDEN WILLOW CIR	5400	000006000	000006500
18-20-28-6100-02-120	NELSON ERIN NICKOLE	APK 11	4104 GOLDEN WILLOW CIR	5400	000007200	000007800
18-20-28-6100-02-130	SARRAN ANIL	APK 11	4102 BEAUTYBERRY LN	5400	000006000	000006500
18-20-28-6100-02-140	PEREZ CRISTINA M	APK 11	4110 BEAUTYBERRY LN	5400	000006000	000006500
18-20-28-6100-02-150	TAI WAYNE ALWYN	APK 11	4118 BEAUTYBERRY LN	5400	000006000	000006500
18-20-28-6100-02-160	MATA FRANCISCA	APK 11	4126 BEAUTYBERRY LN	5400	000006000	000006500
18-20-28-6100-02-170	DE COTEAU-FENNELL TANISHA MELISSA	APK 11	4134 BEAUTYBERRY LN	5400	000006000	000006500
18-20-28-6100-02-180	CURRY GREGORY L	APK 11	4135 BEAUTYBERRY LN	5400	000007200	000007800
18-20-28-6100-02-190	LAM KELLY A	APK 11	4127 BEAUTYBERRY LN	5400	000006000	000006500
18-20-28-6100-02-200	CHILDERS HARRY	APK 11	4119 BEAUTYBERRY LN	5400	000007200	000007800
18-20-28-6100-02-210	JOHNSON RICKEY L II	APK 11	4111 BEAUTYBERRY LN	5400	000007200	000007800
18-20-28-6100-02-220	DAVIS JULIET W	APK 11	4103 BEAUTYBERRY LN	5400	000007200	000007800
18-20-28-6100-02-230	LUNGU EMMANUEL	APK 11	4152 GOLDEN WILLOW CIR	5400	000007200	000007800
18-20-28-6100-02-240	MINUCCI NICHOLAS	APK 11	4160 GOLDEN WILLOW CIR	5400	000006000	000006500

18-20-28-6100-02-250 HUTCHING TIMOTHY ALLEN
 18-20-28-6100-02-260 CONNELLY TAYLOR ERIN
 18-20-28-6100-02-270 ROSS PATRICIA
 18-20-28-6200-00-010 ESTLER TIMOTHY DAVID
 18-20-28-6200-00-020 SHUCK JEFFREY CHARLES
 18-20-28-6200-00-030 DIAZ BIBI ALISHA
 18-20-28-6200-00-040 LOSANI LOUIS J JR
 18-20-28-6200-00-050 SMITH THOMAS R
 18-20-28-6200-00-060 WALFISH ADAM
 18-20-28-6200-00-070 BENNETT DAVID
 18-20-28-6200-00-080 NGUYEN PATRICK
 18-20-28-6200-00-090 LIGHTFOOT JESSICA
 18-20-28-6200-00-100 MONDELUS LUNIE
 18-20-28-6200-00-110 LODGE RICHARD
 18-20-28-6200-00-120 FAVOR SCOTT
 18-20-28-6200-00-130 MAPSON CHARLES
 18-20-28-6200-00-140 DOMINIQUE-ATHIS MICHELET
 18-20-28-6200-00-150 CARROLL KENNETH
 18-20-28-6200-00-160 SMITH SARAH
 18-20-28-6200-00-170 MARTINEZ NICK ANTHONY
 18-20-28-6200-00-180 SOBERS NATASHA
 18-20-28-6200-00-190 MOORE ARLINE
 18-20-28-6200-00-200 MUNIZ-GONZALEZ ONELL
 18-20-28-6200-00-210 FANN MICHAEL
 18-20-28-6200-00-220 TOURTELOT JOHN B JR
 18-20-28-6200-00-230 VINES BRANDON R
 18-20-28-6200-00-240 WOLFE BRITTANY
 18-20-28-6200-00-250 HULSER DONALD
 18-20-28-6200-00-260 TUCK NATHANIEL
 18-20-28-6200-00-270 TUCK KEVIN
 18-20-28-6200-00-280 CRUZ DAVID
 18-20-28-6200-00-290 RODRIGUEZ JOSELITO
 18-20-28-6200-00-300 CUCCINELLO JENEEN
 18-20-28-6200-00-310 AAAC LIVING TRUST
 18-20-28-6200-00-320 MEEKS WILLIAM C
 18-20-28-6200-00-330 LEMLEY JEREMY
 18-20-28-6200-00-340 HILDEBRAND WILLIAM
 18-20-28-6200-00-350 KLASING VINA LOUISE
 18-20-28-6200-00-360 WILLIAM N STEINHAGEN TRUST
 18-20-28-6200-00-370 WIDEMAN ALEX SR
 18-20-28-6200-00-380 REILLY WILLIAM
 18-20-28-6200-00-390 ALSTON GAIL
 18-20-28-6200-00-400 QUIST ERIK ANDERS
 18-20-28-6200-00-410 JEFFERS STEVEN P
 18-20-28-6200-00-420 PLUMMER RONALD
 18-20-28-6200-00-430 WILLIAM ODIS E
 18-20-28-6200-00-440 OKEEFFE CHRISTY
 18-20-28-6200-00-450 TURNER MARCUS
 18-20-28-6200-00-460 ROBERTS EDWIN JASON
 18-20-28-6200-00-470 STRICKLAND MICHELLE
 18-20-28-6200-00-480 MALLON STEPHANI CAROLE
 18-20-28-6200-00-490 REILLY MICHAEL
 18-20-28-6200-00-500 MURPHY WILLIAM GREGORY
 18-20-28-6200-00-510 JOHNSON LAEFAH
 18-20-28-6200-00-520 WALKER SHERYL LYNNE
 18-20-28-6200-00-530 GORDON STEVEN M
 18-20-28-6200-00-540 ZATINA TIMOTHY J
 18-20-28-6200-00-550 LOGSDON THOMAS F JR
 18-20-28-6200-00-560 MORGAN-BAILEY TAMARA N
 18-20-28-6200-00-570 SIMMONS WILLIE MAE
 18-20-28-6200-00-580 HYACINTH GRACE GRANT REVOCABLE TRUST
 18-20-28-6200-00-590 AMBRIS JEDIA
 18-20-28-6200-00-600 REYNOLDS JAQUELINE

APK 11	4168 GOLDEN WILLOW CIR	5400 000007200	000007800
APK 11	4176 GOLDEN WILLOW CIR	5400 000006000	000006500
APK 11	4184 GOLDEN WILLOW CIR	5400 000007200	000007800
APK 11	2107 WHITE DAHLIA DR	5400 000007200	000007800
APK 11	2113 WHITE DAHLIA DR	5400 000007200	000007800
APK 11	2119 WHITE DAHLIA DR	5400 000006000	000007800
APK 11	2125 WHITE DAHLIA DR	5400 000006000	000006500
APK 11	2131 WHITE DAHLIA DR	5400 000006000	000006500
APK 11	2137 WHITE DAHLIA DR	5400 000007200	000007800
APK 11	2143 WHITE DAHLIA DR	5400 000006000	000006500
APK 11	2149 WHITE DAHLIA DR	5400 000007200	000007800
APK 11	2155 WHITE DAHLIA DR	5400 000006000	000006500
APK 11	2161 WHITE DAHLIA DR	5400 000006000	000006500
APK 11	2167 WHITE DAHLIA DR	5400 000007200	000007800
APK 11	2173 WHITE DAHLIA DR	5400 000006000	000006500
APK 11	2179 WHITE DAHLIA DR	5400 000006000	000006500
APK 11	2185 WHITE DAHLIA DR	5400 000007200	000007800
APK 11	4366 TIGRIS DR	5400 000006000	000006500
APK 11	4360 TIGRIS DR	5400 000006000	000006500
APK 11	4354 TIGRIS DR	5400 000006000	000006500
APK 11	4348 TIGRIS DR	5400 000006000	000006500
APK 11	4342 TIGRIS DR	5400 000006000	000006500
APK 11	4336 TIGRIS DR	5400 000006000	000006500
APK 11	4330 TIGRIS DR	5400 000006000	000006500
APK 11	4324 TIGRIS DR	5400 000007200	000007800
APK 11	4318 TIGRIS DR	5400 000007200	000007800
APK 11	4312 TIGRIS DR	5400 000006000	000006500
APK 11	4306 TIGRIS DR	5400 000007200	000007800
APK 11	4300 TIGRIS DR	5400 000006000	000006500
APK 11	4294 TIGRIS DR	5400 000007200	000007800
APK 11	4288 TIGRIS DR	5400 000006000	000006500
APK 11	4282 TIGRIS DR	5400 000007200	000007800
APK 11	4276 TIGRIS DR	5400 000006000	000006500
APK 11	2225 PALMETUM LOOP	5400 000006000	000006500
APK 11	2231 PALMETUM LOOP	5400 000007200	000007800
APK 11	2237 PALMETUM LOOP	5400 000007200	000007800
APK 11	2243 PALMETUM LOOP	5400 000006000	000006500
APK 11	2249 PALMETUM LOOP	5400 000007200	000007800
APK 11	2255 PALMETUM LOOP	5400 000006000	000006500
APK 11	2261 PALMETUM LOOP	5400 000006000	000006500
APK 11	2267 PALMETUM LOOP	5400 000007200	000007800
APK 11	2273 PALMETUM LOOP	5400 000007200	000007800
APK 11	2279 PALMETUM LOOP	5400 000006000	000006500
APK 11	2285 PALMETUM LOOP	5400 000007200	000007800
APK 11	2291 PALMETUM LOOP	5400 000007200	000007800
APK 11	2297 PALMETUM LOOP	5400 000007200	000007800
APK 11	2303 PALMETUM LOOP	5400 000007200	000007800
APK 11	2309 PALMETUM LOOP	5400 000007200	000007800
APK 11	2315 PALMETUM LOOP	5400 000007200	000007800
APK 11	2321 PALMETUM LOOP	5400 000006000	000006500
APK 11	2327 PALMETUM LOOP	5400 000007200	000007800
APK 11	2333 PALMETUM LOOP	5400 000007200	000007800
APK 11	2339 PALMETUM LOOP	5400 000006000	000006500
APK 11	2345 PALMETUM LOOP	5400 000007200	000007800
APK 11	2351 PALMETUM LOOP	5400 000006000	000006500
APK 11	2357 PALMETUM LOOP	5400 000007200	000007800
APK 11	2363 PALMETUM LOOP	5400 000006000	000006500
APK 11	2369 PALMETUM LOOP	5400 000007200	000007800
APK 11	2375 PALMETUM LOOP	5400 000007200	000007800
APK 11	2374 PALMETUM LOOP	5400 000006000	000006500
APK 11	2368 PALMETUM LOOP	5400 000006000	000006500
APK 11	2362 PALMETUM LOOP	5400 000006000	000006500
APK 11	2356 PALMETUM LOOP	5400 000006000	000006500

18-20-28-6200-00-610 MARTINEZ JUAN ENRIQUE II
 18-20-28-6200-00-620 SEDA TATIANNAN LEANNE
 18-20-28-6200-00-630 SMITH-AUGUST MIA
 18-20-28-6200-00-640 ALABATA JUSTIN
 18-20-28-6200-00-650 KAPUSTA MATTHEW
 18-20-28-6200-00-660 BURGOS-MANCEBO ESTEBAN E
 18-20-28-6200-00-670 LAMBERT TANYEKA LASHEA
 18-20-28-6200-00-680 MANUBENS NANCY
 18-20-28-6200-00-690 HENRY EDWIN
 18-20-28-6200-00-700 GIRALDO DAYANA MEZA
 18-20-28-6200-00-710 SWYERS PATRICIA
 18-20-28-6200-00-720 RABON DARRYL
 18-20-28-6200-00-730 MIRTYLE DELAFRANCE
 18-20-28-6200-00-740 GAYLE MARIE
 18-20-28-6200-00-750 MASELLI CRYSTAL M
 18-20-28-6200-00-760 CROSS DAMOI
 18-20-28-6200-00-770 DALEIDEN MICHAEL
 18-20-28-6200-00-780 MITCHELL MELISSA JO
 18-20-28-6200-00-790 LONGS RICKY NECOE
 18-20-28-6200-00-800 HARPER THOMAS JEFFREY JR
 18-20-28-6200-00-810 RAMOS SOLARES JONATHAN JOSE
 18-20-28-6200-00-820 MCFARLAND CHRISTIAN
 18-20-28-6200-00-830 EADY EVANGELA M
 18-20-28-6200-00-840 RUSSELL STACEY
 18-20-28-6200-00-850 JENKINS ANTHONY
 18-20-28-6200-00-860 CASTILLO FRANCISO ARMANDO
 18-20-28-6200-00-870 GIBSON ANTONIO
 18-20-28-6200-00-880 STUART CHARLES R JR
 18-20-28-6200-00-890 DICKSON URIJAH
 18-20-28-6200-00-900 HAYWARD JESSICA
 18-20-28-6200-00-910 CLARKE MARLON L
 18-20-28-6200-00-920 KANTZ JEFFREY BRYAN
 18-20-28-6200-00-930 HILL KELVIN
 18-20-28-6200-00-940 CHIKHI NATHALIE
 18-20-28-6200-00-950 PERSAUD YOGAYSHWAR
 18-20-28-6200-00-960 CANNON SHARON
 18-20-28-6200-00-970 DURM ALISHA
 18-20-28-6200-00-980 JOSEPH JASMINE
 18-20-28-6200-00-990 FICENTISE JASON
 18-20-28-6200-01-000 CHARLES TICHELE
 18-20-28-6200-01-010 SMITH BENJAMIN CURTIS
 18-20-28-6200-01-020 GIFFORD KAREN
 18-20-28-6200-01-030 WILLIE AND SARA FRANCES DAVIS REVOCABLE LIVING TRUST
 18-20-28-6200-01-040 LOPEZ HENRY
 18-20-28-6200-01-050 BENNETT LASHANDA
 18-20-28-6200-01-060 SIRMANS JAMES RYAN
 18-20-28-6200-01-070 RUSSELL BRIAN
 18-20-28-6200-01-080 JEAN BETTY
 18-20-28-6200-01-090 STEELE JOHN JOSEPH JR
 18-20-28-6200-01-100 AIELLO MADELEINE
 18-20-28-6200-01-110 TAYLOR VINCE JR
 18-20-28-6200-01-120 THOMAS APRIL LYNETTE
 19-20-28-0000-00-001 BURKE-PILGRIM SANDRA LYNN
 19-20-28-0000-00-002 TESTAMENTARY TRUST FBO AMANDA P FARRELL
 19-20-28-0000-00-003 FREEMAN KATHERINE LINDSAY 1/2 INT
 19-20-28-0000-00-005 CHS MANAGEMENT CORP
 19-20-28-0000-00-007 LEE JASON MONROE
 19-20-28-0000-00-008 M/I HOMES OF ORLANDO LLC
 19-20-28-0000-00-009 M/I HOMES OF ORLANDO LLC
 19-20-28-0000-00-010 ROSEVILLE FARMS L L C
 19-20-28-0000-00-011 CITY OF APOPKA
 19-20-28-0000-00-013 CHS MANAGEMENT CORP
 19-20-28-0000-00-016 CHS MANAGEMENT CORP

APK 11	2350 PALMETUM LOOP	5400 000006000	000006500
APK 11	2344 PALMETUM LOOP	5400 000006000	000006500
APK 11	2338 PALMETUM LOOP	5400 000007200	000007800
APK 11	2332 PALMETUM LOOP	5400 000006000	000006500
APK 11	2326 PALMETUM LOOP	5400 000007200	000007800
APK 11	2320 PALMETUM LOOP	5400 000006000	000006500
APK 11	2260 PALMETUM LOOP	5400 000006000	000006500
APK 11	2254 PALMETUM LOOP	5400 000006000	000006500
APK 11	2248 PALMETUM LOOP	5400 000006000	000006500
APK 11	2242 PALMETUM LOOP	5400 000006000	000006500
APK 11	2236 PALMETUM LOOP	5400 000006000	000006500
APK 11	2230 PALMETUM LOOP	5400 000006000	000006500
APK 11	2224 PALMETUM LOOP	5400 000007200	000007800
APK 11	2218 PALMETUM LOOP	5400 000006000	000006500
APK 11	2212 PALMETUM LOOP	5400 000006000	000006500
APK 11	2206 PALMETUM LOOP	5400 000007200	000007800
APK 11	4234 TIGRIS DR	5400 000007200	000007800
APK 11	4228 TIGRIS DR	5400 000006000	000006500
APK 11	4217 TIGRIS DR	5400 000006000	000006500
APK 11	4223 TIGRIS DR	5400 000006000	000007800
APK 11	4229 TIGRIS DR	5400 000006000	000006500
APK 11	4235 TIGRIS DR	5400 000006000	000006500
APK 11	4241 TIGRIS DR	5400 000007200	000007800
APK 11	4247 TIGRIS DR	5400 000006000	000006500
APK 11	4253 TIGRIS DR	5400 000006000	000006500
APK 11	4259 TIGRIS DR	5400 000007200	000007800
APK 11	4265 TIGRIS DR	5400 000007200	000007800
APK 11	4271 TIGRIS DR	5400 000006000	000006500
APK 11	4277 TIGRIS DR	5400 000006000	000006500
APK 11	4283 TIGRIS DR	5400 000006000	000006500
APK 11	4289 TIGRIS DR	5400 000006000	000006500
APK 11	4295 TIGRIS DR	5400 000006000	000006500
APK 11	4301 TIGRIS DR	5400 000007200	000007800
APK 11	4307 TIGRIS DR	5400 000007200	000007800
APK 11	4313 TIGRIS DR	5400 000006000	000006500
APK 11	4319 TIGRIS DR	5400 000006000	000006500
APK 11	4325 TIGRIS DR	5400 000007200	000007800
APK 11	4337 TIGRIS DR	5400 000007200	000007800
APK 11	4343 TIGRIS DR	5400 000007200	000007800
APK 11	4349 TIGRIS DR	5400 000006000	000006500
APK 11	4355 TIGRIS DR	5400 000007200	000007800
APK 11	4361 TIGRIS DR	5400 000007200	000007800
APK 11	4367 TIGRIS DR	5400 000006000	000006500
APK 11	4371 TIGRIS DR	5400 000007200	000007800
APK 11	2150 WHITE DAHLIA DR	5400 000007200	000007800
APK 11	2144 WHITE DAHLIA DR	5400 000006000	000006500
APK 11	2138 WHITE DAHLIA DR	5400 000006000	000006500
APK 11	2132 WHITE DAHLIA DR	5400 000006000	000006500
APK 11	2124 WHITE DAHLIA DR	5400 000007200	000007800
APK 11	2118 WHITE DAHLIA DR	5400 000006000	000006500
APK 11	2112 WHITE DAHLIA DR	5400 000006000	000006500
APK 11	2106 WHITE DAHLIA DR	5400 000007200	000007800
APK 11	3901 PLYMOUTH SORRENTO RD	5400 000018000	000019500
APK 11	2601 LENT RD	5400 000007200	000007800
APK 11	2878 LENT RD	5400 000018000	000019500
APK 11	3443 PLYMOUTH SORRENTO RD	5400 000007200	000007800
APK 11	2300 W PONKAN RD	5400 000007200	000007800
APK 11	3125 PONKAN PINES RD	5400	000016900
APK 11	3103 PONKAN PINES RD	5400 000090000	000097500
APK 11	3251 PONKAN PINES RD	5400 000502800	000549900
APK 11	2101 W PONKAN RD	5400 000003600	000003900
APK 11	3477 PLYMOUTH SORRENTO RD	5400 000018000	000019500
APK 11	PLYMOUTH SORRENTO RD	5400	000007800

19-20-28-0000-00-019	LUTZ DAVID L LIFE ESTATE	APK 11	3250 PONKAN PINES RD	5400 000005280	000007800
19-20-28-0000-00-020	KIM YONG HOON	APK 11	2866 LENT RD	5400 000007200	000007800
19-20-28-0000-00-029	KENNERLY CHESTER A	APK 11	3445 PONKAN PINES RD	5400 000007200	000007800
19-20-28-0000-00-030	FREEMAN KATHERINE LINDSAY 1/2 INT	APK 11	2878 LENT RD	5400 000007200	000007800
19-20-28-0000-00-031	CHS MANAGEMENT CORP	APK 11	PLYMOUTH SORRENTO RD	5400 000003600	000003900
19-20-28-0000-00-032	CHS MANAGEMENT CORP	APK 11	3347 PLYMOUTH SORRENTO RD	5400 000007200	000007800
19-20-28-0000-00-035	PONKAN PINES NURSERY INC	APK 11	3100 PONKAN PINES RD	5400 000049200	000076700
19-20-28-0000-00-036	KENNERLY MARION M III	APK 11	3465 PONKAN PINES RD	5400 000007200	000007800
19-20-28-0000-00-037	COSTA FARMS LAND FL LLC	APK 11	2490 LENT RD	5400 000068400	000074100
19-20-28-0000-00-038	PILGRIM FREEMAN C JR	APK 11	3961 PLYMOUTH SORRENTO RD	5400 000007200	000007800
19-20-28-0000-00-039	M/I HOMES OF ORLANDO LLC	APK 11	3251 W PONKAN PINES RD	5400 000007200	000007800
19-20-28-0000-00-042	M/I HOMES OF ORLANDO LLC	APK 11	W PONKAN RD	5400	000003900
19-20-28-0000-00-045	KENNERLY MARION M IV	APK 11	3455 PONKAN PINES RD	5400 000007200	000007800
19-20-28-0000-00-048	CITY OF APOPKA	APK 11	3710 JASON DWELLEY PKWY	5400 000685200	000750100
19-20-28-0000-00-050	LENT ROAD PROPERTIES LLC	APK 11	LENT RD	5400 000003600	000003900
19-20-28-0000-00-051	FREEMAN KATHERINE LINDSAY 1/2 INT	APK 11	LENT RD	5400 000015600	000016900
19-20-28-0000-00-054	CITY OF APOPKA	APK 11	LENT RD	5400 000003600	000003900
20-20-28-0000-00-001	CITY OF APOPKA	APK 11	3200 JASON DWELLEY PKWY	5400 000003600	000003900
20-20-28-0000-00-003	PAULUCCI ACRES LLC	APK 11	1209 W PONKAN RD	5400 000003600	000003900
20-20-28-0000-00-004	PAULUCCI ACRES LLC	APK 11	1109 W PONKAN RD	5400 000003600	000003900
20-20-28-0000-00-005	PAULUCCI ACRES LLC	APK 11	1041 W PONKAN RD	5400 000003600	000003900
20-20-28-0000-00-006	PAULUCCI ACRES LLC	APK 11	PITTMAN RD	5400 000003600	000003900
20-20-28-0000-00-007	MOORE ROBERT S 50%	APK 11	3172 PITTMAN RD	5400 000007200	000007800
20-20-28-0000-00-008	PAULUCCI ACRES LLC	APK 11	PITTMAN RD	5400 000003600	000003900
20-20-28-0000-00-011	CITY OF APOPKA	APK 11	3150 PITTMAN RD	5400 000003600	000003900
20-20-28-0000-00-014	PAULUCCI ACRES LLC	APK 11	3151 PITTMAN RD	5400 000003600	000003900
20-20-28-0000-00-021	CITY OF APOPKA	APK 11	3176 PITTMAN RD	5400 000003600	000003900
20-20-28-0000-00-023	WILLIAMS TINA MARIE PRICE	APK 11	3186 PITTMAN RD	5400 000003600	000003900
20-20-28-0000-00-025	CITY OF APOPKA	APK 11	1715 W PONKAN RD	5400 000003600	000003900
20-20-28-0000-00-026	CITY OF APOPKA	APK 11	JASON DWELLEY PKWY	5400 000003600	000003900
20-20-28-0000-00-027	CITY OF APOPKA	APK 11	JASON DWELLEY PKWY	5400 000003600	000003900
20-20-28-0000-00-028	CITY OF APOPKA	APK 11	JASON DWELLEY PKWY	5400 000003600	000003900
20-20-28-0000-00-029	CITY OF APOPKA	APK 11	1685 FIREHOUSE LN	5400 000037200	000040300
20-20-28-0000-00-030	CITY OF APOPKA	APK 11	1675 FIREHOUSE LN	5400 000061200	000066300
20-20-28-0000-00-032	MOORE ROBERT S 50%	APK 11	3172 PITTMAN RD	5400 000003600	000003900
20-20-28-3465-00-003	WEKIVA POINTE LLC	APK 11	724 ROMINGER LOOP	5400	000014300
20-20-28-3465-00-010	STOBBE CHASE	APK 11	662 ROMINGER LOOP	5400 000003600	000007800
20-20-28-3465-00-020	MANZANO ALFREDO	APK 11	656 ROMINGER LOOP	5400 000003600	000007800
20-20-28-3465-00-030	DESJARDINS YVON JUNIOR	APK 11	650 ROMINGER LOOP	5400 000003600	000007800
20-20-28-3465-00-040	TAYLOR EDILMA MARITZA	APK 11	644 ROMINGER LOOP	5400 000003600	000006500
20-20-28-3465-00-050	ABIFF MONICA	APK 11	638 ROMINGER LOOP	5400 000006000	000006500
20-20-28-3465-00-060	MILLER BRITNEY	APK 11	632 ROMINGER LOOP	5400 000006000	000006500
20-20-28-3465-00-070	LUGO CALARDE JENNY	APK 11	626 ROMINGER LOOP	5400 000006000	000006500
20-20-28-3465-00-080	KELLY CHALISSE ELIZABETH	APK 11	620 ROMINGER LOOP	5400 000006000	000006500
20-20-28-3465-00-090	EXANTUS JACKY	APK 11	614 ROMINGER LOOP	5400 000006000	000006500
20-20-28-3465-00-100	LYNCH LIONEL CYRIL	APK 11	608 ROMINGER LOOP	5400 000006000	000006500
20-20-28-3465-00-110	HERNDON JARED	APK 11	602 ROMINGER LOOP	5400 000007200	000007800
20-20-28-3465-00-120	CHEANG MUN LOONG	APK 11	596 ROMINGER LOOP	5400 000007200	000007800
20-20-28-3465-00-130	MONTANEZ DAVID	APK 11	590 ROMINGER LOOP	5400 000007200	000007800
20-20-28-3465-00-140	PEDERSEN MARY JANELLE	APK 11	584 ROMINGER LOOP	5400 000007200	000007800
20-20-28-3465-00-150	NIEVES RICARDO MANUEL	APK 11	578 ROMINGER LOOP	5400 000006000	000006500
20-20-28-3465-00-160	CRUZ CRISTOBAL TEDDY LEONEL	APK 11	572 ROMINGER LOOP	5400 000007200	000007800
20-20-28-3465-00-170	VENEGAS KARIME C	APK 11	566 ROMINGER LOOP	5400 000006000	000006500
20-20-28-3465-00-180	VICKERS ROGER	APK 11	560 ROMINGER LOOP	5400 000006000	000006500
20-20-28-3465-00-190	SCHRADER ANTHONY WALTER	APK 11	554 ROMINGER LOOP	5400 000003600	000007800
20-20-28-3465-00-200	KUMMER CAITLIN DANIELLE	APK 11	548 ROMINGER LOOP	5400 000003600	000006500
20-20-28-3465-00-210	HIGGINS DAVID MICHAEL	APK 11	542 ROMINGER LOOP	5400 000003600	000007800
20-20-28-3465-00-220	GRAY DUANE LINDSEY	APK 11	536 ROMINGER LOOP	5400 000003600	000006500
20-20-28-3465-00-230	WOODARD TEICHER BRION JR	APK 11	530 ROMINGER LOOP	5400 000003600	000007800
20-20-28-3465-00-240	MCCALL TARIK B	APK 11	524 ROMINGER LOOP	5400 000003600	000007800
20-20-28-3465-00-250	ROBERTS MICHAEL DANIEL	APK 11	518 ROMINGER LOOP	5400 000003600	000006500
20-20-28-3465-00-260	LANDELL BARRINGTON GEORGE	APK 11	512 ROMINGER LOOP	5400 000003600	000006500
20-20-28-3465-00-270	REYES LUIS ALBERTO	APK 11	506 ROMINGER LOOP	5400 000003600	000006500

20-20-28-3465-00-280	DUBOIS ARYAMI	APK 11	511 ROMINGER LOOP	5400 000006000	000006500
20-20-28-3465-00-290	LEWIS AFRICA	APK 11	517 ROMINGER LOOP	5400 000003600	000007800
20-20-28-3465-00-300	LANCASTER CRYSTAL	APK 11	523 ROMINGER LOOP	5400 000003600	000006500
20-20-28-3465-00-310	COCKRELL JAY	APK 11	529 ROMINGER LOOP	5400 000005280	00057.200
20-20-28-3465-00-320	LOPEZ KEVIN	APK 11	535 ROMINGER LOOP	5400 000006000	000006500
20-20-28-3465-00-330	LUC TANIA	APK 11	541 ROMINGER LOOP	5400 000006000	000006500
20-20-28-3465-00-340	MENDOZA QUIJADA FERNANDO JOSE	APK 11	549 ROMINGER LOOP	5400 000003600	000006500
20-20-28-3465-00-350	ALCIN SAINTE ROSE	APK 11	555 ROMINGER LOOP	5400 000006000	000006500
20-20-28-3465-00-360	EDWARDS NORMAN JEROME	APK 11	561 ROMINGER LOOP	5400 000006000	000006500
20-20-28-3465-00-370	CHANGOO SUZETTE B	APK 11	567 ROMINGER LOOP	5400 000007200	000007800
20-20-28-3465-00-380	ELYSEE MACKENSON	APK 11	573 ROMINGER LOOP	5400 000006000	000006500
20-20-28-3465-00-390	CRUZ MA ANGELA TRAZO	APK 11	579 ROMINGER LOOP	5400 000006000	000006500
20-20-28-3465-00-400	PAIGE BYRON J	APK 11	585 ROMINGER LOOP	5400 000006000	000006500
20-20-28-3465-00-410	DAVIS PATRICK ROMON	APK 11	691 IZZY PL	5400 000006000	000006500
20-20-28-3465-00-420	PENNISI CHARLES MICHAEL JR	APK 11	685 IZZY PL	5400 000006000	000006500
20-20-28-3465-00-430	VERTUSMA MEDJINA	APK 11	679 IZZY PL	5400 000006000	000006500
20-20-28-3465-00-440	GREENSTEIN ADRIANA CAROLINA	APK 11	673 IZZY PL	5400 000006000	000006500
20-20-28-3465-00-450	CONNOLLY CHRISTOPHER P	APK 11	667 IZZY PL	5400 000006000	000006500
20-20-28-3465-00-460	WHEETLEY JESSICA LENA	APK 11	661 IZZY PL	5400 000006000	000006500
20-20-28-3465-00-470	CHIRINOS LOAIZA MACARIO RAMON	APK 11	655 IZZY PL	5400 000007200	000007800
20-20-28-3465-00-480	ADA DARWIN	APK 11	645 IZZY PL	5400 000006000	000006500
20-20-28-3465-00-490	HUANG SHIH WEN	APK 11	639 IZZY PL	5400 000006000	000006500
20-20-28-3465-00-500	ISAAC SANDRINE	APK 11	633 IZZY PL	5400 000006000	000006500
20-20-28-3465-00-510	MCMAHON JESSALYN JEAN	APK 11	627 IZZY PL	5400 000006000	000006500
20-20-28-3465-00-520	SINEAS DANIELA	APK 11	621 IZZY PL	5400 000003600	000007800
20-20-28-3465-00-530	CAMFIELD REBECCA DALE	APK 11	615 IZZY PL	5400 000006000	000006500
20-20-28-3465-00-540	DOUGLASS ZACHARY RYAN	APK 11	880 ROMINGER LOOP	5400 000007200	000007800
20-20-28-3465-00-550	SMITH JAMIE LYNN	APK 11	874 ROMINGER LOOP	5400 000007200	000007800
20-20-28-3465-00-560	BROWN MICHAEL OSHAY	APK 11	868 ROMINGER LOOP	5400 000007200	000007800
20-20-28-3465-00-570	GARIB JESSICA	APK 11	862 ROMINGER LOOP	5400 000007200	000007800
20-20-28-3465-00-580	JOHN LEONILLA	APK 11	856 ROMINGER LOOP	5400 000007200	000007800
20-20-28-3465-00-590	MURRAY DAVID	APK 11	850 ROMINGER LOOP	5400 000007200	000007800
20-20-28-3465-00-600	BROWN SYDNEY	APK 11	614 IZZY PL	5400 000006000	000006500
20-20-28-3465-00-610	STRAUCH ELIZABETH ANNE	APK 11	620 IZZY PL	5400 000003600	000006500
20-20-28-3465-00-620	SHEPHERD DANIEL	APK 11	626 IZZY PL	5400 000003600	000007800
20-20-28-3465-00-630	SMITH WILLIAM THEODORE	APK 11	632 IZZY PL	5400 000003600	000007800
20-20-28-3465-00-640	JORDAN SEAN	APK 11	638 IZZY PL	5400 000003600	000006500
20-20-28-3465-00-650	HAWTREE JUSTIN	APK 11	644 IZZY PL	5400 000003600	000006500
20-20-28-3465-00-660	ESAR DYAL	APK 11	656 IZZY PL	5400 000003600	000007800
20-20-28-3465-00-670	RAMOS BILLY	APK 11	662 IZZY PL	5400 000006000	000006500
20-20-28-3465-00-680	STEWART MICHELLE O	APK 11	668 IZZY PL	5400 000007200	000007800
20-20-28-3465-00-690	MINISH RACHEL	APK 11	674 IZZY PL	5400 000006000	000006500
20-20-28-3465-00-700	DUKES DAVID	APK 11	680 IZZY PL	5400 000006000	000006500
20-20-28-3465-00-710	IGLESIAS GABRIEL P	APK 11	686 IZZY PL	5400 000007200	000007800
20-20-28-3465-00-720	PAYNE LATRICE	APK 11	692 IZZY PL	5400 000007200	000007800
20-20-28-3465-00-730	VELEZ NELSON DAVID	APK 11	645 ROMINGER LOOP	5400 000007200	000007800
20-20-28-3465-00-740	HIRSCHAUER JONATHAN DAVID	APK 11	651 ROMINGER LOOP	5400 000007200	000007800
20-20-28-3465-00-750	SINGH JIMMY	APK 11	657 ROMINGER LOOP	5400 000007200	000007800
20-20-28-3465-00-760	MORGAN PAUL DAVID	APK 11	695 ROMINGER LOOP	5400 000006000	000006500
20-20-28-3465-00-770	PAUCAR EVELYN E	APK 11	701 ROMINGER LOOP	5400 000007200	000007800
20-20-28-3465-00-780	ARMOGAN GARFIELD	APK 11	707 ROMINGER LOOP	5400 000007200	000007800
20-20-28-3465-00-790	MARTIN AUSTIN JORDAN	APK 11	713 ROMINGER LOOP	5400 000007200	000007800
20-20-28-3465-00-800	CANZONERI KAREN B	APK 11	719 ROMINGER LOOP	5400 000007200	000007800
20-20-28-3465-00-810	ELLIS CLIFFORD CHEATHAM	APK 11	725 ROMINGER LOOP	5400 000007200	000007800
20-20-28-3465-00-820	MINISH CHARLES E	APK 11	731 ROMINGER LOOP	5400 000007200	000007800
20-20-28-3465-00-830	SEGARRA RAUL	APK 11	737 ROMINGER LOOP	5400 000007200	000007800
20-20-28-3465-00-840	ORTIZ JEREMY CHRISTOPHER	APK 11	743 ROMINGER LOOP	5400 000005280	00057.200
20-20-28-3465-00-850	GRACE ROBIN A	APK 11	688 ROMINGER LOOP	5400 000003600	000003900
20-20-28-3465-00-860	JHALA NILAMBA	APK 11	694 ROMINGER LOOP	5400 000007200	000007800
20-20-28-3465-00-870	LONDONO LOPEZ JOSE FERNANDO	APK 11	700 ROMINGER LOOP	5400 000003600	000006500
20-20-28-3465-00-880	CAMPOPIANO JOHN F	APK 11	706 ROMINGER LOOP	5400 000007200	000007800
20-20-28-3465-00-890	PRICE SHARMILA	APK 11	712 ROMINGER LOOP	5400 000007200	000007800
20-20-28-3465-00-900	WOMACK BRETT LEWIS	APK 11	718 ROMINGER LOOP	5400 000007200	000007800

20-20-28-3465-00-910	JENKINS HELEN M	APK 11	730 ROMINGER LOOP	5400 000007200	000007800
20-20-28-3465-00-920	ALICEA HERNANDEZ LYNETTE	APK 11	736 ROMINGER LOOP	5400 000006000	000006500
20-20-28-3465-00-930	CAMFIELD STEFANIE CAROL	APK 11	742 ROMINGER LOOP	5400 000003600	000007800
20-20-28-3465-00-940	SANGIOVANNI MARYS	APK 11	748 ROMINGER LOOP	5400 000006000	000006500
20-20-28-3465-00-950	SHAW JEFFREY	APK 11	774 ROMINGER LOOP	5400 000007200	000007800
20-20-28-3465-00-960	BAYLISS MICHAEL TODD	APK 11	780 ROMINGER LOOP	5400 000007200	000007800
20-20-28-3465-00-970	MARTIN JEREMY IVAN	APK 11	797 ROMINGER LOOP	5400 000007200	000007800
20-20-28-3465-00-980	RUSSELL GREGORY D	APK 11	803 ROMINGER LOOP	5400 000003600	000006500
20-20-28-3465-00-990	MURDOCK ANDREW DALE	APK 11	809 ROMINGER LOOP	5400 000003600	000006500
20-20-28-3465-01-000	AUGUSTIN MARGARETH LOUIS JEUNE	APK 11	815 ROMINGER LOOP	5400 000003600	000007800
20-20-28-3465-01-010	RODRIGUEZ JOSE ALBERTO	APK 11	821 ROMINGER LOOP	5400 000007200	000007800
20-20-28-3465-01-020	POMBAR CHICO GALO EDUARDO	APK 11	827 ROMINGER LOOP	5400 000003600	000006500
20-20-28-3465-01-030	LIU BO	APK 11	833 ROMINGER LOOP	5400 000007200	000007800
20-20-28-3465-01-040	PAUL ABRAHAM	APK 11	838 ROMINGER LOOP	5400 000003600	000007800
20-20-28-3465-01-050	CLARK DERRICK	APK 11	832 ROMINGER LOOP	5400 000007200	000007800
20-20-28-3465-01-060	SHEA JULIE ANNE	APK 11	826 ROMINGER LOOP	5400 000003600	000007800
20-20-28-3465-01-070	SCARPINATI CHRISTOPHER	APK 11	820 ROMINGER LOOP	5400 000003600	000007800
20-20-28-3465-01-080	MAYSONET JASON	APK 11	814 ROMINGER LOOP	5400 000003600	000007800
20-20-28-3465-01-090	CASSIDY EMILY ROSE	APK 11	808 ROMINGER LOOP	5400 000007200	000007800
20-20-28-3465-01-100	CASSIDY KATELYNN MARIE	APK 11	802 ROMINGER LOOP	5400 000007200	000007800
20-20-28-3465-01-110	LEMONS ERIC A	APK 11	796 ROMINGER LOOP	5400 000007200	000007800
20-20-28-8244-00-002	CITY OF APOPKA	APK 11	3967 ROCK HILL LOOP	5400 000003600	000003900
20-20-28-8244-04-560	BORNSTEIN JOEL A	APK 11	3780 ROCHELLE LN	5400 000007200	000007800
20-20-28-8244-04-570	IHS PROPERTY FLORIDA LP	APK 11	3788 ROCHELLE LN	5400 000006000	000006500
20-20-28-8244-04-580	YOUNG FAMILY TRUST	APK 11	3698 ROCHELLE LN	5400 000006000	000006500
20-20-28-8244-04-590	IHS PROPERTY FLORIDA LP	APK 11	3690 ROCHELLE LN	5400 000006000	000006500
20-20-28-8244-04-600	WINT CURTIS E	APK 11	3682 ROCHELLE LN	5400 000007200	000007800
20-20-28-8244-04-610	LEPORE ALISON CHRISTINE	APK 11	3674 ROCHELLE LN	5400 000007200	000007800
20-20-28-8244-04-620	MARCHANTE ALDO	APK 11	3668 ROCHELLE LN	5400 000007200	000007800
20-20-28-8244-04-630	SERRANO FRANCISCO E	APK 11	3660 ROCHELLE LN	5400 000007200	000007800
20-20-28-8244-04-640	PAGANO-WILSON JENNIFER	APK 11	3652 ROCHELLE LN	5400 000007200	000007800
20-20-28-8244-04-650	MACHERONE MICHAEL CHADWIC	APK 11	3644 ROCHELLE LN	5400 000006000	000006500
20-20-28-8244-04-660	ADAMSKI BRIAN JOHN	APK 11	3636 ROCHELLE LN	5400 000006000	000006500
20-20-28-8244-04-670	MARTIN BRIGGITTE A	APK 11	3628 ROCHELLE LN	5400 000007200	000007800
20-20-28-8244-04-680	GOBLE CLYDE ERVIN	APK 11	3620 ROCHELLE LN	5400 000007200	000007800
20-20-28-8244-04-690	COLON RUBEN	APK 11	3596 ROCHELLE LN	5400 000007200	000007800
20-20-28-8244-04-700	DYCE DONALD A	APK 11	3588 ROCHELLE LN	5400 000007200	000007800
20-20-28-8244-04-710	STEVENSON BERNICE	APK 11	3580 ROCHELLE LN	5400 000007200	000007800
20-20-28-8244-04-720	PLUMMER CYNTHIA A	APK 11	3572 ROCHELLE LN	5400 000007200	000007800
20-20-28-8244-04-730	HPA BORROWER 2017-1 LLC	APK 11	3378 ROLLING HILLS LN	5400 000006000	000006500
20-20-28-8244-04-740	CASTO LAWRENCE M	APK 11	3370 ROLLING HILLS LN	5400 000007200	000007800
20-20-28-8244-04-750	BRACY RODNEY L	APK 11	3362 ROLLING HILLS LN	5400 000007200	000007800
20-20-28-8244-04-760	MCCRAY TERRY S	APK 11	3354 ROLLING HILLS LN	5400 000007200	000007800
20-20-28-8244-04-770	BORGE DAVID A	APK 11	3346 ROLLING HILLS LN	5400 000007200	000007800
20-20-28-8244-04-780	BRANTLEY PAUL S	APK 11	3338 ROLLING HILLS LN	5400 000007200	000007800
20-20-28-8244-04-790	NEWMAN FAMILY TRUST	APK 11	3330 ROLLING HILLS LN	5400 000007200	000007800
20-20-28-8244-04-800	MCCLURG JEFFREY HOWARD	APK 11	4026 KILMARNOCK DR	5400 000007200	000007800
20-20-28-8244-04-810	ACOSTA REYNOLD	APK 11	3313 ROLLING HILLS LN	5400 000006000	000006500
20-20-28-8244-04-820	HILLOCKS RITA E LIFE ESTATE	APK 11	3321 ROLLING HILLS LN	5400 000006000	000006500
20-20-28-8244-04-830	JAMES W MOATS JR AND MICHELLE E MOATS TRUST	APK 11	3329 ROLLING HILLS LN	5400 000007200	000007800
20-20-28-8244-04-840	JUSTICE JOY L	APK 11	3337 ROLLING HILLS LN	5400 000006000	000006500
20-20-28-8244-04-850	KOLARGSETTY PRAVEEN	APK 11	3345 ROLLING HILLS LN	5400 000006000	000006500
20-20-28-8244-04-860	FYFFE NEVILLE L SR	APK 11	3353 ROLLING HILLS LN	5400 000006000	000006500
20-20-28-8244-04-870	SLAYTER LADONNA KAY	APK 11	3361 ROLLING HILLS LN	5400 000006000	000006500
20-20-28-8244-04-880	STERN CARMEN C LIFE ESTATE	APK 11	3369 ROLLING HILLS LN	5400 000006000	000006500
20-20-28-8244-04-890	ROMAIN FLORA	APK 11	3377 ROLLING HILLS LN	5400 000006000	000006500
20-20-28-8244-04-900	GREGORY SHIRLEY A LIFE ESTATE	APK 11	3385 ROLLING HILLS LN	5400 000007200	000007800
20-20-28-8244-04-910	PARKER TODD	APK 11	3393 ROLLING HILLS LN	5400 000007200	000007800
20-20-28-8244-04-920	SUGRIM SURESH N	APK 11	3441 ROLLING HILLS LN	5400 000007200	000007800
20-20-28-8244-04-930	HARRIS KAREN	APK 11	3449 ROLLING HILLS LN	5400 000006000	000006500
20-20-28-8244-04-940	SMITH RAMOLA N II	APK 11	3457 ROLLING HILLS LN	5400 000007200	000007800
20-20-28-8244-04-950	CAMPBELL SAMUEL G	APK 11	3465 ROLLING HILLS LN	5400 000007200	000007800
20-20-28-8244-04-960	FOWLER JOHN S	APK 11	3359 PLAYERS POINT LOOP	5400 000007200	000007800

20-20-28-8244-04-970	MARTINEZ RUBEN	APK 11	3367 PLAYERS POINT LOOP	5400 00007200	000007800
20-20-28-8244-04-980	JOHNSON HERMAN J	APK 11	3375 PLAYERS POINT LOOP	5400 00007200	000007800
20-20-28-8244-04-990	BOWDEN NICOLE JEANNETTE	APK 11	3383 PLAYERS POINT LOOP	5400 00006000	000006500
20-20-28-8244-05-000	IH5 PROPERTY FLORIDA LP	APK 11	3391 PLAYERS POINT LOOP	5400 00006000	000006500
20-20-28-8244-05-010	STEINKRAUS MATTHEW M	APK 11	3399 PLAYERS POINT LOOP	5400 00007200	000007800
20-20-28-8244-05-020	GIUFFRIDA LOUIS FRANK JR	APK 11	3411 PLAYERS POINT LOOP	5400 00007200	000007800
20-20-28-8244-05-030	DERICHO NETTIE LIFE ESTATE	APK 11	3419 PLAYERS POINT LOOP	5400 00007200	000007800
20-20-28-8244-05-040	PREDDIE CARLEY J	APK 11	3427 PLAYERS POINT LOOP	5400 00007200	000007800
20-20-28-8244-05-050	KENNEDY CHRISTOPHER M	APK 11	3435 PLAYERS POINT LOOP	5400 00006000	000006500
20-20-28-8244-05-060	DEVOS LISA RENEE	APK 11	3443 PLAYERS POINT LOOP	5400 00007200	000007800
20-20-28-8244-05-070	SINGH DAVE	APK 11	3451 PLAYERS POINT LOOP	5400 00006000	000006500
20-20-28-8244-05-080	WINKEL EDWARD	APK 11	3459 PLAYERS POINT LOOP	5400 00006000	000006500
20-20-28-8244-05-090	CONFIDENTIAL	APK 11	3467 PLAYERS POINT LOOP	5400 00006000	000006500
20-20-28-8244-05-100	ANDERSON GARFIELD L	APK 11	3475 PLAYERS POINT LOOP	5400 00006000	000006500
20-20-28-8244-05-110	FARHANGIAN ARASH	APK 11	3483 PLAYERS POINT LOOP	5400 00007200	000007800
20-20-28-8244-05-120	GONZALEZ RAQUEL	APK 11	3531 ROLLING HILLS LN	5400 00007200	000007800
20-20-28-8244-05-130	2017-2 IH BORROWER LP	APK 11	3539 ROLLING HILLS LN	5400 00006000	000006500
20-20-28-8244-05-140	MORRIS GLENN THOMAS	APK 11	3547 ROLLING HILLS LN	5400 00006000	000006500
20-20-28-8244-05-150	DYER-FARRELL LINKA	APK 11	3555 ROLLING HILLS LN	5400 00006000	000006500
20-20-28-8244-05-160	TAGUE KYLE	APK 11	3563 ROLLING HILLS LN	5400 00007200	000007800
20-20-28-8244-05-170	COOPER CLINTON E	APK 11	3571 ROLLING HILLS LN	5400 00007200	000007800
20-20-28-8244-05-180	WHITESIDE JANET L LIFE ESTATE	APK 11	3579 ROLLING HILLS LN	5400 00007200	000007800
20-20-28-8244-05-190	VASMOUT ARTOUR	APK 11	3587 ROLLING HILLS LN	5400 00007200	000007800
20-20-28-8244-05-200	CASTRO ALAN	APK 11	3595 ROLLING HILLS LN	5400 00006000	000006500
20-20-28-8244-05-210	MCINTYRE JACQUELINE M	APK 11	3633 ROLLING HILLS LN	5400 00006000	000006500
20-20-28-8244-05-220	ALLEN HENRY	APK 11	3641 ROLLING HILLS LN	5400 00007200	000007800
20-20-28-8244-05-230	MITCHELL JUSTIN	APK 11	3649 ROLLING HILLS LN	5400 00007200	000007800
20-20-28-8244-05-240	FORTUNE MATTHEW B	APK 11	3657 ROLLING HILLS LN	5400 00007200	000007800
20-20-28-8244-05-250	HARDY RICHARD A	APK 11	3665 ROLLING HILLS LN	5400 00006000	000006500
20-20-28-8244-05-260	BROWNE LOUIS R	APK 11	3673 ROLLING HILLS LN	5400 00006000	000006500
20-20-28-8244-05-270	SANCHEZ LARA RENEE	APK 11	3681 ROLLING HILLS LN	5400 00007200	000007800
20-20-28-8244-05-280	MARTINEZ LIA JENNY ANDREU	APK 11	3689 ROLLING HILLS LN	5400 00006000	000006500
20-20-28-8244-05-290	BEASLEY KATHY	APK 11	3697 ROLLING HILLS LN	5400 00007200	000007800
20-20-28-8244-05-300	DIMSOY KAREN P	APK 11	3699 ROCHELLE LN	5400 00006000	000006500
20-20-28-8244-05-310	MICHAEL THOMAS R	APK 11	3689 ROCHELLE LN	5400 00006000	000006500
20-20-28-8244-05-320	VALCIN MERESTA	APK 11	3681 ROCHELLE LN	5400 00007200	000007800
20-20-28-8244-05-330	WHITCOMB MATTHEW TODD	APK 11	3673 ROCHELLE LN	5400 00007200	000007800
20-20-28-8244-05-340	EVERARD A DALEY AND DAWN T E DALEY TRUST	APK 11	3661 ROCHELLE LN	5400 00007200	000007800
20-20-28-8244-05-350	SMITH DANIEL DON CARLOS	APK 11	3653 ROCHELLE LN	5400 00007200	000007800
20-20-28-8244-05-360	SMITH MICHAEL W JR	APK 11	3645 ROCHELLE LN	5400 00006000	000006500
20-20-28-8244-05-370	PROGRESS RESIDENTIAL BORROWER 2 LLC	APK 11	3637 ROCHELLE LN	5400 00006000	000006500
20-20-28-8244-05-380	IH6 PROPERTY FLORIDA LP	APK 11	3629 ROCHELLE LN	5400 00007200	000007800
20-20-28-8244-05-390	GAYNOR JAN MICHAEL	APK 11	863 ROCKFORD RD	5400 00006000	000006500
20-20-28-8244-05-400	ANDERSON VINCENT H	APK 11	855 ROCKFORD RD	5400 00006000	000006500
20-20-28-8244-05-410	EICHHOLTZ JOSEPH MATTHEW	APK 11	847 ROCKFORD RD	5400 00006000	000006500
20-20-28-8244-05-420	RICHARDSON DARRYL P	APK 11	839 ROCKFORD RD	5400 00007200	000007800
20-20-28-8244-05-430	SCHNITZER JAMES J	APK 11	3642 ROLLING HILLS LN	5400 00007200	000007800
20-20-28-8244-05-440	SANDERS BRIAN RAY	APK 11	3650 ROLLING HILLS LN	5400 00006000	000006500
20-20-28-8244-05-450	DIAZ NELSON JR	APK 11	3658 ROLLING HILLS LN	5400 00007200	000007800
20-20-28-8244-05-460	TAYLOR RANDY	APK 11	3664 ROLLING HILLS LN	5400 00007200	000007800
20-20-28-8244-05-470	FOSTER EDLON	APK 11	3674 ROLLING HILLS LN	5400 00006000	000006500
20-20-28-8244-05-480	RIVERS CHERYL	APK 11	830 ROCKFORD RD	5400 00006000	000006500
20-20-28-8244-05-490	JONES SCOTT A	APK 11	838 ROCKFORD RD	5400 00006000	000006500
20-20-28-8244-05-500	INGRAM COLIN LEE	APK 11	846 ROCKFORD RD	5400 00006000	000006500
20-20-28-8244-05-510	HOLLIMON CONNIE	APK 11	854 ROCKFORD RD	5400 00006000	000006500
20-20-28-8244-05-520	INVITATION HOMES 7 LP	APK 11	862 ROCKFORD RD	5400 00006000	000006500
20-20-28-8244-05-530	VALRIE V FENTON REVOCABLE TRUST	APK 11	870 ROCKFORD RD	5400 00006000	000006500
20-20-28-8244-05-540	PETREE LORI A	APK 11	878 ROCKFORD RD	5400 00006000	000006500
20-20-28-8244-05-550	JACKSON MICHAEL E	APK 11	886 ROCKFORD RD	5400 00007200	000007800
20-20-28-8244-05-560	FREDA MATTHEW C	APK 11	3458 ROLLING HILLS LN	5400 00007200	000007800
20-20-28-8244-05-570	FUNEZ KENNETH	APK 11	3466 ROLLING HILLS LN	5400 00007200	000007800
20-20-28-8244-05-580	WENZE BISHOP H	APK 11	3474 ROLLING HILLS LN	5400 00006000	000006500
20-20-28-8244-05-590	GARCIA JEFFREY	APK 11	3482 ROLLING HILLS LN	5400 00006000	000006500

20-20-28-8244-05-600	BLACKWOOD DORRITT	APK 11	3490 ROLLING HILLS LN	5400 000007200	000007800
20-20-28-8244-05-610	ESGUERRA GEORGE H	APK 11	3498 ROLLING HILLS LN	5400 000006000	000006500
20-20-28-8244-05-620	SLOAN TRACY J	APK 11	3530 ROLLING HILLS LN	5400 000007200	000007800
20-20-28-8244-05-630	GREEN CHERISE TAMARA	APK 11	3538 ROLLING HILLS LN	5400 000007200	000007800
20-20-28-8244-05-640	MORGAN LORETTA LIFE ESTATE	APK 11	3546 ROLLING HILLS LN	5400 000006000	000006500
20-20-28-8244-05-650	BLOUGH JOHN C TR	APK 11	3554 ROLLING HILLS LN	5400 000006000	000006500
20-20-28-8244-05-660	WILSON MINITA I	APK 11	3491 ROLLING HILLS LN	5400 000007200	000007800
20-20-28-8244-05-670	BRIGGLE JOHN K	APK 11	3484 PLAYERS POINT LOOP	5400 000007200	000007800
20-20-28-8244-05-680	MENA CARLOS J	APK 11	3476 PLAYERS POINT LOOP	5400 000007200	000007800
20-20-28-8244-05-690	LAURENT MICHAELLE	APK 11	3468 PLAYERS POINT LOOP	5400 000007200	000007800
20-20-28-8244-05-700	FRANZOI CHRISTOPHER	APK 11	3460 PLAYERS POINT LOOP	5400 000007200	000007800
20-20-28-8244-05-710	OLIVER TRACY LEE	APK 11	3452 PLAYERS POINT LOOP	5400 000007200	000007800
20-20-28-8244-05-720	VITALE GLENN MICHAEL LIFE ESTATE	APK 11	3390 PLAYERS POINT LOOP	5400 000007200	000007800
20-20-28-8244-05-730	BARKLEY BRANDON A	APK 11	3382 PLAYERS POINT LOOP	5400 000007200	000007800
20-20-28-8244-05-740	BARTA AARON	APK 11	3374 PLAYERS POINT LOOP	5400 000007200	000007800
20-20-28-8244-05-750	JOHN W SHEPARD JR IRREVOCABLE SPECIAL NEEDS TRUST	APK 11	3366 PLAYERS POINT LOOP	5400 000006000	000006500
20-20-28-8244-05-760	LUCIANO EDWIN	APK 11	3358 PLAYERS POINT LOOP	5400 000007200	000007800
20-20-28-8244-05-770	KRAUSE CRISTINA T	APK 11	3481 ROLLING HILLS LN	5400 000007200	000007800
20-20-28-8244-05-780	AGARWAL ROHITAS	APK 11	3902 KILMARNOCK DR	5400 000007200	000007800
20-20-28-8244-05-790	SIGURDARDOTTIR BIRNA	APK 11	3910 KILMARNOCK DR	5400 000007200	000007800
20-20-28-8244-05-800	FRIEND JEFFREY P	APK 11	3918 KILMARNOCK DR	5400 000007200	000007800
20-20-28-8244-05-810	ACOSTA SAMUEL JR	APK 11	3926 KILMARNOCK DR	5400 000007200	000007800
20-20-28-8244-05-820	THOMPSON CHRISTOPHER JAY	APK 11	3934 KILMARNOCK DR	5400 000007200	000007800
20-20-28-8244-05-830	GAINEY MONIQUE NKIRI	APK 11	3942 KILMARNOCK DR	5400 000007200	000007800
20-20-28-8244-05-840	LONG MOLLY M	APK 11	3950 KILMARNOCK DR	5400 000007200	000007800
20-20-28-8244-05-850	SMITH JAMES	APK 11	3958 KILMARNOCK DR	5400 000007200	000007800
20-20-28-8244-05-860	MORAN DEANNA L	APK 11	3966 KILMARNOCK DR	5400 000007200	000007800
20-20-28-8244-05-870	BENITEZ JOHN ANTHONY	APK 11	3974 KILMARNOCK DR	5400 000007200	000007800
20-20-28-8244-05-880	INVITATION HOMES 7 LP	APK 11	3982 KILMARNOCK DR	5400 000007200	000007800
20-20-28-8244-05-890	JONES HAREWOOD DEANNA C LIFE ESTATE	APK 11	4010 KILMARNOCK DR	5400 000006000	000006500
20-20-28-8244-05-900	HAROLD B FALLS AND SHELIA FALLS REVOCABLE TRUST	APK 11	4018 KILMARNOCK DR	5400 000007200	000007800
21-20-28-0000-00-007	237 WEST PONKAN PROPERTY LLC	APK 11	285 W PONKAN RD	5400 000013200	000003900
21-20-28-0000-00-010	DUKE ENERGY FLORIDA INC	APK 11	275 W PONKAN RD	5400 000246000	000279500
21-20-28-0000-00-053	237 WEST PONKAN ROAD PROPERTY LLC	APK 11	3059 CARMONA RD	5400 000003600	000003900
21-20-28-3500-00-006	CITY OF APOPKA	APK 11	3229 PINENUT DR	5400 000003600	000003900
21-20-28-3500-00-010	EXUME ESTHERLINE	APK 11	3008 PINENUT DR	5400 000007200	000007800
21-20-28-3500-00-020	HODGES MOSES JR	APK 11	3016 PINENUT DR	5400 000007200	000007800
21-20-28-3500-00-030	RYAN ROBERT	APK 11	3024 PINENUT DR	5400 000007200	000007800
21-20-28-3500-00-040	GWANMESIA KENNETH NTEH	APK 11	3032 PINENUT DR	5400 000007200	000007800
21-20-28-3500-00-050	ADAMS CRYSTAL DARLENE	APK 11	3040 PINENUT DR	5400 000007200	000007800
21-20-28-3500-00-060	MAHABIR DEVAN SATHYA	APK 11	3257 PINENUT DR	5400 000007200	000007800
21-20-28-3500-00-070	LACQUANITI STEPHANIE	APK 11	3241 PINENUT DR	5400 000007200	000007800
21-20-28-3500-00-080	COVINGTON JESSICA	APK 11	3225 PINENUT DR	5400 000007200	000007800
21-20-28-3500-00-090	ASSIM MOHAMED OHAB JR	APK 11	3217 PINENUT DR	5400 000007200	000007800
21-20-28-3500-00-100	FERRER RICHARD JOSEPH	APK 11	3209 PINENUT DR	5400 000007200	000007800
21-20-28-3500-00-110	CALARDO FAMILY LIVING TRUST	APK 11	3201 PINENUT DR	5400 000006000	000006500
21-20-28-3500-00-120	MCCALLA DAWN C	APK 11	3193 PINENUT DR	5400 000007200	000007800
21-20-28-3500-00-130	KNAPP ARTHUR DANIEL JR	APK 11	3185 PINENUT DR	5400 000007200	000007800
21-20-28-3500-00-140	KANEH MUSUE	APK 11	3177 PINENUT DR	5400 000007200	000007800
21-20-28-3500-00-150	KELLY STEVEN TURNER	APK 11	3169 PINENUT DR	5400 000007200	000007800
21-20-28-3500-00-160	RAMOS SAVITA	APK 11	3161 PINENUT DR	5400 000007200	000007800
21-20-28-3500-00-170	BOBCHIN JARED	APK 11	3153 PINENUT DR	5400 000007200	000007800
21-20-28-3500-00-180	DIXON WILLIE	APK 11	3160 PINENUT DR	5400 000007200	000007800
21-20-28-3500-00-190	DESILVA ANDREA KIMBERLY	APK 11	3168 PINENUT DR	5400 000007200	000007800
21-20-28-3500-00-200	SNOW DAVID A	APK 11	3176 PINENUT DR	5400 000007200	000007800
21-20-28-3500-00-210	TORRALBA JAIME	APK 11	3184 PINENUT DR	5400 000007200	000007800
21-20-28-3500-00-220	SMITH GREGORY	APK 11	3192 PINENUT DR	5400 000007200	000007800
21-20-28-3500-00-230	MANZANO NIETO JOSE O	APK 11	3200 PINENUT DR	5400 000007200	000007800
21-20-28-3500-00-240	WIRSU BRUCE R	APK 11	3208 PINENUT DR	5400 000007200	000007800
21-20-28-3500-00-250	BENSON ROBERT J	APK 11	3216 PINENUT DR	5400 000006000	000006500
21-20-28-3500-00-260	JENNINGS REGINALD	APK 11	3224 PINENUT DR	5400 000007200	000007800
21-20-28-3500-00-270	ONEILL NICHOLAS	APK 11	3048 PINENUT DR	5400 000007200	000007800
21-20-28-3500-00-280	CALARDO ANTHONY	APK 11	3056 PINENUT DR	5400 000006000	000006500

21-20-28-3500-00-290	FAULKNER DONNA LYNN	APK 11	3064 PINENUT DR	5400 000007200	000007800
21-20-28-3500-00-300	EVANS ALICE M	APK 11	3072 PINENUT DR	5400 000007200	000007800
21-20-28-3500-00-310	ORTIZ WILLIAM	APK 11	3080 PINENUT DR	5400 000007200	000007800
21-20-28-3500-00-320	AHUMADA ALBERTO	APK 11	3088 PINENUT DR	5400 000007200	000007800
21-20-28-3500-00-330	BENT HEATHER LYNN	APK 11	3096 PINENUT DR	5400 000007200	000007800
21-20-28-3500-00-340	SEVILLA BENIGNO	APK 11	3104 PINENUT DR	5400 000007200	000007800
21-20-28-3500-00-350	SHERI L NEDLEY TRUST	APK 11	3112 PINENUT DR	5400 000007200	000007800
21-20-28-3500-00-360	WILLIAMS TOMMY LEE III	APK 11	3129 PINENUT DR	5400 000007200	000007800
21-20-28-3500-00-370	EGAN ROBERT JOSEPH	APK 11	3121 PINENUT DR	5400 000007200	000007800
21-20-28-3500-00-380	SAWYER DANIEL H II	APK 11	3113 PINENUT DR	5400 000007200	000007800
21-20-28-3500-00-390	REID WARREN F	APK 11	3105 PINENUT DR	5400 000007200	000007800
21-20-28-3500-00-400	KEELING ROBERT GREGORY	APK 11	3097 PINENUT DR	5400 000007200	000007800
21-20-28-3500-00-410	CONTE MARK JOSEPH II	APK 11	3089 PINENUT DR	5400 000007200	000007800
21-20-28-3500-00-420	GEORGES JOEL	APK 11	3081 PINENUT DR	5400 000007200	000007800
21-20-28-3500-00-430	WHITEHOUSE ARICA	APK 11	3073 PINENUT DR	5400 000007200	000007800
21-20-28-3500-00-440	CONFIDENTIAL	APK 11	3065 PINENUT DR	5400 000006000	000006500
21-20-28-3500-00-450	JOHNSON JENNIFER N	APK 11	3057 PINENUT DR	5400 000007200	000007800
21-20-28-3500-00-460	TURNER ROBERTA A	APK 11	3049 PINENUT DR	5400 000007200	000007800
21-20-28-3500-00-470	KITTRELL LESLIE FIFE	APK 11	3041 PINENUT DR	5400 000007200	000007800
21-20-28-3500-00-480	COVINGTON HARRY LELAND JR	APK 11	3033 PINENUT DR	5400 000007200	000007800
21-20-28-3500-00-490	BUDHOO CHAN-DENISE R	APK 11	3025 PINENUT DR	5400 000007200	000007800
21-20-28-3500-00-500	RODRIGUEZ BRUNO ROBERTO	APK 11	3017 PINENUT DR	5400 000007200	000007800
21-20-28-3500-00-510	MONNIER DANIEL	APK 11	3009 PINENUT DR	5400 000007200	000007800
21-20-28-8240-00-010	MENA LUISA OZEMA	APK 11	3701 DUNOON CT	5400 000007200	000007800
21-20-28-8240-00-020	RICHARDS OWEN M	APK 11	3711 DUNOON CT	5400 000007200	000007800
21-20-28-8240-00-030	PACHECO BAYARDO J	APK 11	3721 DUNOON CT	5400 000007200	000007800
21-20-28-8240-00-040	ADAMS PAUL III	APK 11	3720 DUNOON CT	5400 000007200	000007800
21-20-28-8240-00-050	BIVINS JOHN M	APK 11	3710 DUNOON CT	5400 000007200	000007800
21-20-28-8240-00-060	PREDDIE BURNETT B	APK 11	3700 DUNOON CT	5400 000007200	000007800
21-20-28-8240-00-070	BRACERO HECTOR	APK 11	3641 HADDINGTON CT	5400 000007200	000007800
21-20-28-8240-00-080	STEFAN JENNIFER E	APK 11	3633 HADDINGTON CT	5400 000007200	000007800
21-20-28-8240-00-090	REHN ALICE H	APK 11	3625 HADDINGTON CT	5400 000007200	000007800
21-20-28-8240-00-100	MOREL HUBERT J JR	APK 11	3617 HADDINGTON CT	5400 000007200	000007800
21-20-28-8240-00-110	MORRIS HARRY JR LIFE ESTATE	APK 11	3609 HADDINGTON CT	5400 000007200	000007800
21-20-28-8240-00-120	TINDELL BRIAN	APK 11	3601 HADDINGTON CT	5400 000007200	000007800
21-20-28-8240-00-130	KING JAMES	APK 11	3600 HADDINGTON CT	5400 000007200	000007800
21-20-28-8240-00-140	CADOGAN LIONEL A	APK 11	3608 HADDINGTON CT	5400 000007200	000007800
21-20-28-8240-00-150	DEMKO ELZBIETA	APK 11	3616 HADDINGTON CT	5400 000007200	000007800
21-20-28-8240-00-160	DEVINE DINA G	APK 11	3624 HADDINGTON CT	5400 000006000	000006500
21-20-28-8240-00-170	MARZEC CARRIE MAE	APK 11	3632 HADDINGTON CT	5400 000006000	000006500
21-20-28-8240-00-180	ELLIS RAND BENJAMIN	APK 11	3640 HADDINGTON CT	5400 000007200	000007800
21-20-28-8240-00-190	RIVERA CARMEN L	APK 11	3695 LOMOND CT	5400 000007200	000007800
21-20-28-8240-00-200	BANAGO DANILO F LIFE ESTATE	APK 11	3687 LOMOND CT	5400 000007200	000007800
21-20-28-8240-00-210	BLAIR BRANDON JAMES	APK 11	3679 LOMOND CT	5400 000007200	000007800
21-20-28-8240-00-220	POLITI SAMANTHA ANN	APK 11	3671 LOMOND CT	5400 000007200	000007800
21-20-28-8240-00-230	ZAPATA KENDRICK	APK 11	3663 LOMOND CT	5400 000007200	000007800
21-20-28-8240-00-240	AHRENS CARLOS A	APK 11	3655 LOMOND CT	5400 000006000	000006500
21-20-28-8240-00-250	ZABOKRTSKY DUSTIN S	APK 11	3664 LOMOND CT	5400 000006000	000006500
21-20-28-8240-00-260	NESBITT BRIAN	APK 11	3672 LOMOND CT	5400 000007200	000007800
21-20-28-8240-00-270	BORGES FRANCISCO J	APK 11	3680 LOMOND CT	5400 000007200	000007800
21-20-28-8240-00-280	HARVEY FAMILY TRUST	APK 11	3688 LOMOND CT	5400 000007200	000007800
21-20-28-8240-00-290	CARLSON MARI C	APK 11	3696 LOMOND CT	5400 000007200	000007800
21-20-28-8240-00-300	KI HONG JUN	APK 11	3671 CUMBRIA CT	5400 000007200	000007800
21-20-28-8240-00-310	ELKINS JESSIE	APK 11	3661 CUMBRIA CT	5400 000007200	000007800
21-20-28-8240-00-320	JOHNSON BRANDON R	APK 11	3651 CUMBRIA CT	5400 000007200	000007800
21-20-28-8240-00-330	TACK PROPERTIES HOLDING GROUP LLC	APK 11	3641 CUMBRIA CT	5400 000007200	000007800
21-20-28-8240-00-340	SEAMAN RICHARD	APK 11	3650 CUMBRIA CT	5400 000007200	000007800
21-20-28-8240-00-350	SLAGEL BRIAN T	APK 11	3660 CUMBRIA CT	5400 000007200	000007800
21-20-28-8240-00-360	ALVAREZ ANA	APK 11	3670 CUMBRIA CT	5400 000007200	000007800
21-20-28-8240-00-370	WYCHE DONNA P	APK 11	205 SUTHERLAND CT	5400 000007200	000007800
21-20-28-8240-00-380	ALLEN KENDALL LIFE ESTATE	APK 11	215 SUTHERLAND CT	5400 000007200	000007800
21-20-28-8240-00-390	ROBINSON MICHAEL J	APK 11	225 SUTHERLAND CT	5400 000007200	000007800
21-20-28-8240-00-400	MCCARREY KATHRYN CHRISTINA	APK 11	3801 LORNE CT	5400 000007200	000007800

21-20-28-8240-00-410	ARROWSMITH NATALIE	APK 11	3811 LORNE CT	5400 000007200	000007800
21-20-28-8240-00-420	HENRIQUEZ AURORA	APK 11	3821 LORNE CT	5400 000007200	000007800
21-20-28-8240-00-430	BOLTON JOHN B JR LIFE ESTATE	APK 11	3810 LORNE CT	5400 000007200	000007800
21-20-28-8240-00-440	LAING DOUGLAS W	APK 11	241 SUTHERLAND CT	5400 000007200	000007800
21-20-28-8240-00-450	CAMMIE P EVANS FAMILY TRUST	APK 11	261 SUTHERLAND CT	5400 000007200	000007800
21-20-28-8240-00-460	CROWDER FRANK COURTNEY	APK 11	270 SUTHERLAND CT	5400 000007200	000007800
21-20-28-8240-00-470	MURPHY JOHN F JR	APK 11	260 SUTHERLAND CT	5400 000007200	000007800
21-20-28-8240-00-480	TIMOTHY ERIC E	APK 11	250 SUTHERLAND CT	5400 000007200	000007800
21-20-28-8240-00-490	SCOTT AMANDA	APK 11	240 SUTHERLAND CT	5400 000007200	000007800
21-20-28-8240-00-500	RINEHART DAVID	APK 11	230 SUTHERLAND CT	5400 000007200	000007800
21-20-28-8240-00-510	MARQUEZ LUIS	APK 11	3803 DUNEDIN CT	5400 000007200	000007800
21-20-28-8240-00-520	MARINEZ JAVIER E	APK 11	3813 DUNEDIN CT	5400 000007200	000007800
21-20-28-8240-00-530	TRABANINO CARLOS ALBERTO	APK 11	3823 DUNEDIN CT	5400 000007200	000007800
21-20-28-8240-00-540	MALDONADO CHRISTOPHER J	APK 11	3822 DUNEDIN CT	5400 000007200	000007800
21-20-28-8240-00-550	GRISSON FRANKLIN P TR	APK 11	3812 DUNEDIN CT	5400 000007200	000007800
21-20-28-8240-00-560	SAMUEL R MALONE AND JERI L MALONE REVOCABLE TRUST	APK 11	3802 DUNEDIN CT	5400 000007200	000007800
21-20-28-8240-00-570	ANDERSON ROBERT C JR	APK 11	379 SPEYSIDE LN	5400 000007200	000007800
21-20-28-8240-00-580	MOODY JASON D	APK 11	361 SPEYSIDE LN	5400 000007200	000007800
21-20-28-8240-00-590	LUNDY CHRISTIAN Y	APK 11	355 SPEYSIDE LN	5400 000007200	000007800
21-20-28-8240-00-600	MICHAEL C AND SANDRA A GREEN REVOCABLE FAMILY TRUST	APK 11	3712 CLYDEBANK CT	5400 000007200	000007800
21-20-28-8240-00-610	YANEZ JOSE F	APK 11	3720 CLYDEBANK CT	5400 000007200	000007800
21-20-28-8240-00-620	REID ROY L	APK 11	3728 CLYDEBANK CT	5400 000007200	000007800
21-20-28-8240-00-630	CONLEY JOHNIE W IV	APK 11	3736 CLYDEBANK CT	5400 000007200	000007800
21-20-28-8240-00-640	FRYE JAMES A	APK 11	3744 CLYDEBANK CT	5400 000006000	000006500
21-20-28-8240-00-650	MYERS MILCADO	APK 11	3752 CLYDEBANK CT	5400 000007200	000007800
21-20-28-8240-00-660	ZIMMERMAN JAMES WILLIAM LIFE ESTATE	APK 11	3745 CLYDEBANK CT	5400 000007200	000007800
21-20-28-8240-00-670	TRULEY FAMILY LIVING TRUST	APK 11	3737 CLYDEBANK CT	5400 000007200	000007800
21-20-28-8240-00-680	RAY DAVID F	APK 11	3713 CLYDEBANK CT	5400 000007200	000007800
21-20-28-8240-00-690	HURST LAURA	APK 11	3705 CLYDEBANK CT	5400 000007200	000007800
21-20-28-8240-00-700	SCHONERT RICHARD DAVID	APK 11	331 SPEYSIDE LN	5400 000007200	000007800
21-20-28-8240-00-710	KRUSE BRIAN M	APK 11	325 SPEYSIDE LN	5400 000007200	000007800
21-20-28-8240-00-720	COLLIER MICHELLE	APK 11	319 SPEYSIDE LN	5400 000006000	000006500
21-20-28-8240-00-730	EDENS SETH	APK 11	313 SPEYSIDE LN	5400 000007200	000007800
21-20-28-8240-00-740	TODD AMANDA	APK 11	307 SPEYSIDE LN	5400 000007200	000007800
21-20-28-8240-00-750	CERRUTI RICHARD L	APK 11	301 SPEYSIDE LN	5400 000007200	000007800
21-20-28-8240-00-760	KERNZ MICHELLE LEA	APK 11	308 SPEYSIDE LN	5400 000006000	000006500
21-20-28-8240-00-770	MATIAS FRANCISCO	APK 11	314 SPEYSIDE LN	5400 000007200	000007800
21-20-28-8240-00-780	ROBERTS DAVID E	APK 11	320 SPEYSIDE LN	5400 000006000	000006500
21-20-28-8240-00-790	LATCHMINARAIN HARDATH	APK 11	326 SPEYSIDE LN	5400 000007200	000007800
21-20-28-8240-00-800	GALLAGHER KIM	APK 11	332 SPEYSIDE LN	5400 000007200	000007800
21-20-28-8240-00-810	PARCHMENT ORVILLE	APK 11	338 SPEYSIDE LN	5400 000007200	000007800
21-20-28-8240-00-820	SINGH SAJAL SAGAR	APK 11	344 SPEYSIDE LN	5400 000006000	000006500
21-20-28-8240-00-830	TAN MELVIN	APK 11	350 SPEYSIDE LN	5400 000007200	000007800
21-20-28-8240-00-840	SCHONERT RICHARD D	APK 11	356 SPEYSIDE LN	5400 000007200	000007800
21-20-28-8240-00-850	YAM TAI LIFE ESTATE	APK 11	362 SPEYSIDE LN	5400 000007200	000007800
21-20-28-8240-00-860	WENDY A LONG REVOCABLE TRUST	APK 11	368 SPEYSIDE LN	5400 000006000	000006500
21-20-28-8240-00-870	LIGHTFOOT JOSHUA BRIAN	APK 11	374 SPEYSIDE LN	5400 000007200	000007800
21-20-28-8240-00-880	ANDERSON MARK E	APK 11	380 SPEYSIDE LN	5400 000006000	000006500
21-20-28-8240-00-890	KORNAKER JUSTIN MICHAEL	APK 11	3901 GOUROCK CT	5400 000006000	000006500
21-20-28-8240-00-900	WILBARGER DEBRA REID	APK 11	3909 GOUROCK CT	5400 000007200	000007800
21-20-28-8240-00-910	PLATT MICHAEL	APK 11	3925 GOUROCK CT	5400 000006000	000006500
21-20-28-8240-00-920	THR FLORIDA L P	APK 11	3933 GOUROCK CT	5400 000006000	000006500
21-20-28-8240-00-930	WIDES STEVEN A	APK 11	3941 GOUROCK CT	5400 000007200	000007800
21-20-28-8240-00-940	THOMAS CHANDRA R	APK 11	3949 GOUROCK CT	5400 000007200	000007800
21-20-28-8240-00-950	DUNCAN ROBERT F	APK 11	3948 GOUROCK CT	5400 000007200	000007800
21-20-28-8240-00-960	BAILEY ALBERT L III	APK 11	3940 GOUROCK CT	5400 000007200	000007800
21-20-28-8240-00-970	ALLEN HENRY C	APK 11	3932 GOUROCK CT	5400 000007200	000007800
21-20-28-8240-00-980	ECHAVARRIA ARIEL A JAQUEZ	APK 11	3924 GOUROCK CT	5400 000007200	000007800
21-20-28-8240-00-990	TAYLOR GARY S	APK 11	3916 GOUROCK CT	5400 000007200	000007800
21-20-28-8240-01-000	MIXSON RIVERS W	APK 11	3908 GOUROCK CT	5400 000006000	000006500
21-20-28-8240-01-010	HAMM ANGELLA P	APK 11	3900 GOUROCK CT	5400 000006000	000006500
21-20-28-8240-01-020	INVITATION HOMES 7 LP	APK 11	3645 TAYSIDE CT	5400 000007200	000007800
21-20-28-8240-01-030	WINANS KEVIN B	APK 11	3635 TAYSIDE CT	5400 000007200	000007800

21-20-28-8240-01-040 GLUKHOV ROMAN
 21-20-28-8240-01-050 HOFFMAN DAVID C
 21-20-28-8240-01-060 COLE DERRICK ANTHONY
 21-20-28-8240-01-070 CONFIDENTIAL
 21-20-28-8240-01-080 DRAKE JARED
 21-20-28-8240-01-090 HOOKER JENNIFER L
 21-20-28-8240-01-100 SWEDERSKI STEVEN LIFE ESTATE
 21-20-28-8240-01-110 SOUTHALL CATRINA
 21-20-28-8240-01-120 TAYLOR DOUGLAS L
 21-20-28-8240-01-130 WEAVER SANDRA L
 21-20-28-8240-01-140 STRATTON GARY A
 21-20-28-8240-01-150 BURKHAMMER RAYMOND E
 21-20-28-8240-01-160 SEISS STEFANI
 21-20-28-8240-01-170 HUDAK JOSHUA ROBERT
 21-20-28-8240-01-180 AREND DELIA C
 21-20-28-8240-01-190 ZHANG ZHOUPING
 21-20-28-8240-01-200 KAPLAN JACK
 21-20-28-8240-01-210 LITCHFIELD JULIE ANN
 21-20-28-8240-01-220 DESROSIERS TERESA M
 21-20-28-8240-01-230 IH3 PROPERTY FLORIDA LP
 21-20-28-8240-01-240 HPA BORROWER 2016-1 LLC
 21-20-28-8240-01-250 CHASE MICHELLE M
 21-20-28-8240-01-260 FLOYD AND DENISE WHITE FAMILY REVOCABLE TRUST
 21-20-28-8240-01-270 LOPEZ GONZALEZ EVERARDO
 21-20-28-8240-01-280 MONTGOMERY JAMES C
 21-20-28-8240-01-290 DAVID JAMES RAWLINGS FAMILY TRUST
 21-20-28-8240-01-300 BENNETT EDWARD G LIFE ESTATE
 21-20-28-8240-01-310 SHATLEY GERALD
 21-20-28-8240-01-320 BAILEY CHRISTOPHER STEPHEN
 21-20-28-8240-01-330 JUHNKE DARIN K
 21-20-28-8240-01-340 WATSON JAMES C
 21-20-28-8240-01-350 ARROWSMITH ADRIA
 21-20-28-8240-01-360 AVERY MARK
 21-20-28-8240-01-370 OLER ALBERT
 21-20-28-8240-01-380 ARROWSMITH LAURA LYNN
 21-20-28-8240-01-390 BARTLETT SANDRA E
 21-20-28-8240-01-400 HURDLE HEATHLAND H
 21-20-28-8240-01-410 FOLMAR THOMAS T
 21-20-28-8240-01-420 U S BANK TRUST N A TRUSTEE
 21-20-28-8240-01-430 CROMER KAELA M
 21-20-28-8240-01-440 TSUI YEUNG
 21-20-28-8240-01-450 MATCHEM SHALONE
 21-20-28-8240-01-460 HPA BORROWER 2017-1 ML LLC
 21-20-28-8240-01-470 HERNANDEZ JOSE
 21-20-28-8240-01-480 ANDREWS KYALAMBOKA PASUA
 21-20-28-8240-01-490 436 LANARKSHIRE PLACE TRUST
 21-20-28-8240-01-500 BAYLY JAMES
 21-20-28-8240-01-510 MCCABE EDWARD PATRICK
 21-20-28-8240-01-520 KNUDSEN KEVIN EUGENE
 21-20-28-8240-01-530 DAWKINS HOWARD
 21-20-28-8240-01-540 ALARCON ROBERT W
 21-20-28-8240-01-550 GUTTMAN MARVIN A LIFE ESTATE
 21-20-28-8240-01-560 RUSSO JEREMY
 21-20-28-8240-01-570 GUTFREIND CHARLES MICHAEL
 21-20-28-8240-01-580 HARRELL MARK
 21-20-28-8240-01-590 YELENOSKY CARLOTTA M ESTATE
 21-20-28-8240-01-600 FELTZIN MIRIAM N LIFE ESTATE
 21-20-28-8240-01-610 LEWIS W EDWARDS AND ALBERTHA M EDWARDS REVOCABLE LIVING TRUST
 21-20-28-8240-01-620 VAN SLYKE RICHARD N LIFE ESTATE
 21-20-28-8240-01-630 ALMETER JASON T
 21-20-28-8240-01-640 HUNSBERGER JUSTIN L
 21-20-28-8240-01-650 PARKER JOHN M SR
 21-20-28-8240-01-660 MILLADO BUTCH PASCUA

APK 11	3625 TAYSIDE CT	5400 000006000	000006500
APK 11	3610 TAYSIDE CT	5400 000007200	000007800
APK 11	3620 TAYSIDE CT	5400 000007200	000007800
APK 11	3630 TAYSIDE CT	5400 000007200	000007800
APK 11	3640 TAYSIDE CT	5400 000007200	000007800
APK 11	600 ROCK RIDGE BLVD	5400 000007200	000007800
APK 11	610 ROCK RIDGE BLVD	5400 000007200	000007800
APK 11	620 ROCK RIDGE BLVD	5400 000006000	000006500
APK 11	630 ROCK RIDGE BLVD	5400 000007200	000007800
APK 11	640 ROCK RIDGE BLVD	5400 000006000	000006500
APK 11	650 ROCK RIDGE BLVD	5400 000007200	000007800
APK 11	3695 KILMARNOCK DR	5400 000006000	000006500
APK 11	3687 KILMARNOCK DR	5400 000007200	000007800
APK 11	3686 KILMARNOCK DR	5400 000007200	000007800
APK 11	3694 KILMARNOCK DR	5400 000007200	000007800
APK 11	3702 KILMARNOCK DR	5400 000007200	000007800
APK 11	3710 KILMARNOCK DR	5400 000007200	000007800
APK 11	3718 KILMARNOCK DR	5400 000007200	000007800
APK 11	3726 KILMARNOCK DR	5400 000007200	000007800
APK 11	3734 KILMARNOCK DR	5400 000007200	000007800
APK 11	3742 KILMARNOCK DR	5400 000006000	000006500
APK 11	3800 CALEDONIA AVE	5400 000007200	000007800
APK 11	3808 CALEDONIA AVE	5400 000007200	000007800
APK 11	3816 CALEDONIA AVE	5400 000007200	000007800
APK 11	3824 CALEDONIA AVE	5400 000006000	000006500
APK 11	3832 CALEDONIA AVE	5400 000007200	000007800
APK 11	588 LANARKSHIRE PL	5400 000007200	000007800
APK 11	580 LANARKSHIRE PL	5400 000007200	000007800
APK 11	572 LANARKSHIRE PL	5400 000007200	000007800
APK 11	564 LANARKSHIRE PL	5400 000007200	000007800
APK 11	556 LANARKSHIRE PL	5400 000007200	000007800
APK 11	548 LANARKSHIRE PL	5400 000007200	000007800
APK 11	540 LANARKSHIRE PL	5400 000007200	000007800
APK 11	532 LANARKSHIRE PL	5400 000007200	000007800
APK 11	524 LANARKSHIRE PL	5400 000007200	000007800
APK 11	516 LANARKSHIRE PL	5400 000007200	000007800
APK 11	508 LANARKSHIRE PL	5400 000006000	000006500
APK 11	500 LANARKSHIRE PL	5400 000007200	000007800
APK 11	492 LANARKSHIRE PL	5400 000007200	000007800
APK 11	484 LANARKSHIRE PL	5400 000007200	000007800
APK 11	476 LANARKSHIRE PL	5400 000007200	000007800
APK 11	468 LANARKSHIRE PL	5400 000006000	000006500
APK 11	460 LANARKSHIRE PL	5400 000006000	000006500
APK 11	452 LANARKSHIRE PL	5400 000007200	000007800
APK 11	444 LANARKSHIRE PL	5400 000007200	000007800
APK 11	436 LANARKSHIRE PL	5400 000007200	000007800
APK 11	428 LANARKSHIRE PL	5400 000007200	000007800
APK 11	420 LANARKSHIRE PL	5400 000006000	000006500
APK 11	412 LANARKSHIRE PL	5400 000007200	000007800
APK 11	411 LANARKSHIRE PL	5400 000007200	000007800
APK 11	419 LANARKSHIRE PL	5400 000007200	000007800
APK 11	427 LANARKSHIRE PL	5400 000007200	000007800
APK 11	435 LANARKSHIRE PL	5400 000007200	000007800
APK 11	443 LANARKSHIRE PL	5400 000006000	000006500
APK 11	451 LANARKSHIRE PL	5400 000007200	000007800
APK 11	459 LANARKSHIRE PL	5400 000007200	000007800
APK 11	467 LANARKSHIRE PL	5400 000007200	000007800
APK 11	3905 DUMFRIES CT	5400 000007200	000007800
APK 11	3915 DUMFRIES CT	5400 000007200	000007800
APK 11	3925 DUMFRIES CT	5400 000007200	000007800
APK 11	3934 DUMFRIES CT	5400 000007200	000007800
APK 11	3924 DUMFRIES CT	5400 000007200	000007800
APK 11	3914 DUMFRIES CT	5400 000007200	000007800

21-20-28-8240-01-670 CAPLAN JONATHAN
 21-20-28-8240-01-680 WITTEKIND FAMILY TRUST
 21-20-28-8240-01-690 SHIMEL CHAD A
 21-20-28-8240-01-700 JON AND LYN LLOYD FAMILY TRUST
 21-20-28-8240-01-710 SCOTT DONALD B
 21-20-28-8240-01-720 THOMPSON RODNEY C
 21-20-28-8240-01-730 FRANCCUM CAROL H
 21-20-28-8240-01-740 CAMPBELL JUSTIN TERRENCE
 21-20-28-8240-01-750 BURTON THOMAS R
 21-20-28-8240-01-760 LOPEZ GONZALEZ WILDER
 21-20-28-8240-01-770 BRISSON SCOTT C
 21-20-28-8241-01-780 PYO KYUNGSOON
 21-20-28-8241-01-790 MURPHY MARK M
 21-20-28-8241-01-800 HARRISON ERIN
 21-20-28-8241-01-810 HAMME ASHTON T LIFE ESTATE
 21-20-28-8241-01-820 AGARD JOYCE E
 21-20-28-8241-01-830 KUNITSER JULIE A
 21-20-28-8241-01-840 CRESPO CABAN CARMELO LIFE ESTATE
 21-20-28-8241-01-850 KOERTING MICHAEL
 21-20-28-8241-01-860 MARTINEZ ALBERT
 21-20-28-8241-01-870 BENNETT ROBERT
 21-20-28-8241-01-880 TERRELL ROBERT E LIFE ESTATE
 21-20-28-8241-01-890 MALCOM LEMUEL
 21-20-28-8241-01-900 CHAD SANDUSKY AND CARRIE M SANDUSKY REVOCABLE TRUST
 21-20-28-8241-01-910 TORRES JOSE L JR
 21-20-28-8241-01-920 MBWAMBO EDNA L
 21-20-28-8241-01-930 CONSTANTINE LIVINGSTON A
 21-20-28-8241-01-940 DOBY WILLIE K
 21-20-28-8241-01-950 JOHNSON CYNTHIA C
 21-20-28-8241-01-960 MOLL DARRYL M
 21-20-28-8241-01-970 BELBEN JO ANN
 21-20-28-8241-01-980 CONFIDENTIAL
 21-20-28-8241-01-990 POWELL PHILLIP P
 21-20-28-8241-02-000 SLOUBER AARON BRYCE
 21-20-28-8241-02-010 DARDINI STEVEN
 21-20-28-8241-02-020 PYLE WENDY L
 21-20-28-8241-02-030 MCKENNA SIMON
 21-20-28-8241-02-040 LOSCH MAXIMILIAN J
 21-20-28-8241-02-050 DAGUE ROBERT DANIEL
 21-20-28-8241-02-060 HMM LAND TRUST
 21-20-28-8241-02-070 HMM LAND TRUST
 21-20-28-8241-02-080 MAYER FAMILY REVOCABLE LIVING TRUST
 21-20-28-8241-02-090 WARFEL CHRISTOPHER M
 21-20-28-8241-02-100 LAWSON SHARON DENISE
 21-20-28-8241-02-110 BOULTER JUSTIN
 21-20-28-8241-02-120 DECERBO THOMAS J
 21-20-28-8241-02-130 MASON CLAUDIA
 21-20-28-8241-02-140 PROGRESS RESIDENTIAL BORROWER 5 LLC
 21-20-28-8241-02-150 FINNO LILLIAN D
 21-20-28-8241-02-160 WILLIAMS VENEY
 21-20-28-8241-02-170 HAGAN FAMILY TRUST
 21-20-28-8241-02-180 WALTERS DEVA R
 21-20-28-8241-02-190 SHERRER SCOTT A
 21-20-28-8241-02-200 SMITH ADARIUS
 21-20-28-8241-02-210 MARTIN AND JENNIFER AMATUCCI REVOCABLE TRUST
 21-20-28-8241-02-220 ANDERSON RICHARD D
 21-20-28-8241-02-230 SHIRK TERRENCE LAMONT
 21-20-28-8241-02-240 RADULESCU-GREEN DORINA
 21-20-28-8241-02-250 JOHNSON BEVERLYN
 21-20-28-8241-02-260 HERR JUSTIN CHRISTOPHER
 21-20-28-8241-02-270 CARTER JEREMIAH L
 21-20-28-8241-02-280 DIROFF ROBERT S
 21-20-28-8241-02-290 DILMORE DARRELL G

APK 11	3904 DUMFRIES CT	5400 000007200	000007800
APK 11	3903 GREENOCK CT	5400 000007200	000007800
APK 11	3911 GREENOCK CT	5400 000007200	000007800
APK 11	3919 GREENOCK CT	5400 000007200	000007800
APK 11	3927 GREENOCK CT	5400 000007200	000007800
APK 11	3934 GREENOCK CT	5400 000007200	000007800
APK 11	3926 GREENOCK CT	5400 000007200	000007800
APK 11	3918 GREENOCK CT	5400 000007200	000007800
APK 11	3910 GREENOCK CT	5400 000006000	000006500
APK 11	3902 GREENOCK CT	5400 000007200	000007800
APK 11	587 LANARKSHIRE PL	5400 000007200	000007800
APK 11	3628 KILMARNOCK DR	5400 000007200	000007800
APK 11	3620 KILMARNOCK DR	5400 000007200	000007800
APK 11	3612 KILMARNOCK DR	5400 000007200	000007800
APK 11	3604 KILMARNOCK DR	5400 000007200	000007800
APK 11	3534 KILMARNOCK DR	5400 000006000	000006500
APK 11	3526 KILMARNOCK DR	5400 000007200	000007800
APK 11	3518 KILMARNOCK DR	5400 000006000	000006500
APK 11	3510 KILMARNOCK DR	5400 000007200	000007800
APK 11	3502 KILMARNOCK DR	5400 000007200	000007800
APK 11	3440 KILMARNOCK DR	5400 000007200	000007800
APK 11	3432 KILMARNOCK DR	5400 000007200	000007800
APK 11	3424 KILMARNOCK DR	5400 000007200	000007800
APK 11	3416 KILMARNOCK DR	5400 000007200	000007800
APK 11	3408 KILMARNOCK DR	5400 000007200	000007800
APK 11	3409 KILMARNOCK DR	5400 000007200	000007800
APK 11	3417 KILMARNOCK DR	5400 000007200	000007800
APK 11	3425 KILMARNOCK DR	5400 000007200	000007800
APK 11	3433 KILMARNOCK DR	5400 000007200	000007800
APK 11	3466 MALLAIG CT	5400 000007200	000007800
APK 11	3458 MALLAIG CT	5400 000007200	000007800
APK 11	3450 MALLAIG CT	5400 000007200	000007800
APK 11	3442 MALLAIG CT	5400 000007200	000007800
APK 11	3443 MALLAIG CT	5400 000007200	000007800
APK 11	3441 MALLAIG CT	5400 000007200	000007800
APK 11	3459 MALLAIG CT	5400 000007200	000007800
APK 11	3432 MT BERWICK DR	5400 000007200	000007800
APK 11	3424 MT BERWICK DR	5400 000007200	000007800
APK 11	3416 MT BERWICK DR	5400 000007200	000007800
APK 11	605 CHEVIOT CT	5400 000007200	000007800
APK 11	613 CHEVIOT CT	5400 000007200	000007800
APK 11	621 CHEVIOT CT	5400 000007200	000007800
APK 11	629 CHEVIOT CT	5400 000007200	000007800
APK 11	637 CHEVIOT CT	5400 000007200	000007800
APK 11	645 CHEVIOT CT	5400 000007200	000007800
APK 11	653 CHEVIOT CT	5400 000007200	000007800
APK 11	661 CHEVIOT CT	5400 000007200	000007800
APK 11	669 CHEVIOT CT	5400 000007200	000007800
APK 11	701 CHEVIOT CT	5400 000007200	000007800
APK 11	709 CHEVIOT CT	5400 000007200	000007800
APK 11	717 CHEVIOT CT	5400 000007200	000007800
APK 11	725 CHEVIOT CT	5400 000007200	000007800
APK 11	733 CHEVIOT CT	5400 000007200	000007800
APK 11	741 CHEVIOT CT	5400 000007200	000007800
APK 11	740 CHEVIOT CT	5400 000007200	000007800
APK 11	732 CHEVIOT CT	5400 000007200	000007800
APK 11	724 CHEVIOT CT	5400 000007200	000007800
APK 11	716 CHEVIOT CT	5400 000007200	000007800
APK 11	708 CHEVIOT CT	5400 000007200	000007800
APK 11	636 CHEVIOT CT	5400 000007200	000007800
APK 11	628 CHEVIOT CT	5400 000007200	000007800
APK 11	620 CHEVIOT CT	5400 000006000	000006500
APK 11	612 CHEVIOT CT	5400 000006000	000006500

21-20-28-8241-02-300 CUMMINGS FAMILY TRUST
 21-20-28-8241-02-310 BLOWE CONNIE SABRINA
 21-20-28-8241-02-320 GUNTER JOSEPH
 21-20-28-8241-02-330 KUYKENDALL ANN MARIE
 21-20-28-8241-02-340 BRYANT JAMES E
 21-20-28-8241-02-350 BECKETT ROGERS D TR
 21-20-28-8241-02-360 ZELI MICHAEL A
 21-20-28-8241-02-370 HAYLES BASIL
 21-20-28-8241-02-380 ROBERTSON DONAHUE
 21-20-28-8241-02-390 ENGLEMAN RONALD E
 21-20-28-8241-02-400 CARTER MICHAEL O
 21-20-28-8241-02-410 AHEARN JOSEPHINE A
 21-20-28-8241-02-420 IIMAMES ROBERT SR
 21-20-28-8241-02-430 CLARKE CORY T
 21-20-28-8241-02-440 REYES ANDREW J
 21-20-28-8241-02-450 COLLINS EDWARD L JR
 21-20-28-8241-02-460 RAU PAUL M
 21-20-28-8241-02-470 CHOMA PATRICK
 21-20-28-8241-02-480 DUNN HENRY
 21-20-28-8241-02-490 COTTOM ANTHONY
 21-20-28-8241-02-500 CARITHERS ROBERT J
 21-20-28-8241-02-510 KENT JEANETTE S
 21-20-28-8241-02-520 ALEXANDER MICHAEL
 21-20-28-8241-02-530 ROBBINS VIRLEN E
 21-20-28-8241-02-540 MATTA CRISTIANE
 21-20-28-8241-02-550 ELMORE CHARLES M
 21-20-28-8241-02-560 CARITHERS JIMMIE F
 21-20-28-8241-02-570 CAIN FRANCIS X
 21-20-28-8241-02-580 FARLEY GERALD LIFE ESTATE
 21-20-28-8241-02-590 ORCHARD AFC HOME CORPORATION
 21-20-28-8241-02-600 LUCAS MICHAEL L
 21-20-28-8241-02-610 MCINTOSH ASHBOURNE W
 21-20-28-8241-02-620 FERNANDEZ MIRIAM
 21-20-28-8241-02-630 ALVAREZ GIL
 21-20-28-8241-02-640 SCHNEIDER JOANNE M LIFE ESTATE
 21-20-28-8241-02-650 BOEVERS DANIEL P
 21-20-28-8241-02-660 JACKLEY LORIN WADE
 21-20-28-8241-02-670 DAVIDSON GARY
 21-20-28-8241-02-680 BACIGALUPI PAUL LOUIS TR
 21-20-28-8241-02-690 THEROUX MARK C
 21-20-28-8241-02-700 AKINS JOHN T
 21-20-28-8241-02-710 MCARTHUR ANTHONY R
 21-20-28-8241-02-720 JONES STEVEN JAY
 21-20-28-8241-02-730 MARN FAMILY REVOCABLE TRUST
 21-20-28-8241-02-740 TEJEDA SARA E
 21-20-28-8241-02-750 PARKER JAMES LIFE ESTATE
 21-20-28-8241-02-760 BOWERS KRISTA M
 21-20-28-8241-02-770 PROGRESS RESIDENTIAL BORROWER 8 LLC
 21-20-28-8241-02-780 REID VALREEN
 21-20-28-8241-02-790 TERRY THOMAS M JR
 21-20-28-8241-02-800 WALKER CARL R JR
 21-20-28-8241-02-810 GOGOLEN GARY J
 21-20-28-8241-02-820 VALENZUELA SANCHEZ GEORGE
 21-20-28-8241-02-830 HALECKY ROBERT JASON
 21-20-28-8241-02-840 DRAGO JOHN
 21-20-28-8241-02-850 MARCHITELLO PAULA L
 21-20-28-8241-02-860 RUSSELL BRUCE E
 21-20-28-8241-02-870 THOMAS WILLIAM
 21-20-28-8241-02-880 PAQUETTE RAYMOND P JR LIFE ESTATE
 21-20-28-8241-02-890 STRADA JANET M
 21-20-28-8241-02-900 ARCILA DAMARIS
 21-20-28-8241-02-910 LOUIS ERLYN A LIFE ESTATE
 21-20-28-8241-02-920 EWING JAMES E JR

APK 11	604 CHEVIOT CT	5400 000007200	000007800
APK 11	603 GAELIC CT	5400 000007200	000007800
APK 11	611 GAELIC CT	5400 000007200	000007800
APK 11	619 GAELIC CT	5400 000006000	000006500
APK 11	627 GAELIC CT	5400 000006000	000006500
APK 11	635 GAELIC CT	5400 000007200	000007800
APK 11	643 GAELIC CT	5400 000007200	000007800
APK 11	618 GAELIC CT	5400 000006000	000006500
APK 11	610 GAELIC CT	5400 000007200	000007800
APK 11	602 GAELIC CT	5400 000007200	000007800
APK 11	601 MT STIRLING AVE	5400 000007200	000007800
APK 11	609 MT STIRLING AVE	5400 000007200	000007800
APK 11	617 MT STIRLING AVE	5400 000007200	000007800
APK 11	625 MT STIRLING AVE	5400 000007200	000007800
APK 11	633 MT STIRLING AVE	5400 000007200	000007800
APK 11	641 MT STIRLING AVE	5400 000007200	000007800
APK 11	649 MT STIRLING AVE	5400 000007200	000007800
APK 11	657 MT STIRLING AVE	5400 000007200	000007800
APK 11	665 MT STIRLING AVE	5400 000007200	000007800
APK 11	696 MT STIRLING AVE	5400 000007200	000007800
APK 11	688 MT STIRLING AVE	5400 000007200	000007800
APK 11	680 MT STIRLING AVE	5400 000007200	000007800
APK 11	672 MT STIRLING AVE	5400 000006000	000006500
APK 11	664 MT STIRLING AVE	5400 000007200	000007800
APK 11	656 MT STIRLING AVE	5400 000007200	000007800
APK 11	648 MT STIRLING AVE	5400 000007200	000007800
APK 11	640 MT STIRLING AVE	5400 000007200	000007800
APK 11	632 MT STIRLING AVE	5400 000007200	000007800
APK 11	600 MT STIRLING AVE	5400 000007200	000007800
APK 11	3294 MT BERWICK DR	5400 000007200	000007800
APK 11	3286 MT BERWICK DR	5400 000007200	000007800
APK 11	3278 MT BERWICK DR	5400 000007200	000007800
APK 11	550 MT ARGYLL CT	5400 000006000	000006500
APK 11	542 MT ARGYLL CT	5400 000007200	000007800
APK 11	534 MT ARGYLL CT	5400 000007200	000007800
APK 11	526 MT ARGYLL CT	5400 000006000	000006500
APK 11	525 MT ARGYLL CT	5400 000007200	000007800
APK 11	533 MT ARGYLL CT	5400 000007200	000007800
APK 11	541 MT ARGYLL CT	5400 000007200	000007800
APK 11	549 MT ARGYLL CT	5400 000006000	000006500
APK 11	556 HILLEND CT	5400 000007200	000007800
APK 11	548 HILLEND CT	5400 000007200	000007800
APK 11	540 HILLEND CT	5400 000007200	000007800
APK 11	532 HILLEND CT	5400 000007200	000007800
APK 11	524 HILLEND CT	5400 000007200	000007800
APK 11	516 HILLEND CT	5400 000007200	000007800
APK 11	507 HILLEND CT	5400 000007200	000007800
APK 11	515 HILLEND CT	5400 000007200	000007800
APK 11	523 HILLEND CT	5400 000007200	000007800
APK 11	531 HILLEND CT	5400 000007200	000007800
APK 11	539 HILLEND CT	5400 000007200	000007800
APK 11	547 HILLEND CT	5400 000007200	000007800
APK 11	555 HILLEND CT	5400 000007200	000007800
APK 11	576 STRATHCLYDE CT	5400 000007200	000007800
APK 11	568 STRATHCLYDE CT	5400 000007200	000007800
APK 11	560 STRATHCLYDE CT	5400 000007200	000007800
APK 11	552 STRATHCLYDE CT	5400 000007200	000007800
APK 11	544 STRATHCLYDE CT	5400 000007200	000007800
APK 11	536 STRATHCLYDE CT	5400 000007200	000007800
APK 11	528 STRATHCLYDE CT	5400 000007200	000007800
APK 11	521 STRATHCLYDE CT	5400 000007200	000007800
APK 11	529 STRATHCLYDE CT	5400 000007200	000007800
APK 11	537 STRATHCLYDE CT	5400 000007200	000007800

21-20-28-8241-02-930	HALL ALBERT C	APK 11	545 STRATHCLYDE CT	5400 000007200	000007800
21-20-28-8241-02-940	CONFIDENTIAL	APK 11	553 STRATHCLYDE CT	5400 000006000	000006500
21-20-28-8241-02-950	LENGEMANN KATHY B	APK 11	561 STRATHCLYDE CT	5400 000007200	000007800
21-20-28-8241-02-960	SMITH ALEXANDER H	APK 11	569 STRATHCLYDE CT	5400 000007200	000007800
21-20-28-8241-02-970	STAIR SCOTT THOMAS	APK 11	588 HEBRIDES CT	5400 000007200	000007800
21-20-28-8241-02-980	AH4R PROPERTIES LLC	APK 11	580 HEBRIDES CT	5400 000007200	000007800
21-20-28-8241-02-990	FELIX JOEL	APK 11	572 HEBRIDES CT	5400 000007200	000007800
21-20-28-8241-03-000	BROZANA GEORGE	APK 11	564 HEBRIDES CT	5400 000006000	000006500
21-20-28-8241-03-010	ONLY NATALIE	APK 11	556 HEBRIDES CT	5400 000007200	000007800
21-20-28-8241-03-020	IRWIN LYALL	APK 11	548 HEBRIDES CT	5400 000007200	000007800
21-20-28-8241-03-030	VAN LANGE IVAN D LIFE ESTATE	APK 11	540 HEBRIDES CT	5400 000006000	000006500
21-20-28-8241-03-040	CHAMBERS ERON ANDREW	APK 11	532 HEBRIDES CT	5400 000007200	000007800
21-20-28-8241-03-050	WILLIAM M MCCOURTIE AND LEONIE Y MCCOURTIE TRUST	APK 11	524 HEBRIDES CT	5400 000007200	000007800
21-20-28-8241-03-060	FLANAGAN SEAN E	APK 11	516 HEBRIDES CT	5400 000007200	000007800
21-20-28-8241-03-070	BEEBE CHAD	APK 11	493 HEBRIDES CT	5400 000007200	000007800
21-20-28-8241-03-080	LEVEILLE RACHEL ANNEMARIE	APK 11	501 HEBRIDES CT	5400 000007200	000007800
21-20-28-8241-03-090	DINAN SCOTT M	APK 11	509 HEBRIDES CT	5400 000007200	000007800
21-20-28-8241-03-100	CAYCHO LUIS	APK 11	517 HEBRIDES CT	5400 000007200	000007800
21-20-28-8241-03-110	JOHNSON WILLIAM F	APK 11	525 HEBRIDES CT	5400 000007200	000007800
21-20-28-8241-03-120	HALL JASON	APK 11	533 HEBRIDES CT	5400 000007200	000007800
21-20-28-8241-03-130	IH6 PROPERTY FLORIDA LP	APK 11	541 HEBRIDES CT	5400 000007200	000007800
21-20-28-8241-03-140	BREEDEN GLENN	APK 11	549 HEBRIDES CT	5400 000007200	000007800
21-20-28-8241-03-150	CONFIDENTIAL	APK 11	557 HEBRIDES CT	5400 000007200	000007800
21-20-28-8241-03-160	LOVAN GUY L	APK 11	565 HEBRIDES CT	5400 000007200	000007800
21-20-28-8241-03-170	INVITATION HOMES 7 LP	APK 11	573 HEBRIDES CT	5400 000007200	000007800
21-20-28-8241-03-180	RANGER MARLON	APK 11	581 HEBRIDES CT	5400 000006000	000006500
21-20-28-8241-03-190	VINCENT MARIE G	APK 11	589 HEBRIDES CT	5400 000007200	000007800
21-20-28-8241-03-200	AMENO KENNETH A	APK 11	3401 MT BERWICK DR	5400 000007200	000007800
21-20-28-8241-03-210	SMILEY JOYCE R HALL ESTATE	APK 11	3409 MT BERWICK DR	5400 000007200	000007800
21-20-28-8241-03-220	ZOLLINGER KEVIN	APK 11	3417 MT BERWICK DR	5400 000007200	000007800
21-20-28-8241-03-230	SAMUEL BRUNO	APK 11	3425 MT BERWICK DR	5400 000006000	000006500
21-20-28-8241-03-240	AYERS ANDREA	APK 11	3433 MT BERWICK DR	5400 000006000	000006500
21-20-28-8241-03-250	MARTIN DANIEL	APK 11	3441 MT BERWICK DR	5400 000007200	000007800
21-20-28-8241-03-260	BORNSTEIN GERALD B	APK 11	3449 MT BERWICK DR	5400 000007200	000007800
21-20-28-8241-03-270	NIENHUIS ROSS M	APK 11	3457 MT BERWICK DR	5400 000006000	000006500
21-20-28-8241-03-280	SPRAGUE ROBERT	APK 11	3465 MT BERWICK DR	5400 000007200	000007800
21-20-28-8241-03-290	CARLSON GRANT E	APK 11	3473 MT BERWICK DR	5400 000007200	000007800
21-20-28-8241-03-300	MURRAY LISA	APK 11	3501 MT BERWICK DR	5400 000006000	000006500
21-20-28-8241-03-310	RODRIGUEZ OMAR A	APK 11	3509 MT BERWICK DR	5400 000007200	000007800
21-20-28-8241-03-320	DADE-WILLIAMS PATRICIA A	APK 11	3517 MT BERWICK DR	5400 000007200	000007800
21-20-28-8241-03-330	SHELL TINA M	APK 11	3525 MT BERWICK DR	5400 000007200	000007800
21-20-28-8241-03-340	CAMERON SCOTT J	APK 11	692 GRAMPIAN CT	5400 000007200	000007800
21-20-28-8241-03-350	STEPHEN AND DIANNE DOUTHWAITE IRREVOCABLE TRUST	APK 11	684 GRAMPIAN CT	5400 000007200	000007800
21-20-28-8241-03-360	BRANDON BRIAN P	APK 11	676 GRAMPIAN CT	5400 000007200	000007800
21-20-28-8241-03-370	KIM HYESUN	APK 11	668 GRAMPIAN CT	5400 000007200	000007800
21-20-28-8241-03-380	HILL TRUST	APK 11	660 GRAMPIAN CT	5400 000006000	000006500
21-20-28-8241-03-390	DEJARNETT TERRELL RAESHARD	APK 11	652 GRAMPIAN CT	5400 000007200	000007800
21-20-28-8241-03-400	TENORIO BLANCA	APK 11	644 GRAMPIAN CT	5400 000007200	000007800
21-20-28-8241-03-410	PARSONS BOB E	APK 11	636 GRAMPIAN CT	5400 000007200	000007800
21-20-28-8241-03-420	BOWERS LAWRENCE W JR	APK 11	651 GRAMPIAN CT	5400 000007200	000007800
21-20-28-8241-03-430	WALKER CLINT A	APK 11	659 GRAMPIAN CT	5400 000007200	000007800
21-20-28-8241-03-440	KING NEHEMIAS DRULLARD	APK 11	667 GRAMPIAN CT	5400 000006000	000006500
21-20-28-8241-03-450	OLIVO MARTIN J	APK 11	675 GRAMPIAN CT	5400 000007200	000007800
21-20-28-8241-03-460	KUBIS JAMES C	APK 11	683 GRAMPIAN CT	5400 000006000	000006500
21-20-28-8241-03-470	CONFIDENTIAL	APK 11	691 GRAMPIAN CT	5400 000007200	000007800
21-20-28-8241-03-480	BEVERLY C RAMSAY REVOCABLE TRUST	APK 11	3621 KILMARNOCK DR	5400 000007200	000007800
22-20-28-0000-00-004	WEKIWA GARDENS INC	APK 11	3661 ROCK SPRINGS RD	5400 000039600	000042900
22-20-28-0000-00-005	SUGGS BILLY M	APK 11	3707 ROCK SPRINGS RD	5400 000007200	000007800
22-20-28-0000-00-019	MAPEL VIRGINIA H TR	APK 11	3909 ROCK SPRINGS RD	5400 000003600	000003900
22-20-28-0000-00-025	MAPEL VIRGINIA H LIFE ESTATE	APK 11	3841 ROCK SPRINGS RD	5400 000005280	000007800
22-20-28-0000-00-036	SUBURBAN VENTURES INC	APK 11	3689 ROCK SPRINGS RD	5400 000007200	000007800
22-20-28-0000-00-045	MAPEL VIRGINIA H LIFE ESTATE	APK 11	ROCK SPRINGS RD	5400 000015600	000019500
27-20-28-0000-00-061	EDGELL L L C	APK 11	2191 ROCK SPRINGS RD	5400 000027600	000045500

27-20-28-0000-00-070	JOHN FREDRICKS FAMILY TRUST	APK 11	2001 ROCK SPRINGS RD	5400	000159600	000178100
28-20-28-0000-00-002	DUKE ENERGY FLORIDA INC	APK 11	W PONKAN RD	5400	000003600	000003900
28-20-28-0000-00-006	BSC-PONKAN LLC	APK 11	318 W PONKAN RD	5400	000003600	000003900
28-20-28-0000-00-007	EMERY DONALD R	APK 11	344 W PONKAN RD	5400	000007200	000007800
28-20-28-0000-00-008	PAULUCCI ACRES LLC	APK 11	361 W PONKAN RD	5400	000003600	000003900
28-20-28-0000-00-009	PAULUCCI ACRES LLC	APK 11	2213 VICK RD	5400	000003600	000003900
28-20-28-0000-00-011	ROCK SPRINGS ESTATES LLC	APK 11	625 W LESTER RD	5400	000003600	000007800
28-20-28-0000-00-012	PAULUCCI ACRES LLC	APK 11	VICK RD	5400	000003600	000003900
28-20-28-0000-00-013	FRANK SCOTT MCCORKLE AND CAROL VEENEMAN MCCORKLE REVOCABLE TRUST	APK 11	351 W LESTER RD	5400	000007200	000007800
28-20-28-0000-00-014	RSPI MHC LLC	APK 11	241 W LESTER RD	5400	000003600	000003900
28-20-28-0000-00-016	PITMAN JOHN B TR	APK 11	352 W PONKAN RD	5400	000007200	000007800
28-20-28-0000-00-017	CITY OF APOPKA	APK 11	235 W LESTER RD	5400	000003600	000003900
28-20-28-0000-00-018	VBRO ENTERPRISES INC	APK 11	41 E LESTER RD	5400	000006000	000006500
28-20-28-0000-00-022	IGLESIA DE JESUCRISTO PALABRA-MIEL ORLANDO FLORIDA INC	APK 11	2320 ROCK SPRINGS RD	5400	000044400	000048100
28-20-28-0000-00-024	BSC-ROCK SPRINGS LLC	APK 11	2600 ROCK SPRINGS RD	5400	000007200	000007800
28-20-28-0000-00-032	TEAL HANNAH S	APK 11	88 W PONKAN RD	5400	000042000	000048100
28-20-28-0000-00-033	TEAL HANNAH S	APK 11	106 W PONKAN RD	5400	000005280	00057.200
28-20-28-0000-00-034	GILLIARD J D JR LIFE ESTATE	APK 11	120 W PONKAN RD	5400	000007200	000007800
28-20-28-0000-00-039	ARREDONDO JESUS	APK 11	243 W LESTER RD	5400	000007200	000007800
28-20-28-0000-00-040	RAULERSON ADELBERT D LIFE ESTATE	APK 11	213 W LESTER RD	5400	000034800	000037700
28-20-28-0000-00-045	HARBERT INVESTMENTS LLC	APK 11	308 W PONKAN RD	5400	000003600	000003900
28-20-28-0000-00-062	BSC-PONKAN LLC	APK 11	326 W PONKAN RD	5400	000003600	000003900
28-20-28-0000-00-072	GILLIARD J D JR LIFE ESTATE	APK 11	88 W PONKAN RD	5400	000007200	000007800
28-20-28-0000-00-075	METZLER FAMILY LIVING TRUST	APK 11	2127 VICK RD	5400	000121200	000159900
28-20-28-0000-00-080	TEAL HANNAH S	APK 11	110 W PONKAN RD	5400	000037200	000045500
28-20-28-0000-00-086	CRAFT KENNA RAY	APK 11	ALEXANDRIA PLACE DR	5400	000003600	000003900
28-20-28-0000-00-098	BEGGS DONALD C JR	APK 11	250 W PONKAN RD	5400	000032400	000042900
28-20-28-0000-00-099	PAULUCCI ACRES LLC	APK 11	W PONKAN RD	5400	000003600	000003900
28-20-28-0000-00-100	FRANK SCOTT MCCORKLE AND CAROL VEENEMAN MCCORKLE REVOCABLE TRUST	APK 11	323 W LESTER RD	5400	000015600	000016900
28-20-28-0000-00-103	ROCK SPRINGS ESTATES LLC	APK 11	W LESTER RD	5400	000003600	00057.200
28-20-28-0000-00-104	AMERICAN TOWER ASSET SUB LLC	APK 11	148 W PONKAN RD	5400	000013200	000014300
28-20-28-0220-00-010	VBRO ENTERPRISES LLC	APK 11	2006 ROCK SPRINGS RD	5400	000003600	000003900
28-20-28-0220-00-020	VBRO ENTERPRISES LLC	APK 11	2014 ROCK SPRINGS RD	5400	000003600	000003900
28-20-28-0220-00-030	VBRO ENTERPRISES LLC	APK 11	2022 ROCK SPRINGS RD	5400	000003600	000003900
28-20-28-0220-00-040	VBRO ENTERPRISES LLC	APK 11	2030 ROCK SPRINGS RD	5400	000003600	000003900
28-20-28-0220-00-050	VBRO ENTERPRISES LLC	APK 11	2038 ROCK SPRINGS RD	5400	000003600	000003900
28-20-28-7145-00-003	PITMAN ESTATES LLC	APK 11	2921 BICKLEY DR	5400		000014300
28-20-28-0660-00-010	MARQUEZ ROBERTO CARLOS	APK 11	401 HALTER DR	5400	000006000	000006500
28-20-28-0660-00-020	WASHINGTON ROCKSAN	APK 11	407 HALTER DR	5400	000007200	000007800
28-20-28-0660-00-030	VALERIO NIDIA SANTAMARIA	APK 11	413 HALTER DR	5400	000006000	000006500
28-20-28-0660-00-040	MCMILLAN JEFFREY	APK 11	419 HALTER DR	5400	000007200	000007800
28-20-28-0660-00-050	PRZYBYCIEN JULIE ILENE	APK 11	425 HALTER DR	5400	000007200	000007800
28-20-28-0660-00-060	RUBIN DE CELIS VICTOR	APK 11	431 HALTER DR	5400	000006000	000006500
28-20-28-0660-00-070	DIXON RONALD JOSEPH	APK 11	437 HALTER DR	5400	000007200	000007800
28-20-28-0660-00-080	REASONER HEATHER DANIELLE	APK 11	443 HALTER DR	5400	000006000	000006500
28-20-28-0660-00-090	HARDWICK ANDREW MICHAEL	APK 11	449 HALTER DR	5400	000006000	000006500
28-20-28-0660-00-100	BENITEZ DENNIS	APK 11	455 HALTER DR	5400	000007200	000007800
28-20-28-0660-00-110	CHAN CHIU M	APK 11	461 HALTER DR	5400	000006000	000006500
28-20-28-0660-00-120	FRANCIS IAN K	APK 11	467 HALTER DR	5400	000007200	000007800
28-20-28-0660-00-130	BUNNELL JAMES JOSEPH	APK 11	473 HALTER DR	5400	000006000	000006500
28-20-28-0660-00-140	GEDEON ARTHUR BARTHOLOMEW	APK 11	479 HALTER DR	5400	000007200	000007800
28-20-28-0660-00-150	LAMBIASE ANTONIO STEVEN II	APK 11	485 HALTER DR	5400	000006000	000006500
28-20-28-0660-00-160	NI MEI ZHEN	APK 11	545 HALTER DR	5400	000006000	000006500
28-20-28-0660-00-170	TEAQUE STACEY	APK 11	551 HALTER DR	5400	000006000	000006500
28-20-28-0660-00-180	LOVEJOY JEFFREY WILLIAM	APK 11	557 HALTER DR	5400	000006000	000006500
28-20-28-0660-00-190	BRYANT MIKEESA MENYON	APK 11	563 HALTER DR	5400	000006000	000006500
28-20-28-0660-00-200	CONFIDENTIAL	APK 11	569 HALTER DR	5400	000006000	000006500
28-20-28-0660-00-210	PERRY KATHRYN TAYLOR	APK 11	490 CAVESSON ST	5400	000006000	000006500
28-20-28-0660-00-220	DEL ROSARIO FIDAS OMAR	APK 11	484 CAVESSON ST	5400	000006000	000006500
28-20-28-0660-00-230	PAPIO ERNEST ANGELO	APK 11	478 CAVESSON ST	5400	000006000	000006500
28-20-28-0660-00-240	CONFIDENTIAL	APK 11	472 CAVESSON ST	5400	000006000	000006500
28-20-28-0660-00-250	PAYNE SUZANNE LEATH	APK 11	466 CAVESSON ST	5400	000007200	000007800
28-20-28-0660-00-260	WILLIAMS DAVYNNE D	APK 11	460 CAVESSON ST	5400	000006000	000006500

28-20-28-0660-00-270	SHAW MATTHEW J	APK 11	454 CAVESSON ST	5400 000006000	000006500
28-20-28-0660-00-280	WELCH JAMES ANTHONY	APK 11	448 CAVESSON ST	5400 000006000	000006500
28-20-28-0660-00-290	VENTURA ALICE	APK 11	442 CAVESSON ST	5400 000007200	000007800
28-20-28-0660-00-300	HUBBARD JOEL MICHAEL	APK 11	436 CAVESSON ST	5400 000006000	000006500
28-20-28-0660-00-310	JOHNSON RENO	APK 11	430 CAVESSON ST	5400 000006000	000006500
28-20-28-0660-00-320	GALLIPPOLI FEDERICO ALDOLFO	APK 11	424 CAVESSON ST	5400 000007200	000007800
28-20-28-0660-00-330	CORTORREAL EDDY	APK 11	435 CAVESSON ST	5400 000006000	000006500
28-20-28-0660-00-340	WILLIAMS JERMAINE A	APK 11	441 CAVESSON ST	5400 000006000	000006500
28-20-28-0660-00-350	FERMAINTT HERNANDEZ IAN EBER	APK 11	447 CAVESSON ST	5400 000007200	000007800
28-20-28-0660-00-360	IMHOFF KEVIN DOUGLAS	APK 11	453 CAVESSON ST	5400 000006000	000006500
28-20-28-0660-00-370	DEMCHAK MATTHEW SCOTT	APK 11	459 CAVESSON ST	5400 000006000	000006500
28-20-28-0660-00-380	CONFIDENTIAL	APK 11	465 CAVESSON ST	5400 000006000	000006500
28-20-28-0660-00-390	PRATT AARON	APK 11	471 CAVESSON ST	5400 000007200	000007800
28-20-28-0660-00-400	SMITH JAMES ALVIN	APK 11	477 CAVESSON ST	5400 000006000	000006500
28-20-28-0660-00-410	MORRIS RUSSELL EDWARD	APK 11	483 CAVESSON ST	5400 000006000	000006500
28-20-28-0660-00-420	MELENDEZ PADRO IVELISSE	APK 11	489 CAVESSON ST	5400 000007200	000007800
28-20-28-0660-00-430	ANDERSON CASEY CORNELL	APK 11	486 HALTER DR	5400 000006000	000006500
28-20-28-0660-00-440	ALDINC SHANTEL MARIE	APK 11	480 HALTER DR	5400 000006000	000006500
28-20-28-0660-00-450	LOGSDON JONATHAN DAVID	APK 11	474 HALTER DR	5400 000006000	000006500
28-20-28-0660-00-460	GARRISON TIMOTHY KERRY	APK 11	468 HALTER DR	5400 000007200	000007800
28-20-28-0660-00-470	WADE DEVIN SCOTT	APK 11	462 HALTER DR	5400 000006000	000006500
28-20-28-0660-00-480	DELAY COREY ANTONIO	APK 11	456 HALTER DR	5400 000007200	000007800
28-20-28-0660-00-490	BROOKINS WILLIE G	APK 11	450 HALTER DR	5400 000006000	000006500
28-20-28-0660-00-500	DIAZ DAVID	APK 11	444 HALTER DR	5400 000007200	000007800
28-20-28-0660-00-510	ORTIZ IVETTE IVY	APK 11	438 HALTER DR	5400 000006000	000006500
28-20-28-0660-00-520	BULLARD BRITTNEY ANGELLE GOODWIN	APK 11	432 HALTER DR	5400 000006000	000006500
28-20-28-4733-00-005	CITY OF APOPKA	APK 11	88 DISALVO PL	5400 000003600	000003900
28-20-28-4733-00-010	EVANS RUBEN D	APK 11	7 DISALVO PL	5400 000006000	000006500
28-20-28-4733-00-020	CONFIDENTIAL	APK 11	15 DISALVO PL	5400 000007200	000007800
28-20-28-4733-00-030	PEREDES LEONIDAS A	APK 11	23 DISALVO PL	5400 000006000	000006500
28-20-28-4733-00-040	BEAUZILE MARTHA	APK 11	31 DISALVO PL	5400 000007200	000007800
28-20-28-4733-00-050	RODRIGUEZ ROSANGEL	APK 11	39 DISALVO PL	5400 000006000	000006500
28-20-28-4733-00-060	CIPES CHARLOTTE E LIFE ESTATE	APK 11	47 DISALVO PL	5400 000006000	000006500
28-20-28-4733-00-070	HENDERSON KENNETH J	APK 11	55 DISALVO PL	5400 000007200	000007800
28-20-28-4733-00-080	ADAMS PAUL L III	APK 11	63 DISALVO PL	5400 000006000	000006500
28-20-28-4733-00-090	BONACIC MARK	APK 11	71 DISALVO PL	5400 000006000	000006500
28-20-28-4733-00-100	PEARCE HOLLIE J	APK 11	79 DISALVO PL	5400 000006000	000006500
28-20-28-4733-00-110	MILLER-CARMON JENNIFER N	APK 11	72 DISALVO PL	5400 000006000	000006500
28-20-28-4733-00-120	NOEL YOLANDE	APK 11	64 DISALVO PL	5400 000006000	000006500
28-20-28-4733-00-130	IH6 PROPERTY FLORIDA LP	APK 11	56 DISALVO PL	5400 000006000	000006500
28-20-28-4733-00-140	TARVER PAMELA R	APK 11	48 DISALVO PL	5400 000007200	000007800
28-20-28-4733-00-150	RAMOS MUNOZ HECTOR L	APK 11	40 DISALVO PL	5400 000006000	000006500
28-20-28-4733-00-160	ZEMBOWER JARROD GRAHAM	APK 11	32 DISALVO PL	5400 000006000	000006500
28-20-28-4733-00-170	SMITH DWAYNE HOWARD	APK 11	24 DISALVO PL	5400 000006000	000006500
28-20-28-4733-00-180	PERSAD LATCHMIDATH	APK 11	16 DISALVO PL	5400 000006000	000006500
28-20-28-4733-00-190	JOHNSON LAWRENCE LAMAR	APK 11	8 DISALVO PL	5400 000007200	000007800
28-20-28-7826-00-006	SAN SEBASTIAN HOMEOWNERS ASSOCIATION INC	APK 11	2140 EMERALD SPRINGS DR	5400	000019500
28-20-28-7145-00-010	MINOTT-MCLENAN SASCHA N	APK 11	2994 RUXTON DR	5400 000006000	000006500
28-20-28-7145-00-020	BURNETT LISA	APK 11	2986 RUXTON DR	5400 000006000	000006500
28-20-28-7145-00-030	LOZANO MARGARITA GRANADO	APK 11	2978 RUXTON DR	5400 000006000	000006500
28-20-28-7145-00-040	MUNYON MARK J	APK 11	2970 RUXTON DR	5400 000006000	000006500
28-20-28-7145-00-050	AMERICAN HOMES 4 RENT	APK 11	2962 RUXTON DR	5400 000006000	000006500
28-20-28-7145-00-060	BEST THOMAS P	APK 11	2954 RUXTON DR	5400 000006000	000006500
28-20-28-7145-00-070	CONFIDENTIAL	APK 11	2946 RUXTON DR	5400 000006000	000006500
28-20-28-7145-00-080	LIVELY JASON M	APK 11	2938 RUXTON DR	5400 000006000	000006500
28-20-28-7145-00-090	BIRATH DANIAL RYAN	APK 11	2826 SHEILA DR	5400 000006000	000006500
28-20-28-7145-00-100	LUIS AGNEL J	APK 11	2818 SHEILA DR	5400 000006000	000006500
28-20-28-7145-00-110	TOROS KATALIN M	APK 11	2810 SHEILA DR	5400 000006000	000006500
28-20-28-7145-00-120	BELL JOE L JR	APK 11	2796 SHEILA DR	5400 000006000	000006500
28-20-28-7145-00-130	CONFIDENTIAL	APK 11	2788 SHEILA DR	5400 000006000	000006500
28-20-28-7145-00-140	ROBLES STEVEN A	APK 11	2780 SHEILA DR	5400 000006000	000006500
28-20-28-7145-00-150	RENAUT KARL H	APK 11	2760 SHEILA DR	5400 000006000	000006500
28-20-28-7145-00-160	IH6 PROPERTY FLORIDA LP	APK 11	2752 SHEILA DR	5400 000006000	000006500

28-20-28-7145-00-170	PLAGGE KIMMERLE C	APK 11	2736 SHEILA DR	5400 000006000	000006500
28-20-28-7145-00-180	WHITFIELD KAREN L	APK 11	2728 SHEILA DR	5400 000006000	000006500
28-20-28-7145-00-190	HAIFA SUMAIA WAJDI	APK 11	2720 SHEILA DR	5400 000006000	000006500
28-20-28-7145-00-200	MITCHELL SCOTT C	APK 11	2694 SHEILA DR	5400 000006000	000006500
28-20-28-7145-00-210	WILLIAMS-GRAHAM APRIL LYNN	APK 11	2686 SHEILA DR	5400 000006000	000006500
28-20-28-7145-00-220	BARRETO JULIO W	APK 11	2678 SHEILA DR	5400 000006000	000006500
28-20-28-7145-00-230	ROBERTSON LILIETH	APK 11	2670 SHEILA DR	5400 000006000	000006500
28-20-28-7145-00-240	BUSCH THOMAS F	APK 11	2662 SHEILA DR	5400 000006000	000006500
28-20-28-7145-00-250	BACHOO SAMLAL	APK 11	2654 SHEILA DR	5400 000006000	000006500
28-20-28-7145-00-260	BENOIT JESSICA A	APK 11	2646 SHEILA DR	5400 000006000	000006500
28-20-28-7145-00-270	TIMOTHY A HRINDA TRUST 1/2 INT	APK 11	2638 SHEILA DR	5400 000006000	000006500
28-20-28-7145-00-280	PROGRESS RESIDENTIAL BORROWER 5 LLC	APK 11	2630 SHEILA DR	5400 000006000	000006500
28-20-28-7145-00-290	SCHROCK JAMES	APK 11	2622 SHEILA DR	5400 000006000	000006500
28-20-28-7145-00-300	PARSONS GREGORY L	APK 11	2614 SHEILA DR	5400 000006000	000006500
28-20-28-7145-00-310	ARDAMAN ANDREW	APK 11	2606 SHEILA DR	5400 000006000	000006500
28-20-28-7145-00-320	BILAK OLEG I	APK 11	2598 SHEILA DR	5400 000006000	000006500
28-20-28-7145-00-330	AH4R PROPERTIES TWO LLC	APK 11	2590 SHEILA DR	5400 000006000	000006500
28-20-28-7145-00-340	MARIN CARLOS ANDRES	APK 11	2582 SHEILA DR	5400 000006000	000006500
28-20-28-7145-00-350	ARCHER LEN M	APK 11	2558 SHEILA DR	5400 000006000	000006500
28-20-28-7145-00-360	MCNENNEY FRANCIS	APK 11	2550 SHEILA DR	5400 000006000	000006500
28-20-28-7145-00-370	JACKSON KELLY E	APK 11	2542 SHEILA DR	5400 000006000	000006500
28-20-28-7145-00-380	DACEUS GEORGES	APK 11	2534 SHEILA DR	5400 000006000	000006500
28-20-28-7145-00-390	JENKINS ARIEL L	APK 11	2709 ORPHA LN	5400 000006000	000006500
28-20-28-7145-00-400	NOORHASSAN FAMILY TRUST	APK 11	2717 ORPHA LN	5400 000006000	000006500
28-20-28-7145-00-410	RUSSELL MARY BETH	APK 11	2725 ORPHA LN	5400 000006000	000006500
28-20-28-7145-00-420	DULL WILLIAM C	APK 11	2733 ORPHA LN	5400 000006000	000006500
28-20-28-7145-00-430	WALKER GRACE	APK 11	2741 ORPHA LN	5400 000006000	000006500
28-20-28-7145-00-440	GRANDSARD MICHAEL JOHN	APK 11	2749 ORPHA LN	5400 000006000	000006500
28-20-28-7145-00-450	FLOBELLA HOLDINGS LLC	APK 11	2757 ORPHA LN	5400 000006000	000006500
28-20-28-7145-00-460	SHATTLER WESLEY N	APK 11	2811 BICKLEY DR	5400 000006000	000006500
28-20-28-7145-00-470	CHOWDHURY RAFIQU	APK 11	2819 BICKLEY DR	5400 000006000	000006500
28-20-28-7145-00-480	2017-1 IH BORROWER L P	APK 11	2827 BICKLEY DR	5400 000006000	000006500
28-20-28-7145-00-490	JOSEPH ELLISON	APK 11	2835 BICKLEY DR	5400 000006000	000006500
28-20-28-7145-00-500	VALINES SAFIA	APK 11	2905 BICKLEY DR	5400 000006000	000006500
28-20-28-7145-00-510	PROGRESS RESIDENTIAL BORROWER 17 LLC	APK 11	2913 BICKLEY DR	5400 000006000	000006500
28-20-28-7145-00-520	L & R POOL DECK CONSTRUCTION INC	APK 11	2937 BICKLEY DR	5400 000006000	000006500
28-20-28-7145-00-530	CADELY VLADIMIR	APK 11	2945 BICKLEY DR	5400 000006000	000006500
28-20-28-7145-00-540	GUILLAUME BARTHELEMY BETHANIE	APK 11	2953 BICKLEY DR	5400 000006000	000006500
28-20-28-7145-00-550	ALLY TWAHIR	APK 11	2969 BICKLEY DR	5400 000006000	000006500
28-20-28-7145-00-560	CASABLANCA RAYMOND	APK 11	2977 BICKLEY DR	5400 000006000	000006500
28-20-28-7145-00-570	STIRLING JAIME M	APK 11	2978 BICKLEY DR	5400 000006000	000006500
28-20-28-7145-00-580	MCGRATH KEVIN	APK 11	2970 BICKLEY DR	5400 000006000	000006500
28-20-28-7145-00-590	WHITE JAMES G III	APK 11	2962 BICKLEY DR	5400 000006000	000006500
28-20-28-7145-00-600	DENNETT STEPHEN MICHAEL	APK 11	2946 BICKLEY DR	5400 000006000	000006500
28-20-28-7145-00-610	RICHARDSON DENNIS	APK 11	2938 BICKLEY DR	5400 000006000	000006500
28-20-28-7145-00-620	IHS PROPERTY FLORIDA LP	APK 11	2891 RUXTON DR	5400 000006000	000006500
28-20-28-7145-00-630	STONG ERIC D	APK 11	2897 RUXTON DR	5400 000006000	000006500
28-20-28-7145-00-640	PERSAUD LISA-MARIE	APK 11	2931 RUXTON DR	5400 000006000	000006500
28-20-28-7145-00-650	TINDALL RYAN K	APK 11	2939 RUXTON DR	5400 000006000	000006500
28-20-28-7145-00-660	INVITATION HOMES 7 LP	APK 11	2945 RUXTON DR	5400 000006000	000006500
28-20-28-7145-00-670	CHERY PIERRE DIT JEAN	APK 11	2898 SHEILA DR	5400 000006000	000006500
28-20-28-7145-00-680	RUBIANO RICHARD U	APK 11	2819 SHEILA DR	5400 000006000	000006500
28-20-28-7145-00-690	HERNANDEZ ANGIE	APK 11	2811 SHEILA DR	5400 000006000	000006500
28-20-28-7145-00-700	GONGRE BRYAN K	APK 11	2797 SHEILA DR	5400 000006000	000006500
28-20-28-7145-00-710	DELGADO ROLANDO M	APK 11	2789 SHEILA DR	5400 000006000	000006500
28-20-28-7145-00-720	PIMENTEL NERI M	APK 11	2781 SHEILA DR	5400 000006000	000006500
28-20-28-7145-00-730	RAMOS RAFAEL	APK 11	2773 SHEILA DR	5400 000006000	000006500
28-20-28-7145-00-740	ALVEAR JAVIER	APK 11	2765 SHEILA DR	5400 000006000	000006500
28-20-28-7145-00-750	LOPEZ ARIEL	APK 11	2346 SHEILA DR	5400 000006000	000006500
28-20-28-7145-00-760	MORAN PORFIRIO	APK 11	2354 SHEILA DR	5400 000006000	000006500
28-20-28-7145-00-770	PITINO RONALD A	APK 11	2362 SHEILA DR	5400 000006000	000006500
28-20-28-7145-00-780	SRP SUB LLC	APK 11	2370 SHEILA DR	5400 000006000	000006500
28-20-28-7145-00-790	WILSON KAREN E	APK 11	2378 SHEILA DR	5400 000006000	000006500

28-20-28-7145-00-800 TURNER MATTHEW BEAU
 28-20-28-7145-00-810 LOPEZ LIGIA FRANCISCA
 28-20-28-7145-00-820 DORIO RALPH
 28-20-28-7145-00-830 JONES LAURA K
 28-20-28-7145-00-840 SENIOR TERRY A
 28-20-28-7145-00-850 MORA SEAN M
 28-20-28-7145-00-860 JOSEPH PIERRE M
 28-20-28-7145-00-870 DAVIS MATTHEW C
 28-20-28-7145-00-880 MCADAMS RONALD
 28-20-28-7145-00-890 GREEN SUSAN
 28-20-28-7145-00-900 ORTIZ BRYANT
 28-20-28-7145-00-910 ORTIZ VICTOR M
 28-20-28-7145-00-920 FORTUNE ROSEVELT P
 28-20-28-7145-00-930 MENDEL JASON ROBERT
 28-20-28-7145-00-940 WILLIAMS MARTHA W
 28-20-28-7145-00-950 FIELDINGS ANTHONY L
 28-20-28-7145-00-960 2019-1 IH BORROWER L P
 28-20-28-7145-00-970 AMAYA RIVERA ANTONIO
 28-20-28-7145-00-980 ARROYO RALPH
 28-20-28-7145-00-990 TISHER RODGER DEAN
 28-20-28-7145-01-000 CONFIDENTIAL
 28-20-28-7145-01-010 GRIFFITHS HEZEKIAH JR
 28-20-28-7145-01-020 JOHNS MARGARET E
 28-20-28-7145-01-030 AMERICAN HOMES 4 RENT PROPERTIES SEVEN LLC
 28-20-28-7145-01-040 ROSA FELIX
 28-20-28-7145-01-050 LEWIS STANLEY L
 28-20-28-7145-01-060 NAVAS LUIS F
 28-20-28-7145-01-070 MARASCO LOUIS W JR
 28-20-28-7145-01-080 KRAMER TRACIE L
 28-20-28-7145-01-090 BONNICK JACQUELINE
 28-20-28-7145-01-100 AMERICAN HOMES 4 RENT PROPERTIES SEVEN LLC
 28-20-28-7145-01-110 STRICKLAND ROSA
 28-20-28-7145-01-120 MARTINEZ MAES A
 28-20-28-7145-01-130 LEDESMA CARLOS
 28-20-28-7145-01-140 ADKINS CORY D
 28-20-28-7145-01-150 GOMEZ EDGAR BOQUIN
 28-20-28-7145-01-160 DAVIDS ANDREW E
 28-20-28-7145-01-170 DECKER CORTLAND H
 29-20-28-6029-00-006 OAK HILL RESERVE HOMEOWNERS ASSN INC
 28-20-28-7826-00-010 WALSH MARY E
 28-20-28-7826-00-020 GALLARDO MORENO GAURY YARHU
 28-20-28-7826-00-030 MURRAY GEMINI ANTHEA
 28-20-28-7826-00-040 HARRIS YOLANDA ALMODOVAR
 28-20-28-7826-00-050 HALL JOEL
 28-20-28-7826-00-060 WILKINS-JARVIS VALERIE
 28-20-28-7826-00-070 WRIGHT KRYSTAL ALECIA
 28-20-28-7826-00-080 RADKE ANDREW RYAN
 28-20-28-7826-00-090 GAINES DONNIE OTHELUS JR
 28-20-28-7826-00-100 CATHY L ROMOT TRUST
 28-20-28-7826-00-110 RAMIREZ GUTIERREZ LOLY MARGARETH
 28-20-28-7826-00-120 SEURATTAN DAVID ANTHONY
 28-20-28-7826-00-130 JEAN EDELYNE
 28-20-28-7826-00-140 MILLWOOD OCTAVIA SIMONE
 28-20-28-7826-00-160 MAY SUZETTE MARJORIE
 28-20-28-7826-00-170 SEURATAN DAVID ANTHONY
 28-20-28-7826-00-180 FERGUSON OSHANE ANDRE
 28-20-28-7826-00-190 CEPEDA ARGENIS R
 28-20-28-7826-00-200 HOLLAND JASON RAPHAEL
 28-20-28-7826-00-210 HERBST KEVIN A
 28-20-28-7826-00-220 DALLAS RAQUEL
 28-20-28-7826-00-230 WENG SHU QIN
 28-20-28-7826-00-240 DAVIS LENNARD LEE
 28-20-28-7826-00-250 GOODWIN CHARLIE PECHE

APK 11	2714 BICKLEY DR	5400 000006000	000006500
APK 11	2722 BICKLEY DR	5400 000006000	000006500
APK 11	2730 BICKLEY DR	5400 000006000	000006500
APK 11	2738 BICKLEY DR	5400 000006000	000006500
APK 11	2804 BICKLEY DR	5400 000006000	000006500
APK 11	2812 BICKLEY DR	5400 000006000	000006500
APK 11	2820 BICKLEY DR	5400 000006000	000006500
APK 11	2828 BICKLEY DR	5400 000006000	000006500
APK 11	2737 BICKLEY DR	5400 000006000	000006500
APK 11	2729 BICKLEY DR	5400 000006000	000006500
APK 11	2721 BICKLEY DR	5400 000006000	000006500
APK 11	2713 BICKLEY DR	5400 000006000	000006500
APK 11	2705 BICKLEY DR	5400 000006000	000006500
APK 11	2708 ORPHA LN	5400 000006000	000006500
APK 11	2716 ORPHA LN	5400 000006000	000006500
APK 11	2724 ORPHA LN	5400 000006000	000006500
APK 11	2732 ORPHA LN	5400 000006000	000006500
APK 11	2740 ORPHA LN	5400 000006000	000006500
APK 11	2535 SHEILA DR	5400 000006000	000006500
APK 11	2493 SHEILA DR	5400 000006000	000006500
APK 11	2485 SHEILA DR	5400 000006000	000006500
APK 11	2477 SHEILA DR	5400 000006000	000006500
APK 11	2469 SHEILA DR	5400 000006000	000006500
APK 11	2377 SHEILA DR	5400 000006000	000006500
APK 11	2369 SHEILA DR	5400 000006000	000006500
APK 11	2361 SHEILA DR	5400 000006000	000006500
APK 11	2353 SHEILA DR	5400 000006000	000006500
APK 11	2345 SHEILA DR	5400 000006000	000006500
APK 11	2655 SHEILA DR	5400 000006000	000006500
APK 11	2647 SHEILA DR	5400 000006000	000006500
APK 11	2639 SHEILA DR	5400 000006000	000006500
APK 11	2631 SHEILA DR	5400 000006000	000006500
APK 11	2623 SHEILA DR	5400 000006000	000006500
APK 11	2615 SHEILA DR	5400 000006000	000006500
APK 11	2607 SHEILA DR	5400 000006000	000006500
APK 11	2599 SHEILA DR	5400 000006000	000006500
APK 11	2591 SHEILA DR	5400 000006000	000006500
APK 11	2583 SHEILA DR	5400 000006000	000006500
APK 11	1452 KINTLA RD	5400	000014300
APK 11	2111 EMERALD SPRINGS DR	5400 000006000	000006500
APK 11	2105 EMERALD SPRINGS DR	5400 000006000	000006500
APK 11	2099 EMERALD SPRINGS DR	5400 000006000	000006500
APK 11	2093 EMERALD SPRINGS DR	5400 000006000	000006500
APK 11	2087 EMERALD SPRINGS DR	5400 000006000	000006500
APK 11	2081 EMERALD SPRINGS DR	5400 000005280	00057.200
APK 11	2075 EMERALD SPRINGS DR	5400 000005280	00057.200
APK 11	2069 EMERALD SPRINGS DR	5400 000005280	00057.200
APK 11	2063 EMERALD SPRINGS DR	5400 000006000	000006500
APK 11	2057 EMERALD SPRINGS DR	5400 000005280	00057.200
APK 11	2051 EMERALD SPRINGS DR	5400 000006000	000006500
APK 11	2045 EMERALD SPRINGS DR	5400 000006000	000006500
APK 11	2039 EMERALD SPRINGS DR	5400 000005280	00057.200
APK 11	2033 EMERALD SPRINGS DR	5400 000006000	000006500
APK 11	2006 RAULERSON CT	5400 000006000	000006500
APK 11	2012 RAULERSON CT	5400 000005280	00057.200
APK 11	2018 RAULERSON CT	5400 000006000	000006500
APK 11	2024 RAULERSON CT	5400 000006000	000006500
APK 11	2030 RAULERSON CT	5400 000006000	000006500
APK 11	2046 EMERALD SPRINGS DR	5400 000005280	000006500
APK 11	2052 EMERALD SPRINGS DR	5400 000006000	000006500
APK 11	2058 EMERALD SPRINGS DR	5400 000006000	000006500
APK 11	2064 EMERALD SPRINGS DR	5400 000006000	000006500
APK 11	2070 EMERALD SPRINGS DR	5400 000005280	00057.200

28-20-28-7826-00-260	MOREINO TIMOTHY II	APK 11	2076 EMERALD SPRINGS DR	5400 000006000	000006500
28-20-28-7826-00-270	BREA VIOLETTA A	APK 11	2082 EMERALD SPRINGS DR	5400 000006000	000006500
28-20-28-7826-00-280	LOZADA ALEX ANDREW LIFE ESTATE	APK 11	2088 EMERALD SPRINGS DR	5400 000005280	00057.200
28-20-28-7826-00-290	EL HELOU GUY	APK 11	2094 EMERALD SPRINGS DR	5400 000006000	000006500
28-20-28-7826-00-300	FERGUSON ALFONSO L JR	APK 11	2100 EMERALD SPRINGS DR	5400 000006000	000006500
28-20-28-7826-00-310	BLAKE PHILIP ELLIOT	APK 11	2146 EMERALD SPRINGS DR	5400 000006000	000006500
28-20-28-7826-00-320	GUERRERO GUERRERO SANDRO	APK 11	2152 EMERALD SPRINGS DR	5400 000005280	00057.200
28-20-28-7826-00-330	DWYER MARK ANDREW	APK 11	2158 EMERALD SPRINGS DR	5400 000005280	00057.200
28-20-28-7826-00-340	PATEL HINAL NELSON	APK 11	2164 EMERALD SPRINGS DR	5400 000006000	000006500
28-20-28-7826-00-350	KIMBLE LISA TOWANNA	APK 11	2170 EMERALD SPRINGS DR	5400 000006000	000006500
28-20-28-7826-00-360	GOPALA NEDU	APK 11	2176 EMERALD SPRINGS DR	5400 000006000	000006500
28-20-28-7826-00-370	PATEL SMITABAHEN TUSHARKUMAR	APK 11	2182 EMERALD SPRINGS DR	5400 000006000	000006500
28-20-28-7826-00-380	PALACIO GALO C	APK 11	2188 EMERALD SPRINGS DR	5400 000006000	000006500
28-20-28-7826-00-390	MEDHA REALTY LLC	APK 11	2189 OSPREY POINT CT	5400 000005280	00057.200
28-20-28-7826-00-400	BAILEY MELISSA PAULINE	APK 11	2183 OSPREY POINT CT	5400 000006000	000006500
28-20-28-7826-00-410	PADILLA OBED	APK 11	2177 OSPREY POINT CT	5400 000006000	000006500
28-20-28-7826-00-420	BEIRA KENDRA MONAE	APK 11	2171 OSPREY POINT CT	5400 000006000	000006500
28-20-28-7826-00-430	PEREZ LUIS ANTONIO III	APK 11	2165 OSPREY POINT CT	5400 000006000	000006500
28-20-28-7826-00-440	BANDYOPADHYAY SATYAJIT	APK 11	2159 OSPREY POINT CT	5400 000005280	00057.200
28-20-28-7826-00-450	STEPHENS MARK ANTHONY	APK 11	2153 OSPREY POINT CT	5400 000006000	000006500
28-20-28-7826-00-460	DEAN CHARLES FRANK	APK 11	2147 OSPREY POINT CT	5400 000005280	00057.200
28-20-28-7826-00-470	CHEPURNIK IEVGEN	APK 11	2141 OSPREY POINT CT	5400 000005280	00057.200
28-20-28-7826-00-480	MAHADEO JOHNNATHAN CHRISTOPHER	APK 11	2118 OSPREY POINT CT	5400 000006000	000006500
28-20-28-7826-00-490	BERGER MARIE YOLETTE	APK 11	2124 OSPREY POINT CT	5400 000006000	000006500
28-20-28-7826-00-500	NASSAR GANEM M	APK 11	2130 OSPREY POINT CT	5400 000005280	00057.200
28-20-28-7826-00-510	GONZALEZ ORLANDO SIFRE	APK 11	2136 OSPREY POINT CT	5400 000005280	00057.200
28-20-28-7826-00-520	BERRIOS JONATHAN MANUEL ROSSADO	APK 11	2142 OSPREY POINT CT	5400 000006000	000006500
28-20-28-7826-00-530	SHAO SHU CHENG	APK 11	2148 OSPREY POINT CT	5400 000005280	00057.200
28-20-28-7826-00-540	HAN SUJUN	APK 11	2252 EMERALD SPRINGS DR	5400 000006000	000006500
28-20-28-7826-00-550	RAMOS LOPEZ ASTRID VANESSA	APK 11	2258 EMERALD SPRINGS DR	5400 000006000	000006500
28-20-28-7826-00-560	ROBINSON KIMBERLY	APK 11	2264 EMERALD SPRINGS DR	5400 000006000	000006500
28-20-28-7826-00-570	ROBINSON KELLSY	APK 11	2270 EMERALD SPRINGS DR	5400 000006000	000006500
28-20-28-7826-00-580	VAN SCHAAACK SAMUEL JOHN	APK 11	2276 EMERALD SPRINGS DR	5400 000006000	000006500
28-20-28-7826-00-590	SMITH ERICA	APK 11	2282 EMERALD SPRINGS DR	5400 000005280	00057.200
28-20-28-7826-00-600	SPAIN YOLANDA	APK 11	2288 EMERALD SPRINGS DR	5400 000005280	00057.200
28-20-28-7826-00-610	SIMMONS PORTIA LEIGH	APK 11	2294 EMERALD SPRINGS DR	5400 000006000	000006500
28-20-28-7826-00-620	JOSIAH WILLIAM LESLIE	APK 11	2300 EMERALD SPRINGS DR	5400 000006000	000006500
28-20-28-7826-00-630	CID FELICIANA	APK 11	2306 EMERALD SPRINGS DR	5400 000005280	00057.200
28-20-28-7826-00-640	SHAO SHU CHENG	APK 11	2312 EMERALD SPRINGS DR	5400 000006000	000006500
28-20-28-7826-00-650	FERNANDEZ PAOLA ISABEL	APK 11	2318 EMERALD SPRINGS DR	5400 000006000	000006500
28-20-28-7826-00-660	NUNEZ JOSE DANIEL	APK 11	2324 EMERALD SPRINGS DR	5400 000006000	000006500
28-20-28-7826-00-670	PENNOCK ANGELA NICOLE	APK 11	2330 EMERALD SPRINGS DR	5400 000006000	000006500
28-20-28-7826-00-680	LEGAREE SHIRLEY MARIE	APK 11	2336 EMERALD SPRINGS DR	5400 000005280	00057.200
28-20-28-7826-00-690	REDDY BHARATH	APK 11	2342 EMERALD SPRINGS DR	5400 000006000	000006500
28-20-28-7826-00-700	MASTROIANNI JEFFREY MICHAEL JR	APK 11	2348 EMERALD SPRINGS DR	5400 000006000	000006500
28-20-28-7826-00-710	IBRAHIM RAAMIE B	APK 11	2354 EMERALD SPRINGS DR	5400 000006000	000006500
28-20-28-7826-00-720	PARKER NICHOLAS JAMES	APK 11	2360 EMERALD SPRINGS DR	5400 000006000	000006500
28-20-28-7826-00-730	RODRIGUEZ JUAN CARLOS	APK 11	2366 EMERALD SPRINGS DR	5400 000006000	000006500
28-20-28-7826-00-740	CROOK ROBERT EMEL JR	APK 11	2372 EMERALD SPRINGS DR	5400 000006000	000006500
28-20-28-7826-00-750	SMITH BEVERLY	APK 11	2373 EMERALD SPRINGS DR	5400 000005280	00057.200
28-20-28-7826-00-760	POLEON-DANTES DISHKA SANJAYNA ANGELINA	APK 11	2367 EMERALD SPRINGS DR	5400 000006000	000006500
28-20-28-7826-00-770	GRANT VINNEKA ISSEA KAREENA	APK 11	2361 EMERALD SPRINGS DR	5400 000006000	000006500
28-20-28-7826-00-780	WILERSON LOUIS JOSEPH	APK 11	2355 EMERALD SPRINGS DR	5400 000006000	000006500
28-20-28-7826-00-790	RIVERA CHARLENE	APK 11	2349 EMERALD SPRINGS DR	5400 000006000	000006500
28-20-28-7826-00-800	NASCIMENTO PERES NOLASCO	APK 11	2343 EMERALD SPRINGS DR	5400 000005280	00057.200
28-20-28-7826-00-810	PASCAL VALERIE	APK 11	2337 EMERALD SPRINGS DR	5400 000006000	000006500
28-20-28-7826-00-820	MTALIMANJA LLOYD	APK 11	2331 EMERALD SPRINGS DR	5400 000005280	00057.200
28-20-28-7826-00-830	CHEN SHI JIN	APK 11	2325 EMERALD SPRINGS DR	5400 000006000	000006500
28-20-28-7826-00-840	RODRIGUEZ CRUZ HECTOR XAVIER	APK 11	2319 EMERALD SPRINGS DR	5400 000005280	00057.200
28-20-28-7826-00-850	ZHU YE	APK 11	2313 EMERALD SPRINGS DR	5400 000006000	000006500
28-20-28-7826-00-860	KIM HONG BAE	APK 11	2307 EMERALD SPRINGS DR	5400 000005280	00057.200
28-20-28-7826-00-870	WILSON ARCHER DERWIN	APK 11	2301 EMERALD SPRINGS DR	5400 000006000	000006500
28-20-28-7826-00-880	PAVLYSHYN ANNA IVANOVNA	APK 11	2295 EMERALD SPRINGS DR	5400 000005280	00057.200

28-20-28-7826-00-890 SHANNON RHONDA N
 28-20-28-7826-00-900 HICKMAN JALISSA TACHINA
 28-20-28-7826-00-910 RIEFKE RICHARD HARRIS
 28-20-28-7826-00-920 SINGER JOHN JOSEPH IV
 28-20-28-7826-00-930 ORTIZ DAPHNIE K
 28-20-28-7826-00-940 DA SILVA MARQUEZ HUMBERTO ANTONIO
 28-20-28-7826-00-950 SHORE MICHAEL
 28-20-28-7826-00-960 ROSARIO YISSEL
 28-20-28-7826-00-970 DILLERA SUSAN KLINE LIM
 28-20-28-7826-00-980 SHIRLEY CHRYSTAL PATRICE
 28-20-28-7826-00-990 NEWMAN ANDRE AJORNI
 28-20-28-7826-01-000 JANUS CHRISTOPHER JEREMIAH
 28-20-28-7826-01-010 GORDON KALIN JACOB DYER
 28-20-28-7826-01-020 KRUSE DE ANDRADE MAIA TIAGO
 28-20-28-7826-01-030 HAUGHTON ALYSSA NICOLE
 28-20-28-7826-01-040 FKH SFR L L P
 28-20-28-7826-01-050 TOLENTINO ELVIN DAVID III LIFE ESTATE
 28-20-28-7826-01-060 ROBERTSON PHILLIP SMITH
 28-20-28-7826-01-070 UZNYS AUDRIUS
 28-20-28-7826-01-080 AMADOR ADDIEL D
 28-20-28-7826-01-090 STEVENS DAMION ONEIL
 28-20-28-7826-01-100 PEGUERO CHRISTIAN RAMOS
 28-20-28-7826-01-110 MARQUEZ ANGEL BETTY JOSEFINA
 28-20-28-7826-01-120 LARA DANIEL
 29-20-28-8262-00-003 COUNTRY CROSSING AT SPRING RIDGE PROPERTY OWNERS ASSN INC
 28-20-28-8724-00-030 KRAUSE ANTHONY J
 28-20-28-8724-00-040 SAMPSON FAMILY LIVING TRUST
 28-20-28-8724-00-050 DELVALLE JOSE D
 28-20-28-8724-00-060 PENNELL CRISTINA P
 28-20-28-8724-00-070 OVIEDO ELIZABETH
 28-20-28-8724-00-080 WILLIAMS SANDRA BRADSHAW
 28-20-28-8724-00-090 WOOLINGTON LAURA A
 28-20-28-8724-00-100 WARD JEFFREY
 28-20-28-8724-00-110 STEWART BRANDON
 28-20-28-8724-00-120 WASMAN THOMAS J
 28-20-28-8724-00-130 HERNANDEZ LUIS
 28-20-28-8724-00-140 BOLEY CHRISTINE MARIE
 28-20-28-8724-00-150 TEJADA DANIELLA
 28-20-28-8724-00-160 SCACCIA LARRY S
 28-20-28-8724-00-170 BASS ROSETTA TONYA
 28-20-28-8724-00-180 HILL JOAN D
 28-20-28-8724-00-190 CONFIDENTIAL
 28-20-28-8724-00-200 QUINONEZ ALAN A
 28-20-28-8724-00-210 JACKSON MELYNDA
 28-20-28-8724-00-220 WESLEY ERIKA T
 28-20-28-8724-00-230 WIGMORE HUGH G
 28-20-28-8724-00-240 SAMPEY ALBERT E
 28-20-28-8724-00-250 ROGERS GILBERT G
 28-20-28-8724-00-260 MEDINA ELSIBEL
 28-20-28-8724-00-270 BARRAL JESSE
 28-20-28-8724-00-280 SLEE ANNE
 28-20-28-8724-00-290 JANKIE VERONICA J
 28-20-28-8724-00-300 GAINNEY ALONZO L
 28-20-28-8724-00-310 GONZALEZ ARNALDO
 28-20-28-8724-00-320 HIETALA JOHN W
 28-20-28-8724-00-330 SAUNDERS DARLENE
 28-20-28-8724-00-340 COLE WILLIAM H
 28-20-28-8724-00-350 FLYNN COLE G
 28-20-28-8724-00-360 CHAN RUI QIN XIE
 28-20-28-8724-00-370 CORBETT JAMES III
 28-20-28-8724-00-380 PECK ROBERT C
 28-20-28-8724-00-390 MIRKOVIC ANTHONY
 28-20-28-8724-00-400 MAYNARD JEROLD A

APK 11	2289 EMERALD SPRINGS DR	5400 000005280	00057.200
APK 11	2283 EMERALD SPRINGS DR	5400 000005280	00057.200
APK 11	2271 EMERALD SPRINGS DR	5400 000006000	000006500
APK 11	2265 EMERALD SPRINGS DR	5400 000005280	000006500
APK 11	2259 EMERALD SPRINGS DR	5400 000006000	000006500
APK 11	2253 EMERALD SPRINGS DR	5400 000006000	000006500
APK 11	2247 EMERALD SPRINGS DR	5400 000005280	00057.200
APK 11	2241 EMERALD SPRINGS DR	5400 000006000	000006500
APK 11	2235 EMERALD SPRINGS DR	5400 000006000	000006500
APK 11	2229 EMERALD SPRINGS DR	5400 000006000	000006500
APK 11	2223 EMERALD SPRINGS DR	5400 000005280	00057.200
APK 11	2217 EMERALD SPRINGS DR	5400 000006000	000006500
APK 11	2211 EMERALD SPRINGS DR	5400 000005280	00057.200
APK 11	2205 EMERALD SPRINGS DR	5400 000006000	000006500
APK 11	2199 EMERALD SPRINGS DR	5400 000006000	000006500
APK 11	2193 EMERALD SPRINGS DR	5400 000006000	000006500
APK 11	2187 EMERALD SPRINGS DR	5400 000006000	000006500
APK 11	2181 EMERALD SPRINGS DR	5400 000006000	000006500
APK 11	2175 EMERALD SPRINGS DR	5400 000006000	000006500
APK 11	2169 EMERALD SPRINGS DR	5400 000006000	000006500
APK 11	2163 EMERALD SPRINGS DR	5400 000005280	00057.200
APK 11	2157 EMERALD SPRINGS DR	5400 000006000	000006500
APK 11	2151 EMERALD SPRINGS DR	5400 000006000	000006500
APK 11	2145 EMERALD SPRINGS DR	5400 000006000	000006500
APK 11	2004 SPRING RIDGE BLVD	5400	000022100
APK 11	34 WEKIVA POINTE CIR	5400 000007200	000007800
APK 11	40 WEKIVA POINTE CIR	5400 000006000	000006500
APK 11	46 WEKIVA POINTE CIR	5400 000006000	000006500
APK 11	52 WEKIVA POINTE CIR	5400 000007200	000007800
APK 11	58 WEKIVA POINTE CIR	5400 000006000	000006500
APK 11	64 WEKIVA POINTE CIR	5400 000006000	000006500
APK 11	70 WEKIVA POINTE CIR	5400 000006000	000006500
APK 11	76 WEKIVA POINTE CIR	5400 000006000	000006500
APK 11	82 WEKIVA POINTE CIR	5400 000006000	000006500
APK 11	88 WEKIVA POINTE CIR	5400 000006000	000006500
APK 11	102 WEKIVA POINTE CIR	5400 000006000	000006500
APK 11	106 WEKIVA POINTE CIR	5400 000006000	000006500
APK 11	110 WEKIVA POINTE CIR	5400 000006000	000006500
APK 11	114 WEKIVA POINTE CIR	5400 000006000	000006500
APK 11	118 WEKIVA POINTE CIR	5400 000006000	000006500
APK 11	122 WEKIVA POINTE CIR	5400 000006000	000006500
APK 11	126 WEKIVA POINTE CIR	5400 000006000	000006500
APK 11	130 WEKIVA POINTE CIR	5400 000006000	000006500
APK 11	134 WEKIVA POINTE CIR	5400 000006000	000006500
APK 11	138 WEKIVA POINTE CIR	5400 000006000	000006500
APK 11	142 WEKIVA POINTE CIR	5400 000006000	000006500
APK 11	146 WEKIVA POINTE CIR	5400 000006000	000006500
APK 11	150 WEKIVA POINTE CIR	5400 000007200	000007800
APK 11	154 WEKIVA POINTE CIR	5400 000006000	000006500
APK 11	158 WEKIVA POINTE CIR	5400 000006000	000006500
APK 11	162 WEKIVA POINTE CIR	5400 000006000	000006500
APK 11	168 WEKIVA POINTE CIR	5400 000007200	000007800
APK 11	202 WEKIVA POINTE CIR	5400 000007200	000007800
APK 11	206 WEKIVA POINTE CIR	5400 000006000	000006500
APK 11	210 WEKIVA POINTE CIR	5400 000006000	000006500
APK 11	214 WEKIVA POINTE CIR	5400 000006000	000006500
APK 11	218 WEKIVA POINTE CIR	5400 000006000	000006500
APK 11	222 WEKIVA POINTE CIR	5400 000006000	000006500
APK 11	226 WEKIVA POINTE CIR	5400 000006000	000006500
APK 11	230 WEKIVA POINTE CIR	5400 000006000	000006500
APK 11	234 WEKIVA POINTE CIR	5400 000006000	000006500
APK 11	238 WEKIVA POINTE CIR	5400 000006000	000006500
APK 11	242 WEKIVA POINTE CIR	5400 000006000	000006500

28-20-28-8724-00-410	HALL DAVID R	APK 11	246 WEKIVA POINTE CIR	5400 00007200	000006500
28-20-28-8724-00-420	HARRIS ELIJAH J JR	APK 11	250 WEKIVA POINTE CIR	5400 00006000	000006500
28-20-28-8724-00-430	TOPINKA CHARLES J	APK 11	254 WEKIVA POINTE CIR	5400 00006000	000006500
28-20-28-8724-00-440	REVOLTE GESNEL	APK 11	258 WEKIVA POINTE CIR	5400 00007200	000007800
28-20-28-8724-00-450	MARTINEZ MARCUS E	APK 11	262 WEKIVA POINTE CIR	5400 00006000	000006500
28-20-28-8724-00-460	GIBSON KEVIN A	APK 11	266 WEKIVA POINTE CIR	5400 00006000	000006500
28-20-28-8724-00-470	RODRIGUEZ NELSON JR	APK 11	270 WEKIVA POINTE CIR	5400 00006000	000006500
28-20-28-8724-00-480	FOLTZ STEPHEN G	APK 11	274 WEKIVA POINTE CIR	5400 00006000	000006500
28-20-28-8724-00-490	CONFIDENTIAL	APK 11	245 WEKIVA POINTE CIR	5400 00006000	000006500
28-20-28-8724-00-500	RIVERA ORLANDO	APK 11	241 WEKIVA POINTE CIR	5400 00006000	000006500
28-20-28-8724-00-510	PINES PATRICIA LEMON	APK 11	237 WEKIVA POINTE CIR	5400 00006000	000006500
28-20-28-8724-00-520	RIVILLAS LEBRUM DIEGO HERNANDO	APK 11	233 WEKIVA POINTE CIR	5400 00007200	000007800
28-20-28-8724-00-530	SPICER GEORGE D	APK 11	229 WEKIVA POINTE CIR	5400 00006000	000006500
28-20-28-8724-00-540	MAYNARD ADRIENNE A	APK 11	225 WEKIVA POINTE CIR	5400 00006000	000006500
28-20-28-8724-00-550	JUBB ERICA	APK 11	221 WEKIVA POINTE CIR	5400 00006000	000006500
28-20-28-8724-00-560	MICHEL RICHARD A JR	APK 11	217 WEKIVA POINTE CIR	5400 00006000	000006500
28-20-28-8724-00-570	COLON JESSE	APK 11	213 WEKIVA POINTE CIR	5400 00006000	000006500
28-20-28-8724-00-580	SPITZER EDWIN J	APK 11	209 WEKIVA POINTE CIR	5400 00007200	000007800
28-20-28-8724-00-590	GRANT RACHEL R TR	APK 11	205 WEKIVA POINTE CIR	5400 00007200	000007800
28-20-28-8724-00-600	SRP SUB LLC	APK 11	143 WEKIVA POINTE CIR	5400 00006000	000006500
28-20-28-8724-00-610	COLLIER TAJUANA W	APK 11	139 WEKIVA POINTE CIR	5400 00007200	000007800
28-20-28-8724-00-620	PERSAD GARVIN	APK 11	135 WEKIVA POINTE CIR	5400 00006000	000006500
28-20-28-8724-00-630	PARK SUK IM	APK 11	131 WEKIVA POINTE CIR	5400 00007200	000007800
28-20-28-8724-00-640	KERLIN VANESSA J	APK 11	127 WEKIVA POINTE CIR	5400 00006000	000006500
28-20-28-8724-00-650	GENTRY FRANK H	APK 11	123 WEKIVA POINTE CIR	5400 00007200	000007800
28-20-28-8724-00-660	FISHER MICHAEL A	APK 11	119 WEKIVA POINTE CIR	5400 00006000	000006500
28-20-28-8724-00-670	TAYLOR JEFFERY J	APK 11	115 WEKIVA POINTE CIR	5400 00006000	000006500
28-20-28-8724-00-680	SUMMERS FAMILY TRUST	APK 11	111 WEKIVA POINTE CIR	5400 00007200	000007800
28-20-28-8724-00-690	STEVENSON CLINT K	APK 11	107 WEKIVA POINTE CIR	5400 00006000	000006500
28-20-28-8724-00-700	FELICIANO MILTON L	APK 11	103 WEKIVA POINTE CIR	5400 00006000	000006500
28-20-28-8724-00-710	RODRIGUEZ MIRELLA BAEZ	APK 11	57 WEKIVA POINTE CIR	5400 00007200	000007800
28-20-28-8724-00-720	SPURLOCK COURTNEY L	APK 11	51 WEKIVA POINTE CIR	5400 00006000	000006500
28-20-28-8724-00-730	GRACE SHERRY	APK 11	45 WEKIVA POINTE CIR	5400 00007200	000007800
28-20-28-8724-00-740	SIEMONEIT CHRISTOPHER E	APK 11	39 WEKIVA POINTE CIR	5400 00006000	000006500
28-20-28-8724-00-750	HODGKINS TIFFANY	APK 11	33 WEKIVA POINTE CIR	5400 00006000	000006500
28-20-28-8724-00-760	BAZILE SCHILLER ELIE	APK 11	27 WEKIVA POINTE CIR	5400 00006000	000006500
29-20-28-0000-00-001	PAULUCCI ACRES LLC	APK 11	1030 W PONKAN RD	5400 00003600	000003900
29-20-28-0000-00-002	PAULUCCI ACRES LLC	APK 11	1108 W PONKAN RD	5400 00003600	000003900
29-20-28-0000-00-015	CITY OF APOPKA	APK 11	2300 VICK RD	5400 000013200	000014300
29-20-28-0000-00-019	PAULUCCI ACRES LLC	APK 11	W PONKAN RD	5400 000003600	000003900
29-20-28-0000-00-020	PAULUCCI ACRES LLC	APK 11	801 W PONKAN RD	5400 000003600	000003900
29-20-28-0000-00-034	SOUTH PASS LLC	APK 11	2228 VICK RD	5400 000003600	000003900
29-20-28-0000-00-042	MCNEELY MARY VIRGINIA LIFE ESTATE	APK 11	ROGERS RD	5400 000003600	000003900
29-20-28-0000-00-043	PAULUCCI ACRES LLC	APK 11	W PONKAN RD	5400 000003600	000003900
29-20-28-0000-00-044	RAAB ADAM	APK 11	1525 W LESTER RD	5400 000003600	000007800
29-20-28-0000-00-047	WOODIS DIANE	APK 11	VICK RD	5400 000003600	000003900
29-20-28-0000-00-048	RAAB KIM E	APK 11	1425 W LESTER RD	5400 000000000	000007800
29-20-28-8263-00-001	SPRING RIDGE PHASE 1, UNIT 2 HOMEOWNERS ASSOCIATION INC	APK 11	2201 SPRING RIDGE BLVD	5400	000014300
29-20-28-1150-00-010	WHEATLEY SHELBY B	APK 11	2280 CARRIAGE POINTE LOOP	5400 000006000	000006500
29-20-28-1150-00-020	HUNTER RAMONE A	APK 11	2286 CARRIAGE POINTE LOOP	5400 000006000	000006500
29-20-28-1150-00-030	HOPE MELODY S	APK 11	2292 CARRIAGE POINTE LOOP	5400 000006000	000006500
29-20-28-1150-00-040	BUSTAMANTE BEATRIZ E	APK 11	2298 CARRIAGE POINTE LOOP	5400 000006000	000006500
29-20-28-1150-00-050	OROZCO MENDEZ ELVIN ELBERT	APK 11	2304 CARRIAGE POINTE LOOP	5400 000006000	000006500
29-20-28-1150-00-060	JERRY RODNEY D	APK 11	2310 CARRIAGE POINTE LOOP	5400 000007200	000007800
29-20-28-1150-00-070	WIESNER MELISSA	APK 11	2316 CARRIAGE POINTE LOOP	5400 000006000	000006500
29-20-28-1150-00-080	CAMPBELL NANCY A	APK 11	2322 CARRIAGE POINTE LOOP	5400 000006000	000006500
29-20-28-1150-00-090	ELLIOTT EVERIL P	APK 11	2328 CARRIAGE POINTE LOOP	5400 000006000	000006500
29-20-28-1150-00-100	SAVARESE JASON	APK 11	2334 CARRIAGE POINTE LOOP	5400 000007200	000007800
29-20-28-1150-00-110	LOZA DANIEL R	APK 11	2340 CARRIAGE POINTE LOOP	5400 000006000	000006500
29-20-28-1150-00-120	FERNANDEZ EDWIN F JR	APK 11	2346 CARRIAGE POINTE LOOP	5400 000006000	000006500
29-20-28-1150-00-130	REDER RICHARD M	APK 11	2352 CARRIAGE POINTE LOOP	5400 000006000	000006500
29-20-28-1150-00-140	RILEY ALISSA M	APK 11	2358 CARRIAGE POINTE LOOP	5400 000006000	000006500
29-20-28-1150-00-150	MCCANN TIMOTHY D	APK 11	2364 CARRIAGE POINTE LOOP	5400 000006000	000006500

29-20-28-1150-00-160	MELVILLE CHRISTOPHER J	APK 11	2370 CARRIAGE POINTE LOOP	5400 000006000	000006500
29-20-28-1150-00-170	SCHAFF ANDREW C	APK 11	2376 CARRIAGE POINTE LOOP	5400 000006000	000006500
29-20-28-1150-00-180	PERSAUD ANIL S	APK 11	2382 CARRIAGE POINTE LOOP	5400 000007200	000007800
29-20-28-1150-00-190	STEVENS ROGERS RONALDA M	APK 11	2388 CARRIAGE POINTE LOOP	5400 000007200	000007800
29-20-28-1150-00-200	PEREZ RAFAEL A	APK 11	2377 CARRIAGE POINTE LOOP	5400 000007200	000007800
29-20-28-1150-00-210	JOHN BRIAN SKELLY REVOCABLE TRUST	APK 11	2371 CARRIAGE POINTE LOOP	5400 000006000	000006500
29-20-28-1150-00-220	POTTER WILLIAM	APK 11	2365 CARRIAGE POINTE LOOP	5400 000007200	000007800
29-20-28-1150-00-230	LUBECK KATEY	APK 11	2126 CARRIAGE POINTE LOOP	5400 000006000	000006500
29-20-28-1150-00-240	WEATHERFORD BRENDA J	APK 11	2132 CARRIAGE POINTE LOOP	5400 000006000	000006500
29-20-28-1150-00-250	ANSARA GEOFFERY S	APK 11	2138 CARRIAGE POINTE LOOP	5400 000006000	000006500
29-20-28-1150-00-260	SPENCER WINSTON	APK 11	2158 CARRIAGE POINTE LOOP	5400 000006000	000006500
29-20-28-1150-00-270	LIAN ZONGRUN	APK 11	2164 CARRIAGE POINTE LOOP	5400 000006000	000006500
29-20-28-1150-00-280	WARD JESSE C	APK 11	2174 CARRIAGE POINTE LOOP	5400 000005280	00057.200
29-20-28-1150-00-290	WRIGHT KIMBERLY K	APK 11	2180 CARRIAGE POINTE LOOP	5400 000007200	000007800
29-20-28-1150-00-300	FLETCHER LAUREN	APK 11	2186 CARRIAGE POINTE LOOP	5400 000006000	000006500
29-20-28-1150-00-310	MARTINEZ MOTA FRED M	APK 11	2192 CARRIAGE POINTE LOOP	5400 000006000	000006500
29-20-28-1150-00-320	MARTIN LAWANNA O	APK 11	2198 CARRIAGE POINTE LOOP	5400 000006000	000006500
29-20-28-1150-00-330	NASH KEVIN ALLEN	APK 11	2204 CARRIAGE POINTE LOOP	5400 000007200	000007800
29-20-28-1150-00-340	DOSS TYLER MITCHELL	APK 11	2210 CARRIAGE POINTE LOOP	5400 000006000	000006500
29-20-28-1150-00-350	SPIEWAK MELINDA LEE	APK 11	2216 CARRIAGE POINTE LOOP	5400 000006000	000006500
29-20-28-1150-00-360	CHATAH LINDA M	APK 11	2222 CARRIAGE POINTE LOOP	5400 000006000	000006500
29-20-28-1150-00-370	KENNEDY BRIAN G	APK 11	2228 CARRIAGE POINTE LOOP	5400 000006000	000006500
29-20-28-1150-00-380	REDA THOMAS	APK 11	2248 CARRIAGE POINTE LOOP	5400 000007200	000007800
29-20-28-1150-00-390	BUGGS TIA O	APK 11	2254 CARRIAGE POINTE LOOP	5400 000006000	000006500
29-20-28-1150-00-400	NELSON DAWN A	APK 11	2260 CARRIAGE POINTE LOOP	5400 000006000	000006500
29-20-28-1150-00-410	SANTIAGO RAUL	APK 11	2255 CARRIAGE POINTE LOOP	5400 000006000	000006500
29-20-28-1150-00-420	SANTAGATA FRANCESCA G	APK 11	2261 CARRIAGE POINTE LOOP	5400 000006000	000006500
29-20-28-1150-00-430	DE ARMAS JORGE L	APK 11	2267 CARRIAGE POINTE LOOP	5400 000006000	000006500
29-20-28-1150-00-440	ALCANTARA HECMER LOPEZ	APK 11	2273 CARRIAGE POINTE LOOP	5400 000007200	000007800
29-20-28-1150-00-450	GIDDENS HERBERT E SR	APK 11	2279 CARRIAGE POINTE LOOP	5400 000006000	000006500
29-20-28-1150-00-460	FELIX KENYSHA	APK 11	2285 CARRIAGE POINTE LOOP	5400 000006000	000006500
29-20-28-1150-00-470	SYLVEUS JERRY	APK 11	2291 CARRIAGE POINTE LOOP	5400 000006000	000006500
29-20-28-1150-00-480	LEWIS WANDA	APK 11	2297 CARRIAGE POINTE LOOP	5400 000006000	000006500
29-20-28-1150-00-490	COTANCHE STEPHEN T	APK 11	2357 UPLAND LN	5400 000006000	000006500
29-20-28-1150-00-500	OPENDOOR PROPERTY TRUST I	APK 11	2351 UPLAND LN	5400 000006000	000006500
29-20-28-1150-00-510	NICHOLAS NATACHA	APK 11	2345 UPLAND LN	5400 000007200	000007800
29-20-28-1150-00-520	SALES EDWARD BURGOS JR	APK 11	2339 UPLAND LN	5400 000006000	000006500
29-20-28-1150-00-530	WRIGHT DANIEL	APK 11	2233 UPLAND LN	5400 000006000	000006500
29-20-28-1150-00-540	FLORES PAUL J	APK 11	2227 UPLAND LN	5400 000006000	000006500
29-20-28-1150-00-550	MILANO CARRI A	APK 11	2221 UPLAND LN	5400 000006000	000006500
29-20-28-1150-00-560	SIMS DAVID RICHARD	APK 11	2215 UPLAND LN	5400 000007200	000007800
29-20-28-1150-00-570	MARRERO FERNANDO D	APK 11	2316 UPLAND LN	5400 000006000	000006500
29-20-28-1150-00-580	LAMBERT KENNETH D	APK 11	2322 UPLAND LN	5400 000006000	000006500
29-20-28-1150-00-590	SAINTIL WIDBEN	APK 11	2328 UPLAND LN	5400 000006000	000006500
29-20-28-1150-00-600	AREVALO MORALES JORGE M	APK 11	2334 UPLAND LN	5400 000006000	000006500
29-20-28-1150-00-610	JAMES RYAN T	APK 11	2340 UPLAND LN	5400 000006000	000006500
29-20-28-1150-00-620	CRUZ YEPEZ MITZILYNN	APK 11	2346 UPLAND LN	5400 000007200	000007800
29-20-28-1150-00-630	STUTZMAN EDGAR T	APK 11	2352 UPLAND LN	5400 000006000	000006500
29-20-28-1150-00-640	BLAKE LASHONDA NADINE	APK 11	2358 UPLAND LN	5400 000006000	000006500
29-20-28-1150-00-650	LEWIS JEFFREY J	APK 11	2133 CARRIAGE POINTE LOOP	5400 000006000	000006500
29-20-28-1150-00-660	JEAN RALPH	APK 11	2139 CARRIAGE POINTE LOOP	5400 000006000	000006500
29-20-28-1150-00-670	HARRIS BRADLEY R	APK 11	2145 CARRIAGE POINTE LOOP	5400 000006000	000006500
29-20-28-1150-00-680	AKOUSSAH KODJO S	APK 11	2151 CARRIAGE POINTE LOOP	5400 000006000	000006500
29-20-28-1150-00-690	WADE GLORIA J	APK 11	2157 CARRIAGE POINTE LOOP	5400 000006000	000006500
29-20-28-1150-00-700	STEPHENS MATTHEW	APK 11	2163 CARRIAGE POINTE LOOP	5400 000006000	000006500
29-20-28-1150-00-710	BROWN ANTHONY C	APK 11	2169 CARRIAGE POINTE LOOP	5400 000006000	000006500
29-20-28-1150-00-720	FKH SFR PROPCO K L P	APK 11	2175 CARRIAGE POINTE LOOP	5400 000006000	000006500
29-20-28-1151-00-730	SOREM MONICA ESMERALDA	APK 11	2524 CARRIAGE POINTE LOOP	5400 000006000	000006500
29-20-28-1151-00-740	MONESTIME WISLY	APK 11	2530 CARRIAGE POINTE LOOP	5400 000006000	000006500
29-20-28-1151-00-750	BRAY DELILAH	APK 11	2536 CARRIAGE POINTE LOOP	5400 000006000	000006500
29-20-28-1151-00-760	BATTANI LUCAS M	APK 11	2542 CARRIAGE POINTE LOOP	5400 000007200	000007800
29-20-28-1151-00-770	STEARNS WILLIAM R	APK 11	2548 CARRIAGE POINTE LOOP	5400 000006000	000006500
29-20-28-1151-00-780	ESPERANCE WISMICK	APK 11	2554 CARRIAGE POINTE LOOP	5400 000006000	000006500

29-20-28-1151-00-790 BROWN JOSEPH ADRIAN
 29-20-28-1151-00-800 SINCERE HERBY
 29-20-28-1151-00-810 FOWLER BRYANT ONEIL
 29-20-28-1151-00-820 LOPEZ KENNY
 29-20-28-1151-00-830 FRANCIS CHAD N
 29-20-28-1151-00-840 SOPER ALEXANDER TYLER
 29-20-28-1151-00-850 THOMPSON MITZI
 29-20-28-1151-00-860 MORGANS MELANIE KAYE
 29-20-28-1151-00-870 CIMA ABILIO
 29-20-28-1805-00-010 AMH HB COUNTRY CROSSING ESTATES BORROWER LLC
 29-20-28-1805-00-020 AMH HB COUNTRY CROSSING ESTATES BORROWER LLC
 29-20-28-1805-00-030 AMH HB COUNTRY CROSSING ESTATES BORROWER LLC
 29-20-28-1805-00-040 AMH HB COUNTRY CROSSING ESTATES BORROWER LLC
 29-20-28-1805-00-050 AMH HB COUNTRY CROSSING ESTATES BORROWER LLC
 29-20-28-1805-00-060 AMH HB COUNTRY CROSSING ESTATES BORROWER LLC
 29-20-28-1805-00-070 AMH HB COUNTRY CROSSING ESTATES BORROWER LLC
 29-20-28-1805-00-080 AMH HB COUNTRY CROSSING ESTATES BORROWER LLC
 29-20-28-1805-00-090 AMH HB COUNTRY CROSSING ESTATES BORROWER LLC
 29-20-28-1805-00-100 AMH HB COUNTRY CROSSING ESTATES BORROWER LLC
 29-20-28-1805-00-110 AMH HB COUNTRY CROSSING ESTATES BORROWER LLC
 29-20-28-1805-00-120 AMH HB COUNTRY CROSSING ESTATES BORROWER LLC
 29-20-28-1805-00-130 AMH HB COUNTRY CROSSING ESTATES BORROWER LLC
 29-20-28-1805-00-140 AMH HB COUNTRY CROSSING ESTATES BORROWER LLC
 29-20-28-1805-00-150 AMH HB COUNTRY CROSSING ESTATES BORROWER LLC
 29-20-28-1805-00-160 AMH HB COUNTRY CROSSING ESTATES BORROWER LLC
 29-20-28-1805-00-170 AMH HB COUNTRY CROSSING ESTATES BORROWER LLC
 29-20-28-1805-00-180 AMH HB COUNTRY CROSSING ESTATES BORROWER LLC
 29-20-28-1805-00-190 AMH HB COUNTRY CROSSING ESTATES BORROWER LLC
 29-20-28-1805-00-200 AMH HB COUNTRY CROSSING ESTATES BORROWER LLC
 29-20-28-1805-00-210 AMH HB COUNTRY CROSSING ESTATES BORROWER LLC
 29-20-28-1805-00-220 AMH HB COUNTRY CROSSING ESTATES BORROWER LLC
 29-20-28-4750-00-010 OSTER CAROL A
 29-20-28-4750-00-020 PAWAR SANTOSH N
 29-20-28-4750-00-030 RODRIGUEZ GAMALIEL
 29-20-28-4750-00-040 PATEL PRAGNESHKUMAR
 29-20-28-4750-00-050 LOPEZ EDGAR
 29-20-28-4750-00-060 BROWN SALLY
 29-20-28-4750-00-070 TYLER ANGELIQUE WRIGHT IRREVOCABLE SPECIAL NEEDS TRUST
 29-20-28-4750-00-080 HENRY LEON
 29-20-28-4750-00-090 TAPIA RENE
 29-20-28-4750-00-100 KING GORDON
 29-20-28-4750-00-110 BHARDWAJ POOJA
 29-20-28-4750-00-120 MUSCHETTE MONIQUE ATASHA
 29-20-28-4750-00-130 MARTINEZ-CHECO BERNIE
 29-20-28-4750-00-140 MOHAMMED RICHARD KARL
 29-20-28-4750-00-150 GONZALEZ CESIA SONALL
 29-20-28-4750-00-160 ROBINSON ALEX V
 29-20-28-4750-00-170 VAN TRESE NICOLE MARIE
 29-20-28-4750-00-180 BARRETO EDWIN A
 29-20-28-4750-00-190 MARTINEZ TABITHA L
 29-20-28-4750-00-200 MOLINA RICHARD
 29-20-28-4750-00-210 BARTON IRVING JR
 29-20-28-4750-00-220 MOORE MARY
 29-20-28-4750-00-230 STORCH ROBERT
 29-20-28-4750-00-240 REYES EDGAR J
 29-20-28-4750-00-250 BLEVINS JODI
 29-20-28-4750-00-260 EBERLING JAMES L
 29-20-28-4750-00-270 LOPEZ MARITZA
 29-20-28-4750-00-280 SMITH NOAH A
 29-20-28-4750-00-290 URBAEZ LUIS I
 29-20-28-4750-00-300 NEPHEW ELDONNA
 29-20-28-4750-00-310 FOTI ASHLEY E
 29-20-28-4750-00-320 GUSTAVSSON DANIEL

APK 11	2560 CARRIAGE POINTE LOOP	5400 000007200	000007800
APK 11	2566 CARRIAGE POINTE LOOP	5400 000007200	000007800
APK 11	2572 CARRIAGE POINTE LOOP	5400 000007200	000007800
APK 11	2578 CARRIAGE POINTE LOOP	5400 000007200	000007800
APK 11	2549 CARRIAGE POINTE LOOP	5400 000007200	000007800
APK 11	2543 CARRIAGE POINTE LOOP	5400 000006000	000006500
APK 11	2537 CARRIAGE POINTE LOOP	5400 000006000	000006500
APK 11	2531 CARRIAGE POINTE LOOP	5400 000007200	000007800
APK 11	2525 CARRIAGE POINTE LOOP	5400 000006000	000006500
APK 11	1280 MOUNT LOGAN DR	5400 000006000	000006500
APK 11	1288 MOUNT LOGAN DR	5400 000006000	000006500
APK 11	1296 MOUNT LOGAN DR	5400 000006000	000006500
APK 11	1304 MOUNT LOGAN DR	5400 000006000	000006500
APK 11	1312 MOUNT LOGAN DR	5400 000006000	000006500
APK 11	1320 MOUNT LOGAN DR	5400 000006000	000006500
APK 11	1328 MOUNT LOGAN DR	5400 000006000	000006500
APK 11	1336 MOUNT LOGAN DR	5400 000006000	000006500
APK 11	1344 MOUNT LOGAN DR	5400 000006000	000006500
APK 11	1352 MOUNT LOGAN DR	5400 000006000	000006500
APK 11	1360 MOUNT LOGAN DR	5400 000006000	000006500
APK 11	1361 MOUNT LOGAN DR	5400 000006000	000006500
APK 11	1353 MOUNT LOGAN DR	5400 000006000	000006500
APK 11	1321 MOUNT LOGAN DR	5400 000006000	000006500
APK 11	1313 MOUNT LOGAN DR	5400 000006000	000006500
APK 11	1305 MOUNT LOGAN DR	5400 000006000	000006500
APK 11	1297 MOUNT LOGAN DR	5400 000006000	000006500
APK 11	1301 BRYCES CT	5400 000006000	000006500
APK 11	1309 BRYCES CT	5400 000006000	000006500
APK 11	1308 BRYCES CT	5400 000006000	000006500
APK 11	1300 BRYCES CT	5400 000006000	000006500
APK 11	1284 BRYCES CT	5400 000006000	000006500
APK 11	1900 MEADOW CREST DR	5400 000007200	000007800
APK 11	1906 MEADOW CREST DR	5400 000007200	000007800
APK 11	1912 MEADOW CREST DR	5400 000007200	000007800
APK 11	1918 MEADOW CREST DR	5400 000007200	000007800
APK 11	1924 MEADOW CREST DR	5400 000007200	000007800
APK 11	1930 MEADOW CREST DR	5400 000006000	000006500
APK 11	1942 MEADOW CREST DR	5400 000007200	000007800
APK 11	1948 MEADOW CREST DR	5400 000007200	000007800
APK 11	1954 MEADOW CREST DR	5400 000007200	000007800
APK 11	1960 MEADOW CREST DR	5400 000007200	000007800
APK 11	1964 MEADOW CREST DR	5400 000007200	000007800
APK 11	1972 MEADOW CREST DR	5400 000007200	000007800
APK 11	1978 MEADOW CREST DR	5400 000007200	000007800
APK 11	1984 MEADOW CREST DR	5400 000007200	000007800
APK 11	1990 MEADOW CREST DR	5400 000007200	000007800
APK 11	1997 MEADOW CREST DR	5400 000007200	000007800
APK 11	1991 MEADOW CREST DR	5400 000007200	000007800
APK 11	1985 MEADOW CREST DR	5400 000007200	000007800
APK 11	1979 MEADOW CREST DR	5400 000007200	000007800
APK 11	1973 MEADOW CREST DR	5400 000006000	000006500
APK 11	1967 MEADOW CREST DR	5400 000007200	000007800
APK 11	1961 MEADOW CREST DR	5400 000007200	000007800
APK 11	1955 MEADOW CREST DR	5400 000007200	000007800
APK 11	1943 MEADOW CREST DR	5400 000007200	000007800
APK 11	1937 MEADOW CREST DR	5400 000007200	000007800
APK 11	1931 MEADOW CREST DR	5400 000007200	000007800
APK 11	1925 MEADOW CREST DR	5400 000006000	000006500
APK 11	1919 MEADOW CREST DR	5400 000007200	000007800
APK 11	1913 MEADOW CREST DR	5400 000007200	000007800
APK 11	1907 MEADOW CREST DR	5400 000007200	000007800
APK 11	1901 MEADOW CREST DR	5400 000007200	000007800
APK 11	1700 BELLE CHASE DR	5400 000007200	000007800

29-20-28-4750-00-330	GULOTTA MICHAEL	APK 11	1706 BELLE CHASE DR	5400 000007200	000007800
29-20-28-4750-00-340	ROSADO NORMA	APK 11	1712 BELLE CHASE DR	5400 000007200	000007800
29-20-28-4750-00-350	SAINT FLEUR GUETTY	APK 11	1718 BELLE CHASE DR	5400 000007200	000007800
29-20-28-4750-00-360	KIRKWOOD BAILEY	APK 11	1724 BELLE CHASE DR	5400 000007200	000007800
29-20-28-4750-00-370	ARMFIELD PRESTON	APK 11	1730 BELLE CHASE DR	5400 000007200	000007800
29-20-28-4750-00-380	BOWERS ELKIN	APK 11	1736 BELLE CHASE DR	5400 000007200	000007800
29-20-28-4750-00-390	DASH STEPHEN	APK 11	1742 BELLE CHASE DR	5400 000007200	000007800
29-20-28-4750-00-400	PHILLIPS LORENZO W	APK 11	1748 BELLE CHASE DR	5400 000007200	000007800
29-20-28-4750-00-410	MUROSKI CATHERINE	APK 11	1754 BELLE CHASE DR	5400 000006000	000006500
29-20-28-4750-00-420	XIAO YINGFANG	APK 11	1760 BELLE CHASE DR	5400 000007200	000007800
29-20-28-4750-00-430	LAMAY CHRISTOPHER	APK 11	1766 BELLE CHASE DR	5400 000007200	000007800
29-20-28-4750-00-440	GARCIA FRANCISCO	APK 11	1772 BELLE CHASE DR	5400 000007200	000007800
29-20-28-4750-00-450	JOHNSON CINDY M	APK 11	1778 BELLE CHASE DR	5400 000007200	000007800
29-20-28-4750-00-460	PEREZ SONIA A	APK 11	1784 BELLE CHASE DR	5400 000007200	000007800
29-20-28-4750-00-470	MOISE KRYSTAL C YEARWOOD	APK 11	1790 BELLE CHASE DR	5400 000007200	000007800
29-20-28-4750-00-480	ROOT MICHAEL	APK 11	1796 BELLE CHASE DR	5400 000007200	000007800
29-20-28-4750-00-490	CRAIG DAVID J	APK 11	1829 WATER ROCK DR	5400 000007200	000007800
29-20-28-4750-00-520	PILON GLENN W III	APK 11	1787 WATER ROCK DR	5400 000007200	000007800
29-20-28-4750-00-530	TAYLOR WINDEL	APK 11	1781 WATER ROCK DR	5400 000007200	000007800
29-20-28-4750-00-540	BAEZ NGOZI	APK 11	1775 WATER ROCK DR	5400 000007200	000007800
29-20-28-4750-00-550	PALANK ERIC L	APK 11	1769 WATER ROCK DR	5400 000007200	000007800
29-20-28-4750-00-560	ROWLAND ANGELA LIFE ESTATE	APK 11	1763 WATER ROCK DR	5400 000007200	000007800
29-20-28-4750-00-570	ESPANOL-RODRIGUEZ CHRISTINA	APK 11	1757 WATER ROCK DR	5400 000007200	000007800
29-20-28-4750-00-580	WILLIAMS STEVEN E	APK 11	1751 WATER ROCK DR	5400 000007200	000007800
29-20-28-4750-00-590	ROSE ERIC W	APK 11	1745 WATER ROCK DR	5400 000007200	000007800
29-20-28-4750-00-600	DUNN CHRIS	APK 11	1739 WATER ROCK DR	5400 000007200	000007800
29-20-28-4750-00-610	STRONG RICKEY L	APK 11	1733 WATER ROCK DR	5400 000007200	000007800
29-20-28-4750-00-620	HALLGREN LIVING TRUST	APK 11	1727 WATER ROCK DR	5400 000007200	000007800
29-20-28-4750-00-700	VENISE BEAUTY AND SUPPLIES LLC	APK 11	1827 PISGAH LN	5400 000007200	000007800
29-20-28-4750-00-710	JOHNSON DAVID W	APK 11	1821 PISGAH LN	5400 000007200	000007800
29-20-28-4750-00-720	LUCK ARISTOTLE CHRISTOPHER	APK 11	1815 PISGAH LN	5400 000007200	000007800
29-20-28-4750-00-730	PAYMENT JOSEPH CHRISTOPHER	APK 11	1809 PISGAH LN	5400 000007200	000007800
29-20-28-4750-00-740	RAMOS EDWARD ANTHONY	APK 11	1803 BELLE CHASE DR	5400 000007200	000007800
29-20-28-4750-00-750	IMHOFF MARK D	APK 11	1797 BELLE CHASE DR	5400 000007200	000007800
29-20-28-4750-00-760	WILSON STACEY	APK 11	1791 BELLE CHASE DR	5400 000007200	000007800
29-20-28-4750-00-770	LATCHMAN NANDALINEE J	APK 11	1785 BELLE CHASE DR	5400 000007200	000007800
29-20-28-4750-00-780	GERMAN AMANDA	APK 11	2000 RED BLUFF AVE	5400 000007200	000007800
29-20-28-4750-00-790	CURTIN JAMES MICHAEL	APK 11	2006 RED BLUFF AVE	5400 000007200	000007800
29-20-28-4750-00-800	BEA JOSEPH W	APK 11	2012 RED BLUFF AVE	5400 000007200	000007800
29-20-28-4750-00-810	CONNORS COLIN	APK 11	2018 RED BLUFF AVE	5400 000007200	000007800
29-20-28-4750-00-820	DADA DAVID	APK 11	2024 RED BLUFF AVE	5400 000007200	000007800
29-20-28-4750-00-830	TURPLE RODNEY D	APK 11	2030 RED BLUFF AVE	5400 000007200	000007800
29-20-28-4750-00-840	TORRES GEORGE F	APK 11	2036 RED BLUFF AVE	5400 000007200	000007800
29-20-28-4750-00-850	HPA BORROWER 2018-1 MS LLC	APK 11	2042 RED BLUFF AVE	5400 000006000	000006500
29-20-28-4750-00-860	TATE FITZ G	APK 11	2043 RED BLUFF AVE	5400 000007200	000007800
29-20-28-4750-00-870	MCGRAW AMY FAGGART	APK 11	2037 RED BLUFF AVE	5400 000007200	000007800
29-20-28-4750-00-880	BAGAROTTA THERESA LIFE ESTATE	APK 11	2031 RED BLUFF AVE	5400 000007200	000007800
29-20-28-4750-00-890	HENRY MELYNDA	APK 11	2019 RED BLUFF AVE	5400 000007200	000007800
29-20-28-4750-00-900	WALLER PHILIP E	APK 11	2013 RED BLUFF AVE	5400 000007200	000007800
29-20-28-4750-00-910	LEBRON RICARDO	APK 11	2007 RED BLUFF AVE	5400 000007200	000007800
29-20-28-4750-00-920	SOOKNANAN VAJAI	APK 11	2001 RED BLUFF AVE	5400 000007200	000007800
29-20-28-4750-00-930	PARKER CLAY LEVI	APK 11	1719 BELLE CHASE DR	5400 000007200	000007800
29-20-28-4750-00-940	CONFIDENTIAL	APK 11	1713 BELLE CHASE DR	5400 000007200	000007800
29-20-28-4750-00-950	AMILCAR JACKIE	APK 11	1707 BELLE CHASE DR	5400 000007200	000007800
29-20-28-4750-00-960	CIVIL ROOSEVELT	APK 11	1701 BELLE CHASE DR	5400 000007200	000007800
29-20-28-4750-00-970	BRYANT KEVYN	APK 11	1702 WATER ROCK DR	5400 000007200	000007800
29-20-28-4750-00-980	SMITH TERROID MICHAEL	APK 11	1708 WATER ROCK DR	5400 000007200	000007800
29-20-28-4750-00-990	JOHNSON CURTISS V	APK 11	1714 WATER ROCK DR	5400 000007200	000007800
29-20-28-4750-01-000	NGO THIEN	APK 11	1715 WATER ROCK DR	5400 000007200	000007800
29-20-28-4750-01-010	KUCZYNSKI JOHN P	APK 11	1709 WATER ROCK DR	5400 000007200	000007800
29-20-28-4750-01-020	MILLER DAVID	APK 11	1703 WATER ROCK DR	5400 000007200	000007800
29-20-28-4751-00-500	SIRESS JOSHUA	APK 11	1823 WATER ROCK DR	5400 000007200	000007800
29-20-28-4751-00-510	FLATHERS DIANE L	APK 11	1793 WATER ROCK DR	5400 000007200	000007800

29-20-28-4751-00-630	DIAS SHAWN U	APK 11	1774 WATER ROCK DR	5400 000006000	000006500
29-20-28-4751-00-640	CONFIDENTIAL	APK 11	1780 WATER ROCK DR	5400 000007200	000007800
29-20-28-4751-00-650	OLDENBURG CLINT STEVEN	APK 11	1786 WATER ROCK DR	5400 000007200	000007800
29-20-28-4751-00-660	GILLION LAKEENA MONIQUE	APK 11	1822 WATER ROCK DR	5400 000006000	000006500
29-20-28-4751-00-670	SHAW PETRA Y	APK 11	1828 WATER ROCK DR	5400 000007200	000007800
29-20-28-4751-00-680	DICKENS WHITNEY	APK 11	1834 WATER ROCK DR	5400 000006000	000006500
29-20-28-4751-00-690	GATLIN DEBRA L	APK 11	1814 PISGAH LN	5400 000007200	000007800
29-20-28-4751-11-000	CITY OF APOPKA	APK 11	1805 WATER ROCK DR	5400 000003600	000003900
29-20-28-6028-00-010	PAYNE ANTHONY E	APK 11	719 VALLEYWAY DR	5400 000006000	000006500
29-20-28-6028-00-020	SEPULVEDA JORGE	APK 11	735 VALLEYWAY DR	5400 000006000	000006500
29-20-28-6028-00-030	NAPIER KAMOY	APK 11	751 VALLEYWAY DR	5400 000006000	000006500
29-20-28-6028-00-040	MILLER JACQUELYN	APK 11	767 VALLEYWAY DR	5400 000006000	000006500
29-20-28-6028-00-050	GOSWAMI DIPENDRA	APK 11	805 VALLEYWAY DR	5400 000006000	000006500
29-20-28-6028-00-060	ESCOBEDO HENRY C JR	APK 11	821 VALLEYWAY DR	5400 000006000	000006500
29-20-28-6028-00-070	BEKAS CYNTHIA M	APK 11	837 VALLEYWAY DR	5400 000006000	000006500
29-20-28-6028-00-080	GOPAUL DAVID	APK 11	853 VALLEYWAY DR	5400 000006000	000006500
29-20-28-6028-00-090	HU JON H	APK 11	869 VALLEYWAY DR	5400 000006000	000006500
29-20-28-6028-00-100	HENDERSON KELSEY	APK 11	885 VALLEYWAY DR	5400 000006000	000006500
29-20-28-6028-00-110	MARTIN CAROL-ANN	APK 11	901 VALLEYWAY DR	5400 000006000	000006500
29-20-28-6028-00-120	RAMATIMA LLC	APK 11	917 VALLEYWAY DR	5400 000006000	000006500
29-20-28-6028-00-130	JESSEN THOMAS	APK 11	933 VALLEYWAY DR	5400 000006000	000006500
29-20-28-6028-00-140	VAZQUEZ JULIE	APK 11	949 VALLEYWAY DR	5400 000007200	000007800
29-20-28-6028-00-150	JUPITER INVESTMENT LLC	APK 11	965 VALLEYWAY DR	5400 000006000	000006500
29-20-28-6028-00-160	THAKRAR INVESTMENTS LLC	APK 11	981 VALLEYWAY DR	5400 000006000	000006500
29-20-28-6028-00-170	HERMAN-DRUCK KRISTIN S	APK 11	997 VALLEYWAY DR	5400 000007200	000007800
29-20-28-6028-00-180	PERRON NORMAN	APK 11	1013 VALLEYWAY DR	5400 000006000	000006500
29-20-28-6028-00-190	GABAUD JEAN WOODNER	APK 11	1029 VALLEYWAY DR	5400 000007200	000007800
29-20-28-6028-00-200	IOANNIDIS DIMITRIOS	APK 11	1045 VALLEYWAY DR	5400 000007200	000007800
29-20-28-6028-00-210	WRIGHT GERALD W	APK 11	1046 VALLEYWAY DR	5400 000006000	000006500
29-20-28-6028-00-220	ORTIZ ZAIDA	APK 11	1030 VALLEYWAY DR	5400 000006000	000006500
29-20-28-6028-00-230	CLAUDIO FERMIN	APK 11	1014 VALLEYWAY DR	5400 000006000	000006500
29-20-28-6028-00-240	EVERTS ROBERT DAVID	APK 11	2664 HASKILL HILL RD	5400 000006000	000006500
29-20-28-6028-00-250	ZWICKY CHRISTOPHER MICHAEL	APK 11	2648 HASKILL HILL RD	5400 000006000	000006500
29-20-28-6028-00-260	SCHLESINGER DE MILORD FRANTZ	APK 11	1003 STANTON SHADOW LN	5400 000006000	000006500
29-20-28-6028-00-270	DEODAT KHEMWATIE	APK 11	1019 STANTON SHADOW LN	5400 000007200	000007800
29-20-28-6028-00-280	MCSHEENE MALLARY TERESA V	APK 11	1035 STANTON SHADOW LN	5400 000006000	000006500
29-20-28-6028-00-290	PRICE ANA M	APK 11	1051 STANTON SHADOW LN	5400 000006000	000006500
29-20-28-6028-00-300	ROBINSON NEVILLE A LIFE ESTATE	APK 11	1101 STANTON SHADOW LN	5400 000006000	000006500
29-20-28-6028-00-310	RAJA FAMILY HOLDINGS LLC	APK 11	1117 STANTON SHADOW LN	5400 000006000	000006500
29-20-28-6028-00-320	2018-2 IH BORROWER LP	APK 11	1133 STANTON SHADOW LN	5400 000006000	000006500
29-20-28-6028-00-330	BURCH KRISTY L	APK 11	1149 STANTON SHADOW LN	5400 000006000	000006500
29-20-28-6028-00-340	LABRA RIGOBERTO	APK 11	1165 STANTON SHADOW LN	5400 000006000	000006500
29-20-28-6028-00-350	PENCIL BRAD A	APK 11	2631 LAKE CORA RD	5400 000006000	000006500
29-20-28-6028-00-360	HOLT DONALD M	APK 11	2647 LAKE CORA RD	5400 000006000	000006500
29-20-28-6028-00-370	CURRY FAMILY LIVING TRUST	APK 11	2663 LAKE CORA RD	5400 000006000	000006500
29-20-28-6028-00-380	HAVLYKKE CHRISTOPHER N	APK 11	2678 LAKE CORA RD	5400 000006000	000006500
29-20-28-6028-00-390	MILIS STEPHEN B	APK 11	2662 LAKE CORA RD	5400 000006000	000006500
29-20-28-6028-00-400	PROGRESS RESIDENTIAL BORROWER 3 LLC	APK 11	2646 LAKE CORA RD	5400 000006000	000006500
29-20-28-6028-00-410	NEUJAHR MARK	APK 11	2630 LAKE CORA RD	5400 000006000	000006500
29-20-28-6028-00-420	ROBINSON BILLY R	APK 11	2614 LAKE CORA RD	5400 000006000	000006500
29-20-28-6028-00-430	KIM MYUNG H	APK 11	996 SILVERTIP RD	5400 000007200	000007800
29-20-28-6028-00-440	CUNA OMAR	APK 11	980 SILVERTIP RD	5400 000006000	000006500
29-20-28-6028-00-450	PEREZ SILENE BEATRIZ CAMARILLO	APK 11	964 SILVERTIP RD	5400 000006000	000006500
29-20-28-6028-00-460	URENA DONNY A	APK 11	948 SILVERTIP RD	5400 000006000	000006500
29-20-28-6028-00-470	HADLEY TRAVIS	APK 11	932 SILVERTIP RD	5400 000006000	000006500
29-20-28-6028-00-480	PRAVEEN R VASUDEVA AND RASHMI MANJUNATH REVOCABLE TRUST	APK 11	916 SILVERTIP RD	5400 000006000	000006500
29-20-28-6028-00-490	THAKRAR INVESTMENTS LLC	APK 11	900 SILVERTIP RD	5400 000006000	000006500
29-20-28-6028-00-500	PROGRESS RESIDENTIAL BORROWER 2 LLC	APK 11	896 SILVERTIP RD	5400 000006000	000006500
29-20-28-6028-00-510	THOMAS BRYAN S	APK 11	880 SILVERTIP RD	5400 000006000	000006500
29-20-28-6028-00-520	LEWIS MARISSA L	APK 11	864 SILVERTIP RD	5400 000006000	000006500
29-20-28-6028-00-530	INVITATION HOMES 7 LP	APK 11	848 SILVERTIP RD	5400 000006000	000006500
29-20-28-6028-00-540	SFR JAVELIN BORROWER L P	APK 11	832 SILVERTIP RD	5400 000006000	000006500
29-20-28-6028-00-550	HUANG YA-TING	APK 11	816 SILVERTIP RD	5400 000006000	000006500

29-20-28-6028-00-560	HPA BORROWER 2020-2 ML LLC	APK 11	800 SILVERTIP RD	5400 000006000	000006500
29-20-28-6028-00-570	NORWOOD JULIETTE MARIE	APK 11	770 SILVERTIP RD	5400 000006000	000006500
29-20-28-6028-00-580	JEFFERSON LISA M	APK 11	754 SILVERTIP RD	5400 000006000	000006500
29-20-28-6028-00-590	RAMIA RAFAEL JR	APK 11	738 SILVERTIP RD	5400 000006000	000006500
29-20-28-6028-00-600	SCHICK GARY	APK 11	722 SILVERTIP RD	5400 000006000	000006500
29-20-28-6028-00-610	HARPER TIMOTHY	APK 11	806 VALLEYWAY DR	5400 000007200	000007800
29-20-28-6028-00-620	GONZALEZ NELSON C	APK 11	822 VALLEYWAY DR	5400 000006000	000006500
29-20-28-6028-00-630	RIVAS ROBERT J	APK 11	838 VALLEYWAY DR	5400 000006000	000006500
29-20-28-6028-00-640	OCCEUS NATACHA	APK 11	854 VALLEYWAY DR	5400 000006000	000006500
29-20-28-6028-00-650	SUPERSAAD TERESA VANESSA	APK 11	870 VALLEYWAY DR	5400 000006000	000006500
29-20-28-6028-00-660	MATHELIER KATIA	APK 11	886 VALLEYWAY DR	5400 000006000	000006500
29-20-28-6028-00-670	BARNETT ALAN J	APK 11	902 VALLEYWAY DR	5400 000006000	000006500
29-20-28-6028-00-680	DENARDO JESSICA A	APK 11	918 VALLEYWAY DR	5400 000006000	000006500
29-20-28-6028-00-690	TAGALOG ARMANDO	APK 11	934 VALLEYWAY DR	5400 000006000	000006500
29-20-28-6028-00-700	CABNEY DAVID	APK 11	950 VALLEYWAY DR	5400 000006000	000006500
29-20-28-6028-00-710	BOYD JOVAUN	APK 11	966 VALLEYWAY DR	5400 000006000	000006500
29-20-28-6028-00-720	ROMAN DORIS PRISCILLA	APK 11	982 VALLEYWAY DR	5400 000006000	000006500
29-20-28-6028-00-730	TOUSSAINT MYRJANA	APK 11	2681 HASKILL HILL RD	5400 000006000	000006500
29-20-28-6028-00-740	IH6 PROPERTY FLORIDA LP	APK 11	2665 HASKILL HILL RD	5400 000006000	000006500
29-20-28-6028-00-750	INVITATION HOMES 7 LP	APK 11	2649 HASKILL HILL RD	5400 000006000	000006500
29-20-28-6028-00-760	HELLEN MICHAEL W	APK 11	981 SILVERTIP RD	5400 000006000	000006500
29-20-28-6028-00-770	VICKERS SALAUNDRA C	APK 11	965 SILVERTIP RD	5400 000006000	000006500
29-20-28-6028-00-780	SMITH LAWRENCE A	APK 11	949 SILVERTIP RD	5400 000006000	000006500
29-20-28-6028-00-790	COULOMBE THOMAS G JR	APK 11	933 SILVERTIP RD	5400 000006000	000006500
29-20-28-6028-00-800	RIVERA ROBERTO A	APK 11	917 SILVERTIP RD	5400 000006000	000006500
29-20-28-6028-00-810	EMERY JACQUELYN M	APK 11	901 SILVERTIP RD	5400 000006000	000006500
29-20-28-6028-00-820	WEBER ANDREA	APK 11	895 SILVERTIP RD	5400 000006000	000006500
29-20-28-6028-00-830	SRP SUB LLC	APK 11	879 SILVERTIP RD	5400 000006000	000006500
29-20-28-6028-00-840	CLEVINGER CHARLES C	APK 11	863 SILVERTIP RD	5400 000006000	000006500
29-20-28-6028-00-850	NIEVES SAMAIRY ALEJANDRO	APK 11	847 SILVERTIP RD	5400 000006000	000006500
29-20-28-6028-00-860	ABREU ROJAS GLORYS H	APK 11	831 SILVERTIP RD	5400 000006000	000006500
29-20-28-6028-00-870	CAMPBELL ULYSSES S	APK 11	815 SILVERTIP RD	5400 000006000	000006500
29-20-28-8890-18-001	VISTA RESERVE HOMEOWNERS ASSN INC	APK 11	2527 KNOLL DR	5400	000016900
29-20-28-6029-00-880	BLACK LENORA RENAE	APK 11	2017 HOME AGAIN RD	5400 000006000	000006500
29-20-28-6029-00-890	FRITZINGER MELISSA EVELENA	APK 11	2025 HOME AGAIN RD	5400 000006000	000006500
29-20-28-6029-00-900	RM1 SFR PROPCO A L P	APK 11	2033 HOME AGAIN RD	5400 000006000	000006500
29-20-28-6029-00-910	DON AND CARLEEN DAVIS FAMILY TRUST 1/2 INT	APK 11	2041 HOME AGAIN RD	5400 000006000	000006500
29-20-28-6029-00-920	WILLIAMS-DARLINGTON ISZA	APK 11	2049 HOME AGAIN RD	5400 000006000	000006500
29-20-28-6029-00-930	PROGRESS RESIDENTIAL BORROWER 9 LLC	APK 11	2057 HOME AGAIN RD	5400 000006000	000006500
29-20-28-6029-00-940	AMERICAN HOMES 4 RENT	APK 11	2065 HOME AGAIN RD	5400 000006000	000006500
29-20-28-6029-00-950	MUSGROVE ANIEQUA ALBERTA	APK 11	2073 HOME AGAIN RD	5400 000005280	00057.200
29-20-28-6029-00-960	TATE LESA	APK 11	2105 HOME AGAIN RD	5400 000006000	000006500
29-20-28-6029-00-970	KOUTSOULIERIS SUZANNE	APK 11	2113 HOME AGAIN RD	5400 000006000	000006500
29-20-28-6029-00-980	BENNETT ALFRED LEE JR	APK 11	2121 HOME AGAIN RD	5400 000006000	000006500
29-20-28-6029-00-990	PROGRESS RESIDENTIAL BORROWER 9 LLC	APK 11	2129 HOME AGAIN RD	5400 000006000	000006500
29-20-28-6029-01-000	AARONS SHAWN	APK 11	2137 HOME AGAIN RD	5400 000006000	000006500
29-20-28-6029-01-010	POLUSMAK VOLODYMYR	APK 11	2145 HOME AGAIN RD	5400 000006000	000006500
29-20-28-6029-01-020	MARKS DARRYL P	APK 11	2056 HOME AGAIN RD	5400 000006000	000006500
29-20-28-6029-01-030	AH4R PROPERTIES TWO LLC	APK 11	1300 KINTLA RD	5400 000006000	000006500
29-20-28-6029-01-040	MORENO GERMAN A	APK 11	1308 KINTLA RD	5400 000006000	000006500
29-20-28-6029-01-050	FKH SFR PROPCO H L P	APK 11	1316 KINTLA RD	5400 000006000	000006500
29-20-28-6029-01-060	NIETO KRISTEN M AKINS	APK 11	1324 KINTLA RD	5400 000006000	000006500
29-20-28-6029-01-070	HATHI MEENAXI	APK 11	1332 KINTLA RD	5400 000006000	000006500
29-20-28-6029-01-080	ECKERT MICHAEL SHANE	APK 11	1340 KINTLA RD	5400 000006000	000006500
29-20-28-6029-01-090	HMH LAND TRUST	APK 11	1348 KINTLA RD	5400 000006000	000006500
29-20-28-6029-01-100	ISNARD MARIE LOURDES	APK 11	1356 KINTLA RD	5400 000006000	000006500
29-20-28-6029-01-110	RICHMOND ANTONIO G	APK 11	1364 KINTLA RD	5400 000006000	000006500
29-20-28-6029-01-120	GELFAND DEBORAH L	APK 11	1372 KINTLA RD	5400 000006000	000006500
29-20-28-6029-01-130	PACHECO CARLOS D	APK 11	1380 KINTLA RD	5400 000006000	000006500
29-20-28-6029-01-140	BECKER KYLE S	APK 11	1388 KINTLA RD	5400 000006000	000006500
29-20-28-6029-01-150	JIMENEZ GLORIA	APK 11	1396 KINTLA RD	5400 000006000	000006500
29-20-28-6029-01-160	BAILEY REVOCABLE TRUST	APK 11	1404 KINTLA RD	5400 000006000	000006500
29-20-28-6029-01-170	THAKRAR VINOD	APK 11	1412 KINTLA RD	5400 000006000	000006500

29-20-28-6029-01-180 EDWARDS DELORES R
 29-20-28-6029-01-190 VIGORITO JESSIE
 29-20-28-6029-01-200 SANCHEZ JORGE
 29-20-28-6029-01-210 PROGRESS RESIDENTIAL BORROWER 8 LLC
 29-20-28-6029-01-220 GREIN SAMUEL J SR
 29-20-28-6029-01-230 SEAY ANDRIL M
 29-20-28-6029-01-240 2017-2 IH BORROWER LP
 29-20-28-6029-01-250 SAINTILUS DANISE
 29-20-28-6029-01-260 MCKENZIE KAREN
 29-20-28-6029-01-270 TAYLOR RICHARD LEON
 29-20-28-6029-01-280 MELENDEZ JOHN A
 29-20-28-6029-01-290 COWLEY SARA
 29-20-28-6029-01-300 ROBERSON WILBURN M
 29-20-28-6029-01-310 AMH 2014-1 BORROWER LLC
 29-20-28-6029-01-320 HARDY MCSWAIN JR
 29-20-28-6029-01-330 FKH SFR PROPCO I L P
 29-20-28-6029-01-340 DUMAS MONICA M
 29-20-28-6029-01-350 FINN JORDANNE
 29-20-28-6029-01-360 PRATT KENRICK A
 29-20-28-6029-01-370 CHELLIAH MOSES
 29-20-28-6029-01-380 OSCAR JOHNSON
 29-20-28-6029-01-390 ROYAL JOSEPH JR
 29-20-28-6029-01-400 KIT IENG HENG
 29-20-28-6029-01-410 STOKES GLENDON
 29-20-28-6029-01-420 FERDINAND MICHELEINE
 29-20-28-6029-01-430 AH4R I FL ORLANDO LLC
 29-20-28-6029-01-440 KHAN SAUDIA
 29-20-28-6029-01-450 ALMARAZ GERARDO
 29-20-28-6029-01-460 RANSOM ARNITRA LATONYA
 29-20-28-6029-01-470 AMH 2014-1 BORROWER LLC
 29-20-28-6029-01-480 CORREA LOUIS J
 29-20-28-6029-01-490 MENDOZA ENID
 29-20-28-6029-01-500 SHAPIRO RACHEL B
 29-20-28-6029-01-510 CHAMBERS MARGARET A
 29-20-28-6029-01-520 GERGUIS YOUSSEF N
 29-20-28-6029-01-530 LOPEZ-VALENTIN KENNY
 29-20-28-6029-01-540 HPA JV BORROWER 2019-1 ATH LLC
 29-20-28-6029-01-550 BATTLE SHAMECA
 29-20-28-6029-01-560 IH6 PROPERTY FLORIDA LP
 29-20-28-6029-01-570 KOTECHE KYLE
 29-20-28-6029-01-580 BUDD AMANDA L
 29-20-28-6029-01-590 MAHAFFEY ISABELLE
 29-20-28-6029-01-600 HAMMOND CHRISTOPHER GLENN
 29-20-28-6029-01-610 MAZURKIEWICZ ANNA
 29-20-28-6029-01-620 JOSEPHSON PAMELA
 29-20-28-6029-01-630 POWELL JASON PAUL
 29-20-28-6029-01-640 WILLIAMS DARRICK
 29-20-28-6029-01-650 ALICEA EDWIN P
 29-20-28-6029-01-660 KILSHEIMER JOSEPH E
 29-20-28-6029-01-670 HANSEN STEVEN CHRISTIAN
 29-20-28-6029-01-680 GARCIA NOEMI
 29-20-28-6029-01-690 CULP NICHOLAS RAYMOND
 29-20-28-6029-01-700 SZOR ALMEIDA TATIANA
 29-20-28-6029-01-710 MCGRATH BRENDA G
 29-20-28-6029-01-720 PATTERSON ORESTE
 29-20-28-6029-01-730 HORTON-HARRIS NICOLE LENNETTE
 29-20-28-6029-01-740 FRANCISQUE NIXON
 29-20-28-6029-01-750 SERRANO WALDEMAR
 29-20-28-6029-01-760 COTTMAN RONALD J III
 29-20-28-6029-01-770 RM1 SFR PROPCO B L P
 29-20-28-6029-01-780 GIPSON CHARLES L
 29-20-28-6029-01-790 MEDINA JOHANNA
 29-20-28-6029-01-800 VARGAS LINO

APK 11	1420 KINTLA RD	5400 000006000	000006500
APK 11	1421 KINTLA RD	5400 000006000	000006500
APK 11	1355 EDISON TREE RD	5400 000006000	000006500
APK 11	1347 EDISON TREE RD	5400 000006000	000006500
APK 11	1339 EDISON TREE RD	5400 000006000	000006500
APK 11	1331 EDISON TREE RD	5400 000006000	000006500
APK 11	1323 EDISON TREE RD	5400 000006000	000006500
APK 11	1315 EDISON TREE RD	5400 000006000	000006500
APK 11	1307 EDISON TREE RD	5400 000006000	000006500
APK 11	1306 EDISON TREE RD	5400 000006000	000006500
APK 11	1314 EDISON TREE RD	5400 000006000	000006500
APK 11	1322 EDISON TREE RD	5400 000006000	000006500
APK 11	1330 EDISON TREE RD	5400 000006000	000006500
APK 11	1338 EDISON TREE RD	5400 000006000	000006500
APK 11	1346 EDISON TREE RD	5400 000006000	000006500
APK 11	1354 EDISON TREE RD	5400 000006000	000006500
APK 11	1362 EDISON TREE RD	5400 000006000	000006500
APK 11	1370 EDISON TREE RD	5400 000006000	000006500
APK 11	1365 KINTLA RD	5400 000006000	000006500
APK 11	1357 KINTLA RD	5400 000006000	000006500
APK 11	1349 KINTLA RD	5400 000005280	00057.200
APK 11	1341 KINTLA RD	5400 000006000	000006500
APK 11	1333 KINTLA RD	5400 000006000	000006500
APK 11	1325 KINTLA RD	5400 000006000	000006500
APK 11	1317 KINTLA RD	5400 000006000	000006500
APK 11	1309 KINTLA RD	5400 000006000	000006500
APK 11	1301 KINTLA RD	5400 000006000	000006500
APK 11	1501 KINTLA RD	5400 000006000	000006500
APK 11	1509 KINTLA RD	5400 000006000	000006500
APK 11	1517 KINTLA RD	5400 000006000	000006500
APK 11	1525 KINTLA RD	5400 000006000	000006500
APK 11	1533 KINTLA RD	5400 000006000	000006500
APK 11	1541 KINTLA RD	5400 000006000	000006500
APK 11	1549 KINTLA RD	5400 000006000	000006500
APK 11	1557 KINTLA RD	5400 000006000	000006500
APK 11	1516 KINTLA RD	5400 000006000	000006500
APK 11	1524 KINTLA RD	5400 000006000	000006500
APK 11	1532 KINTLA RD	5400 000006000	000006500
APK 11	1540 KINTLA RD	5400 000006000	000006500
APK 11	1548 KINTLA RD	5400 000006000	000006500
APK 11	1556 KINTLA RD	5400 000006000	000006500
APK 11	2433 HOME AGAIN RD	5400 000007200	000007800
APK 11	2425 HOME AGAIN RD	5400 000006000	000006500
APK 11	2417 HOME AGAIN RD	5400 000007200	000007800
APK 11	2409 HOME AGAIN RD	5400 000007200	000007800
APK 11	2401 HOME AGAIN RD	5400 000006000	000006500
APK 11	2393 HOME AGAIN RD	5400 000006000	000006500
APK 11	2385 HOME AGAIN RD	5400 000006000	000006500
APK 11	2377 HOME AGAIN RD	5400 000006000	000006500
APK 11	2369 HOME AGAIN RD	5400 000006000	000006500
APK 11	2361 HOME AGAIN RD	5400 000006000	000006500
APK 11	2353 HOME AGAIN RD	5400 000006000	000006500
APK 11	2345 HOME AGAIN RD	5400 000007200	000007800
APK 11	2337 HOME AGAIN RD	5400 000007200	000007800
APK 11	2329 HOME AGAIN RD	5400 000007200	000007800
APK 11	2321 HOME AGAIN RD	5400 000006000	000006500
APK 11	2313 HOME AGAIN RD	5400 000007200	000007800
APK 11	2305 HOME AGAIN RD	5400 000007200	000007800
APK 11	2289 HOME AGAIN RD	5400 000007200	000007800
APK 11	2281 HOME AGAIN RD	5400 000006000	000006500
APK 11	2566 LAKE CORA RD	5400 000007200	000007800
APK 11	2582 LAKE CORA RD	5400 000006000	000006500
APK 11	2598 LAKE CORA RD	5400 000006000	000006500

29-20-28-6029-01-810	BENJAMIN LOLA LIFE ESTATE	APK 11	1164 STANTON SHADOW LN	5400 00006000	000006500
29-20-28-6029-01-820	PALAFX CHARLOTTE	APK 11	1148 STANTON SHADOW LN	5400 00006000	000006500
29-20-28-6029-01-830	HALM MICHAEL L	APK 11	1132 STANTON SHADOW LN	5400 00006000	000006500
29-20-28-6029-01-840	SCOTT ALPHONSO R	APK 11	1116 STANTON SHADOW LN	5400 00006000	000006500
29-20-28-6029-01-850	TEICHMANN BRIAN JOSEPH	APK 11	1100 STANTON SHADOW LN	5400 00006000	000006500
29-20-28-6029-01-860	HARRIS CHELSEA R	APK 11	1052 STANTON SHADOW LN	5400 00006000	000006500
29-20-28-6029-01-870	PROGRESS RESIDENTIAL BORROWER 6 LLC	APK 11	1036 STANTON SHADOW LN	5400 00006000	000006500
29-20-28-6029-01-880	URENA MIREYA A	APK 11	1020 STANTON SHADOW LN	5400 00006000	000006500
29-20-28-6029-01-890	THOMPSON CHAD	APK 11	1004 STANTON SHADOW LN	5400 00007200	000007800
29-20-28-6029-01-900	KNIGHT VINCENT C LIFE ESTATE	APK 11	2516 HASKILL HILL RD	5400 00007200	000007800
29-20-28-6029-01-910	QUARRIE ACKLAN	APK 11	2500 HASKILL HILL RD	5400 00006000	000006500
29-20-28-6029-01-920	MCFAYDEN EARL E	APK 11	2484 HASKILL HILL RD	5400 00006000	000006500
29-20-28-6029-01-930	DOW BRIAN ALDEN	APK 11	2468 HASKILL HILL RD	5400 00006000	000006500
29-20-28-6029-01-940	PHOENIX JOSEPH HAROLD	APK 11	2452 HASKILL HILL RD	5400 00007200	000007800
29-20-28-6029-01-950	HALL TOMMIE W III	APK 11	2436 HASKILL HILL RD	5400 00006000	000006500
29-20-28-6029-01-960	ALLEYNE REXFORD V	APK 11	2420 HASKILL HILL RD	5400 00006000	000006500
29-20-28-6029-01-970	HARRIELSON MELISSA	APK 11	2404 HASKILL HILL RD	5400 00006000	000006500
29-20-28-6029-01-980	TUCCI DAWN	APK 11	2388 HASKILL HILL RD	5400 00007200	000007800
29-20-28-6029-01-990	HOSPEDALES GEORGIA	APK 11	2597 HASKILL HILL RD	5400 00007200	000007800
29-20-28-6029-02-000	BURKE LEROY SR 1/2 INT	APK 11	2581 HASKILL HILL RD	5400 00006000	000006500
29-20-28-6029-02-010	STYLES CHARLENE	APK 11	2565 HASKILL HILL RD	5400 00006000	000006500
29-20-28-6029-02-020	MAYER JAMES D	APK 11	2549 HASKILL HILL RD	5400 00006000	000006500
29-20-28-6029-02-030	PALMA DAVID I	APK 11	2533 HASKILL HILL RD	5400 00006000	000006500
29-20-28-6029-02-040	ROEHRIG ROBERT J	APK 11	2517 HASKILL HILL RD	5400 00006000	000006500
29-20-28-6029-02-050	POLUSMAK VOLODYMYR	APK 11	2501 HASKILL HILL RD	5400 00006000	000006500
29-20-28-6029-02-060	COLON ROGER M	APK 11	2481 HASKILL HILL RD	5400 00006000	000006500
29-20-28-6029-02-070	SMITH JEFFREY JOEL	APK 11	2469 HASKILL HILL RD	5400 00006000	000006500
29-20-28-6029-02-080	KIRTSEY TRINI LEKEITH	APK 11	2453 HASKILL HILL RD	5400 00006000	000006500
29-20-28-6029-02-090	RAJA NARENDRA	APK 11	2437 HASKILL HILL RD	5400 00006000	000006500
29-20-28-6029-02-100	SHAW ADAM	APK 11	2421 HASKILL HILL RD	5400 00006000	000006500
29-20-28-6029-02-110	FROST WALLACE G	APK 11	2487 LAKE CORA RD	5400 00006000	000006500
29-20-28-6029-02-120	WARE CYNTHIA Y	APK 11	2471 LAKE CORA RD	5400 00007200	000007800
29-20-28-6029-02-130	JOHN HEDLEY HEDWIG	APK 11	2454 LAKE CORA RD	5400 00007200	000007800
29-20-28-6029-02-140	ANTOINE STEPHENSON	APK 11	2470 LAKE CORA RD	5400 00007200	000007800
29-20-28-6029-02-150	SANCHEZ ALFREDO	APK 11	2486 LAKE CORA RD	5400 00007200	000007800
29-20-28-6029-02-160	PAGAN VALERIE	APK 11	2273 HOME AGAIN RD	5400 00006000	000006500
29-20-28-6029-02-170	JRM MUSIC PRODUCTION LIMITED INC	APK 11	2265 HOME AGAIN RD	5400 00007200	000007800
29-20-28-6029-02-180	CROUSE JILLIAN P	APK 11	2257 HOME AGAIN RD	5400 00006000	000006500
29-20-28-6029-02-190	SCHULZE INGELOTTE W	APK 11	2249 HOME AGAIN RD	5400 00007200	000007800
29-20-28-6029-02-200	LATSON TERRANCE	APK 11	2241 HOME AGAIN RD	5400 00007200	000007800
29-20-28-6029-02-210	LEE NINA	APK 11	2233 HOME AGAIN RD	5400 00007200	000007800
29-20-28-6029-02-220	HILF JAMES B	APK 11	2225 HOME AGAIN RD	5400 00007200	000007800
29-20-28-6029-02-230	LYNCH CORY FRANZ	APK 11	2217 HOME AGAIN RD	5400 00006000	000006500
29-20-28-6029-02-240	JUSTINIANO VO MARCO ANTONIO	APK 11	2209 HOME AGAIN RD	5400 00006000	000006500
29-20-28-6029-02-250	CLARKE ARLEEN LIFE ESTATE	APK 11	2201 HOME AGAIN RD	5400 00006000	000006500
29-20-28-6029-02-260	SAEED SARRAF AND AMANDA SARRAF REVOCABLE TRUST	APK 11	2153 HOME AGAIN RD	5400 00006000	000006500
29-20-28-6029-02-270	TILUS JUNIE	APK 11	2232 HOME AGAIN RD	5400 00007200	000007800
29-20-28-6029-02-280	WHITE MALCOLM	APK 11	2240 HOME AGAIN RD	5400 00007200	000007800
29-20-28-6029-02-290	SPRAUVE GERREN	APK 11	2248 HOME AGAIN RD	5400 00007200	000007800
29-20-28-6029-02-300	ORTEGA ERICK	APK 11	2256 HOME AGAIN RD	5400 00007200	000007800
29-20-28-6029-02-310	HENRY PEARL	APK 11	2264 HOME AGAIN RD	5400 00006000	000006500
29-20-28-6029-02-320	SIMKO GARY	APK 11	2272 HOME AGAIN RD	5400 00007200	000007800
29-20-28-6029-02-330	CRAIN RYAN	APK 11	2280 HOME AGAIN RD	5400 00006000	000006500
29-20-28-6029-02-340	HOOK RONALD W	APK 11	2288 HOME AGAIN RD	5400 00007200	000007800
29-20-28-6029-02-350	ALLEYNE SHERWIN H	APK 11	2344 HOME AGAIN RD	5400 00007200	000007800
29-20-28-6029-02-360	MACLEOD NEIL D	APK 11	2352 HOME AGAIN RD	5400 00007200	000007800
29-20-28-6029-02-370	HOFFSCHNEIDER LARRY E	APK 11	2360 HOME AGAIN RD	5400 00007200	000007800
29-20-28-6029-02-380	FOOKS BRIAN C	APK 11	2368 HOME AGAIN RD	5400 00007200	000007800
29-20-28-6029-02-390	BROOKS WILLIE	APK 11	2376 HOME AGAIN RD	5400 00007200	000007800
29-20-28-6029-02-400	RAYMOND FRANK M	APK 11	2384 HOME AGAIN RD	5400 00007200	000007800
29-20-28-6029-02-410	GUARDIANO JAMES JOSEPH	APK 11	2392 HOME AGAIN RD	5400 00007200	000007800
29-20-28-6029-02-420	VERKUILEN GARY W	APK 11	2400 HOME AGAIN RD	5400 00006000	000006500
29-20-28-7300-00-010	CARABALLO RICHARD B	APK 11	761 DAISY HILL CT	5400 00007200	000007800

29-20-28-7300-00-020	BROWN GARY D SR	APK 11	779 DAISY HILL CT	5400	000006000	000006500
29-20-28-7300-00-030	ROWELL EDDIE JR	APK 11	797 DAISY HILL CT	5400	000007200	000007800
29-20-28-7300-00-040	CAMPBELL DWAYNE C	APK 11	815 DAISY HILL CT	5400	000007200	000007800
29-20-28-7300-00-050	GURGONE MATTHEW J	APK 11	833 DAISY HILL CT	5400	000007200	000007800
29-20-28-7300-00-060	GAYLE YVONNE	APK 11	851 DAISY HILL CT	5400	000007200	000007800
29-20-28-7300-00-070	SMITH ROBERT JACK	APK 11	869 DAISY HILL CT	5400	000007200	000007800
29-20-28-7300-00-080	PITTS REBECCA A	APK 11	887 DAISY HILL CT	5400	000007200	000007800
29-20-28-7300-00-090	MATHIS SAGE E	APK 11	905 DAISY HILL CT	5400	000007200	000007800
29-20-28-7300-00-100	ELOI JEAN E	APK 11	923 DAISY HILL CT	5400	000007200	000007800
29-20-28-7300-00-110	MOYEEN AHMED Q	APK 11	941 DAISY HILL CT	5400	000007200	000007800
29-20-28-7300-00-120	LATORRE JOHN S	APK 11	959 DAISY HILL CT	5400	000007200	000007800
29-20-28-7300-00-130	SUTTON TIMOTHY L	APK 11	960 DAISY HILL CT	5400	000007200	000007800
29-20-28-7300-00-140	PATTERSON WILLIE	APK 11	942 DAISY HILL CT	5400	000007200	000007800
29-20-28-7300-00-150	ANDRE YANIE	APK 11	924 DAISY HILL CT	5400	000007200	000007800
29-20-28-7300-00-160	VO THI THU	APK 11	816 DAISY HILL CT	5400	000007200	000007800
29-20-28-7300-00-170	PASTVA JEFFREY LYNN	APK 11	798 DAISY HILL CT	5400	000007200	000007800
29-20-28-7300-00-180	SWAMPILLAI LEONARD DINESH	APK 11	780 DAISY HILL CT	5400	000007200	000007800
29-20-28-7300-00-190	WALKER NEAL FABIAN	APK 11	762 DAISY HILL CT	5400	000007200	000007800
30-20-28-0230-11-000	ARBOR RIDGE HOMEOWNERS ASSOCIATION INC	APK 11	2271 DEVON OAK PKWY	5400	000024700	000024700
29-20-28-8261-00-010	AMH PORTFOLIO B LLC	APK 11	1200 HIMALAYAN CT	5400	000005280	00057.200
29-20-28-8261-00-020	AMH 2015-1 BORROWER LP	APK 11	1208 HIMALAYAN CT	5400	000006000	000006500
29-20-28-8261-00-030	JACQUES CHATLY	APK 11	1216 HIMALAYAN CT	5400	000005280	00057.200
29-20-28-8261-00-040	GONZALEZ GERMAN	APK 11	1224 HIMALAYAN CT	5400	000006000	000006500
29-20-28-8261-00-050	REYES CARMEN M HERNANDEZ	APK 11	1232 HIMALAYAN CT	5400	000005280	00057.200
29-20-28-8261-00-060	CHEN KONG YING	APK 11	1240 HIMALAYAN CT	5400	000005280	00057.200
29-20-28-8261-00-070	RODRIGO VELASQUEZ COHEN	APK 11	1248 HIMALAYAN CT	5400	000006000	000006500
29-20-28-8261-00-080	LIN ZHEN HUA	APK 11	1256 HIMALAYAN CT	5400	000005280	00057.200
29-20-28-8261-00-090	LLOYD ARIELL	APK 11	1264 HIMALAYAN CT	5400	000005280	00057.200
29-20-28-8261-00-100	LEE WEINA A	APK 11	1272 HIMALAYAN CT	5400	000005280	00057.200
29-20-28-8261-00-110	LYONS PAUL R JR	APK 11	1280 HIMALAYAN CT	5400	000005280	00057.200
29-20-28-8261-00-120	MILLER JACQUELINE	APK 11	1288 HIMALAYAN CT	5400	000006000	000006500
29-20-28-8261-00-130	PROGRESS RESIDENTIAL BORROWER 5 LLC	APK 11	1289 HIMALAYAN CT	5400	000005280	00057.200
29-20-28-8261-00-140	AMH 2015-1 BORROWER LP	APK 11	1281 HIMALAYAN CT	5400	000006000	000006500
29-20-28-8261-00-150	LUNA ALFREDO S	APK 11	1273 HIMALAYAN CT	5400	000005280	00057.200
29-20-28-8261-00-160	SRP SUB LLC	APK 11	1265 HIMALAYAN CT	5400	000006000	000006500
29-20-28-8261-00-170	AMERICAN HOMES 4 RENT PROPERTIES SEVEN LLC	APK 11	1257 HIMALAYAN CT	5400	000005280	00057.200
29-20-28-8261-00-180	BRYANT SAMMIE LEE	APK 11	1249 HIMALAYAN CT	5400	000005280	00057.200
29-20-28-8261-00-190	PROGRESS RESIDENTIAL BORROWER 9 LLC	APK 11	1241 HIMALAYAN CT	5400	000005280	00057.200
29-20-28-8261-00-200	PROGRESS RESIDENTIAL BORROWER 23 LLC	APK 11	1233 HIMALAYAN CT	5400	000005280	00057.200
29-20-28-8261-00-210	DAVIS WENDY JOY	APK 11	1225 HIMALAYAN CT	5400	000005280	00057.200
29-20-28-8261-00-220	TIMOTHY V RANDOLPH II TRUST 50% INT	APK 11	1217 HIMALAYAN CT	5400	000005280	00057.200
29-20-28-8261-00-230	LEWIS LEIANNA	APK 11	1209 HIMALAYAN CT	5400	000005280	00057.200
29-20-28-8261-00-250	LUNA ALFRED	APK 11	1202 ADIRONDACK CT	5400	000006000	000006500
29-20-28-8261-00-260	BROWN PAULETTE A	APK 11	1210 ADIRONDACK CT	5400	000006000	000006500
29-20-28-8261-00-270	CREMER KEVIN SCOTT	APK 11	1218 ADIRONDACK CT	5400	000005280	00057.200
29-20-28-8261-00-280	PEREZ HECTOR	APK 11	1226 ADIRONDACK CT	5400	000005280	00057.200
29-20-28-8261-00-290	MARTINEZ ROMELIO	APK 11	1234 ADIRONDACK CT	5400	000006000	000006500
29-20-28-8261-00-300	GARCIA ERIKA	APK 11	1242 ADIRONDACK CT	5400	000006000	000006500
29-20-28-8261-00-310	IVEY JULIUS	APK 11	1250 ADIRONDACK CT	5400	000006000	000006500
29-20-28-8261-00-320	SMITH GERALD S	APK 11	1258 ADIRONDACK CT	5400	000006000	000006500
29-20-28-8261-00-330	AMERICAN HOMES 4 RENT PROPERTIES ONE LLC	APK 11	1266 ADIRONDACK CT	5400	000006000	000006500
29-20-28-8261-00-340	AH4R FL-3 LLC	APK 11	1274 ADIRONDACK CT	5400	000005280	00057.200
29-20-28-8261-00-350	DILLON DONNA	APK 11	1282 ADIRONDACK CT	5400	000006000	000006500
29-20-28-8261-00-360	MATOS PARODI ALDO ENRIQUE	APK 11	1290 ADIRONDACK CT	5400	000006000	000006500
29-20-28-8261-00-370	TIPTON MICHAEL R	APK 11	1291 ADIRONDACK CT	5400	000006000	000006500
29-20-28-8261-00-380	BAIRD KATHLEEN K	APK 11	1283 ADIRONDACK CT	5400	000005280	00057.200
29-20-28-8261-00-390	ZHANG WENHUA	APK 11	1275 ADIRONDACK CT	5400	000005280	00057.200
29-20-28-8261-00-400	RODRIGUEZ RICARDO	APK 11	1267 ADIRONDACK CT	5400	000006000	000006500
29-20-28-8261-00-410	SFR INVESTMENTS V BORROWER 1 LLC	APK 11	1259 ADIRONDACK CT	5400	000005280	00057.200
29-20-28-8261-00-420	AITKENS DELROY G	APK 11	1251 ADIRONDACK CT	5400	000005280	00057.200
29-20-28-8261-00-430	PORTILLA ISMAEL D	APK 11	1243 ADIRONDACK CT	5400	000006000	000006500
29-20-28-8261-00-440	PROGRESS RESIDENTIAL BORROWER 6 LLC	APK 11	1235 ADIRONDACK CT	5400	000006000	000006500
29-20-28-8261-00-450	HAWLEY JOHN REED	APK 11	1227 ADIRONDACK CT	5400	000006000	000006500

29-20-28-8261-00-460	COSME ELIZABETH COLON	APK 11	1219 ADIRONDACK CT	5400	000006000	000006500
29-20-28-8261-00-470	NIETO ABELARDO	APK 11	1203 ADIRONDACK CT	5400	000005280	00057.200
29-20-28-8261-00-480	LUNA ALFREDO S	APK 11	1143 OLYMPIC CT	5400	000005280	00057.200
29-20-28-8261-00-490	AMERICAN HOMES 4 RENT PROPERTIES SEVEN LLC	APK 11	1133 OLYMPIC CT	5400	000005280	00057.200
29-20-28-8261-00-500	DENNING FAMILY TRUST	APK 11	1123 OLYMPIC CT	5400	000005280	00057.200
29-20-28-8261-00-510	MARTINEZ ALFREDO	APK 11	1113 OLYMPIC CT	5400	000006000	000006500
29-20-28-8261-00-520	CALVENTE MARIEL	APK 11	1102 OLYMPIC CT	5400	000005280	00057.200
29-20-28-8261-00-530	APOPKA INVESTMENTS LLC	APK 11	1112 OLYMPIC CT	5400	000006000	000006500
29-20-28-8261-00-540	BOUYETT IRIS	APK 11	1122 OLYMPIC CT	5400	000006000	000006500
29-20-28-8261-00-550	PIERRE JAMES	APK 11	1132 OLYMPIC CT	5400	000005280	00057.200
29-20-28-8261-00-580	1131 OZARK LAND TRUST	APK 11	1131 OZARK CT	5400	000005280	00057.200
29-20-28-8261-00-590	HESTER SONYA LYNNE	APK 11	1121 OZARK CT	5400	000005280	00057.200
29-20-28-8261-00-600	FONSECA YUNIOR CORREA	APK 11	1101 OZARK CT	5400	000006000	000006500
29-20-28-8261-00-610	2018-3 IH BORROWER LP	APK 11	1100 OZARK CT	5400	000005280	00057.200
29-20-28-8261-00-620	CHARLTON SHERRY D LIFE ESTATE	APK 11	1110 OZARK CT	5400	000005280	00057.200
29-20-28-8261-00-630	HANFORD SIDNEY J K	APK 11	1120 OZARK CT	5400	000005280	00057.200
29-20-28-8261-00-640	PROGRESS RESIDENTIAL BORROWER 5 LLC	APK 11	1130 OZARK CT	5400	000005280	00057.200
29-20-28-8261-00-650	CODDINGTON W AMBROSE	APK 11	1140 OZARK CT	5400	000005280	00057.200
29-20-28-8262-00-010	NUHN PEGGY L	APK 11	900 KHINGAN CT	5400	000006000	000006500
29-20-28-8262-00-020	SANSUS OLGA	APK 11	908 KHINGAN CT	5400	000006000	000006500
29-20-28-8262-00-030	RIVERA MARTIN	APK 11	916 KHINGAN CT	5400	000006000	000006500
29-20-28-8262-00-040	VALDEZ JUAN J	APK 11	924 KHINGAN CT	5400	000006000	000006500
29-20-28-8262-00-050	ROSADO DENISSE	APK 11	932 KHINGAN CT	5400	000006000	000006500
29-20-28-8262-00-060	RONALD L JONES REVOCABLE LIVING TRUST	APK 11	939 KHINGAN CT	5400	000006000	000006500
29-20-28-8262-00-070	PERRY RICHARD D	APK 11	931 KHINGAN CT	5400	000006000	000006500
29-20-28-8262-00-080	ALLEN MICHAEL C	APK 11	923 KHINGAN CT	5400	000006000	000006500
29-20-28-8262-00-090	AMERICAN HOMES 4 RENT PROPERTIES SEVEN LLC	APK 11	915 KHINGAN CT	5400	000005280	00057.200
29-20-28-8262-00-100	ESTRADA PEGGY	APK 11	907 KHINGAN CT	5400	000006000	000006500
29-20-28-8262-00-110	SILVA GERMAN F	APK 11	920 STANVOY ST	5400	000006000	000006500
29-20-28-8262-00-120	AMH 2014-1 BORROWER LLC	APK 11	928 STANVOY ST	5400	000006000	000006500
29-20-28-8262-00-130	MORO ALAN L	APK 11	936 STANVOY ST	5400	000006000	000006500
29-20-28-8262-00-140	RODRIGUEZ FAMILY TRUST	APK 11	944 STANVOY ST	5400	000006000	000006500
29-20-28-8262-00-150	2018-4 IH BORROWER LP	APK 11	952 STANVOY ST	5400	000006000	000006500
29-20-28-8262-00-160	GATTO ANTHONY L	APK 11	960 STANVOY ST	5400	000006000	000006500
29-20-28-8262-00-170	WOOLLEY DOUGLAS A	APK 11	968 STANVOY ST	5400	000006000	000006500
29-20-28-8262-00-180	DESROSIERES BLUETTE	APK 11	976 STANVOY ST	5400	000006000	000006500
29-20-28-8262-00-190	GASTON DENISE	APK 11	984 STANVOY ST	5400	000006000	000006500
29-20-28-8262-00-200	AH4R PROPERTIES TWO LLC	APK 11	992 STANVOY ST	5400	000006000	000006500
29-20-28-8262-00-210	WALKER MICHELLE K	APK 11	1000 STANVOY ST	5400	000005280	00057.200
29-20-28-8262-00-220	HARRIS JOHN A	APK 11	1008 STANVOY ST	5400	000005280	00057.200
29-20-28-8262-00-230	VENDERLY RAYMIE J	APK 11	2102 KORYAK CT	5400	000006000	000006500
29-20-28-8262-00-240	MOYERS AURA	APK 11	2110 KORYAK CT	5400	000006000	000006500
29-20-28-8262-00-250	HUTCHING ALVIN R	APK 11	2118 KORYAK CT	5400	000006000	000006500
29-20-28-8262-00-260	WATLEY JEFRE R	APK 11	2126 KORYAK CT	5400	000006000	000006500
29-20-28-8262-00-270	IH6 PROPERTY FLORIDA LP	APK 11	2117 KORYAK CT	5400	000006000	000006500
29-20-28-8262-00-280	AH4R-FL 11	APK 11	2109 KORYAK CT	5400	000006000	000006500
29-20-28-8262-00-290	THOMPSON AUDREY E LIFE ESTATE	APK 11	2101 KORYAK CT	5400	000006000	000006500
29-20-28-8262-00-300	AMH 2015-1 BORROWER LP	APK 11	2107 KILAMANJARO CT	5400	000005280	00057.200
29-20-28-8262-00-310	ANDERSON-BUCKMAN MELANIE	APK 11	2115 KILAMANJARO CT	5400	000006000	000006500
29-20-28-8262-00-320	LASHER TODD A	APK 11	2123 KILAMANJARO CT	5400	000006000	000006500
29-20-28-8262-00-330	CHONG NORMARIS	APK 11	2139 KILAMANJARO CT	5400	000006000	000006500
29-20-28-8262-00-340	DIAZ RAYMOND R	APK 11	2155 KILAMANJARO CT	5400	000006000	000006500
29-20-28-8262-00-350	2017-2 IH BORROWER LP	APK 11	2163 KILAMANJARO CT	5400	000006000	000006500
29-20-28-8262-00-360	RAINER CARMELLE	APK 11	2171 KILAMANJARO CT	5400	000006000	000006500
29-20-28-8262-00-370	BAEZ RAMON JR	APK 11	2179 KILAMANJARO CT	5400	000006000	000006500
29-20-28-8262-00-380	PERSONS DANA M	APK 11	2187 KILAMANJARO CT	5400	000006000	000006500
29-20-28-8262-00-390	JASON SUE	APK 11	2178 KILAMANJARO CT	5400	000006000	000006500
29-20-28-8262-00-400	SMITH WINSTON D	APK 11	2170 KILAMANJARO CT	5400	000006000	000006500
29-20-28-8262-00-410	PEDEREAUX MAUREEN A	APK 11	2162 KILAMANJARO CT	5400	000005280	00057.200
29-20-28-8262-00-420	2018-3 IH BORROWER LP	APK 11	2154 KILAMANJARO CT	5400	000006000	000006500
29-20-28-8262-00-430	PROGRESS RESIDENTIAL BORROWER 6 LLC	APK 11	2146 KILAMANJARO CT	5400	000006000	000006500
29-20-28-8262-00-440	BORBOLLA JEANETTE L	APK 11	2138 KILAMANJARO CT	5400	000006000	000006500
29-20-28-8262-00-450	REIS HELIO CARLOS	APK 11	2130 KILAMANJARO CT	5400	000006000	000006500

29-20-28-8262-00-460	IH6 PROPERTY FLORIDA LP	APK 11	2122 KILAMANJARO CT	5400 000005280	00057.200
29-20-28-8262-00-470	PROGRESS RESIDENTIAL BORROWER 7 LLC	APK 11	2114 KILAMANJARO CT	5400 000005280	00057.200
29-20-28-8262-00-480	SRP SUB LLC	APK 11	2106 KILAMANJARO CT	5400 000006000	000006500
30-20-28-0231-00-001	ARBOR RIDGE HOMEOWNERS ASSN INC	APK 11	2705 GRASSMOOR LOOP	5400	000019500
29-20-28-8263-00-010	AMH 2015-1 BORROWER LP	APK 11	1204 MOUNT MCKINLEY CT	5400 000006000	000006500
29-20-28-8263-00-020	ALLEN JANE SEAL	APK 11	1212 MOUNT MCKINLEY CT	5400 000006000	000006500
29-20-28-8263-00-030	GARVIN THEODORE	APK 11	1220 MOUNT MCKINLEY CT	5400 000006000	000006500
29-20-28-8263-00-040	PROGRESS RESIDENTIAL BORROWER 7 LLC	APK 11	1228 MOUNT MCKINLEY CT	5400 000006000	000006500
29-20-28-8263-00-050	LONDON ALYSON N	APK 11	1236 MOUNT MCKINLEY CT	5400 000006000	000006500
29-20-28-8263-00-060	SFR ACQUISITIONS 3 LLC	APK 11	1244 MOUNT MCKINLEY CT	5400 000006000	000006500
29-20-28-8263-00-070	ALMENDRAS RODRIGO S	APK 11	1252 MOUNT MCKINLEY CT	5400 000006000	000006500
29-20-28-8263-00-080	ADKINS MICHELLE CORINE	APK 11	1260 MOUNT MCKINLEY CT	5400 000006000	000006500
29-20-28-8263-00-090	ADAMS MICHELLE L	APK 11	1253 MOUNT MCKINLEY CT	5400 000006000	000006500
29-20-28-8263-00-100	SCREWS HORTENCE BENNETT	APK 11	1245 MOUNT MCKINLEY CT	5400 000006000	000006500
29-20-28-8263-00-110	CARGUILL MOISES D	APK 11	1237 MOUNT MCKINLEY CT	5400 000006000	000006500
29-20-28-8263-00-120	MITCHELL JOHN H	APK 11	1229 MOUNT MCKINLEY CT	5400 000006000	000006500
29-20-28-8263-00-130	AH4R PROPERTIES TWO LLC	APK 11	1221 MOUNT MCKINLEY CT	5400 000006000	000006500
29-20-28-8263-00-140	POLUSMAK VOLODYMYR	APK 11	1213 MOUNT MCKINLEY CT	5400 000006000	000006500
29-20-28-8263-00-150	SNELL BILLIE E	APK 11	1205 MOUNT MCKINLEY CT	5400 000006000	000006500
29-20-28-8263-00-160	REILLY MATTHEW J	APK 11	1208 MOUNT LOGAN DR	5400 000006000	000006500
29-20-28-8263-00-170	GODFREY TELFORD	APK 11	1216 MOUNT LOGAN DR	5400 000006000	000006500
29-20-28-8263-00-180	LLOYD GEORGE MITCHELL REVOCABLE TRUST	APK 11	1224 MOUNT LOGAN DR	5400 000006000	000006500
29-20-28-8263-00-190	PERRINE LYNDSY L	APK 11	1232 MOUNT LOGAN DR	5400 000006000	000006500
29-20-28-8263-00-200	GERTRUDE MAY HUNTER REVOCABLE TRUST	APK 11	1240 MOUNT LOGAN DR	5400 000006000	000006500
29-20-28-8263-00-210	DERIVAL MARIE A	APK 11	1248 MOUNT LOGAN DR	5400 000006000	000006500
29-20-28-8263-00-220	BATEMAN MICHAEL E	APK 11	1256 MOUNT LOGAN DR	5400 000007200	000007800
29-20-28-8263-00-230	2017-1 IH BORROWER L P	APK 11	1264 MOUNT LOGAN DR	5400 000006000	000006500
29-20-28-8263-00-240	RATHBURN DAVID M	APK 11	1272 MOUNT LOGAN DR	5400 000006000	000006500
29-20-28-8263-00-250	PAGAN NEYDA	APK 11	1247 MOUNT LOGAN DR	5400 000006000	000006500
29-20-28-8263-00-260	PROGRESS RESIDENTIAL BORROWER 6 LLC	APK 11	1239 MOUNT LOGAN DR	5400 000006000	000006500
29-20-28-8263-00-270	GUILLERMO EDILIO	APK 11	1231 MOUNT LOGAN DR	5400 000006000	000006500
29-20-28-8263-00-280	JEFFREY LINDA R	APK 11	1223 MOUNT LOGAN DR	5400 000006000	000006500
29-20-28-8263-00-290	IH6 PROPERTY FLORIDA LP	APK 11	1215 MOUNT LOGAN DR	5400 000006000	000006500
29-20-28-8263-00-300	JOHNSON ASHLEY	APK 11	1207 MOUNT LOGAN DR	5400 000006000	000006500
29-20-28-8263-00-310	2018-2 IH BORROWER LP	APK 11	1147 MOUNT BAKER CT	5400 000006000	000006500
29-20-28-8263-00-320	PROGRESS RESIDENTIAL BORROWER 14 LLC	APK 11	1127 MOUNT BAKER CT	5400 000006000	000006500
29-20-28-8263-00-330	AH4R PROPERTIES LLC	APK 11	1118 MOUNT BAKER CT	5400 000006000	000006500
29-20-28-8263-00-340	GILLIS DAVID	APK 11	1128 MOUNT BAKER CT	5400 000006000	000006500
29-20-28-8263-00-350	FLOREAL JACQUES	APK 11	1138 MOUNT BAKER CT	5400 000006000	000006500
29-20-28-8263-00-360	TIRADO CANDACE ROSA	APK 11	1146 MOUNT BAKER CT	5400 000006000	000006500
29-20-28-8263-00-370	WRIGLEY GRAHAM S	APK 11	1145 MOUNT RAINIER CT	5400 000006000	000006500
29-20-28-8263-00-380	HOWE TERRANCE M	APK 11	1135 MOUNT RAINIER CT	5400 000006000	000006500
29-20-28-8263-00-390	SMITH BRETT B	APK 11	1125 MOUNT RAINIER CT	5400 000006000	000006500
29-20-28-8263-00-400	HARDY JEFFREY A	APK 11	1114 MOUNT RAINIER CT	5400 000006000	000006500
29-20-28-8263-00-410	LETIZIA BARBARA L	APK 11	1124 MOUNT RAINIER CT	5400 000006000	000006500
29-20-28-8263-00-420	AMH 2014-1 BORROWER LLC	APK 11	1134 MOUNT RAINIER CT	5400 000006000	000006500
29-20-28-8263-00-430	FOGA FABIAN JR	APK 11	1144 MOUNT RAINIER CT	5400 000006000	000006500
29-20-28-8270-00-490	JEAN MARIE JEFF JEROME	APK 11	842 KAMCHATKA CT	5400 000006000	000006500
29-20-28-8270-00-500	MILE HIGH TL BORROWER 1 (INCOME) LLC	APK 11	834 KAMCHATKA CT	5400 000006000	000006500
29-20-28-8270-00-510	ROBINSON STEPHEN W	APK 11	826 KAMCHATKA CT	5400 000006000	000006500
29-20-28-8270-00-520	KIM TAE MOO	APK 11	818 KAMCHATKA CT	5400 000006000	000006500
29-20-28-8270-00-530	NEGRON ORTA NOEL	APK 11	810 KAMCHATKA CT	5400 000006000	000006500
29-20-28-8270-00-540	IHS PROPERTY FLORIDA LP	APK 11	802 KAMCHATKA CT	5400 000006000	000006500
29-20-28-8270-00-550	GIL THOMAS A	APK 11	801 KAMCHATKA CT	5400 000006000	000006500
29-20-28-8270-00-560	TREVINO DAVID G	APK 11	809 KAMCHATKA CT	5400 000006000	000006500
29-20-28-8270-00-570	HELLE MATTHEW JOE	APK 11	817 KAMCHATKA CT	5400 000006000	000006500
29-20-28-8270-00-580	THOMAS GWENDOLYN	APK 11	825 KAMCHATKA CT	5400 000006000	000006500
29-20-28-8270-00-590	COLEMAN ERIC	APK 11	833 KAMCHATKA CT	5400 000006000	000006500
29-20-28-8270-00-600	COVERT GLENN E	APK 11	841 KAMCHATKA CT	5400 000006000	000006500
29-20-28-8270-00-610	SCOTT DARNELL SR	APK 11	898 GRAND HUGHEY CT	5400 000006000	000006500
29-20-28-8270-00-620	ANDRES JOEL M JR	APK 11	890 GRAND HUGHEY CT	5400 000006000	000006500
29-20-28-8270-00-630	AMH 2014-1 BORROWER LLC	APK 11	882 GRAND HUGHEY CT	5400 000006000	000006500
29-20-28-8270-00-640	2018-2 IH BORROWER LP	APK 11	876 GRAND HUGHEY CT	5400 000006000	000006500

29-20-28-8270-00-650	PACELLA SHEA LISA C	APK 11	868 GRAND HUGHEY CT	5400 000006000	000006500
29-20-28-8270-00-660	MARIANI-MEZERA TONI ANN	APK 11	860 GRAND HUGHEY CT	5400 000006000	000006500
29-20-28-8270-00-670	WILLIAMS JAVONNE M	APK 11	852 GRAND HUGHEY CT	5400 000006000	000006500
29-20-28-8270-00-680	HENDRICKSON REBECCA B	APK 11	846 GRAND HUGHEY CT	5400 000006000	000006500
29-20-28-8270-00-690	GINJAS MUNIZ ALEXANDRE HENRIQUE SOMENZARI	APK 11	838 GRAND HUGHEY CT	5400 000006000	000006500
29-20-28-8270-00-700	FERGUSON CAMERON T	APK 11	830 GRAND HUGHEY CT	5400 000006000	000006500
29-20-28-8270-00-710	STOVER LESTER	APK 11	822 GRAND HUGHEY CT	5400 000006000	000006500
29-20-28-8270-00-720	MASDEU ESTEBAN LIFE ESTATE	APK 11	814 GRAND HUGHEY CT	5400 000006000	000006500
29-20-28-8270-00-730	BOTTOM JANE KERR	APK 11	806 GRAND HUGHEY CT	5400 000006000	000006500
29-20-28-8270-00-740	ULMER GARY J	APK 11	805 GRAND HUGHEY CT	5400 000006000	000006500
29-20-28-8270-00-750	JIMENEZ JOSE YEIMY	APK 11	813 GRAND HUGHEY CT	5400 000006000	000006500
29-20-28-8270-00-760	BYNOE BARRY G	APK 11	821 GRAND HUGHEY CT	5400 000006000	000006500
29-20-28-8270-00-770	AMILCAR MARIE N	APK 11	829 GRAND HUGHEY CT	5400 000006000	000006500
29-20-28-8270-00-780	ODONAHOE TIM MICHAEL	APK 11	837 GRAND HUGHEY CT	5400 000006000	000006500
29-20-28-8270-00-790	KOPESEC RICHARD M	APK 11	845 GRAND HUGHEY CT	5400 000006000	000006500
29-20-28-8270-00-800	HATFIELD JUSTIN R	APK 11	861 GRAND HUGHEY CT	5400 000006000	000006500
29-20-28-8270-00-810	WILSON KEITH A	APK 11	877 GRAND HUGHEY CT	5400 000006000	000006500
29-20-28-8270-00-820	WILLARD DALE	APK 11	885 GRAND HUGHEY CT	5400 000006000	000006500
29-20-28-8270-00-830	IH6 PROPERTY FLORIDA LP	APK 11	893 GRAND HUGHEY CT	5400 000006000	000006500
29-20-28-8271-00-840	CLERMONT MARC ANTOINE	APK 11	802 GRAND SAYAN LOOP	5400 000006000	000006500
29-20-28-8271-00-850	BROWN LARRI BETH	APK 11	810 GRAND SAYAN LOOP	5400 000006000	000006500
29-20-28-8271-00-860	POTES FLOYD	APK 11	818 GRAND SAYAN LOOP	5400 000006000	000006500
29-20-28-8271-00-870	STEWART STEPHEN A	APK 11	826 GRAND SAYAN LOOP	5400 000006000	000006500
29-20-28-8271-00-880	FONG GORDON	APK 11	834 GRAND SAYAN LOOP	5400 000007200	000007800
29-20-28-8271-00-890	BRACY KENNETH A LIFE ESTATE	APK 11	842 GRAND SAYAN LOOP	5400 000006000	000006500
29-20-28-8271-00-900	HUFF PATRICIA J	APK 11	850 GRAND SAYAN LOOP	5400 000006000	000006500
29-20-28-8271-00-910	CARPUS TIMOTHY J	APK 11	858 GRAND SAYAN LOOP	5400 000006000	000006500
29-20-28-8271-00-920	CONYERS ROCHELLE J	APK 11	866 GRAND SAYAN LOOP	5400 000006000	000006500
29-20-28-8271-00-930	DELZINGARO CELESTE M	APK 11	874 GRAND SAYAN LOOP	5400 000006000	000006500
29-20-28-8271-00-940	PROGRESS RESIDENTIAL BORROWER 5 LLC	APK 11	882 GRAND SAYAN LOOP	5400 000006000	000006500
29-20-28-8271-00-950	WALLACE MATTHEW J	APK 11	883 GRAND SAYAN LOOP	5400 000006000	000006500
29-20-28-8271-00-960	WALSER JAY C	APK 11	865 GRAND SAYAN LOOP	5400 000006000	000006500
29-20-28-8271-00-970	WRIGHT LYNDELL A	APK 11	825 GRAND SAYAN LOOP	5400 000007200	000007800
29-20-28-8271-00-980	GREEK HUGH L	APK 11	801 GRAND SAYAN LOOP	5400 000006000	000006500
29-20-28-8272-00-490	MCFALL RICHARD A	APK 11	2101 CARPATHIAN DR	5400 000006000	000006500
29-20-28-8272-00-500	AMERICAN HOMES 4 RENT PROPERTIES ONE LLC	APK 11	1016 STANVOY ST	5400 000005280	00057.200
29-20-28-8272-00-510	HEBERT LAURA	APK 11	1024 STANVOY ST	5400 000006000	000006500
29-20-28-8272-00-520	PROGRESS RESIDENTIAL BORROWER 4 LLC	APK 11	1032 STANVOY ST	5400 000006000	000006500
29-20-28-8272-00-530	CORTRIGHT DIANA L	APK 11	1946 CARPATHIAN DR	5400 000006000	000006500
29-20-28-8272-00-540	HOWE SUZANNE	APK 11	1950 CARPATHIAN DR	5400 000006000	000006500
29-20-28-8272-00-550	RODRIGUEZ CHRISTOPHER FRANK	APK 11	1954 CARPATHIAN DR	5400 000006000	000006500
29-20-28-8272-00-560	PROGRESS RESIDENTIAL BORROWER 11 LLC	APK 11	1958 CARPATHIAN DR	5400 000006000	000006500
29-20-28-8272-00-570	LEE JEFFREY	APK 11	1962 CARPATHIAN DR	5400 000006000	000006500
29-20-28-8272-00-580	STEVENS FATU M	APK 11	1966 CARPATHIAN DR	5400 000006000	000006500
29-20-28-8272-00-590	ONEILL CHRISTOPHER	APK 11	1970 CARPATHIAN DR	5400 000006000	000006500
29-20-28-8272-00-600	GOODMAN KERRY CAMERON	APK 11	1974 CARPATHIAN DR	5400 000006000	000006500
29-20-28-8272-00-610	PROGRESS RESIDENTIAL BORROWER 2 LLC	APK 11	1978 CARPATHIAN DR	5400 000006000	000006500
29-20-28-8272-00-620	RIDLEY LISA A	APK 11	1982 CARPATHIAN DR	5400 000006000	000006500
29-20-28-8272-00-630	MCCLLOUD EDWARD JR	APK 11	1986 CARPATHIAN DR	5400 000006000	000006500
29-20-28-8272-00-640	HARRISON JANET M	APK 11	1990 CARPATHIAN DR	5400 000006000	000006500
29-20-28-8272-00-650	SANDERS EVA N	APK 11	1994 CARPATHIAN DR	5400 000006000	000006500
29-20-28-8272-00-660	VELASQUEZ JOVEL	APK 11	1998 CARPATHIAN DR	5400 000006000	000006500
29-20-28-8272-00-670	REYES ISAIAH	APK 11	2066 CARPATHIAN DR	5400 000005280	00057.200
29-20-28-8272-00-680	LOVETT DEANNA	APK 11	2070 CARPATHIAN DR	5400 000006000	000006500
29-20-28-8272-00-690	CARRAWAY AL DELEON	APK 11	2074 CARPATHIAN DR	5400 000005280	00057.200
29-20-28-8272-00-700	GOODRIDGE DAVID	APK 11	2078 CARPATHIAN DR	5400 000006000	000006500
29-20-28-8272-00-710	SHACKELFORD BARBARA D	APK 11	2082 CARPATHIAN DR	5400 000006000	000006500
29-20-28-8272-00-720	1438 WILLOW BRANCH LLC	APK 11	2086 CARPATHIAN DR	5400 000006000	000006500
29-20-28-8272-00-730	DIEUJUSTE CAZMY	APK 11	2090 CARPATHIAN DR	5400 000005280	00057.200
29-20-28-8272-00-740	PROGRESS RESIDENTIAL BORROWER 23 LLC	APK 11	2094 CARPATHIAN DR	5400 000006000	000006500
29-20-28-8272-00-750	ROBERTSON RICHARD J	APK 11	2098 CARPATHIAN DR	5400 000006000	000006500
29-20-28-8274-00-760	AH4R I FL ORLANDO LLC	APK 11	2102 CARPATHIAN DR	5400 000006000	000006500
29-20-28-8274-00-770	AMH 2015-1 BORROWER LP	APK 11	2106 CARPATHIAN DR	5400 000006000	000006500

29-20-28-8274-00-780	TORRES EDUARDO	APK 11	2110 CARPATHIAN DR	5400 000006000	000006500
29-20-28-8274-00-790	DREYER MATTHEW	APK 11	2114 CARPATHIAN DR	5400 000006000	000006500
29-20-28-8274-00-800	SIMPSON ROBERT	APK 11	2118 CARPATHIAN DR	5400 000006000	000006500
29-20-28-8274-00-810	PROGRESS RESIDENTIAL BORROWER 1 LLC	APK 11	2122 CARPATHIAN DR	5400 000005280	00057.200
29-20-28-8274-00-820	BROWN KAVERRA F	APK 11	2126 CARPATHIAN DR	5400 000006000	000006500
29-20-28-8274-00-830	ULLUSTRE DIMY	APK 11	2130 CARPATHIAN DR	5400 000006000	000006500
29-20-28-8274-00-840	UVEGES PADRAIG	APK 11	2134 CARPATHIAN DR	5400 000006000	000006500
29-20-28-8274-00-850	GOODMAN GRAYSON	APK 11	2138 CARPATHIAN DR	5400 000006000	000006500
29-20-28-8274-00-860	PROGRESS RESIDENTIAL BORROWER 7 LLC	APK 11	2142 CARPATHIAN DR	5400 000006000	000006500
29-20-28-8274-00-870	YOUNG GEORGE P	APK 11	2146 CARPATHIAN DR	5400 000006000	000006500
29-20-28-8274-00-880	WALKER DARLENE D	APK 11	2150 CARPATHIAN DR	5400 000006000	000006500
29-20-28-8274-00-890	DRAKIEV TODOR	APK 11	2149 CARPATHIAN DR	5400 000006000	000006500
29-20-28-8274-00-900	DAMBREVILLE SIDNEY	APK 11	2145 CARPATHIAN DR	5400 000006000	000006500
29-20-28-8274-00-910	AMERICAN HOMES 4 RENT PROPERTIES SEVEN LLC	APK 11	2141 CARPATHIAN DR	5400 000006000	000006500
29-20-28-8274-00-920	PROGRESS RESIDENTIAL BORROWER 1 LLC	APK 11	2137 CARPATHIAN DR	5400 000005280	00057.200
29-20-28-8274-00-930	GARCIA JUAN M	APK 11	2133 CARPATHIAN DR	5400 000006000	000006500
29-20-28-8274-00-940	CHAVIRA CANDACE	APK 11	2129 CARPATHIAN DR	5400 000006000	000006500
29-20-28-8274-00-950	HALL ROBERT CHRISTOPHER	APK 11	2121 CARPATHIAN DR	5400 000006000	000006500
29-20-28-8274-00-960	PROGRESS RESIDENTIAL BORROWER 11 LLC	APK 11	2117 CARPATHIAN DR	5400 000006000	000006500
29-20-28-8274-00-970	PROGRESS RESIDENTIAL BORROWER 2 LLC	APK 11	2113 CARPATHIAN DR	5400 000006000	000006500
29-20-28-8274-00-980	GONZALEZ HERIBERTO	APK 11	2109 CARPATHIAN DR	5400 000006000	000006500
29-20-28-8274-00-990	GYLES KEMPTON KEN	APK 11	2105 CARPATHIAN DR	5400 000006000	000006500
29-20-28-8275-01-000	VEGA JACQUELINE	APK 11	2218 PELINION ST	5400 000006000	000006500
29-20-28-8275-01-010	BASULTO NELLIE	APK 11	2222 PELINION ST	5400 000006000	000006500
29-20-28-8275-01-020	CAMACHO WILLIAM A PEREZ	APK 11	2226 PELINION ST	5400 000006000	000006500
29-20-28-8275-01-030	BUCHANAN ALLISON H	APK 11	2230 PELINION ST	5400 000006000	000006500
29-20-28-8275-01-040	GILBERT ROBERT S	APK 11	2234 PELINION ST	5400 000006000	000006500
29-20-28-8275-01-050	SHAPIRO DANNY T	APK 11	2238 PELINION ST	5400 000006000	000006500
29-20-28-8275-01-060	SRP SUB LLC	APK 11	2242 PELINION ST	5400 000006000	000006500
29-20-28-8275-01-070	DOUGLASS ROBERT LIFE ESTATE	APK 11	2246 PELINION ST	5400 000006000	000006500
29-20-28-8275-01-080	SIBERIO TALAVERA EDUARDO	APK 11	2248 PELINION ST	5400 000006000	000006500
29-20-28-8275-01-090	GONZALEZ NUVIA	APK 11	2252 PELINION ST	5400 000006000	000006500
29-20-28-8275-01-100	JOYCE MARY LIFE ESTATE	APK 11	2256 PELINION ST	5400 000006000	000006500
29-20-28-8275-01-110	LAMBERT MELISSA M	APK 11	2302 PELINION ST	5400 000006000	000006500
29-20-28-8275-01-120	ARCE JORGE LIFE ESTATE	APK 11	2306 PELINION ST	5400 000006000	000006500
29-20-28-8275-01-130	THOMPSON LAUREN ROSE	APK 11	2310 PELINION ST	5400 000006000	000006500
29-20-28-8275-01-140	PIGEE CHRISTINE	APK 11	2314 PELINION ST	5400 000006000	000006500
29-20-28-8275-01-150	SAINT CYR RUDOLPH TR	APK 11	2194 CERBERUS DR	5400 000006000	000006500
29-20-28-8275-01-160	BOLDEN SERITA ALTMASE	APK 11	2186 CERBERUS DR	5400 000006000	000006500
29-20-28-8275-01-170	MORRIS STACEY	APK 11	2202 CARAQUET DR	5400 000006000	000006500
29-20-28-8275-01-180	GARCIA JULISA	APK 11	2206 CARAQUET DR	5400 000006000	000006500
29-20-28-8275-01-190	GAMBINO JANET	APK 11	2210 CARAQUET DR	5400 000006000	000006500
29-20-28-8275-01-200	NUNEZ ELISEO	APK 11	2214 CARAQUET DR	5400 000006000	000006500
29-20-28-8275-01-210	OTERO JOSEPH M	APK 11	2218 CARAQUET DR	5400 000006000	000006500
29-20-28-8275-01-220	YOUNG AMERENCIA J	APK 11	2222 CARAQUET DR	5400 000006000	000006500
29-20-28-8275-01-230	RIDEOUT HEATHER	APK 11	2226 CARAQUET DR	5400 000006000	000006500
29-20-28-8275-01-240	REYES JENNIFER	APK 11	2230 CARAQUET DR	5400 000006000	000006500
29-20-28-8275-01-250	PROGRESS RESIDENTIAL BORROWER 3 LLC	APK 11	2255 PELINION ST	5400 000006000	000006500
29-20-28-8275-01-260	NOVEMBRE JASMY	APK 11	2245 PELINION ST	5400 000006000	000006500
29-20-28-8275-01-270	WECKWERTH ASHLEY MARIE	APK 11	2233 PELINION ST	5400 000006000	000006500
29-20-28-8275-01-280	ELLIOTT DAVID R	APK 11	2229 PELINION ST	5400 000006000	000006500
29-20-28-8275-01-290	IH6 PROPERTY FLORIDA LP	APK 11	2225 PELINION ST	5400 000006000	000006500
29-20-28-8275-01-300	JUPITER INVESTMENT LLC	APK 11	2221 PELINION ST	5400 000006000	000006500
29-20-28-8275-01-310	THAKRAR INVESTMENTS LLC 60% INT	APK 11	2217 PELINION ST	5400 000006000	000006500
29-20-28-8275-01-320	VOGEL ROBERT E	APK 11	2215 CARAQUET DR	5400 000006000	000006500
29-20-28-8275-01-330	JEAN Y HENRY REVOCABLE TRUST	APK 11	2219 CARAQUET DR	5400 000006000	000006500
29-20-28-8275-01-340	KNIGHT ALPHONSO LIFE ESTATE	APK 11	2225 CARAQUET DR	5400 000006000	000006500
29-20-28-8275-01-350	PHIPPS CHERYL	APK 11	2229 CARAQUET DR	5400 000006000	000006500
29-20-28-8275-01-360	GORDON SANDRA R	APK 11	2233 CARAQUET DR	5400 000006000	000006500
29-20-28-8275-01-370	JEAN Y HENRY REVOCABLE TRUST	APK 11	2237 CARAQUET DR	5400 000006000	000006500
29-20-28-8275-01-380	MELE AUGUSTINE J	APK 11	2228 CERBERUS DR	5400 000006000	000006500
29-20-28-8275-01-390	PULVER CHRISTOPHER KEVIN	APK 11	2224 CERBERUS DR	5400 000006000	000006500
29-20-28-8275-01-400	SCOTT ALETHA	APK 11	2220 CERBERUS DR	5400 000006000	000006500

29-20-28-8275-01-410	FKH SFR PROPCO A L P	APK 11	2216 CERBERUS DR	5400 000006000	000006500
29-20-28-8275-01-420	ORTIZ FAMILY REVOCABLE LIVING TRUST	APK 11	2212 CERBERUS DR	5400 000006000	000006500
29-20-28-8275-01-430	AMERICAN HOMES 4 RENT PROPERTIES SEVEN LLC	APK 11	2208 CERBERUS DR	5400 000006000	000006500
29-20-28-8275-01-440	KING PAMELA MARIE	APK 11	2204 CERBERUS DR	5400 000006000	000006500
29-20-28-8275-01-450	CALIENDO CAROLE J	APK 11	2185 CERBERUS DR	5400 000006000	000006500
29-20-28-8275-01-460	PROGRESS RESIDENTIAL BORROWER 16 LLC	APK 11	2189 CERBERUS DR	5400 000006000	000006500
29-20-28-8275-01-470	STONE CAROL A LIFE ESTATE	APK 11	2193 CERBERUS DR	5400 000006000	000006500
29-20-28-8275-01-480	RICHEMOND GUERELINE	APK 11	2197 CERBERUS DR	5400 000006000	000006500
29-20-28-8275-01-490	MANNING NEVILLE G JR	APK 11	2201 CERBERUS DR	5400 000006000	000006500
29-20-28-8275-01-500	HOSSAIN SYED	APK 11	2205 CERBERUS DR	5400 000006000	000006500
29-20-28-8275-01-510	PADILLA CANDIDO MANUEL	APK 11	2209 CERBERUS DR	5400 000006000	000006500
29-20-28-8275-01-520	MC ELWEE MARGARET	APK 11	2215 CERBERUS DR	5400 000006000	000006500
29-20-28-8275-01-530	PROGRESS RESIDENTIAL BORROWER 2 LLC	APK 11	2219 CERBERUS DR	5400 000006000	000006500
29-20-28-8275-01-540	2018-4 IH BORROWER LP	APK 11	2223 CERBERUS DR	5400 000006000	000006500
29-20-28-8275-01-550	PROGRESS RESIDENTIAL BORROWER 5 LLC	APK 11	2227 CERBERUS DR	5400 000006000	000006500
29-20-28-8275-01-560	GUDINO SIDNEY H	APK 11	2303 CERBERUS DR	5400 000006000	000006500
29-20-28-8276-01-570	PROGRESS RESIDENTIAL BORROWER 4 LLC	APK 11	2307 CERBERUS DR	5400 000006000	000006500
29-20-28-8276-01-580	TARLTON CYNTHIA A	APK 11	2311 CERBERUS DR	5400 000006000	000006500
29-20-28-8276-01-590	JOHNSON JEANETTE	APK 11	2315 CERBERUS DR	5400 000006000	000006500
29-20-28-8276-01-600	SMITH ANDREA	APK 11	2319 CERBERUS DR	5400 000006000	000006500
29-20-28-8276-01-610	SELLERS BRIAN	APK 11	2323 CERBERUS DR	5400 000006000	000006500
29-20-28-8276-01-620	STARKS MICHAEL D	APK 11	2327 CERBERUS DR	5400 000007200	000007800
29-20-28-8276-01-630	RAMIREZ JOSE	APK 11	2331 CERBERUS DR	5400 000006000	000006500
29-20-28-8276-01-640	LIM HONG WEN	APK 11	2335 CERBERUS DR	5400 000006000	000006500
29-20-28-8276-01-650	MERRIWEATHER PATRICIA M	APK 11	2339 CERBERUS DR	5400 000006000	000006500
29-20-28-8276-01-660	FAVIA DANE MICHAEL	APK 11	2343 CERBERUS DR	5400 000006000	000006500
29-20-28-8276-01-670	IH4 PROPERTY FLORIDA LP	APK 11	2347 CERBERUS DR	5400 000006000	000006500
29-20-28-8276-01-680	PROGRESS RESIDENTIAL BORROWER 5 LLC	APK 11	2351 CERBERUS DR	5400 000006000	000006500
29-20-28-8276-01-690	BRYANT RHONDA	APK 11	2355 CERBERUS DR	5400 000006000	000006500
29-20-28-8276-01-700	LEONARD GARY M	APK 11	2359 CERBERUS DR	5400 000006000	000006500
29-20-28-8276-01-710	MCCARTHY DEVON	APK 11	2405 CERBERUS DR	5400 000006000	000006500
29-20-28-8276-01-720	WASHINGTON CECILIA LIFE ESTATE	APK 11	2409 CERBERUS DR	5400 000006000	000006500
29-20-28-8276-01-730	VANDIVER DARRELL	APK 11	2413 CERBERUS DR	5400 000006000	000006500
29-20-28-8276-01-740	FULLER PATRICIA S	APK 11	2417 CERBERUS DR	5400 000007200	000007800
29-20-28-8276-01-750	BAUTISTA MARIBEL	APK 11	2421 CERBERUS DR	5400 000006000	000006500
29-20-28-8276-01-760	BAKER MARK E JR LIFE ESTATE	APK 11	2425 CERBERUS DR	5400 000006000	000006500
29-20-28-8276-01-770	AMERICAN HOMES 4 RENT PROPERTIES ONE LLC	APK 11	2429 CERBERUS DR	5400 000006000	000006500
29-20-28-8276-01-780	POLLOCK ZACHARY J	APK 11	2433 CERBERUS DR	5400 000006000	000006500
29-20-28-8276-01-790	WORRELL GREGORY P	APK 11	2437 CERBERUS DR	5400 000006000	000006500
29-20-28-8276-01-800	PRITONI MARILYN LIFE ESTATE	APK 11	2441 CERBERUS DR	5400 000006000	000006500
29-20-28-8276-01-810	PRITONI JEFFREY LIFE ESTATE	APK 11	2445 CERBERUS DR	5400 000006000	000006500
29-20-28-8276-01-820	BAINES JOYCE	APK 11	2444 CERBERUS DR	5400 000006000	000006500
29-20-28-8276-01-830	IH6 PROPERTY FLORIDA LP	APK 11	2440 CERBERUS DR	5400 000006000	000006500
29-20-28-8276-01-840	MCKINLEY PETER G	APK 11	2436 CERBERUS DR	5400 000006000	000006500
29-20-28-8276-01-850	IH4 PROPERTY FLORIDA LP	APK 11	2432 CERBERUS DR	5400 000006000	000006500
29-20-28-8276-01-860	RICARDO SATMATTIE	APK 11	2428 CERBERUS DR	5400 000006000	000006500
29-20-28-8276-01-870	APOPKA REGIONAL PROPERTIES LLP	APK 11	2424 CERBERUS DR	5400 000006000	000006500
29-20-28-8276-01-880	JONES JAMES DUDLEY	APK 11	2358 CERBERUS DR	5400 000006000	000006500
29-20-28-8276-01-890	FRIEDLEY AMBER	APK 11	2350 CERBERUS DR	5400 000006000	000006500
29-20-28-8276-01-900	FENTON SOUERETTE	APK 11	2348 CERBERUS DR	5400 000006000	000006500
29-20-28-8276-01-910	KORDUPEL STEVEN M	APK 11	2346 CERBERUS DR	5400 000006000	000006500
29-20-28-8276-01-920	PROGRESS RESIDENTIAL BORROWER 6 LLC	APK 11	2342 CERBERUS DR	5400 000006000	000006500
29-20-28-8276-01-930	CHERFRERE VLADIMIR	APK 11	2338 CERBERUS DR	5400 000006000	000006500
29-20-28-8890-00-010	WILLIAMS ROMANCIA	APK 11	2407 KNOLL DR	5400 000006000	000006500
29-20-28-8890-00-020	PEREZ KEILA	APK 11	2413 KNOLL DR	5400 000006000	000006500
29-20-28-8890-00-030	REID SHEROLYN J	APK 11	2419 KNOLL DR	5400 000006000	000007800
29-20-28-8890-00-040	NANTAIS REBEKAH MARIE	APK 11	2425 KNOLL DR	5400 000006000	000006500
29-20-28-8890-00-050	ALVAREZ HECTOR W	APK 11	2431 KNOLL DR	5400 000006000	000006500
29-20-28-8890-00-060	DELVECCHIO SEAN ROBERT	APK 11	2437 KNOLL DR	5400 000006000	000006500
29-20-28-8890-00-070	CABA NICANOR C	APK 11	2443 KNOLL DR	5400 000006000	000006500
29-20-28-8890-00-080	GARR PETER CHRISTOPHER	APK 11	2449 KNOLL DR	5400 000006000	000006500
29-20-28-8890-00-090	ROMAN LUCILMA	APK 11	2455 KNOLL DR	5400 000006000	000006500
29-20-28-8890-00-100	MORRIS SHYROLL AVODENE	APK 11	2461 KNOLL DR	5400 000006000	000006500

29-20-28-8890-00-110	MILLER-BARKLEY AMANDA L	APK 11	2467 KNOLL DR	5400 000006000	000006500
29-20-28-8890-00-120	JOHANSEN CHRISTINA M	APK 11	2473 KNOLL DR	5400 000006000	000006500
29-20-28-8890-00-130	ABEL DAVID D	APK 11	2479 KNOLL DR	5400 000006000	000006500
29-20-28-8890-00-140	MARESE MICHAEL ANTONIO	APK 11	2485 KNOLL DR	5400 000006000	000006500
29-20-28-8890-00-150	CLARK GEOFFREY PAUL	APK 11	2491 KNOLL DR	5400 000006000	000006500
29-20-28-8890-00-160	FACEY RHODA	APK 11	2497 KNOLL DR	5400 000006000	000006500
29-20-28-8890-00-170	GOODRUM ANGELA VICTORIA THOMAS	APK 11	2430 KNOLL DR	5400 000006000	000006500
29-20-28-8890-00-180	GILBERT ALEX LEE	APK 11	2436 KNOLL DR	5400 000006000	000006500
29-20-28-8890-00-190	BOLICK ALLYSON TAYLOR	APK 11	2442 KNOLL DR	5400 000006000	000006500
29-20-28-8890-00-200	ALEXANDRE MONA	APK 11	2448 KNOLL DR	5400 000006000	000006500
29-20-28-8890-00-210	MANCHERY DONNA	APK 11	2454 KNOLL DR	5400 000006000	000006500
29-20-28-8890-00-220	HAITH MALCOLM THOMAS JR	APK 11	2460 KNOLL DR	5400 000006000	000006500
29-20-28-8890-00-230	MOYE-MOORE LETITIA	APK 11	2466 KNOLL DR	5400 000006000	000006500
29-20-28-8890-00-240	LYKKEBAK CORAL ARROYO	APK 11	2472 KNOLL DR	5400 000006000	000006500
29-20-28-8890-00-250	BRANTLEY BROOKE NICOLE	APK 11	2478 KNOLL DR	5400 000006000	000006500
29-20-28-8890-00-260	GUERRA ENRIQUE	APK 11	2484 KNOLL DR	5400 000006000	000006500
29-20-28-8890-00-270	MIKE AND MARY KAYE BARRY FAMILY TRUST	APK 11	2485 CITRUS OVERLOOK ST	5400 000006000	000006500
29-20-28-8890-00-280	BURSKA KRISTIN J	APK 11	2479 CITRUS OVERLOOK ST	5400 000006000	000006500
29-20-28-8890-00-290	LIN YING	APK 11	2473 CITRUS OVERLOOK ST	5400 000006000	000006500
29-20-28-8890-00-300	STOLLON NEAL STEPHEN	APK 11	2467 CITRUS OVERLOOK ST	5400 000006000	000006500
29-20-28-8890-00-310	MARTINEZ JACQUELINE	APK 11	2461 CITRUS OVERLOOK ST	5400 000006000	000006500
29-20-28-8890-00-320	ADRIEN FRITZNEL	APK 11	2455 CITRUS OVERLOOK ST	5400 000006000	000006500
29-20-28-8890-00-330	GUEVARA DAVID R	APK 11	2449 CITRUS OVERLOOK ST	5400 000006000	000006500
29-20-28-8890-00-340	WADE CARLOS ANTONIO	APK 11	2443 CITRUS OVERLOOK ST	5400 000006000	000006500
29-20-28-8890-00-350	NAKADA MAMDOUH RASEM ZAREI	APK 11	2437 CITRUS OVERLOOK ST	5400 000006000	000006500
29-20-28-8890-00-360	IH6 PROPERTY FLORIDA L P	APK 11	2431 CITRUS OVERLOOK ST	5400 000006000	000006500
29-20-28-8890-00-370	DOLL DAVID MICHAEL	APK 11	2424 CITRUS OVERLOOK ST	5400 000006000	000007800
29-20-28-8890-00-380	CARTER STEVEN E	APK 11	2430 CITRUS OVERLOOK ST	5400 000006000	000006500
29-20-28-8890-00-390	IH6 PROPERTY FLORIDA L P	APK 11	2436 CITRUS OVERLOOK ST	5400 000006000	000006500
29-20-28-8890-00-400	HUFF KATIE LYNN	APK 11	2442 CITRUS OVERLOOK ST	5400 000006000	000006500
29-20-28-8890-00-410	KANDRA GREGORY J	APK 11	2448 CITRUS OVERLOOK ST	5400 000006000	000006500
29-20-28-8890-00-420	PEREZ RONALD MICHAEL	APK 11	2454 CITRUS OVERLOOK ST	5400 000006000	000006500
29-20-28-8890-00-430	ORTKIESE JERRY	APK 11	2460 CITRUS OVERLOOK ST	5400 000006000	000006500
29-20-28-8890-00-440	EUBANKS DEBORAH ANNE	APK 11	2466 CITRUS OVERLOOK ST	5400 000006000	000007800
29-20-28-8890-00-450	BROWN SARA ELIZABETH LYNNETTE	APK 11	2472 CITRUS OVERLOOK ST	5400 000006000	000006500
29-20-28-8890-00-460	BURSKA HEATHER	APK 11	2478 CITRUS OVERLOOK ST	5400 000006000	000006500
29-20-28-8890-00-470	WELLS MARLESE A	APK 11	2484 CITRUS OVERLOOK ST	5400 000006000	000006500
29-20-28-8890-00-480	ROSELLA NICHOLAS	APK 11	2509 CLIFF AVE	5400 000006000	000006500
29-20-28-8890-00-490	BROWN TERRENCE J	APK 11	2515 CLIFF AVE	5400 000006000	000006500
29-20-28-8890-00-500	NETTLES FRANK ROGER III	APK 11	2521 CLIFF AVE	5400 000006000	000006500
29-20-28-8890-00-510	WICKHAM MEGAN L	APK 11	2527 CLIFF AVE	5400 000006000	000006500
29-20-28-8890-00-520	SHELTON JERRY MILTON	APK 11	2533 CLIFF AVE	5400 000006000	000006500
29-20-28-8891-00-530	HEATHER NICOLE HOWARD REVOCABLE TRUST	APK 11	2833 HILLTOP LOOP	5400 000006000	000006500
29-20-28-8891-00-540	GRANT DENNIS R	APK 11	2827 HILLTOP LOOP	5400 000006000	000006500
29-20-28-8891-00-550	JONES RYAN PAUL	APK 11	2821 HILLTOP LOOP	5400 000006000	000006500
29-20-28-8891-00-560	BAILEY WILFRED A II	APK 11	2815 HILLTOP LOOP	5400 000006000	000006500
29-20-28-8891-00-570	HURST KRISTY A	APK 11	2809 HILLTOP LOOP	5400 000007200	000007800
29-20-28-8891-00-580	CONFIDENTIAL	APK 11	2803 HILLTOP LOOP	5400 000007200	000007800
29-20-28-8891-00-590	KEIMACH DAVID RONALD	APK 11	2797 HILLTOP LOOP	5400 000006000	000006500
29-20-28-8891-00-600	CRAWFORD ALEXANDRIA M	APK 11	2791 HILLTOP LOOP	5400 000006000	000006500
29-20-28-8891-00-610	MORRIS BENJAMIN J	APK 11	2785 HILLTOP LOOP	5400 000006000	000006500
29-20-28-8891-00-620	JACK ANDY KEVIN	APK 11	2779 HILLTOP LOOP	5400 000006000	000006500
29-20-28-8891-00-630	KELLY MONISHA A	APK 11	2773 HILLTOP LOOP	5400 000006000	000006500
29-20-28-8891-00-640	ARNOLD ERIN	APK 11	2767 HILLTOP LOOP	5400 000006000	000006500
29-20-28-8891-00-650	RICHARDSON CLARENCE A	APK 11	2761 HILLTOP LOOP	5400 000007200	000007800
29-20-28-8891-00-660	TORRES MICHAEL	APK 11	2755 HILLTOP LOOP	5400 000006000	000006500
29-20-28-8891-00-670	MATTOS JANAKI ROHIT	APK 11	2749 HILLTOP LOOP	5400 000006000	000006500
29-20-28-8891-00-680	TETTEH JOSEPH AMOAH	APK 11	2743 HILLTOP LOOP	5400 000007200	000007800
29-20-28-8891-00-690	PATTERSON PATRICK EARL III	APK 11	2737 HILLTOP LOOP	5400 000007200	000007800
29-20-28-8891-00-700	WATSON RUBEN A	APK 11	2731 HILLTOP LOOP	5400 000007200	000007800
29-20-28-8891-00-710	GREEN GARRY ANTHONY	APK 11	2725 HILLTOP LOOP	5400 000007200	000007800
29-20-28-8891-00-720	GARDNER SULGEIRY F	APK 11	2719 HILLTOP LOOP	5400 000007200	000007800
29-20-28-8891-00-730	SANTOS DEBRA ANN	APK 11	2713 HILLTOP LOOP	5400 000006000	000006500

29-20-28-8891-00-740	HINKLE DONOVAN LEE	APK 11	2707 HILLTOP LOOP	5400 000007200	000007800
29-20-28-8891-00-750	BREESE VIRGINIA S	APK 11	2701 HILLTOP LOOP	5400 000006000	000006500
29-20-28-8891-00-760	LIN MAY TSENG	APK 11	2695 HILLTOP LOOP	5400 000007200	000007800
29-20-28-8891-00-770	DEHANEY SILBURN RAY	APK 11	2689 HILLTOP LOOP	5400 000007200	000007800
29-20-28-8891-00-780	SILVERMAN RIZKALLAH LAUREN ROCHELLE	APK 11	2683 HILLTOP LOOP	5400 000007200	000007800
29-20-28-8891-00-790	VALENTIN DENNY	APK 11	2677 HILLTOP LOOP	5400 000007200	000007800
29-20-28-8891-00-800	HERNANDEZ JOSE CHARLES	APK 11	2671 HILLTOP LOOP	5400 000007200	000007800
29-20-28-8891-00-810	IH6 PROPERTY FLORIDA LP	APK 11	2665 HILLTOP LOOP	5400 000006000	000006500
29-20-28-8891-00-820	HAMILL JOSHUA LEON	APK 11	2659 HILLTOP LOOP	5400 000007200	000007800
29-20-28-8891-00-830	GIBBS DAVID ANDREWS	APK 11	2653 HILLTOP LOOP	5400 000006000	000006500
29-20-28-8891-00-840	GRAY KENRICK RANIQUE	APK 11	2647 HILLTOP LOOP	5400 000007200	000007800
29-20-28-8891-00-850	MORENO RAFAEL A	APK 11	2641 HILLTOP LOOP	5400 000006000	000006500
29-20-28-8891-00-860	RODRIGUEZ ELVIS	APK 11	2617 AUBURN RIDGE DR	5400 000007200	000007800
29-20-28-8891-00-870	RODRIGUEZ YEIDY YUDELKA	APK 11	2611 AUBURN RIDGE DR	5400 000007200	000007800
29-20-28-8891-00-880	FORBES BRYAN ALAN	APK 11	2605 AUBURN RIDGE DR	5400 000007200	000007800
29-20-28-8891-00-890	MALCOLM PATRICK ANTHONY	APK 11	2599 AUBURN RIDGE DR	5400 000007200	000007800
29-20-28-8891-00-900	CARLSON TODD R	APK 11	2593 AUBURN RIDGE DR	5400 000006000	000006500
29-20-28-8891-00-910	KALVIN BENJAMIN SCOTT	APK 11	2587 AUBURN RIDGE DR	5400 000007200	000007800
29-20-28-8891-00-920	VEGA ANGEL	APK 11	2581 AUBURN RIDGE DR	5400 000007200	000007800
29-20-28-8891-00-930	GORDON ADAM ROSS	APK 11	2575 AUBURN RIDGE DR	5400 000006000	000006500
29-20-28-8891-00-940	VAN SCHAAK MORGAN LIANNE	APK 11	2569 AUBURN RIDGE DR	5400 000006000	000006500
29-20-28-8891-00-950	HARPER RYAN MICHAEL	APK 11	2563 AUBURN RIDGE DR	5400 000006000	000006500
29-20-28-8891-00-960	LUBIN AMANDA	APK 11	2557 AUBURN RIDGE DR	5400 000006000	000006500
29-20-28-8891-00-970	DENTON EDWARD	APK 11	2551 AUBURN RIDGE DR	5400 000007200	000007800
29-20-28-8891-00-980	NABERHAUS JOSEPH ANTHONY	APK 11	2545 AUBURN RIDGE DR	5400 000007200	000007800
29-20-28-8891-00-990	JOSLYN BLAKELY B	APK 11	2539 AUBURN RIDGE DR	5400 000007200	000007800
29-20-28-8891-01-000	CALAHORRANO JAVIER ENRIQUE	APK 11	2856 HILLTOP LOOP	5400 000006000	000006500
29-20-28-8891-01-010	PATEL CHIRAG SURESHBHAI	APK 11	2850 HILLTOP LOOP	5400 000006000	000006500
29-20-28-8891-01-020	REYES CORPORAN JUAN BAUTISTA	APK 11	2844 HILLTOP LOOP	5400 000007200	000007800
29-20-28-8891-01-030	MORALES DE ARMAS JAMES J	APK 11	2838 HILLTOP LOOP	5400 000006000	000006500
29-20-28-8891-01-040	ZOGBI CYNTHIA M	APK 11	2832 HILLTOP LOOP	5400 000006000	000006500
29-20-28-8891-01-050	COOKSTON LIANE N	APK 11	2826 HILLTOP LOOP	5400 000006000	000006500
29-20-28-8891-01-060	MCDOWALL ANIM A	APK 11	2820 HILLTOP LOOP	5400 000006000	000006500
29-20-28-8891-01-070	HANSRAJ DIANA	APK 11	2814 HILLTOP LOOP	5400 000006000	000006500
29-20-28-8891-01-080	MATHEWS ANTONIO C	APK 11	2815 ORANGE BLUFF AVE	5400 000007200	000007800
29-20-28-8891-01-090	MORRISHAW SHERRY ALEXCIA	APK 11	2821 ORANGE BLUFF AVE	5400 000006000	000006500
29-20-28-8891-01-100	EVANS VICTORIA FELICIA NISBETTE	APK 11	2827 ORANGE BLUFF AVE	5400 000007200	000007800
29-20-28-8891-01-110	DEODAT BRANDON	APK 11	2833 ORANGE BLUFF AVE	5400 000007200	000007800
29-20-28-8891-01-120	BENCOMO MONASTERIO LLOHAD S	APK 11	2839 ORANGE BLUFF AVE	5400 000006000	000006500
29-20-28-8891-01-130	WHITFIELD NATOSHA DENISE	APK 11	2845 ORANGE BLUFF AVE	5400 000006000	000006500
29-20-28-8891-01-140	KALANDYK BRIANA D	APK 11	2851 ORANGE BLUFF AVE	5400 000006000	000006500
29-20-28-8891-01-150	APURE RIVERA JACKSON JOSE	APK 11	2857 ORANGE BLUFF AVE	5400 000006000	000006500
29-20-28-8891-01-160	BLAKE SHANNON N	APK 11	2564 AUBURN RIDGE DR	5400 000006000	000006500
29-20-28-8891-01-170	DEYGOO SEAN A	APK 11	2570 AUBURN RIDGE DR	5400 000006000	000006500
29-20-28-8891-01-180	CARGILL CLEVROY K	APK 11	2576 AUBURN RIDGE DR	5400 000006000	000006500
29-20-28-8891-01-190	CALDERON EDGARD A	APK 11	2582 AUBURN RIDGE DR	5400 000006000	000006500
29-20-28-8891-01-200	COOPER MICHAEL	APK 11	2588 AUBURN RIDGE DR	5400 000006000	000006500
29-20-28-8891-01-210	IH6 PROPERTY FLORIDA L P	APK 11	2594 AUBURN RIDGE DR	5400 000006000	000006500
29-20-28-8891-01-220	EZZAI MICHAEL	APK 11	2629 HILLTOP LOOP	5400 000006000	000006500
29-20-28-8891-01-230	PHILLIPS ANDREW ANTHONY	APK 11	2623 HILLTOP LOOP	5400 000007200	000007800
29-20-28-8891-01-240	VELAZQUEZ SIAVER	APK 11	2617 HILLTOP LOOP	5400 000006000	000006500
29-20-28-8891-01-250	COLL MANUEL	APK 11	2611 HILLTOP LOOP	5400 000006000	000006500
29-20-28-8891-01-260	PEREZ ERNESTO	APK 11	2605 HILLTOP LOOP	5400 000007200	000007800
29-20-28-8891-01-270	DAVIS BARBARA E	APK 11	2599 HILLTOP LOOP	5400 000006000	000006500
29-20-28-8891-01-280	CAMPBELL SEAN O	APK 11	2598 HILLTOP LOOP	5400 000006000	000006500
29-20-28-8891-01-290	GILMORE DARON	APK 11	2604 HILLTOP LOOP	5400 000006000	000006500
29-20-28-8891-01-300	KELLER CATHERINE R	APK 11	2610 HILLTOP LOOP	5400 000006000	000006500
29-20-28-8891-01-310	RAWLIN LAUREN NICOLE	APK 11	2616 HILLTOP LOOP	5400 000006000	000006500
29-20-28-8891-01-320	CONFIDENTIAL	APK 11	2622 HILLTOP LOOP	5400 000007200	000007800
29-20-28-8891-01-330	TAYLOR DAVID LAMONT	APK 11	2628 HILLTOP LOOP	5400 000006000	000006500
29-20-28-8891-01-340	HUMPHREY JOSHUA ANTONIO	APK 11	2634 HILLTOP LOOP	5400 000007200	000007800
29-20-28-8891-01-350	PAVON ARIOSKA	APK 11	2640 HILLTOP LOOP	5400 000007200	000007800
29-20-28-8891-01-360	ROLLE RAYMOND JAMES II	APK 11	2646 HILLTOP LOOP	5400 000007200	000007800

29-20-28-8891-01-370	SAULSBURY RYAN	APK 11	2652 HILLTOP LOOP	5400 000006000	000006500
29-20-28-8891-01-380	MOLINA DANIEL	APK 11	2658 HILLTOP LOOP	5400 000007200	000007800
29-20-28-8891-01-390	LOWMAN SIMONE	APK 11	2664 HILLTOP LOOP	5400 000006000	000006500
29-20-28-8891-01-400	LAW YOHANNA L	APK 11	2670 HILLTOP LOOP	5400 000006000	000006500
29-20-28-8891-01-410	HOWIE WILLIAM ANTHONY	APK 11	2706 HILLTOP LOOP	5400 000006000	000006500
29-20-28-8891-01-420	MCGEE CHRISTINA MARIA ANTONIA	APK 11	2712 HILLTOP LOOP	5400 000007200	000007800
29-20-28-8891-01-430	PARHAM CHAKIA LAUREN	APK 11	2718 HILLTOP LOOP	5400 000006000	000006500
29-20-28-8891-01-440	WILLIAMS JAMES A	APK 11	2724 HILLTOP LOOP	5400 000007200	000007800
29-20-28-8891-01-450	FURTADO RICHARD A	APK 11	2730 HILLTOP LOOP	5400 000007200	000007800
29-20-28-8891-01-460	HARPER ALENCIA	APK 11	2736 HILLTOP LOOP	5400 000007200	000007800
29-20-28-8891-01-470	KURIAKOSE JOBY M	APK 11	2742 HILLTOP LOOP	5400 000007200	000007800
29-20-28-8891-01-480	UNDERWOOD BRANON LEE	APK 11	2748 HILLTOP LOOP	5400 000007200	000007800
29-20-28-8891-01-490	PASTEUR MONICA ANN	APK 11	2754 HILLTOP LOOP	5400 000006000	000006500
29-20-28-8891-01-500	PHAM VINCENT	APK 11	2760 HILLTOP LOOP	5400 000007200	000007800
29-20-28-8891-01-510	HALL NASHAE	APK 11	2766 HILLTOP LOOP	5400 000006000	000006500
29-20-28-8891-01-520	LEWIS KADIAN E	APK 11	2772 HILLTOP LOOP	5400 000007200	000007800
29-20-28-8891-01-530	BROWN ASHLEY N	APK 11	2778 HILLTOP LOOP	5400 000007200	000007800
30-20-28-0000-00-004	KRULL-SMITH LANDSCAPES INC	APK 11	2800 W PONKAN RD	5400 000058800	000079300
30-20-28-0000-00-005	PONKIN ROAD PROPERTY LLC	APK 11	2920 PLYMOUTH SORRENTO RD	5400 000015600	000016900
30-20-28-0000-00-010	MORALES ELDER G	APK 11	2655 PLYMOUTH SORRENTO RD	5400 000007200	000007800
30-20-28-0000-00-018	PAULUCCI ACRES LLC	APK 11	2256 W PONKAN RD	5400 000003600	000003900
30-20-28-0000-00-019	ANN E POLASEK FAMILY TRUST	APK 11	2776 W PONKAN RD	5400 000006000	000006500
30-20-28-0000-00-021	SEMORAN BAPTIST TEMPLE INC	APK 11	2051 W LESTER RD	5400 000063600	000068900
30-20-28-0000-00-022	FLORIDA CONFERENCE ASSN OF SEVENTH-DAY ADVENTISTS	APK 11	2844 W PONKAN RD	5400 000020400	000022100
30-20-28-0000-00-023	KRULL-SMITH LANDSCAPES INC	APK 11	2788 W PONKAN RD	5400 000007200	000019500
30-20-28-0000-00-035	CARTER DARYL M	APK 11	2961 PLYMOUTH SORRENTO RD	5400 000003600	000003900
30-20-28-0000-00-043	FLORIDA CONFERENCE ASSN OF SEVENTH-DAY ADVENTISTS	APK 11	2836 W PONKAN RD	5400 000003600	000003900
30-20-28-0000-00-044	FLORIDA CONFERENCE ASSN OF SEVENTH-DAY ADVENTISTS	APK 11	2950 W PONKAN RD	5400 000018000	000019500
30-20-28-0000-00-046	ANN E POLASEK FAMILY TRUST	APK 11	2768 W PONKAN RD	5400 000007200	000007800
30-20-28-0230-00-010	STANFORD CASSANDRA BENITA	APK 11	2603 SPICEBUSH LOOP	5400 000006000	000006500
30-20-28-0230-00-020	HARPER GEORGETTE T	APK 11	2609 SPICEBUSH LOOP	5400 000007200	000007800
30-20-28-0230-00-030	VALDES FRANCISCO M	APK 11	2615 SPICEBUSH LOOP	5400 000007200	000007800
30-20-28-0230-00-040	WEAVER WAYNE E	APK 11	2621 SPICEBUSH LOOP	5400 000007200	000007800
30-20-28-0230-00-050	IH3 PROPERTY FLORIDA LP	APK 11	2627 SPICEBUSH LOOP	5400 000006000	000006500
30-20-28-0230-00-060	FORBES DANIEL MERRILL	APK 11	2633 SPICEBUSH LOOP	5400 000007200	000007800
30-20-28-0230-00-070	WEINBERG BENJAMIN J	APK 11	2639 SPICEBUSH LOOP	5400 000006000	000006500
30-20-28-0230-00-080	MOYER DOUGLAS A	APK 11	2645 SPICEBUSH LOOP	5400 000007200	000007800
30-20-28-0230-00-090	CONFIDENTIAL	APK 11	2651 SPICEBUSH LOOP	5400 000007200	000007800
30-20-28-0230-00-100	JAMES STUART	APK 11	2657 SPICEBUSH LOOP	5400 000007200	000007800
30-20-28-0230-00-110	LINDE MICHAEL C	APK 11	2663 SPICEBUSH LOOP	5400 000007200	000007800
30-20-28-0230-00-120	AMH 2015-1 BORROWER LP	APK 11	2669 SPICEBUSH LOOP	5400 000007200	000007800
30-20-28-0230-00-130	KARNITZ SEAN D	APK 11	2675 SPICEBUSH LOOP	5400 000007200	000007800
30-20-28-0230-00-140	SARGENT STEVEN BICKNELL	APK 11	2681 SPICEBUSH LOOP	5400 000007200	000007800
30-20-28-0230-00-150	HALL JASON F	APK 11	2687 SPICEBUSH LOOP	5400 000007200	000007800
30-20-28-0230-00-160	SAMUDA INA	APK 11	2693 SPICEBUSH LOOP	5400 000007200	000007800
30-20-28-0230-00-170	DAVEY WAYNE JR 1/4 INT	APK 11	2699 SPICEBUSH LOOP	5400 000006000	000006500
30-20-28-0230-00-180	TITRE JOSEPH	APK 11	2705 SPICEBUSH LOOP	5400 000007200	000007800
30-20-28-0230-00-190	PERRON THERESA	APK 11	2711 SPICEBUSH LOOP	5400 000007200	000007800
30-20-28-0230-00-200	GOFORTH SHARON	APK 11	2717 SPICEBUSH LOOP	5400 000006000	000006500
30-20-28-0230-00-210	MERVILUS MACFARLANE	APK 11	2723 SPICEBUSH LOOP	5400 000007200	000007800
30-20-28-0230-00-220	ATP PROPERTIES LLC	APK 11	2729 SPICEBUSH LOOP	5400 000007200	000007800
30-20-28-0230-00-230	SORIANO RAMONITA	APK 11	2735 SPICEBUSH LOOP	5400 000006000	000006500
30-20-28-0230-00-240	DRAPER MALCOLM ROGER II	APK 11	2741 SPICEBUSH LOOP	5400 000007200	000007800
30-20-28-0230-00-250	SEIFERT CHRISTOPHER	APK 11	2747 SPICEBUSH LOOP	5400 000007200	000007800
30-20-28-0230-00-260	LAWITZKE VANNA D	APK 11	2753 SPICEBUSH LOOP	5400 000006000	000006500
30-20-28-0230-00-270	DILLARD BARRY A JR	APK 11	2759 SPICEBUSH LOOP	5400 000007200	000007800
30-20-28-0230-00-280	SPICEBUSH FAMILY TRUST	APK 11	2765 SPICEBUSH LOOP	5400 000006000	000006500
30-20-28-0230-00-290	ETIENNE-CALIXTE JOHANE	APK 11	2771 SPICEBUSH LOOP	5400 000007200	000007800
30-20-28-0230-00-300	LEOTAUD JOAN W	APK 11	2777 SPICEBUSH LOOP	5400 000006000	000006500
30-20-28-0230-00-310	WILLIAMS WILFRED W LIFE ESTATE	APK 11	2783 SPICEBUSH LOOP	5400 000007200	000007800
30-20-28-0230-00-320	AMH 2014-1 BORROWER LLC	APK 11	2770 SPICEBUSH LOOP	5400 000007200	000007800
30-20-28-0230-00-330	PARCHMENT LAUGHTON A	APK 11	2776 SPICEBUSH LOOP	5400 000007200	000007800
30-20-28-0230-00-340	SFR ACQUISITIONS 1 LLC	APK 11	2782 SPICEBUSH LOOP	5400 000007200	000007800

30-20-28-0230-00-350	JONES CYRUS W ESTATE	APK 11	2788 SPICEBUSH LOOP	5400 000006000	000006500
30-20-28-0230-00-360	ELLIS SHIRLEY J LIFE ESTATE	APK 11	2602 SPICEBUSH LOOP	5400 000006000	000006500
30-20-28-0230-00-370	BALLENILLA ERNESTO JR	APK 11	2608 SPICEBUSH LOOP	5400 000007200	000007800
30-20-28-0230-00-380	REBERT ROBERT A JR	APK 11	2614 SPICEBUSH LOOP	5400 000007200	000007800
30-20-28-0230-00-390	2018-4 IH BORROWER LP	APK 11	2620 SPICEBUSH LOOP	5400 000007200	000007800
30-20-28-0230-00-400	BLUMENSTEIN GARY LYNN	APK 11	2626 SPICEBUSH LOOP	5400 000006000	000006500
30-20-28-0230-00-410	NAVARRO JAIME	APK 11	2632 SPICEBUSH LOOP	5400 000007200	000007800
30-20-28-0230-00-420	FIEFFE EUGENE	APK 11	2638 SPICEBUSH LOOP	5400 000006000	000006500
30-20-28-0230-00-430	RAMIREZ-CRUZ OLIVER ANDRES	APK 11	2668 SPICEBUSH LOOP	5400 000007200	000007800
30-20-28-0230-00-440	LISA J SCHURTER TRUST	APK 11	2674 SPICEBUSH LOOP	5400 000007200	000007800
30-20-28-0230-00-450	SIMMONS JASON G	APK 11	2680 SPICEBUSH LOOP	5400 000007200	000007800
30-20-28-0230-00-460	SMITH RICARDO L	APK 11	2686 SPICEBUSH LOOP	5400 000006000	000006500
30-20-28-0230-00-470	CONFIDENTIAL	APK 11	2692 SPICEBUSH LOOP	5400 000007200	000007800
30-20-28-0230-00-480	DRUMMOND OVAN G	APK 11	2698 SPICEBUSH LOOP	5400 000007200	000007800
30-20-28-0230-00-490	CALLAHAN GERALDINE M	APK 11	2710 SPICEBUSH LOOP	5400 000007200	000007800
30-20-28-0230-00-500	REXACH MARIA H	APK 11	2716 SPICEBUSH LOOP	5400 000007200	000007800
30-20-28-0230-00-510	WHITING JOHN J	APK 11	2722 SPICEBUSH LOOP	5400 000007200	000007800
30-20-28-0230-00-520	WHEELER DOUGLAS M	APK 11	2728 SPICEBUSH LOOP	5400 000006000	000006500
30-20-28-0230-00-530	FAIRBANKS ANTHONY M	APK 11	2734 SPICEBUSH LOOP	5400 000007200	000007800
30-20-28-0230-00-540	REYELT KENNETH A	APK 11	2035 SKIDDAW CT	5400 000007200	000007800
30-20-28-0230-00-550	MOOREHEAD ELROY EUGENIO	APK 11	2030 SKIDDAW CT	5400 000007200	000007800
30-20-28-0230-00-560	AMH 2015-1 BORROWER LP	APK 11	2036 SKIDDAW CT	5400 000006000	000006500
30-20-28-0230-00-570	SHORT CAROLYN V	APK 11	2626 BREEZY MEADOW RD	5400 000006000	000006500
30-20-28-0230-00-580	THURMON DENNIS	APK 11	2042 SKIDDAW CT	5400 000006000	000006500
30-20-28-0230-00-590	HOLLOWAY CHELSEA DICE	APK 11	2041 SKIDDAW CT	5400 000006000	000006500
30-20-28-0230-00-600	FOWLER MATTHEW D	APK 11	2620 BREEZY MEADOW RD	5400 000006000	000006500
30-20-28-0230-00-610	LACQUANITI FRANK J JR	APK 11	2614 BREEZY MEADOW RD	5400 000006000	000006500
30-20-28-0230-00-620	IH6 PROPERTY FLORIDA L P	APK 11	2592 BREEZY MEADOW RD	5400 000006000	000006500
30-20-28-0230-00-630	RASUL TREVOR	APK 11	2586 BREEZY MEADOW RD	5400 000006000	000006500
30-20-28-0230-00-640	GUIDA APRIL	APK 11	2580 BREEZY MEADOW RD	5400 000006000	000006500
30-20-28-0230-00-650	MEURER LAURIE	APK 11	2574 BREEZY MEADOW RD	5400 000006000	000006500
30-20-28-0230-00-660	CONFIDENTIAL	APK 11	2568 BREEZY MEADOW RD	5400 000006000	000006500
30-20-28-0230-00-670	MATHURIN ANDREA PAULETTE	APK 11	2562 BREEZY MEADOW RD	5400 000007200	000007800
30-20-28-0230-00-680	GOSS ANGELA DIANE	APK 11	2556 BREEZY MEADOW RD	5400 000006000	000006500
30-20-28-0230-00-690	VERNIER ADAM A	APK 11	2550 BREEZY MEADOW RD	5400 000006000	000006500
30-20-28-0230-00-700	FERNANDO ANGELITO	APK 11	2544 BREEZY MEADOW RD	5400 000006000	000006500
30-20-28-0230-00-710	BROWN MARLON N	APK 11	2046 TOUCHWOOD CT	5400 000007200	000007800
30-20-28-0230-00-720	SAWYER JEREMY R	APK 11	2040 TOUCHWOOD CT	5400 000006000	000006500
30-20-28-0230-00-730	CLARK CAROLE	APK 11	2034 TOUCHWOOD CT	5400 000007200	000007800
30-20-28-0230-00-740	MEIKLE RYAN S	APK 11	2039 TOUCHWOOD CT	5400 000007200	000007800
30-20-28-0230-00-750	INVITATION HOMES 7 LP	APK 11	2045 TOUCHWOOD CT	5400 000007200	000007800
30-20-28-0230-00-760	NAUS THOMAS H	APK 11	2498 BREEZY MEADOW RD	5400 000006000	000006500
30-20-28-0230-00-770	GUADRON GARY	APK 11	2482 BREEZY MEADOW RD	5400 000006000	000006500
30-20-28-0230-00-780	SHERRY RANDY C	APK 11	2476 BREEZY MEADOW RD	5400 000006000	000006500
30-20-28-0230-00-790	GOMEZ HECTOR	APK 11	2470 BREEZY MEADOW RD	5400 000006000	000006500
30-20-28-0230-00-800	AMH 2014-1 BORROWER LLC	APK 11	2464 BREEZY MEADOW RD	5400 000006000	000006500
30-20-28-0230-00-810	NUNEZ LORENZO ANTONIO	APK 11	2458 BREEZY MEADOW RD	5400 000006000	000006500
30-20-28-0230-00-820	STRUTH CHARLES MARTIN	APK 11	2452 BREEZY MEADOW RD	5400 000007200	000007800
30-20-28-0230-00-830	JAVIER DENNIS	APK 11	2446 BREEZY MEADOW RD	5400 000006000	000006500
30-20-28-0230-00-840	CARLOS CARVIZ	APK 11	2432 BREEZY MEADOW RD	5400 000007200	000007800
30-20-28-0230-00-850	YANCEY VIRGINIA LORRAINE LIFE ESTATE	APK 11	2426 BREEZY MEADOW RD	5400 000006000	000006500
30-20-28-0230-00-860	SFR II BORROWER 2021-3 LLC	APK 11	2225 REEFVIEW LOOP	5400 000007200	000007800
30-20-28-0230-00-870	SIFONTES ANDRES	APK 11	2231 REEFVIEW LOOP	5400 000006000	000006500
30-20-28-0230-00-880	CASSADY JOSEPH E	APK 11	2237 REEFVIEW LOOP	5400 000007200	000007800
30-20-28-0230-00-890	AH4R PROPERTIES TWO LLC	APK 11	2243 REEFVIEW LOOP	5400 000006000	000006500
30-20-28-0230-00-900	MANNING JENNY S	APK 11	2249 REEFVIEW LOOP	5400 000007200	000007800
30-20-28-0230-00-910	THOMPSON NIKKI LU ALLONA	APK 11	2255 REEFVIEW LOOP	5400 000007200	000007800
30-20-28-0230-00-920	BELLMANY PHILEMON	APK 11	2261 REEFVIEW LOOP	5400 000007200	000007800
30-20-28-0230-00-930	JAMES STANFORD	APK 11	2267 REEFVIEW LOOP	5400 000007200	000007800
30-20-28-0230-00-940	DAVIS ARENTHIA E	APK 11	2273 REEFVIEW LOOP	5400 000006000	000006500
30-20-28-0230-00-950	CONFIDENTIAL	APK 11	2279 REEFVIEW LOOP	5400 000006000	000006500
30-20-28-0230-00-960	PARSONS OLGA G	APK 11	2285 REEFVIEW LOOP	5400 000006000	000006500
30-20-28-0230-00-970	ELROD NICHOLAUS	APK 11	2343 REEFVIEW LOOP	5400 000006000	000006500

30-20-28-0230-00-980	BROWN THOMAS M	APK 11	2349 REEFVIEW LOOP	5400 000006000	000006500
30-20-28-0230-00-990	WALLACE WILLIAM	APK 11	2355 REEFVIEW LOOP	5400 000006000	000006500
30-20-28-0230-01-000	HUNTZICKER GEORGE JESSE	APK 11	2361 REEFVIEW LOOP	5400 000006000	000006500
30-20-28-0230-01-040	TOWNSEND JAMES W	APK 11	2385 REEFVIEW LOOP	5400 000007200	000007800
30-20-28-0230-01-050	TE SITHA CHRISTINA	APK 11	2391 REEFVIEW LOOP	5400 000006000	000006500
30-20-28-0230-01-060	KLAFTER DONALD	APK 11	2397 REEFVIEW LOOP	5400 000006000	000006500
30-20-28-0230-01-070	PARISEAU DANNY	APK 11	2398 REEFVIEW LOOP	5400 000006000	000006500
30-20-28-0230-01-080	LOFVERS DAVID A LIFE ESTATE	APK 11	2392 REEFVIEW LOOP	5400 000006000	000006500
30-20-28-0230-01-090	DIAZ IGNACIO	APK 11	2380 REEFVIEW LOOP	5400 000006000	000006500
30-20-28-0230-01-100	BATSON VINCENT RAY	APK 11	2360 REEFVIEW LOOP	5400 000006000	000006500
30-20-28-0230-01-110	METZLER FAMILY LIVING TRUST	APK 11	2356 REEFVIEW LOOP	5400 000006000	000006500
30-20-28-0230-01-120	MCCULLOUGH CRISTY	APK 11	2350 REEFVIEW LOOP	5400 000007200	000007800
30-20-28-0230-01-130	JICA DANIEL	APK 11	2344 REEFVIEW LOOP	5400 000006000	000006500
30-20-28-0230-01-140	HENDRICKSON RYAN THOMAS	APK 11	2284 REEFVIEW LOOP	5400 000006000	000006500
30-20-28-0230-01-150	CRISAFULLI JOSEPH	APK 11	2278 REEFVIEW LOOP	5400 000006000	000006500
30-20-28-0230-01-160	JACKSON MICHAEL	APK 11	2266 REEFVIEW LOOP	5400 000006000	000006500
30-20-28-0230-01-170	VO TOAN NGOC	APK 11	2248 REEFVIEW LOOP	5400 000006000	000006500
30-20-28-0230-01-180	CARDENAS FRANK	APK 11	2238 REEFVIEW LOOP	5400 000007200	000007800
30-20-28-0230-01-190	HEREDIA ISMAEL	APK 11	2232 REEFVIEW LOOP	5400 000006000	000006500
30-20-28-0230-01-200	FERRERIA ALLYMA C	APK 11	2226 REEFVIEW LOOP	5400 000006000	000006500
30-20-28-0230-01-210	BLANK DENNIS LIFE ESTATE	APK 11	2433 BREEZY MEADOW RD	5400 000006000	000006500
30-20-28-0230-01-220	RIZO JORGE	APK 11	2439 BREEZY MEADOW RD	5400 000006000	000006500
30-20-28-0230-01-230	BEEBE GERALD	APK 11	2445 BREEZY MEADOW RD	5400 000006000	000006500
30-20-28-0230-01-240	CONFIDENTIAL	APK 11	2451 BREEZY MEADOW RD	5400 000007200	000007800
30-20-28-0230-01-250	HUANG CHIU-HSIA	APK 11	2457 BREEZY MEADOW RD	5400 000006000	000006500
30-20-28-0230-01-260	KEYS CYNTHIA ANN	APK 11	2463 BREEZY MEADOW RD	5400 000006000	000006500
30-20-28-0230-01-270	ROJAS TOMAS DAVID SR	APK 11	2469 BREEZY MEADOW RD	5400 000006000	000006500
30-20-28-0230-01-280	AMERICAN HOMES 4 RENT	APK 11	2475 BREEZY MEADOW RD	5400 000006000	000006500
30-20-28-0230-01-290	LEADER-MATTHEW CARREN D	APK 11	2481 BREEZY MEADOW RD	5400 000006000	000006500
30-20-28-0230-01-300	IH6 PROPERTY FLORIDA LP	APK 11	2487 BREEZY MEADOW RD	5400 000006000	000006500
30-20-28-0230-01-310	HONORATO MARIA G	APK 11	2493 BREEZY MEADOW RD	5400 000007200	000007800
30-20-28-0230-01-320	FLEMING WENDY L	APK 11	2499 BREEZY MEADOW RD	5400 000006000	000006500
30-20-28-0230-01-330	ALLEN HENRY	APK 11	2557 BREEZY MEADOW RD	5400 000007200	000007800
30-20-28-0230-01-340	THOMPSON TOD	APK 11	2563 BREEZY MEADOW RD	5400 000006000	000006500
30-20-28-0230-01-350	PERSAUD SONIA	APK 11	2569 BREEZY MEADOW RD	5400 000006000	000006500
30-20-28-0230-01-360	CARMELINA TOLEDO REVOCABLE LIVING TRUST	APK 11	2571 BREEZY MEADOW RD	5400 000006000	000006500
30-20-28-0230-01-370	SANCHEZ RAMON	APK 11	2581 BREEZY MEADOW RD	5400 000007200	000007800
30-20-28-0230-01-380	CLERGER JEAN B	APK 11	2587 BREEZY MEADOW RD	5400 000007200	000007800
30-20-28-0230-01-390	IH6 PROPERTY FLORIDA LP	APK 11	2593 BREEZY MEADOW RD	5400 000006000	000006500
30-20-28-0230-01-400	MCWILLIS JOSEPH H	APK 11	2613 BREEZY MEADOW RD	5400 000007200	000007800
30-20-28-0230-01-410	CROSTON JEREMY	APK 11	2619 BREEZY MEADOW RD	5400 000006000	000006500
30-20-28-0230-01-420	EMERY MATTHEW	APK 11	2625 BREEZY MEADOW RD	5400 000006000	000006500
30-20-28-0230-01-430	HERNANDEZ ELIAS JOHAN	APK 11	2552 BRINSMADE CT	5400 000006000	000006500
30-20-28-0230-01-440	TUCKER RYAN	APK 11	2546 BRINSMADE CT	5400 000006000	000006500
30-20-28-0230-01-450	WELTER JASON B	APK 11	2540 BRINSMADE CT	5400 000007200	000007800
30-20-28-0230-01-460	MARC SONI	APK 11	2534 BRINSMADE CT	5400 000006000	000006500
30-20-28-0230-01-470	RICHARD MICHAEL RAISIN LIVING TRUST	APK 11	2528 BRINSMADE CT	5400 000006000	000006500
30-20-28-0230-01-480	GO ANTONIO	APK 11	2522 BRINSMADE CT	5400 000006000	000006500
30-20-28-0230-01-490	HENRY ALLEN	APK 11	2516 BRINSMADE CT	5400 000006000	000006500
30-20-28-0230-01-500	MARTIN WENDELL	APK 11	2510 BRINSMADE CT	5400 000007200	000007800
30-20-28-0230-01-510	ALMODOVAR RAMON A	APK 11	2592 SAGE CREEK PL	5400 000007200	000007800
30-20-28-0230-01-520	MOORE LEAFORD	APK 11	2586 SAGE CREEK PL	5400 000007200	000007800
30-20-28-0230-01-530	BOUCHER LLOYD MICHAEL	APK 11	2580 SAGE CREEK PL	5400 000006000	000006500
30-20-28-0230-01-540	CHILDS DAVID PARKER JR	APK 11	2574 SAGE CREEK PL	5400 000006000	000006500
30-20-28-0230-01-550	AKERS JOHN	APK 11	2568 SAGE CREEK PL	5400 000006000	000006500
30-20-28-0230-01-560	SCHWALLIE MICHELLE	APK 11	2562 SAGE CREEK PL	5400 000006000	000006500
30-20-28-0230-01-570	TAYLOR CORNELIUS	APK 11	2556 SAGE CREEK PL	5400 000006000	000006500
30-20-28-0230-01-580	COLLINS JARED	APK 11	2444 SAGE CREEK PL	5400 000006000	000006500
30-20-28-0230-01-590	THOMAS DANIELLE L	APK 11	2438 SAGE CREEK PL	5400 000007200	000007800
30-20-28-0230-01-600	ALVARADO SERGIO JOSE	APK 11	2428 SAGE CREEK PL	5400 000007200	000007800
30-20-28-0230-01-610	PRATT FAMILY TRUST	APK 11	2422 SAGE CREEK PL	5400 000007200	000007800
30-20-28-0230-01-620	MIREYA SANDOVAL REVOCABLE TRUST	APK 11	2415 SAGE CREEK PL	5400 000006000	000006500
30-20-28-0230-01-630	HAWKINS ANN MARIE LIFE ESTATE	APK 11	2421 SAGE CREEK PL	5400 000007200	000007800

30-20-28-0230-01-640 RODRIGUEZ ARIEL DAVID
 30-20-28-0230-01-650 APONTE-ALVARADO YARIELIS
 30-20-28-0230-01-660 FELSKE WILLIAM R
 30-20-28-0230-01-670 BECKER CHRISTOPHER M
 30-20-28-0230-01-680 BEEBE GERALD L
 30-20-28-0230-01-690 HUMPHRIES CARLTON
 30-20-28-0230-01-700 SMITH GEORGIA
 30-20-28-0230-01-710 SALEM AFNAN
 30-20-28-0230-01-720 PATTERSON FAMILY TRUST
 30-20-28-0230-01-730 GOODBREAD STACY H
 30-20-28-0230-01-740 DICKENS PAULINE
 30-20-28-0230-01-750 ROSEN MORRIS
 30-20-28-0230-01-760 UNDERWOOD WANZELL
 30-20-28-0230-01-770 DYKES CARL Z III
 30-20-28-0230-01-780 BLANCA I CONCEPCION REVOCABLE TRUST
 30-20-28-9139-00-008 WEKIVA RUN HOMEOWNERS ASSOCIATION INC
 30-20-28-9139-13-000 WEKIVA RUN HOMEOWNERS ASSOCIATION INC
 32-20-28-0623-00-001 BELMONT RESERVE HOMEOWNERS ASSN INC
 30-20-28-0231-03-340 BOGUE DAVID D
 30-20-28-0231-03-350 IH6 PROPERTY FLORIDA LP
 30-20-28-0231-03-360 AGUILERA MADELINE A
 30-20-28-0231-03-370 INVITATION HOMES 7 LP
 30-20-28-0231-03-380 IH5 PROPERTY FLORIDA LP
 30-20-28-0231-03-390 ESTEFAN JOHN C
 30-20-28-0231-03-400 BRINSON TERRANCE MAURICE
 30-20-28-0231-03-410 MCSHAN CHRISTOPHER L
 30-20-28-0231-03-420 ALDRIDGE NICOLE L
 30-20-28-0231-03-430 MURRELL SCHA-JANI
 30-20-28-0231-03-440 NGUYEN LINH N
 30-20-28-0231-03-450 ROWE AMY
 30-20-28-0231-03-460 THINIS ALEX
 30-20-28-0231-03-470 HILL KELLY R
 30-20-28-0231-03-480 DALEY DAVID W
 30-20-28-0231-03-490 SAVON MADELEINE
 30-20-28-0231-03-500 MOREJON ANTONIO L
 30-20-28-0231-03-510 DESIR MURIEL PHILGENCE LIFE ESTATE
 30-20-28-0231-03-520 WARNER CHRISTOPHER DAVID
 30-20-28-0231-03-530 FISCHER JOLINE HAMILTON
 30-20-28-0231-03-540 STEPHENS MARK
 30-20-28-0231-03-550 WEBB SHARON L
 30-20-28-0231-03-560 ANASTASIA WELLS REVOCABLE LIVING TRUST
 30-20-28-0231-03-570 WATSON CASSANDRA
 30-20-28-0231-03-580 KORNBLUTH CHANDRIKA P
 30-20-28-0231-03-590 LEACH DAWN
 30-20-28-0231-03-600 MOHAMMED BARRY S
 30-20-28-0231-03-610 MEYER DAVID
 30-20-28-0231-03-620 EDWARDS RUSSELL R JR
 30-20-28-0231-03-630 BOLLY DOUGLAS
 30-20-28-0231-03-640 ABRAHIEM RYAN
 30-20-28-0231-03-650 KOLLYOTTU SAJITHA
 30-20-28-0231-03-660 PRITCHETT WILLIS C
 30-20-28-0231-03-670 MULDOON JEFFERY RAYMOND
 30-20-28-0231-03-930 PROGRESS RESIDENTIAL EXCHANGE BORROWER LLC
 30-20-28-0231-03-940 WELCH LAURA J
 30-20-28-0231-03-950 SAVALA STEVEN L
 30-20-28-0231-03-960 RUIZ-GUZMAN ELADIA A
 30-20-28-0231-03-970 GREEN NEVILLE
 30-20-28-0231-03-980 AMH 2014-1 BORROWER LLC
 30-20-28-0231-03-990 SOTO LOURDES M SALINAS
 30-20-28-0231-04-000 SANTIAGO ROSENERY
 30-20-28-0231-04-010 LEPPER BRANDON
 30-20-28-0231-04-020 LILLY ERIN J
 30-20-28-0231-04-030 KIRKLAND GARY

APK 11	2427 SAGE CREEK PL	5400 000007200	000007800
APK 11	2433 SAGE CREEK PL	5400 000007200	000007800
APK 11	2439 SAGE CREEK PL	5400 000006000	000006500
APK 11	2445 SAGE CREEK PL	5400 000007200	000007800
APK 11	2451 SAGE CREEK PL	5400 000006000	000006500
APK 11	2557 SAGE CREEK PL	5400 000006000	000006500
APK 11	2563 SAGE CREEK PL	5400 000007200	000007800
APK 11	2569 SAGE CREEK PL	5400 000006000	000006500
APK 11	2575 SAGE CREEK PL	5400 000007200	000007800
APK 11	2581 SAGE CREEK PL	5400 000007200	000007800
APK 11	2587 SAGE CREEK PL	5400 000006000	000006500
APK 11	2598 SAGE CREEK PL	5400 000006000	000006500
APK 11	2515 BRINSMADE CT	5400 000007200	000007800
APK 11	2521 BRINSMADE CT	5400 000007200	000007800
APK 11	2535 BRINSMADE CT	5400 000007200	000007800
APK 11	2474 PONKAN SUMMIT DR	5400	000019500
APK 11	2679 CEDAR KNOLL DR	5400	000014300
APK 11	1100 PALMA VERDE PL	5400	000014300
APK 11	2502 SUGARSAND CT	5400 000006000	000006500
APK 11	2508 SUGARSAND CT	5400 000006000	000006500
APK 11	2514 SUGARSAND CT	5400 000006000	000006500
APK 11	2520 SUGARSAND CT	5400 000006000	000006500
APK 11	2526 SUGARSAND CT	5400 000006000	000006500
APK 11	2532 SUGARSAND CT	5400 000006000	000006500
APK 11	2537 SUGARSAND CT	5400 000007200	000007800
APK 11	2531 SUGARSAND CT	5400 000006000	000006500
APK 11	2525 SUGARSAND CT	5400 000006000	000006500
APK 11	2519 SUGARSAND CT	5400 000006000	000006500
APK 11	2513 SUGARSAND CT	5400 000006000	000006500
APK 11	2507 SUGARSAND CT	5400 000006000	000006500
APK 11	2501 SUGARSAND CT	5400 000006000	000006500
APK 11	2588 GRASSMOOR LOOP	5400 000006000	000006500
APK 11	2600 GRASSMOOR LOOP	5400 000006000	000006500
APK 11	2606 GRASSMOOR LOOP	5400 000006000	000006500
APK 11	2612 GRASSMOOR LOOP	5400 000006000	000006500
APK 11	2618 GRASSMOOR LOOP	5400 000006000	000006500
APK 11	2624 GRASSMOOR LOOP	5400 000006000	000006500
APK 11	2630 GRASSMOOR LOOP	5400 000006000	000006500
APK 11	2636 GRASSMOOR LOOP	5400 000006000	000006500
APK 11	2642 GRASSMOOR LOOP	5400 000006000	000006500
APK 11	2648 GRASSMOOR LOOP	5400 000007200	000007800
APK 11	2654 GRASSMOOR LOOP	5400 000007200	000007800
APK 11	2660 GRASSMOOR LOOP	5400 000006000	000006500
APK 11	2668 GRASSMOOR LOOP	5400 000007200	000007800
APK 11	2674 GRASSMOOR LOOP	5400 000006000	000006500
APK 11	2680 GRASSMOOR LOOP	5400 000006000	000006500
APK 11	2686 GRASSMOOR LOOP	5400 000006000	000006500
APK 11	2692 GRASSMOOR LOOP	5400 000006000	000006500
APK 11	2698 GRASSMOOR LOOP	5400 000006000	000006500
APK 11	2704 GRASSMOOR LOOP	5400 000006000	000006500
APK 11	2710 GRASSMOOR LOOP	5400 000007200	000007800
APK 11	2716 GRASSMOOR LOOP	5400 000006000	000006500
APK 11	2450 MALLOW OAK CT	5400 000007200	000007800
APK 11	2456 MALLOW OAK CT	5400 000006000	000006500
APK 11	2462 MALLOW OAK CT	5400 000006000	000006500
APK 11	2468 MALLOW OAK CT	5400 000007200	000007800
APK 11	2474 MALLOW OAK CT	5400 000006000	000006500
APK 11	2480 MALLOW OAK CT	5400 000006000	000006500
APK 11	2486 MALLOW OAK CT	5400 000006000	000006500
APK 11	2485 MALLOW OAK CT	5400 000007200	000007800
APK 11	2479 MALLOW OAK CT	5400 000006000	000006500
APK 11	2473 MALLOW OAK CT	5400 000006000	000006500
APK 11	2467 MALLOW OAK CT	5400 000006000	000006500

30-20-28-0231-04-040	PLOTKIN WAYNE	APK 11	2461 MALLOW OAK CT	5400 000006000	000006500
30-20-28-0231-04-050	ALVES CLAYTON II	APK 11	2455 MALLOW OAK CT	5400 000006000	000006500
30-20-28-0231-04-260	COTTO JEREMY	APK 11	2717 GRASSMOOR LOOP	5400 000006000	000006500
30-20-28-0231-04-270	SANTIESTEBAN FERNANDO	APK 11	2697 GRASSMOOR LOOP	5400 000007200	000007800
30-20-28-0231-04-280	ENGLISH DEANNA S	APK 11	2691 GRASSMOOR LOOP	5400 000006000	000006500
30-20-28-0231-04-290	D STEWART REVOCABLE TRUST	APK 11	2685 GRASSMOOR LOOP	5400 000007200	000007800
30-20-28-0231-04-300	IH 6 PROPERTY FLORIDA LP	APK 11	2677 GRASSMOOR LOOP	5400 000006000	000006500
30-20-28-0231-04-310	SPENCER PHILLIP	APK 11	2669 GRASSMOOR LOOP	5400 000007200	000007800
30-20-28-0231-04-320	2017-1 IH BORROWER L P	APK 11	2645 GRASSMOOR LOOP	5400 000007200	000007800
30-20-28-0231-04-330	SMITH GEORGE	APK 11	2637 GRASSMOOR LOOP	5400 000006000	000006500
30-20-28-0231-04-340	OLMSTEAD PHYLLIS	APK 11	2629 GRASSMOOR LOOP	5400 000007200	000007800
30-20-28-0231-04-350	HASSANALI FAREEDE A	APK 11	2621 GRASSMOOR LOOP	5400 000007200	000007800
30-20-28-0231-04-360	HINTON ANNA	APK 11	2609 GRASSMOOR LOOP	5400 000006000	000006500
30-20-28-0231-04-370	SUAREZ ANGEL	APK 11	2601 GRASSMOOR LOOP	5400 000006000	000006500
30-20-28-0231-04-380	KIRTLEY JENNIFER L	APK 11	2595 GRASSMOOR LOOP	5400 000006000	000006500
30-20-28-0231-04-390	PROGRESS RESIDENTIAL BORROWER 12 LLC	APK 11	2589 GRASSMOOR LOOP	5400 000006000	000006500
30-20-28-0231-04-400	TANNER JOSHUA MARK	APK 11	2583 GRASSMOOR LOOP	5400 000006000	000006500
30-20-28-0232-02-600	ETKINS ROBIN	APK 11	2998 BREEZY MEADOW RD	5400 000006000	000006500
30-20-28-0232-02-610	VIERA MARKELDA M	APK 11	3004 BREEZY MEADOW RD	5400 000006000	000006500
30-20-28-0232-02-620	VELTEN MICHAEL H	APK 11	3010 BREEZY MEADOW RD	5400 000006000	000006500
30-20-28-0232-02-630	YOUNG JAMES	APK 11	3016 BREEZY MEADOW RD	5400 000006000	000006500
30-20-28-0232-02-640	HARDAGE JERMAINE	APK 11	3015 BREEZY MEADOW RD	5400 000006000	000006500
30-20-28-0232-02-650	YOUNG STEVEN	APK 11	3009 BREEZY MEADOW RD	5400 000006000	000006500
30-20-28-0232-02-660	RICH MEGAN	APK 11	3003 BREEZY MEADOW RD	5400 000006000	000006500
30-20-28-0232-03-680	KALLINI JOSEPH F	APK 11	2724 GRASSMOOR LOOP	5400 000006000	000006500
30-20-28-0232-03-690	GUTIERREZ DANIEL	APK 11	2730 GRASSMOOR LOOP	5400 000006000	000006500
30-20-28-0232-03-700	HANSON CHARLES	APK 11	2736 GRASSMOOR LOOP	5400 000006000	000006500
30-20-28-0232-03-710	RAYNOR WILLIAM J	APK 11	2742 GRASSMOOR LOOP	5400 000006000	000006500
30-20-28-0232-03-720	THOMAS VENERRIA LUCAS	APK 11	2748 GRASSMOOR LOOP	5400 000007200	000007800
30-20-28-0232-03-730	CHERNIN HYUN SUN H	APK 11	2754 GRASSMOOR LOOP	5400 000006000	000006500
30-20-28-0232-03-740	JAMES NORMAN JR	APK 11	2760 GRASSMOOR LOOP	5400 000007200	000007800
30-20-28-0232-03-750	FIELDS GEORGE D	APK 11	2766 GRASSMOOR LOOP	5400 000006000	000006500
30-20-28-0232-03-760	MENA MARCIO M	APK 11	2772 GRASSMOOR LOOP	5400 000007200	000007800
30-20-28-0232-03-770	RAFALKO AGNIESZKA	APK 11	2778 GRASSMOOR LOOP	5400 000007200	000007800
30-20-28-0232-03-780	ROBBINS CHANDLER III	APK 11	2784 GRASSMOOR LOOP	5400 000007200	000007800
30-20-28-0232-03-790	DEROGATIS ANTHONY	APK 11	2790 GRASSMOOR LOOP	5400 000006000	000006500
30-20-28-0232-03-800	FKH SFR PROPCO G L P	APK 11	2796 GRASSMOOR LOOP	5400 000006000	000006500
30-20-28-0232-03-810	WRIGHT LESTER R	APK 11	2802 GRASSMOOR LOOP	5400 000006000	000006500
30-20-28-0232-03-820	DURRANI MOHAMMED IBRAHIM	APK 11	2808 GRASSMOOR LOOP	5400 000006000	000006500
30-20-28-0232-03-830	VAN BEEKUM DAVID J	APK 11	2321 CHALKMAPLE WAY	5400 000006000	000006500
30-20-28-0232-03-840	SRP SUB LLC	APK 11	2816 GRASSMOOR LOOP	5400 000006000	000006500
30-20-28-0232-03-850	DONG CHENG	APK 11	2822 GRASSMOOR LOOP	5400 000006000	000006500
30-20-28-0232-03-860	ST HILAIRE JAMES	APK 11	2828 GRASSMOOR LOOP	5400 000007200	000007800
30-20-28-0232-03-870	EDOUARD CHARLES	APK 11	2834 GRASSMOOR LOOP	5400 000006000	000006500
30-20-28-0232-03-880	MARSH RICHARD	APK 11	2840 GRASSMOOR LOOP	5400 000006000	000006500
30-20-28-0232-03-890	JUPITER INVESTMENT LLC	APK 11	2846 GRASSMOOR LOOP	5400 000006000	000006500
30-20-28-0232-03-900	STOKES ANDREW	APK 11	2852 GRASSMOOR LOOP	5400 000006000	000006500
30-20-28-0232-03-910	THAKRAR INVESTMENTS LLC	APK 11	2858 GRASSMOOR LOOP	5400 000006000	000006500
30-20-28-0232-03-920	TREMBLAY STEVEN L	APK 11	2864 GRASSMOOR LOOP	5400 000006000	000006500
30-20-28-0232-04-060	LUO CHARLENE YU WEN	APK 11	2870 GRASSMOOR LOOP	5400 000007200	000007800
30-20-28-0232-04-070	CROSTON KENNETH LEE JR	APK 11	2865 GRASSMOOR LOOP	5400 000007200	000007800
30-20-28-0232-04-080	ULMER BRANDON	APK 11	2859 GRASSMOOR LOOP	5400 000006000	000006500
30-20-28-0232-04-090	RATCLIFFE SELENA NICOLE	APK 11	2851 GRASSMOOR LOOP	5400 000006000	000006500
30-20-28-0232-04-100	DOTZERT TRISHA DIANE	APK 11	2843 GRASSMOOR LOOP	5400 000006000	000006500
30-20-28-0232-04-110	BATCHELOR DANIEL	APK 11	2837 GRASSMOOR LOOP	5400 000006000	000006500
30-20-28-0232-04-120	KELLY CHRISTOPHER	APK 11	2829 GRASSMOOR LOOP	5400 000006000	000006500
30-20-28-0232-04-130	BARNES RICKEY	APK 11	2819 GRASSMOOR LOOP	5400 000006000	000006500
30-20-28-0232-04-140	INVITATION HOMES 7 LP	APK 11	2805 GRASSMOOR LOOP	5400 000006000	000006500
30-20-28-0232-04-150	ASHCRAFT TORRIN L	APK 11	2797 GRASSMOOR LOOP	5400 000006000	000006500
30-20-28-0232-04-160	FRANCISCO ALMA	APK 11	2785 GRASSMOOR LOOP	5400 000006000	000006500
30-20-28-0232-04-170	WILBOURN CYNTHIA	APK 11	2773 GRASSMOOR LOOP	5400 000006000	000006500
30-20-28-0232-04-180	WARREN CHRISTOPHER	APK 11	2767 GRASSMOOR LOOP	5400 000006000	000006500
30-20-28-0232-04-190	MARQUEZ ALEXIS	APK 11	2759 GRASSMOOR LOOP	5400 000006000	000006500

30-20-28-0232-04-200 BUCKLEY HEATHER DAWN LIFE ESTATE
 30-20-28-0232-04-210 IH5 PROPERTY FLORIDA LP
 30-20-28-0232-04-220 NUNEZ ELIEZER
 30-20-28-0232-04-230 PHILLIPS TERENCE
 30-20-28-0232-04-240 CRUZ HECTOR G
 30-20-28-0232-04-250 SMITH HALSTEAD
 30-20-28-0233-01-790 ELOUAMARI NAWAL
 30-20-28-0233-01-800 CASTRO SERGIO
 30-20-28-0233-01-810 JONES ALFRED
 30-20-28-0233-01-820 BAUGH BRIDGETTE
 30-20-28-0233-01-830 JACKIE RUTHVEN
 30-20-28-0233-01-840 FRANCO MARIA ELENA
 30-20-28-0233-01-850 CASTILLA MAURICIO
 30-20-28-0233-01-860 BRANDT ALEX MYKEL
 30-20-28-0233-01-870 HOLLARS MICHAEL
 30-20-28-0233-01-880 CONFIDENTIAL
 30-20-28-0233-01-890 DIA BREEZY MAE
 30-20-28-0233-01-900 KAYSER CHRISTOPHER
 30-20-28-0233-01-910 SMITH KAREN
 30-20-28-0233-01-920 SWARTOUT MICHAEL D
 30-20-28-0233-01-930 LIN CHUN RONG
 30-20-28-0233-01-940 FERNANDEZ JOSE A
 30-20-28-0233-01-950 THERIOT MATTHEW JOSEPH
 30-20-28-0233-01-960 ORTIZ GABRIEL ANTONIO
 30-20-28-0233-01-970 PROGRESS RESIDENTIAL BORROWER 4 LLC
 30-20-28-0233-01-980 PROGRESS RESIDENTIAL BORROWER 6 LLC
 30-20-28-0233-01-990 WRIGHT BRIAN
 30-20-28-0233-02-000 HERBERT BENJAMIN CARL
 30-20-28-0233-02-010 ZAPPONE JONATHAN F
 30-20-28-0233-02-020 ROMERO LISA A
 30-20-28-0233-02-030 BURTON CHRISTOPHER
 30-20-28-0233-02-040 CONFIDENTIAL
 30-20-28-0233-02-050 MERCADO LOAMMI
 30-20-28-0233-02-060 LANGLEY STERLING
 30-20-28-0233-02-070 ZOTTI MICHAEL R
 30-20-28-0233-02-080 MARCO SALVATORE
 30-20-28-0233-02-090 SUKHRAM JASODA
 30-20-28-0233-02-100 MILE HIGH TL BORROWER 1 (CORE) LLC
 30-20-28-0233-02-110 IH5 PROPERTY FLORIDA LP
 30-20-28-0233-02-120 MATOS NANCY
 30-20-28-0233-02-130 KIRTLEY DOUGLAS
 30-20-28-0233-02-140 MORENO RINGO
 30-20-28-0233-02-150 FALCONE MICHAEL ANTHONY
 30-20-28-0233-02-160 RYAN ALLAN D
 30-20-28-0233-02-170 GONZALEZ RAFAEL
 30-20-28-0233-02-180 PORTILLA JASON I
 30-20-28-0233-02-190 PEDROTTY MATTHEW
 30-20-28-0233-02-200 KIMBALL DARIN CHRISTOPHER
 30-20-28-0233-02-210 IH6 PROPERTY FLORIDA LP
 30-20-28-0233-02-220 IH6 PROPERTY FLORIDA LP
 30-20-28-0233-02-230 PIERRE NURISE
 30-20-28-0233-02-240 RITZEL GINA
 30-20-28-0233-02-250 CALLIHAN LUTHER JR
 30-20-28-0233-02-260 GODDARD ANTONY
 30-20-28-0233-02-270 JENSEN SAMUEL
 30-20-28-0233-02-280 DONOHOE EUGENE
 30-20-28-0233-02-290 HORN MATTHEW
 30-20-28-0233-02-300 TRUE NORTH PROPERTY OWNER A LLC
 30-20-28-0233-03-040 PROGRESS RESIDENTIAL BORROWER 1 LLC
 30-20-28-0233-03-050 RECOR PATRICK M
 30-20-28-0233-03-060 PHAM TUAN
 30-20-28-0233-03-070 RIVERS JOHN E
 30-20-28-0233-03-080 FLAMISCH JEFFREY F

APK 11	2753 GRASSMOOR LOOP	5400 000006000	000006500
APK 11	2747 GRASSMOOR LOOP	5400 000006000	000006500
APK 11	2741 GRASSMOOR LOOP	5400 000006000	000006500
APK 11	2735 GRASSMOOR LOOP	5400 000007200	000007800
APK 11	2729 GRASSMOOR LOOP	5400 000006000	000006500
APK 11	2723 GRASSMOOR LOOP	5400 000007200	000007800
APK 11	2638 BREEZY MEADOW RD	5400 000006000	000006500
APK 11	2644 BREEZY MEADOW RD	5400 000006000	000006500
APK 11	2650 BREEZY MEADOW RD	5400 000006000	000006500
APK 11	2656 BREEZY MEADOW RD	5400 000006000	000006500
APK 11	2043 WAVYLEAF CT	5400 000006000	000006500
APK 11	2037 WAVYLEAF CT	5400 000006000	000006500
APK 11	2031 WAVYLEAF CT	5400 000006000	000006500
APK 11	2025 WAVYLEAF CT	5400 000006000	000006500
APK 11	2015 WAVYLEAF CT	5400 000006000	000006500
APK 11	2007 WAVYLEAF CT	5400 000006000	000006500
APK 11	2001 WAVYLEAF CT	5400 000006000	000006500
APK 11	2002 WAVYLEAF CT	5400 000006000	000006500
APK 11	2008 WAVYLEAF CT	5400 000006000	000006500
APK 11	2014 WAVYLEAF CT	5400 000006000	000006500
APK 11	2020 WAVYLEAF CT	5400 000006000	000006500
APK 11	2026 WAVYLEAF CT	5400 000006000	000006500
APK 11	2032 WAVYLEAF CT	5400 000006000	000006500
APK 11	2038 WAVYLEAF CT	5400 000006000	000006500
APK 11	2044 WAVYLEAF CT	5400 000006000	000006500
APK 11	2050 WAVYLEAF CT	5400 000006000	000006500
APK 11	2056 WAVYLEAF CT	5400 000006000	000006500
APK 11	2664 BREEZY MEADOW RD	5400 000006000	000006500
APK 11	2670 BREEZY MEADOW RD	5400 000006000	000006500
APK 11	2676 BREEZY MEADOW RD	5400 000006000	000006500
APK 11	2682 BREEZY MEADOW RD	5400 000006000	000006500
APK 11	2688 BREEZY MEADOW RD	5400 000006000	000006500
APK 11	2694 BREEZY MEADOW RD	5400 000006000	000006500
APK 11	2700 BREEZY MEADOW RD	5400 000006000	000006500
APK 11	2706 BREEZY MEADOW RD	5400 000006000	000006500
APK 11	2712 BREEZY MEADOW RD	5400 000006000	000006500
APK 11	2718 BREEZY MEADOW RD	5400 000006000	000006500
APK 11	2724 BREEZY MEADOW RD	5400 000006000	000006500
APK 11	2730 BREEZY MEADOW RD	5400 000006000	000006500
APK 11	2736 BREEZY MEADOW RD	5400 000006000	000006500
APK 11	2742 BREEZY MEADOW RD	5400 000007200	000007800
APK 11	2748 BREEZY MEADOW RD	5400 000006000	000006500
APK 11	2494 FLATWOOD CT	5400 000006000	000006500
APK 11	2499 FLATWOOD CT	5400 000006000	000006500
APK 11	2493 FLATWOOD CT	5400 000006000	000006500
APK 11	2760 BREEZY MEADOW RD	5400 000006000	000006500
APK 11	2766 BREEZY MEADOW RD	5400 000006000	000006500
APK 11	2772 BREEZY MEADOW RD	5400 000006000	000006500
APK 11	2778 BREEZY MEADOW RD	5400 000006000	000006500
APK 11	2784 BREEZY MEADOW RD	5400 000006000	000006500
APK 11	2790 BREEZY MEADOW RD	5400 000007200	000007800
APK 11	2796 BREEZY MEADOW RD	5400 000006000	000006500
APK 11	2802 BREEZY MEADOW RD	5400 000006000	000006500
APK 11	2808 BREEZY MEADOW RD	5400 000007200	000007800
APK 11	2814 BREEZY MEADOW RD	5400 000006000	000006500
APK 11	2820 BREEZY MEADOW RD	5400 000006000	000006500
APK 11	2826 BREEZY MEADOW RD	5400 000006000	000006500
APK 11	2832 BREEZY MEADOW RD	5400 000006000	000006500
APK 11	2833 BREEZY MEADOW RD	5400 000006000	000006500
APK 11	2827 BREEZY MEADOW RD	5400 000006000	000006500
APK 11	2821 BREEZY MEADOW RD	5400 000006000	000006500
APK 11	2815 BREEZY MEADOW RD	5400 000006000	000006500
APK 11	2809 BREEZY MEADOW RD	5400 000006000	000006500

30-20-28-0233-03-090 KARAS JEFFREY
 30-20-28-0233-03-100 MARENS RICHARD
 30-20-28-0233-03-110 ARNOLD SARAH
 30-20-28-0233-03-120 REDA CARL F
 30-20-28-0233-03-130 PAGAN JUAN J
 30-20-28-0233-03-140 FEREGRINO ADRIAN CERVANTES
 30-20-28-0233-03-150 VERMA SAGAR
 30-20-28-0233-03-160 SQUILLANTE KATHLEEN
 30-20-28-0233-03-170 FKH SFR PROPCO A L P
 30-20-28-0233-03-180 PROGRESS RESIDENTIAL BORROWER 4 LLC
 30-20-28-0233-03-190 KINCHENS ANNA
 30-20-28-0233-03-200 HANEY PATRICIA
 30-20-28-0233-03-210 SHARON ELAINE WARDINGLEY LIVING TRUST
 30-20-28-0233-03-220 HERRING AVA S
 30-20-28-0233-03-230 COLON REINALDO
 30-20-28-0233-03-240 ARDEN WILLIAM
 30-20-28-0233-03-250 RUDDOCK ISABEL
 30-20-28-0233-03-260 RENAUD CHAD
 30-20-28-0233-03-270 PALIN THOMAS P III
 30-20-28-0233-03-280 CORNWALL PAULETTE
 30-20-28-0233-03-290 DOUGLAS JACQUELYN
 30-20-28-0233-03-300 PROGRESS RESIDENTIAL BORROWER 5 LLC
 30-20-28-0233-03-310 MAKEPEACE EDMOND J
 30-20-28-0233-03-320 PROGRESS RESIDENTIAL BORROWER 12 LLC
 30-20-28-0233-03-330 WALL GEORGE
 30-20-28-0234-02-310 BELLEMORE CARRIE M
 30-20-28-0234-02-320 JONES ANGELA WHITE
 30-20-28-0234-02-330 RIVERA SANDRA MARIE
 30-20-28-0234-02-340 BELL SAMUEL
 30-20-28-0234-02-350 MCCRAE CARTTEY
 30-20-28-0234-02-360 ELLIOTT JACOB R
 30-20-28-0234-02-370 LANGFIELD ERIC
 30-20-28-0234-02-380 CONFIDENTIAL
 30-20-28-0234-02-390 RODRIGUEZ RAUL
 30-20-28-0234-02-400 JOHNSON EDGAR T
 30-20-28-0234-02-410 CONFIDENTIAL
 30-20-28-0234-02-420 MOLIERE MOISE
 30-20-28-0234-02-430 STEPHENS MATTHEW N LIFE ESTATE
 30-20-28-0234-02-440 BROWN JOSHUA W
 30-20-28-0234-02-450 KENON ERICA
 30-20-28-0234-02-460 PROGRESS RESIDENTIAL BORROWER 12 LLC
 30-20-28-0234-02-470 HALL LISA J
 30-20-28-0234-02-480 GRACIANO CASIMIRO
 30-20-28-0234-02-490 CAMPBELL THOMAS J
 30-20-28-0234-02-500 CHINATOMBY GEORGE SELVIN GARSON
 30-20-28-0234-02-510 MALDONADO EDWIN
 30-20-28-0234-02-520 CHINATOMBY GEORGE SR
 30-20-28-0234-02-530 FAHIE AKEED
 30-20-28-0234-02-540 CHASTINE TERRICA S
 30-20-28-0234-02-550 COLLAZO KRISTIN JOY
 30-20-28-0234-02-560 THOMSON DANIEL J
 30-20-28-0234-02-570 VU HUY
 30-20-28-0234-02-580 LUGO AMNERIS COLON
 30-20-28-0234-02-590 MCNEIL TISA
 30-20-28-0234-02-670 PEREZ FELIX LUIS
 30-20-28-0234-02-680 CRUZ REINALDO
 30-20-28-0234-02-690 NELSON STEPHEN A
 30-20-28-0234-02-700 PROGRESS RESIDENTIAL BORROWER 12 LLC
 30-20-28-0234-02-710 JACKSON JAMES E II
 30-20-28-0234-02-720 HALL JEANNETTE I
 30-20-28-0234-02-730 SELLERS ELLEN R
 30-20-28-0234-02-740 IH6 PROPERTY FLORIDA LP
 30-20-28-0234-02-750 GALLARD JUAN D

APK 11	2803 BREEZY MEADOW RD	5400 000006000	000006500
APK 11	2797 BREEZY MEADOW RD	5400 000006000	000006500
APK 11	2791 BREEZY MEADOW RD	5400 000006000	000006500
APK 11	2785 BREEZY MEADOW RD	5400 000006000	000006500
APK 11	2777 BREEZY MEADOW RD	5400 000006000	000006500
APK 11	2767 BREEZY MEADOW RD	5400 000007200	000007800
APK 11	2757 BREEZY MEADOW RD	5400 000006000	000006500
APK 11	2751 BREEZY MEADOW RD	5400 000007200	000007800
APK 11	2743 BREEZY MEADOW RD	5400 000006000	000006500
APK 11	2735 BREEZY MEADOW RD	5400 000006000	000006500
APK 11	2729 BREEZY MEADOW RD	5400 000006000	000006500
APK 11	2723 BREEZY MEADOW RD	5400 000006000	000006500
APK 11	2717 BREEZY MEADOW RD	5400 000006000	000006500
APK 11	2709 BREEZY MEADOW RD	5400 000006000	000006500
APK 11	2703 BREEZY MEADOW RD	5400 000006000	000006500
APK 11	2697 BREEZY MEADOW RD	5400 000007200	000007800
APK 11	2691 BREEZY MEADOW RD	5400 000006000	000006500
APK 11	2685 BREEZY MEADOW RD	5400 000006000	000006500
APK 11	2679 BREEZY MEADOW RD	5400 000006000	000006500
APK 11	2673 BREEZY MEADOW RD	5400 000006000	000006500
APK 11	2661 BREEZY MEADOW RD	5400 000006000	000006500
APK 11	2655 BREEZY MEADOW RD	5400 000006000	000006500
APK 11	2649 BREEZY MEADOW RD	5400 000006000	000006500
APK 11	2643 BREEZY MEADOW RD	5400 000006000	000006500
APK 11	2637 BREEZY MEADOW RD	5400 000006000	000006500
APK 11	2838 BREEZY MEADOW RD	5400 000005280	00057.200
APK 11	2844 BREEZY MEADOW RD	5400 000006000	000006500
APK 11	2850 BREEZY MEADOW RD	5400 000006000	000006500
APK 11	2856 BREEZY MEADOW RD	5400 000006000	000006500
APK 11	2862 BREEZY MEADOW RD	5400 000006000	000006500
APK 11	2868 BREEZY MEADOW RD	5400 000006000	000006500
APK 11	2874 BREEZY MEADOW RD	5400 000006000	000006500
APK 11	2880 BREEZY MEADOW RD	5400 000006000	000006500
APK 11	2886 BREEZY MEADOW RD	5400 000006000	000006500
APK 11	2894 BREEZY MEADOW RD	5400 000006000	000006500
APK 11	2900 BREEZY MEADOW RD	5400 000006000	000006500
APK 11	2906 BREEZY MEADOW RD	5400 000006000	000006500
APK 11	2912 BREEZY MEADOW RD	5400 000006000	000006500
APK 11	2918 BREEZY MEADOW RD	5400 000006000	000006500
APK 11	2924 BREEZY MEADOW RD	5400 000006000	000006500
APK 11	2930 BREEZY MEADOW RD	5400 000006000	000006500
APK 11	2477 ROSECRANS CT	5400 000006000	000006500
APK 11	2483 ROSECRANS CT	5400 000006000	000006500
APK 11	2478 ROSECRANS CT	5400 000006000	000006500
APK 11	2472 ROSECRANS CT	5400 000006000	000006500
APK 11	2944 BREEZY MEADOW RD	5400 000007200	000007800
APK 11	2950 BREEZY MEADOW RD	5400 000006000	000006500
APK 11	2956 BREEZY MEADOW RD	5400 000006000	000006500
APK 11	2962 BREEZY MEADOW RD	5400 000006000	000006500
APK 11	2968 BREEZY MEADOW RD	5400 000006000	000006500
APK 11	2974 BREEZY MEADOW RD	5400 000006000	000006500
APK 11	2980 BREEZY MEADOW RD	5400 000006000	000006500
APK 11	2986 BREEZY MEADOW RD	5400 000006000	000006500
APK 11	2992 BREEZY MEADOW RD	5400 000007200	000007800
APK 11	2995 BREEZY MEADOW RD	5400 000006000	000006500
APK 11	2987 BREEZY MEADOW RD	5400 000006000	000006500
APK 11	2981 BREEZY MEADOW RD	5400 000006000	000006500
APK 11	2971 BREEZY MEADOW RD	5400 000006000	000006500
APK 11	2965 BREEZY MEADOW RD	5400 000006000	000006500
APK 11	2953 BREEZY MEADOW RD	5400 000006000	000006500
APK 11	2945 BREEZY MEADOW RD	5400 000006000	000006500
APK 11	2939 BREEZY MEADOW RD	5400 000006000	000006500
APK 11	2456 GRASSROOT CT	5400 000006000	000006500

30-20-28-0234-02-760 FARO PHILLIP
 30-20-28-0234-02-770 PROGRESS RESIDENTIAL BORROWER 5 LLC
 30-20-28-0234-02-780 WHITELY PATSY
 30-20-28-0234-02-790 TRINIDAD LINDA M
 30-20-28-0234-02-800 RODRIGUEZ EVELYN
 30-20-28-0234-02-810 MURPHY MARIANNA GENNADJEVNA
 30-20-28-0234-02-820 STARKEY NANCY L
 30-20-28-0234-02-830 PROGRESS RESIDENTIAL BORROWER 13 LLC
 30-20-28-0234-02-840 PE ELAINE
 30-20-28-0234-02-850 RING TRAVIS MICHAEL
 30-20-28-0234-02-860 BECK SUSAN CHRISTINE
 30-20-28-0234-02-870 MCELHENY JAMES M
 30-20-28-0234-02-880 PROGRESS RESIDENTIAL BORROWER 5 LLC
 30-20-28-0234-02-890 NEUBRANDER TIMOTHY
 30-20-28-0234-02-900 SIMMONS JAMAR
 30-20-28-0234-02-910 RODRIGUEZ BOLIVAR
 30-20-28-0234-02-920 PROGRESS RESIDENTIAL BORROWER 6 LLC
 30-20-28-0234-02-930 SFR JV-2 2023-1 BORROWER LLC
 30-20-28-0234-02-940 IH6 PROPERTY FLORIDA LP
 30-20-28-0234-02-950 PARABOO KAREN A
 30-20-28-0234-02-960 FELICIANO SARY B
 30-20-28-0234-02-970 LAROCHELLE LOGAN
 30-20-28-0234-02-980 SEALY HARCOURT
 30-20-28-0234-02-990 LICARI DAVID
 30-20-28-0234-03-000 PROGRESS RESIDENTIAL BORROWER 17 LLC
 30-20-28-0234-03-010 GELIN GINA JB
 30-20-28-0234-03-020 PROGRESS RESIDENTIAL BORROWER 12 LLC
 30-20-28-0234-03-030 2017-2 IH BORROWER LP
 30-20-28-0484-00-011 SILVER VASE INC
 30-20-28-0484-00-040 PLYMOUTH HARBOR LLC
 30-20-28-0484-00-060 PLYMOUTH HARBOR LLC
 30-20-28-0484-00-085 PARMANI FARMS LLC
 30-20-28-0484-00-103 GARN PAMELA R
 30-20-28-0484-00-104 DODD STEPHEN
 30-20-28-0484-00-105 ROGERS TERRANCE T
 30-20-28-0484-00-106 HACHE RONALD B
 30-20-28-0484-00-120 KANG CHIN HO
 30-20-28-0484-00-150 BIOSTOK LLC
 30-20-28-0484-00-160 COUNTY ROAD 437 LAND TRUST
 30-20-28-0484-00-163 BLALOCK FAMILY TRUST
 30-20-28-0637-00-050 HOSEIN ZELINA
 30-20-28-0637-00-080 HALL STEPHEN L
 30-20-28-9139-00-010 SWISHER JACQUELYN
 30-20-28-9139-00-020 SCHAEFER RUTH
 30-20-28-9139-00-030 WELCH COREY H
 30-20-28-9139-00-040 MIDLAND TRUST CO CUSTODIAN
 30-20-28-9139-00-050 CONFIDENTIAL
 30-20-28-9139-00-060 BEDASIE MARJORIE LIFE ESTATE
 30-20-28-9139-00-070 DURAND KEITH W
 30-20-28-9139-00-080 BANKSON CHELSEY
 30-20-28-9139-00-090 STOKES PAUL WESLEY
 30-20-28-9139-00-100 CONFIDENTIAL
 30-20-28-9139-00-110 VARANASI MADHAV
 30-20-28-9139-00-120 POKALLUS MICHAEL J
 30-20-28-9139-00-130 MARCONE CHARLES JR
 30-20-28-9139-00-140 MCLEAN ANDREW O
 30-20-28-9139-00-150 REMILLARD MARC
 30-20-28-9139-00-190 VAN DYNE PAUL
 30-20-28-9139-00-200 YORO ROSEAN
 30-20-28-9139-00-210 CONFIDENTIAL
 30-20-28-9139-00-220 STICKNEY JUDY
 30-20-28-9139-00-230 FORD WILLIAM
 30-20-28-9139-00-240 PECSON ROSENCRANCE

APK 11	2451 GRASSROOT CT	5400 000006000	000006500
APK 11	2929 BREEZY MEADOW RD	5400 000006000	000006500
APK 11	2921 BREEZY MEADOW RD	5400 000006000	000006500
APK 11	2915 BREEZY MEADOW RD	5400 000006000	000006500
APK 11	2909 BREEZY MEADOW RD	5400 000006000	000006500
APK 11	2903 BREEZY MEADOW RD	5400 000006000	000006500
APK 11	2395 YELLOW GRASS CT	5400 000006000	000006500
APK 11	2387 YELLOW GRASS CT	5400 000006000	000006500
APK 11	2381 YELLOW GRASS CT	5400 000006000	000006500
APK 11	2375 YELLOW GRASS CT	5400 000006000	000006500
APK 11	2369 YELLOW GRASS CT	5400 000007200	000007800
APK 11	2363 YELLOW GRASS CT	5400 000006000	000006500
APK 11	2370 YELLOW GRASS CT	5400 000006000	000006500
APK 11	2376 YELLOW GRASS CT	5400 000006000	000006500
APK 11	2382 YELLOW GRASS CT	5400 000006000	000006500
APK 11	2388 YELLOW GRASS CT	5400 000006000	000006500
APK 11	2394 YELLOW GRASS CT	5400 000006000	000006500
APK 11	2400 YELLOW GRASS CT	5400 000006000	000006500
APK 11	2893 BREEZY MEADOW RD	5400 000006000	000006500
APK 11	2887 BREEZY MEADOW RD	5400 000006000	000006500
APK 11	2881 BREEZY MEADOW RD	5400 000006000	000006500
APK 11	2875 BREEZY MEADOW RD	5400 000006000	000006500
APK 11	2869 BREEZY MEADOW RD	5400 000006000	000006500
APK 11	2863 BREEZY MEADOW RD	5400 000006000	000006500
APK 11	2857 BREEZY MEADOW RD	5400 000005280	00057.200
APK 11	2851 BREEZY MEADOW RD	5400 000005280	00057.200
APK 11	2845 BREEZY MEADOW RD	5400 000006000	000006500
APK 11	2839 BREEZY MEADOW RD	5400 000006000	000006500
APK 11	2413 PLYMOUTH SORRENTO RD	5400 000111600	000118300
APK 11	2404 PLYMOUTH SORRENTO RD	5400 000007200	000007800
APK 11	2304 PLYMOUTH SORRENTO RD	5400 000007200	000007800
APK 11	2260 PLYMOUTH SORRENTO RD	5400 000007200	000007800
APK 11	2166 PLYMOUTH SORRENTO RD	5400 000007200	000007800
APK 11	2144 PLYMOUTH SORRENTO RD	5400 000006000	000006500
APK 11	2112 PLYMOUTH SORRENTO RD	5400 000006000	000006500
APK 11	2151 SORRENTO AVE	5400 000007200	000007800
APK 11	2109 PLYMOUTH SORRENTO RD	5400 000106800	000126100
APK 11	2107 PLYMOUTH SORRENTO RD	5400 000085200	000131300
APK 11	2029 PLYMOUTH SORRENTO RD	5400 000003600	000003900
APK 11	2851 W LESTER RD	5400 000032400	000037700
APK 11	2632 PLYMOUTH SORRENTO RD	5400 000007200	000007800
APK 11	2608 PLYMOUTH SORRENTO RD	5400 000007200	000007800
APK 11	2652 PONKAN SUMMIT DR	5400 000007200	000007800
APK 11	2664 PONKAN SUMMIT DR	5400 000007200	000007800
APK 11	2676 PONKAN SUMMIT DR	5400 000006000	000006500
APK 11	2688 PONKAN SUMMIT DR	5400 000006000	000006500
APK 11	2748 PONKAN SUMMIT DR	5400 000007200	000007800
APK 11	2760 PONKAN SUMMIT DR	5400 000007200	000007800
APK 11	2772 PONKAN SUMMIT DR	5400 000007200	000007800
APK 11	2784 PONKAN SUMMIT DR	5400 000006000	000006500
APK 11	2796 PONKAN SUMMIT DR	5400 000007200	000007800
APK 11	2820 PONKAN SUMMIT DR	5400 000007200	000007800
APK 11	2832 PONKAN SUMMIT DR	5400 000007200	000007800
APK 11	2844 PONKAN SUMMIT DR	5400 000007200	000007800
APK 11	2856 PONKAN SUMMIT DR	5400 000007200	000007800
APK 11	2868 PONKAN SUMMIT DR	5400 000006000	000006500
APK 11	2880 PONKAN SUMMIT DR	5400 000007200	000007800
APK 11	2985 PONKAN MEADOW DR	5400 000007200	000007800
APK 11	2973 PONKAN MEADOW DR	5400 000007200	000007800
APK 11	2961 PONKAN MEADOW DR	5400 000007200	000007800
APK 11	2949 PONKAN MEADOW DR	5400 000007200	000007800
APK 11	2937 PONKAN MEADOW DR	5400 000007200	000007800
APK 11	2925 PONKAN MEADOW DR	5400 000007200	000007800

30-20-28-9139-00-250	SURGES CHARLES L III	APK 11	2924 PONKAN MEADOW DR	5400 000007200	000007800
30-20-28-9139-00-260	BOGLE LAURA	APK 11	2936 PONKAN MEADOW DR	5400 000007200	000007800
30-20-28-9139-00-270	RIGGS JC LIANE	APK 11	2948 PONKAN MEADOW DR	5400 000006000	000006500
30-20-28-9139-00-280	MURRAY CHRISTINA L	APK 11	2960 PONKAN MEADOW DR	5400 000007200	000007800
30-20-28-9139-00-290	MOHAN SCOTT	APK 11	2947 CEDAR CREST DR	5400 000007200	000007800
30-20-28-9139-00-300	WARNACK AMERICA L LIFE ESTATE	APK 11	2935 CEDAR CREST DR	5400 000006000	000006500
30-20-28-9139-00-310	GUERRERO RICHARD	APK 11	2923 CEDAR CREST DR	5400 000007200	000007800
30-20-28-9139-00-320	MARSHALL JAMES EDWARD	APK 11	2924 CEDAR CREST DR	5400 000006000	000006500
30-20-28-9139-00-330	SIEGEL KATIE	APK 11	2936 CEDAR CREST DR	5400 000007200	000007800
30-20-28-9139-00-340	JAMIESON THOMAS P	APK 11	2948 CEDAR CREST DR	5400 000007200	000007800
30-20-28-9139-00-350	2017-2 IH BORROWER LP	APK 11	2604 GLEN FOREST DR	5400 000006000	000006500
30-20-28-9139-00-360	MOCK MARIO	APK 11	2616 GLEN FOREST DR	5400 000006000	000006500
30-20-28-9139-00-370	LANG KENARD	APK 11	2628 GLEN FOREST DR	5400 000007200	000007800
30-20-28-9139-00-380	MCREYNOLDS WILLIAM C	APK 11	2640 GLEN FOREST DR	5400 000007200	000007800
30-20-28-9139-00-390	TEASLEY TIMOTHY G	APK 11	2652 GLEN FOREST DR	5400 000007200	000007800
30-20-28-9139-00-400	JOHNSON JUANITA L	APK 11	2665 GLEN FOREST DR	5400 000007200	000007800
30-20-28-9139-00-410	ALLEN YVONNE M	APK 11	2653 GLEN FOREST DR	5400 000006000	000006500
30-20-28-9139-00-420	SILLS JENNIFER WHITTAKER	APK 11	2641 GLEN FOREST DR	5400 000007200	000007800
30-20-28-9139-00-430	CONFIDENTIAL	APK 11	2629 GLEN FOREST DR	5400 000007200	000007800
30-20-28-9139-00-440	ASHCRAFT JAMES	APK 11	2575 CEDAR KNOLL DR	5400 000006000	000006500
30-20-28-9139-00-450	SMITH DEREK PATRICK JR LIFE ESTATE	APK 11	2483 CEDAR KNOLL DR	5400 000007200	000007800
30-20-28-9139-00-460	BLALOCK FAMILY TRUST	APK 11	2471 CEDAR KNOLL DR	5400 000007200	000007800
30-20-28-9139-00-470	KIM DEOK HWA	APK 11	2459 CEDAR KNOLL DR	5400 000007200	000007800
30-20-28-9139-00-480	SINCLAIR-HALL ANDREW J	APK 11	2447 CEDAR KNOLL DR	5400 000007200	000007800
30-20-28-9139-00-490	JONES SALIA	APK 11	2435 CEDAR KNOLL DR	5400 000007200	000007800
30-20-28-9139-00-500	MONROE B RICHARD LIFE ESTATE	APK 11	2412 CEDAR KNOLL DR	5400 000007200	000007800
30-20-28-9139-00-510	ARAMINO JONATHAN D	APK 11	2424 CEDAR KNOLL DR	5400 000006000	000006500
30-20-28-9139-00-520	U S BANK TRUST N A TRUSTEE	APK 11	2436 CEDAR KNOLL DR	5400 000007200	000007800
30-20-28-9139-00-530	IH6 PROPERTY FLORIDA LP	APK 11	2448 CEDAR KNOLL DR	5400 000006000	000006500
30-20-28-9139-00-540	WILLIAMS FAMILY LIVING TRUST	APK 11	2460 CEDAR KNOLL DR	5400 000007200	000007800
30-20-28-9139-00-550	WILSON KELLY C	APK 11	2482 CEDAR KNOLL DR	5400 000007200	000007800
30-20-28-9139-00-560	HOFFMAN JOHN M	APK 11	2564 CEDAR KNOLL DR	5400 000007200	000007800
30-20-28-9139-00-570	HOLDERFIELD JEREMY	APK 11	2576 CEDAR KNOLL DR	5400 000006000	000006500
30-20-28-9139-00-580	CHRISTOPHER AND LAURIE HARDEN REVOCABLE TRUST	APK 11	2668 CEDAR KNOLL DR	5400 000007200	000007800
30-20-28-9139-00-590	CROTWELL PHILIP L	APK 11	2680 CEDAR KNOLL DR	5400 000007200	000007800
30-20-28-9139-00-600	FULLER GEORGE H	APK 11	2692 CEDAR KNOLL DR	5400 000006000	000006500
30-20-28-9139-00-610	LODGE MELANIE N	APK 11	2734 CEDAR KNOLL DR	5400 000007200	000007800
30-20-28-9139-00-620	NARUP PHILLIP C	APK 11	2746 CEDAR KNOLL DR	5400 000007200	000007800
30-20-28-9139-00-630	BREWER MICHAEL E	APK 11	2758 CEDAR KNOLL DR	5400 000007200	000007800
30-20-28-9139-00-640	MCGOVERN JAMES A II	APK 11	2770 CEDAR KNOLL DR	5400 000007200	000007800
30-20-28-9139-00-650	JOSE BENJY	APK 11	2782 CEDAR KNOLL DR	5400 000006000	000006500
30-20-28-9139-00-660	COPLEY RONALD D LIFE ESTATE	APK 11	2785 PONKAN SUMMIT DR	5400 000007200	000007800
30-20-28-9139-00-670	IH6 PROPERTY FLORIDA LP	APK 11	2773 PONKAN SUMMIT DR	5400 000006000	000006500
30-20-28-9139-00-680	BOTTOM DAVID C	APK 11	2761 PONKAN SUMMIT DR	5400 000007200	000007800
30-20-28-9139-00-690	BOODRAM TAGRAMBALI	APK 11	2749 PONKAN SUMMIT DR	5400 000007200	000007800
30-20-28-9139-00-700	BURRILL TIMOTHY	APK 11	2689 PONKAN SUMMIT DR	5400 000007200	000007800
30-20-28-9139-00-710	NAYLOR JEFF	APK 11	2677 PONKAN SUMMIT DR	5400 000006000	000006500
30-20-28-9139-00-720	SMITH CHESTER L	APK 11	2665 PONKAN SUMMIT DR	5400 000007200	000007800
30-20-28-9139-00-730	CHRISTMAS ROBERT L	APK 11	2593 PONKAN SUMMIT DR	5400 000007200	000007800
30-20-28-9139-00-740	HAYNES LINCOLN D	APK 11	2581 PONKAN SUMMIT DR	5400 000006000	000006500
30-20-28-9139-00-750	ELLIS ROSLYN	APK 11	2569 PONKAN SUMMIT DR	5400 000007200	000007800
30-20-28-9139-00-760	ANGERT FAMILY TRUST	APK 11	2491 PONKAN SUMMIT DR	5400 000007200	000007800
30-20-28-9139-00-770	JOLLY DARRIN	APK 11	2479 PONKAN SUMMIT DR	5400 000007200	000007800
30-20-28-9139-00-780	MOORE ROBERT	APK 11	2467 PONKAN SUMMIT DR	5400 000007200	000007800
30-20-28-9139-00-790	SHAW RUPERT	APK 11	2455 PONKAN SUMMIT DR	5400 000007200	000007800
30-20-28-9139-00-800	IBONE JAMIE	APK 11	2443 PONKAN SUMMIT DR	5400 000007200	000007800
30-20-28-9139-00-810	BRIGHT FUTURE TRUST 1/2 INT	APK 11	2431 PONKAN SUMMIT DR	5400 000007200	000007800
30-20-28-9139-00-820	STORY KECHIA R	APK 11	2419 PONKAN SUMMIT DR	5400 000007200	000007800
30-20-28-9139-00-830	BROWN MAXINE CERESE	APK 11	2407 PONKAN SUMMIT DR	5400 000007200	000007800
30-20-28-9139-00-840	KING ROBERT T	APK 11	2490 PONKAN SUMMIT DR	5400 000006000	000006500
30-20-28-9139-00-850	MCNAMARA ANDREW R	APK 11	2478 PONKAN SUMMIT DR	5400 000007200	000007800
30-20-28-9139-00-860	ADKINS MICHAEL	APK 11	2466 PONKAN SUMMIT DR	5400 000006000	000006500
30-20-28-9139-00-870	GRAY JASON	APK 11	2454 PONKAN SUMMIT DR	5400 000007200	000007800

30-20-28-9139-00-880	WILLIAMS LEONARD D	APK 11	2432 PONKAN SUMMIT DR	5400	000007200	000007800
30-20-28-9139-00-890	MANSON-HOLLAND PINKIE R	APK 11	2420 PONKAN SUMMIT DR	5400	000007200	000007800
30-20-28-9139-00-900	FELTY DENNIS G	APK 11	2408 PONKAN SUMMIT DR	5400	000007200	000007800
30-20-28-9139-00-910	DELEON YVONNE	APK 11	2577 CEDAR CREST DR	5400	000007200	000007800
30-20-28-9139-00-920	STEPHEN T MROZ REVOCABLE TRUST	APK 11	2589 CEDAR CREST DR	5400	000007200	000007800
30-20-28-9139-00-930	GONZALEZ EDUARDO	APK 11	2603 CEDAR CREST DR	5400	000006000	000006500
30-20-28-9139-00-940	GOZAR REX K LIFE ESTATE	APK 11	2586 PONKAN MEADOW DR	5400	000006000	000006500
30-20-28-9139-00-970	TOWNS GRAHAM	APK 11	2587 PONKAN MEADOW DR	5400	000007200	000007800
30-20-28-9139-01-000	CITY OF APOPKA	APK 11	2594 PONKAN SUMMIT DR	5400	000013200	000014300
32-20-28-1141-00-010	CAMBRIDGE COMMONS HOMEOWNERS ASSN INC	APK 11	1768 CRANBERRY ISLES WAY	5400		000016900
30-20-28-9140-00-980	CARCAMO ANTONIO D	APK 11	2611 PONKAN MEADOW DR	5400	000007200	000007800
30-20-28-9140-00-990	GRAHAM THOMAS	APK 11	2635 PONKAN MEADOW DR	5400	000007200	000007800
30-20-28-9140-01-000	PAILLAN JEAN L	APK 11	2661 PONKAN MEADOW DR	5400	000007200	000007800
30-20-28-9140-01-010	THR FLORIDA L P	APK 11	2683 PONKAN MEADOW DR	5400	000006000	000006500
30-20-28-9140-01-020	WERNER REVOCABLE TRUST	APK 11	2707 PONKAN MEADOW DR	5400	000007200	000007800
30-20-28-9140-01-030	PHILLIPS DAVID PHILIP	APK 11	2731 PONKAN MEADOW DR	5400	000007200	000007800
30-20-28-9140-01-040	CRABB JOHN A	APK 11	2755 PONKAN MEADOW DR	5400	000007200	000007800
30-20-28-9140-01-050	VINCENT ROBERT A	APK 11	2775 PONKAN MEADOW DR	5400	000007200	000007800
30-20-28-9140-01-060	BENJAMIN BARBARA	APK 11	2791 PONKAN MEADOW DR	5400	000007200	000007800
30-20-28-9140-01-070	SMITH TYRONNE	APK 11	2805 PONKAN MEADOW DR	5400	000007200	000007800
30-20-28-9140-01-080	BARTLETT BRYCE	APK 11	2823 PONKAN MEADOW DR	5400	000007200	000007800
30-20-28-9140-01-090	SKURULIS NANCY	APK 11	2839 PONKAN MEADOW DR	5400	000007200	000007800
30-20-28-9140-01-100	VALDIVIA VIVIAN	APK 11	2853 PONKAN MEADOW DR	5400	000007200	000007800
30-20-28-9140-01-110	ETLING JONATHAN CHARLES	APK 11	2871 PONKAN RIDGE BLVD	5400	000007200	000007800
30-20-28-9140-01-120	CORNETT JOHN ALLYN LIFE ESTATE	APK 11	2879 PONKAN RIDGE BLVD	5400	000007200	000007800
30-20-28-9140-01-130	BUTLER DONNA IRENE	APK 11	2887 PONKAN RIDGE BLVD	5400	000007200	000007800
30-20-28-9140-01-140	ESTABA RICARDO	APK 11	2895 PONKAN RIDGE BLVD	5400	000007200	000007800
30-20-28-9140-01-150	STALLARD BERNARD MAURICE	APK 11	2894 PONKAN RIDGE BLVD	5400	000007200	000007800
30-20-28-9140-01-160	ZITZA RONALD E	APK 11	2886 PONKAN RIDGE BLVD	5400	000007200	000007800
30-20-28-9140-01-170	SPENCE JEFFREY ALLEN	APK 11	2878 PONKAN RIDGE BLVD	5400	000007200	000007800
30-20-28-9140-01-180	CONFIDENTIAL	APK 11	2870 PONKAN RIDGE BLVD	5400	000007200	000007800
30-20-28-9140-01-200	WHITE ALEXANDER R	APK 11	2912 PONKAN MEADOW DR	5400	000007200	000007800
30-20-28-9140-01-210	VELAZQUEZ RICHARD SR	APK 11	2900 PONKAN MEADOW DR	5400	000007200	000007800
30-20-28-9140-01-220	BHAGWANDASS ANGLEINA	APK 11	2876 PONKAN MEADOW DR	5400	000007200	000007800
30-20-28-9140-01-230	FURGALA BRIAN	APK 11	2852 PONKAN MEADOW DR	5400	000007200	000007800
30-20-28-9140-01-240	PAPE HOLLY	APK 11	2828 PONKAN MEADOW DR	5400	000007200	000007800
30-20-28-9140-01-260	HILER BRIAN MICHAEL	APK 11	2780 PONKAN MEADOW DR	5400	000007200	000007800
30-20-28-9140-01-270	HPA BORROWER 2016-2 LLC	APK 11	2756 PONKAN MEADOW DR	5400	000007200	000007800
30-20-28-9140-01-280	LARRY D KIEM TRUST	APK 11	2732 PONKAN MEADOW DR	5400	000007200	000007800
30-20-28-9140-01-290	SCHERENBERG DONALD W LIFE ESTATE	APK 11	2708 PONKAN MEADOW DR	5400	000007200	000007800
30-20-28-9140-01-300	WELLS SHAWNA M	APK 11	2684 PONKAN MEADOW DR	5400	000007200	000007800
30-20-28-9140-01-310	REYNOLDS JOHNNY RAY	APK 11	2660 PONKAN MEADOW DR	5400	000007200	000007800
30-20-28-9140-01-320	HPA BORROWER 2017-1 ML LLC	APK 11	2636 PONKAN MEADOW DR	5400	000007200	000007800
30-20-28-9140-01-330	LEWIS JONATHAN ARTHUR	APK 11	2612 PONKAN MEADOW DR	5400	000007200	000007800
30-20-28-9140-01-340	WARNE JEFFREY	APK 11	2615 CEDAR CREST DR	5400	000007200	000007800
30-20-28-9140-01-350	LOUBENSLAGER ELIZABETH	APK 11	2627 CEDAR CREST DR	5400	000007200	000007800
30-20-28-9140-01-360	BUCKSTEIN JENNIFER ALLYSON	APK 11	2639 CEDAR CREST DR	5400	000007200	000007800
30-20-28-9140-01-370	LIZARRAGA GUSTAVO M	APK 11	2651 CEDAR CREST DR	5400	000007200	000007800
30-20-28-9140-01-380	WARNICK JAMES D	APK 11	2663 CEDAR CREST DR	5400	000007200	000007800
30-20-28-9140-01-390	GARRETT DAVID THOMAS	APK 11	2675 CEDAR CREST DR	5400	000007200	000007800
30-20-28-9140-01-400	RIVERA MABEL	APK 11	2851 CEDAR CREST DR	5400	000007200	000007800
30-20-28-9140-01-410	WILLIAMS GLEN	APK 11	2863 CEDAR CREST DR	5400	000007200	000007800
30-20-28-9140-01-420	FELIX DAVID	APK 11	2875 CEDAR CREST DR	5400	000007200	000007800
30-20-28-9140-01-430	FIKE JEFFREY	APK 11	2887 CEDAR CREST DR	5400	000007200	000007800
30-20-28-9140-01-440	WHITTEMORE LOREDANA C LIFE ESTATE	APK 11	2899 CEDAR CREST DR	5400	000007200	000007800
30-20-28-9140-01-450	JIVA TAJUDDIN M	APK 11	2911 CEDAR CREST DR	5400	000007200	000007800
30-20-28-9140-01-460	MCPHERSON THOMAS JAMES	APK 11	2912 CEDAR CREST DR	5400	000007200	000007800
30-20-28-9140-01-470	THOMAS ROBERT MITCHELL JR	APK 11	2900 CEDAR CREST DR	5400	000007200	000007800
30-20-28-9140-01-480	PERNELL LEROY	APK 11	2888 CEDAR CREST DR	5400	000007200	000007800
30-20-28-9140-01-490	HOYT TIMOTHY MICHAEL	APK 11	2876 CEDAR CREST DR	5400	000007200	000007800
30-20-28-9140-01-500	KECK JAMES TIMOTHY	APK 11	2864 CEDAR CREST DR	5400	000007200	000007800
30-20-28-9140-01-510	LACKEY MICHAEL J	APK 11	2676 CEDAR CREST DR	5400	000007200	000007800
30-20-28-9140-01-520	BOWMAN ADAM E	APK 11	2664 CEDAR CREST DR	5400	000007200	000007800

30-20-28-9140-01-530 CONFIDENTIAL
 30-20-28-9140-01-540 BARTKIN ALEX J
 30-20-28-9140-01-550 MACE RONALD LEE
 30-20-28-9140-01-560 MCMILLION MICHAEL
 30-20-28-9140-01-570 PRICE MATTHEW C
 30-20-28-9140-01-580 FLEURIUS EDRICE SR
 30-20-28-9140-01-590 DUDLEY-RICHARDS KIMYA
 30-20-28-9141-01-600 CAMBRIDGE MICHAEL G
 30-20-28-9141-01-610 PANDA SATYAVAN K
 30-20-28-9141-01-620 DULL MEAGAN ELIZABETH
 30-20-28-9141-01-630 SCOTT PATRICK
 30-20-28-9141-01-640 KHOURI HADI
 30-20-28-9141-01-650 SIMPSON ROGER W
 30-20-28-9141-01-660 GAGNER DANA RYAN
 30-20-28-9141-01-670 RODGERS GARY
 30-20-28-9141-01-680 STOVALL JAMIE
 30-20-28-9141-01-690 ALTEMOSE THOMAS JEFFREY
 30-20-28-9141-01-700 SCULLY ROBERT JR
 30-20-28-9141-01-710 CASH-KNIGHT NANCY
 30-20-28-9141-01-720 WESLEY MICHAEL JOSEPH
 30-20-28-9141-01-730 WHITE MICHAEL DANIEL
 30-20-28-9141-01-740 CIUZIO ANTHONY PAUL SR
 30-20-28-9141-01-750 PLUMMER CLIVE A
 30-20-28-9141-01-760 ASHFORD DURRAND ALLAN
 30-20-28-9141-01-770 MODI NIDHI NISHITH
 30-20-28-9141-01-780 BROSZ EDWARD MARTIN
 30-20-28-9141-01-790 SQUITIERI-STRICKLAND ROSE M
 30-20-28-9141-01-800 CHANDLER PHILLIP
 30-20-28-9141-01-810 SCHWEEN NICHOLAS
 30-20-28-9141-01-820 ZYSK CHRISTOPHER
 30-20-28-9141-01-830 HILLARD BRIAN
 30-20-28-9141-01-840 DARIUS MYRON WASHINGTON JR TRUST
 30-20-28-9141-01-850 GRIFFITH ADRIAN S
 30-20-28-9141-01-860 HAZELWOOD TYRONE A SR
 30-20-28-9141-01-870 FRANCO CATHY E
 30-20-28-9141-01-880 TOLSON MICHAEL D
 30-20-28-9141-01-890 MELNIK IGOR
 30-20-28-9141-01-900 NUNEZ ALEXANDRA
 30-20-28-9141-01-910 JACKSON ROOSEVELT III
 30-20-28-9141-01-920 LAWRENCE JOAN A
 30-20-28-9141-01-930 PEREZ LUIS SR
 30-20-28-9141-01-940 WATKINS BRIAN C
 30-20-28-9141-01-950 VANBENTHUYSEN DENNIS R
 30-20-28-9141-01-960 JACKSON RODNEY
 30-20-28-9141-01-970 GILCHRIST WILLIAM
 30-20-28-9141-01-980 REYNOLDS MELISSA A
 30-20-28-9141-01-990 DIAZ ALEJANDRO
 30-20-28-9141-02-000 HAYDU CHRISTOPHER
 30-20-28-9141-02-010 COBB JULIUS CAESAR JR
 30-20-28-9141-02-020 GARCIA ERICH CHRISTOPHER
 30-20-28-9141-02-030 RICHARD L ENGLAND AND VICTORIA R ENGLAND REVOCABLE TRUST
 32-20-28-2522-00-001 ERROL OAKS CONDOMINIUM ASSN INC
 30-20-28-9144-02-040 HOLMBERG RONALD W
 30-20-28-9144-02-050 RODRIGUEZ MARY T
 30-20-28-9144-02-060 PETERSON ALPHONSE MICHAEL
 30-20-28-9144-02-070 HERNANDEZ DENISSE
 30-20-28-9144-02-080 CORTES CARLOS
 30-20-28-9144-02-090 SHARP JOHN ELMER
 30-20-28-9144-02-100 SCOTT GLENVILLE
 30-20-28-9144-02-110 ROWLEY KEVIN A
 30-20-28-9144-02-120 PINCKNEY BRIAN
 30-20-28-9144-02-130 DODSON MICHELLE LYN
 30-20-28-9144-02-140 ELOSEGUI MARCOS F

APK 11 2676 GLEN FOREST DR 5400 000006000 000006500
 APK 11 2664 GLEN FOREST DR 5400 000007200 000007800
 APK 11 2677 GLEN FOREST DR 5400 000007200 000007800
 APK 11 2689 GLEN FOREST DR 5400 000007200 000007800
 APK 11 2640 CEDAR CREST DR 5400 000007200 000007800
 APK 11 2628 CEDAR CREST DR 5400 000007200 000007800
 APK 11 2616 CEDAR CREST DR 5400 000007200 000007800
 APK 11 2623 WOODSIDE RIDGE DR 5400 000007200 000007800
 APK 11 2615 WOODSIDE RIDGE DR 5400 000007200 000007800
 APK 11 2603 WOODSIDE RIDGE DR 5400 000007200 000007800
 APK 11 2597 WOODSIDE RIDGE DR 5400 000007200 000007800
 APK 11 2591 WOODSIDE RIDGE DR 5400 000007200 000007800
 APK 11 2585 WOODSIDE RIDGE DR 5400 000006000 000006500
 APK 11 2579 WOODSIDE RIDGE DR 5400 000007200 000007800
 APK 11 2573 WOODSIDE RIDGE DR 5400 000006000 000006500
 APK 11 2567 WOODSIDE RIDGE DR 5400 000007200 000007800
 APK 11 2561 WOODSIDE RIDGE DR 5400 000006000 000006500
 APK 11 2555 WOODSIDE RIDGE DR 5400 000007200 000007800
 APK 11 2556 WOODSIDE RIDGE DR 5400 000007200 000007800
 APK 11 2562 WOODSIDE RIDGE DR 5400 000006000 000006500
 APK 11 2568 WOODSIDE RIDGE DR 5400 000007200 000007800
 APK 11 2574 WOODSIDE RIDGE DR 5400 000006000 000006500
 APK 11 2580 WOODSIDE RIDGE DR 5400 000007200 000007800
 APK 11 2586 WOODSIDE RIDGE DR 5400 000007200 000007800
 APK 11 2596 WOODSIDE RIDGE DR 5400 000007200 000007800
 APK 11 2423 PARKSIDE GLEN DR 5400 000007200 000007800
 APK 11 2415 PARKSIDE GLEN DR 5400 000006000 000006500
 APK 11 2407 PARKSIDE GLEN DR 5400 000007200 000007800
 APK 11 2399 PARKSIDE GLEN DR 5400 000006000 000006500
 APK 11 2391 PARKSIDE GLEN DR 5400 000006000 000006500
 APK 11 2383 PARKSIDE GLEN DR 5400 000007200 000007800
 APK 11 2375 PARKSIDE GLEN DR 5400 000007200 000007800
 APK 11 2367 PARKSIDE GLEN DR 5400 000007200 000007800
 APK 11 2359 PARKSIDE GLEN DR 5400 000007200 000007800
 APK 11 2351 PARKSIDE GLEN DR 5400 000007200 000007800
 APK 11 2308 PARKSIDE MEADOW DR 5400 000007200 000007800
 APK 11 2316 PARKSIDE MEADOW DR 5400 000007200 000007800
 APK 11 2324 PARKSIDE MEADOW DR 5400 000007200 000007800
 APK 11 2332 PARKSIDE MEADOW DR 5400 000007200 000007800
 APK 11 2340 PARKSIDE MEADOW DR 5400 000007200 000007800
 APK 11 2348 PARKSIDE MEADOW DR 5400 000007200 000007800
 APK 11 2400 PARKSIDE MEADOW DR 5400 000007200 000007800
 APK 11 2408 PARKSIDE MEADOW DR 5400 000007200 000007800
 APK 11 2416 PARKSIDE MEADOW DR 5400 000007200 000007800
 APK 11 2424 PARKSIDE MEADOW DR 5400 000007200 000007800
 APK 11 2425 PARKSIDE MEADOW DR 5400 000007200 000007800
 APK 11 2417 PARKSIDE MEADOW DR 5400 000007200 000007800
 APK 11 2407 PARKSIDE MEADOW DR 5400 000006000 000006500
 APK 11 2352 PARKSIDE GLEN DR 5400 000007200 000007800
 APK 11 2360 PARKSIDE GLEN DR 5400 000006000 000006500
 APK 11 2368 PARKSIDE GLEN DR 5400 000007200 000007800
 APK 11 OAK PL 5400 000016900 000016900
 APK 11 2300 PARKSIDE MEADOW DR 5400 000007200 000007800
 APK 11 2226 PARKSIDE MEADOW DR 5400 000007200 000007800
 APK 11 2218 PARKSIDE MEADOW DR 5400 000006000 000006500
 APK 11 2210 PARKSIDE MEADOW DR 5400 000007200 000007800
 APK 11 2200 PARKSIDE MEADOW DR 5400 000007200 000007800
 APK 11 2148 PARKSIDE MEADOW DR 5400 000007200 000007800
 APK 11 2140 PARKSIDE MEADOW DR 5400 000007200 000007800
 APK 11 2132 PARKSIDE MEADOW DR 5400 000006000 000006500
 APK 11 2124 PARKSIDE MEADOW DR 5400 000007200 000007800
 APK 11 2116 PARKSIDE MEADOW DR 5400 000006000 000006500
 APK 11 2108 PARKSIDE MEADOW DR 5400 000007200 000007800

30-20-28-9144-02-150	HARRISON GLORIA LYNETTE	APK 11	2109 PARKSIDE MEADOW DR	5400 000006000	000006500
30-20-28-9144-02-160	JOHNSON CHRISTOPHER	APK 11	2117 PARKSIDE MEADOW DR	5400 000006000	000006500
30-20-28-9144-02-170	STULTZ JACK BENJAMIN	APK 11	2125 PARKSIDE MEADOW DR	5400 000007200	000007800
30-20-28-9144-02-180	CHRISTOPHER CAMERON TRUST	APK 11	2133 PARKSIDE MEADOW DR	5400 000007200	000007800
30-20-28-9144-02-190	MCCLARY JEROME EDWARD	APK 11	2141 PARKSIDE MEADOW DR	5400 000006000	000006500
30-20-28-9144-02-200	MOYE ROD M	APK 11	2149 PARKSIDE MEADOW DR	5400 000007200	000007800
30-20-28-9144-02-210	SMART WILLIAM JR	APK 11	2205 PARKSIDE MEADOW DR	5400 000007200	000007800
30-20-28-9144-02-220	DALY VAUGHN	APK 11	2213 PARKSIDE MEADOW DR	5400 000006000	000006500
30-20-28-9144-02-230	CHEN JIANJUN	APK 11	2221 PARKSIDE MEADOW DR	5400 000007200	000007800
30-20-28-9144-02-250	QUILTER SHAWNA	APK 11	2508 WOODSIDE RIDGE DR	5400 000006000	000006500
30-20-28-9144-02-260	PATTERSON LARRY	APK 11	2516 WOODSIDE RIDGE DR	5400 000007200	000007800
30-20-28-9144-02-270	STEWART BRIAN	APK 11	2522 WOODSIDE RIDGE DR	5400 000006000	000006500
30-20-28-9144-02-280	GURR BILLY E	APK 11	2528 WOODSIDE RIDGE DR	5400 000007200	000007800
30-20-28-9144-02-290	CONFIDENTIAL	APK 11	2534 WOODSIDE RIDGE DR	5400 000007200	000007800
30-20-28-9144-02-300	MOORE LETHA ELLEN	APK 11	2549 WOODSIDE RIDGE DR	5400 000007200	000007800
30-20-28-9144-02-310	BROWN ROY RAYMOND JR	APK 11	2539 WOODSIDE RIDGE DR	5400 000007200	000007800
30-20-28-9144-02-320	MARCHANTE NESTOR MICHAEL	APK 11	2533 WOODSIDE RIDGE DR	5400 000007200	000007800
30-20-28-9144-02-330	KURZ WILLIAM F	APK 11	2527 WOODSIDE RIDGE DR	5400 000007200	000007800
30-20-28-9144-02-340	SKINNER KENNETH W	APK 11	2521 WOODSIDE RIDGE DR	5400 000007200	000007800
30-20-28-9144-02-350	SHEPHERD JUNIOR ANTHONY	APK 11	2266 GLEN LAUREL DR	5400 000007200	000007800
30-20-28-9144-02-360	BENNETT MARK EDWARD JR	APK 11	2258 GLEN LAUREL DR	5400 000007200	000007800
30-20-28-9144-02-370	CONLON JOHN B JR	APK 11	2250 GLEN LAUREL DR	5400 000007200	000007800
30-20-28-9145-02-380	OSTERGAARD JESSICA A MERRILL	APK 11	2142 GLEN LAUREL DR	5400 000006000	000006500
30-20-28-9145-02-390	SUTTON BRIAN L	APK 11	2134 GLEN LAUREL DR	5400 000007200	000007800
30-20-28-9145-02-400	THOMAS JOHN H	APK 11	2126 GLEN LAUREL DR	5400 000007200	000007800
30-20-28-9145-02-410	DEETZ LAURA E	APK 11	2118 GLEN LAUREL DR	5400 000007200	000007800
30-20-28-9145-02-420	CINTOLO KOGLIA	APK 11	2110 GLEN LAUREL DR	5400 000007200	000007800
30-20-28-9145-02-430	TAYLOR REGINA B	APK 11	2102 GLEN LAUREL DR	5400 000007200	000007800
30-20-28-9145-02-440	WARD LOUVONIA J	APK 11	2141 GLEN LAUREL DR	5400 000007200	000007800
30-20-28-9145-02-450	DRAYTON JASON	APK 11	2133 GLEN LAUREL DR	5400 000006000	000006500
30-20-28-9145-02-460	DUNLAP TIFFANY WILLOW	APK 11	2125 GLEN LAUREL DR	5400 000007200	000007800
30-20-28-9145-02-470	FORD CALEB	APK 11	2117 GLEN LAUREL DR	5400 000006000	000006500
30-20-28-9145-02-480	CORR BRANDI	APK 11	2109 GLEN LAUREL DR	5400 000007200	000007800
30-20-28-9145-02-490	ROBINSON ROGER D	APK 11	2101 GLEN LAUREL DR	5400 000006000	000006500
30-20-28-9145-02-500	RUTLEDGE MARCUS	APK 11	2100 MISTY GLEN DR	5400 000007200	000007800
30-20-28-9145-02-510	MURPHREE MYRON B LIFE ESTATE	APK 11	2106 MISTY GLEN DR	5400 000006000	000006500
30-20-28-9145-02-520	LEVIN SUSAN	APK 11	2112 MISTY GLEN DR	5400 000007200	000007800
30-20-28-9145-02-530	CONFIDENTIAL	APK 11	2118 MISTY GLEN DR	5400 000007200	000007800
30-20-28-9145-02-540	BROWN-SMALL SCHERALDA	APK 11	2124 MISTY GLEN DR	5400 000007200	000007800
30-20-28-9145-02-550	BERNARDINO FERNANDO	APK 11	2157 MISTY GLEN DR	5400 000006000	000006500
30-20-28-9145-02-570	BURGOS DAVID	APK 11	2145 MISTY GLEN DR	5400 000007200	000007800
30-20-28-9145-02-580	ALEXANDER AINSWORTH F	APK 11	2139 MISTY GLEN DR	5400 000007200	000007800
30-20-28-9145-02-590	AZAUNCE MIRIAM	APK 11	2131 MISTY GLEN DR	5400 000007200	000007800
30-20-28-9145-02-600	VASQUEZ EDWIN A	APK 11	2125 MISTY GLEN DR	5400 000007200	000007800
30-20-28-9145-02-610	DUMCHUS ROBERT MICHAEL JR	APK 11	2119 MISTY GLEN DR	5400 000007200	000007800
30-20-28-9145-02-620	MATHESON BENJAMIN D	APK 11	2113 MISTY GLEN DR	5400 000007200	000007800
30-20-28-9145-02-630	NOWELS BRADLEY G	APK 11	2107 MISTY GLEN DR	5400 000007200	000007800
30-20-28-9145-02-640	CONFIDENTIAL	APK 11	2101 MISTY GLEN DR	5400 000007200	000007800
30-20-28-9145-02-650	EVERS PAUL MAURICE	APK 11	2057 MISTY GLEN DR	5400 000007200	000007800
30-20-28-9145-02-660	YOUNG JACKSON	APK 11	2051 MISTY GLEN DR	5400 000007200	000007800
30-20-28-9145-02-670	MILLER TERRY L JR	APK 11	2035 MISTY GLEN DR	5400 000006000	000006500
30-20-28-9145-02-680	JONES TYRELL D	APK 11	2029 MISTY GLEN DR	5400 000007200	000007800
30-20-28-9145-02-690	DULANEY SHAWN	APK 11	2023 MISTY GLEN DR	5400 000007200	000007800
30-20-28-9145-02-700	PENNER THOMAS	APK 11	2017 MISTY GLEN DR	5400 000007200	000007800
30-20-28-9145-02-710	KNOX DRAYTON	APK 11	2011 MISTY GLEN DR	5400 000007200	000007800
30-20-28-9145-02-720	GROSECLOSE CARL R	APK 11	2010 MISTY GLEN DR	5400 000006000	000006500
30-20-28-9145-02-730	RICHARDS STEVEN	APK 11	2016 MISTY GLEN DR	5400 000007200	000007800
30-20-28-9145-02-740	DAVID L HEIDEMAN AND JEANETTE M HEIDEMAN REVOCABLE TRUST	APK 11	2022 MISTY GLEN DR	5400 000007200	000007800
30-20-28-9145-02-750	NGUYEN XUAN THANH	APK 11	2028 MISTY GLEN DR	5400 000007200	000007800
30-20-28-9145-02-760	JIMENEZ JOEL D	APK 11	2034 MISTY GLEN DR	5400 000006000	000006500
30-20-28-9145-02-770	SFR JAVELIN BORROWER L P	APK 11	2042 MISTY GLEN DR	5400 000006000	000006500
30-20-28-9145-02-780	MWALE MERITAH F	APK 11	2052 MISTY GLEN DR	5400 000007200	000007800
30-20-28-9145-02-790	HARRIS JAI	APK 11	2529 MISTY COVE CIR	5400 000007200	000007800

30-20-28-9145-02-800 DACOSTA SMITH REVOCABLE LIVING TRUST
 30-20-28-9145-02-810 RICHARDSON ALFRED G
 30-20-28-9145-02-820 FRANCIS OSWALD ALBERT
 30-20-28-9145-02-830 GILLISPIE WILLIAM E
 30-20-28-9145-25-000 CITY OF APOPKA
 30-20-28-9146-02-840 LEMONS ROBERT STANLEY
 30-20-28-9146-02-850 FERRELL JERRY THORNTON
 30-20-28-9146-02-860 WASHINGTON VERNE J SR
 30-20-28-9146-02-870 RYAN CARVER AND BEN VAN BEUSEKOM REVOCABLE TRUST
 30-20-28-9146-02-880 TAYLOR LORNA
 30-20-28-9146-02-890 MARY DAVIS-JOHNSON REVOCABLE TRUST
 30-20-28-9146-02-900 HOFFMAN MICHAEL N
 30-20-28-9146-02-910 STEFANSKY JOHN ANTHONY
 30-20-28-9146-02-920 COLLIER BRADLEY
 30-20-28-9146-02-930 SMITH ST FRANCIS
 30-20-28-9146-02-940 THOMAS ANGELA JEANETTE
 30-20-28-9146-02-950 MURRAY CHARLES DOUGLAS SR
 30-20-28-9146-02-960 TOBMAN HARVEY L LIFE ESTATE
 30-20-28-9146-02-970 MORRISON ALFRED P LIFE ESTATE
 30-20-28-9146-02-980 BLAKES DAVID L
 30-20-28-9146-02-990 CAMPBELL DANIEL ALAN
 30-20-28-9146-03-000 GIPSON DERRICK R
 30-20-28-9146-03-010 JOHNSON RASHAUN
 30-20-28-9146-03-020 HILAIRE JEAN LUBIN
 30-20-28-9146-03-030 CAPRARIO JASON
 30-20-28-9146-03-040 PARADISE MICHAEL
 30-20-28-9146-03-050 IH6 PROPERTY FLORIDA LP
 30-20-28-9155-00-001 DAFFLYN PROPERTY 2 LLC
 30-20-28-9155-00-002 DAFFLYN PROPERTY 2 LLC
 30-20-28-9155-00-006 DAFFLYN PROPERTY 2 LLC
 30-20-28-9155-00-007 DAFFLYN PROPERTY 2 LLC
 30-20-28-9155-01-000 DAFFLYN PROPERTY 2 LLC
 30-20-28-9155-02-000 DAFFLYN PROPERTY 2 LLC
 31-20-28-0000-00-010 MARTUCCI MICHELE
 31-20-28-0000-00-011 5TH HOLE INVESTMENTS LLC
 31-20-28-0000-00-036 MORENO ELVIRA
 31-20-28-0000-00-037 SERBAN MIRCEA
 31-20-28-0280-00-010 CHARNOW PHILIP D
 31-20-28-0280-00-020 TAYLOR BENJAMIN
 31-20-28-0280-00-030 POZO AUGUSTO
 31-20-28-0280-00-040 TIMOTHY AND VICKIE LEWIS JOINT REVOCABLE TRUST
 31-20-28-0280-00-050 GONZALEZ VICTOR
 31-20-28-0280-00-060 JONES PATRICIA A TAYLOR
 31-20-28-0280-00-070 COUREN JOHN
 31-20-28-0280-00-080 SANTANA ALVARO RAMON
 31-20-28-0280-00-090 GREEN FRANCES I ESTATE
 31-20-28-0280-00-100 ROWLAND DEREK RUSSELL
 31-20-28-0280-00-110 BLOSS DONNA K
 31-20-28-0280-00-120 CRUZ HANIEL E
 31-20-28-0280-00-130 ALLEN LEONARD W
 31-20-28-0280-00-140 VASQUEZ SANTANA
 31-20-28-0280-00-150 CORTEZ ADALBERTO
 31-20-28-0280-00-160 PAYNE GRISELDA E
 31-20-28-0280-00-170 PAYNE PEDRO
 31-20-28-0280-00-180 ASIANA REALTY INC
 31-20-28-1802-00-160 KREZO JOSEPH L
 31-20-28-1802-00-170 MARIQUIT ERNESTO
 31-20-28-1802-00-180 GARDNER JAY CARL
 31-20-28-1802-00-190 EDWIN AND CHARLENE BARRETT IRREVOCABLE TRUST
 31-20-28-1802-00-200 BONEBREAK RODNEY L
 31-20-28-1802-00-210 DEAN CHRISTOPHER PAUL
 31-20-28-1802-00-220 FERGUSON FRANCIS
 31-20-28-1802-00-230 ANSELL CHARLES W

APK 11	2523 MISTY COVE CIR	5400 000007200	000007800
APK 11	2517 MISTY COVE CIR	5400 000007200	000007800
APK 11	2511 MISTY COVE CIR	5400 000006000	000006500
APK 11	2505 MISTY COVE CIR	5400 000007200	000007800
APK 11	2039 MISTY GLEN DR	5400 000003600	000003900
APK 11	2402 MISTY COVE CIR	5400 000007200	000007800
APK 11	2408 MISTY COVE CIR	5400 000007200	000007800
APK 11	2414 MISTY COVE CIR	5400 000006000	000006500
APK 11	2420 MISTY COVE CIR	5400 000007200	000007800
APK 11	2426 MISTY COVE CIR	5400 000007200	000007800
APK 11	2432 MISTY COVE CIR	5400 000006000	000006500
APK 11	2438 MISTY COVE CIR	5400 000007200	000007800
APK 11	2444 MISTY COVE CIR	5400 000007200	000007800
APK 11	2450 MISTY COVE CIR	5400 000007200	000007800
APK 11	2456 MISTY COVE CIR	5400 000006000	000006500
APK 11	2470 MISTY COVE CIR	5400 000007200	000007800
APK 11	2476 MISTY COVE CIR	5400 000007200	000007800
APK 11	2484 MISTY COVE CIR	5400 000007200	000007800
APK 11	2490 MISTY COVE CIR	5400 000006000	000006500
APK 11	2487 MISTY COVE CIR	5400 000007200	000007800
APK 11	2481 MISTY COVE CIR	5400 000007200	000007800
APK 11	2475 MISTY COVE CIR	5400 000007200	000007800
APK 11	2469 MISTY COVE CIR	5400 000007200	000007800
APK 11	2443 MISTY COVE CIR	5400 000007200	000007800
APK 11	2437 MISTY COVE CIR	5400 000007200	000007800
APK 11	2431 MISTY COVE CIR	5400 000007200	000007800
APK 11	2425 MISTY COVE CIR	5400 000007200	000007800
APK 11	PLYMOUTH SORRENTO RD	5400 000003600	000003900
APK 11	PLYMOUTH SORRENTO RD	5400 000003600	000003900
APK 11	YOTHERS RD	5400 000003600	000014300
APK 11	YOTHERS RD	5400 000003600	000003900
APK 11	2106 PLYMOUTH SORRENTO RD	5400 000015600	000149500
APK 11	2050 PLYMOUTH SORRENTO RD	5400 000003600	000003900
APK 11	CHEBON CT	5400 000003600	000003900
APK 11	1983 LAKE FRANCIS DR	5400 000030000	000032500
APK 11	2000 SCHOPKE LESTER RD	5400 000007200	000007800
APK 11	1992 SCHOPKE LESTER RD	5400 000007200	000007800
APK 11	1405 HARVEY CIR	5400 000005280	00057.200
APK 11	1429 HARVEY CIR	5400 000005280	00057.200
APK 11	1453 HARVEY CIR	5400 000005280	00057.200
APK 11	1477 HARVEY CIR	5400 000005280	00057.200
APK 11	1476 HARVEY CIR	5400 000005280	00057.200
APK 11	1452 HARVEY CIR	5400 000005280	00057.200
APK 11	1428 HARVEY CIR	5400 000005280	00057.200
APK 11	1404 HARVEY CIR	5400 000005280	00057.200
APK 11	2347 ELLEN LN	5400 000005280	00057.200
APK 11	2369 ELLEN LN	5400 000005280	00057.200
APK 11	1403 ELLEN LN	5400 000005280	00057.200
APK 11	1427 ELLEN LN	5400 000005280	00057.200
APK 11	1451 ELLEN LN	5400 000005280	00057.200
APK 11	1475 ELLEN LN	5400 000005280	00057.200
APK 11	1474 ELLEN LN	5400 000006000	000006500
APK 11	1450 ELLEN LN	5400 000005280	00057.200
APK 11	1426 ELLEN LN	5400 000006000	000006500
APK 11	1402 ELLEN LN	5400 000006000	000006500
APK 11	2103 COUNTRY SIDE DR	5400 000006000	000006500
APK 11	2107 COUNTRY SIDE DR	5400 000006000	000006500
APK 11	2113 COUNTRY SIDE DR	5400 000007200	000007800
APK 11	1741 COLD SPRING CT	5400 000006000	000006500
APK 11	1751 COLD SPRING CT	5400 000006000	000006500
APK 11	1761 COLD SPRING CT	5400 000006000	000006500
APK 11	1762 COLD SPRING CT	5400 000006000	000006500
APK 11	1752 COLD SPRING CT	5400 000006000	000006500

31-20-28-1802-00-240	ABBOTT NORMAN III	APK 11	1742 COLD SPRING CT	5400 000006000	000006500
31-20-28-1802-00-250	MAGLOIRE GERARD JR	APK 11	2127 COUNTRY SIDE DR	5400 000006000	000006500
31-20-28-1802-00-260	FISHER RALPHINE	APK 11	2131 COUNTRY SIDE DR	5400 000006000	000006500
31-20-28-1802-00-270	VON SVOBODA KRISTYN	APK 11	1765 NORDIC CT	5400 000006000	000006500
31-20-28-1802-00-280	MORROW J BRIAN	APK 11	1775 NORDIC CT	5400 000006000	000006500
31-20-28-1802-00-290	LAURENDEAU LINDA A	APK 11	1785 NORDIC CT	5400 000006000	000006500
31-20-28-1802-00-300	OLIN ROBERT C	APK 11	1784 NORDIC CT	5400 000007200	000007800
31-20-28-1802-00-310	BARRES JONATHAN	APK 11	1774 NORDIC CT	5400 000006000	000006500
31-20-28-1802-00-320	GUNN PARRIS	APK 11	1770 NORDIC CT	5400 000006000	000006500
31-20-28-1802-00-330	COBURN JOHN H JR	APK 11	1764 NORDIC CT	5400 000006000	000006500
31-20-28-1802-00-340	LUTZ JEANETTE ANN	APK 11	2143 COUNTRY SIDE DR	5400 000006000	000006500
31-20-28-1802-00-350	KEGGES JONATHAN	APK 11	1765 ERROL WOODS DR	5400 000006000	000006500
31-20-28-1802-00-360	INVITATION HOMES 7 LP	APK 11	1779 ERROL WOODS DR	5400 000006000	000006500
31-20-28-1802-00-370	DEFOREST APRIL NICHOLSON	APK 11	1789 ERROL WOODS DR	5400 000006000	000006500
31-20-28-1802-00-380	SMITH JACQUELYN	APK 11	1788 ERROL WOODS DR	5400 000006000	000006500
31-20-28-1802-00-390	MIRANDA ALEXSANDRO R	APK 11	1778 ERROL WOODS DR	5400 000006000	000006500
31-20-28-1802-00-400	MARCHI RONALD	APK 11	1768 ERROL WOODS DR	5400 000006000	000006500
31-20-28-1802-00-410	ARCHULETA JASON LAWRENCE	APK 11	1757 WOODBURY CT	5400 000006000	000006500
31-20-28-1802-00-420	KEIFFER BRET D	APK 11	1777 WOODBURY CT	5400 000005280	00057.200
31-20-28-1802-00-430	CARPENTER FAMILY TRUST	APK 11	1787 WOODBURY CT	5400 000007200	000007800
31-20-28-1802-00-440	WHITWORTH GREGORY	APK 11	1786 WOODBURY CT	5400 000006000	000006500
31-20-28-1802-00-450	COOPER WALTER A	APK 11	1776 WOODBURY CT	5400 000006000	000006500
31-20-28-1802-00-460	MOORE NANCY E	APK 11	1766 WOODBURY CT	5400 000006000	000006500
31-20-28-1802-00-470	BAKER MICHAEL J	APK 11	2175 COUNTRY SIDE DR	5400 000005280	00057.200
31-20-28-1802-00-480	DESJARLAIS MICHAEL PAUL	APK 11	1746 WOODBURY CT	5400 000006000	000006500
31-20-28-1802-00-490	IH6 PROPERTY FLORIDA LP	APK 11	1736 WOODBURY CT	5400 000006000	000006500
31-20-28-1802-00-500	SCHEEL WILLI	APK 11	1726 WOODBURY CT	5400 000006000	000006500
31-20-28-1802-00-510	FRONTELA MANUEL R	APK 11	1716 WOODBURY CT	5400 000006000	000006500
31-20-28-1802-00-520	NASH WILLIAM C	APK 11	1707 WOODBURY CT	5400 000006000	000006500
31-20-28-1802-00-530	CAMPBELL MARK A	APK 11	1717 WOODBURY CT	5400 000006000	000006500
31-20-28-1802-00-540	CONFIDENTIAL	APK 11	1727 WOODBURY CT	5400 000006000	000006500
31-20-28-1802-00-550	RIENDEAU MICHELLE MARIE	APK 11	1737 WOODBURY CT	5400 000006000	000006500
31-20-28-1802-00-560	OCHMAN JOSEPH W	APK 11	1747 WOODBURY CT	5400 000006000	000006500
31-20-28-1802-00-570	FAJARDO JUAN CARLOS DOMINGUEZ	APK 11	1748 ERROL WOODS DR	5400 000006000	000006500
31-20-28-1802-00-580	MIELKE ERIC G LIFE ESTATE	APK 11	1738 ERROL WOODS DR	5400 000006000	000006500
31-20-28-1802-00-590	STEWART KEVIN G	APK 11	1728 ERROL WOODS DR	5400 000006000	000006500
31-20-28-1802-00-600	PURDY MATTHEW R	APK 11	1718 ERROL WOODS DR	5400 000006000	000006500
31-20-28-1802-00-610	THORNTON KYLE	APK 11	1708 ERROL WOODS DR	5400 000006000	000006500
31-20-28-1802-00-620	MAKIN CHRISTOPHER A	APK 11	1709 ERROL WOODS DR	5400 000006000	000006500
31-20-28-1802-00-630	TURNAGE BRANDON M	APK 11	1719 ERROL WOODS DR	5400 000006000	000006500
31-20-28-1802-00-640	SMITH CHRISTOPHER R	APK 11	1729 ERROL WOODS DR	5400 000006000	000006500
31-20-28-1802-00-650	MALIZIA ROBERT BRUCE II	APK 11	1739 ERROL WOODS DR	5400 000006000	000006500
31-20-28-1802-00-660	SPIEGEL WILLIAM M JR	APK 11	2150 COUNTRY SIDE DR	5400 000006000	000006500
31-20-28-1802-00-670	DELGADO CHRISTOPHER	APK 11	2142 COUNTRY SIDE DR	5400 000006000	000006500
31-20-28-1802-00-680	MICHAEL E POSLUSZNY AND DORIS RIVERA POSLUSZNY REVOCABLE TRUST	APK 11	2134 COUNTRY SIDE DR	5400 000006000	000006500
31-20-28-1802-00-690	BETTERLY MARGARET R	APK 11	2126 COUNTRY SIDE DR	5400 000006000	000006500
31-20-28-1802-00-700	VAZQUEZ BERALDO ANTONIO III	APK 11	1722 HIDDENWOOD CT	5400 000006000	000006500
31-20-28-1802-00-710	THOMBLESON RICHARD K	APK 11	1712 HIDDENWOOD CT	5400 000006000	000006500
31-20-28-1802-00-720	PENA HERNAN	APK 11	1711 HIDDENWOOD CT	5400 000006000	000006500
31-20-28-1802-00-730	KINLER JAMES E	APK 11	1721 HIDDENWOOD CT	5400 000006000	000006500
31-20-28-1802-00-740	NEAL STASIA	APK 11	2118 COUNTRY SIDE DR	5400 000006000	000006500
31-20-28-1802-00-750	JORDAN ZACK W	APK 11	2110 COUNTRY SIDE DR	5400 000006000	000006500
31-20-28-1802-00-760	VAN KOUWEN FRANK B	APK 11	2102 COUNTRY SIDE DR	5400 000006000	000006500
31-20-28-1810-00-010	LHEUREUX JAMES ALAN	APK 11	2015 LAKE FRANCIS DR	5400 000006000	000006500
31-20-28-1810-00-020	STEEBLE ROBERT	APK 11	2033 LAKE FRANCIS DR	5400 000006000	000006500
31-20-28-1810-00-030	BURNHAM DAVID H	APK 11	2101 LAKE FRANCIS DR	5400 000005280	00057.200
31-20-28-1810-00-040	PROGRESS RESIDENTIAL BORROWER 18 LLC	APK 11	2109 LAKE FRANCIS DR	5400 000006000	000006500
31-20-28-1810-00-050	COLES RONALD J	APK 11	2117 LAKE FRANCIS DR	5400 000005280	00057.200
31-20-28-1810-00-060	DELACRUZ RIO VAUGHN	APK 11	2125 LAKE FRANCIS DR	5400 000006000	000006500
31-20-28-1810-00-070	CLEMONS JESSICA NICOLE	APK 11	2139 LAKE FRANCIS DR	5400 000005280	00057.200
31-20-28-1810-00-080	BISHMAN DONALD W	APK 11	2155 LAKE FRANCIS DR	5400 000006000	000006500
31-20-28-1810-00-090	PATRICIA HARRIET YOUNG REVOCABLE TRUST	APK 11	2171 LAKE FRANCIS DR	5400 000006000	000006500
31-20-28-1810-00-100	CPI/AMHERST SFR PROGRAM II OWNER L L C	APK 11	2225 LAKE FRANCIS DR	5400 000006000	000006500

31-20-28-1810-00-110	AMERICAN HOMES 4 RENT	APK 11	2241 LAKE FRANCIS DR	5400 000006000	000006500
31-20-28-1810-00-120	SFR JAVELIN BORROWER L P	APK 11	2257 LAKE FRANCIS DR	5400 000006000	000006500
31-20-28-1810-00-130	PROGRESS RESIDENTIAL BORROWER 13 LLC	APK 11	2273 LAKE FRANCIS DR	5400 000006000	000006500
31-20-28-1810-00-140	NOLAN HEATHER L	APK 11	2285 LAKE FRANCIS DR	5400 000006000	000006500
31-20-28-1810-00-150	SMITH MEKE T	APK 11	2297 LAKE FRANCIS DR	5400 000006000	000006500
31-20-28-2340-00-005	CITY OF APOPKA	APK 11	2253 WINDSOR CREST LOOP	5400 000003600	000003900
31-20-28-2340-00-010	RIVERA JOSE I	APK 11	1973 EMERALD COVE BLVD	5400 000006000	000006500
31-20-28-2340-00-020	HOAG JOSHUA	APK 11	2153 HAYFIELD WAY	5400 000006000	000006500
31-20-28-2340-00-030	SAMSON ISWELT	APK 11	2147 HAYFIELD WAY	5400 000006000	000006500
31-20-28-2340-00-040	MOTA SAMANTHA RIVAS	APK 11	2141 HAYFIELD WAY	5400 000006000	000006500
31-20-28-2340-00-050	PROGRESS RESIDENTIAL BORROWER 11 LLC	APK 11	2097 HAYFIELD WAY	5400 000006000	000006500
31-20-28-2340-00-060	ORTIZ ALEX	APK 11	2091 HAYFIELD WAY	5400 000006000	000006500
31-20-28-2340-00-070	IH6 PROPERTY FLORIDA L P	APK 11	2085 HAYFIELD WAY	5400 000006000	000006500
31-20-28-2340-00-080	RMI SFR PROPCO B LP	APK 11	2079 HAYFIELD WAY	5400 000006000	000006500
31-20-28-2340-00-090	MILE HIGH BORROWER 1 (CORE) LLC	APK 11	2073 HAYFIELD WAY	5400 000006000	000006500
31-20-28-2340-00-100	BROWN JASON	APK 11	2049 HAYFIELD WAY	5400 000006000	000006500
31-20-28-2340-00-110	2018-4 IH BORROWER LP	APK 11	2043 HAYFIELD WAY	5400 000005280	00057.200
31-20-28-2340-00-120	MYSLENSKI TANYA	APK 11	2037 HAYFIELD WAY	5400 000006000	000006500
31-20-28-2340-00-130	NICHOLSON STEVEN M	APK 11	2086 KINGSCREST CIR	5400 000006000	000006500
31-20-28-2340-00-140	AMH 2015-1 BORROWER LP	APK 11	2092 KINGSCREST CIR	5400 000006000	000006500
31-20-28-2340-00-150	ORTIZ TOMAS E	APK 11	2098 KINGSCREST CIR	5400 000006000	000006500
31-20-28-2340-00-160	IH6 PROPERTY FLORIDA L P	APK 11	1854 DURBAN WAY	5400 000006000	000006500
31-20-28-2340-00-170	CARMONA DANIEL	APK 11	1860 DURBAN WAY	5400 000006000	000006500
31-20-28-2340-00-180	TIDOT DORILES	APK 11	1866 DURBAN WAY	5400 000006000	000006500
31-20-28-2340-00-190	COMPAS LOVELY LEON	APK 11	1872 DURBAN WAY	5400 000006000	000006500
31-20-28-2340-00-200	CEDO JOSE A LIFE ESTATE	APK 11	1878 DURBAN WAY	5400 000006000	000006500
31-20-28-2340-00-210	SIMMONS MELANIE D	APK 11	2146 HAYFIELD WAY	5400 000006000	000006500
31-20-28-2340-00-220	MAXINE CERESSE BROWN REVOCABLE TRUST	APK 11	1881 EMERALD COVE BLVD	5400 000006000	000006500
31-20-28-2340-00-230	NOVAK STEVEN	APK 11	1870 EMERALD COVE BLVD	5400 000006000	000006500
31-20-28-2340-00-240	LESLIE GARRETH	APK 11	2277 WINDSOR CREST LOOP	5400 000006000	000006500
31-20-28-2340-00-250	TBR SFR ORLANDO OWNER 1 L P	APK 11	2271 WINDSOR CREST LOOP	5400 000006000	000006500
31-20-28-2340-00-260	SARGENT DAVID A	APK 11	2265 WINDSOR CREST LOOP	5400 000006000	000006500
31-20-28-2340-00-270	GARCIA JUAN	APK 11	2247 WINDSOR CREST LOOP	5400 000006000	000006500
31-20-28-2340-00-280	SANTO DAVID S	APK 11	2241 WINDSOR CREST LOOP	5400 000006000	000006500
31-20-28-2340-00-290	ACQUISSA FRITZ	APK 11	2235 WINDSOR CREST LOOP	5400 000006000	000006500
31-20-28-2340-00-300	LUNA ALFREDO S	APK 11	2229 WINDSOR CREST LOOP	5400 000006000	000006500
31-20-28-2340-00-310	NOVOA JOSE A	APK 11	2223 WINDSOR CREST LOOP	5400 000006000	000006500
31-20-28-2340-00-320	BUGDA JOSEPH S JR	APK 11	2217 WINDSOR CREST LOOP	5400 000006000	000006500
31-20-28-2340-00-330	YANCEY MICHAEL	APK 11	2211 WINDSOR CREST LOOP	5400 000006000	000006500
31-20-28-2340-00-340	VETTER MICHAEL	APK 11	2205 WINDSOR CREST LOOP	5400 000006000	000006500
31-20-28-2340-00-350	BLANK MICHAEL	APK 11	2222 WINDSOR CREST LOOP	5400 000006000	000006500
31-20-28-2340-00-360	ENGRAM LA VEGAS	APK 11	2216 WINDSOR CREST LOOP	5400 000006000	000006500
31-20-28-2340-00-370	DAWSON LESLIE GEORGE SR	APK 11	2210 WINDSOR CREST LOOP	5400 000006000	000006500
31-20-28-2340-00-380	LIZANDO HECTOR JOSE ACOSTA	APK 11	2204 WINDSOR CREST LOOP	5400 000006000	000006500
31-20-28-2340-00-390	LYNCH BRENDA L	APK 11	2284 WINDSOR CREST LOOP	5400 000006000	000006500
31-20-28-2340-00-400	LIPSCOMB KELLI MARIE	APK 11	2278 WINDSOR CREST LOOP	5400 000006000	000006500
31-20-28-2340-00-410	MEDINA MANUEL	APK 11	2272 WINDSOR CREST LOOP	5400 000006000	000006500
31-20-28-2340-00-420	CONLEY THOMAS C	APK 11	2266 WINDSOR CREST LOOP	5400 000006000	000006500
31-20-28-2340-00-430	CAPELLAN JOSE L	APK 11	2072 HAYFIELD WAY	5400 000006000	000006500
31-20-28-2340-00-440	POTVIN YVETTE 1/2 INT	APK 11	2066 HAYFIELD WAY	5400 000006000	000006500
31-20-28-2340-00-450	RIVERA YARITZA CORDERO	APK 11	2060 HAYFIELD WAY	5400 000006000	000006500
31-20-28-2340-00-460	FEARS SHARON D	APK 11	2054 HAYFIELD WAY	5400 000006000	000006500
31-20-28-2340-00-470	ESTEBAN MICHELLE M	APK 11	2048 HAYFIELD WAY	5400 000006000	000006500
31-20-28-2340-00-480	ZAKUTANSKY NICHOLAS GEORGE	APK 11	2042 HAYFIELD WAY	5400 000006000	000006500
31-20-28-2340-00-490	VAZQUEZ EDUARDO	APK 11	1855 DURBAN WAY	5400 000006000	000006500
31-20-28-2340-00-500	HACHE NANCEE D	APK 11	1861 DURBAN WAY	5400 000006000	000006500
31-20-28-2340-00-510	HENRY JAVIA M	APK 11	1867 DURBAN WAY	5400 000006000	000006500
31-20-28-2340-00-520	HABERMAYER KATHERINE MARIE	APK 11	1873 DURBAN WAY	5400 000006000	000006500
31-20-28-2340-00-530	IH6 PROPERTY FLORIDA LP	APK 11	1879 DURBAN WAY	5400 000006000	000006500
31-20-28-2340-00-540	SANTANA ISRAEL	APK 11	1885 DURBAN WAY	5400 000006000	000006500
31-20-28-2341-00-550	FLOYD BENJAMIN R	APK 11	2365 KINGSCREST CIR	5400 000006000	000006500
31-20-28-2341-00-560	GARMON TRAVAUN	APK 11	2359 KINGSCREST CIR	5400 000006000	000006500
31-20-28-2341-00-570	BRACKIN ANDREA L	APK 11	2353 KINGSCREST CIR	5400 000006000	000006500

31-20-28-2341-00-580	CRAIG JOEL DANIEL	APK 11	2347 KINGSCREST CIR	5400	000006000	000006500
31-20-28-2341-00-590	DUCLOS FENDY	APK 11	2341 KINGSCREST CIR	5400	000006000	000006500
31-20-28-2341-00-600	PROGRESS RESIDENTIAL BORROWER 12 LLC	APK 11	2335 KINGSCREST CIR	5400	000006000	000006500
31-20-28-2341-00-610	SHARPE TONEY A	APK 11	2329 KINGSCREST CIR	5400	000006000	000006500
31-20-28-2341-00-620	HUDSON SFR PROPERTY HOLDINGS II LLC	APK 11	2323 KINGSCREST CIR	5400	000006000	000006500
31-20-28-2341-00-630	GAGLIARDI IDA	APK 11	2317 KINGSCREST CIR	5400	000005280	00057.200
31-20-28-2341-00-640	IH6 PROPERTY FLORIDA LP	APK 11	2311 KINGSCREST CIR	5400	000006000	000006500
31-20-28-2341-00-650	JOSEPH CAROLLE	APK 11	2305 KINGSCREST CIR	5400	000006000	000006500
31-20-28-2341-00-660	CALLIHAN RENE	APK 11	2281 KINGSCREST CIR	5400	000006000	000006500
31-20-28-2341-00-670	HERNANDEZ DEBRA A	APK 11	2275 KINGSCREST CIR	5400	000006000	000006500
31-20-28-2341-00-680	GROOMS KEVIN QUINN	APK 11	2269 KINGSCREST CIR	5400	000006000	000006500
31-20-28-2341-00-690	THOMPSON CAROLYN	APK 11	2263 KINGSCREST CIR	5400	000006000	000006500
31-20-28-2341-00-700	SPURLING BAILEY T	APK 11	2257 KINGSCREST CIR	5400	000006000	000006500
31-20-28-2341-00-710	MARTINEZ MARIA	APK 11	2251 KINGSCREST CIR	5400	000006000	000006500
31-20-28-2341-00-720	SALMON DENISE R	APK 11	2245 KINGSCREST CIR	5400	000006000	000006500
31-20-28-2341-00-730	ORMSBY RENEE	APK 11	2239 KINGSCREST CIR	5400	000006000	000006500
31-20-28-2341-00-740	WILKIE DENISE M	APK 11	2233 KINGSCREST CIR	5400	000006000	000006500
31-20-28-2341-00-750	ZACK SANDRA	APK 11	2221 KINGSCREST CIR	5400	000006000	000006500
31-20-28-2341-00-760	ALMONTE NANCY E	APK 11	2215 KINGSCREST CIR	5400	000006000	000006500
31-20-28-2341-00-770	ARIAS CUITLAHUAC	APK 11	2209 KINGSCREST CIR	5400	000006000	000006500
31-20-28-2341-00-780	1 FLINT AND KINGCREST LLC	APK 11	2203 KINGSCREST CIR	5400	000006000	000006500
31-20-28-2341-00-790	MILLER MICHAEL	APK 11	1858 EMERALD COVE BLVD	5400	000006000	000006500
31-20-28-2341-00-800	NAITRAM ROHIT	APK 11	1864 EMERALD COVE BLVD	5400	000006000	000006500
31-20-28-2341-00-810	VILA GEORGE N JR	APK 11	1875 EMERALD COVE BLVD	5400	000006000	000006500
31-20-28-2341-00-820	POLLARD RONALD D	APK 11	1869 EMERALD COVE BLVD	5400	000006000	000006500
31-20-28-2341-00-830	ANNETTE M ALLPORT TRUST	APK 11	1863 EMERALD COVE BLVD	5400	000006000	000006500
31-20-28-2341-00-840	IH6 PROPERTY FLORIDA LP	APK 11	1857 EMERALD COVE BLVD	5400	000006000	000006500
31-20-28-2341-00-850	TREVINO JOEL	APK 11	1851 EMERALD COVE BLVD	5400	000006000	000006500
31-20-28-2341-00-860	FLEITES DANIA	APK 11	2220 KINGSCREST CIR	5400	000006000	000006500
31-20-28-2341-00-870	DAVIS CHAD M	APK 11	2214 KINGSCREST CIR	5400	000006000	000006500
31-20-28-2341-00-880	PROGRESS RESIDENTIAL BORROWER 12 LLC	APK 11	2208 KINGSCREST CIR	5400	000006000	000006500
31-20-28-2341-00-890	WILLIS ERICKA	APK 11	2202 KINGSCREST CIR	5400	000006000	000006500
31-20-28-2341-00-900	HALL SCOTT	APK 11	2154 KINGSCREST CIR	5400	000006000	000006500
31-20-28-2341-00-910	LARODA ERICKA L	APK 11	2148 KINGSCREST CIR	5400	000006000	000006500
31-20-28-2341-00-920	KATANICH ERIC J	APK 11	2142 KINGSCREST CIR	5400	000006000	000006500
31-20-28-2341-00-930	BARBARA F HIRSCHBERG TRUST	APK 11	2334 KINGSCREST CIR	5400	000006000	000006500
31-20-28-2341-00-940	PROGRESS RESIDENTIAL BORROWER 2 LLC	APK 11	2328 KINGSCREST CIR	5400	000006000	000006500
31-20-28-2341-00-950	KING JENNIFER	APK 11	2322 KINGSCREST CIR	5400	000006000	000006500
31-20-28-2341-00-960	RODRIGUEZ VENANCIA	APK 11	2316 KINGSCREST CIR	5400	000006000	000006500
31-20-28-2341-00-970	DEGELORMO MATTHEW	APK 11	2310 KINGSCREST CIR	5400	000006000	000006500
31-20-28-2341-00-980	2017-2 IH BORROWER LP	APK 11	2304 KINGSCREST CIR	5400	000006000	000006500
31-20-28-2341-00-990	SFR II BORROWER 2021-3 LLC	APK 11	2280 KINGSCREST CIR	5400	000006000	000006500
31-20-28-2341-01-000	FIGUEROA ERICK G	APK 11	2274 KINGSCREST CIR	5400	000006000	000006500
31-20-28-2341-01-010	1 H 6 PROPERTY FLORIDA LP	APK 11	2268 KINGSCREST CIR	5400	000006000	000006500
31-20-28-2341-01-020	BROWN BRIAN L	APK 11	2262 KINGSCREST CIR	5400	000006000	000006500
31-20-28-2521-00-010	MOORE AARON N	APK 11	2286 LAKE FRANCIS DR	5400	000007200	000007800
31-20-28-2521-00-020	HUTCHING JEROME LIFE ESTATE	APK 11	2264 LAKE FRANCIS DR	5400	000006000	000006500
31-20-28-2521-00-030	REED ALLYSA Y	APK 11	2242 LAKE FRANCIS DR	5400	000007200	000007800
31-20-28-2521-00-040	OREILLY THOMAS J	APK 11	2220 LAKE FRANCIS DR	5400	000006000	000006500
31-20-28-2521-00-050	BASHOR TRAVIS	APK 11	2162 LAKE FRANCIS DR	5400	000006000	000006500
31-20-28-2521-00-060	SCOBEE PETER BRYAN	APK 11	2140 LAKE FRANCIS DR	5400	000007200	000007800
31-20-28-2521-00-070	HP FLORIDA I LLC	APK 11	2084 TOURNAMENT DR	5400	000006000	000006500
31-20-28-2521-00-080	ROBERTS ZENDELL	APK 11	2072 TOURNAMENT DR	5400	000006000	000006500
31-20-28-2521-00-090	ROUCH SUE K	APK 11	2064 TOURNAMENT DR	5400	000007200	000007800
31-20-28-2521-00-100	IH6 PROPERTY FLORIDA LP	APK 11	2052 TOURNAMENT DR	5400	000006000	000006500
31-20-28-2521-00-110	NARINE NEERANJAN LIFE ESTATE	APK 11	2044 TOURNAMENT DR	5400	000007200	000007800
31-20-28-2521-00-120	AUGUSTIN SERGE	APK 11	2032 TOURNAMENT DR	5400	000006000	000006500
31-20-28-2521-00-130	MANNING NORMA J	APK 11	2024 TOURNAMENT DR	5400	000007200	000007800
31-20-28-2521-00-140	SMOAK SHIRLEY C LIFE ESTATE	APK 11	2012 TOURNAMENT DR	5400	000007200	000007800
31-20-28-2521-00-150	BEUSSE JAMES H JR	APK 11	1490 GLENMORE DR	5400	000007200	000007800
31-20-28-2521-00-160	GIER ZACHARY	APK 11	1476 GLENMORE DR	5400	000006000	000006500
31-20-28-2521-00-170	SISCO RICHARD	APK 11	1462 GLENMORE DR	5400	000006000	000006500
31-20-28-2521-00-180	MCMILLAN SHANNON	APK 11	1448 GLENMORE DR	5400	000007200	000007800

31-20-28-2521-00-190	FAGAN KENNETH SCOTT	APK 11	1429 STORMWAY CT	5400 000007200	000007800
31-20-28-2521-00-200	CONFIDENTIAL	APK 11	1443 STORMWAY CT	5400 000007200	000007800
31-20-28-2521-00-210	CONFIDENTIAL	APK 11	1519 SOLWAY CT	5400 000006000	000006500
31-20-28-2521-00-220	CALDERON-NG BELGICA	APK 11	1525 SOLWAY CT	5400 000006000	000006500
31-20-28-2521-00-230	NG FAMILY TRUST	APK 11	1531 SOLWAY CT	5400 000006000	000006500
31-20-28-2521-00-240	GOLDSTEIN MARK J	APK 11	1539 SOLWAY CT	5400 000006000	000006500
31-20-28-2521-00-250	ROBERTS MICHAEL ANDREW	APK 11	1551 SOLWAY CT	5400 000007200	000007800
31-20-28-2521-00-260	TURNER DEBERAH L	APK 11	1565 SOLWAY CT	5400 000006000	000006500
31-20-28-2521-00-270	MCADORY NICKLAUS TAYLOR	APK 11	1573 SOLWAY CT	5400 000006000	000006500
31-20-28-2521-00-280	GRIMES RALPH H	APK 11	1581 SOLWAY CT	5400 000007200	000007800
31-20-28-2521-00-290	BUFALINO ANTHONY S	APK 11	1582 SOLWAY CT	5400 000006000	000006500
31-20-28-2521-00-300	KRAHENBUHL ZACHARY	APK 11	1568 SOLWAY CT	5400 000006000	000006500
31-20-28-2521-00-310	PEBBLES SHAUN	APK 11	1554 SOLWAY CT	5400 000005280	00057.200
31-20-28-2521-00-320	MIXON LARRY RICHARD JR	APK 11	1540 SOLWAY CT	5400 000007200	000007800
31-20-28-2521-00-330	COLUCCIO PAUL	APK 11	1526 SOLWAY CT	5400 000006000	000006500
31-20-28-2521-00-340	MILE HIGH BORROWER 1 (CORE) LLC	APK 11	1519 STORMWAY CT	5400 000006000	000006500
31-20-28-2521-00-350	JETCO HOLDINGS LLC	APK 11	1545 STORMWAY CT	5400 000007200	000007800
31-20-28-2521-00-360	HAYES JAMES H LIFE ESTATE	APK 11	1549 STORMWAY CT	5400 000006000	000006500
31-20-28-2521-00-370	STONE DAVID E	APK 11	1577 STORMWAY CT	5400 000006000	000006500
31-20-28-2521-00-380	BOWSER LESTER LEE	APK 11	1593 STORMWAY CT	5400 000006000	000006500
31-20-28-2521-00-390	THUNDERBOWL LAND TRUST	APK 11	1594 STORMWAY CT	5400 000006000	000006500
31-20-28-2521-00-400	SEYLER JAMES E	APK 11	1578 STORMWAY CT	5400 000006000	000006500
31-20-28-2521-00-410	HARRIS-JACKSON CHANDRA N	APK 11	1562 STORMWAY CT	5400 000006000	000006500
31-20-28-2521-00-420	HILL GRETA	APK 11	1546 STORMWAY CT	5400 000006000	000006500
31-20-28-2521-00-430	RIGG MATTHEW JAMES	APK 11	1530 STORMWAY CT	5400 000006000	000006500
31-20-28-2521-00-440	SEWELL AINSWORTH GARFIELD	APK 11	1514 STORMWAY CT	5400 000007200	000007800
31-20-28-2521-00-450	BENGTON TODD A	APK 11	1444 STORMWAY CT	5400 000006000	000006500
31-20-28-2521-00-460	CORYATT DESMOND	APK 11	1430 STORMWAY CT	5400 000006000	000006500
31-20-28-2521-00-470	FALCON JOEL H	APK 11	1416 STORMWAY CT	5400 000006000	000006500
31-20-28-2521-00-480	SUMMERS JOY DARLENE LIFE ESTATE	APK 11	1434 GLENMORE DR	5400 000006000	000006500
31-20-28-2521-00-490	SCHROCK BRUCE	APK 11	1420 GLENMORE DR	5400 000007200	000007800
31-20-28-2521-00-500	BOSTIC MELODY	APK 11	1406 GLENMORE DR	5400 000006000	000006500
31-20-28-2521-00-510	HANIFF FARHAD	APK 11	1421 GLENMORE DR	5400 000007200	000007800
31-20-28-2521-00-520	LOWMAN JIMMIE L	APK 11	1435 GLENMORE DR	5400 000007200	000007800
31-20-28-2521-00-530	HPA BORROWER 2016 ML LLC	APK 11	1449 GLENMORE DR	5400 000007200	000007800
31-20-28-2521-00-540	HIRSCHBERG BARBARA F	APK 11	1463 GLENMORE DR	5400 000007200	000007800
31-20-28-2521-00-550	HIRSCHBERG BARBARA	APK 11	1477 GLENMORE DR	5400 000003600	000003900
31-20-28-2521-00-560	MARTIN WILLIAM EARL	APK 11	1471 GLENMORE DR	5400 000007200	000007800
31-20-28-2521-00-570	HAIGHT MARK W	APK 11	1996 TOURNAMENT DR	5400 000007200	000007800
31-20-28-2521-00-580	ENGELMEIER CARL E	APK 11	1986 TOURNAMENT DR	5400 000007200	000007800
31-20-28-2521-00-590	BOYER GREGG DIOSDADO	APK 11	1978 TOURNAMENT DR	5400 000007200	000007800
31-20-28-2521-00-600	MURPHY JAMES M LIFE ESTATE	APK 11	1972 TOURNAMENT DR	5400 000007200	000007800
31-20-28-2521-00-610	SPEER HARRY A	APK 11	1964 TOURNAMENT DR	5400 000006000	000006500
31-20-28-2521-00-620	PAQUETTE GARY T	APK 11	1958 TOURNAMENT DR	5400 000006000	000006500
31-20-28-2521-00-630	KROCK JEFFREY A	APK 11	1950 TOURNAMENT DR	5400 000007200	000007800
31-20-28-2521-00-640	PICCININI MARTEN W	APK 11	1944 TOURNAMENT DR	5400 000006000	000006500
31-20-28-2521-00-650	DOLLAR DONALD H	APK 11	1938 TOURNAMENT DR	5400 000007200	000007800
31-20-28-2521-00-660	MCCLELLAND EILEEN C TRUSTEE	APK 11	1930 TOURNAMENT DR	5400 000006000	000006500
31-20-28-2521-00-680	TEPE NICHOLAS ALLEN	APK 11	1914 TOURNAMENT DR	5400 000007200	000007800
31-20-28-2521-00-690	POTTER CHERYL A	APK 11	1902 TOURNAMENT DR	5400 000007200	000007800
31-20-28-2521-00-700	HUDSON LILCON L	APK 11	1894 TOURNAMENT DR	5400 000006000	000006500
31-20-28-2521-00-710	RILEY VENECIA	APK 11	1515 SKYE CT	5400 000006000	000006500
31-20-28-2521-00-720	ALEXANDER-DAVIS DELORIS	APK 11	1529 SKYE CT	5400 000007200	000007800
31-20-28-2521-00-730	ARCILA KEVIN	APK 11	1543 SKYE CT	5400 000006000	000006500
31-20-28-2521-00-740	TRICON SFR 2023-2 BORROWER LLC	APK 11	1557 SKYE CT	5400 000006000	000006500
31-20-28-2521-00-750	SCHMALZER FRED J LIFE ESTATE	APK 11	1573 SKYE CT	5400 000006000	000006500
31-20-28-2521-00-760	HPA II BORROWER 2019-1 LLC	APK 11	1585 SKYE CT	5400 000006000	000006500
31-20-28-2521-00-770	BRUNELL ARNOLD M	APK 11	1599 SKYE CT	5400 000006000	000006500
31-20-28-2521-00-780	MC MILLIN LIVING TRUST	APK 11	1598 SKYE CT	5400 000006000	000006500
31-20-28-2521-00-790	BLANCHETTE CONSTANCE F	APK 11	1584 SKYE CT	5400 000006000	000006500
31-20-28-2521-00-800	STEFFY FAMILY TRUST	APK 11	1572 SKYE CT	5400 000006000	000006500
31-20-28-2521-00-810	HILLEY SHERRY	APK 11	1556 SKYE CT	5400 000006000	000006500
31-20-28-2521-00-820	ROBERTSON KENNETH J LIFE ESTATE	APK 11	1534 SKYE CT	5400 000006000	000006500

31-20-28-2521-00-830	CLARK MARY FRANCES	APK 11	1901 TOURNAMENT DR	5400	000006000	000006500
31-20-28-2521-00-840	TOURNAMENT RESORTS LLC	APK 11	1911 TOURNAMENT DR	5400	000006000	000006500
31-20-28-2521-00-850	MCINVALLE WILLIE KENNETH JR	APK 11	1541 ISLAY CT	5400	000007200	000007800
31-20-28-2521-00-860	TORRES MADLAINE	APK 11	1565 ISLAY CT	5400	000006000	000006500
31-20-28-2521-00-870	WILLIAMS MICHAEL J	APK 11	1566 ISLAY CT	5400	000007200	000007800
31-20-28-2521-00-880	SPOTO VINCENT	APK 11	1542 ISLAY CT	5400	000007200	000007800
31-20-28-2521-00-890	NEWLAND NICHOLAS	APK 11	1925 TOURNAMENT DR	5400	000007200	000007800
31-20-28-2521-00-900	MCINTOSH CAMERON BRADLEY	APK 11	1937 TOURNAMENT DR	5400	000006000	000006500
31-20-28-2521-00-910	KLEPPE ARTHUR	APK 11	1533 BELFAST CT	5400	000007200	000007800
31-20-28-2521-00-920	PARTRIDGE MICHAEL W	APK 11	1547 BELFAST CT	5400	000006000	000006500
31-20-28-2521-00-930	HOLMES MARK R	APK 11	1561 BELFAST CT	5400	000007200	000007800
31-20-28-2521-00-940	HUSTON CRAIG R	APK 11	1575 BELFAST CT	5400	000006000	000006500
31-20-28-2521-00-950	STICH PETRA K	APK 11	1589 BELFAST CT	5400	000006000	000006500
31-20-28-2521-00-960	DATZ SHARRON	APK 11	1592 BELFAST CT	5400	000007200	000007800
31-20-28-2521-00-970	CURRAN LEO	APK 11	1580 BELFAST CT	5400	000006000	000006500
31-20-28-2521-00-980	LALUCES HEZRON	APK 11	1568 BELFAST CT	5400	000006000	000006500
31-20-28-2521-00-990	WYNN DONTE L	APK 11	1556 BELFAST CT	5400	000006000	000006500
31-20-28-2521-01-000	WILLIAM AND LEANNE TRIBETT LIVING TRUST	APK 11	1544 BELFAST CT	5400	000006000	000006500
31-20-28-2521-01-010	CAMERON BRUCE D	APK 11	1532 BELFAST CT	5400	000006000	000006500
31-20-28-2521-01-020	EGGETT JOHN	APK 11	1949 TOURNAMENT DR	5400	000007200	000007800
31-20-28-2521-01-030	CAROL F RAULERSON FAMILY TRUST	APK 11	1961 TOURNAMENT DR	5400	000006000	000006500
31-20-28-2521-01-040	GOURDIE MOREEN A LIFE ESTATE	APK 11	1973 TOURNAMENT DR	5400	000006000	000006500
31-20-28-2521-01-050	DOUGHERTY JAMES T	APK 11	1985 TOURNAMENT DR	5400	000006000	000006500
31-20-28-2521-01-060	LORAH RAYMOND P	APK 11	1997 TOURNAMENT DR	5400	000006000	000006500
31-20-28-2521-01-070	NOLAN PAUL J	APK 11	2009 TOURNAMENT DR	5400	000007200	000007800
31-20-28-2521-01-080	PIERCEFIELD STEPHEN	APK 11	2023 TOURNAMENT DR	5400	000006000	000006500
31-20-28-2521-01-090	DOHERTY JACQUELINE A	APK 11	2031 TOURNAMENT DR	5400	000006000	000006500
31-20-28-2521-01-100	CASTANON SARAH E	APK 11	2043 TOURNAMENT DR	5400	000006000	000006500
31-20-28-2521-01-110	OLMEDA RAFAEL H	APK 11	2051 TOURNAMENT DR	5400	000006000	000006500
31-20-28-2521-01-120	GRIFFIN ALLYN I	APK 11	2063 TOURNAMENT DR	5400	000006000	000006500
31-20-28-2521-01-130	PARSON BRYAN ALLAN	APK 11	2075 TOURNAMENT DR	5400	000006000	000006500
31-20-28-2521-01-140	VERGOS GEORGE P	APK 11	2060 LAKE FRANCIS DR	5400	000006000	000006500
31-20-28-2521-01-150	SASSANO ANTHONY F	APK 11	2038 LAKE FRANCIS DR	5400	000006000	000006500
31-20-28-2521-01-160	LAWTON BRIAN M	APK 11	2016 LAKE FRANCIS DR	5400	000006000	000006500
31-20-28-2521-01-170	MALDONADO LUCIA	APK 11	1980 LAKE FRANCIS DR	5400	000006000	000006500
31-20-28-2521-01-180	CENTRELLA ROSE ESTATE	APK 11	1958 LAKE FRANCIS DR	5400	000006000	000006500
31-20-28-2521-01-190	KRUISE NATIA W LIFE ESTATE	APK 11	1936 LAKE FRANCIS DR	5400	000006000	000006500
31-20-28-2532-00-010	CUBSTED JOYCE K	APK 11	1008 OLD MAGNOLIA CV	5400	000006000	000006500
31-20-28-2532-00-020	RICHARD ALLYSON V	APK 11	1016 OLD MAGNOLIA CV	5400	000005280	00057.200
31-20-28-2532-00-030	PROGRESS RESIDENTIAL BORROWER 15 LLC	APK 11	1024 OLD MAGNOLIA CV	5400	000006000	000006500
31-20-28-2532-00-040	MACK DAVID L	APK 11	1032 OLD MAGNOLIA CV	5400	000005280	00057.200
31-20-28-2532-00-050	GALVAN VIVIAN MARIE	APK 11	1040 OLD MAGNOLIA CV	5400	000006000	000006500
31-20-28-2532-00-060	THORNTON GARY D LIFE ESTATE	APK 11	1048 OLD MAGNOLIA CV	5400	000005280	00057.200
31-20-28-2532-00-070	STRICKLAND ELOISE	APK 11	1056 OLD MAGNOLIA CV	5400	000006000	000006500
31-20-28-2532-00-080	RITTEN CROWE TRUST	APK 11	1064 OLD MAGNOLIA CV	5400	000005280	00057.200
31-20-28-2532-00-090	NUNEZ SANTIAGO LIFE ESTATE	APK 11	1072 OLD MAGNOLIA CV	5400	000006000	000006500
31-20-28-2532-00-100	BURKE CHERYL SCHEUTZOW	APK 11	1080 OLD MAGNOLIA CV	5400	000006000	000006500
28-20-28-0660-00-006	CITY OF APOPKA	APK 11	517 HALTER DR	5400	000013200	000003900
18-20-28-6100-10-000	CALATLANTIC GROUP INC	APK 11	4075 PLYMOUTH SORRENTO RD	5400	000013200	000003900
08-21-28-4838-00-009	CITY OF APOPKA	APK 11	1531 WATERVIEW RIDGE CIR	5400	000013200	000003900
17-21-28-0938-00-340	LENNAR HOMES LLC	APK 11	1975 STAKE OUT WAY	5400	000000000	000003900
31-20-28-2600-00-014	FORGET GAYLE L LIFE ESTATE	APK 11	1930 LAKE ALDEN DR UNIT 14-E	5400	000005280	00057.200
31-20-28-2600-00-015	BUSTILLOS JOSE LIFE ESTATE	APK 11	1932 LAKE ALDEN DR UNIT 15-D	5400	000005280	00057.200
31-20-28-2600-00-016	DALLEY SANDRA	APK 11	1934 LAKE ALDEN DR UNIT 16-C	5400	000005280	00057.200
31-20-28-2600-00-021	QUINDARDO JAMES	APK 11	1925 ABBINGTON ST UNIT 21-E	5400	000005280	00057.200
31-20-28-2600-00-022	ROSS MARTHA A	APK 11	1923 ABBINGTON ST UNIT 22-D	5400	000005280	00057.200
31-20-28-2600-00-023	ERYUKSEL BAYRAM ALI	APK 11	1921 ABBINGTON ST UNIT 23-C	5400	000005280	00057.200
31-20-28-2602-00-024	RYFUN JANE LIFE ESTATE	APK 11	1902 ABBINGTON ST UNIT 24-F	5400	000005280	00057.200
31-20-28-2602-00-025	JOHN W DOUGLASS III AND EILEEN M DOUGLASS REVOCABLE TRUST	APK 11	1904 ABBINGTON ST UNIT 25-D-1	5400	000005280	00057.200
31-20-28-2602-00-026	BLALOCK FAMILY TRUST	APK 11	1906 ABBINGTON ST UNIT 26-E	5400	000005280	00057.200
31-20-28-2602-00-027	ROLSTON-CARY JODIE E	APK 11	1908 ABBINGTON ST UNIT 27-D-1	5400	000005280	00057.200
31-20-28-2602-00-028	COMBS CHRISTINA	APK 11	1910 ABBINGTON ST UNIT 28-D-1	5400	000005280	00057.200
31-20-28-2602-00-029	ROBERTSON WENDY	APK 11	1912 ABBINGTON ST UNIT 29-C	5400	000005280	00057.200

31-20-28-2602-00-030 STEWART ERIC ROY
 33-20-28-9125-00-005 WEKIVA SPRINGS RESERVE HOMEOWNERS ASSOC INC
 31-20-28-2602-00-037 COHEN STACEY L
 31-20-28-2833-00-002 CITY OF APOPKA
 31-20-28-2833-00-004 CITY OF APOPKA
 31-20-28-2833-00-005 CITY OF APOPKA
 31-20-28-2833-00-010 WAGNER DAVID M
 31-20-28-2833-00-020 HWANG BYUNG GU LIFE ESTATE
 31-20-28-2833-00-030 TANYHILL BARBOUR MICHELLE RENEE
 31-20-28-2833-00-040 AH4R PROPERTIES LLC
 31-20-28-2833-00-050 KELLY BRIAN B
 31-20-28-2833-00-060 RICHARD L RECOR & GRACE U RECOR REVOCABLE TRUST
 31-20-28-2833-00-070 PIERRE YOLEINE
 31-20-28-2833-00-080 ROSS CHRISTOPHER J
 31-20-28-2833-00-090 FRANCOIS BEATRICE
 31-20-28-2833-00-100 HENRY RICHARD H
 31-20-28-2833-00-110 GARDEN WAY VENTURES LLC
 31-20-28-2833-00-120 CONFIDENTIAL
 31-20-28-2833-00-130 POURESHMENANTALEMY RAMINE
 31-20-28-2833-00-140 D STEWART REVOCABLE TRUST
 31-20-28-2833-00-150 LARA GEORGE
 31-20-28-2833-00-160 KEMP TODD A
 31-20-28-2833-00-170 IH 6 PROPERTY FLORIDA LP
 31-20-28-2833-00-180 CARDENAS FRANCISCO J
 31-20-28-2833-00-190 FIGUEROA JOSE L
 31-20-28-2833-00-200 VEGA JOSE JR
 31-20-28-2833-00-210 RADA JOYLYN R
 31-20-28-2833-00-220 GOMEZ JOSE
 31-20-28-2833-00-230 BACE PHILIP
 31-20-28-2833-00-240 PRYDE-ASKEW SIMONE
 31-20-28-2833-00-250 CHARLES DEANGELO DM
 31-20-28-2833-00-260 BLAIR SYLVESTER
 31-20-28-2833-00-270 CONFIDENTIAL
 31-20-28-2833-00-280 CONCEPCION RAFAEL J
 31-20-28-2833-00-290 ROBERT KEDNA
 31-20-28-2833-00-300 BUCKLEY KERLENA D
 31-20-28-2833-00-310 SCATLIFFE SELSON OCELIO
 31-20-28-2833-00-320 MDPM TRUST B
 31-20-28-2833-00-330 DE LA CRUZ JUAN
 31-20-28-2833-00-340 WIESENTHAL DANIEL Z
 31-20-28-2833-00-350 NOLAN PAUL J
 31-20-28-2833-00-360 TASIEMSKI DAN
 31-20-28-2833-00-370 QUARLES PATRICIA
 31-20-28-2833-00-380 DUCH STEVEN S
 31-20-28-2833-00-390 FEENEY CONNSUELA H
 31-20-28-2833-00-400 SMITH ROBERT A
 31-20-28-2833-00-410 SHIELDS HERMAN
 31-20-28-2833-00-420 GONZALEZ RAUL M
 31-20-28-2833-00-430 BRANDON CHERYL D
 31-20-28-2833-00-440 PERIN KENNEITH
 31-20-28-2833-00-450 GARCIA AMBURE
 31-20-28-2833-00-460 RAMSEY DOTLYN J
 31-20-28-2833-00-470 ALLEY KAHN L TR
 31-20-28-2833-00-480 DUPUIS DAVID R
 31-20-28-2833-00-490 CRUZ MAYRA E
 31-20-28-2833-00-500 ADKINS NEIL E
 31-20-28-2833-00-510 CLERIE-ALEJANDRO ELISABETH MARGARETH
 31-20-28-2833-00-520 HWANG JUNSIK
 31-20-28-2833-00-530 EUGENE TONY P
 31-20-28-2833-00-540 CLAIRZIMON DAVID
 31-20-28-2833-00-550 RICHMOND DOUGLAS C
 31-20-28-2833-00-560 HARRIS JOHN A
 31-20-28-2833-00-570 GROOMES CHLOE LOUISE-BURKS

APK 11	1920 ABBINGTON ST UNIT 30-D-2	5400 000005280	00057.200
APK 11	1055 WELCH HILL CIR	5400	000014300
APK 11	1934 ABBINGTON ST UNIT 37-D-2	5400 000005280	00057.200
APK 11	2324 MOUNTAIN APPLE WAY	5400 000013200	000014300
APK 11	2331 MOUNTAIN APPLE WAY	5400 000003600	000003900
APK 11	2108 CANDLENUT CIR	5400 000003600	000003900
APK 11	2240 CANDLENUT CIR	5400 000007200	000007800
APK 11	2234 CANDLENUT CIR	5400 000007200	000007800
APK 11	2228 CANDLENUT CIR	5400 000007200	000007800
APK 11	2216 CANDLENUT CIR	5400 000007200	000007800
APK 11	2210 CANDLENUT CIR	5400 000007200	000007800
APK 11	2204 CANDLENUT CIR	5400 000007200	000007800
APK 11	2150 CANDLENUT CIR	5400 000007200	000007800
APK 11	2144 CANDLENUT CIR	5400 000007200	000007800
APK 11	2138 CANDLENUT CIR	5400 000007200	000007800
APK 11	2132 CANDLENUT CIR	5400 000007200	000007800
APK 11	2126 CANDLENUT CIR	5400 000003600	000003900
APK 11	2120 CANDLENUT CIR	5400 000006000	000006500
APK 11	2114 CANDLENUT CIR	5400 000007200	000007800
APK 11	2102 CANDLENUT CIR	5400 000007200	000007800
APK 11	2042 CANDLENUT CIR	5400 000006000	000006500
APK 11	2036 CANDLENUT CIR	5400 000006000	000006500
APK 11	2030 CANDLENUT CIR	5400 000007200	000007800
APK 11	2024 CANDLENUT CIR	5400 000006000	000006500
APK 11	2018 CANDLENUT CIR	5400 000006000	000006500
APK 11	2012 CANDLENUT CIR	5400 000006000	000006500
APK 11	2006 CANDLENUT CIR	5400 000006000	000006500
APK 11	2000 CANDLENUT CIR	5400 000006000	000006500
APK 11	1946 CANDLENUT CIR	5400 000006000	000006500
APK 11	1940 CANDLENUT CIR	5400 000007200	000007800
APK 11	1934 CANDLENUT CIR	5400 000006000	000006500
APK 11	1928 CANDLENUT CIR	5400 000006000	000006500
APK 11	1922 CANDLENUT CIR	5400 000007200	000007800
APK 11	1916 CANDLENUT CIR	5400 000006000	000006500
APK 11	1910 CANDLENUT CIR	5400 000007200	000007800
APK 11	1904 CANDLENUT CIR	5400 000006000	000006500
APK 11	1850 CANDLENUT CIR	5400 000007200	000007800
APK 11	1844 CANDLENUT CIR	5400 000007200	000007800
APK 11	1838 CANDLENUT CIR	5400 000007200	000007800
APK 11	1826 CANDLENUT CIR	5400 000006000	000006500
APK 11	1820 CANDLENUT CIR	5400 000007200	000007800
APK 11	1814 CANDLENUT CIR	5400 000006000	000006500
APK 11	1808 CANDLENUT CIR	5400 000007200	000007800
APK 11	1802 CANDLENUT CIR	5400 000007200	000007800
APK 11	1730 CANDLENUT CIR	5400 000007200	000007800
APK 11	1724 CANDLENUT CIR	5400 000007200	000007800
APK 11	1718 CANDLENUT CIR	5400 000006000	000006500
APK 11	1712 CANDLENUT CIR	5400 000006000	000006500
APK 11	1706 CANDLENUT CIR	5400 000007200	000007800
APK 11	1700 CANDLENUT CIR	5400 000007200	000007800
APK 11	2229 CANDLENUT CIR	5400 000006000	000006500
APK 11	2235 CANDLENUT CIR	5400 000007200	000007800
APK 11	2241 CANDLENUT CIR	5400 000007200	000007800
APK 11	2247 CANDLENUT CIR	5400 000006000	000006500
APK 11	2301 MOUNTAIN APPLE WAY	5400 000007200	000007800
APK 11	2307 MOUNTAIN APPLE WAY	5400 000007200	000007800
APK 11	2313 MOUNTAIN APPLE WAY	5400 000007200	000007800
APK 11	2319 MOUNTAIN APPLE WAY	5400 000006000	000006500
APK 11	2325 MOUNTAIN APPLE WAY	5400 000007200	000007800
APK 11	2318 MOUNTAIN APPLE WAY	5400 000006000	000006500
APK 11	2312 MOUNTAIN APPLE WAY	5400 000006000	000006500
APK 11	2306 MOUNTAIN APPLE WAY	5400 000007200	000007800
APK 11	2300 MOUNTAIN APPLE WAY	5400 000007200	000007800

31-20-28-2833-00-580	HENDERSON SHAKELIA MONTESA	APK 11	1701 CANDLENUT CIR	5400	000007200	000007800
31-20-28-2833-00-590	GRAY-EASY ANNMARIE SANDRA	APK 11	1707 CANDLENUT CIR	5400	000006000	000006500
31-20-28-2833-00-600	COOPER GALEN A	APK 11	1713 CANDLENUT CIR	5400	000007200	000007800
31-20-28-2833-00-610	BAUMANN MATTHEW	APK 11	1719 CANDLENUT CIR	5400	000006000	000006500
31-20-28-2833-00-620	GIRALDO CAMILO A	APK 11	1725 CANDLENUT CIR	5400	000006000	000006500
31-20-28-2833-00-630	YOUNG JESSICA	APK 11	1731 CANDLENUT CIR	5400	000007200	000007800
31-20-28-2833-00-640	ANTLEY LEONARD	APK 11	1803 CANDLENUT CIR	5400	000006000	000006500
31-20-28-2833-00-650	MULLIN ROBERT	APK 11	1809 CANDLENUT CIR	5400	000007200	000007800
31-20-28-2833-00-660	NORFUS LEONARD A	APK 11	1815 CANDLENUT CIR	5400	000007200	000007800
31-20-28-2833-00-670	CPI/AMHERST SFR PROGRAM OWNER LLC	APK 11	1821 CANDLENUT CIR	5400	000006000	000006500
31-20-28-2833-00-680	DUPUIS DENNIS M	APK 11	1827 CANDLENUT CIR	5400	000006000	000006500
31-20-28-2833-00-690	PARCHMENT OKEINO	APK 11	1833 CANDLENUT CIR	5400	000007200	000007800
31-20-28-2833-00-700	JOSELINE VARGAS FONTANEZ REVOCABLE LIVING TRUST	APK 11	1941 CANDLENUT CIR	5400	000006000	000006500
31-20-28-2833-00-710	FERENCSEK LEESUK	APK 11	1947 CANDLENUT CIR	5400	000006000	000006500
31-20-28-2833-00-720	MCCOIG KENNETH	APK 11	2001 CANDLENUT CIR	5400	000007200	000007800
31-20-28-2833-00-730	DARMETKO HENRY	APK 11	2007 CANDLENUT CIR	5400	000006000	000006500
31-20-28-2833-00-740	MCCRAY FRANK ALLEN	APK 11	2013 CANDLENUT CIR	5400	000006000	000006500
31-20-28-2833-00-750	DOTSON THOMAS ADAM	APK 11	2019 CANDLENUT CIR	5400	000006000	000006500
31-20-28-2833-00-760	BESHORE SEAN G LIFE ESTATE	APK 11	2025 CANDLENUT CIR	5400	000007200	000007800
31-20-28-2833-00-770	LOWERY KERLINE THOMAS	APK 11	2031 CANDLENUT CIR	5400	000007200	000007800
31-20-28-2833-00-780	STROBRIDGE JOSHUA GRANT	APK 11	2037 CANDLENUT CIR	5400	000006000	000006500
31-20-28-2833-00-790	GORDON ALEXANDRIA	APK 11	2043 CANDLENUT CIR	5400	000007200	000007800
31-20-28-2833-00-800	HART ANTHONY O LIFE ESTATE	APK 11	2103 CANDLENUT CIR	5400	000006000	000006500
31-20-28-2833-00-810	SMITH JESSICA M	APK 11	2115 CANDLENUT CIR	5400	000007200	000007800
31-20-28-4710-00-010	HUDSON HERMAN LAVERN	APK 11	1200 SCHOPKE LESTER RD	5400	000007200	000007800
31-20-28-4710-00-020	RAMKISSOON NAVIN	APK 11	1210 SCHOPKE LESTER RD	5400	000007200	000007800
31-20-28-4710-00-030	JORDAN EILEEN	APK 11	1220 SCHOPKE LESTER RD	5400	000007200	000007800
31-20-28-4740-00-004	CITY OF APOPKA	APK 11	1504 PARK LEAH CIR	5400	000003600	000003900
31-20-28-4740-00-010	BENNETT MATTHEW J	APK 11	1378 PARK LEAH CIR	5400	000006000	000006500
31-20-28-4740-00-020	WILD STEPHANIE	APK 11	1384 PARK LEAH CIR	5400	000006000	000006500
31-20-28-4740-00-030	GRIMM SAMANTHA	APK 11	1390 PARK LEAH CIR	5400	000007200	000007800
31-20-28-4740-00-040	ROSE DEBORAH A	APK 11	1396 PARK LEAH CIR	5400	000006000	000006500
31-20-28-4740-00-050	VARNA JITENDRA REDDY	APK 11	1402 PARK LEAH CIR	5400	000006000	000006500
31-20-28-4740-00-060	MEUS SENATUS	APK 11	1408 PARK LEAH CIR	5400	000006000	000006500
31-20-28-4740-00-070	LEOTAUD PAUL	APK 11	1414 PARK LEAH CIR	5400	000006000	000006500
31-20-28-4740-00-080	LYTLE MOLLIE ELIZABETH SIMPSON	APK 11	1420 PARK LEAH CIR	5400	000006000	000006500
31-20-28-4740-00-090	SEMIDEY SHELBY	APK 11	1426 PARK LEAH CIR	5400	000006000	000006500
31-20-28-4740-00-100	BUSTILLO SINDY ELIZABETH	APK 11	1432 PARK LEAH CIR	5400	000006000	000006500
31-20-28-4740-00-110	FELLAND ERIC T	APK 11	1438 PARK LEAH CIR	5400	000007200	000007800
31-20-28-4740-00-120	KYAW AYE	APK 11	1444 PARK LEAH CIR	5400	000006000	000006500
31-20-28-4740-00-130	ROWLAND DONALD L	APK 11	1456 PARK LEAH CIR	5400	000006000	000006500
31-20-28-4740-00-140	WAWRZASZEK DANIEL A	APK 11	1462 PARK LEAH CIR	5400	000006000	000006500
31-20-28-4740-00-150	NORTON PROPERTIES LLC	APK 11	1468 PARK LEAH CIR	5400	000006000	000006500
31-20-28-4740-00-160	FLASHMAN NATHAN STEPHEN	APK 11	1474 PARK LEAH CIR	5400	000007200	000007800
31-20-28-4740-00-170	WALSH LAUREN	APK 11	1516 PARK LEAH CIR	5400	000006000	000006500
31-20-28-4740-00-180	SOTO EVELISE	APK 11	1522 PARK LEAH CIR	5400	000006000	000006500
31-20-28-4740-00-190	ERMOLD GREGORY ALAN	APK 11	1528 PARK LEAH CIR	5400	000006000	000006500
31-20-28-4740-00-200	HERNANDEZ EUSTORGIO	APK 11	1534 PARK LEAH CIR	5400	000006000	000006500
31-20-28-4740-00-210	RAZAK AWAD K	APK 11	1540 PARK LEAH CIR	5400	000006000	000006500
31-20-28-4740-00-220	MCLEMORE SUSAN	APK 11	1546 PARK LEAH CIR	5400	000006000	000006500
31-20-28-4740-00-230	LUTCHMIDAT DEOCHAN	APK 11	1552 PARK LEAH CIR	5400	000006000	000006500
31-20-28-4740-00-240	CHIBANGA TSUNGAI	APK 11	1558 PARK LEAH CIR	5400	000006000	000006500
31-20-28-4740-00-250	BOGGS KEVIN TROY	APK 11	1564 PARK LEAH CIR	5400	000006000	000006500
31-20-28-4740-00-260	RAWLS CURTIS LEE JR	APK 11	1570 PARK LEAH CIR	5400	000006000	000006500
31-20-28-4740-00-270	PATRICK WESTLEY RYAN	APK 11	1576 PARK LEAH CIR	5400	000003600	000006500
31-20-28-4740-00-280	DYE JOSEPH M	APK 11	1582 PARK LEAH CIR	5400	000006000	000006500
31-20-28-4740-00-290	ANTOINE-LAROCHE MARIEYVES EDMY LIFE ESTATE	APK 11	1588 PARK LEAH CIR	5400	000006000	000006500
31-20-28-4740-00-300	WAMBACK KATHERINE GRACE	APK 11	1594 PARK LEAH CIR	5400	000006000	000006500
31-20-28-4740-00-310	BLACK DAMIAN LEON	APK 11	1567 PARK LEAH CIR	5400	000006000	000006500
31-20-28-4740-00-320	LUNA NEIRA CLAUDIA MARCELA	APK 11	1561 PARK LEAH CIR	5400	000006000	000006500
31-20-28-4740-00-330	ALLEN NICHOLAS B	APK 11	1555 PARK LEAH CIR	5400	000006000	000006500
31-20-28-4740-00-340	HUNTER NATALIE FIONA	APK 11	1549 PARK LEAH CIR	5400	000006000	000006500
31-20-28-4740-00-350	SMITH KENROY	APK 11	1543 PARK LEAH CIR	5400	000006000	000006500

31-20-28-4740-00-360	WILLIAMS LESLIE MADISON	APK 11	1537 PARK LEAH CIR	5400 000006000	000006500
31-20-28-4740-00-370	KAPLAN MATTHEW RYAN	APK 11	1531 PARK LEAH CIR	5400 000007200	000007800
31-20-28-4740-00-380	ROBINSON-BRADY ALEXIA T	APK 11	1525 PARK LEAH CIR	5400 000006000	000006500
31-20-28-4740-00-390	TERRY DANA	APK 11	1519 PARK LEAH CIR	5400 000006000	000006500
31-20-28-4740-00-400	RIVERA BLANCA IRIS	APK 11	1443 PARK LEAH CIR	5400 000006000	000006500
31-20-28-4740-00-410	DONG CHENG	APK 11	1437 PARK LEAH CIR	5400 000006000	000006500
31-20-28-4740-00-420	MCLEAN DAVID M	APK 11	1431 PARK LEAH CIR	5400 000006000	000006500
31-20-28-4740-00-430	WOODRUFF ASHLEIGH	APK 11	1425 PARK LEAH CIR	5400 000006000	000006500
31-20-28-4740-00-440	KALAGOTLA KALYAN BABU	APK 11	1419 PARK LEAH CIR	5400 000006000	000006500
31-20-28-4740-00-450	THOMAS ANNIE DORIS	APK 11	1413 PARK LEAH CIR	5400 000006000	000006500
31-20-28-4740-00-460	COEUR ROSE C	APK 11	1407 PARK LEAH CIR	5400 000007200	000007800
31-20-28-4740-00-470	BERRY RICHARD	APK 11	1401 PARK LEAH CIR	5400 000006000	000006500
31-20-28-4740-00-480	SAN MARTIN CARLOS	APK 11	1395 PARK LEAH CIR	5400 000006000	000006500
31-20-28-5065-00-010	THE PATRON GROUP LLC	APK 11	1250 GLENMORE DR	5400 000006000	000006500
31-20-28-5065-00-020	TALBOTT DARELYN	APK 11	1240 GLENMORE DR	5400 000006000	000006500
31-20-28-5065-00-030	PROGRESS RESIDENTIAL BORROWER 11 LLC	APK 11	1230 GLENMORE DR	5400 000006000	000006500
31-20-28-5065-00-040	MURPHY PATRICK	APK 11	1220 GLENMORE DR	5400 000006000	000006500
31-20-28-5065-00-050	COLLINS ELLETON JR	APK 11	1210 GLENMORE DR	5400 000006000	000006500
31-20-28-5065-00-060	CARMICKLE TRESHANDA	APK 11	1200 GLENMORE DR	5400 000006000	000006500
31-20-28-5065-00-070	BRABHAM MATTHEW D	APK 11	1160 PEBBLE BEACH CT	5400 000006000	000006500
31-20-28-5065-00-080	SMITH CLIFTON M	APK 11	1150 PEBBLE BEACH CT	5400 000006000	000006500
31-20-28-5065-00-090	HERB CHARLES K	APK 11	1140 PEBBLE BEACH CT	5400 000006000	000006500
31-20-28-5065-00-100	DODD ROLF	APK 11	1130 PEBBLE BEACH CT	5400 000006000	000006500
31-20-28-5065-00-110	CORNIBERT MARCEL	APK 11	1120 PEBBLE BEACH CT	5400 000006000	000006500
31-20-28-5065-00-120	KREIDT ELAINE H LIFE ESTATE	APK 11	1110 PEBBLE BEACH CT	5400 000006000	000006500
31-20-28-5065-00-130	CLARK JOHN	APK 11	1100 PEBBLE BEACH CT	5400 000006000	000006500
31-20-28-5065-00-140	TOBIN AIMEE K	APK 11	1090 PEBBLE BEACH CT	5400 000006000	000006500
31-20-28-5065-00-150	SRP SUB LLC	APK 11	1080 PEBBLE BEACH CT	5400 000006000	000006500
31-20-28-5065-00-160	KERRIGAN PATRICK J	APK 11	1070 PEBBLE BEACH CT	5400 000006000	000006500
31-20-28-5065-00-170	WHITE BENJAMIN F 1/3 INT	APK 11	1091 PEBBLE BEACH CT	5400 000006000	000006500
31-20-28-5065-00-180	MCNAMARA JUDSON	APK 11	1101 PEBBLE BEACH CT	5400 000006000	000006500
31-20-28-5065-00-190	CHIN NICHOLAS	APK 11	1111 PEBBLE BEACH CT	5400 000006000	000006500
31-20-28-5065-00-200	WIELAND LISA R	APK 11	1121 PEBBLE BEACH CT	5400 000006000	000006500
31-20-28-5065-00-210	LAMB-FLYNN KATHY J	APK 11	1131 PEBBLE BEACH CT	5400 000006000	000006500
31-20-28-5065-00-220	STEPHENS NIKKI S	APK 11	1141 PEBBLE BEACH CT	5400 000006000	000006500
31-20-28-5065-00-230	IH6 PROPERTY FLORIDA LP	APK 11	1151 PEBBLE BEACH CT	5400 000006000	000006500
31-20-28-5065-00-240	HUDSON MARK E	APK 11	1142 GLENMORE DR	5400 000006000	000006500
31-20-28-5065-00-250	MANFREDI LANCE M	APK 11	1132 GLENMORE DR	5400 000006000	000006500
31-20-28-5065-00-260	LLANO WILLIAM	APK 11	1122 GLENMORE DR	5400 000006000	000006500
31-20-28-5065-00-270	VAN DEVENDER GAYLE E LIFE ESTATE	APK 11	1112 GLENMORE DR	5400 000006000	000006500
31-20-28-5065-00-280	ABDUR-RAZZAQ GALEN A	APK 11	1102 GLENMORE DR	5400 000006000	000006500
31-20-28-5065-00-290	FLEITIES RAFAEL AGUSTIN	APK 11	1123 GLENMORE DR	5400 000006000	000006500
31-20-28-5065-00-300	HOOVER JASON C	APK 11	1133 GLENMORE DR	5400 000006000	000006500
31-20-28-5065-00-310	WALSH JONATHAN R	APK 11	1143 GLENMORE DR	5400 000006000	000006500
31-20-28-5065-00-320	GOODRUM KAREN	APK 11	1147 GLENMORE DR	5400 000006000	000006500
31-20-28-5065-00-330	SFR JAVELIN BORROWER L P	APK 11	1153 GLENMORE DR	5400 000006000	000006500
31-20-28-5065-00-340	BRYANT DECORY	APK 11	1163 GLENMORE DR	5400 000005280	00057.200
31-20-28-5065-00-350	GALLAGHER SEAN R	APK 11	1201 GLENMORE DR	5400 000007200	000007800
31-20-28-5065-00-360	BRITZIUS RONALD E	APK 11	2099 SAWGRASS DR	5400 000006000	000006500
31-20-28-5065-00-370	PROGRESS RESIDENTIAL BORROWER 12 LLC	APK 11	2083 SAWGRASS DR	5400 000006000	000006500
31-20-28-5065-00-380	MASSEY LEONDRAH	APK 11	2077 SAWGRASS DR	5400 000006000	000006500
31-20-28-5065-00-390	PROGRESS RESIDENTIAL BORROWER 1 LLC	APK 11	2071 SAWGRASS DR	5400 000006000	000006500
31-20-28-5065-00-400	SFR INVESTMENTS V BORROWER 1 LLC	APK 11	2063 SAWGRASS DR	5400 000006000	000006500
31-20-28-5065-00-410	WEBBER DOUGLAS	APK 11	2055 SAWGRASS DR	5400 000006000	000006500
31-20-28-5065-00-420	FRERICHS KYLE W	APK 11	2043 SAWGRASS DR	5400 000006000	000006500
31-20-28-5065-00-430	IH6 PROPERTY FLORIDA LP	APK 11	2031 SAWGRASS DR	5400 000006000	000006500
31-20-28-5065-00-440	VACHON CYNTHIA DIANE	APK 11	2023 SAWGRASS DR	5400 000006000	000006500
31-20-28-5065-00-450	CHILLAX LAND TRUST	APK 11	2000 SAWGRASS DR	5400 000006000	000006500
31-20-28-5065-00-460	PARKS JAMES E LIFE ESTATE	APK 11	2006 SAWGRASS DR	5400 000006000	000006500
31-20-28-5065-00-470	GALE ANTHONY J	APK 11	2012 SAWGRASS DR	5400 000006000	000006500
31-20-28-5065-00-480	SENQUIS BRAYAN M	APK 11	2018 SAWGRASS DR	5400 000007200	000007800
31-20-28-5065-00-490	COOK ALAN	APK 11	2024 SAWGRASS DR	5400 000006000	000006500
31-20-28-5065-00-500	MARTIN LISA	APK 11	2030 SAWGRASS DR	5400 000006000	000006500

31-20-28-5065-00-510 WATSON JIMMY L
 31-20-28-5065-00-520 MCKOY TONYA L
 31-20-28-5065-00-530 GARDNER EDMUNDO A
 31-20-28-5065-00-540 ORLOV ANDRII
 31-20-28-5065-00-550 BEE BRIAN KEITH
 31-20-28-5065-00-560 SAINT LOUIS PATRICIA
 31-20-28-5065-00-570 SCHIERMEYER DOUGLAS H
 31-20-28-5065-00-580 WALKER APRIL L
 31-20-28-5065-00-590 GARCIA DE OLIVEIRA CAMARA MATHEUS
 31-20-28-5065-00-600 GONZALEZ PATRICIA A
 31-20-28-5065-00-610 ALFRED LAURENCE MARIE
 31-20-28-5066-00-004 CITY OF APOPKA
 31-20-28-5066-00-010 ZAJAC KENNETH W
 31-20-28-5066-00-020 NIZIOLEK ALEC J
 31-20-28-5066-00-030 MASON MICHAEL G
 31-20-28-5066-00-040 HUNTER ANDREA
 31-20-28-5066-00-050 HOUGH RONALD L JR
 31-20-28-5066-00-060 MEARS CAROL O
 31-20-28-5066-00-070 HEWITT GLORIA M
 31-20-28-5066-00-080 CASTRO ROBIN LIFE ESTATE
 31-20-28-5066-00-090 LEWIS MARK E
 31-20-28-5066-00-100 IH6 PROPERTY FLORIDA LP
 31-20-28-5066-00-110 TORRES ALBERTO RODOLFO
 31-20-28-5066-00-120 PHASOR MANAGEMENT LLC
 31-20-28-5066-00-130 EDWARDS WILLIAM W JR
 31-20-28-5066-00-140 STANLEY WILLIAM A JR
 31-20-28-5066-00-150 LOPES WALACE DUTRA
 31-20-28-5066-00-160 SULLIVAN DONALD L
 31-20-28-5066-00-170 MCINTOSH DAHLIA D
 31-20-28-5066-00-180 PROGRESS ORLANDO LLC
 31-20-28-5066-00-190 KNOX NEOMA D
 31-20-28-5066-00-200 CHAMBERLAIN PATRICIA
 31-20-28-5066-00-210 SUMMERS TONY
 31-20-28-5066-00-220 MILLER TYRINDA
 31-20-28-5066-00-230 PIMENTEL UENDEL HENRIQUE
 31-20-28-5066-00-240 MERBACH MICHAEL A
 31-20-28-5066-00-250 LOVEJOY WILLIAM R
 31-20-28-5066-00-260 ESI LLC
 31-20-28-5066-00-270 COTE MICHAEL A
 31-20-28-5066-00-280 TOYOS SILVIA
 31-20-28-5066-00-290 VELASCO EDDA
 31-20-28-5066-00-300 CHANDLER JOSEPH C
 31-20-28-5066-00-310 PROGRESS RESIDENTIAL BORROWER 12 LLC
 31-20-28-5066-00-320 HOSE MARIA V
 31-20-28-5066-00-330 STRICKLAND PAUL
 31-20-28-5066-00-340 PENSTOCK FERN M
 31-20-28-5066-00-350 IH6 PROPERTY FLORIDA LP
 31-20-28-5066-00-360 LUTCHMIDAT VEDJENDRA
 31-20-28-5066-00-370 HALEY JIMMIE J
 31-20-28-5066-00-380 WHITTIER PETER C LIFE ESTATE
 31-20-28-5066-00-390 TOMLINSON OLIVE C LIFE ESTATE
 31-20-28-5066-00-400 CONFIDENTIAL
 31-20-28-5066-00-410 RALPH WALTER LIFE ESTATE
 31-20-28-5066-00-420 RAWLINS LEAH
 31-20-28-5066-00-430 953 WOODCRAFT LAND TRUST
 31-20-28-5066-00-440 HAAS ANDREW
 31-20-28-5066-00-450 LANGLEY DENNIS
 31-20-28-5066-00-460 ELIZABETH P BUSH TRUST
 31-20-28-5066-00-470 BASS DAVID R
 31-20-28-5066-00-480 GILL SUSAN
 31-20-28-5066-00-490 KNIGHT ROBERT W
 31-20-28-5066-00-500 SAPP JAMES S III
 31-20-28-5066-00-510 MABRAY ALPHONSO J ESTATE

APK 11	2036 SAWGRASS DR	5400 000006000	000006500
APK 11	2042 SAWGRASS DR	5400 000006000	000006500
APK 11	2048 SAWGRASS DR	5400 000007200	000007800
APK 11	2054 SAWGRASS DR	5400 000006000	000006500
APK 11	2060 SAWGRASS DR	5400 000006000	000006500
APK 11	2066 SAWGRASS DR	5400 000006000	000006500
APK 11	2072 SAWGRASS DR	5400 000006000	000006500
APK 11	2078 SAWGRASS DR	5400 000006000	000006500
APK 11	2084 SAWGRASS DR	5400 000006000	000006500
APK 11	2090 SAWGRASS DR	5400 000006000	000006500
APK 11	2098 SAWGRASS DR	5400 000006000	000006500
APK 11	WOODCRAFT DR	5400 000003600	000003900
APK 11	2061 VIA SAN REMO	5400 000006000	000006500
APK 11	2071 VIA SAN REMO	5400 000006000	000006500
APK 11	2081 VIA SAN REMO	5400 000006000	000006500
APK 11	2086 LAKE MARION DR	5400 000006000	000006500
APK 11	2084 LAKE MARION DR	5400 000006000	000006500
APK 11	2082 LAKE MARION DR	5400 000007200	000007800
APK 11	2072 LAKE MARION DR	5400 000006000	000006500
APK 11	2062 LAKE MARION DR	5400 000006000	000006500
APK 11	2061 LAKE MARION DR	5400 000007200	000007800
APK 11	2071 LAKE MARION DR	5400 000006000	000006500
APK 11	2081 LAKE MARION DR	5400 000006000	000006500
APK 11	2082 LAKE TODD CT	5400 000006000	000006500
APK 11	2072 LAKE TODD CT	5400 000006000	000006500
APK 11	2062 LAKE TODD CT	5400 000006000	000006500
APK 11	2061 LAKE TODD CT	5400 000006000	000006500
APK 11	2071 LAKE TODD CT	5400 000006000	000006500
APK 11	2081 LAKE TODD CT	5400 000006000	000006500
APK 11	2082 PETIT CT	5400 000006000	000006500
APK 11	2072 PETIT CT	5400 000006000	000006500
APK 11	2062 PETIT CT	5400 000006000	000006500
APK 11	2061 PETIT CT	5400 000007200	000007800
APK 11	2071 PETIT CT	5400 000006000	000006500
APK 11	2081 PETIT CT	5400 000007200	000007800
APK 11	2082 NEXUS CT	5400 000006000	000006500
APK 11	2080 NEXUS CT	5400 000007200	000007800
APK 11	2074 NEXUS CT	5400 000006000	000006500
APK 11	2068 NEXUS CT	5400 000006000	000006500
APK 11	2062 NEXUS CT	5400 000006000	000006500
APK 11	2061 NEXUS CT	5400 000006000	000006500
APK 11	2067 NEXUS CT	5400 000006000	000006500
APK 11	2073 NEXUS CT	5400 000006000	000006500
APK 11	2081 NEXUS CT	5400 000007200	000007800
APK 11	897 WOODCRAFT DR	5400 000006000	000006500
APK 11	901 WOODCRAFT DR	5400 000006000	000006500
APK 11	907 WOODCRAFT DR	5400 000006000	000006500
APK 11	913 WOODCRAFT DR	5400 000006000	000006500
APK 11	919 WOODCRAFT DR	5400 000006000	000006500
APK 11	925 WOODCRAFT DR	5400 000006000	000006500
APK 11	931 WOODCRAFT DR	5400 000007200	000007800
APK 11	937 WOODCRAFT DR	5400 000006000	000006500
APK 11	943 WOODCRAFT DR	5400 000007200	000007800
APK 11	949 WOODCRAFT DR	5400 000007200	000007800
APK 11	953 WOODCRAFT DR	5400 000006000	000006500
APK 11	961 WOODCRAFT DR	5400 000007200	000007800
APK 11	979 WOODCRAFT DR	5400 000006000	000006500
APK 11	984 WOODCRAFT DR	5400 000007200	000007800
APK 11	978 WOODCRAFT DR	5400 000006000	000006500
APK 11	972 WOODCRAFT DR	5400 000006000	000006500
APK 11	966 WOODCRAFT DR	5400 000006000	000006500
APK 11	960 WOODCRAFT DR	5400 000006000	000006500
APK 11	954 WOODCRAFT DR	5400 000006000	000006500

31-20-28-5066-00-520	SCHWARZMAN DONALD BRUCE JR	APK 11	948 WOODCRAFT DR	5400 000006000	000006500
31-20-28-5066-00-530	CONFIDENTIAL	APK 11	942 WOODCRAFT DR	5400 000006000	000006500
31-20-28-5066-00-540	CASIMIR DAPHNE	APK 11	936 WOODCRAFT DR	5400 000006000	000006500
31-20-28-5066-00-550	MORLANDO-GAVIN MARY	APK 11	930 WOODCRAFT DR	5400 000007200	000007800
31-20-28-5066-00-560	ROLLINS DANNY O JR	APK 11	924 WOODCRAFT DR	5400 000006000	000006500
31-20-28-5066-00-570	RIVASSEAU EMILIANA	APK 11	918 WOODCRAFT DR	5400 000007200	000007800
31-20-28-5066-00-580	RENFROE JOSHUA LEE	APK 11	912 WOODCRAFT DR	5400 000006000	000006500
31-20-28-5066-00-590	TAH 2017-1 BORROWER LLC	APK 11	906 WOODCRAFT DR	5400 000006000	000006500
31-20-28-5066-00-600	LILLIAN M MORAN REVOCABLE TRUST	APK 11	900 WOODCRAFT DR	5400 000006000	000006500
31-20-28-5066-00-610	VAN DEVEN LYN LIFE ESTATE	APK 11	894 WOODCRAFT DR	5400 000007200	000007800
31-20-28-5066-00-620	WEEDEN CHARLES D	APK 11	888 WOODCRAFT DR	5400 000006000	000006500
31-20-28-5066-00-630	ALEXANDER JAMES M	APK 11	882 WOODCRAFT DR	5400 000006000	000006500
31-20-28-5066-00-640	MARKS WARREN E	APK 11	876 WOODCRAFT DR	5400 000006000	000006500
31-20-28-5066-00-650	PENNANT EARL G	APK 11	864 WOODCRAFT DR	5400 000006000	000006500
31-20-28-5066-00-660	NGUYEN PHI	APK 11	848 WOODCRAFT DR	5400 000006000	000006500
31-20-28-5066-00-670	SCAFIDI GAIL E LIFE ESTATE	APK 11	832 WOODCRAFT DR	5400 000006000	000006500
31-20-28-5066-00-680	RAMOS BENITO	APK 11	816 WOODCRAFT DR	5400 000006000	000006500
31-20-28-5066-00-690	KRUSE WILLIAM	APK 11	800 WOODCRAFT DR	5400 000006000	000006500
31-20-28-5066-00-700	GIL NANCY DEL CARMEN	APK 11	784 WOODCRAFT DR	5400 000006000	000006500
31-20-28-5066-00-710	WILSON HEATHER	APK 11	768 WOODCRAFT DR	5400 000006000	000006500
31-20-28-5066-00-720	DAVIES RICKY M	APK 11	2083 LAKE MARION DR	5400 000006000	000006500
31-20-28-5066-00-730	BLEICHWEHL MICHAEL J SR	APK 11	2085 LAKE MARION DR	5400 000006000	000006500
31-20-28-5066-00-740	ROSE ROBYN J	APK 11	2087 LAKE MARION DR	5400 000006000	000006500
31-20-28-5066-00-750	GAGNON DOUGLAS C	APK 11	2097 LAKE MARION DR	5400 000006000	000006500
31-20-28-5066-00-760	FLASHER LEON B JR	APK 11	2109 LAKE MARION DR	5400 000006000	000006500
31-20-28-5066-00-770	FREUND-AHMETAJ VICTORIA A	APK 11	2121 LAKE MARION DR	5400 000006000	000006500
31-20-28-5066-00-780	HERNANDEZ HAROLD	APK 11	2133 LAKE MARION DR	5400 000006000	000006500
31-20-28-5066-00-790	PENA HADYSON A	APK 11	2145 LAKE MARION DR	5400 000006000	000006500
31-20-28-5066-00-800	PLAYER JEFFREY D	APK 11	2157 LAKE MARION DR	5400 000006000	000006500
31-20-28-5066-00-810	ENSLEY CHAD R	APK 11	2169 LAKE MARION DR	5400 000006000	000006500
31-20-28-5066-00-820	COCONUT TREE PROPERTIES LLC	APK 11	2181 LAKE MARION DR	5400 000006000	000006500
31-20-28-5066-00-830	EVANS JOSHUA	APK 11	2233 LAKE MARION DR	5400 000006000	000006500
31-20-28-5066-00-840	FOSCOLOS JOHN	APK 11	2249 LAKE MARION DR	5400 000006000	000006500
31-20-28-5066-00-850	TOUSSAINT WENDELL	APK 11	2265 LAKE MARION DR	5400 000006000	000006500
31-20-28-5066-00-860	PROGRESS RESIDENTIAL BORROWER 6 LLC	APK 11	2273 LAKE MARION DR	5400 000006000	000006500
31-20-28-5066-00-870	LITTLE PATRICK M	APK 11	2281 LAKE MARION DR	5400 000006000	000006500
31-20-28-5066-00-880	DOGGETT HENRY GERALD	APK 11	2290 LAKE MARION DR	5400 000006000	000006500
31-20-28-5066-00-890	CLEMENTS VALERIE JEANINE	APK 11	2282 LAKE MARION DR	5400 000006000	000006500
31-20-28-5066-00-900	WILSON LAUREN J	APK 11	2274 LAKE MARION DR	5400 000006000	000006500
31-20-28-5066-00-910	MOORE DONALD A JR	APK 11	2266 LAKE MARION DR	5400 000006000	000006500
31-20-28-5066-00-920	JULY EARLINE	APK 11	2258 LAKE MARION DR	5400 000006000	000006500
31-20-28-5066-00-930	HOWARD FREDRICK	APK 11	2250 LAKE MARION DR	5400 000006000	000006500
31-20-28-5066-00-940	ARCELO RAFAEL	APK 11	2242 LAKE MARION DR	5400 000006000	000006500
31-20-28-5066-00-950	SMITH JASON DAVID	APK 11	2234 LAKE MARION DR	5400 000006000	000006500
31-20-28-5066-00-960	COLE RUTH A	APK 11	2226 LAKE MARION DR	5400 000006000	000006500
31-20-28-5066-00-970	AH4R PROPERTIES LLC	APK 11	2218 LAKE MARION DR	5400 000006000	000006500
31-20-28-5066-00-980	BUTTS WILLIE DARNELL	APK 11	2210 LAKE MARION DR	5400 000006000	000006500
31-20-28-5066-00-990	RUBLE EVELYN LIFE ESTATE	APK 11	2202 LAKE MARION DR	5400 000006000	000006500
31-20-28-5066-01-000	SOLOMON LOVINA E	APK 11	2182 LAKE MARION DR	5400 000006000	000006500
31-20-28-5066-01-010	BOWERS SEAN HOWLAND	APK 11	2170 LAKE MARION DR	5400 000006000	000006500
31-20-28-5066-01-020	PETERSON CRAIG S	APK 11	2158 LAKE MARION DR	5400 000006000	000006500
31-20-28-5066-01-030	STEINKE JEFFREY	APK 11	2156 LAKE MARION DR	5400 000006000	000006500
31-20-28-5066-01-040	RHODES WILLIAM M	APK 11	2146 LAKE MARION DR	5400 000006000	000006500
31-20-28-5066-01-050	FRYE GREGGORY	APK 11	2134 LAKE MARION DR	5400 000006000	000006500
31-20-28-5066-01-060	QUINN KELLY	APK 11	2122 LAKE MARION DR	5400 000006000	000006500
31-20-28-5066-01-070	JOSE H PEREZ AND IRIS PEREZ TRUST	APK 11	2110 LAKE MARION DR	5400 000006000	000006500
31-20-28-5066-01-080	TALBERT TIMOTHY M LIFE ESTATE	APK 11	2098 LAKE MARION DR	5400 000006000	000006500
31-20-28-5460-00-110	GHAZI-MOGHADDAM ABDOLREZA	APK 11	1081 OLD SOUTH LN	5400 000006000	000006500
31-20-28-5460-00-120	TAVAKOLI DELARAM	APK 11	1073 OLD SOUTH LN	5400 000005280	00057.200
31-20-28-5460-00-130	HOLLAND BARBARA A	APK 11	1065 OLD SOUTH LN	5400 000005280	00057.200
31-20-28-5460-00-140	HUNT DAVID	APK 11	1057 OLD SOUTH LN	5400 000005280	00057.200
31-20-28-5460-00-150	BROCKINGTON JACQULINE F	APK 11	1049 OLD SOUTH LN	5400 000005280	00057.200
31-20-28-5460-00-160	GARRISON WYATT S	APK 11	1041 OLD SOUTH LN	5400 000006000	000006500

31-20-28-5460-00-170 CRAIGWELL HORTENSIA ROWE TR
 31-20-28-5460-00-180 CHAVEZ RICARDO
 31-20-28-5460-00-190 TAYLOR MILDRED
 31-20-28-5460-00-200 SIERRA JASON JAVIER
 31-20-28-5460-00-210 HUFF DANIEL D
 31-20-28-5460-00-220 IRWIN JAZMIN
 31-20-28-5460-00-230 BROWN JASON
 31-20-28-5460-00-240 ROWE VINCENT L
 31-20-28-5460-00-250 DESLANDES LEANDRA
 31-20-28-5460-00-260 PROGRESS RESIDENTIAL BORROWER 21 LLC
 31-20-28-5460-00-270 GORDON MAURICE
 31-20-28-5460-00-280 PASSANTINO CHARLES J
 31-20-28-5460-00-290 CAIRO SCOTT R
 31-20-28-5460-00-300 PARSONS BOB E JR
 31-20-28-5460-00-310 HARS LELIA
 31-20-28-5460-00-320 ROOT CHAD EVERETT
 31-20-28-5460-00-330 REY ROGER A
 31-20-28-5460-00-340 BURCHETT MARCELLA D JR
 31-20-28-5460-00-350 GREENAWAY ADAM P
 31-20-28-5460-00-360 JONES NATHAN A
 31-20-28-5460-00-370 HUDSON CLYDE LIFE ESTATE
 31-20-28-5460-00-380 NUNEZ ELENA
 31-20-28-5460-00-390 BLACKWELL CYNTHIA M
 31-20-28-5460-00-400 MACHERONE LORI WARD
 31-20-28-5460-00-410 WOOD SUSAN
 31-20-28-5460-00-420 RAMSEY PATRICIA F
 31-20-28-5460-00-430 MONTGOMERY STREET HOMES LLC
 31-20-28-5460-00-440 RENEE A URQUHART REVOCABLE LIVING TRUST
 31-20-28-5460-00-450 WILSON YENESH
 31-20-28-5460-00-460 WILLETT RONALD
 31-20-28-5460-00-470 CERBONE SILVIO
 31-20-28-5460-00-480 WALKER ANDREW MICHAEL
 31-20-28-5460-00-490 GONZALEZ GLORIMAR
 31-20-28-5466-00-500 LINDGREN JEREMY
 31-20-28-5466-00-510 GAIR JOSHUA
 31-20-28-5466-00-520 PROGRESS RESIDENTIAL BORROWER 23 LLC
 31-20-28-5466-00-530 ROBINSON JOAN O
 31-20-28-5466-00-540 NGUYEN TRANG THU THI
 31-20-28-5466-00-550 WINT JOAN C
 31-20-28-5466-00-560 SFR JAVELIN BORROWER L P
 31-20-28-5466-00-570 LUKE SUSAN LIFE ESTATE
 31-20-28-5466-00-580 STEFFEY DONALD ALLAN
 31-20-28-5466-00-590 TAH 2017-1 BORROWER LLC
 31-20-28-5466-00-600 PATRICIA HARRIET YOUNG REVOCABLE TRUST
 31-20-28-5466-00-610 SCHMIDT MARC AIME
 31-20-28-5466-00-620 WHITWORTH KARENA RAE
 31-20-28-5466-00-630 IGNJATIC ILIJA
 31-20-28-5466-00-640 STARN CHARLES M
 31-20-28-5466-00-650 CPI/AMHERST SFR PROGRAM II OWNER L L C
 31-20-28-5466-00-660 PRICE DANIEL
 31-20-28-5466-00-670 SINOHUI JENNIFER YVETTE
 31-20-28-5466-00-680 STUFFEL ANDREW D
 31-20-28-5466-00-690 RICKETSON DAVID W
 31-20-28-5466-00-700 FORD MARY ANNE FAISON
 31-20-28-6730-00-010 CRITTENDEN IVERA D
 31-20-28-6730-00-020 THORN R L JR
 31-20-28-6730-00-030 MCKINNEY NATASHA WARLOCK
 31-20-28-6730-00-040 BLACK WILLIE S ESTATE
 31-20-28-6730-00-050 BECK FRANKIE G
 31-20-28-6730-00-060 HUGHLEY CHARLES E SR
 31-20-28-6730-00-070 WESLEY ROSA Y
 31-20-28-6730-00-080 2344 PARTNERSHIP HILLS LLC
 31-20-28-6730-00-090 CLAXTON ARTHUR CODY JR

APK 11	1033 OLD SOUTH LN	5400 000005280	00057.200
APK 11	1025 OLD SOUTH LN	5400 000006000	000006500
APK 11	1017 OLD SOUTH LN	5400 000006000	000006500
APK 11	2024 OLD SOUTH LN	5400 000006000	000006500
APK 11	2032 OLD SOUTH LN	5400 000006000	000006500
APK 11	2040 OLD SOUTH LN	5400 000006000	000006500
APK 11	2048 OLD SOUTH LN	5400 000006000	000006500
APK 11	2102 OLD SOUTH LN	5400 000006000	000006500
APK 11	2112 OLD SOUTH LN	5400 000006000	000006500
APK 11	2120 OLD SOUTH LN	5400 000006000	000006500
APK 11	1026 SWEET TREE CT	5400 000006000	000006500
APK 11	1034 SWEET TREE CT	5400 000006000	000006500
APK 11	1042 SWEET TREE CT	5400 000005280	00057.200
APK 11	1058 SWEET TREE CT	5400 000006000	000006500
APK 11	1068 SWEET TREE CT	5400 000006000	000006500
APK 11	1076 SWEET TREE CT	5400 000006000	000006500
APK 11	1084 SWEET TREE CT	5400 000006000	000006500
APK 11	1083 SWEET TREE CT	5400 000006000	000006500
APK 11	1075 SWEET TREE CT	5400 000006000	000006500
APK 11	1071 SWEET TREE CT	5400 000006000	000006500
APK 11	1067 SWEET TREE CT	5400 000006000	000006500
APK 11	1051 SWEET TREE CT	5400 000005280	00057.200
APK 11	1043 SWEET TREE CT	5400 000006000	000006500
APK 11	1035 SWEET TREE CT	5400 000006000	000006500
APK 11	1027 SWEET TREE CT	5400 000006000	000006500
APK 11	1026 OLD SOUTH LN	5400 000006000	000006500
APK 11	1034 OLD SOUTH LN	5400 000005280	00057.200
APK 11	1042 OLD SOUTH LN	5400 000005280	00057.200
APK 11	1050 OLD SOUTH LN	5400 000005280	00057.200
APK 11	1058 OLD SOUTH LN	5400 000005280	00057.200
APK 11	1066 OLD SOUTH LN	5400 000006000	000006500
APK 11	1074 OLD SOUTH LN	5400 000006000	000006500
APK 11	1082 OLD SOUTH LN	5400 000006000	000006500
APK 11	1053 COTTONWOOD CT	5400 000006000	000006500
APK 11	1061 COTTONWOOD CT	5400 000005280	00057.200
APK 11	1069 COTTONWOOD CT	5400 000006000	000006500
APK 11	1077 COTTONWOOD CT	5400 000006000	000006500
APK 11	1085 COTTONWOOD CT	5400 000006000	000006500
APK 11	1088 COTTONWOOD CT	5400 000006000	000006500
APK 11	1078 COTTONWOOD CT	5400 000006000	000006500
APK 11	1068 COTTONWOOD CT	5400 000006000	000006500
APK 11	1062 COTTONWOOD CT	5400 000006000	000006500
APK 11	1031 WOODCRAFT DR	5400 000006000	000006500
APK 11	1039 WOODCRAFT DR	5400 000006000	000006500
APK 11	1038 WOODCRAFT DR	5400 000006000	000006500
APK 11	1030 WOODCRAFT DR	5400 000006000	000006500
APK 11	1022 WOODCRAFT DR	5400 000006000	000006500
APK 11	1014 WOODCRAFT DR	5400 000006000	000006500
APK 11	2230 OLD SOUTH LN	5400 000006000	000006500
APK 11	2222 OLD SOUTH LN	5400 000006000	000006500
APK 11	2214 OLD SOUTH LN	5400 000005280	00057.200
APK 11	2206 OLD SOUTH LN	5400 000006000	000006500
APK 11	2136 OLD SOUTH LN	5400 000003600	000003900
APK 11	2128 OLD SOUTH LN	5400 000006000	000006500
APK 11	2386 PARTNERSHIP HILLS DR	5400 000006000	000006500
APK 11	2380 PARTNERSHIP HILLS DR	5400 000006000	000006500
APK 11	2374 PARTNERSHIP HILLS DR	5400 000006000	000006500
APK 11	2368 PARTNERSHIP HILLS DR	5400 000005280	00057.200
APK 11	2362 PARTNERSHIP HILLS DR	5400 000006000	000006500
APK 11	2356 PARTNERSHIP HILLS DR	5400 000006000	000006500
APK 11	2350 PARTNERSHIP HILLS DR	5400 000006000	000006500
APK 11	2344 PARTNERSHIP HILLS DR	5400 000005280	00057.200
APK 11	2338 PARTNERSHIP HILLS DR	5400 000005280	00057.200

31-20-28-6730-00-100 ZELAYA LUIS
 31-20-28-6730-00-110 HARRISON CONSTANCE D BOLDEN
 31-20-28-6730-00-120 MORUA FLORENCIO
 31-20-28-6730-00-130 MCCULLOUGH CURTIS
 31-20-28-6730-00-140 SHAW JAMIGUA
 31-20-28-6730-00-150 MENDIS TRAVIS
 31-20-28-6730-00-160 OHARA TAMMY P
 31-20-28-6730-00-170 MCGOVERN PROPERTIES LLC
 31-20-28-6730-00-180 SIMONS MISTI E
 31-20-28-6730-00-190 NEGRON LUIS A
 31-20-28-6730-00-200 LESLIE CLIVE A
 31-20-28-6730-00-210 KLINKER THOMAS W LIFE ESTATE
 31-20-28-6730-00-220 SUMNER ERIN KATHLEEN
 31-20-28-6730-00-230 ALCAINO RODRIGO SALVADOR
 32-20-28-0000-00-001 ERROL CLUB VILLAS CONDOMINIUM ASSN INC
 32-20-28-0000-00-003 5TH HOLE INVESTMENTS LLC
 32-20-28-0000-00-004 5TH HOLE INVESTMENTS LLC
 32-20-28-0000-00-007 CITY OF APOPKA
 32-20-28-0000-00-008 5TH HOLE INVESTMENTS LLC
 32-20-28-0000-00-027 5TH HOLE INVESTMENTS LLC
 32-20-28-0000-00-030 LAKE FRANCIS ASSN LLC
 32-20-28-0000-00-042 ALLONDE DEVELOPMENT LLC
 32-20-28-0000-00-049 5TH HOLE INVESTMENTS LLC
 32-20-28-0000-00-057 LAURENCIN ESAU
 32-20-28-0000-00-062 CITY OF APOPKA
 32-20-28-0000-00-064 CITY OF APOPKA
 32-20-28-0000-00-065 5TH HOLE INVESTMENTS LLC
 32-20-28-0000-00-066 RAK GENERAL CONTRACTORS INC
 32-20-28-0623-00-010 DIANA MARY JANE
 32-20-28-0623-00-020 DEW MICHAEL H
 32-20-28-0623-00-030 DELVA SAGINE
 32-20-28-0623-00-040 PERDOMO JENNIFER
 32-20-28-0623-00-050 ELLIS STEVEN
 32-20-28-0623-00-060 BRADLEY SYBIL KAY LIFE ESTATE
 32-20-28-0623-00-070 WEBSTER SHAUNDRIA D
 32-20-28-0623-00-080 CHURCH DEBORAH LYNN LIFE ESTATE
 32-20-28-0623-00-090 GORDON ANGELLA LORRAINE
 32-20-28-0623-00-100 BURTON SHEEREEN
 32-20-28-0623-00-110 WRIGHT ALPHONSO
 32-20-28-0623-00-120 GULLEY KATHLEEN MARIE
 32-20-28-0623-00-130 MORALES HAYDEE
 32-20-28-0623-00-140 PIMENTEL GABRIEL JOSE
 32-20-28-0623-00-150 TSUKERMAN ALEXANDER
 32-20-28-0623-00-160 DADISMAN CHRISTOPHER SHAWN
 32-20-28-0623-00-170 GOMEZ ALICIA
 32-20-28-0623-00-180 HICKS MICHAEL C JR
 32-20-28-0623-00-190 MCLEAN ANA P
 32-20-28-0623-00-200 ORTIZ ALEXIS
 32-20-28-0623-00-210 LOPEZ ISABEL PANGASINAN
 32-20-28-0623-00-220 WHITE ETHAN
 32-20-28-0623-00-230 HOLT GREGORY J
 32-20-28-0623-00-240 LIND DALE L
 32-20-28-0623-00-250 WILLIAMS ALFRED L
 32-20-28-0623-00-260 CONFIDENTIAL
 32-20-28-0623-00-270 LATIFOSKI ADNAN
 32-20-28-0623-00-280 RODRIGUEZ-ABELLA ELAINE
 32-20-28-0623-00-290 BETTY CECIL FERNANDO JR
 32-20-28-0623-00-300 EDMONSON ALYSSA
 32-20-28-0623-00-310 TZ INVESTMENT PROPERTIES LLC
 32-20-28-0623-00-320 MCNANEY ALEX MARIE
 32-20-28-0623-00-330 SAMAROO VIOLET
 32-20-28-0623-00-340 ZARNITCHI TATIANA
 32-20-28-0623-00-350 WALKER BRYAN CHRISTOPHER

APK 11	2332 PARTNERSHIP HILLS DR	5400 000006000	000006500
APK 11	2326 PARTNERSHIP HILLS DR	5400 000006000	000006500
APK 11	2320 PARTNERSHIP HILLS DR	5400 000006000	000006500
APK 11	2314 PARTNERSHIP HILLS DR	5400 000006000	000006500
APK 11	2308 PARTNERSHIP HILLS DR	5400 000006000	000006500
APK 11	2302 PARTNERSHIP HILLS DR	5400 000006000	000006500
APK 11	2303 PARTNERSHIP HILLS DR	5400 000007200	000007800
APK 11	2309 PARTNERSHIP HILLS DR	5400 000006000	000006500
APK 11	2315 PARTNERSHIP HILLS DR	5400 000006000	000006500
APK 11	2321 PARTNERSHIP HILLS DR	5400 000006000	000006500
APK 11	2369 PARTNERSHIP HILLS DR	5400 000005280	00057.200
APK 11	2375 PARTNERSHIP HILLS DR	5400 000006000	000006500
APK 11	2381 PARTNERSHIP HILLS DR	5400 000005280	00057.200
APK 11	2387 PARTNERSHIP HILLS DR	5400 000006000	000006500
APK 11	GOLF COURSE DR	5400 000027600	000029900
APK 11	1355 ERROL PKWY	5400 000222000	000235300
APK 11	ERROL PKWY	5400 000063600	000071500
APK 11	7 ERROL PKWY	5400 000003600	000003900
APK 11	ERROL PKWY	5400 000015600	000016900
APK 11	995 LAKE FRANCIS DR	5400 000003600	000003900
APK 11	1517 LAKE ALDEN DR	5400 000013200	000014300
APK 11	1600 VICK RD	5400 000027600	000076700
APK 11	1370 ERROL PKWY	5400 000003600	000003900
APK 11	1720 LAKE ALDEN DR	5400 000003600	000003900
APK 11	ERROL PKWY	5400 000013200	000014300
APK 11	ERROL PKWY	5400 000003600	000003900
APK 11	ERROL PKWY	5400 000003600	000003900
APK 11	1712 LAKE ALDEN DR	5400 000006000	000006500
APK 11	1183 PALMA VERDE PL	5400 000005280	00057.200
APK 11	1179 PALMA VERDE PL	5400 000005280	00057.200
APK 11	1175 PALMA VERDE PL	5400 000005280	00057.200
APK 11	1171 PALMA VERDE PL	5400 000005280	00057.200
APK 11	1167 PALMA VERDE PL	5400 000005280	00057.200
APK 11	1163 PALMA VERDE PL	5400 000005280	00057.200
APK 11	1157 PALMA VERDE PL	5400 000005280	00057.200
APK 11	1153 PALMA VERDE PL	5400 000005280	00057.200
APK 11	1149 PALMA VERDE PL	5400 000005280	00057.200
APK 11	1145 PALMA VERDE PL	5400 000005280	00057.200
APK 11	1141 PALMA VERDE PL	5400 000005280	00057.200
APK 11	1137 PALMA VERDE PL	5400 000005280	00057.200
APK 11	1131 PALMA VERDE PL	5400 000005280	00057.200
APK 11	1127 PALMA VERDE PL	5400 000005280	00057.200
APK 11	1123 PALMA VERDE PL	5400 000005280	00057.200
APK 11	1119 PALMA VERDE PL	5400 000005280	00057.200
APK 11	1115 PALMA VERDE PL	5400 000005280	00057.200
APK 11	1111 PALMA VERDE PL	5400 000005280	00057.200
APK 11	1093 PALMA VERDE PL	5400 000005280	00057.200
APK 11	1089 PALMA VERDE PL	5400 000005280	00057.200
APK 11	1085 PALMA VERDE PL	5400 000005280	00057.200
APK 11	1081 PALMA VERDE PL	5400 000005280	00057.200
APK 11	1077 PALMA VERDE PL	5400 000005280	00057.200
APK 11	1073 PALMA VERDE PL	5400 000005280	00057.200
APK 11	1069 PALMA VERDE PL	5400 000005280	00057.200
APK 11	1065 PALMA VERDE PL	5400 000005280	00057.200
APK 11	1061 PALMA VERDE PL	5400 000005280	00057.200
APK 11	1057 PALMA VERDE PL	5400 000005280	00057.200
APK 11	1053 PALMA VERDE PL	5400 000005280	00057.200
APK 11	1049 PALMA VERDE PL	5400 000005280	00057.200
APK 11	1045 PALMA VERDE PL	5400 000005280	00057.200
APK 11	1039 PALMA VERDE PL	5400 000005280	00057.200
APK 11	1033 PALMA VERDE PL	5400 000005280	00057.200
APK 11	1029 PALMA VERDE PL	5400 000005280	00057.200
APK 11	1025 PALMA VERDE PL	5400 000005280	00057.200

32-20-28-0623-00-360	HARRIS KELVIN	APK 11	1021 PALMA VERDE PL	5400 000005280	00057.200
32-20-28-0623-00-370	MOLIERE RUBEN	APK 11	1915 AVATAR LN	5400 000005280	00057.200
32-20-28-0623-00-380	HILLS HOMES ORLANDO LLC	APK 11	1911 AVATAR LN	5400 000005280	00057.200
32-20-28-0623-00-390	6450 S ORANGE AVE LLC	APK 11	1907 AVATAR LN	5400 000005280	00057.200
32-20-28-0623-00-400	YIM YOUNG CHUL	APK 11	1903 AVATAR LN	5400 000005280	00057.200
32-20-28-0623-00-410	THORNE RODERICK	APK 11	1046 PALMA VERDE PL	5400 000005280	00057.200
32-20-28-0623-00-420	BOYCE JESSICA	APK 11	1050 PALMA VERDE PL	5400 000005280	00057.200
32-20-28-0623-00-430	WEEKES ADRIAN ALUYI	APK 11	1054 PALMA VERDE PL	5400 000005280	00057.200
32-20-28-0623-00-440	JOSEPH NICOLE	APK 11	1058 PALMA VERDE PL	5400 000005280	00057.200
32-20-28-0623-00-450	BLAGGROVE CAROL	APK 11	1062 PALMA VERDE PL	5400 000005280	00057.200
32-20-28-0623-00-460	CONFIDENTIAL	APK 11	1066 PALMA VERDE PL	5400 000005280	00057.200
32-20-28-0623-00-470	GARDNER CHARLES E	APK 11	1072 PALMA VERDE PL	5400 000005280	00057.200
32-20-28-0623-00-480	RINCON JASMIN NHANNIE DAVID	APK 11	1076 PALMA VERDE PL	5400 000005280	00057.200
32-20-28-0623-00-490	MARKOFF REBECCA J LIFE ESTATE	APK 11	1080 PALMA VERDE PL	5400 000005280	00057.200
32-20-28-0623-00-500	CHRONISTER CHERYLE J	APK 11	1084 PALMA VERDE PL	5400 000005280	00057.200
32-20-28-0623-00-510	BROWN-CALDERON FAMILY TRUST	APK 11	1088 PALMA VERDE PL	5400 000005280	00057.200
32-20-28-0623-00-520	ROCHE JOSHUA	APK 11	1092 PALMA VERDE PL	5400 000005280	00057.200
17-21-28-0938-00-320	LENNAR HOMES LLC	APK 11	1967 STAKE OUT WAY	5400 000000000	000003900
32-20-28-0623-00-560	PHILLIPS JAN L	APK 11	1126 PALMA VERDE PL	5400 000005280	00057.200
32-20-28-0623-00-570	OLIVEIRA ASHLEIGH	APK 11	1130 PALMA VERDE PL	5400 000005280	00057.200
32-20-28-0623-00-580	CASELL BRIAN LEE	APK 11	1134 PALMA VERDE PL	5400 000005280	00057.200
32-20-28-0623-00-590	CRUZ JOHN JOSEPH	APK 11	1140 PALMA VERDE PL	5400 000005280	00057.200
32-20-28-0623-00-600	HATCHER MATTHEW LADELL	APK 11	1144 PALMA VERDE PL	5400 000005280	00057.200
32-20-28-0623-00-610	HAN BRIAN S	APK 11	1148 PALMA VERDE PL	5400 000005280	00057.200
32-20-28-0623-00-620	MUNOZ QUINTANA JEFFREY	APK 11	1152 PALMA VERDE PL	5400 000005280	00057.200
32-20-28-0623-00-630	MARASCO MICHAEL	APK 11	1156 PALMA VERDE PL	5400 000005280	00057.200
32-20-28-0623-00-640	LIM GRACE S	APK 11	1160 PALMA VERDE PL	5400 000005280	00057.200
32-20-28-0623-00-650	LITCHFIELD DAWKINS CHRISTOPHER A	APK 11	1800 LEMON DROP CT	5400 000005280	00057.200
32-20-28-0623-00-660	VALLE JENNIFER N	APK 11	1804 LEMON DROP CT	5400 000005280	00057.200
32-20-28-0623-00-670	YANNUZZI KAREN	APK 11	1808 LEMON DROP CT	5400 000005280	00057.200
32-20-28-0623-00-680	GREENE DAVID MICHAEL	APK 11	1812 LEMON DROP CT	5400 000005280	00057.200
32-20-28-0623-00-690	GRIFFITH RONALD G	APK 11	1816 LEMON DROP CT	5400 000005280	00057.200
32-20-28-0623-00-700	LEWIS BRIANA NICOLE	APK 11	1820 LEMON DROP CT	5400 000005280	00057.200
32-20-28-0623-00-710	KIRST COURTNEY	APK 11	1824 LEMON DROP CT	5400 000005280	00057.200
32-20-28-0623-00-720	HAINES KYM JEALANDA	APK 11	1828 LEMON DROP CT	5400 000005280	00057.200
32-20-28-0623-00-730	CRAIG KELSI	APK 11	1832 LEMON DROP CT	5400 000005280	00057.200
32-20-28-0623-00-740	SHUBERT RACHEL B	APK 11	1836 LEMON DROP CT	5400 000005280	00057.200
32-20-28-0623-00-750	FENELON BISDRICK ESTATE	APK 11	1840 LEMON DROP CT	5400 000005280	00057.200
32-20-28-0623-00-760	JOINER BRANDON	APK 11	1844 LEMON DROP CT	5400 000005280	00057.200
32-20-28-0623-00-770	BILLINGS VIRGINIA	APK 11	1848 LEMON DROP CT	5400 000005280	00057.200
32-20-28-0623-00-780	MCLEAN CLAUDIA V	APK 11	1852 LEMON DROP CT	5400 000005280	00057.200
32-20-28-1141-00-040	BORES DONALD JOHN JR	APK 11	1780 CRANBERRY ISLES WAY	5400 000005280	00057.200
32-20-28-1141-00-050	LINDA KAY LIPHAM FAMILY TRUST	APK 11	1786 CRANBERRY ISLES WAY	5400 000005280	00057.200
32-20-28-1141-00-060	BORES DONALD J JR	APK 11	1792 CRANBERRY ISLES WAY	5400 000006000	000006500
32-20-28-1141-00-070	BUTTER GELLY TRUST	APK 11	1798 CRANBERRY ISLES WAY	5400 000005280	00057.200
32-20-28-1141-00-080	MOCH JENNIFER KAY	APK 11	1804 CRANBERRY ISLES WAY	5400 000005280	00057.200
32-20-28-1141-00-090	SHETROM WILLIAM W	APK 11	1810 CRANBERRY ISLES WAY	5400 000005280	00057.200
32-20-28-1141-00-100	TORRES-PAGAN CARLOS E	APK 11	1816 CRANBERRY ISLES WAY	5400 000006000	000006500
32-20-28-1141-00-110	COLON ROSARIO BEMARGGIE	APK 11	1822 CRANBERRY ISLES WAY	5400 000006000	000006500
32-20-28-1141-00-120	WILLIAMS STEPHANIE L	APK 11	1828 CRANBERRY ISLES WAY	5400 000005280	00057.200
32-20-28-1141-00-130	LLOYD TYRELL WINSTON	APK 11	1834 CRANBERRY ISLES WAY	5400 000005280	00057.200
32-20-28-1141-00-140	SPANGLER JAMES S	APK 11	1840 CRANBERRY ISLES WAY	5400 000005280	00057.200
32-20-28-1141-00-150	REYES JEWES	APK 11	1846 CRANBERRY ISLES WAY	5400 000005280	00057.200
32-20-28-1141-00-160	GALLAGHER HELEN JOY	APK 11	1852 CRANBERRY ISLES WAY	5400 000006000	000006500
32-20-28-1141-00-170	LUTNER THOMAS H	APK 11	1858 CRANBERRY ISLES WAY	5400 000006000	000006500
32-20-28-1141-00-180	IH6 PROPERTY FLORIDA LP	APK 11	1864 CRANBERRY ISLES WAY	5400 000005280	00057.200
32-20-28-1141-00-190	MEDINA YULISSA MARIA	APK 11	1870 CRANBERRY ISLES WAY	5400 000005280	00057.200
32-20-28-1141-00-200	STUFFEL DAVID P	APK 11	1876 CRANBERRY ISLES WAY	5400 000006000	000006500
32-20-28-1141-00-210	YAMASA CO LTD	APK 11	1882 CRANBERRY ISLES WAY	5400 000005280	00057.200
32-20-28-1141-00-220	KMEN KARI	APK 11	1888 CRANBERRY ISLES WAY	5400 000005280	00057.200
32-20-28-1141-00-230	ROSADO MARTINEZ JULIO C	APK 11	1894 CRANBERRY ISLES WAY	5400 000005280	00057.200
32-20-28-1141-00-240	GAUGH DENNIS D	APK 11	1900 CRANBERRY ISLES WAY	5400 000005280	00057.200
32-20-28-1141-00-250	ANDERSON JOHN R	APK 11	1906 CRANBERRY ISLES WAY	5400 000006000	000006500

32-20-28-1141-00-260	CAMPBELL CHERYL A	APK 11	1912 CRANBERRY ISLES WAY	5400 000006000	000006500
32-20-28-1141-00-270	MCKEON NANCY C	APK 11	1918 CRANBERRY ISLES WAY	5400 000005280	00057.200
32-20-28-1141-00-280	THOMAS GREGORY	APK 11	1924 CRANBERRY ISLES WAY	5400 000006000	000006500
32-20-28-1141-00-290	SALINAS REYNA	APK 11	1930 CRANBERRY ISLES WAY	5400 000005280	00057.200
32-20-28-1141-00-300	ITWARU JOVON	APK 11	1936 CRANBERRY ISLES WAY	5400 000005280	00057.200
32-20-28-1141-00-310	IHS PROPERTY FLORIDA LP	APK 11	1942 CRANBERRY ISLES WAY	5400 000006000	000006500
32-20-28-1141-00-320	CLOUGH JOHN L JR	APK 11	1948 CRANBERRY ISLES WAY	5400 000005280	00057.200
32-20-28-1141-00-330	CHIDESTER CHARLES L	APK 11	1954 CRANBERRY ISLES WAY	5400 000006000	000006500
32-20-28-1141-00-340	SMITH DEBORAH A	APK 11	1960 CRANBERRY ISLES WAY	5400 000006000	000006500
32-20-28-1141-00-350	WATSON TOMMY R	APK 11	1966 CRANBERRY ISLES WAY	5400 000006000	000006500
32-20-28-1141-00-360	HAYES SHANNON	APK 11	1972 CRANBERRY ISLES WAY	5400 000006000	000006500
32-20-28-1141-00-370	PROGRESS RESIDENTIAL BORROWER 15 LLC	APK 11	1978 CRANBERRY ISLES WAY	5400 000006000	000006500
32-20-28-1141-00-380	CRANBERRY LLC	APK 11	1984 CRANBERRY ISLES WAY	5400 000006000	000006500
32-20-28-1141-00-390	IMRAN AHMAD	APK 11	1990 CRANBERRY ISLES WAY	5400 000006000	000006500
32-20-28-1141-00-400	GREGORY VIRGINIA M	APK 11	1996 CRANBERRY ISLES WAY	5400 000006000	000006500
32-20-28-1141-00-410	SOTO SHIRLEY	APK 11	2002 CRANBERRY ISLES WAY	5400 000005280	00057.200
32-20-28-1141-00-420	ROSSETTI MARY	APK 11	2008 CRANBERRY ISLES WAY	5400 000006000	000006500
32-20-28-1141-00-430	FARGO FRANK	APK 11	2014 CRANBERRY ISLES WAY	5400 000006000	000006500
32-20-28-1141-00-440	PROGRESS RESIDENTIAL BORROWER 11 LLC	APK 11	2020 CRANBERRY ISLES WAY	5400 000006000	000006500
32-20-28-1141-00-450	HOLMES MOROCCA	APK 11	2026 CRANBERRY ISLES WAY	5400 000006000	000006500
32-20-28-1141-00-460	MOHAMED RYAN ANTHONY	APK 11	2032 CRANBERRY ISLES WAY	5400 000006000	000006500
32-20-28-1141-00-470	INVITATION HOMES 7 LP	APK 11	2038 CRANBERRY ISLES WAY	5400 000005280	00057.200
32-20-28-1141-00-480	ROBBINS ARTHUR J	APK 11	2044 CRANBERRY ISLES WAY	5400 000006000	000006500
32-20-28-1141-00-490	CROOKED LAKE PROPERTIES LLC	APK 11	2050 CRANBERRY ISLES WAY	5400 000006000	000006500
32-20-28-1141-00-500	STROTT BETH ELLEN	APK 11	2056 CRANBERRY ISLES WAY	5400 000006000	000006500
32-20-28-1141-00-510	SMITH SUSAN L LIFE ESTATE	APK 11	2062 CRANBERRY ISLES WAY	5400 000005280	00057.200
32-20-28-1141-00-520	LOCKWOOD WAYNE R SR	APK 11	2068 CRANBERRY ISLES WAY	5400 000005280	00057.200
32-20-28-1141-00-530	HALLIDAY ZACHARY MICHAEL	APK 11	2074 CRANBERRY ISLES WAY	5400 000006000	000006500
32-20-28-1141-00-540	PANTOJA JOSHUA	APK 11	2080 CRANBERRY ISLES WAY	5400 000005280	00057.200
32-20-28-1141-00-550	PERSAUD MEWATTI	APK 11	2086 CRANBERRY ISLES WAY	5400 000006000	000006500
32-20-28-1141-00-560	RICHEY GAIL	APK 11	2092 CRANBERRY ISLES WAY	5400 000006000	000006500
32-20-28-1141-00-570	DANIELS SUSAN C	APK 11	2098 CRANBERRY ISLES WAY	5400 000005280	00057.200
32-20-28-1141-00-580	BAUCOM FAMILY REVOCABLE LIVING TRUST	APK 11	2104 CRANBERRY ISLES WAY	5400 000006000	000006500
32-20-28-1141-00-590	FKH SFR PROPCO H L P	APK 11	2110 CRANBERRY ISLES WAY	5400 000006000	000006500
32-20-28-1141-00-600	AMERICAN HOMES 4 RENT ONE LLC	APK 11	2116 CRANBERRY ISLES WAY	5400 000005280	00057.200
32-20-28-1141-00-610	2180 CAMELLIA LLC	APK 11	2115 CRANBERRY ISLES WAY	5400 000006000	000006500
32-20-28-1141-00-620	ERAZO RAUL PEREZ LIFE ESTATE	APK 11	2121 CRANBERRY ISLES WAY	5400 000005280	00057.200
32-20-28-1141-00-630	PROGRESS RESIDENTIAL BORROWER 5 LLC	APK 11	1763 CRANBERRY ISLES WAY	5400 000006000	000006500
32-20-28-1141-00-640	YARZA PATRICIA T	APK 11	1769 CRANBERRY ISLES WAY	5400 000005280	00057.200
32-20-28-1141-00-650	RENSHAW DARSI 50%	APK 11	1785 CRANBERRY ISLES WAY	5400 000005280	00057.200
32-20-28-1141-00-660	PROGRESS RESIDENTIAL BORROWER 11 LLC	APK 11	1797 CRANBERRY ISLES WAY	5400 000006000	000006500
32-20-28-1141-00-670	JONES APRIL E	APK 11	1803 CRANBERRY ISLES WAY	5400 000005280	00057.200
32-20-28-1141-00-680	MICHEL JEANNE E	APK 11	1809 CRANBERRY ISLES WAY	5400 000006000	000006500
32-20-28-1141-00-690	RUBRIGHT ANGELA A	APK 11	1815 CRANBERRY ISLES WAY	5400 000006000	000006500
32-20-28-1141-00-700	CHMIELEWSKI ALICIA	APK 11	1821 CRANBERRY ISLES WAY	5400 000005280	00057.200
32-20-28-1141-00-710	COLON ELBA LIFE ESTATE	APK 11	1827 CRANBERRY ISLES WAY	5400 000006000	000006500
32-20-28-1141-00-720	SANDERS TYLER ROBERT	APK 11	1833 CRANBERRY ISLES WAY	5400 000005280	00057.200
32-20-28-1141-00-730	HAUSA WILL	APK 11	1839 CRANBERRY ISLES WAY	5400 000005280	00057.200
32-20-28-1141-00-740	WILKINSON WILLIAM A III	APK 11	1845 CRANBERRY ISLES WAY	5400 000006000	000006500
32-20-28-1141-00-750	MILE HIGH BORROWER 1 (VALUE) LLC	APK 11	1851 CRANBERRY ISLES WAY	5400 000005280	00057.200
32-20-28-1141-00-760	GASKINS ALTAVESE R	APK 11	1859 CRANBERRY ISLES WAY	5400 000005280	00057.200
32-20-28-1141-00-770	HOME SFR BORROWER LLC	APK 11	1865 CRANBERRY ISLES WAY	5400 000005280	00057.200
32-20-28-1141-00-780	DAVIS GARY MATTHEW	APK 11	1893 CRANBERRY ISLES WAY	5400 000005280	00057.200
32-20-28-1141-00-790	MOYA LORETTA CATHERINE	APK 11	1899 CRANBERRY ISLES WAY	5400 000005280	00057.200
32-20-28-1141-00-800	NIX CRYSTAL	APK 11	1905 CRANBERRY ISLES WAY	5400 000005280	00057.200
32-20-28-1141-00-810	SEEPERSAUD INDARJIT P	APK 11	1911 CRANBERRY ISLES WAY	5400 000006000	000006500
32-20-28-1141-00-820	SORBER FRANCES A	APK 11	1917 CRANBERRY ISLES WAY	5400 000006000	000006500
32-20-28-1141-00-830	2017-1 IH BORROWER L P	APK 11	1923 CRANBERRY ISLES WAY	5400 000006000	000006500
32-20-28-1141-00-840	RAWLS EMORY CLAYTON	APK 11	1929 CRANBERRY ISLES WAY	5400 000006000	000006500
32-20-28-1141-00-850	IHS PROPERTY FLORIDA LP	APK 11	1935 CRANBERRY ISLES WAY	5400 000006000	000006500
32-20-28-1141-00-860	BERNER CHRISTINE DENISE	APK 11	1941 CRANBERRY ISLES WAY	5400 000006000	000006500
32-20-28-1141-00-870	RALPH SCOTT W	APK 11	1947 CRANBERRY ISLES WAY	5400 000006000	000006500
32-20-28-1141-00-880	PROGRESS RESIDENTIAL BORROWER 15 LLC	APK 11	1914 NEEDHAM RD	5400 000006000	000006500

32-20-28-1141-00-890 FONIO MARY
 32-20-28-1141-00-900 HPA II BORROWER 2021-1 LLC
 32-20-28-1141-00-910 IH6 PROPERTY FLORIDA LP
 32-20-28-1141-00-920 P2 SUB REIT 1 BORROWER LLC
 32-20-28-1141-00-930 MERKLE ROBERT
 32-20-28-1141-00-940 FIELDER ANNA
 32-20-28-1141-00-950 AMERICAN HOMES 4 RENT
 32-20-28-1141-00-960 TRAWCZYNSKI EDWARD
 32-20-28-1141-00-970 POWELL MICHAEL
 32-20-28-1141-00-980 SMITH MICHAEL KIRK
 32-20-28-1141-00-990 MORRIS ROSALI K
 32-20-28-1141-01-000 NGUYEN HIEN
 32-20-28-1141-01-010 RIVAS DENZLER CARMEM LIFE ESTATE
 32-20-28-1141-01-020 WALKER DAVID LYNN
 32-20-28-1141-01-030 NAPOLITANO SAMUEL DOMINICK
 32-20-28-1141-01-040 PATEL PRATIK
 32-20-28-1141-01-050 IH6 PROPERTY FLORIDA LP
 32-20-28-1141-01-060 VICK JOHN FREDERICK
 32-20-28-1141-01-070 MCLEGGON BARBARA OLIVE LUGIE
 32-20-28-1141-01-080 BUTLER RONALD C
 32-20-28-1141-01-090 MITCHELL SHANE
 32-20-28-1141-01-100 VENTURA VANESSA
 32-20-28-1141-01-110 SEVEN POINTS BORROWER LLC
 32-20-28-1141-01-120 ZATUCHNEY STUART J
 32-20-28-1141-01-130 TAYLOR BRANDON L
 32-20-28-1141-01-140 BABB DANIEL J
 32-20-28-1141-01-150 HUDSON JOYCE M LIFE ESTATE
 32-20-28-1141-01-160 VIOLA MARIA
 32-20-28-1141-01-170 TINSLEY KATHY
 32-20-28-1141-01-180 HEFLIN EUGENE
 32-20-28-1141-01-190 PROGRESS RESIDENTIAL BORROWER 20 LLC
 32-20-28-1141-01-200 BLONDELL DAVID TR
 32-20-28-1141-01-210 ETIENNE ANTHONY
 32-20-28-1141-01-220 KELLY SHAWN VINCENT
 32-20-28-1141-01-230 PROGRESS RESIDENTIAL BORROWER 5 LLC
 14-21-28-7786-00-880 CAYLOR DAVID ALAN
 32-20-28-2149-00-010 FAUCETTE TINA
 32-20-28-2149-00-020 GREENE ROBERT E
 32-20-28-2149-00-030 OSORIO CARLOS O
 32-20-28-2149-00-040 NGUYEN PAULA
 32-20-28-2149-00-050 CARDENAS JAIRO ALEXANDER
 32-20-28-2149-00-060 STULTZ JACK
 32-20-28-2149-00-070 RABINOWITZ DAVID
 32-20-28-2149-00-080 CHUNG MAXINE
 32-20-28-2149-00-090 CASTELLANOS MARIA E
 32-20-28-2149-00-100 TRUE NORTH PROPERTY OWNER B LLC
 32-20-28-2149-00-110 MCKEAN KIRSTEN
 32-20-28-2149-00-120 BAILEY RENAE MARIE
 32-20-28-2149-00-130 WOLFF LORI FAYE
 32-20-28-2149-00-140 MAHOGANY MALCOLM DAVID JR
 32-20-28-2149-00-150 KIMSEY ISAAC CHRISTIAN
 32-20-28-2149-00-160 ROSENDO LEYBETH MARIO
 32-20-28-2149-00-170 KATHLEEN J DICKSON TRUST
 32-20-28-2149-00-180 GLASS RONALD A
 32-20-28-2149-00-190 GURLEY THOMAS W III
 32-20-28-2149-00-200 REDMOND JESSICA
 32-20-28-2149-00-210 VARNELL MARK WAYNE LIFE ESTATE
 32-20-28-2149-00-220 PLATT DOUGLAS M
 32-20-28-2149-00-230 JOKINEN NORMAN M
 32-20-28-2149-00-240 1264 GREEN VISTA CIRCLE TRUST
 32-20-28-2149-00-250 COOLEDGE CHARLES
 32-20-28-2149-00-260 MORAN DIOSA
 32-20-28-2149-00-270 IZQUIERDO MARIO

APK 11	1908 NEEDHAM RD	5400 000005280	00057.200
APK 11	1902 NEEDHAM RD	5400 000006000	000006500
APK 11	1896 NEEDHAM RD	5400 000006000	000006500
APK 11	1890 NEEDHAM RD	5400 000005280	00057.200
APK 11	1884 NEEDHAM RD	5400 000005280	00057.200
APK 11	1878 NEEDHAM RD	5400 000006000	000006500
APK 11	1872 NEEDHAM RD	5400 000005280	00057.200
APK 11	1866 NEEDHAM RD	5400 000006000	000006500
APK 11	1860 NEEDHAM RD	5400 000006000	000006500
APK 11	1854 NEEDHAM RD	5400 000006000	000006500
APK 11	1848 NEEDHAM RD	5400 000006000	000006500
APK 11	1842 NEEDHAM RD	5400 000006000	000006500
APK 11	1836 NEEDHAM RD	5400 000005280	00057.200
APK 11	1830 NEEDHAM RD	5400 000006000	000006500
APK 11	1824 NEEDHAM RD	5400 000005280	00057.200
APK 11	1818 NEEDHAM RD	5400 000006000	000006500
APK 11	1812 NEEDHAM RD	5400 000006000	000006500
APK 11	1806 NEEDHAM RD	5400 000006000	000006500
APK 11	1800 NEEDHAM RD	5400 000006000	000006500
APK 11	2061 CRANBERRY ISLES WAY	5400 000006000	000006500
APK 11	1825 NEEDHAM RD	5400 000006000	000006500
APK 11	1835 NEEDHAM RD	5400 000006000	000006500
APK 11	1841 NEEDHAM RD	5400 000005280	00057.200
APK 11	1847 NEEDHAM RD	5400 000006000	000006500
APK 11	1885 NEEDHAM RD	5400 000005280	00057.200
APK 11	1891 NEEDHAM RD	5400 000006000	000006500
APK 11	1897 NEEDHAM RD	5400 000006000	000006500
APK 11	1903 NEEDHAM RD	5400 000005280	00057.200
APK 11	1909 NEEDHAM RD	5400 000005280	00057.200
APK 11	1915 NEEDHAM RD	5400 000006000	000006500
APK 11	2025 CRANBERRY ISLES WAY	5400 000006000	000006500
APK 11	2037 CRANBERRY ISLES WAY	5400 000005280	00057.200
APK 11	2043 CRANBERRY ISLES WAY	5400 000006000	000006500
APK 11	2049 CRANBERRY ISLES WAY	5400 000006000	000006500
APK 11	2055 CRANBERRY ISLES WAY	5400 000006000	000006500
APK 11	1057 ROYAL OAKS DR	5400 000005280	000006500
APK 11	1120 GREEN VISTA CIR	5400 000006000	000006500
APK 11	1126 GREEN VISTA CIR	5400 000006000	000006500
APK 11	1132 GREEN VISTA CIR	5400 000005280	00057.200
APK 11	1138 GREEN VISTA CIR	5400 000006000	000006500
APK 11	1144 GREEN VISTA CIR	5400 000006000	000006500
APK 11	1150 GREEN VISTA CIR	5400 000006000	000006500
APK 11	1156 GREEN VISTA CIR	5400 000006000	000006500
APK 11	1162 GREEN VISTA CIR	5400 000006000	000006500
APK 11	1168 GREEN VISTA CIR	5400 000006000	000006500
APK 11	1174 GREEN VISTA CIR	5400 000006000	000006500
APK 11	1180 GREEN VISTA CIR	5400 000006000	000006500
APK 11	1186 GREEN VISTA CIR	5400 000006000	000006500
APK 11	1192 GREEN VISTA CIR	5400 000006000	000006500
APK 11	1198 GREEN VISTA CIR	5400 000006000	000006500
APK 11	1210 GREEN VISTA CIR	5400 000006000	000006500
APK 11	1216 GREEN VISTA CIR	5400 000006000	000006500
APK 11	1222 GREEN VISTA CIR	5400 000007200	000007800
APK 11	1228 GREEN VISTA CIR	5400 000006000	000006500
APK 11	1234 GREEN VISTA CIR	5400 000006000	000006500
APK 11	1240 GREEN VISTA CIR	5400 000006000	000006500
APK 11	1246 GREEN VISTA CIR	5400 000006000	000006500
APK 11	1252 GREEN VISTA CIR	5400 000006000	000006500
APK 11	1258 GREEN VISTA CIR	5400 000007200	000007800
APK 11	1264 GREEN VISTA CIR	5400 000007200	000007800
APK 11	1270 GREEN VISTA CIR	5400 000006000	000006500
APK 11	1276 GREEN VISTA CIR	5400 000006000	000006500
APK 11	1282 GREEN VISTA CIR	5400 000007200	000007800

32-20-28-2149-00-280	CONGER MARY SEALE ESTATE	APK 11	1127 GREEN VISTA CIR	5400 000006000	000006500
32-20-28-2149-00-290	ROMERO REYES YARISBEL	APK 11	1133 GREEN VISTA CIR	5400 000006000	000006500
32-20-28-2149-00-300	ANDINO ERIC	APK 11	1139 GREEN VISTA CIR	5400 000006000	000006500
32-20-28-2149-00-310	NGUYEN KIM HOANG	APK 11	1147 GREEN VISTA CIR	5400 000007200	000007800
32-20-28-2149-00-320	MUTO DOMENIC	APK 11	1155 GREEN VISTA CIR	5400 000006000	000006500
32-20-28-2149-00-330	ARAUJO KELLY	APK 11	1185 GREEN VISTA CIR	5400 000007200	000007800
32-20-28-2149-00-340	DOWELL JEFF R	APK 11	1195 GREEN VISTA CIR	5400 000006000	000006500
32-20-28-2149-00-350	BURGESS GEOFFREY	APK 11	1243 GREEN VISTA CIR	5400 000006000	000006500
32-20-28-2149-00-360	STROMWALL REBA C	APK 11	1249 GREEN VISTA CIR	5400 000006000	000006500
32-20-28-2149-00-370	KNOWLES MATTHEW	APK 11	1255 GREEN VISTA CIR	5400 000006000	000006500
32-20-28-2149-00-380	LOPEZ IVAN PEREZ	APK 11	1261 GREEN VISTA CIR	5400 000006000	000006500
32-20-28-2266-00-010	KARL NICHOLAS	APK 11	1979 LAKE FRANCIS DR	5400 000006000	000006500
32-20-28-2266-00-020	BROWN WILLIAM T	APK 11	1957 LAKE FRANCIS DR	5400 000006000	000006500
32-20-28-2266-00-030	ROSS RYAN C	APK 11	1935 LAKE FRANCIS DR	5400 000006000	000006500
32-20-28-2266-00-040	GWYNNE MICHAEL J	APK 11	1913 LAKE FRANCIS DR	5400 000006000	000006500
32-20-28-2266-00-050	FISHER TIMOTHY H	APK 11	1877 LAKE FRANCIS DR	5400 000007200	000007800
32-20-28-2266-00-060	WASHINGTON-HOA BRENDA	APK 11	1855 LAKE FRANCIS DR	5400 000006000	000006500
32-20-28-2266-00-070	CHILDERS BETTY G	APK 11	1833 LAKE FRANCIS DR	5400 000006000	000006500
32-20-28-2266-00-080	LINGO GARY	APK 11	1811 LAKE FRANCIS DR	5400 000006000	000006500
32-20-28-2266-00-090	DIAZ HERNANDO	APK 11	1733 LAKE FRANCIS DR	5400 000006000	000006500
32-20-28-2266-00-100	FILKINS DON M	APK 11	1709 LAKE FRANCIS DR	5400 000007200	000007800
32-20-28-2270-00-010	WELKER RICHARD P LIFE ESTATE	APK 11	2005 EAGLES REST DR	5400 000006000	000006500
32-20-28-2270-00-020	CRUSCO MICHAEL L	APK 11	2011 EAGLES REST DR	5400 000006000	000006500
32-20-28-2270-00-030	ZBYLUT GREGORY ALLEN LIFE ESTATE	APK 11	2017 EAGLES REST DR	5400 000007200	000007800
32-20-28-2270-00-040	KLEIN MICHAEL I	APK 11	2023 EAGLES REST DR	5400 000006000	000006500
32-20-28-2270-00-050	BURGESS PETER K	APK 11	2029 EAGLES REST DR	5400 000006000	000006500
32-20-28-2270-00-060	RYAN PATRICK J	APK 11	2035 EAGLES REST DR	5400 000006000	000006500
32-20-28-2270-00-070	STURUP OSCAR A	APK 11	2041 EAGLES REST DR	5400 000006000	000006500
32-20-28-2270-00-080	TAUBENSEE EDWARD D	APK 11	2047 EAGLES REST DR	5400 000006000	000006500
32-20-28-2270-00-090	JOAN K ALSUP TRUST	APK 11	2053 EAGLES REST DR	5400 000007200	000007800
32-20-28-2270-00-100	HAROLD AND ANN CLARK REVOCABLE TRUST	APK 11	2059 EAGLES REST DR	5400 000007200	000007800
32-20-28-2270-00-110	EAKER JAMES LEE	APK 11	2065 EAGLES REST DR	5400 000006000	000006500
32-20-28-2270-00-120	VALDEZ MARISELA	APK 11	2071 EAGLES REST DR	5400 000006000	000006500
32-20-28-2270-00-130	GONZALES ESMA DUBER	APK 11	2077 EAGLES REST CT	5400 000007200	000007800
32-20-28-2270-00-140	TORRES ELISSA L	APK 11	2083 EAGLES REST CT	5400 000007200	000007800
32-20-28-2270-00-150	DUNN JOYCE C LIFE ESTATE	APK 11	2096 EAGLES REST CT	5400 000006000	000006500
32-20-28-2270-00-160	WOOD ANGELA	APK 11	2186 EAGLES REST DR	5400 000007200	000007800
32-20-28-2270-00-170	PACK MARY J	APK 11	2176 EAGLES REST DR	5400 000006000	000006500
32-20-28-2270-00-180	PRICE JOYCE B LIFE ESTATE	APK 11	2072 EAGLES REST DR	5400 000006000	000006500
32-20-28-2270-00-190	HAYES CHAD EVERETT	APK 11	2060 EAGLES REST DR	5400 000007200	000007800
32-20-28-2270-00-200	FKH SFR PROPCO A L P	APK 11	2048 EAGLES REST DR	5400 000006000	000006500
32-20-28-2270-00-210	SPRIGGS BRENDA T LIFE ESTATE	APK 11	2042 EAGLES REST DR	5400 000007200	000007800
32-20-28-2270-00-220	PARKER BRANDON RUSSELL	APK 11	2030 EAGLES REST DR	5400 000007200	000007800
32-20-28-2270-00-230	MACHALLECK BABETTE	APK 11	2024 EAGLES REST DR	5400 000006000	000006500
32-20-28-2270-00-240	KINGERA DOUGLAS	APK 11	1813 EAGLES REST DR	5400 000006000	000006500
32-20-28-2270-00-250	KISSINGER JOE W JR	APK 11	1827 EAGLES REST DR	5400 000006000	000006500
32-20-28-2270-00-260	WILKINS ROBERT J	APK 11	1841 EAGLES REST DR	5400 000006000	000006500
32-20-28-2270-00-270	FRANCIS STEPHEN C	APK 11	1855 EAGLES REST DR	5400 000006000	000006500
32-20-28-2270-00-280	KROLL SUSAN C SCOTT	APK 11	1854 EAGLES REST DR	5400 000006000	000006500
32-20-28-2270-00-290	DALLEY LAURA	APK 11	1840 EAGLES REST DR	5400 000006000	000006500
32-20-28-2270-00-300	WALTON CHRISTA L	APK 11	1826 EAGLES REST DR	5400 000006000	000006500
32-20-28-2270-00-310	CORONA JAVIER F	APK 11	2006 EAGLES REST DR	5400 000006000	000006500
32-20-28-2274-00-010	HPA BORROWER 2016-2 LLC	APK 11	2166 EAGLES REST DR	5400 000006000	000006500
32-20-28-2274-00-020	SAN CHIRICO RICHARD	APK 11	2156 EAGLES REST DR	5400 000006000	000006500
32-20-28-2274-00-030	MESEPAM ASHISH THYAGARAJ	APK 11	2146 EAGLES REST DR	5400 000007200	000007800
32-20-28-2274-00-040	KLINGELE ROBERT CURTIS	APK 11	2136 EAGLES REST DR	5400 000006000	000006500
32-20-28-2274-00-050	SARICH MARIE F	APK 11	2126 EAGLES REST DR	5400 000006000	000006500
32-20-28-2274-00-060	DRAPER HELEN FRANCES	APK 11	2116 EAGLES REST DR	5400 000006000	000006500
32-20-28-2274-00-070	ROSSOW GARY A	APK 11	2108 EAGLES REST DR	5400 000006000	000006500
32-20-28-2274-00-080	LUST ROBERT C	APK 11	1886 EAGLES REST DR	5400 000007200	000007800
32-20-28-2274-00-090	SIMONTON JOSEPH A	APK 11	1882 EAGLES REST DR	5400 000006000	000006500
32-20-28-2274-00-100	BAMFORD FREDERICK	APK 11	1868 EAGLES REST DR	5400 000006000	000006500
32-20-28-2274-00-110	COLLINS BRONSON M	APK 11	1869 EAGLES REST DR	5400 000006000	000006500

32-20-28-2274-00-120	MAHER MICHAEL J	APK 11	2113 EAGLES REST DR	5400	000007200	000007800
32-20-28-2274-00-130	DRIGGERS DARRELL	APK 11	2125 EAGLES REST DR	5400	000006000	000006500
32-20-28-2274-00-140	DOUGLAS JACK H JR	APK 11	2137 EAGLES REST DR	5400	000006000	000006500
32-20-28-2274-00-150	DOUGLAS JACK H JR	APK 11	2149 EAGLES REST DR	5400	000007200	000007800
32-20-28-2274-00-160	PEREZ ALESSANDRA LAIS DE PAULA	APK 11	2161 EAGLES REST DR	5400	000006000	000006500
32-20-28-2274-00-170	MURDOCK JUDY M LIFE ESTATE	APK 11	2173 EAGLES REST DR	5400	000007200	000007800
32-20-28-2274-00-180	HOGUE KRISTOPHER	APK 11	1847 EAGLES PT	5400	000007200	000007800
32-20-28-2274-00-190	DODD JIM	APK 11	1863 EAGLES PT	5400	000006000	000006500
32-20-28-2274-00-200	WICHROWSKI GARY S LIFE ESTATE	APK 11	1862 EAGLES PT	5400	000007200	000007800
32-20-28-2274-00-210	KALISH BRUCE A	APK 11	1848 EAGLES PT	5400	000006000	000006500
32-20-28-2490-00-010	ANDUJAR WILLIAM ALEXIS	APK 11	1191 ENCOURTE GRN	5400	000005280	00057.200
32-20-28-2490-00-020	INTERSTATE LLC	APK 11	1183 ENCOURTE GRN	5400	000005280	00057.200
32-20-28-2490-00-030	DEMAS MICHAEL C	APK 11	1175 ENCOURTE GRN	5400	000005280	00057.200
32-20-28-2490-00-040	BELITCHENKO OLESYA	APK 11	1167 ENCOURTE GRN	5400	000005280	00057.200
32-20-28-2490-00-050	BELITCHENKO OLESYA	APK 11	1159 ENCOURTE GRN	5400	000005280	00057.200
32-20-28-2490-00-060	DOMINIQUE KINDRA SCHNEIDINE	APK 11	1151 ENCOURTE GRN	5400	000005280	00057.200
32-20-28-2490-00-070	GARCES BRYAN	APK 11	1143 ENCOURTE GRN	5400	000005280	00057.200
32-20-28-2490-00-080	GOINS SHERYL L	APK 11	1135 ENCOURTE GRN	5400	000005280	00057.200
32-20-28-2490-00-090	PETIT SERGINIO	APK 11	1127 ENCOURTE GRN	5400	000005280	00057.200
32-20-28-2490-00-100	BERTOUC PATRICIA	APK 11	1119 ENCOURTE GRN	5400	000005280	00057.200
32-20-28-2490-00-110	BERTOUC DANIEL	APK 11	1111 ENCOURTE GRN	5400	000005280	00057.200
32-20-28-2490-00-120	BERTOUC PATRICIA	APK 11	1103 ENCOURTE GRN	5400	000005280	00057.200
17-21-28-0938-00-310	LENNAR HOMES LLC	APK 11	1963 STAKE OUT WAY	5400	000000000	000003900
32-20-28-2496-00-140	MACTAVISH MARY	APK 11	ENCOURTE GRN	5400	000003600	000003900
32-20-28-2496-00-170	PEREIRA ALICE A	APK 11	ENCOURTE GRN	5400	000003600	000003900
32-20-28-2496-00-171	JAMES A CENTRELLA III REVOCABLE TRUST	APK 11	1063 ENCOURTE GRN	5400	000005280	00057.200
32-20-28-2496-00-180	HANRAHAN SEAN DAVID	APK 11	1055 ENCOURTE GRN	5400	000005280	00057.200
32-20-28-2496-00-181	FOSTER RICHARD D	APK 11	ENCOURTE GRN	5400	000003600	000003900
32-20-28-2496-00-201	2000 CAPITAL INVESTMENT GROUP LLC	APK 11	ENCOURTE GRN	5400	000005280	000003900
32-20-28-2496-00-210	SHEPHERD ASHLEY N	APK 11	1031 ENCOURTE GRN	5400	000005280	00057.200
32-20-28-2496-00-211	DOWD J PATRICK TR	APK 11	ENCOURTE GRN	5400	000003600	000003900
32-20-28-2496-00-230	DIAZ CARRIZO JOSE MANUEL	APK 11	1015 ENCOURTE GRN	5400	000005280	00057.200
32-20-28-2496-00-240	JONES COYUCA RAE	APK 11	992 ENCOURTE GRN	5400	000005280	00057.200
32-20-28-2496-00-250	HPA BORROWER 2017-1 LLC	APK 11	984 ENCOURTE GRN	5400	000005280	00057.200
32-20-28-2496-00-260	JOAN B MATONIS REVOCABLE TRUST	APK 11	980 ENCOURTE GRN	5400	000005280	00057.200
32-20-28-2496-00-270	BAIN BARBARA	APK 11	976 ENCOURTE GRN	5400	000005280	00057.200
32-20-28-2496-00-280	JONES KEVIN M	APK 11	968 ENCOURTE GRN	5400	000005280	00057.200
32-20-28-2496-00-290	JOHNSTON EDWARD R	APK 11	960 ENCOURTE GRN	5400	000005280	00057.200
32-20-28-2496-00-300	SFR ACQUISITIONS 3 LLC	APK 11	952 ENCOURTE GRN	5400	000005280	00057.200
32-20-28-2496-00-310	CESPEDES EDDY N	APK 11	944 ENCOURTE GRN	5400	000005280	00057.200
32-20-28-2496-00-320	GIRMIS GEORGE	APK 11	936 ENCOURTE GRN	5400	000005280	00057.200
32-20-28-2496-00-330	DECKER WAYNE E	APK 11	928 ENCOURTE GRN	5400	000005280	00057.200
32-20-28-2496-00-400	WYATT AMY	APK 11	1011 ENCOURTE GRN	5400	000006000	000006500
32-20-28-2496-00-410	PROGRESS RESIDENTIAL BORROWER 12 LLC	APK 11	1007 ENCOURTE GRN	5400	000006000	000006500
32-20-28-2496-00-420	DAPONTE GEORGE ARTHUR III	APK 11	985 ENCOURTE GRN	5400	000006000	000006500
32-20-28-2496-00-430	OTERO-SANTIAGO CARMEN MILAGROS	APK 11	1191 ORANGE GROVE LN	5400	000003600	000006500
17-21-28-0938-00-350	LENNAR HOMES LLC	APK 11	1987 STAKE OUT WAY	5400	000000000	000003900
32-20-28-2511-00-001	BAGCHI PARTHASARATHI	APK 11	1002 VILLA LN UNIT 1	5400	000005280	00057.200
32-20-28-2511-00-002	MARTEL SHANNON C	APK 11	1004 VILLA LN UNIT 2	5400	000005280	00057.200
32-20-28-2511-00-003	SA LUCIANA MIRANDA	APK 11	1006 VILLA LN UNIT 3	5400	000005280	00057.200
32-20-28-2511-00-004	PLAUGHER JEFF M	APK 11	1008 VILLA LN UNIT 4	5400	000005280	00057.200
32-20-28-2511-00-005	HEFFERNAN AUSTIN G	APK 11	1010 VILLA LN UNIT 5	5400	000005280	00057.200
32-20-28-2511-00-006	MELENDEZ MARIA M	APK 11	1012 VILLA LN UNIT 6	5400	000005280	00057.200
32-20-28-2511-00-007	DE ARMAS RAYMEL	APK 11	1014 VILLA LN UNIT 7	5400	000005280	00057.200
32-20-28-2511-00-008	DEBARTOLO NATHAN P	APK 11	1016 VILLA LN UNIT 8	5400	000005280	00057.200
32-20-28-2511-00-009	BLACKMAN HUEY LIFE ESTATE	APK 11	1018 VILLA LN UNIT 9	5400	000005280	00057.200
32-20-28-2511-00-010	COCONUT TREE PROPERTIES LLC	APK 11	1020 VILLA LN UNIT 10	5400	000005280	00057.200
32-20-28-2511-00-011	THOMAS DANIEL W	APK 11	1022 VILLA LN UNIT 11	5400	000005280	00057.200
32-20-28-2511-00-012	WILKINSON SHAWN	APK 11	1024 VILLA LN UNIT 12	5400	000005280	00057.200
32-20-28-2511-00-014	COKER MARIANA	APK 11	1026 VILLA LN UNIT 14	5400	000005280	00057.200
32-20-28-2511-00-015	SHELL DONNA L	APK 11	1028 VILLA LN UNIT 15	5400	000005280	00057.200
32-20-28-2511-00-016	MAY LAURIE ANN	APK 11	1030 VILLA LN UNIT 16	5400	000005280	00057.200
32-20-28-2511-00-017	FOLK PHYLLIS LIFE ESTATE	APK 11	1032 VILLA LN UNIT 17	5400	000005280	00057.200

32-20-28-2511-00-018	CANO MARIA A	APK 11	1034 VILLA LN UNIT 18	5400 000005280	00057.200
32-20-28-2511-00-019	FORRINGER SAMANTHA	APK 11	1036 VILLA LN UNIT 19	5400 000005280	00057.200
32-20-28-2511-00-020	RODRIGUEZ HARRY	APK 11	1038 VILLA LN UNIT 20	5400 000005280	00057.200
32-20-28-2511-00-021	MOORE MARTHA	APK 11	1040 VILLA LN UNIT 21	5400 000005280	00057.200
32-20-28-2511-00-022	JONES GELIN ANGELA	APK 11	1042 VILLA LN UNIT 22	5400 000005280	00057.200
32-20-28-2511-00-023	JENNINGS ESHANAE	APK 11	1046 VILLA LN UNIT 23	5400 000005280	00057.200
32-20-28-2511-00-024	JOHN NAPOLETANO REVOCABLE TRUST	APK 11	1048 VILLA LN UNIT 24	5400 000005280	00057.200
32-20-28-2511-00-025	ISIDORA BRADLEY FAMILY LIVING TRUST	APK 11	1050 VILLA LN UNIT 25	5400 000005280	00057.200
32-20-28-2511-00-026	ROSSMILLER MARTHA	APK 11	1052 VILLA LN UNIT 26	5400 000005280	00057.200
32-20-28-2511-00-027	CORDEIRO MADELEINE R	APK 11	1054 VILLA LN UNIT 27	5400 000005280	00057.200
32-20-28-2511-00-028	HALM DEBORAH L	APK 11	1056 VILLA LN UNIT 28	5400 000005280	00057.200
32-20-28-2511-00-029	ROCA OCTAVIO	APK 11	1058 VILLA LN UNIT 29	5400 000005280	00057.200
32-20-28-2511-00-030	VILLA ANASTAYSA LLC	APK 11	1060 VILLA LN UNIT 30	5400 000005280	00057.200
32-20-28-2511-00-031	DAMICO GERALD	APK 11	1062 VILLA LN UNIT 31	5400 000005280	00057.200
32-20-28-2512-00-032	PAINO ANGELO J	APK 11	1303 VILLA LN UNIT 32	5400 000005280	00057.200
32-20-28-2512-00-033	CONFIDENTIAL	APK 11	1305 VILLA LN UNIT 33	5400 000005280	00057.200
32-20-28-2512-00-034	DUNN CONSTANINE	APK 11	1307 VILLA LN UNIT 34	5400 000005280	00057.200
32-20-28-2512-00-035	LI TIMOTHY	APK 11	1309 VILLA LN UNIT 35	5400 000005280	00057.200
32-20-28-2512-00-036	CORREA VEGA ANDRES	APK 11	1311 VILLA LN UNIT 36	5400 000005280	00057.200
32-20-28-2512-00-037	JOHNSON GRETCHEN	APK 11	1313 VILLA LN UNIT 37	5400 000005280	00057.200
32-20-28-2512-00-038	GETTINGS HARRY J M	APK 11	1315 VILLA LN UNIT 38	5400 000005280	00057.200
32-20-28-2512-00-039	REYES JENNIFER	APK 11	1317 VILLA LN UNIT 39	5400 000005280	00057.200
32-20-28-2512-00-041	GORMAN JEANNE	APK 11	1321 VILLA LN UNIT 41	5400 000005280	00057.200
32-20-28-2512-00-042	SMIGIELSKI ANTONY JOHN	APK 11	1323 VILLA LN UNIT 42	5400 000005280	00057.200
32-20-28-2512-00-043	DCW INVESTMENTS LLC	APK 11	1325 VILLA LN UNIT 43	5400 000005280	00057.200
32-20-28-2512-00-044	MIKULSKI EMILY	APK 11	1327 VILLA LN UNIT 44	5400 000005280	00057.200
32-20-28-2512-00-045	MOULTRIE JAMES E JR	APK 11	1329 VILLA LN UNIT 45	5400 000005280	00057.200
32-20-28-2512-00-046	SPRINGER WILLIAM K	APK 11	1331 VILLA LN UNIT 46	5400 000005280	00057.200
32-20-28-2512-00-047	WILKINS KELSEY N	APK 11	1333 VILLA LN UNIT 47	5400 000005280	00057.200
32-20-28-2512-00-048	DANSO NANAYAW T	APK 11	1335 VILLA LN UNIT 48	5400 000005280	00057.200
32-20-28-2512-00-049	C F BURGER CREAMERY CO INC	APK 11	1337 VILLA LN UNIT 49	5400 000005280	00057.200
32-20-28-2512-00-050	ANGOTT PATRICK J LIFE ESTATE	APK 11	1339 VILLA LN UNIT 50	5400 000005280	00057.200
32-20-28-2512-00-051	JAMES AND KATHLEEN KEETON IRREVOCABLE TRUST	APK 11	1341 VILLA LN UNIT 51	5400 000005280	00057.200
32-20-28-2512-00-052	RICE ALICIA	APK 11	1343 VILLA LN UNIT 52	5400 000005280	00057.200
32-20-28-2512-00-053	JULES NADIA	APK 11	1345 VILLA LN UNIT 53	5400 000005280	00057.200
32-20-28-2512-00-054	PUGH DALE	APK 11	1347 VILLA LN UNIT 54	5400 000005280	00057.200
32-20-28-2512-00-055	SPENCE KATHLEEN	APK 11	1349 VILLA LN UNIT 55	5400 000005280	00057.200
32-20-28-2512-00-056	REILLY TESSLA ANNE	APK 11	1351 VILLA LN UNIT 56	5400 000005280	00057.200
32-20-28-2512-00-057	ELLINGTON JULIE DAWN	APK 11	1353 VILLA LN UNIT 57	5400 000005280	00057.200
32-20-28-2512-00-058	FARRELL ANDREA S	APK 11	1355 VILLA LN UNIT 58	5400 000005280	00057.200
32-20-28-2512-00-059	OATES SANDRA	APK 11	1357 VILLA LN UNIT 59	5400 000005280	00057.200
32-20-28-2512-00-060	HOLSINGER CARMEN	APK 11	1359 VILLA LN UNIT 60	5400 000005280	00057.200
32-20-28-2512-00-061	HIPWELL ROBERT	APK 11	1361 VILLA LN UNIT 61	5400 000005280	00057.200
32-20-28-2513-01-010	VELMA EDWARDS FAMILY TRUST	APK 11	750 ERROL PKWY	5400 000006000	000006500
32-20-28-2513-01-020	WILLIAMS KENNETH E	APK 11	768 ERROL PKWY	5400 000006000	000006500
32-20-28-2513-01-030	RICKETSON JOHN	APK 11	786 ERROL PKWY	5400 000006000	000006500
32-20-28-2513-01-040	TOSSPON JASON D	APK 11	806 ERROL PKWY	5400 000006000	000006500
32-20-28-2513-01-050	ZENON CHARLETTE	APK 11	822 ERROL PKWY	5400 000006000	000006500
32-20-28-2513-01-060	BROWN SCOTT EDWARD	APK 11	840 ERROL PKWY	5400 000007200	000007800
32-20-28-2513-01-070	MONSON ERIC D	APK 11	858 ERROL PKWY	5400 000007200	000007800
32-20-28-2513-01-080	DANIEL P LAWLER AND AMY LAWLER REVOCABLE TRUST	APK 11	876 ERROL PKWY	5400 000006000	000006500
32-20-28-2513-01-090	RIVAS FRANK ANDRES SANTANA	APK 11	894 ERROL PKWY	5400 000006000	000006500
32-20-28-2513-01-100	DWYER CHARLTON E	APK 11	912 ERROL PKWY	5400 000006000	000006500
32-20-28-2513-01-110	GOPAUL ASHLEY INDIRA	APK 11	1000 ERROL PKWY	5400 000007200	000007800
32-20-28-2513-01-120	AGUILAR ALEXANDER J	APK 11	1016 ERROL PKWY	5400 000006000	000006500
32-20-28-2513-01-130	THOMPSON SHELBY J LIFE ESTATE	APK 11	1032 ERROL PKWY	5400 000006000	000006500
32-20-28-2513-01-140	NERIS ECHEVARRIA NOEL	APK 11	1048 ERROL PKWY	5400 000006000	000006500
32-20-28-2513-01-150	SPEARMAN DONALD J	APK 11	1064 ERROL PKWY	5400 000007200	000007800
32-20-28-2513-02-010	DOZIER WILLIAM BARTON	APK 11	751 ERROL PKWY	5400 000007200	000007800
32-20-28-2513-02-020	ERASMUS HEIN	APK 11	769 ERROL PKWY	5400 000007200	000007800
32-20-28-2513-02-030	CANNON-BOWERS JANIS	APK 11	789 ERROL PKWY	5400 000007200	000007800
32-20-28-2513-02-040	JOSEPH S BELITRAND REVOCABLE TRUST	APK 11	805 ERROL PKWY	5400 000007200	000007800
32-20-28-2513-02-050	LATHROP JOHN C	APK 11	823 ERROL PKWY	5400 000006000	000006500

32-20-28-2513-02-060	FREDERICKSEN YEVGENIYA	APK 11	841 ERROL PKWY	5400 000007200	000007800
32-20-28-2513-02-070	DECLUE CHRISTOPHER	APK 11	859 ERROL PKWY	5400 000006000	000006500
32-20-28-2513-02-080	BARRETT PATRICK H	APK 11	877 ERROL PKWY	5400 000007200	000007800
32-20-28-2513-02-090	DEMILIO MARK	APK 11	889 ERROL PKWY	5400 000007200	000007800
32-20-28-2513-02-100	NICKLESS NANCIE LU	APK 11	913 ERROL PKWY	5400 000007200	000007800
32-20-28-2513-02-110	MILLER RONALD LEE	APK 11	1001 ERROL PKWY	5400 000007200	000007800
32-20-28-2513-02-120	MCBRIDE JACQUELYN L	APK 11	1017 ERROL PKWY	5400 000007200	000007800
32-20-28-2513-02-130	LORIMOR DEBRA DIANE	APK 11	1033 ERROL PKWY	5400 000007200	000007800
32-20-28-2513-02-140	COATS JAMES R	APK 11	1049 ERROL PKWY	5400 000007200	000007800
32-20-28-2513-02-150	MCLEOD WILLIAM J	APK 11	1065 ERROL PKWY	5400 000007200	000007800
32-20-28-2513-02-160	CASE KAREN A	APK 11	1081 ERROL PKWY	5400 000007200	000007800
32-20-28-2513-02-170	RANKIN DARREN MARK	APK 11	1113 ERROL PKWY	5400 000007200	000007800
32-20-28-2513-02-180	MCDONALD MICHAEL	APK 11	1129 ERROL PKWY	5400 000007200	000007800
32-20-28-2513-02-190	HERNANDEZ CELIN	APK 11	1145 ERROL PKWY	5400 000006000	000006500
32-20-28-2513-02-200	SMILINSKAS VILIUS	APK 11	1161 ERROL PKWY	5400 000007200	000007800
32-20-28-2513-02-210	PHILLIPS TRACY MARIE	APK 11	1169 ERROL PKWY	5400 000007200	000007800
32-20-28-2513-02-220	LOUNDER JUSTIN RYAN	APK 11	1177 ERROL PKWY	5400 000007200	000007800
32-20-28-2513-02-230	MOHLER NANCY JEAN LIFE ESTATE	APK 11	1193 ERROL PKWY	5400 000007200	000007800
32-20-28-2513-02-240	REID JOEL ROBERT	APK 11	1209 ERROL PKWY	5400 000007200	000007800
32-20-28-2513-02-250	BRINCKO DEVON CHRISTOPHER	APK 11	1225 ERROL PKWY	5400 000007200	000007800
32-20-28-2513-02-260	KINGERA DOUGLAS MICHAEL	APK 11	1241 ERROL PKWY	5400 000007200	000007800
32-20-28-2513-02-270	DAVIES LAWRENCE A	APK 11	1257 ERROL PKWY	5400 000007200	000007800
32-20-28-2513-02-280	SANTULLO WADE M	APK 11	1273 ERROL PKWY	5400 000007200	000007800
32-20-28-2513-02-290	FISHER GAYNE J	APK 11	1289 ERROL PKWY	5400 000007200	000007800
32-20-28-2513-02-300	HAMPTON BRANDY C	APK 11	1305 ERROL PKWY	5400 000007200	000007800
32-20-28-2513-02-301	COLLINS OPAL M ESTATE	APK 11	ERROL PKWY	5400 000003600	000003900
32-20-28-2513-03-010	MORRIS KATHRYN M	APK 11	1080 ERROL PKWY	5400 000007200	000007800
32-20-28-2513-03-020	KNOWLES LINDA LOU	APK 11	1096 ERROL PKWY	5400 000007200	000007800
32-20-28-2513-03-030	STEESE HOLLY	APK 11	1112 ERROL PKWY	5400 000007200	000007800
32-20-28-2513-03-040	MCVAY CURTIS	APK 11	1128 ERROL PKWY	5400 000006000	000006500
32-20-28-2513-03-050	CARY DONALD	APK 11	1144 ERROL PKWY	5400 000007200	000007800
32-20-28-2513-03-060	SANCHEZ MONICA M	APK 11	1160 ERROL PKWY	5400 000007200	000007800
32-20-28-2513-03-070	CUNNINGHAM-BEAUCHAMP DONNA C	APK 11	1162 ST FRANCIS PL	5400 000006000	000006500
32-20-28-2513-03-080	ROSA SHIRLEY KAREN	APK 11	1164 ST FRANCIS PL	5400 000007200	000007800
32-20-28-2513-03-090	RUSSELL CHARLES T LIFE ESTATE	APK 11	1166 ST FRANCIS PL	5400 000007200	000007800
32-20-28-2513-03-100	ARTIS AYANNA	APK 11	1168 ST FRANCIS PL	5400 000007200	000007800
32-20-28-2513-03-110	BERNSTEIN LOUIS HAROLD	APK 11	1170 ST FRANCIS PL	5400 000007200	000007800
32-20-28-2513-03-120	THOMPSON LEONARD J	APK 11	1172 ST FRANCIS PL	5400 000003600	000003900
32-20-28-2513-03-130	NEWARK DAVID J	APK 11	1192 ERROL PKWY	5400 000006000	000006500
32-20-28-2513-03-140	MULLENHARD PETER M	APK 11	1208 ERROL PKWY	5400 000007200	000007800
32-20-28-2513-03-150	HIRSCH BARBARA L LIFE ESTATE	APK 11	1224 ERROL PKWY	5400 000006000	000006500
32-20-28-2513-03-160	PARROTT JOHN	APK 11	1240 ERROL PKWY	5400 000007200	000007800
32-20-28-2513-03-170	RADFORD DONALD	APK 11	1256 ERROL PKWY	5400 000007200	000007800
32-20-28-2513-03-180	MEYER TREVOR	APK 11	1272 ERROL PKWY	5400 000007200	000007800
32-20-28-2513-03-190	LEMP SARAH	APK 11	1288 ERROL PKWY	5400 000007200	000007800
32-20-28-2513-03-200	EZELL KENNETH C	APK 11	1304 ERROL PKWY	5400 000007200	000007800
32-20-28-2513-03-210	APONTE EVELYN	APK 11	1320 ERROL PKWY	5400 000006000	000006500
32-20-28-2513-03-220	JEX KRISTA RENEE	APK 11	1336 ERROL PKWY	5400 000006000	000006500
32-20-28-2513-03-230	CRUSCO LOUIS LIFE ESTATE	APK 11	1352 ERROL PKWY	5400 000007200	000007800
32-20-28-2513-04-010	HANCOCK MARGARET E	APK 11	1432 ERROL PKWY	5400 000006000	000006500
32-20-28-2513-04-020	SRP SUB LLC	APK 11	1448 ERROL PKWY	5400 000006000	000006500
32-20-28-2513-04-030	ESPINOZA IZAGUIRRE KELYN SUYAPA	APK 11	1464 ERROL PKWY	5400 000007200	000007800
32-20-28-2513-05-010	RASMUSSEN AMANDA	APK 11	1500 ERROL PKWY	5400 000007200	000007800
32-20-28-2513-05-020	MACK KRISTINA F	APK 11	1518 ERROL PKWY	5400 000007200	000007800
32-20-28-2513-05-030	VANDIVER LINDA K	APK 11	1536 ERROL PKWY	5400 000007200	000007800
32-20-28-2513-05-040	MEDINA ERNESTO J	APK 11	1554 ERROL PKWY	5400 000006000	000006500
32-20-28-2513-05-050	CAIN CONSTANCE E	APK 11	1572 ERROL PKWY	5400 000006000	000006500
32-20-28-2513-05-060	BUTTERMORE PAUL DOUGLAS LIFE ESTATE	APK 11	1590 ERROL PKWY	5400 000006000	000006500
32-20-28-2513-05-070	DEFOE KARUNA	APK 11	1600 ERROL PKWY	5400 000006000	000006500
32-20-28-2513-06-010	SMITH FAYSON M	APK 11	1449 ERROL PKWY	5400 000006000	000006500
32-20-28-2513-06-020	IGLESIAS JONAS	APK 11	1467 ERROL PKWY	5400 000007200	000007800
32-20-28-2513-06-030	BOSQUET RICARDO	APK 11	1485 ERROL PKWY	5400 000006000	000006500
32-20-28-2513-06-040	GIESKE DIANNE	APK 11	1501 ERROL PKWY	5400 000007200	000007800

32-20-28-2513-06-050 PROGRESS RESIDENTIAL BORROWER 20 LLC
 32-20-28-2513-06-060 DEFOE KENNETH
 32-20-28-2513-06-070 LITTLE WILLIAM R R
 32-20-28-2513-06-080 JOHN M CROSBY TRUST
 32-20-28-2513-06-090 KLEIN THOMAS P
 32-20-28-2513-06-100 CLEMENTS REBECCA FAYNE LIFE ESTATE
 32-20-28-2513-07-010 CADENAS JORGE
 32-20-28-2513-07-020 MOHLE DIRK
 32-20-28-2514-00-062 SMITH PAULINE
 32-20-28-2514-00-063 GLASSMAN AMBER
 32-20-28-2514-00-064 RODRIGUEZ JAVIER
 32-20-28-2514-00-065 GARTEN MARTHA A
 32-20-28-2514-00-066 HERNANDEZ IVAN MUNIZ
 32-20-28-2514-00-067 LOVE ARTHUR D
 32-20-28-2514-00-068 BILLINGHAM RICHARD F JR
 32-20-28-2514-00-069 FORDE FAMILY TRUST
 32-20-28-2514-00-070 MARSHALL RICHARD A
 32-20-28-2514-00-071 CLEM SUSAN H
 32-20-28-2514-00-072 KUNZ FAMILY LLC
 32-20-28-2514-00-073 LESSARD LAURA T
 32-20-28-2514-00-074 TSENOV DILYANA IVANOVA
 32-20-28-2514-00-075 FULLER ADRIENNE
 32-20-28-2514-00-076 MCKEE RITA
 32-20-28-2514-00-077 AVIS JOSEPH
 32-20-28-2514-00-078 CEVALLOS BOLIVAR
 32-20-28-2514-00-079 POWERS TAMMY LYNN LIFE ESTATE
 32-20-28-2514-00-080 NOBLE JOHN
 32-20-28-2514-00-081 FIERRO YVETTE A JIMENEZ
 32-20-28-2514-00-082 FREUND CAROLYN L
 32-20-28-2514-00-083 SUSAN ANTHONY FOLLMAR REVOCABLE TRUST
 32-20-28-2514-00-084 LEARY ROBERT
 32-20-28-2514-00-085 MCPHILLIPS THERESA
 32-20-28-2514-00-086 KELLY DANIEL PAUL
 32-20-28-2514-00-087 JENKINS MARTY LIFE ESTATE
 32-20-28-2514-00-088 HOUCHINS LINDA L LIFE ESTATE
 32-20-28-2514-00-089 SULLIVAN SCOTT M
 32-20-28-2514-00-090 CISSELL RONALD
 32-20-28-2514-00-091 WHITMORE JOSHUA DAVID
 32-20-28-2514-00-092 GONZALEZ MICHAEL R
 32-20-28-2514-00-093 COCKRELL ASHBY U
 32-20-28-2515-00-094 NANCY PONTING REVOCABLE TRUST
 32-20-28-2515-00-095 ZELAYA RUIZ MARIA MAGDALENA
 32-20-28-2515-00-096 GARRIS ROBERT M
 32-20-28-2515-00-097 NUNEZ JANETH
 32-20-28-2515-00-098 PUCCI PEDRO ANQUIZES
 32-20-28-2515-00-099 LUTON ELIZABETH
 32-20-28-2515-00-100 1144 VILLA LANE 100 LLC
 32-20-28-2515-00-101 HARPER WILLIAM CAREY
 32-20-28-2515-00-102 MAHAN GEORGE E
 32-20-28-2515-00-103 BROWN SHARON
 32-20-28-2515-00-104 MAYER ROBERT L III
 32-20-28-2515-00-105 GILBERT RONALD E
 32-20-28-2515-00-106 HERNANDEZ HILDA M QUINONES LIFE ESTATE
 32-20-28-2515-00-107 BELKNAP TRACY
 32-20-28-2515-00-108 1160 VILLA LN 108 LLC
 32-20-28-2515-00-109 EVENSON TIFFANY SAMANTHA
 32-20-28-2515-00-110 BERNARDO LORETTA ANN LIFE ESTATE
 32-20-28-2515-00-111 HALLBERG WEATONA
 32-20-28-2515-00-112 STEPHENS LORNA E
 32-20-28-2515-00-113 TILFORD VAN
 32-20-28-2515-00-114 TOUSSAINT MOSES
 32-20-28-2515-00-115 CALDERON JAIME MIGUEL
 32-20-28-2515-00-116 NORMAN JOHN C

APK 11	1519 ERROL PKWY	5400 000006000	000006500
APK 11	1537 ERROL PKWY	5400 000006000	000006500
APK 11	1555 ERROL PKWY	5400 000006000	000006500
APK 11	1573 ERROL PKWY	5400 000007200	000007800
APK 11	1591 ERROL PKWY	5400 000007200	000007800
APK 11	1601 ERROL PKWY	5400 000006000	000006500
APK 11	1401 LAKE FRANCIS DR	5400 000006000	000006500
APK 11	1383 LAKE FRANCIS DR	5400 000007200	000007800
APK 11	1064 VILLA LN UNIT 62	5400 000005280	00057.200
APK 11	1066 VILLA LN UNIT 63	5400 000005280	00057.200
APK 11	1068 VILLA LN UNIT 64	5400 000005280	00057.200
APK 11	1070 VILLA LN UNIT 65	5400 000005280	00057.200
APK 11	1072 VILLA LN UNIT 66	5400 000005280	00057.200
APK 11	1074 VILLA LN UNIT 67	5400 000005280	00057.200
APK 11	1076 VILLA LN UNIT 68	5400 000005280	00057.200
APK 11	1078 VILLA LN UNIT 69	5400 000005280	00057.200
APK 11	1080 VILLA LN UNIT 70	5400 000005280	00057.200
APK 11	1082 VILLA LN UNIT 71	5400 000005280	00057.200
APK 11	1084 VILLA LN UNIT 72	5400 000005280	00057.200
APK 11	1086 VILLA LN UNIT 73	5400 000005280	00057.200
APK 11	1088 VILLA LN UNIT 74	5400 000005280	00057.200
APK 11	1090 VILLA LN UNIT 75	5400 000005280	00057.200
APK 11	1092 VILLA LN UNIT 76	5400 000005280	00057.200
APK 11	1094 VILLA LN UNIT 77	5400 000005280	00057.200
APK 11	1096 VILLA LN UNIT 78	5400 000005280	00057.200
APK 11	1098 VILLA LN UNIT 79	5400 000005280	00057.200
APK 11	1104 VILLA LN UNIT 80	5400 000005280	00057.200
APK 11	1106 VILLA LN UNIT 81	5400 000005280	00057.200
APK 11	1108 VILLA LN UNIT 82	5400 000005280	00057.200
APK 11	1176 VILLA LN UNIT 116	5400 000005280	00057.200

32-20-28-2515-00-117	KENNEDY KRISTALYN ALYSSAY	APK 11	1178 VILLA LN UNIT 117	5400 000005280	00057.200
32-20-28-2515-00-118	BRISTOL DIKERN S	APK 11	1180 VILLA LN UNIT 118	5400 000005280	00057.200
32-20-28-2515-00-119	COPPOLA ANTONIO E	APK 11	1182 VILLA LN UNIT 119	5400 000005280	00057.200
32-20-28-2515-00-120	CEVALLOS CASALS BOLIVAR ALEJANDRO	APK 11	1184 VILLA LN UNIT 120	5400 000005280	00057.200
32-20-28-2515-00-121	JOSEPHINE VERALI TRUST	APK 11	1186 VILLA LN UNIT 121	5400 000005280	00057.200
32-20-28-2515-00-122	NAZARIO DANISHA M	APK 11	1188 VILLA LN UNIT 122	5400 000005280	00057.200
32-20-28-2515-00-123	ANDREWS MICHELLE RANAE	APK 11	1190 VILLA LN UNIT 123	5400 000005280	00057.200
32-20-28-2515-00-124	SURSELY JAMES E	APK 11	1192 VILLA LN UNIT 124	5400 000005280	00057.200
32-20-28-2515-00-125	NIPAVER COURTNEY LYNN	APK 11	1194 VILLA LN UNIT 125	5400 000005280	00057.200
32-20-28-2515-00-126	RODRIGUEZ LILLIAN	APK 11	1196 VILLA LN UNIT 126	5400 000005280	00057.200
32-20-28-2515-00-127	RIVERA CHONATA DANIEL AMILCAR	APK 11	1198 VILLA LN UNIT 127	5400 000005280	00057.200
32-20-28-2515-00-128	WILSON SUSAN DARMETKO	APK 11	1206 VILLA LN UNIT 128	5400 000005280	00057.200
32-20-28-2515-00-129	PARR AMBROSIA BERLIN	APK 11	1208 VILLA LN UNIT 129	5400 000005280	00057.200
32-20-28-2515-00-130	HAN CHIN TACK	APK 11	1210 VILLA LN UNIT 130	5400 000005280	00057.200
32-20-28-2515-00-131	SLATER KAREN M LIFE ESTATE	APK 11	1212 VILLA LN UNIT 131	5400 000005280	00057.200
32-20-28-2515-00-132	STAICU DAN	APK 11	1214 VILLA LN UNIT 132	5400 000005280	00057.200
32-20-28-2515-00-133	THRESS ZACHARY ROBERT	APK 11	1216 VILLA LN UNIT 133	5400 000005280	00057.200
32-20-28-2515-00-134	EDOUARD ENEL	APK 11	1218 VILLA LN UNIT 134	5400 000005280	00057.200
32-20-28-2515-00-135	QUAGLIERI ALYSSA N	APK 11	1220 VILLA LN UNIT 135	5400 000005280	00057.200
32-20-28-2515-00-136	SOURCE BUSINESS GROUP LLC	APK 11	1222 VILLA LN UNIT 136	5400 000005280	00057.200
32-20-28-2515-00-137	NEISWANGER JENNIFER	APK 11	1224 VILLA LN UNIT 137	5400 000005280	00057.200
32-20-28-2515-00-138	BOLDANOVA ALEXANDRA SANGADZHI	APK 11	1226 VILLA LN UNIT 138	5400 000005280	00057.200
32-20-28-2515-00-139	KINGERA DOUGLAS	APK 11	1228 VILLA LN UNIT 139	5400 000005280	00057.200
32-20-28-2515-00-140	STRATTON BRUCE	APK 11	1230 VILLA LN UNIT 140	5400 000005280	00057.200
32-20-28-2515-00-141	CLARKE COLLIETH	APK 11	1232 VILLA LN UNIT 141	5400 000005280	00057.200
32-20-28-2515-00-142	VILLAVICENCIO LOUIS SANTIAGO	APK 11	1234 VILLA LN UNIT 142	5400 000005280	00057.200
32-20-28-2515-00-143	ABRAHAM DAVID S	APK 11	1236 VILLA LN UNIT 143	5400 000005280	00057.200
32-20-28-2515-00-144	EMMETT LINCOLN JAY	APK 11	1238 VILLA LN UNIT 144	5400 000005280	00057.200
32-20-28-2515-00-145	CRISTINA BARRESI TRUST	APK 11	1240 VILLA LN UNIT 145	5400 000005280	00057.200
32-20-28-2515-00-146	BRIGODE LAUREEN	APK 11	1242 VILLA LN UNIT 146	5400 000005280	00057.200
32-20-28-2515-00-147	LAUREL EMILIA COROMOTO LIFE ESTATE	APK 11	1244 VILLA LN UNIT 147	5400 000005280	00057.200
32-20-28-2515-00-148	LENIHAN JOSEPH M	APK 11	1246 VILLA LN UNIT 148	5400 000005280	00057.200
32-20-28-2515-00-149	PERDUE AUTUMN	APK 11	1248 VILLA LN UNIT 149	5400 000005280	00057.200
32-20-28-2515-00-150	SULLIVAN THOMAS	APK 11	1250 VILLA LN UNIT 150	5400 000005280	00057.200
32-20-28-2515-00-151	SHERMAN GS PROPERTIES LLC	APK 11	1252 VILLA LN UNIT 151	5400 000005280	00057.200
32-20-28-2515-00-152	CAREY MICHELLE C	APK 11	1254 VILLA LN UNIT 152	5400 000005280	00057.200
32-20-28-2515-00-153	MCCORMICK RICHARD	APK 11	1256 VILLA LN UNIT 153	5400 000005280	00057.200
32-20-28-2515-00-154	ARMSTRONG LUZ DELIA	APK 11	1258 VILLA LN UNIT 154	5400 000005280	00057.200
32-20-28-2515-00-155	HOWDEN BRIAN	APK 11	1260 VILLA LN UNIT 155	5400 000005280	00057.200
32-20-28-2518-01-010	GILMORE PAULINE JANEL	APK 11	1425 LAKE FRANCIS DR	5400 000007200	000007800
32-20-28-2518-01-020	RYAN WILLIAM J	APK 11	1449 LAKE FRANCIS DR	5400 000006000	000006500
32-20-28-2518-01-030	WALLING WENDY	APK 11	1471 LAKE FRANCIS DR	5400 000007200	000007800
32-20-28-2518-01-040	GRANDEY DEBORAH F TR	APK 11	1615 KILLEAN CT	5400 000006000	000006500
32-20-28-2518-01-050	HIGHTOWER JAKE	APK 11	1629 KILLEAN CT	5400 000006000	000006500
32-20-28-2518-01-060	DAVID MARK HOBSON AND SUSAN ELLEN HOBSON REVOCABLE LIVING FAMILY TRUST	APK 11	1643 KILLEAN CT	5400 000007200	000007800
32-20-28-2518-01-070	LANDERS MAUREEN RYAN LIFE ESTATE	APK 11	1657 KILLEAN CT	5400 000006000	000006500
32-20-28-2518-01-090	HOOPER ROBERT M	APK 11	1685 KILLEAN CT	5400 000007200	000007800
32-20-28-2518-01-100	PICHOTTO JOHN	APK 11	1676 KILLEAN CT	5400 000007200	000007800
32-20-28-2518-01-110	FEUSTEL GREGORY DAVID LIFE ESTATE	APK 11	1660 KILLEAN CT	5400 000006000	000006500
32-20-28-2518-01-120	FARBER CINDY L PADILLA	APK 11	1642 KILLEAN CT	5400 000007200	000007800
32-20-28-2518-01-130	THOMAS BRYAN A	APK 11	1610 KILLEAN CT	5400 000007200	000007800
32-20-28-2518-01-140	EASTER THOMAS GEORGE	APK 11	1529 LAKE FRANCIS DR	5400 000007200	000007800
32-20-28-2518-01-150	BLACKMORE JANELL	APK 11	1553 LAKE FRANCIS DR	5400 000006000	000006500
32-20-28-2518-01-160	OTANES ARTEMIO E	APK 11	1575 LAKE FRANCIS DR	5400 000007200	000007800
32-20-28-2518-01-170	CYRUS ROBERT RADER JR	APK 11	1591 LAKE FRANCIS DR	5400 000007200	000007800
32-20-28-2518-02-010	MIRANDA LUIS	APK 11	1578 LAKE FRANCIS DR	5400 000007200	000007800
32-20-28-2518-02-020	WESTON LEE A	APK 11	1558 LAKE FRANCIS DR	5400 000007200	000007800
32-20-28-2518-03-010	ROBIDA ALBERT J	APK 11	1530 LAKE FRANCIS DR	5400 000007200	000007800
32-20-28-2518-03-020	SHILLING EDWARD J LIFE ESTATE	APK 11	1508 LAKE FRANCIS DR	5400 000006000	000006500
32-20-28-2518-03-030	SPEERS DONNA K ESTATE	APK 11	1484 LAKE FRANCIS DR	5400 000006000	000006500
32-20-28-2518-03-040	MARTIN RODNEY J JR	APK 11	1460 LAKE FRANCIS DR	5400 000007200	000007800
32-20-28-2518-03-050	ELLIOTT PAUL	APK 11	1436 LAKE FRANCIS DR	5400 000006000	000006500
32-20-28-2518-04-010	KOCH RICHARD M	APK 11	1359 LAKE FRANCIS DR	5400 000006000	000006500

32-20-28-2518-04-020	SCHLEGEL MARY T	APK 11	1327 LAKE FRANCIS DR	5400	000007200	000007800
32-20-28-2518-04-030	NAVARRETE REBECCA M	APK 11	1305 LAKE FRANCIS DR	5400	000006000	000006500
32-20-28-2518-04-040	RAMSEY ERIC A	APK 11	1289 LAKE FRANCIS DR	5400	000007200	000007800
32-20-28-2518-04-050	PRIETO RAFAEL III	APK 11	1265 LAKE FRANCIS DR	5400	000007200	000007800
32-20-28-2518-04-060	PEEPLES ADRIAN M	APK 11	1241 LAKE FRANCIS DR	5400	000006000	000006500
32-20-28-2518-04-070	MOBLEY JUSTINA ANN	APK 11	1219 LAKE FRANCIS DR	5400	000006000	000006500
32-20-28-2518-05-010	DISALVATORE MATTHEW LELAND	APK 11	1187 LAKE FRANCIS DR	5400	000007200	000007800
32-20-28-2518-05-020	SANGSTER ERIC D	APK 11	1163 LAKE FRANCIS DR	5400	000007200	000007800
32-20-28-2518-05-030	MEDEIROS DAVIDA L	APK 11	1139 LAKE FRANCIS DR	5400	000007200	000007800
32-20-28-2518-05-040	COON PAUL D LIFE ESTATE	APK 11	1115 LAKE FRANCIS DR	5400	000006000	000006500
32-20-28-2518-05-050	BRYCE THOMAS	APK 11	1089 LAKE FRANCIS DR	5400	000007200	000007800
32-20-28-2518-05-060	HANCOCK SHANNON	APK 11	1065 LAKE FRANCIS DR	5400	000006000	000006500
32-20-28-2518-05-070	JOHNSON KIM	APK 11	1041 LAKE FRANCIS DR	5400	000007200	000007800
32-20-28-2518-05-080	RITA ANNA MARIE	APK 11	1017 LAKE FRANCIS DR	5400	000007200	000007800
32-20-28-2518-06-010	MURRAY BERNICE E	APK 11	1354 LAKE FRANCIS DR	5400	000006000	000006500
32-20-28-2518-06-020	CARDOZA JESSICA JEAN	APK 11	1330 LAKE FRANCIS DR	5400	000006000	000006500
32-20-28-2518-06-030	CRUZ MICHELLE VELEZ	APK 11	1306 LAKE FRANCIS DR	5400	000006000	000006500
32-20-28-2518-06-040	GEBHART BLAKE ALAN	APK 11	1290 LAKE FRANCIS DR	5400	000006000	000006500
32-20-28-2518-06-050	HUTCHINSON MATTHEW B	APK 11	1262 LAKE FRANCIS DR	5400	000006000	000006500
32-20-28-2518-07-010	VERGOS ODYSSEUS P	APK 11	1228 LAKE FRANCIS DR	5400	000006000	000006500
32-20-28-2518-07-020	VERGOS DEMETRIOS P	APK 11	1204 LAKE FRANCIS DR	5400	000006000	000006500
32-20-28-2518-07-030	VERGOS PAGONA P LIFE ESTATE	APK 11	1172 LAKE FRANCIS DR	5400	000006000	000006500
32-20-28-2518-07-040	BERNHARD ANTHONY J	APK 11	1148 LAKE FRANCIS DR	5400	000006000	000006500
32-20-28-2518-07-050	FORTUNATO CLAUDIO D	APK 11	1124 LAKE FRANCIS DR	5400	000006000	000006500
32-20-28-2518-07-060	KINGERA LAWRENCE W SR	APK 11	1102 LAKE FRANCIS DR	5400	000007200	000007800
32-20-28-2518-07-070	ELLIOT CAVEL	APK 11	1070 LAKE FRANCIS DR	5400	000007200	000007800
32-20-28-2518-07-080	MCCULLOUGH ALLISON MARIAH	APK 11	1046 LAKE FRANCIS DR	5400	000007200	000007800
32-20-28-2518-07-090	PATEL RICKESH D	APK 11	1022 LAKE FRANCIS DR	5400	000006000	000006500
32-20-28-2518-07-100	VALLEY ANNIE M	APK 11	1000 LAKE FRANCIS DR	5400	000007200	000007800
32-20-28-2520-00-010	BROOM MICHAEL J JR	APK 11	1710 LAKE FRANCIS DR	5400	000007200	000007800
32-20-28-2520-00-020	EGBERS ROBERT J	APK 11	1810 TOURNAMENT DR	5400	000007200	000007800
32-20-28-2520-00-030	CAIN NATHANIEL P	APK 11	1814 TOURNAMENT DR	5400	000006000	000006500
32-20-28-2520-00-040	KLEIN GWYNETH R	APK 11	1583 CHAMPIONSHIP CT	5400	000007200	000007800
32-20-28-2520-00-050	DE ARMAS HECTOR	APK 11	1561 CHAMPIONSHIP CT	5400	000006000	000006500
32-20-28-2520-00-060	BURROUGHS MARIE CHRISTINE	APK 11	1539 CHAMPIONSHIP CT	5400	000007200	000007800
32-20-28-2520-00-070	ARXOL LLC	APK 11	1558 CHAMPIONSHIP CT	5400	000003600	000003900
32-20-28-2520-00-080	KING WESLEY	APK 11	1552 CHAMPIONSHIP CT	5400	000007200	000007800
32-20-28-2520-00-090	SANABRIA FELIPE I	APK 11	1830 TOURNAMENT DR	5400	000007200	000007800
32-20-28-2520-00-100	PARKER JOHN A	APK 11	1846 TOURNAMENT DR	5400	000006000	000006500
32-20-28-2520-00-110	DAVIS WAYNE K	APK 11	1862 TOURNAMENT DR	5400	000007200	000007800
32-20-28-2520-00-120	DANNENBERG GREGORY J	APK 11	1878 TOURNAMENT DR	5400	000007200	000007800
32-20-28-2520-00-130	SHERRI LYNN SINGH REVOCABLE TRUST	APK 11	1879 TOURNAMENT DR	5400	000006000	000006500
32-20-28-2520-00-140	GRIFFIS JENNIFER M	APK 11	1863 TOURNAMENT DR	5400	000007200	000007800
32-20-28-2520-00-150	THOMAS STEPHANIE MELISE	APK 11	1847 TOURNAMENT DR	5400	000006000	000006500
32-20-28-2520-00-160	YOUNG PHILLIP E	APK 11	1831 TOURNAMENT DR	5400	000006000	000006500
32-20-28-2520-00-170	WILLIAMS JOHN R	APK 11	1815 TOURNAMENT DR	5400	000006000	000006500
32-20-28-2520-00-180	FARMER HOLDINGS & INVESTMENTS LLC	APK 11	1812 LAKE FRANCIS DR	5400	000006000	000006500
32-20-28-2520-00-190	LYKE REBEKAH D	APK 11	1832 LAKE FRANCIS DR	5400	000006000	000006500
32-20-28-2520-00-200	CASEY SCOTT	APK 11	1854 LAKE FRANCIS DR	5400	000006000	000006500
32-20-28-2520-00-210	PATRICIA SLATER RAUB TRUST	APK 11	1876 LAKE FRANCIS DR	5400	000006000	000006500
32-20-28-2520-00-220	HESS OREN J	APK 11	1914 LAKE FRANCIS DR	5400	000006000	000006500
29-20-28-8890-12-001	CITY OF APOPKA	APK 11	2533 KNOLL DR	5400	000013200	000003900
29-20-28-1150-00-007	CITY OF APOPKA	APK 11	2507 CARRIAGE POINTE LOOP	5400	000013200	000003900
32-20-28-2522-14-040	MASON KRISTEN L	APK 11	1404 OAK PL UNIT A	5400	000005280	00057.200
32-20-28-2522-14-041	LOVELL JAMES L	APK 11	1404 OAK PL UNIT B	5400	000005280	00057.200
32-20-28-2522-14-042	LENIHAN JOSEPH	APK 11	1404 OAK PL UNIT C	5400	000005280	00057.200
32-20-28-2522-14-043	WHITESSELL STEPHEN	APK 11	1404 OAK PL UNIT D	5400	000005280	00057.200
32-20-28-2522-14-044	SOTO CARLOS E	APK 11	1404 OAK PL UNIT E	5400	000005280	00057.200
32-20-28-2522-14-045	ADLAM THERESA M	APK 11	1404 OAK PL UNIT F	5400	000005280	00057.200
32-20-28-2522-14-046	BROWN GERALDINE	APK 11	1404 OAK PL UNIT G	5400	000005280	00057.200
32-20-28-2522-14-047	9-11 NEWTONVILLE AVE REALTY TRUST	APK 11	1404 OAK PL UNIT H	5400	000005280	00057.200
32-20-28-2522-14-048	1404 OAK PLACE LAND TRUST	APK 11	1404 OAK PL UNIT J	5400	000005280	00057.200
32-20-28-2522-14-049	CROSS BEVERLY STERLING	APK 11	1404 OAK PL UNIT K	5400	000005280	00057.200

32-20-28-2522-14-090	SMITH JERRY L	APK 11	1409 OAK PL UNIT A	5400 000005280	00057.200
32-20-28-2522-14-091	COOK COLIN DAVID	APK 11	1409 OAK PL UNIT B	5400 000005280	00057.200
32-20-28-2522-14-092	CHAPMAN CLAY A	APK 11	1409 OAK PL UNIT C	5400 000005280	00057.200
32-20-28-2522-14-093	KASSAM ZAHRA	APK 11	1409 OAK PL UNIT D	5400 000005280	00057.200
32-20-28-2522-14-094	COVINGTON HOLDINGS LLC	APK 11	1409 OAK PL UNIT E	5400 000005280	00057.200
32-20-28-2522-14-095	PAYNE LESLIE B	APK 11	1409 OAK PL UNIT F	5400 000005280	00057.200
32-20-28-2522-14-096	THAMES CHERYL E	APK 11	1409 OAK PL UNIT G	5400 000005280	00057.200
32-20-28-2522-14-097	1409 OAK PLACE LAND TRUST	APK 11	1409 OAK PL UNIT H	5400 000005280	00057.200
32-20-28-2522-14-098	RMK ACQUISITIONS LLC	APK 11	1409 OAK PL UNIT J	5400 000005280	00057.200
32-20-28-2522-14-099	VIZZUSI JOHN E	APK 11	1409 OAK PL UNIT K	5400 000005280	00057.200
32-20-28-2522-14-120	STEWART ANDREW ALEXANDER	APK 11	1412 OAK PL UNIT A	5400 000005280	00057.200
32-20-28-2522-14-121	MARY W HENDERSON REVOCABLE TRUST	APK 11	1412 OAK PL UNIT B	5400 000005280	00057.200
32-20-28-2522-14-122	BROWN ELSA M	APK 11	1412 OAK PL UNIT C	5400 000005280	00057.200
32-20-28-2522-14-123	WILLIAM P BERG REVOCABLE TRUST	APK 11	1412 OAK PL UNIT D	5400 000005280	00057.200
32-20-28-2522-14-124	GOSS JUNE A	APK 11	1412 OAK PL UNIT E	5400 000005280	00057.200
32-20-28-2522-14-125	MOSES DOUGLAS ISAAC	APK 11	1412 OAK PL UNIT F	5400 000005280	00057.200
32-20-28-2522-14-126	BUTKINS PETER A	APK 11	1412 OAK PL UNIT G	5400 000005280	00057.200
32-20-28-2522-14-127	MINCHEY LARRY D JR	APK 11	1412 OAK PL UNIT H	5400 000005280	00057.200
32-20-28-2522-14-128	RMK ACQUISITIONS LLC	APK 11	1412 OAK PL UNIT J	5400 000005280	00057.200
32-20-28-2522-14-129	LAVAUD SUSANA	APK 11	1412 OAK PL UNIT K	5400 000005280	00057.200
32-20-28-2522-14-280	SANCHEZ DISNEY	APK 11	1428 OAK PL UNIT A	5400 000005280	00057.200
32-20-28-2522-14-281	RMK ACQUISITIONS LLC	APK 11	1428 OAK PL UNIT B	5400 000005280	00057.200
32-20-28-2522-14-282	9-11 NEWTONVILLE AVENUE REALTY TRUST	APK 11	1428 OAK PL UNIT C	5400 000005280	00057.200
32-20-28-2522-14-283	FUCHS GABRIELE	APK 11	1428 OAK PL UNIT D	5400 000005280	00057.200
32-20-28-2522-14-284	SCHUTT DANIEL P JR	APK 11	1428 OAK PL UNIT E	5400 000005280	00057.200
32-20-28-2522-14-285	STEVERSON MATTHEW	APK 11	1428 OAK PL UNIT F	5400 000005280	00057.200
32-20-28-2522-14-286	VILLARDO BRENDA K	APK 11	1428 OAK PL UNIT G	5400 000005280	00057.200
32-20-28-2522-14-287	MIQUEL LOUISE	APK 11	1428 OAK PL UNIT H	5400 000005280	00057.200
32-20-28-2522-14-288	WATSON DEAN I	APK 11	1428 OAK PL UNIT J	5400 000005280	00057.200
32-20-28-2522-14-289	RMK ACQUISITIONS LLC	APK 11	1428 OAK PL UNIT K	5400 000005280	00057.200
32-20-28-2522-14-690	KOBILKA ROBERT JAMES	APK 11	1469 OAK PL UNIT 1469	5400 000005280	00057.200
32-20-28-2522-14-710	CHARLES E HEINEMAN AND STEPHANIE R HEINEMAN TRUST	APK 11	1471 OAK PL UNIT 1471	5400 000005280	00057.200
32-20-28-2522-14-730	VINER VANESSA	APK 11	1473 OAK PL UNIT 1473	5400 000005280	00057.200
32-20-28-2522-14-750	FLEAHMAN CHARLES BRADLEY	APK 11	1475 OAK PL UNIT 1475	5400 000005280	00057.200
32-20-28-2522-14-770	GRIMANDO CAROLL SPRAUER LIFE ESTATE	APK 11	1477 OAK PL UNIT 1477	5400 000005280	00057.200
32-20-28-2522-14-790	BRUSH MARY SAVANNAH	APK 11	1479 OAK PL UNIT 1479	5400 000005280	00057.200
32-20-28-2522-14-810	STEWART AMY LYN	APK 11	1481 OAK PL UNIT 1481	5400 000005280	00057.200
32-20-28-2522-14-830	CARDENAS FRANK JAVIER	APK 11	1483 OAK PL UNIT 1483	5400 000005280	00057.200
32-20-28-2536-00-010	METZGER JAMES A	APK 11	906 LAKE FRANCIS DR	5400 000006000	000006500
32-20-28-2536-00-020	ALICEA RAMON	APK 11	882 LAKE FRANCIS DR	5400 000006000	000006500
32-20-28-2536-00-030	LUNNEEN JOSEPH PAUL	APK 11	858 LAKE FRANCIS DR	5400 000006000	000006500
32-20-28-2536-00-040	PROGRESS RESIDENTIAL BORROWER 7 LLC	APK 11	834 LAKE FRANCIS DR	5400 000006000	000006500
32-20-28-2536-00-050	SCHIANO IVETE VENTURA	APK 11	810 LAKE FRANCIS DR	5400 000006000	000006500
32-20-28-2536-00-060	MAY FAMILY TRUST	APK 11	788 LAKE FRANCIS DR	5400 000006000	000006500
32-20-28-2536-00-070	PROGRESS RESIDENTIAL EXCHANGE BORROWER LLC	APK 11	766 LAKE FRANCIS DR	5400 000006000	000006500
32-20-28-2536-00-080	DALBERTH CHARLES PAUL JR	APK 11	744 LAKE FRANCIS DR	5400 000006000	000006500
32-20-28-2536-00-090	SELLERS BARBARA	APK 11	722 LAKE FRANCIS DR	5400 000006000	000006500
32-20-28-2536-00-100	AVILA LEE HECTOR RAMON	APK 11	700 LAKE FRANCIS DR	5400 000006000	000006500
32-20-28-2536-00-110	POWELL THERESA S	APK 11	1722 VICK RD	5400 000005280	00057.200
32-20-28-2536-00-120	FURO CHRISTOPHER J	APK 11	1714 VICK RD	5400 000005280	00057.200
32-20-28-2536-00-130	SMALL SHARAH	APK 11	1706 VICK RD	5400 000006000	000006500
32-20-28-2536-00-140	KING BRITTANY	APK 11	1684 VICK RD	5400 000005280	00057.200
32-20-28-2536-00-150	CHUN SAAVEDRA ENRIQUE RAFAEL	APK 11	1676 VICK RD	5400 000006000	000006500
32-20-28-2536-00-160	P2 SUB REIT 1 BORROWER LLC	APK 11	1605 GOLFSIDE VILLAGE CT	5400 000006000	000006500
32-20-28-2536-00-170	MARTIN NGA HONG TRAN	APK 11	1619 GOLFSIDE VILLAGE CT	5400 000006000	000006500
32-20-28-2536-00-180	AH4R I FL ORLANDO LLC	APK 11	1627 GOLFSIDE VILLAGE CT	5400 000006000	000006500
32-20-28-2536-00-190	BENDER JAMES	APK 11	1639 GOLFSIDE VILLAGE CT	5400 000006000	000006500
32-20-28-2536-00-200	HARRIS ANGENISE	APK 11	1649 GOLFSIDE VILLAGE CT	5400 000006000	000006500
32-20-28-2536-00-210	PROGRESS RESIDENTIAL BORROWER 5 LLC	APK 11	1659 GOLFSIDE VILLAGE CT	5400 000006000	000006500
32-20-28-2536-00-220	FOSTER MATTHEW W	APK 11	1671 GOLFSIDE VILLAGE CT	5400 000006000	000006500
32-20-28-2536-00-230	HALL BRENTON	APK 11	1685 GOLFSIDE VILLAGE CT	5400 000006000	000006500
32-20-28-2536-00-240	NICOLAS MARIANNE	APK 11	1693 GOLFSIDE VILLAGE CT	5400 000006000	000006500
32-20-28-2536-00-250	PROGRESS RESIDENTIAL BORROWER 5 LLC	APK 11	1688 GOLFSIDE VILLAGE CT	5400 000006000	000006500

32-20-28-2536-00-260 BENOIT DANIEL R
 32-20-28-2536-00-270 VALLANCOURT JOHN LIFE ESTATE
 32-20-28-2536-00-280 NUBEL JAMES
 32-20-28-2536-00-290 MUNAYLLA CARLOS A
 32-20-28-2536-00-300 AZIZ VICTOR I
 32-20-28-2536-00-310 PALMER RALPH
 32-20-28-2536-00-320 RIVERA JESUSA
 32-20-28-2536-00-330 POPE BRYCE T
 32-20-28-2536-00-340 SIEB ALEXANDER
 32-20-28-2536-00-350 PURDOM WILLIAM B
 32-20-28-2536-00-360 ILENEMARY BLACHA LIVING TRUST
 32-20-28-2536-00-370 SONG MIN SUK
 32-20-28-2536-00-380 MITCHELL SHANE A
 32-20-28-2536-00-390 VASQUEZ EDWIN
 32-20-28-2536-00-400 MEEGAN SCOTT MICHAEL
 32-20-28-2536-00-410 CHRISTIANSEN ANN-MARIE
 32-20-28-2536-00-420 HENDERSON DENNIS LEE LIFE ESTATE
 32-20-28-2536-00-430 POWERS KATHLEEN M
 32-20-28-2536-00-440 EVANS SCOTT
 32-20-28-2536-00-450 STULTZ JACK
 32-20-28-2536-00-460 SUTCH HOWARD O JR
 32-20-28-2536-00-470 MCNEILL BRENDA K
 32-20-28-2536-00-480 MAZEROLLE KENNETH S
 32-20-28-2536-00-490 SCHOONMAKER EMMELINE ANN
 32-20-28-2536-00-500 DIGGINS SYLVIA MARY LIFE ESTATE
 32-20-28-2536-00-510 JURGENS TOMMY L LIFE ESTATE
 32-20-28-2536-00-520 WEBB GAIL D
 32-20-28-2536-00-530 CRONEBAUGH BEVERLY V
 32-20-28-2536-00-540 REED LYNETTE S
 32-20-28-2536-00-550 SPELLS AARON CHRISTOPHER
 32-20-28-2536-00-560 DIPASQUALE RICHARD
 32-20-28-2536-00-570 RUSINOWSKI VALERIE
 32-20-28-2536-00-580 ESPOSITO AUGUST
 32-20-28-2536-00-590 ENDERLE DIANNE J LIFE ESTATE
 32-20-28-2536-00-600 NARVAEZ ERIKA
 32-20-28-2536-00-620 WIDMER LINDA
 32-20-28-2536-00-630 HARRY NANCY L
 32-20-28-2536-00-640 PATRICK HENRY HARDY
 32-20-28-2536-00-641 COLLINS BULDERS & ASSOC INC
 32-20-28-2536-00-650 BELVEDERE ESTATES INC
 32-20-28-2536-00-660 DOVIDAS RICHARD C
 32-20-28-2536-00-670 FRAY E JANE TR
 32-20-28-2536-00-680 CASON JACQUELINE P
 32-20-28-2536-00-690 KENNEDY SAMANTHA
 32-20-28-2536-00-700 PROGRESS RESIDENTIAL BORROWER 7 LLC
 32-20-28-2536-00-710 DOMINIC CIARAMITARO TRUST
 32-20-28-2536-00-720 LEREBOURS JOSY M
 32-20-28-2536-00-730 OWENS RUTH HIGGINS LIFE ESTATE
 32-20-28-2536-00-740 FKH SFR M L P
 32-20-28-2536-00-750 SCONNELLY JAMES V
 32-20-28-2536-00-760 PATTERSON JAMES B
 32-20-28-2536-00-770 BARBER RICHARD A
 32-20-28-2536-00-780 MULLINS CRAIG MATTHEW
 32-20-28-2540-00-010 MURPHY ROBERT L JR
 32-20-28-2540-00-020 KENNETH R MALCHOW AND CAROL P MALCHOW REVOCABLE TRUST
 32-20-28-2540-00-030 2018-3 IH BORROWER LP
 32-20-28-2540-00-040 OUELLETTE RACHEL
 32-20-28-2540-00-050 LOGAN MATTHEW JOHN
 32-20-28-2540-00-060 CUTAIA ANTHONY III
 03-21-28-4835-11-000 CITY OF APOPKA
 17-21-28-0938-01-190 LENNAR HOMES LLC
 32-20-28-2542-00-070 RITA M NAVARRO LIVING TRUST
 32-20-28-2542-00-080 GALLAGHER TIMOTHY J

APK 11	1672 GOLFSIDE VILLAGE CT	5400 000006000	000006500
APK 11	1656 GOLFSIDE VILLAGE CT	5400 000006000	000006500
APK 11	1640 GOLFSIDE VILLAGE CT	5400 000006000	000006500
APK 11	1624 GOLFSIDE VILLAGE CT	5400 000005280	00057.200
APK 11	1547 GOLFSIDE VILLAGE BLVD	5400 000005280	00057.200
APK 11	1551 GOLFSIDE VILLAGE BLVD	5400 000006000	000006500
APK 11	1555 GOLFSIDE VILLAGE BLVD	5400 000006000	000006500
APK 11	1559 GOLFSIDE VILLAGE BLVD	5400 000006000	000006500
APK 11	1563 GOLFSIDE VILLAGE BLVD	5400 000006000	000006500
APK 11	1567 GOLFSIDE VILLAGE BLVD	5400 000006000	000006500
APK 11	1571 GOLFSIDE VILLAGE BLVD	5400 000006000	000006500
APK 11	1575 GOLFSIDE VILLAGE BLVD	5400 000006000	000006500
APK 11	1641 GOLFSIDE VILLAGE BLVD	5400 000006000	000006500
APK 11	1653 GOLFSIDE VILLAGE BLVD	5400 000006000	000006500
APK 11	1665 GOLFSIDE VILLAGE BLVD	5400 000006000	000006500
APK 11	1673 GOLFSIDE VILLAGE BLVD	5400 000006000	000006500
APK 11	1681 GOLFSIDE VILLAGE BLVD	5400 000006000	000006500
APK 11	1689 GOLFSIDE VILLAGE BLVD	5400 000006000	000006500
APK 11	1709 GOLFSIDE VILLAGE BLVD	5400 000006000	000006500
APK 11	1717 GOLFSIDE VILLAGE BLVD	5400 000006000	000006500
APK 11	1725 GOLFSIDE VILLAGE BLVD	5400 000006000	000006500
APK 11	1733 GOLFSIDE VILLAGE BLVD	5400 000006000	000006500
APK 11	1750 GOLFSIDE VILLAGE BLVD	5400 000006000	000006500
APK 11	1742 GOLFSIDE VILLAGE BLVD	5400 000005280	00057.200
APK 11	1734 GOLFSIDE VILLAGE BLVD	5400 000006000	000006500
APK 11	1726 GOLFSIDE VILLAGE BLVD	5400 000006000	000006500
APK 11	1718 GOLFSIDE VILLAGE BLVD	5400 000006000	000006500
APK 11	1710 GOLFSIDE VILLAGE BLVD	5400 000006000	000006500
APK 11	1694 GOLFSIDE VILLAGE BLVD	5400 000006000	000006500
APK 11	1686 GOLFSIDE VILLAGE BLVD	5400 000006000	000006500
APK 11	1674 GOLFSIDE VILLAGE BLVD	5400 000006000	000006500
APK 11	1660 GOLFSIDE VILLAGE BLVD	5400 000006000	000006500
APK 11	1648 GOLFSIDE VILLAGE BLVD	5400 000005280	00057.200
APK 11	1634 GOLFSIDE VILLAGE BLVD	5400 000006000	000006500
APK 11	1622 GOLFSIDE VILLAGE BLVD	5400 000006000	000006500
APK 11	1598 GOLFSIDE VILLAGE BLVD	5400 000006000	000006500
APK 11	1594 GOLFSIDE VILLAGE BLVD	5400 000006000	000006500
APK 11	1590 GOLFSIDE VILLAGE BLVD	5400 000006000	000006500
APK 11	1592 GOLFSIDE VILLAGE BLVD	5400 000003600	000003900
APK 11	1586 GOLFSIDE VILLAGE BLVD	5400 000006000	000006500
APK 11	1582 GOLFSIDE VILLAGE BLVD	5400 000006000	000006500
APK 11	1578 GOLFSIDE VILLAGE BLVD	5400 000006000	000006500
APK 11	1574 GOLFSIDE VILLAGE BLVD	5400 000006000	000006500
APK 11	1570 GOLFSIDE VILLAGE BLVD	5400 000006000	000006500
APK 11	1566 GOLFSIDE VILLAGE BLVD	5400 000006000	000006500
APK 11	1562 GOLFSIDE VILLAGE BLVD	5400 000006000	000006500
APK 11	1558 GOLFSIDE VILLAGE BLVD	5400 000006000	000006500
APK 11	1554 GOLFSIDE VILLAGE BLVD	5400 000006000	000006500
APK 11	1550 GOLFSIDE VILLAGE BLVD	5400 000006000	000006500
APK 11	1546 GOLFSIDE VILLAGE BLVD	5400 000006000	000006500
APK 11	1542 GOLFSIDE VILLAGE BLVD	5400 000006000	000006500
APK 11	1538 GOLFSIDE VILLAGE BLVD	5400 000006000	000006500
APK 11	1534 GOLFSIDE VILLAGE BLVD	5400 000006000	000006500
APK 11	1467 OAK PL	5400 000005280	00057.200
APK 11	1465 OAK PL	5400 000005280	00057.200
APK 11	1463 OAK PL	5400 000005280	00057.200
APK 11	1461 OAK PL	5400 000005280	00057.200
APK 11	1459 OAK PL	5400 000005280	00057.200
APK 11	1457 OAK PL	5400 000005280	00057.200
APK 11	738 PRIMROSE WILLOW WAY	5400 000013200	000003900
APK 11	1883 RIDER RAIN LN	5400 000000000	000003900
APK 11	1455 OAK PL	5400 000005280	00057.200
APK 11	1453 OAK PL	5400 000005280	00057.200

32-20-28-2542-00-090	RM1 SFR PROPCO A L P	APK 11	1451 OAK PL	5400 000005280	00057.200
32-20-28-2542-00-100	SEILER EVA LIFE ESTATE	APK 11	1449 OAK PL	5400 000005280	00057.200
32-20-28-2542-00-110	HARRIS ROBERT GARY	APK 11	1447 OAK PL	5400 000005280	00057.200
32-20-28-2542-00-120	LOPEZ DIANA	APK 11	1445 OAK PL	5400 000005280	00057.200
32-20-28-2542-00-130	1437 OAK PLACE LAND TRUST	APK 11	1437 OAK PL UNIT D	5400 000005280	00057.200
32-20-28-2542-00-140	WARD JOYCE L	APK 11	1437 OAK PL UNIT C	5400 000005280	00057.200
32-20-28-2542-00-150	MARULLO THOMAS M	APK 11	1437 OAK PL UNIT B	5400 000005280	00057.200
32-20-28-2542-00-160	BURNSWORTH MARY LIFE ESTATE	APK 11	1437 OAK PL UNIT A	5400 000005280	00057.200
32-20-28-2542-00-170	DALLEY ERICA L	APK 11	1435 OAK PL UNIT C	5400 000005280	00057.200
32-20-28-2542-00-180	KATZ KATHLEEN	APK 11	1435 OAK PL UNIT B	5400 000005280	00057.200
32-20-28-2542-00-190	SACKS JONATHAN G	APK 11	1435 OAK PL UNIT A	5400 000005280	00057.200
32-20-28-2542-00-200	WILLIAMSON HAUGHTON	APK 11	1429 OAK PL UNIT F	5400 000005280	00057.200
32-20-28-2542-00-210	FELICIANO ANGELINE	APK 11	1429 OAK PL UNIT E	5400 000005280	00057.200
32-20-28-2542-00-220	MOORE SHAUNDRANIA M	APK 11	1429 OAK PL UNIT D	5400 000005280	00057.200
32-20-28-2542-00-230	MOLINA JOSE L	APK 11	1429 OAK PL UNIT C	5400 000005280	00057.200
32-20-28-2542-00-240	HOOVER EVELYN S	APK 11	1429 OAK PL UNIT B	5400 000005280	00057.200
32-20-28-2542-00-250	GRIMES DEBRA J	APK 11	1429 OAK PL UNIT A	5400 000005280	00057.200
32-20-28-2542-00-260	SERRANO EVA IRIS	APK 11	1427 OAK PL UNIT D	5400 000005280	00057.200
32-20-28-2542-00-270	NIEMIEC THOMAS	APK 11	1427 OAK PL UNIT C	5400 000005280	00057.200
32-20-28-2542-00-280	BULECZA JOHN T	APK 11	1427 OAK PL UNIT B	5400 000005280	00057.200
32-20-28-2542-00-290	SMITH MADGE	APK 11	1427 OAK PL UNIT A	5400 000005280	00057.200
32-20-28-2542-00-300	PERRY TERRANCE	APK 11	1419 OAK PL UNIT F	5400 000005280	00057.200
32-20-28-2542-00-310	DALE BENJAMIN JOSEPH JR	APK 11	1419 OAK PL UNIT E	5400 000005280	00057.200
32-20-28-2542-00-320	BINKLEY AMY	APK 11	1419 OAK PL UNIT D	5400 000005280	00057.200
32-20-28-2542-00-330	CHARLES T RUSSELL LIVING TRUST	APK 11	1419 OAK PL UNIT C	5400 000005280	00057.200
32-20-28-2542-00-340	CHARLES T RUSSELL LIVING TRUST	APK 11	1419 OAK PL UNIT B	5400 000005280	00057.200
32-20-28-2542-00-360	ALBERTI SARAH	APK 11	1415 OAK PL UNIT D	5400 000003600	00057.200
32-20-28-2542-00-370	HAYES SHAUNETTE	APK 11	1415 OAK PL UNIT C	5400 000003600	00057.200
32-20-28-2542-00-380	HEMINGER ROBERT	APK 11	1415 OAK PL UNIT B	5400 000003600	00057.200
32-20-28-2542-00-390	JLE PROJECTS AND INVESTMENTS LLC	APK 11	1415 OAK PL UNIT A	5400 000003600	00057.200
32-20-28-2542-00-400	USM DEVELOPER GROUP CORP	APK 11	1411 OAK PL UNIT A	5400 000003600	000003900
32-20-28-2542-00-410	USM DEVELOPER GROUP CORP	APK 11	1411 OAK PL UNIT B	5400 000003600	000003900
32-20-28-2542-00-420	USM DEVELOPER GROUP CORP	APK 11	1411 OAK PL UNIT C	5400 000003600	000003900
32-20-28-2542-00-430	USM DEVELOPER GROUP CORP	APK 11	1411 OAK PL UNIT D	5400 000003600	000003900
32-20-28-2542-00-440	USM DEVELOPER GROUP CORP	APK 11	1411 OAK PL UNIT E	5400 000003600	000003900
32-20-28-2542-00-450	USM DEVELOPER GROUP CORP	APK 11	1411 OAK PL UNIT F	5400 000003600	000003900
32-20-28-2542-00-460	SCHRODER RUTH M	APK 11	1423 OAK PL UNIT A	5400 000005280	00057.200
32-20-28-2542-00-470	CONKLIN ASHLEY HOPE	APK 11	1423 OAK PL UNIT B	5400 000005280	00057.200
32-20-28-2542-00-480	MURPHY ROBERT KYLE	APK 11	1423 OAK PL UNIT C	5400 000005280	00057.200
32-20-28-2603-00-010	FKH SFR PROPCO G L P	APK 11	1191 GOLF POINT LOOP	5400 000006000	000006500
32-20-28-2603-00-020	DACOSTA VERONICA	APK 11	1183 GOLF POINT LOOP	5400 000006000	000006500
32-20-28-2603-00-030	FARMER REBECCA L	APK 11	1175 GOLF POINT LOOP	5400 000006000	000006500
32-20-28-2603-00-040	POWERS TAMAYSHA ANQUEENA	APK 11	1167 GOLF POINT LOOP	5400 000006000	000006500
32-20-28-2603-00-050	MENDEZ RACHEL LEE	APK 11	1159 GOLF POINT LOOP	5400 000006000	000006500
32-20-28-2603-00-060	MARY JANE HUNT REVOCABLE TRUST	APK 11	1095 GOLF POINT LOOP	5400 000006000	000006500
32-20-28-2603-00-070	FKH SFR PROPCO G L P	APK 11	1087 GOLF POINT LOOP	5400 000006000	000006500
32-20-28-2603-00-080	MCMILLAN GARY M	APK 11	1079 GOLF POINT LOOP	5400 000006000	000006500
32-20-28-2603-00-090	IH6 PROPERTY FLORIDA LP	APK 11	1071 GOLF POINT LOOP	5400 000006000	000006500
32-20-28-2603-00-100	BLACKBERG ROBERT C III	APK 11	1063 GOLF POINT LOOP	5400 000006000	000006500
32-20-28-2603-00-110	HPA BORROWER 2016 ML LLC	APK 11	1055 GOLF POINT LOOP	5400 000005280	00057.200
32-20-28-2603-00-120	GRIMALDI LYNNE JOSEPHINE	APK 11	1795 GOLF GARDEN WAY	5400 000006000	000006500
32-20-28-2603-00-130	LEITHEISER SHAWN	APK 11	1785 GOLF GARDEN WAY	5400 000006000	000006500
32-20-28-2603-00-140	CICCARELLI SABRINA C	APK 11	1775 GOLF GARDEN WAY	5400 000006000	000006500
32-20-28-2603-00-150	MILLER ROGER T	APK 11	1765 GOLF GARDEN WAY	5400 000006000	000006500
32-20-28-2603-00-160	RICHARDS LAVERDA M	APK 11	1755 GOLF GARDEN WAY	5400 000006000	000006500
32-20-28-2603-00-170	INVITATION HOMES 7 LP	APK 11	1745 GOLF GARDEN WAY	5400 000006000	000006500
32-20-28-2603-00-180	EGAN LORNA MARION	APK 11	1735 GOLF GARDEN WAY	5400 000006000	000006500
32-20-28-2603-00-190	MCLAUGHLIN GEORGE E	APK 11	1725 GOLF GARDEN WAY	5400 000006000	000006500
32-20-28-2603-00-200	GOSSELIN ROBERTA A LIFE ESTATE	APK 11	1715 GOLF GARDEN WAY	5400 000006000	000006500
32-20-28-2603-00-210	CHANG PHILLIP CHRISTOPHER	APK 11	1705 GOLF GARDEN WAY	5400 000006000	000006500
32-20-28-2603-00-220	GOSSETT JOYCE LIFE ESTATE	APK 11	1695 GOLF GARDEN WAY	5400 000007200	000007800
32-20-28-2603-00-230	FINE MICHAEL	APK 11	1685 GOLF GARDEN WAY	5400 000006000	000006500
32-20-28-2603-00-240	ENGLE ROBERT A JR	APK 11	1675 GOLF GARDEN WAY	5400 000006000	000006500

32-20-28-2603-00-250	BYRD SANDRA R	APK 11	1349 GOLF POINT LOOP	5400 000006000	000006500
32-20-28-2603-00-260	DIAZ HARRY C	APK 11	1341 GOLF POINT LOOP	5400 000007200	000007800
32-20-28-2603-00-270	EDWARDS JOSEPH	APK 11	1333 GOLF POINT LOOP	5400 000006000	000006500
32-20-28-2603-00-280	2017-1 IH BORROWER L P	APK 11	1325 GOLF POINT LOOP	5400 000006000	000006500
32-20-28-2603-00-290	CARCACHE MARTHA	APK 11	1317 GOLF POINT LOOP	5400 000007200	000007800
32-20-28-2603-00-300	HARRIS ELBERT	APK 11	1309 GOLF POINT LOOP	5400 000006000	000006500
32-20-28-2603-00-310	GRIFFITH JACKIE L	APK 11	1301 GOLF POINT LOOP	5400 000006000	000006500
32-20-28-2603-00-320	FISHER WISTEE J	APK 11	1265 GOLF POINT LOOP	5400 000006000	000006500
32-20-28-2603-00-330	HALL RICHARD R	APK 11	1257 GOLF POINT LOOP	5400 000006000	000006500
32-20-28-2603-00-340	JONES DAVID N	APK 11	1249 GOLF POINT LOOP	5400 000007200	000007800
32-20-28-2603-00-350	WINTERFIELD BRET D	APK 11	1241 GOLF POINT LOOP	5400 000006000	000006500
32-20-28-2603-00-360	GREENAWALT GARY	APK 11	1233 GOLF POINT LOOP	5400 000006000	000006500
32-20-28-2603-00-370	FELIX MAYRA	APK 11	1225 GOLF POINT LOOP	5400 000006000	000006500
32-20-28-2603-00-380	URQUHART TIFFANY	APK 11	1217 GOLF POINT LOOP	5400 000006000	000006500
32-20-28-2603-00-390	NORBITS JUDITH M	APK 11	1209 GOLF POINT LOOP	5400 000006000	000006500
32-20-28-2603-00-400	VALENTINE JAMES P	APK 11	1208 GOLF POINT LOOP	5400 000006000	000006500
32-20-28-2603-00-410	SCHRECK DAVID	APK 11	1200 GOLF POINT LOOP	5400 000006000	000006500
32-20-28-2603-00-420	CARDENAS FRANK JAVIER	APK 11	1192 GOLF POINT LOOP	5400 000006000	000006500
32-20-28-2603-00-430	LOEWER RICHARD	APK 11	1184 GOLF POINT LOOP	5400 000006000	000006500
32-20-28-2603-00-440	GOTTKO DARRIN K	APK 11	1176 GOLF POINT LOOP	5400 000006000	000006500
32-20-28-2603-00-450	WILKINS CHRISTOPHER	APK 11	1168 GOLF POINT LOOP	5400 000006000	000006500
32-20-28-2603-00-460	STEWART IAN ROBERT	APK 11	1160 GOLF POINT LOOP	5400 000006000	000006500
32-20-28-2603-00-470	NAGEL DAVID M	APK 11	1094 GOLF POINT LOOP	5400 000006000	000006500
32-20-28-2603-00-480	RICKETSON KAREN A YAEGER	APK 11	1086 GOLF POINT LOOP	5400 000006000	000006500
32-20-28-2603-00-490	REYES ENRIQUE	APK 11	1078 GOLF POINT LOOP	5400 000006000	000006500
32-20-28-2603-00-500	STAHL MARY ANN	APK 11	1062 GOLF POINT LOOP	5400 000006000	000006500
32-20-28-2603-00-510	BROWNE MICHAEL DAVID PATRICK	APK 11	1364 GOLF POINT LOOP	5400 000006000	000006500
32-20-28-2603-00-520	SKOPEC ZACHARY J	APK 11	1356 GOLF POINT LOOP	5400 000006000	000006500
32-20-28-2603-00-530	HMH LAND TRUST	APK 11	1348 GOLF POINT LOOP	5400 000006000	000006500
32-20-28-2603-00-540	MIDDAG DAVID S LIFE ESTATE	APK 11	1340 GOLF POINT LOOP	5400 000006000	000006500
32-20-28-2603-00-550	ANTONIO KATHLEEN P	APK 11	1332 GOLF POINT LOOP	5400 000006000	000006500
32-20-28-2603-00-560	DUGA STEVE E	APK 11	1324 GOLF POINT LOOP	5400 000006000	000006500
32-20-28-2603-00-570	STRATTON FAMILY LIVING TRUST	APK 11	1316 GOLF POINT LOOP	5400 000006000	000006500
32-20-28-2603-00-580	CONFIDENTIAL	APK 11	1308 GOLF POINT LOOP	5400 000006000	000006500
32-20-28-2603-00-590	BASSETT CHRISTOPHER F	APK 11	1300 GOLF POINT LOOP	5400 000006000	000006500
32-20-28-3215-01-136	BEOUGHNER JANE F	APK 11	1136 N FAIRWAY DR UNIT 1136	5400 000005280	00057.200
32-20-28-3215-01-138	LEBRON JOY	APK 11	1138 N FAIRWAY DR UNIT 1138	5400 000005280	00057.200
32-20-28-3215-01-140	PAGAN MERY E	APK 11	1140 N FAIRWAY DR UNIT 1140	5400 000005280	00057.200
32-20-28-3215-01-142	BERGENDAL DAVID	APK 11	1142 N FAIRWAY DR UNIT 1142	5400 000005280	00057.200
32-20-28-3215-01-148	MOSHIER GLENDA L	APK 11	1148 N FAIRWAY DR UNIT 1148	5400 000005280	00057.200
32-20-28-3215-01-150	SMITH ZACHARY	APK 11	1150 N FAIRWAY DR UNIT 1150	5400 000005280	00057.200
32-20-28-3215-01-152	FERRER DANIEL	APK 11	1152 N FAIRWAY DR UNIT 1152	5400 000005280	00057.200
32-20-28-3215-01-154	ROCKWELL CHRISTINE	APK 11	1154 N FAIRWAY DR UNIT 1154	5400 000005280	00057.200
32-20-28-3215-01-156	COLE TERRY GENE JR	APK 11	1156 N FAIRWAY DR UNIT 1156	5400 000005280	00057.200
32-20-28-3215-01-158	MEYER GREGORY J	APK 11	1158 N FAIRWAY DR UNIT 1158	5400 000005280	00057.200
32-20-28-3215-01-160	GREENBROOK VILLAS AT ERROL ESTATES CONDOMINIUM ASSN INC	APK 11	1160 N FAIRWAY DR UNIT 1160	5400 000003600	000003900
32-20-28-3215-01-162	GREENBROOK VILLAS AT ERROL ESTATES CONDOMINIUM ASSN INC	APK 11	1162 N FAIRWAY DR UNIT 1162	5400 000003600	000003900
32-20-28-3215-01-164	GREENBROOK VILLAS AT ERROL ESTATES CONDOMINIUM ASSN INC	APK 11	1164 N FAIRWAY DR UNIT 1164	5400 000003600	000003900
32-20-28-3215-01-166	GREENBROOK VILLAS AT ERROL ESTATES CONDOMINIUM ASSN INC	APK 11	1166 N FAIRWAY DR UNIT 1166	5400 000003600	000003900
32-20-28-3215-01-168	GREENBROOK VILLAS AT ERROL ESTATES CONDOMINIUM ASSN INC	APK 11	1168 N FAIRWAY DR UNIT 1168	5400 000003600	000003900
32-20-28-3215-01-170	GREENBROOK VILLAS AT ERROL ESTATES CONDOMINIUM ASSN INC	APK 11	1170 N FAIRWAY DR UNIT 1170	5400 000003600	000003900
32-20-28-3215-01-174	STEIL DEBRA A	APK 11	1174 N FAIRWAY DR UNIT 1174	5400 000005280	00057.200
32-20-28-3215-01-176	BERNARD AYANA	APK 11	1176 N FAIRWAY DR UNIT 1176	5400 000005280	00057.200
32-20-28-3215-01-178	THOMAS ALTHEA	APK 11	1178 N FAIRWAY DR UNIT 1178	5400 000005280	00057.200
32-20-28-3215-01-180	SANDERS LINDA KAY	APK 11	1180 N FAIRWAY DR UNIT 1180	5400 000005280	00057.200
32-20-28-3215-01-182	MORADI MARK	APK 11	1182 N FAIRWAY DR UNIT 1182	5400 000005280	00057.200
32-20-28-3215-01-184	URQUIETA LUIS MIGUEL	APK 11	1184 N FAIRWAY DR UNIT 1184	5400 000005280	00057.200
32-20-28-3215-01-186	REYES JENNIFER	APK 11	1186 N FAIRWAY DR UNIT 1186	5400 000005280	00057.200
32-20-28-3215-01-188	MANEK PRAFUL	APK 11	1188 N FAIRWAY DR UNIT 1188	5400 000005280	00057.200
32-20-28-3215-01-190	HALO TWO INVESTMENTS LLC	APK 11	1190 N FAIRWAY DR UNIT 1190	5400 000005280	00057.200
32-20-28-3215-01-192	NGUYEN LOGAN	APK 11	1192 N FAIRWAY DR UNIT 1192	5400 000005280	00057.200
32-20-28-3215-01-194	NICOTRA GRACE	APK 11	1194 N FAIRWAY DR UNIT 1194	5400 000005280	00057.200
32-20-28-3215-01-196	THOMPSON REVOCABLE TRUST	APK 11	1196 N FAIRWAY DR UNIT 1196	5400 000005280	00057.200

32-20-28-3215-01-198	DALLEY ANTHONY	APK 11	1198 N FAIRWAY DR UNIT 1198	5400 000005280	00057.200
32-20-28-3215-01-200	DALLEY SANDRA	APK 11	1200 N FAIRWAY DR UNIT 1200	5400 000005280	00057.200
32-20-28-3215-01-202	BOKUNIC WILLIAM BENNETT JR	APK 11	1202 N FAIRWAY DR UNIT 1202	5400 000005280	00057.200
32-20-28-3215-01-204	KANODEREKA GLADYS	APK 11	1204 N FAIRWAY DR UNIT 1204	5400 000005280	00057.200
32-20-28-3215-01-206	LU LILY LIFE ESTATE	APK 11	1206 N FAIRWAY DR UNIT 1206	5400 000005280	00057.200
32-20-28-3215-01-208	DALLEY SANDRA	APK 11	1208 N FAIRWAY DR UNIT 1208	5400 000005280	00057.200
32-20-28-3215-01-210	SIERRA PABLO	APK 11	1210 N FAIRWAY DR UNIT 1210	5400 000005280	00057.200
32-20-28-3215-01-212	CRISCO BETTY	APK 11	1212 N FAIRWAY DR UNIT 1212	5400 000005280	00057.200
32-20-28-3215-01-214	BETANCOURT RITA	APK 11	1214 N FAIRWAY DR UNIT 1214	5400 000005280	00057.200
32-20-28-3215-01-216	MANATEE DERBY INVESTMENTS LLC	APK 11	1216 N FAIRWAY DR UNIT 1216	5400 000005280	00057.200
32-20-28-3215-01-218	GABLE FAMILY REVOCABLE TRUST	APK 11	1218 N FAIRWAY DR UNIT 1218	5400 000005280	00057.200
32-20-28-3215-01-220	DIAZ ANA	APK 11	1220 N FAIRWAY DR UNIT 1220	5400 000005280	00057.200
32-20-28-3215-01-222	BRADFORD RUTH S	APK 11	1222 N FAIRWAY DR UNIT 1222	5400 000005280	00057.200
32-20-28-3215-01-224	WASHNOCK JULIE L	APK 11	1224 N FAIRWAY DR UNIT 1224	5400 000005280	00057.200
32-20-28-3216-00-010	DRYSDALE FAY C TR	APK 11	1292 N FAIRWAY DR	5400 000005280	00057.200
32-20-28-3216-00-030	CUNNINGHAM JACKELYN	APK 11	1288 N FAIRWAY DR	5400 000005280	00057.200
32-20-28-3216-00-040	DALLEY SANDRA	APK 11	1286 N FAIRWAY DR	5400 000005280	00057.200
32-20-28-3216-00-050	JOSEPH JONATHAN	APK 11	1282 N FAIRWAY DR	5400 000005280	00057.200
32-20-28-3216-00-070	BEACON BAY FAIRWAY LLC	APK 11	1274 N FAIRWAY DR	5400 000005280	00057.200
32-20-28-3216-00-080	HOLMES KIM	APK 11	1276 N FAIRWAY DR	5400 000005280	00057.200
32-20-28-3216-00-090	FREDA MATTHEW C	APK 11	1278 N FAIRWAY DR	5400 000005280	00057.200
32-20-28-3216-00-100	STEVENS ANTHONY B ESTATE	APK 11	1280 N FAIRWAY DR	5400 000005280	00057.200
32-20-28-3216-00-110	LOPEZ BEATRIZ E	APK 11	1268 N FAIRWAY DR	5400 000005280	00057.200
32-20-28-3216-00-120	REIMER KARL A	APK 11	1266 N FAIRWAY DR	5400 000005280	00057.200
32-20-28-3216-00-130	OHALLORAN MICHAEL	APK 11	1264 N FAIRWAY DR	5400 000005280	00057.200
32-20-28-3216-00-140	CSEH SUE M	APK 11	1262 N FAIRWAY DR	5400 000005280	00057.200
32-20-28-3216-00-150	CRUZ JESENIA	APK 11	1260 N FAIRWAY DR	5400 000005280	00057.200
32-20-28-3216-00-160	WALKER JASON BRYCE	APK 11	1258 N FAIRWAY DR	5400 000005280	00057.200
32-20-28-3216-00-170	ROSSI DAVID JONATHAN	APK 11	1256 N FAIRWAY DR	5400 000005280	00057.200
32-20-28-3216-00-180	BRELAND KIM RENEE	APK 11	1254 N FAIRWAY DR	5400 000005280	00057.200
32-20-28-3216-00-190	GARCIA JULIETA	APK 11	1252 N FAIRWAY DR	5400 000005280	00057.200
32-20-28-3216-00-200	FITZGERALD SHANTEL Y	APK 11	1250 N FAIRWAY DR	5400 000005280	00057.200
32-20-28-3216-00-210	JACKSON JOHNNY	APK 11	1248 N FAIRWAY DR	5400 000005280	00057.200
32-20-28-3216-00-220	CHARBINE OUSSAMA N LIFE ESTATE	APK 11	1246 N FAIRWAY DR	5400 000005280	00057.200
32-20-28-3216-00-230	PURDOM ELIZABETH LAUREN	APK 11	1244 N FAIRWAY DR	5400 000005280	00057.200
32-20-28-3216-00-240	CARRION CATALINA	APK 11	1242 N FAIRWAY DR	5400 000005280	00057.200
32-20-28-3216-00-250	JOSEPH LEONETTE	APK 11	1240 N FAIRWAY DR	5400 000005280	00057.200
32-20-28-3216-00-260	BYER JOHANN L	APK 11	1238 N FAIRWAY DR	5400 000005280	00057.200
32-20-28-3216-00-270	LOPEZ JESSICA YVETTE	APK 11	1236 N FAIRWAY DR	5400 000005280	00057.200
32-20-28-3216-00-280	SWINDELL SARAH	APK 11	1234 N FAIRWAY DR	5400 000005280	00057.200
32-20-28-3216-00-290	KRIEBEL TIMOTHY L JR	APK 11	1232 N FAIRWAY DR	5400 000005280	00057.200
32-20-28-3216-00-300	THEODORE UDLIEN	APK 11	1230 N FAIRWAY DR	5400 000005280	00057.200
32-20-28-3216-00-310	PALMQUIST DAVID G	APK 11	1228 N FAIRWAY DR	5400 000005280	00057.200
32-20-28-3216-00-320	KUZIV CAROLYN M	APK 11	1226 N FAIRWAY DR	5400 000005280	00057.200
32-20-28-3216-00-330	ROMERO REYES YARISBEL	APK 11	1130 N FAIRWAY DR	5400 000005280	00057.200
32-20-28-3216-00-340	RAMOS FELIX	APK 11	1128 N FAIRWAY DR	5400 000005280	00057.200
32-20-28-3216-00-350	DAVIS FIRELEI	APK 11	1126 N FAIRWAY DR	5400 000005280	00057.200
32-20-28-3216-00-360	AGBO FELIX	APK 11	1124 N FAIRWAY DR	5400 000005280	00057.200
32-20-28-3216-00-370	BROWN BARRY LOWELL JR	APK 11	1122 N FAIRWAY DR	5400 000005280	00057.200
32-20-28-3216-00-380	CAMPUZANO JUAN DAVID GOMEZ	APK 11	1120 N FAIRWAY DR	5400 000005280	00057.200
32-20-28-3216-00-390	HEINLEIN MICHAEL	APK 11	1118 N FAIRWAY DR	5400 000005280	00057.200
32-20-28-3216-00-400	PEREZ LIZA	APK 11	1116 N FAIRWAY DR	5400 000005280	00057.200
32-20-28-3216-00-410	RURUT TIFFANY DEBORAH	APK 11	1114 N FAIRWAY DR	5400 000005280	00057.200
32-20-28-3216-00-420	BROOKS LAJUAN SHUNTA	APK 11	1112 N FAIRWAY DR	5400 000005280	00057.200
32-20-28-3216-00-430	SALA-DIAKANDA SERGE	APK 11	1110 N FAIRWAY DR	5400 000005280	00057.200
32-20-28-3216-00-440	NICOLETTO ROBIN	APK 11	1108 N FAIRWAY DR	5400 000005280	00057.200
32-20-28-3216-00-450	LEBRON ARYANNA	APK 11	1106 N FAIRWAY DR	5400 000005280	00057.200
32-20-28-3216-00-460	A&B FULL HOME INVESTMENT LLC	APK 11	1104 N FAIRWAY DR	5400 000005280	00057.200
32-20-28-3216-00-470	RAKAUSKAS GAIL A	APK 11	1102 N FAIRWAY DR	5400 000005280	00057.200
32-20-28-3216-00-480	CARR EVELYN GAYLE LIFE ESTATE	APK 11	1100 N FAIRWAY DR	5400 000005280	00057.200
32-20-28-3218-00-001	ERROL ESTATE MANAGEMENT INC	APK 11	ENCOURTE GRN	5400 000003900	000003900
32-20-28-3218-00-002	ERROL ESTATE MANAGEMENT INC	APK 11	ORANGE GROVE LN	5400 000003600	000003900
32-20-28-3218-00-003	ERROL ESTATE MANAGEMENT INC	APK 11	ORANGE GROVE LN	5400 000003600	000003900

32-20-28-3218-00-004	ERROL ESTATE MANAGEMENT INC	APK 11	ORANGE GROVE LN	5400 000003600	000003900
32-20-28-3218-00-100	EBERT KATHERINE A LIFE ESTATE	APK 11	1327 GOLF COURSE DR	5400 000005280	00057.200
32-20-28-3218-00-110	PRZECZLAWSKI JEAN MARIE	APK 11	1321 GOLF COURSE DR	5400 000005280	00057.200
32-20-28-3218-00-120	ARBRI DOLLY	APK 11	1315 GOLF COURSE DR	5400 000005280	00057.200
32-20-28-3218-00-130	SIEMASH KIRTUS	APK 11	1309 GOLF COURSE DR	5400 000005280	00057.200
32-20-28-3218-00-140	SCARBROUGH TOREY LEE	APK 11	1303 GOLF COURSE DR	5400 000006000	000006500
32-20-28-3218-00-220	GAITAN PABLO	APK 11	1128 ORANGE GROVE LN	5400 000005280	00057.200
32-20-28-3218-00-230	AXIONOFF LUDMEILA 75% INT	APK 11	1120 ORANGE GROVE LN	5400 000005280	00057.200
32-20-28-3218-00-240	FRANCOIS BRUNK-CES	APK 11	1112 ORANGE GROVE LN	5400 000006000	000006500
32-20-28-3218-00-400	ROLLING JEFFERY WAYNE	APK 11	1095 ORANGE GROVE LN	5400 000005280	00057.200
32-20-28-3218-00-410	JACKSON KALLEY D	APK 11	1131 ORANGE GROVE LN	5400 000005280	00057.200
32-20-28-3218-00-420	BALLANTYNE JEAN	APK 11	1143 ORANGE GROVE LN	5400 000006000	000006500
32-20-28-3218-00-440	SHUMWAY ROBERTA GAY	APK 11	1155 ORANGE GROVE LN	5400 000005280	00057.200
32-20-28-3218-00-450	GARCIA JOANES DARLENE	APK 11	1169 ORANGE GROVE LN	5400 000005280	00057.200
32-20-28-3218-00-460	NEFF BARBARA J LIFE ESTATE	APK 11	1177 ORANGE GROVE LN	5400 000005280	00057.200
32-20-28-3219-00-260	STUCKER CARLISLE B JR	APK 11	1090 ORANGE GROVE LN	5400 000006000	000006500
32-20-28-3219-00-280	SMITH JEFFREY JAY LIFE ESTATE	APK 11	1082 ORANGE GROVE LN	5400 000006000	000006500
32-20-28-3219-00-300	JENSEN DONALD	APK 11	1066 ORANGE GROVE LN	5400 000007200	000007800
32-20-28-3219-00-310	COTO ROSA	APK 11	1026 ORANGE GROVE LN	5400 000006000	000006500
32-20-28-3219-00-320	RAMPERSAD VALINI	APK 11	1018 ORANGE GROVE LN	5400 000003600	000003900
32-20-28-3219-00-330	RAMPERSAD VALINI	APK 11	1010 ORANGE GROVE LN	5400 000006000	000006500
32-20-28-3219-00-350	GELDNER LINDA	APK 11	1055 ORANGE GROVE LN	5400 000006000	000006500
32-20-28-3221-00-010	FARIAS LUIS	APK 11	1381 GOLF COURSE DR	5400 000005280	00057.200
32-20-28-3221-00-020	PROGRESS RESIDENTIAL BORROWER 1 LLC	APK 11	1375 GOLF COURSE DR	5400 000005280	00057.200
32-20-28-3221-00-030	GUADRON BRENDA MANNOLYA	APK 11	1363 GOLF COURSE DR	5400 000005280	00057.200
32-20-28-3221-00-040	MORRIS ROBERT	APK 11	1357 GOLF COURSE DR	5400 000006000	000006500
32-20-28-3221-00-050	HALL IARELIS	APK 11	1345 GOLF COURSE DR	5400 000006000	000006500
32-20-28-3221-00-060	GILBERT JOSEPH WILLIAM	APK 11	1339 GOLF COURSE DR	5400 000006000	000006500
32-20-28-3221-00-070	STILE MICHAEL	APK 11	1333 GOLF COURSE DR	5400 000006000	000006500
32-20-28-3221-00-150	BARNETT TERRY	APK 11	1184 ORANGE GROVE LN	5400 000005280	00057.200
32-20-28-3221-00-160	PROGRESS RESIDENTIAL BORROWER 12 LLC	APK 11	1176 ORANGE GROVE LN	5400 000005280	00057.200
32-20-28-3221-00-170	JONES CAMILLE M	APK 11	1160 ORANGE GROVE LN	5400 000005280	00057.200
32-20-28-3221-00-180	PROGRESS RESIDENTIAL BORROWER 2 LLC	APK 11	1152 ORANGE GROVE LN	5400 000006000	000006500
32-20-28-3221-00-200	ONEAL JOHN C	APK 11	1136 ORANGE GROVE LN	5400 000006000	000006500
32-20-28-4438-00-110	HORNE SHERMAN	APK 11	1915 LAKE ALDEN DR UNIT A-A	5400 000005280	00057.200
32-20-28-4438-00-130	AZIZ LESLIE	APK 11	1907 LAKE ALDEN DR UNIT A-C	5400 000005280	00057.200
32-20-28-4438-00-140	GUTIERREZ GABRIEL	APK 11	1919 LAKE ALDEN DR UNIT A-D	5400 000005280	00057.200
32-20-28-4438-00-141	AUSTERMAN MICHAEL P	APK 11	1927 LAKE ALDEN DR UNIT A-DR	5400 000005280	00057.200
32-20-28-4438-00-150	WELLS TERRY L RONNETTE	APK 11	1911 LAKE ALDEN DR UNIT A-E	5400 000005280	00057.200
32-20-28-4438-00-160	THOMAS DELORES	APK 11	1923 LAKE ALDEN DR UNIT A-F	5400 000005280	00057.200
32-20-28-4438-00-170	VALLE GLORIA	APK 11	1931 LAKE ALDEN DR UNIT A-G	5400 000005280	00057.200
32-20-28-4438-00-230	CROWE SCOTT F	APK 11	1374 CHEBON CT UNIT B-C	5400 000005280	00057.200
32-20-28-4438-00-251	1370 CHEBON LAND TRUST	APK 11	1370 CHEBON CT UNIT B-ER	5400 000005280	00057.200
32-20-28-4438-00-310	SPECKMAN JOHN W	APK 11	1354 CHEBON CT UNIT C-A	5400 000005280	00057.200
32-20-28-4438-00-311	WEISS RANDY G	APK 11	1358 CHEBON CT UNIT C-AR	5400 000005280	00057.200
32-20-28-4438-00-330	WALSH LUCILLE C	APK 11	1362 CHEBON CT UNIT C-C	5400 000005280	00057.200
32-20-28-4438-00-340	LEYAKATALIE SONIA	APK 11	1350 CHEBON CT UNIT C-D	5400 000005280	00057.200
32-20-28-4438-00-341	SURIFF MARVIN A	APK 11	1346 CHEBON CT UNIT C-ER	5400 000005280	00057.200
32-20-28-4442-04-010	LONGHI LUIS E	APK 11	1322 CHEBON CT UNIT D-ER	5400 000005280	00057.200
32-20-28-4442-04-020	FREEMAN BOBBY J LIFE ESTATE	APK 11	1326 CHEBON CT UNIT D-D	5400 000005280	00057.200
32-20-28-4442-04-030	RALPH SEERAM TRUST	APK 11	1330 CHEBON CT UNIT D-A	5400 000005280	00057.200
32-20-28-4442-04-040	FONGER RUTE	APK 11	1334 CHEBON CT UNIT D-AR	5400 000005280	00057.200
32-20-28-4442-04-050	MOYE MERRIE A	APK 11	1338 CHEBON CT UNIT D-DR	5400 000005280	00057.200
32-20-28-4442-04-060	BRILLEMBOURG DWIGHT DAVID	APK 11	1342 CHEBON CT UNIT D-E	5400 000005280	00057.200
32-20-28-4442-05-010	CHUNG BYUNGHA	APK 11	1302 CHEBON CT UNIT E-G	5400 000005280	00057.200
32-20-28-4442-05-020	JAMES THERESA	APK 11	1306 CHEBON CT UNIT E-A	5400 000005280	00057.200
32-20-28-4442-05-030	MAUGE STEPHANIE V	APK 11	1310 CHEBON CT UNIT E-AR	5400 000005280	00057.200
32-20-28-4442-05-040	SIMPSON RICHARD E	APK 11	1314 CHEBON CT UNIT E-DR	5400 000005280	00057.200
32-20-28-4442-05-050	EQUIALT FUND LLC	APK 11	1318 CHEBON CT UNIT E-F	5400 000005280	00057.200
32-20-28-4442-06-010	BAYNUM JULIE	APK 11	2023 LAKE ALDEN DR UNIT F-ER	5400 000005280	00057.200
32-20-28-4442-06-020	SPANIO THERESA J	APK 11	2019 LAKE ALDEN DR UNIT F-D	5400 000005280	00057.200
32-20-28-4442-06-030	MANNINO MICHAEL	APK 11	2015 LAKE ALDEN DR UNIT F-A	5400 000005280	00057.200
32-20-28-4442-06-040	FURLONGE WILLIAM H	APK 11	2011 LAKE ALDEN DR UNIT F-AR	5400 000005280	00057.200

32-20-28-4442-06-050	BOWEN RAYMOND	APK 11	2007 LAKE ALDEN DR UNIT F-DR	5400 000005280	00057.200
32-20-28-4442-06-060	BIGELOW DANA	APK 11	2003 LAKE ALDEN DR UNIT F-E	5400 000005280	00057.200
32-20-28-4442-07-010	KOSKINEN JENNIFER L	APK 11	2043 LAKE ALDEN DR UNIT G-G	5400 000005280	00057.200
32-20-28-4442-07-020	VILLA ANASTASYA LLC	APK 11	2039 LAKE ALDEN DR UNIT G-A	5400 000005280	00057.200
32-20-28-4442-07-030	KAPINOS MICHAEL LIFE ESTATE	APK 11	2035 LAKE ALDEN DR UNIT G-AR	5400 000005280	00057.200
32-20-28-4442-07-040	BURKE VANESSA MAE	APK 11	2031 LAKE ALDEN DR UNIT G-DR	5400 000005280	00057.200
32-20-28-4442-07-050	ALVA GONZALEZ VELAZQUEZ IRIS	APK 11	2027 LAKE ALDEN DR UNIT G-F	5400 000005280	00057.200
32-20-28-4442-08-010	YUDESS SHARI A	APK 11	1113 CHEBON CT UNIT H-DR	5400 000005280	00057.200
32-20-28-4442-08-020	DAVIS JAMES	APK 11	1115 CHEBON CT UNIT H-A	5400 000005280	00057.200
32-20-28-4442-08-030	JESUS ROSA JR REVOCABLE TRUST	APK 11	1119 CHEBON CT UNIT H-C	5400 000005280	00057.200
32-20-28-5092-00-010	SCOTT KAREN STIDHAM	APK 11	1186 LINKSIDE CT	5400 000005280	00057.200
32-20-28-5092-00-020	HAKANSSON KARIN V TR	APK 11	1180 LINKSIDE CT	5400 000006000	000006500
32-20-28-5092-00-030	SIFRE CHERIANNE ALEXIS	APK 11	1174 LINKSIDE CT	5400 000005280	00057.200
32-20-28-5092-00-040	MERTENS MATTHEW	APK 11	1168 LINKSIDE CT	5400 000006000	000006500
32-20-28-5092-00-050	CRUMITY VICTOR V II	APK 11	1162 LINKSIDE CT	5400 000006000	000006500
32-20-28-5092-00-060	PREBENDA ANN W	APK 11	1156 LINKSIDE CT	5400 000005280	00057.200
32-20-28-5092-00-070	PROGRESS RESIDENTIAL BORROWER 18 LLC	APK 11	1150 LINKSIDE CT	5400 000005280	00057.200
32-20-28-5092-00-080	ARANIBAR ARMANDO	APK 11	1144 LINKSIDE CT	5400 000006000	000006500
32-20-28-5092-00-090	OSTEEN SANDRA S	APK 11	1138 LINKSIDE CT	5400 000006000	000006500
32-20-28-5092-00-100	GONZALEZ NELSON	APK 11	1132 LINKSIDE CT	5400 000006000	000006500
32-20-28-5092-00-110	ROGERS JOHN B	APK 11	1126 LINKSIDE CT	5400 000005280	00057.200
32-20-28-5092-00-120	CHOWDHURY MARJU	APK 11	1120 LINKSIDE CT	5400 000006000	000006500
32-20-28-5092-00-130	BROWN JAMES E	APK 11	1114 LINKSIDE CT	5400 000005280	00057.200
32-20-28-5092-00-140	DENNETT CASSONDRA M	APK 11	1108 LINKSIDE CT	5400 000006000	000006500
32-20-28-5092-00-150	PARKS HUGH M	APK 11	1102 LINKSIDE CT	5400 000006000	000006500
32-20-28-5092-00-160	MOHAMED AFRAS	APK 11	1096 LINKSIDE CT	5400 000007200	000007800
32-20-28-5092-00-170	SAVAGE CODY JAMES	APK 11	1090 LINKSIDE CT	5400 000006000	000006500
32-20-28-5092-00-180	SIMPKINS DONALD A LIFE ESTATE	APK 11	1084 LINKSIDE CT	5400 000007200	000007800
32-20-28-5092-00-190	SUE E ALDEN DECLARATION OF TRUST	APK 11	1078 LINKSIDE CT	5400 000003600	000003900
32-20-28-5092-00-200	DAVIS TERRANCE	APK 11	1072 LINKSIDE CT	5400 000006000	000006500
32-20-28-5092-00-210	BARKIMER JOHN D	APK 11	1066 LINKSIDE CT	5400 000006000	000006500
32-20-28-5092-00-220	MUNOZ LUZ MARINA	APK 11	1060 LINKSIDE CT	5400 000003600	000003900
32-20-28-5092-00-230	MUNOZ LUZ MARINA	APK 11	1054 LINKSIDE CT	5400 000005280	00057.200
32-20-28-5092-00-240	SHAW CARRIE	APK 11	1048 LINKSIDE CT	5400 000005280	00057.200
32-20-28-5092-00-250	JANKIEWICZ JUNE LIFE ESTATE	APK 11	1042 LINKSIDE CT	5400 000006000	000006500
32-20-28-5092-00-260	SIMS CAROL W	APK 11	1036 LINKSIDE CT	5400 000006000	000006500
32-20-28-5092-00-270	HAUGHT CAROLYN A	APK 11	1030 LINKSIDE CT	5400 000005280	00057.200
32-20-28-5092-00-280	POWERS FAMILY REVOCABLE TRUST	APK 11	1024 LINKSIDE CT	5400 000006000	000006500
32-20-28-5092-00-290	HORN DEBRA L	APK 11	1018 LINKSIDE CT	5400 000005280	00057.200
32-20-28-5092-00-300	AUSTIN DYLAN	APK 11	1012 LINKSIDE CT	5400 000006000	000006500
32-20-28-5092-00-310	LAKEHOUSE BTH INVESTMENTS LLC	APK 11	1006 LINKSIDE CT	5400 000003600	000003900
32-20-28-5092-00-320	KROEGER ALBERT JAMES JR TR	APK 11	1153 LINKSIDE CT	5400 000005280	00057.200
32-20-28-5092-00-330	SWH 2017-1 BORROWER LP	APK 11	1135 LINKSIDE CT	5400 000005280	00057.200
32-20-28-5092-00-340	EAS INVESTMENT GROUP LLC	APK 11	1061 LINKSIDE CT	5400 000005280	00057.200
32-20-28-5092-00-350	FREEBORG KYLE	APK 11	1101 LINKSIDE CT	5400 000006000	000006500
32-20-28-5817-00-007	CITY OF APOPKA	APK 11	MUIRFIELD CIR	5400 000003600	000003900
32-20-28-5817-00-010	GORALNICK LARRY LIFE ESTATE	APK 11	1110 LEXINGTON PKWY	5400 000007200	000007800
32-20-28-5817-00-020	JOHNSON DALE JOSEPH LIFE ESTATE	APK 11	1120 LEXINGTON PKWY	5400 000006000	000006500
32-20-28-5817-00-030	SUTLEY ROBERT O	APK 11	1130 LEXINGTON PKWY	5400 000007200	000007800
32-20-28-5817-00-040	DEAN ISADORA M LIFE ESTATE	APK 11	1140 LEXINGTON PKWY	5400 000007200	000007800
32-20-28-5817-00-050	JOHNSTON WILLIAM H	APK 11	1150 LEXINGTON PKWY	5400 000007200	000007800
32-20-28-5817-00-060	WILLIAMS CLEVELAND A	APK 11	1160 LEXINGTON PKWY	5400 000007200	000007800
32-20-28-5817-00-070	PIERRE WILDINE	APK 11	1170 LEXINGTON PKWY	5400 000006000	000006500
32-20-28-5817-00-080	DAMICO GERALD C	APK 11	1180 LEXINGTON PKWY	5400 000007200	000007800
32-20-28-5817-00-090	BRANNON STUART	APK 11	1190 LEXINGTON PKWY	5400 000006000	000006500
32-20-28-5817-00-100	WORKMAN ROGER JR	APK 11	840 MUIRFIELD CIR	5400 000006000	000006500
32-20-28-5817-00-110	GONZALEZ ALVARO F	APK 11	832 MUIRFIELD CIR	5400 000007200	000007800
32-20-28-5817-00-120	BANKSON JOSEPH	APK 11	824 MUIRFIELD CIR	5400 000006000	000006500
32-20-28-5817-00-130	FORMAN DEBORAH ARNOLD	APK 11	1165 LEXINGTON PKWY	5400 000006000	000006500
32-20-28-5817-00-140	TELEMAQUE TAMARA	APK 11	1155 LEXINGTON PKWY	5400 000006000	000006500
32-20-28-5817-00-150	HARTZELL RICHARD SR	APK 11	1145 LEXINGTON PKWY	5400 000006000	000006500
32-20-28-5817-00-160	TOBIN FAMILY TRUST	APK 11	701 MUIRFIELD CIR	5400 000006000	000006500
32-20-28-5817-00-170	HOPEWELL CHARLES	APK 11	709 MUIRFIELD CIR	5400 000006000	000006500

32-20-28-5817-00-180 BOCKINO DIANA
 32-20-28-5817-00-190 WILSON RICHARD MICHAEL
 32-20-28-5817-00-200 SRP SUB LLC
 32-20-28-5817-00-210 POE NANCY E LIFE ESTATE
 32-20-28-5817-00-220 HERBERT LEONARD SAMUEL
 32-20-28-5817-00-230 CORDERO GONZALEZ MARCO A
 32-20-28-5817-00-240 MCCLUNG DENNIS A
 32-20-28-5817-00-250 CALLAWAY LESLIE
 32-20-28-5817-00-260 YANG MICHAEL H
 32-20-28-5817-00-270 KATARSKI ELAINE
 32-20-28-5817-00-280 DE LA TORRE LUIS
 32-20-28-5817-00-290 BERRY DONNA
 32-20-28-5817-00-300 IH5 PROPERTY FLORIDA LP
 32-20-28-5818-00-310 HURD HENRY W III
 32-20-28-5818-00-320 WILLIAMS ROBERT D
 32-20-28-5818-00-330 MEERDO GEORGE
 32-20-28-5818-00-340 MINK JEFFREY
 32-20-28-5818-00-350 PALMER RANDAL N
 32-20-28-5818-00-360 STEPHENS KELLY D
 32-20-28-5818-00-370 STEVENSON DON E
 32-20-28-5818-00-380 ERNEST JAMES BURSEY AND RUTH ELIZABETH BURSEY FAMIL TRUST
 32-20-28-5818-00-390 NAMEY THOMAS E
 32-20-28-5818-00-400 DOWSWELL LIVING TRUST
 32-20-28-5818-00-410 ADL REVOCABLE LIVING TRUST
 32-20-28-5818-00-420 ROTHSCHILD TY
 32-20-28-5818-00-430 OUELLETTE DEAN K
 32-20-28-5818-00-440 ELDER CALVIN JEROME
 32-20-28-5818-00-450 HILL RICHARD
 32-20-28-5818-00-460 BEARDEN LLOYD BENTON
 32-20-28-5818-00-470 HONORATO CERVANTES PAULINA
 32-20-28-5818-00-480 COLLIER AUSTIN
 32-20-28-5818-00-490 MCPHAUL BYRON A
 32-20-28-5818-00-500 WILLIAMS DARYL
 32-20-28-5818-00-510 SPRINKLE JOHN M
 32-20-28-5818-00-520 CAPLAN CYNTHIA
 32-20-28-5818-00-530 SAWDY ROBERT W
 32-20-28-5818-00-540 GEORGIEV BISSER MIHAILOV
 32-20-28-5818-00-550 PALACIO VANESSA SALAZAR
 32-20-28-5818-00-560 MATHURIN LISENA
 32-20-28-5818-00-570 THEAM NICHOLAS
 32-20-28-5818-00-580 GARCIA OSVALDO
 32-20-28-5818-00-590 DUGAN JOHN P
 32-20-28-5818-00-600 GESELL RICHARD A LIFE ESTATE
 32-20-28-5818-00-610 CASTROGIOVANNI LEO
 32-20-28-5818-00-620 CLEVELAND BENJAMIN T JR
 32-20-28-5818-00-630 WILSON SCOTT SINCLAIR
 32-20-28-5818-00-640 WIESE JAMES R
 32-20-28-5818-00-650 RAMIREZ SHANNON M
 32-20-28-5818-00-660 HERBER MICHAEL L
 32-20-28-5818-00-670 GEORGE HAYMAN IMMANUEL
 32-20-28-5818-00-680 COTTINGHAM WINTHROP E
 32-20-28-5818-00-690 STERLING SAMANTHA
 32-20-28-6832-00-007 ERROL ESTATE MANAGEMENT INC
 32-20-28-7829-00-010 CALDERONE STEVEN J
 32-20-28-7829-00-020 DAVIS SANDRA BRYANT LIFE ESTATE
 32-20-28-7829-00-030 LOGAN CYNTHIA A
 32-20-28-7829-00-040 WAMBLES RUSSELL W
 32-20-28-7829-00-050 MOORE MARY A
 32-20-28-7829-00-060 PROGRESS RESIDENTIAL BORROWER 7 LLC
 32-20-28-7829-00-070 WOODIS MYRNA
 32-20-28-7829-00-080 WRIGHT NORMA J
 32-20-28-7829-00-090 ALLES ERIN L 1/3 INT
 32-20-28-7829-00-100 BORDONARO ANTHONY

APK 11	717 MUIRFIELD CIR	5400 000006000	000006500
APK 11	725 MUIRFIELD CIR	5400 000007200	000007800
APK 11	741 MUIRFIELD CIR	5400 000007200	000007800
APK 11	809 MUIRFIELD CIR	5400 000006000	000006500
APK 11	817 MUIRFIELD CIR	5400 000007200	000007800
APK 11	825 MUIRFIELD CIR	5400 000007200	000007800
APK 11	833 MUIRFIELD CIR	5400 000006000	000006500
APK 11	740 MUIRFIELD CIR	5400 000006000	000006500
APK 11	732 MUIRFIELD CIR	5400 000007200	000007800
APK 11	724 MUIRFIELD CIR	5400 000006000	000006500
APK 11	716 MUIRFIELD CIR	5400 000006000	000006500
APK 11	708 MUIRFIELD CIR	5400 000006000	000006500
APK 11	700 MUIRFIELD CIR	5400 000006000	000006500
APK 11	1200 LEXINGTON PKWY	5400 000006000	000006500
APK 11	1210 LEXINGTON PKWY	5400 000007200	000007800
APK 11	1220 LEXINGTON PKWY	5400 000007200	000007800
APK 11	1230 LEXINGTON PKWY	5400 000007200	000007800
APK 11	1240 LEXINGTON PKWY	5400 000007200	000007800
APK 11	1250 LEXINGTON PKWY	5400 000006000	000006500
APK 11	1260 LEXINGTON PKWY	5400 000007200	000007800
APK 11	1270 LEXINGTON PKWY	5400 000006000	000006500
APK 11	1280 LEXINGTON PKWY	5400 000006000	000006500
APK 11	1290 LEXINGTON PKWY	5400 000007200	000007800
APK 11	1300 LEXINGTON PKWY	5400 000007200	000007800
APK 11	1310 LEXINGTON PKWY	5400 000006000	000006500
APK 11	1320 LEXINGTON PKWY	5400 000007200	000007800
APK 11	1330 LEXINGTON PKWY	5400 000006000	000006500
APK 11	1340 LEXINGTON PKWY	5400 000007200	000007800
APK 11	1350 LEXINGTON PKWY	5400 000006000	000006500
APK 11	1360 LEXINGTON PKWY	5400 000007200	000007800
APK 11	1440 LEXINGTON PKWY	5400 000007200	000007800
APK 11	1450 LEXINGTON PKWY	5400 000007200	000007800
APK 11	1480 LEXINGTON PKWY	5400 000006000	000006500
APK 11	1205 LEXINGTON PKWY	5400 000007200	000007800
APK 11	1495 LEXINGTON PKWY	5400 000006000	000006500
APK 11	1235 LEXINGTON PKWY	5400 000007200	000007800
APK 11	1245 LEXINGTON PKWY	5400 000006000	000006500
APK 11	1255 LEXINGTON PKWY	5400 000006000	000006500
APK 11	1265 LEXINGTON PKWY	5400 000007200	000007800
APK 11	1275 LEXINGTON PKWY	5400 000006000	000006500
APK 11	1285 LEXINGTON PKWY	5400 000007200	000007800
APK 11	1305 LEXINGTON PKWY	5400 000006000	000006500
APK 11	1315 LEXINGTON PKWY	5400 000007200	000007800
APK 11	1355 LEXINGTON PKWY	5400 000007200	000007800
APK 11	1415 LEXINGTON PKWY	5400 000006000	000006500
APK 11	1425 LEXINGTON PKWY	5400 000006000	000006500
APK 11	1435 LEXINGTON PKWY	5400 000007200	000007800
APK 11	1445 LEXINGTON PKWY	5400 000006000	000006500
APK 11	1455 LEXINGTON PKWY	5400 000006000	000006500
APK 11	1465 LEXINGTON PKWY	5400 000003600	000003900
APK 11	1475 LEXINGTON PKWY	5400 000007200	000007800
APK 11	1485 LEXINGTON PKWY	5400 000007200	000007800
APK 11	KILLEAN CT	5400 000003600	000003900
APK 11	1951 POMERANIAN CT	5400 000006000	000006500
APK 11	1955 POMERANIAN CT	5400 000006000	000006500
APK 11	1959 POMERANIAN CT	5400 000006000	000006500
APK 11	1954 POMERANIAN CT	5400 000006000	000006500
APK 11	1950 POMERANIAN CT	5400 000006000	000006500
APK 11	1451 STONEYWOOD WAY	5400 000006000	000006500
APK 11	1455 STONEYWOOD WAY	5400 000006000	000006500
APK 11	1459 STONEYWOOD WAY	5400 000006000	000006500
APK 11	1463 STONEYWOOD WAY	5400 000006000	000006500
APK 11	1467 STONEYWOOD WAY	5400 000006000	000006500

32-20-28-7829-00-110	QUINLAN JOSEPH	APK 11	1471 STONEYWOOD WAY	5400 000006000	000006500
32-20-28-7829-00-120	ROCANELLO PATRICK C	APK 11	1466 STONEYWOOD WAY	5400 000006000	000006500
32-20-28-7829-00-130	WILLIAM CYRIL SNOW AMD LISA DIANA SNOW REVOCABLE TRUST	APK 11	1462 STONEYWOOD WAY	5400 000006000	000006500
32-20-28-7829-00-140	IH6 PROPERTY FLORIDA L P	APK 11	1458 STONEYWOOD WAY	5400 000006000	000006500
32-20-28-7829-00-150	MODESTO BASULTO AMY MARIA	APK 11	1454 STONEYWOOD WAY	5400 000006000	000006500
32-20-28-7829-00-160	PONTON LINDA J	APK 11	1450 STONEYWOOD WAY	5400 000006000	000006500
32-20-28-7829-00-170	CUMMINS JOHN W	APK 11	1446 STONEYWOOD WAY	5400 000006000	000006500
32-20-28-7829-00-180	DAVENPORT ROBERT E	APK 11	1442 STONEYWOOD WAY	5400 000006000	000006500
32-20-28-7829-00-190	BOUDOIN LORNE P	APK 11	1303 LUCKY PENNIE WAY	5400 000006000	000006500
32-20-28-7829-00-200	WYMAN DONNY	APK 11	1307 LUCKY PENNIE WAY	5400 000006000	000006500
32-20-28-7829-00-210	PROGRESS RESIDENTIAL BORROWER 11 LLC	APK 11	1311 LUCKY PENNIE WAY	5400 000006000	000006500
32-20-28-7829-00-220	NUNEZ QUISQUEYA	APK 11	1315 LUCKY PENNIE WAY	5400 000006000	000006500
32-20-28-7829-00-230	STEVENS ALBERLY	APK 11	1319 LUCKY PENNIE WAY	5400 000006000	000006500
32-20-28-7829-00-240	ZANETTO FRANK	APK 11	1801 PRECIOUS CIR	5400 000006000	000006500
32-20-28-7829-00-250	HELD JOHN P	APK 11	1805 PRECIOUS CIR	5400 000006000	000006500
32-20-28-7829-00-260	2018-2 IH BORROWER LP	APK 11	1809 PRECIOUS CIR	5400 000006000	000006500
32-20-28-7829-00-270	THOMAS SHIRLEY M	APK 11	1813 PRECIOUS CIR	5400 000006000	000006500
32-20-28-7829-00-280	WILLIAMS ERYKA	APK 11	1817 PRECIOUS CIR	5400 000006000	000006500
32-20-28-7829-00-290	GORDON TYRELL	APK 11	1821 PRECIOUS CIR	5400 000006000	000006500
32-20-28-7829-00-300	POLAND GLEN S	APK 11	1818 PRECIOUS CIR	5400 000006000	000006500
32-20-28-7829-00-310	CASEY CARLTON MALIK JR	APK 11	1812 PRECIOUS CIR	5400 000007200	000007800
32-20-28-7829-00-320	CAMPBELL HARLEY	APK 11	1808 PRECIOUS CIR	5400 000006000	000006500
32-20-28-7829-00-330	RICHARD ROBERT JOSEPH JR	APK 11	1804 PRECIOUS CIR	5400 000006000	000006500
32-20-28-7829-00-340	LAMONT KRISTEN	APK 11	1250 STONEYWOOD WAY	5400 000006000	000006500
32-20-28-7829-00-350	TAH 2017-1 BORROWER LLC	APK 11	1254 STONEYWOOD WAY	5400 000006000	000006500
32-20-28-7829-00-360	ALLENSWORTH ADAM SHANE	APK 11	1258 STONEYWOOD WAY	5400 000006000	000006500
32-20-28-7829-00-370	AINSWORTH JAMES KENNETH	APK 11	1262 STONEYWOOD WAY	5400 000006000	000006500
32-20-28-7829-00-380	ASTERS CONSTANTINE C SR	APK 11	1266 STONEYWOOD WAY	5400 000006000	000006500
32-20-28-7829-00-390	ALSUP LAURA GAYE	APK 11	1270 STONEYWOOD WAY	5400 000006000	000006500
32-20-28-7829-00-400	FROEMMING JASON	APK 11	1310 LUCKY PENNIE WAY	5400 000006000	000006500
32-20-28-7829-00-410	ISLAM REZWAN MOHAMMAD	APK 11	1314 LUCKY PENNIE WAY	5400 000006000	000006500
32-20-28-7829-00-420	NGUYEN MINH VAN	APK 11	1318 LUCKY PENNIE WAY	5400 000006000	000006500
32-20-28-7829-00-430	GUTHRIE MICHAEL D	APK 11	1322 LUCKY PENNIE WAY	5400 000006000	000006500
32-20-28-7829-00-440	LUTZ LINDA MARIE	APK 11	1404 LUCKY PENNIE WAY	5400 000006000	000006500
32-20-28-7829-00-450	MCNALLY SUZANNE E	APK 11	1408 LUCKY PENNIE WAY	5400 000006000	000006500
32-20-28-7829-00-460	PROGRESS RESIDENTIAL BORROWER 9 LLC	APK 11	1412 LUCKY PENNIE WAY	5400 000006000	000006500
32-20-28-7829-00-470	SMITH MARILYN J LIFE ESTATE	APK 11	1416 LUCKY PENNIE WAY	5400 000006000	000006500
32-20-28-7829-00-480	FRAY ROGER CHARLES JR LIFE ESTATE	APK 11	1420 LUCKY PENNIE WAY	5400 000006000	000006500
32-20-28-7829-00-490	MCQUILLAN JOHN	APK 11	1424 LUCKY PENNIE WAY	5400 000006000	000006500
32-20-28-7829-00-500	CARROLL DAVID	APK 11	1428 LUCKY PENNIE WAY	5400 000006000	000006500
32-20-28-7830-00-003	CITY OF APOPKA	APK 11	1602 STONEYWOOD WAY	5400 000013200	000014300
32-20-28-7830-00-510	YOUNG ANTHONY V	APK 11	1432 LUCKY PENNIE WAY	5400 000006000	000006500
32-20-28-7830-00-520	DE LA TORRE CARLOS	APK 11	1500 LUCKY PENNIE WAY	5400 000006000	000006500
32-20-28-7830-00-530	DUKES TEQUESTA L	APK 11	1504 LUCKY PENNIE WAY	5400 000006000	000006500
32-20-28-7830-00-540	SHEPPARD MICHAEL J	APK 11	1508 LUCKY PENNIE WAY	5400 000007200	000007800
32-20-28-7830-00-550	KNOX-USHERWOOD EULALEE A	APK 11	1512 LUCKY PENNIE WAY	5400 000006000	000006500
32-20-28-7830-00-560	GREIF AMANDA DAWN	APK 11	1516 LUCKY PENNIE WAY	5400 000006000	000006500
32-20-28-7830-00-570	ALEXANDER DASHAUNDA	APK 11	1520 LUCKY PENNIE WAY	5400 000006000	000006500
32-20-28-7830-00-580	SCHMIDT DAVID P	APK 11	1524 LUCKY PENNIE WAY	5400 000006000	000006500
32-20-28-7830-00-590	LANE BENJAMIN W	APK 11	1528 LUCKY PENNIE WAY	5400 000006000	000006500
32-20-28-7830-00-600	IH3 PROPERTY FLORIDA LP	APK 11	1532 LUCKY PENNIE WAY	5400 000006000	000006500
32-20-28-7830-00-610	POWELL ALENE	APK 11	1536 LUCKY PENNIE WAY	5400 000006000	000006500
32-20-28-7830-00-620	MIGLIORI TODD JOSEPH	APK 11	1540 LUCKY PENNIE WAY	5400 000006000	000006500
32-20-28-7830-00-630	PARSLEY MARK ANTHONY	APK 11	1600 SHADOWOOD CT	5400 000006000	000006500
32-20-28-7830-00-640	VALADA ANTHONY M	APK 11	1604 SHADOWOOD CT	5400 000006000	000006500
32-20-28-7830-00-650	HARTLEY JAMES DAVID	APK 11	1608 SHADOWOOD CT	5400 000006000	000006500
32-20-28-7830-00-660	PROGRESS RESIDENTIAL BORROWER 13 LLC	APK 11	1605 SHADOWOOD CT	5400 000006000	000006500
32-20-28-7830-00-670	AMH 2015-1 BORROWER LLC	APK 11	1601 SHADOWOOD CT	5400 000006000	000006500
32-20-28-7830-00-680	BECK BRYON	APK 11	1714 LUCKY PENNIE WAY	5400 000006000	000006500
32-20-28-7830-00-690	SFR JAVELIN BORROWER L P	APK 11	1718 LUCKY PENNIE WAY	5400 000006000	000006500
32-20-28-7830-00-700	WEBER THOMAS R	APK 11	1722 LUCKY PENNIE WAY	5400 000006000	000006500
32-20-28-7830-00-710	HUNTER DEBORAH E	APK 11	1726 LUCKY PENNIE WAY	5400 000006000	000006500
32-20-28-7830-00-720	PROGRESS RESIDENTIAL BORROWER 24 LLC	APK 11	1730 LUCKY PENNIE WAY	5400 000006000	000006500

32-20-28-7830-00-730	CARDENAS FABIOLA	APK 11	1734 LUCKY PENNIE WAY	5400 000006000	000006500
32-20-28-7830-00-740	VAN ALSTINE SUSAN	APK 11	1738 LUCKY PENNIE WAY	5400 000006000	000006500
32-20-28-7830-00-750	REAMS MARK J	APK 11	1610 STONEYWOOD WAY	5400 000006000	000006500
32-20-28-7830-00-760	ANCKER MICHAEL JOSEPH	APK 11	1614 STONEYWOOD WAY	5400 000007200	000007800
32-20-28-7830-00-770	SMITH SCOTT	APK 11	1618 STONEYWOOD WAY	5400 000007200	000007800
32-20-28-7830-00-780	FRENCH ALLEN E	APK 11	1622 STONEYWOOD WAY	5400 000006000	000006500
32-20-28-7830-00-790	KING PRICE JAMES III	APK 11	1626 STONEYWOOD WAY	5400 000006000	000006500
32-20-28-7830-00-800	IORE ROBIN R	APK 11	1704 STONEYWOOD WAY	5400 000006000	000006500
32-20-28-7830-00-810	MCGUIRE DEBBIE S	APK 11	1708 STONEYWOOD WAY	5400 000007200	000007800
32-20-28-7830-00-820	RIELI MELISSA	APK 11	1712 STONEYWOOD WAY	5400 000006000	000006500
32-20-28-7830-00-830	HMH LAND TRUST	APK 11	1716 STONEYWOOD WAY	5400 000006000	000006500
32-20-28-7830-00-840	JONES LAURA KAE	APK 11	1720 STONEYWOOD WAY	5400 000006000	000006500
32-20-28-7830-00-850	BORES PATRICIA S	APK 11	1724 STONEYWOOD WAY	5400 000007200	000007800
32-20-28-7830-00-860	MCH SFR PROPERTY OWNER 1 LLC	APK 11	1804 STONEYWOOD WAY	5400 000006000	000006500
32-20-28-7830-00-870	GRISSINGER DAVID H	APK 11	1808 STONEYWOOD WAY	5400 000006000	000006500
32-20-28-7830-00-880	HOGUE ETHAN WILLIAM	APK 11	1812 STONEYWOOD WAY	5400 000006000	000006500
32-20-28-7830-00-890	MCQUEEN MARGARET R LIFE ESTATE	APK 11	1816 STONEYWOOD WAY	5400 000007200	000007800
32-20-28-7830-00-900	KOEPKE KENNETH A	APK 11	1820 STONEYWOOD WAY	5400 000006000	000006500
32-20-28-7830-00-910	ALLEN HENRY C	APK 11	1821 STONEYWOOD WAY	5400 000007200	000007800
32-20-28-7830-00-920	GARCIA-CASTRO VERONICA	APK 11	1817 STONEYWOOD WAY	5400 000007200	000007800
32-20-28-7830-00-930	MCAULIFFE TIMOTHY	APK 11	1813 STONEYWOOD WAY	5400 000007200	000007800
32-20-28-7830-00-940	ROBBIN F BRIGHT & THERESA L BRIGHT REVOCABLE TRUST	APK 11	1809 STONEYWOOD WAY	5400 000006000	000006500
32-20-28-7830-00-950	INVITATION HOMES 7 LP	APK 11	1629 STONEYWOOD WAY	5400 000007200	000007800
32-20-28-7830-00-960	WITTMAN KATHLEEN A	APK 11	1625 STONEYWOOD WAY	5400 000006000	000006500
32-20-28-7830-00-970	CASEY MICHAEL F	APK 11	1621 STONEYWOOD WAY	5400 000006000	000006500
32-20-28-7830-00-980	MOREN SUSAN G	APK 11	1617 STONEYWOOD WAY	5400 000006000	000006500
32-20-28-7830-00-990	TYNDELL TASHANYA TANEDA	APK 11	1613 STONEYWOOD WAY	5400 000006000	000006500
32-20-28-7830-01-000	ANDERSON DAVID S	APK 11	1609 STONEYWOOD WAY	5400 000006000	000006500
32-20-28-7830-01-010	POLLARD CHARLIE	APK 11	1605 STONEYWOOD WAY	5400 000006000	000006500
32-20-28-7830-01-020	NASIBU-NASSY MUANAM UMBA	APK 11	1601 STONEYWOOD WAY	5400 000006000	000006500
32-20-28-7830-01-030	GHOLAMI SHEILA	APK 11	1525 STONEYWOOD WAY	5400 000006000	000006500
32-20-28-7830-01-040	FRANCO JOSE A	APK 11	1521 STONEYWOOD WAY	5400 000006000	000006500
32-20-28-7830-01-050	WILLIAMS DAVID L	APK 11	1517 STONEYWOOD WAY	5400 000006000	000006500
32-20-28-7830-01-060	PORTILUS WAISENISE	APK 11	1513 STONEYWOOD WAY	5400 000006000	000006500
32-20-28-7830-01-070	HMH LAND TRUST	APK 11	1509 STONEYWOOD WAY	5400 000006000	000006500
32-20-28-7830-01-080	TORRES JEANNETTE	APK 11	1505 STONEYWOOD WAY	5400 000006000	000006500
32-20-28-7830-01-090	BUZZUTO CAROL	APK 11	1502 STONEYWOOD WAY	5400 000006000	000006500
32-20-28-7830-01-100	BARRIENTOS ALYSSA	APK 11	1506 STONEYWOOD WAY	5400 000007200	000007800
32-20-28-7830-01-110	ATOUT HUSAM H	APK 11	1510 STONEYWOOD WAY	5400 000006000	000006500
32-20-28-7830-01-120	SFR ACQUISITIONS 1 LLC	APK 11	1514 STONEYWOOD WAY	5400 000006000	000006500
32-20-28-7830-01-130	IH6 PROPERTY FLORIDA LP	APK 11	1518 STONEYWOOD WAY	5400 000006000	000006500
32-20-28-7830-01-140	DANIELS RYAN	APK 11	1522 STONEYWOOD WAY	5400 000006000	000006500
32-20-28-7830-01-150	PAUL J STEFFEN JR AND DEBRA TYLL STEFFEN REVOCABLE TRUST	APK 11	1731 LUCKY PENNIE WAY	5400 000006000	000006500
32-20-28-7830-01-160	DINUNZIO ROBERT MICHAEL	APK 11	1729 LUCKY PENNIE WAY	5400 000006000	000006500
32-20-28-7830-01-170	BAPTISTE RICHARD	APK 11	1725 LUCKY PENNIE WAY	5400 000006000	000006500
32-20-28-7830-01-180	BURRELL DOROTHY	APK 11	1721 LUCKY PENNIE WAY	5400 000006000	000006500
32-20-28-7830-01-190	FISHER LAYLA R	APK 11	1717 LUCKY PENNIE WAY	5400 000006000	000006500
32-20-28-7830-01-200	LEE MYUNGHO	APK 11	1713 LUCKY PENNIE WAY	5400 000007200	000007800
32-20-28-7830-01-210	ARACE DANIEL A	APK 11	1709 LUCKY PENNIE WAY	5400 000006000	000006500
32-20-28-7830-01-220	COLLINS MORIAH E	APK 11	1705 LUCKY PENNIE WAY	5400 000006000	000006500
32-20-28-7830-01-230	PRITCHARD NANCY C	APK 11	1701 LUCKY PENNIE WAY	5400 000006000	000006500
32-20-28-7830-01-240	PERRY KIM XUAN LAN	APK 11	1929 PRECIOUS CIR	5400 000007200	000007800
32-20-28-7830-01-250	SCHWARTZER ERIC J	APK 11	1925 PRECIOUS CIR	5400 000006000	000006500
32-20-28-7830-01-260	TARMAN SHIRLEY ANN	APK 11	1921 PRECIOUS CIR	5400 000006000	000006500
32-20-28-7830-01-270	MAGPRI SFR FL LLC	APK 11	1917 PRECIOUS CIR	5400 000006000	000006500
32-20-28-7830-01-280	CUSHION JOSHUA LAKEE	APK 11	1913 PRECIOUS CIR	5400 000006000	000006500
32-20-28-7830-01-290	CORTORREAL VICTOR	APK 11	1909 PRECIOUS CIR	5400 000006000	000006500
32-20-28-7830-01-300	KLAFFKA ROGER	APK 11	1905 PRECIOUS CIR	5400 000006000	000006500
32-20-28-7830-01-310	IH6 PROPERTY FLORIDA LP	APK 11	1901 PRECIOUS CIR	5400 000006000	000006500
32-20-28-7830-01-320	HELD JENNIFER	APK 11	1843 PRECIOUS CIR	5400 000006000	000006500
32-20-28-7830-01-330	WHITE JOHNNY JR	APK 11	1839 PRECIOUS CIR	5400 000006000	000006500
32-20-28-7830-01-340	EDMONDS-ROGERS KIM	APK 11	1835 PRECIOUS CIR	5400 000006000	000006500
32-20-28-7830-01-350	VAN CLEEF CHRISTOPHER JR	APK 11	1831 PRECIOUS CIR	5400 000006000	000006500

32-20-28-7830-01-360 QUARRELLS LEON
 32-20-28-7830-01-370 BOWERS SARAH E MURPHY
 32-20-28-7830-01-380 PIERRE-LOUIS MARGARETTE
 32-20-28-7830-01-390 PAYNE VALERIE MCQUEEN
 32-20-28-7830-01-400 QUARRELLS LEON
 32-20-28-7830-01-410 RANSON TIMOTHY E
 32-20-28-7830-01-420 SCARBROUGH STEPHANIE
 32-20-28-7830-01-430 WILLIAMS CURTIS W
 32-20-28-7830-01-440 XIMINIES ODEL A
 32-20-28-7830-01-450 SWOPE CATHERINE A
 32-20-28-7830-01-460 HMH LAND TRUST
 32-20-28-7830-01-470 EVANS MARY ELIZABETH
 32-20-28-7830-01-480 SKOGLUND LYNN R
 32-20-28-7830-01-490 HARIPAUL AUBREY
 32-20-28-7830-01-500 SPALDING HOWARD S
 32-20-28-7830-01-510 FOSTER WADE AUDIEL
 32-20-28-7830-01-520 BROOKS WILLIAM
 33-20-28-0000-00-001 SERNA ALEX ADRIAN
 33-20-28-0000-00-006 SNIIC ONE LLC
 33-20-28-0000-00-013 SISTERS BUILDERS OF A JUST COMMUNITY INC
 33-20-28-0000-00-014 GIL INC
 33-20-28-0000-00-016 SAWYER NORMAN E
 33-20-28-0000-00-018 SAWYER NORMAN E
 33-20-28-0000-00-020 WAGNER LYNN M
 33-20-28-0000-00-023 BLESSNER REAL PROPERTIES LLC
 33-20-28-0000-00-030 SAWYER ANGELA
 33-20-28-0000-00-033 SABAL HOSPITALITY GROUP LLC
 33-20-28-0000-00-034 SABAL HOSPITALITY GROUP LLC
 33-20-28-0000-00-038 SAWYER NORMAN E
 33-20-28-0000-00-039 SAWYER NORMAN E
 33-20-28-0000-00-040 SAWYER NORMAN
 33-20-28-0000-00-041 CORRALES MARIA M
 33-20-28-0000-00-042 SABAL HOSPITALITY GROUP LLC
 33-20-28-0000-00-046 LEROY & DEBORAH FAMILY TRUST
 33-20-28-0000-00-048 SABAL HOSPITALITY GROUP LLC
 33-20-28-0000-00-053 SAWYER NORMAN E
 33-20-28-0000-00-057 SAWYER NORMAN E
 33-20-28-0000-00-058 298 LAFAYETTE ST LLC
 33-20-28-0000-00-064 LO CHAI-TON
 33-20-28-0000-00-065 PENANG NURSERY INC
 33-20-28-0000-00-066 HANLEX APOPKA LLC
 33-20-28-0000-00-067 PTA PROPERTIES LLC
 33-20-28-0000-00-068 5TH HOLE INVESTMENTS LLC
 33-20-28-0000-00-069 LINDBERG DAVID C JR LIFE ESTATE
 33-20-28-0000-00-074 NELSON CHARLES M JR
 33-20-28-0000-00-076 WAGNER LYNN M
 33-20-28-0000-00-078 SAWYER NORMAN E
 33-20-28-0000-00-084 LUCIDI BRUNO
 33-20-28-0000-00-116 CITY OF APOPKA
 33-20-28-0000-00-117 TACO BELL OF AMERICA LLC
 33-20-28-0000-00-122 SAWYER NORMAN E
 33-20-28-4702-00-031 CITY OF APOPKA
 33-20-28-4702-10-000 CITY OF APOPKA
 33-20-28-6918-00-002 CITY OF APOPKA
 33-20-28-6918-00-410 VAZQUEZ RICK
 33-20-28-6918-00-820 BOWDEN REGINALD Q
 33-20-28-6918-00-830 RAMSEY CAROLYN
 33-20-28-6918-00-840 JEAN-CHARLES GLARSNELL F
 33-20-28-6918-00-850 MCCARTY RODERICK
 33-20-28-6918-00-860 HERMAN L AND DOLORES A DAVIS LIVING TRUST
 33-20-28-6918-00-870 ROBINSON FREDERICK
 33-20-28-6918-00-880 MASSEY COREY
 33-20-28-6918-00-890 DELGADO LEONARDO SR

APK 11	1829 PRECIOUS CIR	5400 000007200	000007800
APK 11	1825 PRECIOUS CIR	5400 000006000	000006500
APK 11	1822 PRECIOUS CIR	5400 000006000	000006500
APK 11	1830 PRECIOUS CIR	5400 000006000	000006500
APK 11	1834 PRECIOUS CIR	5400 000006000	000006500
APK 11	1908 PRECIOUS CIR	5400 000006000	000006500
APK 11	1912 PRECIOUS CIR	5400 000006000	000006500
APK 11	1916 PRECIOUS CIR	5400 000007200	000007800
APK 11	1920 PRECIOUS CIR	5400 000006000	000006500
APK 11	1924 PRECIOUS CIR	5400 000006000	000006500
APK 11	1507 LUCKY PENNIE WAY	5400 000006000	000006500
APK 11	1503 LUCKY PENNIE WAY	5400 000007200	000007800
APK 11	1850 ELFY CT	5400 000006000	000006500
APK 11	1854 ELFY CT	5400 000006000	000006500
APK 11	1853 ELFY CT	5400 000006000	000006500
APK 11	1849 ELFY CT	5400 000006000	000006500
APK 11	1845 ELFY CT	5400 000006000	000006500
APK 11	110 W NANCY LEE LN	5400 000003600	000003900
APK 11	553 W WELCH RD	5400 000003600	000003900
APK 11	1016 N PARK AVE	5400 000030000	000032500
APK 11	160 W NANCY LEE LN	5400 000003600	000003900
APK 11	1168 ROCK SPRINGS RD	5400 000022800	000024700
APK 11	1226 ROCK SPRINGS RD	5400 000027600	000029900
APK 11	266 W WELCH RD	5400 000003600	000003900
APK 11	301 W WELCH RD	5400 000039600	000042900
APK 11	134 W NANCY LEE LN	5400 000006000	000006500
APK 11	1752 ROCK SPRINGS RD	5400 000005280	00005.200
APK 11	1788 ROCK SPRINGS RD	5400 000003600	000003900
APK 11	1232 ROCK SPRINGS RD	5400 000037200	000040300
APK 11	155 W NANCY LEE LN	5400 000150000	000170300
APK 11	117 W NANCY LEE LN	5400 000007200	000035100
APK 11	126 W NANCY LEE LN	5400 000006000	000006500
APK 11	1760 ROCK SPRINGS RD	5400 000005280	00005.200
APK 11	177 W NANCY LEE LN	5400 000006000	000006500
APK 11	1774 ROCK SPRINGS RD	5400 000013200	000014300
APK 11	1174 ROCK SPRINGS RD	5400 000007200	000024700
APK 11	1162 ROCK SPRINGS RD	5400 000013200	000016900
APK 11	1134 ROCK SPRINGS RD	5400 000039600	000042900
APK 11	1708 ROCK SPRINGS RD	5400 000018000	000022100
APK 11	1694 ROCK SPRINGS RD	5400 000034800	000037700
APK 11	1712 ROCK SPRINGS RD	5400 000037200	000040300
APK 11	1112 ROCK SPRINGS RD	5400 000018000	000019500
APK 11	1037 VICK RD	5400 000015600	000016900
APK 11	550 W LESTER RD	5400 000007200	000007800
APK 11	118 W NANCY LEE LN	5400 000006000	000006500
APK 11	130 W WELCH RD	5400 000007200	000007800
APK 11	1220 ROCK SPRINGS RD	5400 000020400	000022100
APK 11	502 W LESTER RD	5400 000007200	000007800
APK 11	302 W WELCH RD	5400 000022800	000024700
APK 11	1154 ROCK SPRINGS RD	5400 000025200	000027300
APK 11	E NANCY LEE LN	5400 000013200	000014300
APK 11	428 W WELCH RD	5400 000015600	000016900
APK 11	428 W WELCH RD	5400 000003600	000003900
APK 11	FALCONCREST BLVD	5400 000013200	000003900
APK 11	480 CHAPELWOOD DR	5400 000006000	000006500
APK 11	1401 FALCONCREST BLVD	5400 000007200	000007800
APK 11	1409 FALCONCREST BLVD	5400 000006000	000006500
APK 11	486 KNIGHTSWOOD DR	5400 000007200	000007800
APK 11	474 KNIGHTSWOOD DR	5400 000006000	000006500
APK 11	462 KNIGHTSWOOD DR	5400 000006000	000006500
APK 11	450 KNIGHTSWOOD DR	5400 000006000	000006500
APK 11	438 KNIGHTSWOOD DR	5400 000006000	000006500
APK 11	426 KNIGHTSWOOD DR	5400 000006000	000006500

33-20-28-6918-00-900	PREDDIE BURNETTE	APK 11	414 KNIGHTSWOOD DR	5400 000006000	000006500
33-20-28-6918-00-910	BERRIOS MARIA	APK 11	402 KNIGHTSWOOD DR	5400 000006000	000006500
33-20-28-6918-00-920	WEATHERS NATHANIEL JR	APK 11	1433 FALCONWOOD CT	5400 000006000	000006500
33-20-28-6918-00-930	RATLIFF JOSEPHINE E	APK 11	1439 FALCONWOOD CT	5400 000006000	000006500
33-20-28-6918-00-940	HERRICK KAY B LIFE ESTATE	APK 11	1445 FALCONWOOD CT	5400 000006000	000006500
33-20-28-6918-00-950	BARRETT JOAN ANNMARIE	APK 11	1451 FALCONWOOD CT	5400 000006000	000006500
33-20-28-6918-00-960	DIAZ ALTAGRACIA	APK 11	1457 FALCONWOOD CT	5400 000006000	000006500
33-20-28-6918-00-970	MCNAMARA JEFFREY W	APK 11	1463 FALCONWOOD CT	5400 000006000	000006500
33-20-28-6918-00-980	WARREN TRAVIS	APK 11	1469 FALCONWOOD CT	5400 000007200	000007800
33-20-28-6918-00-990	ALDRICH NICKI	APK 11	1475 FALCONWOOD CT	5400 000006000	000006500
33-20-28-6918-01-000	KLAIBER RUPERT	APK 11	1481 FALCONWOOD CT	5400 000007200	000007800
33-20-28-6918-01-010	FELTON CALVIN D	APK 11	1487 FALCONWOOD CT	5400 000006000	000006500
33-20-28-6918-01-020	KLASK JOSEPH JR	APK 11	1473 FALCONCREST BLVD	5400 000007200	000007800
33-20-28-6918-01-030	BLAIR KEITH	APK 11	1481 FALCONCREST BLVD	5400 000006000	000006500
33-20-28-6918-01-040	LIMA STERLIN	APK 11	1494 FALCONWOOD CT	5400 000006000	000006500
33-20-28-6918-01-050	HUDSON KEITH	APK 11	1490 FALCONWOOD CT	5400 000006000	000006500
33-20-28-6918-01-060	GERMAN ODIVEL	APK 11	1486 FALCONWOOD CT	5400 000006000	000006500
33-20-28-6918-01-070	BEAUTELUS WILMY	APK 11	1480 FALCONWOOD CT	5400 000006000	000006500
33-20-28-6918-01-080	PAUGH TRINA J	APK 11	1474 FALCONWOOD CT	5400 000006000	000006500
33-20-28-6918-01-090	THR FLORIDA L P	APK 11	403 KNIGHTSWOOD DR	5400 000006000	000006500
33-20-28-6918-01-100	FLORES ALEJANDRO E	APK 11	415 KNIGHTSWOOD DR	5400 000007200	000007800
33-20-28-6918-01-110	FKH SFR M L P	APK 11	427 KNIGHTSWOOD DR	5400 000006000	000006500
33-20-28-6918-01-120	VESCO ALEX	APK 11	439 KNIGHTSWOOD DR	5400 000006000	000006500
33-20-28-6918-01-130	PEERY GRACE M	APK 11	451 KNIGHTSWOOD DR	5400 000006000	000006500
33-20-28-6918-01-140	BAITY MARIE Y	APK 11	475 KNIGHTSWOOD DR	5400 000007200	000007800
33-20-28-6918-01-150	AMBROSE-JORDAN PAMELA	APK 11	1480 FALCONCREST BLVD	5400 000006000	000006500
33-20-28-6918-01-160	LUGO CARMEN M	APK 11	1472 FALCONCREST BLVD	5400 000007200	000007800
33-20-28-6918-01-170	SISTERS BUILDERS OF A JUST COMMUNITY INC	APK 11	1464 FALCONCREST BLVD	5400 000007200	000007800
33-20-28-6918-01-180	SERWE MICHAEL J	APK 11	1456 FALCONCREST BLVD	5400 000006000	000006500
33-20-28-6918-01-190	SERWE MICHAEL J	APK 11	1448 FALCONCREST BLVD	5400 000006000	000006500
33-20-28-6918-01-200	SCOTT CLEMENT P	APK 11	1440 FALCONCREST BLVD	5400 000006000	000006500
33-20-28-6918-01-210	MATHIS JAMES L	APK 11	1432 FALCONCREST BLVD	5400 000006000	000006500
33-20-28-6918-01-220	TAYLOR CHRISTOPHER L SR	APK 11	1424 FALCONCREST BLVD	5400 000007200	000007800
33-20-28-6919-00-010	CHIAL OLGA	APK 11	100 PINE FOREST PL	5400 000006000	000006500
33-20-28-6919-00-020	GERMAN ODIBEL JOSE	APK 11	96 PINE FOREST PL	5400 000006000	000006500
33-20-28-6919-00-030	PROGRESS RESIDENTIAL BORROWER 6 LLC	APK 11	92 PINE FOREST PL	5400 000006000	000006500
33-20-28-6919-00-040	IH6 PROPERTY FLORIDA LP	APK 11	88 PINE FOREST PL	5400 000006000	000006500
33-20-28-6919-00-050	SOLER JOSE F	APK 11	84 PINE FOREST PL	5400 000006000	000006500
33-20-28-6919-00-060	ORTIZ ESTRADA FAMILY TRUST	APK 11	80 PINE FOREST PL	5400 000006000	000006500
33-20-28-6919-00-070	PENA TOMASINA	APK 11	76 PINE FOREST PL	5400 000006000	000006500
33-20-28-6919-00-080	GERMAN SHERLY	APK 11	72 PINE FOREST PL	5400 000006000	000006500
33-20-28-6919-00-090	HOLGUIN ROSSI	APK 11	68 PINE FOREST PL	5400 000005280	00057.200
33-20-28-6919-00-100	ALVARADO VAZQUEZ ISMAEL	APK 11	64 PINE FOREST PL	5400 000006000	000006500
33-20-28-6919-00-110	WHITE ERIN	APK 11	60 PINE FOREST PL	5400 000005280	00057.200
33-20-28-6919-00-120	GOMEZ JUAN C	APK 11	56 PINE FOREST PL	5400 000005280	00057.200
33-20-28-6919-00-130	AADAD ZAKARIA	APK 11	52 PINE FOREST PL	5400 000005280	00057.200
33-20-28-6919-00-140	DEJESUS KEVIN	APK 11	48 PINE FOREST PL	5400 000006000	000006500
33-20-28-6919-00-150	CEDILLO LAURA	APK 11	44 PINE FOREST PL	5400 000005280	00057.200
33-20-28-6919-00-160	HUNDLEY-SMITH JANET	APK 11	40 PINE FOREST PL	5400 000005280	00057.200
33-20-28-6919-00-170	WILLIAMS MARLYN	APK 11	36 PINE FOREST PL	5400 000006000	000006500
33-20-28-6919-00-180	PARKS ZANTHE	APK 11	32 PINE FOREST PL	5400 000006000	000006500
33-20-28-6919-00-190	CEBALLOS MANUELA EMILIA	APK 11	28 PINE FOREST PL	5400 000006000	000006500
33-20-28-6919-00-200	RODRIGUEZ SAMUEL	APK 11	24 PINE FOREST PL	5400 000005280	00057.200
33-20-28-6919-00-210	ROGERS JAMES W JR	APK 11	20 PINE FOREST PL	5400 000006000	000006500
33-20-28-6919-00-220	CLARK JAY MELVIN	APK 11	16 PINE FOREST PL	5400 000006000	000006500
33-20-28-6919-00-230	FLETCHER MICHELLE R	APK 11	12 PINE FOREST PL	5400 000006000	000006500
33-20-28-6919-00-240	CURRY MICHAEL	APK 11	15 PINE FOREST PL	5400 000006000	000006500
33-20-28-6919-00-250	MESSER PHILIP B	APK 11	19 PINE FOREST PL	5400 000006000	000006500
33-20-28-6919-00-260	KUSTERS JOHANNA M	APK 11	23 PINE FOREST PL	5400 000005280	00057.200
33-20-28-6919-00-270	FARINHA HERMAN A LIFE ESTATE	APK 11	27 PINE FOREST PL	5400 000005280	00057.200
33-20-28-6919-00-280	ZHANG ZHENGXIANG	APK 11	31 PINE FOREST PL	5400 000005280	00057.200
33-20-28-6919-00-290	PIERRE-LOUIS JACEN	APK 11	39 PINE FOREST PL	5400 000006000	000006500
33-20-28-6919-00-300	GIBBS-GODFREY MONICA K	APK 11	43 PINE FOREST PL	5400 000006000	000006500

33-20-28-6919-00-310 PROGRESS RESIDENTIAL BORROWER 4 LLC
 33-20-28-6919-00-320 PADILLA GUADALUPE DE JESUS GUILLEN
 33-20-28-6919-00-330 FOX KRISTI KAY
 33-20-28-6919-00-340 ROUZARD EDNA
 33-20-28-6919-00-350 ACOSTA EUGENIO T
 33-20-28-6919-00-360 CEBALLOS MANUELA
 33-20-28-6919-00-370 AMERICAN HOMES 4 RENT PROPERTIES SEVEN LLC
 33-20-28-6919-00-380 WENG SHAO HUA
 33-20-28-6919-00-390 PROGRESS RESIDENTIAL BORROWER 7 LLC
 33-20-28-6919-00-400 FRYAR SHIQUITA RENEE
 33-20-28-6919-00-410 ADAMS PAUL III
 33-20-28-6919-00-420 MATHIUS PAULINE L
 33-20-28-6919-00-430 PHAN LAM THI
 33-20-28-7099-00-010 KIRK MILLARD D JR
 33-20-28-7099-00-020 PHILLIPS SIEGFRIED
 33-20-28-7099-00-030 BEDELL BRIAN B
 33-20-28-7099-00-040 GONZALEZ GLEN M
 33-20-28-7099-00-050 JOUBERT BONAPARTE
 33-20-28-7099-00-060 MARSHALL SHAWN C
 33-20-28-7099-00-070 SCHUSTER TERRY
 33-20-28-7099-00-080 TAYLOR JAMES CLAGETT IV
 33-20-28-7099-00-090 SMITH KEVIN
 33-20-28-7099-00-100 TINNELLY DEBRA
 33-20-28-7099-00-110 SKELLY JAMES LIFE ESTATE
 33-20-28-7099-00-120 PALM AVENUE HIALEAH TRUST
 33-20-28-7099-00-130 CUCCARESE MICHAEL E
 33-20-28-7099-00-140 CUCCARESE JOHN J JR LIFE ESTATE
 33-20-28-7099-00-150 TERRELL RICHARD C
 33-20-28-7099-00-160 PIERRE-LOUIS GOLDSKY
 33-20-28-7099-00-170 CRONLUND GARRET P
 33-20-28-7099-00-180 ALEXANDER DAJUANDA S
 33-20-28-7099-00-190 FOLCHINI SINARA
 33-20-28-7099-00-200 SPIVEY FANNIE WALKER
 33-20-28-7099-00-210 SAINT-AMOUR PAULA
 33-20-28-7099-00-220 GORHAM WILLIAM D
 33-20-28-7099-00-230 LORA MARIA D
 33-20-28-7099-00-240 LOUIS JAMES
 33-20-28-7099-00-250 PATEL DIPA
 33-20-28-7099-00-260 NARAIN PREM
 33-20-28-7099-00-270 FIRESTONE TERRY J
 33-20-28-7099-00-280 COCHRAN JAMES A JR
 33-20-28-7099-00-290 GILBERT NANAN AND ROOKMIN E NANAN REVOCABLE TRUST
 33-20-28-7099-00-300 2018-4 IH BORROWER LP
 33-20-28-7099-00-310 LAMONTAGNE CORY JAY
 33-20-28-7099-00-320 JOSEPH JEAN F
 33-20-28-7099-00-330 HERNANDEZ JOSE ROMAN
 33-20-28-7099-00-340 MORRIS DON W
 33-20-28-7099-00-350 YARBROUGH JUAN
 33-20-28-7099-00-360 AMH 2014-1 BORROWER LLC
 33-20-28-7099-00-370 WILLIAMS JEFFERY P JR
 33-20-28-7099-00-380 SRP SUB LLC
 33-20-28-7099-00-390 LARUSSO GARY M
 33-20-28-7099-00-400 TRAHAN ERNIE D
 33-20-28-7099-00-410 PIERRE LUC
 33-20-28-7099-00-420 WIRZMAN-SANDLER JACQUELINE CAROL
 33-20-28-7099-00-430 JONES FRANCHON SHAR ELISE
 33-20-28-7099-00-440 MOLER SUSAN E
 33-20-28-7099-00-450 MITCHELL MATTHEW S
 33-20-28-7099-00-460 HPA BORROWER 2016-2 ML LLC
 33-20-28-7099-00-470 NGUYEN TUNG BA
 33-20-28-7099-00-480 GANDOLFO ANTHONY
 33-20-28-7099-00-490 BEMINIO TYLER
 33-20-28-7101-00-500 BYERS JARVIS

APK 11	47 PINE FOREST PL	5400 000005280	00057.200
APK 11	51 PINE FOREST PL	5400 000005280	00057.200
APK 11	1035 PINEVIEW CT	5400 000005280	00057.200
APK 11	1045 PINEVIEW CT	5400 000006000	000006500
APK 11	1055 PINEVIEW CT	5400 000005280	00057.200
APK 11	1050 PINEVIEW CT	5400 000006000	000006500
APK 11	1040 PINEVIEW CT	5400 000006000	000006500
APK 11	1030 PINEVIEW CT	5400 000005280	00057.200
APK 11	1020 PINEVIEW CT	5400 000005280	00057.200
APK 11	87 PINE FOREST PL	5400 000005280	00057.200
APK 11	91 PINE FOREST PL	5400 000005280	00057.200
APK 11	95 PINE FOREST PL	5400 000006000	000006500
APK 11	99 PINE FOREST PL	5400 000006000	000006500
APK 11	1436 FOXFORREST CIR	5400 000006000	000006500
APK 11	1428 FOXFORREST CIR	5400 000006000	000006500
APK 11	1420 FOXFORREST CIR	5400 000006000	000006500
APK 11	1412 FOXFORREST CIR	5400 000007200	000007800
APK 11	1404 FOXFORREST CIR	5400 000006000	000006500
APK 11	1396 FOXFORREST CIR	5400 000007200	000007800
APK 11	1388 FOXFORREST CIR	5400 000006000	000006500
APK 11	1380 FOXFORREST CIR	5400 000007200	000007800
APK 11	1372 FOXFORREST CIR	5400 000007200	000007800
APK 11	1364 FOXFORREST CIR	5400 000006000	000006500
APK 11	1356 FOXFORREST CIR	5400 000006000	000006500
APK 11	1348 FOXFORREST CIR	5400 000006000	000006500
APK 11	1340 FOXFORREST CIR	5400 000007200	000007800
APK 11	1332 FOXFORREST CIR	5400 000007200	000007800
APK 11	1324 FOXFORREST CIR	5400 000007200	000007800
APK 11	1316 FOXFORREST CIR	5400 000007200	000007800
APK 11	1308 FOXFORREST CIR	5400 000007200	000007800
APK 11	1300 FOXFORREST CIR	5400 000006000	000006500
APK 11	1292 FOXFORREST CIR	5400 000007200	000007800
APK 11	1284 FOXFORREST CIR	5400 000006000	000006500
APK 11	1341 FOXFORREST CIR	5400 000007200	000007800
APK 11	1349 FOXFORREST CIR	5400 000007200	000007800
APK 11	1357 FOXFORREST CIR	5400 000007200	000007800
APK 11	1365 FOXFORREST CIR	5400 000006000	000006500
APK 11	1373 FOXFORREST CIR	5400 000007200	000007800
APK 11	1381 FOXFORREST CIR	5400 000007200	000007800
APK 11	1389 FOXFORREST CIR	5400 000006000	000006500
APK 11	1397 FOXFORREST CIR	5400 000007200	000007800
APK 11	1411 FOXFORREST CIR	5400 000007200	000007800
APK 11	1215 WYNDHAM PINE DR	5400 000007200	000007800
APK 11	1223 WYNDHAM PINE DR	5400 000007200	000007800
APK 11	1231 WYNDHAM PINE DR	5400 000007200	000007800
APK 11	1239 WYNDHAM PINE DR	5400 000007200	000007800
APK 11	1247 WYNDHAM PINE DR	5400 000007200	000007800
APK 11	1255 WYNDHAM PINE DR	5400 000006000	000006500
APK 11	1263 WYNDHAM PINE DR	5400 000006000	000006500
APK 11	1271 WYNDHAM PINE DR	5400 000006000	000006500
APK 11	1279 WYNDHAM PINE DR	5400 000006000	000006500
APK 11	1287 WYNDHAM PINE DR	5400 000006000	000006500
APK 11	1288 WYNDHAM PINE DR	5400 000006000	000006500
APK 11	1280 WYNDHAM PINE DR	5400 000007200	000007800
APK 11	1272 WYNDHAM PINE DR	5400 000007200	000007800
APK 11	1264 WYNDHAM PINE DR	5400 000006000	000006500
APK 11	1256 WYNDHAM PINE DR	5400 000006000	000006500
APK 11	1248 WYNDHAM PINE DR	5400 000007200	000007800
APK 11	1240 WYNDHAM PINE DR	5400 000007200	000007800
APK 11	1232 WYNDHAM PINE DR	5400 000007200	000007800
APK 11	1224 WYNDHAM PINE DR	5400 000007200	000007800
APK 11	1216 WYNDHAM PINE DR	5400 000007200	000007800
APK 11	1208 WYNDHAM PINE DR	5400 000006000	000006500

33-20-28-7101-00-510	SCHWINDLER JESSE	APK 11	1155 FOXFORREST CIR	5400	000006000	000006500
33-20-28-7101-00-520	NOTICE PAUL O	APK 11	1163 FOXFORREST CIR	5400	000006000	000006500
33-20-28-7101-00-530	INVITATION HOMES 7 LP	APK 11	1171 FOXFORREST CIR	5400	000006000	000006500
33-20-28-7101-00-540	MIRALLES RENZO	APK 11	1179 FOXFORREST CIR	5400	000007200	000007800
33-20-28-7101-00-550	VILLAFANE ANGELA	APK 11	1187 FOXFORREST CIR	5400	000006000	000006500
33-20-28-7101-00-560	GRULLON REYNALDO M	APK 11	1195 FOXFORREST CIR	5400	000006000	000006500
33-20-28-7101-00-570	GOE WENDA J	APK 11	1203 FOXFORREST CIR	5400	000006000	000006500
33-20-28-7101-00-580	MARTINS DAVID O	APK 11	1211 FOXFORREST CIR	5400	000006000	000006500
33-20-28-7101-00-590	SMITH LEO	APK 11	1219 FOXFORREST CIR	5400	000006000	000006500
33-20-28-7101-00-600	COSME LOURDES I	APK 11	1227 FOXFORREST CIR	5400	000007200	000007800
33-20-28-7101-00-610	MONDELUS FLONIE	APK 11	1235 FOXFORREST CIR	5400	000007200	000007800
33-20-28-7101-00-620	REGIS MARK R	APK 11	1276 FOXFORREST CIR	5400	000006000	000006500
33-20-28-7101-00-630	AMH 2014-1 BORROWER LLC	APK 11	1268 FOXFORREST CIR	5400	000007200	000007800
33-20-28-7101-00-640	REID MICAH C	APK 11	1260 FOXFORREST CIR	5400	000007200	000007800
33-20-28-7101-00-650	STERRETT ELENA	APK 11	1252 FOXFORREST CIR	5400	000006000	000006500
33-20-28-7101-00-660	PINTHIEVE ROBERT	APK 11	1244 FOXFORREST CIR	5400	000007200	000007800
33-20-28-7101-00-670	PROGRESS RESIDENTIAL BORROWER 18 LLC	APK 11	1236 FOXFORREST CIR	5400	000005280	00057.200
33-20-28-7101-00-680	WHITLOCK RUDOLPH J	APK 11	1228 FOXFORREST CIR	5400	000006000	000006500
33-20-28-7101-00-690	EVERETT GREGORY	APK 11	1220 FOXFORREST CIR	5400	000007200	000007800
33-20-28-7101-00-700	MARMOELJO SANTO	APK 11	1212 FOXFORREST CIR	5400	000007200	000007800
33-20-28-7101-00-710	VANSCHAACK MARK D	APK 11	1204 FOXFORREST CIR	5400	000007200	000007800
33-20-28-7101-00-720	GABRIEL ERNST	APK 11	1196 FOXFORREST CIR	5400	000006000	000006500
33-20-28-7101-00-730	TAYLOR BRANDY	APK 11	1188 FOXFORREST CIR	5400	000006000	000006500
33-20-28-7101-00-740	LYS BELINDA	APK 11	1180 FOXFORREST CIR	5400	000006000	000006500
33-20-28-7101-00-750	ODONNELL ROBERT M SR	APK 11	1172 FOXFORREST CIR	5400	000006000	000006500
33-20-28-7101-00-760	CHAPMAN GREGORY M	APK 11	1164 FOXFORREST CIR	5400	000007200	000007800
33-20-28-7101-00-770	CAMENKER ELLEN S	APK 11	1156 FOXFORREST CIR	5400	000007200	000007800
33-20-28-7101-00-780	SWELON DAVIS	APK 11	1148 FOXFORREST CIR	5400	000007200	000007800
33-20-28-7101-00-790	MARTINS RICHARD	APK 11	1140 FOXFORREST CIR	5400	000006000	000006500
33-20-28-7101-00-800	ZHENG SHIFU	APK 11	1132 FOXFORREST CIR	5400	000006000	000006500
33-20-28-7101-00-810	GOODRIDGE CHRISTINA C	APK 11	1124 FOXFORREST CIR	5400	000007200	000007800
33-20-28-7101-00-820	FICHTNER INGA	APK 11	1116 FOXFORREST CIR	5400	000006000	000006500
33-20-28-7101-00-830	MASIH-DAS TRICIA	APK 11	1108 FOXFORREST CIR	5400	000007200	000007800
33-20-28-7103-00-670	DUNCAN KATHRYN	APK 11	72 KNIGHTS HOLLOW DR	5400	000006000	000006500
33-20-28-7103-00-680	ROSS M PAULETTE	APK 11	78 KNIGHTS HOLLOW DR	5400	000006000	000006500
33-20-28-7103-00-690	CHACON JOSE	APK 11	84 KNIGHTS HOLLOW DR	5400	000005280	00057.200
33-20-28-7103-00-700	MILE HIGH BORROWER 1 (VALUE) LLC	APK 11	90 KNIGHTS HOLLOW DR	5400	000006000	000006500
33-20-28-7103-00-710	AMH 2015-1 BORROWER LLC	APK 11	96 KNIGHTS HOLLOW DR	5400	000005280	00057.200
33-20-28-7103-00-720	HPA BORROWER 2016-1 LLC	APK 11	102 KNIGHTS HOLLOW DR	5400	000006000	000006500
33-20-28-7103-00-730	INVITATION HOMES 7 LP	APK 11	108 KNIGHTS HOLLOW DR	5400	000006000	000006500
33-20-28-7103-00-740	AH4R PROPERTIES LLC	APK 11	114 KNIGHTS HOLLOW DR	5400	000006000	000006500
33-20-28-7103-00-750	PROGRESS RESIDENTIAL BORROWER 5 LLC	APK 11	120 KNIGHTS HOLLOW DR	5400	000006000	000006500
33-20-28-7103-00-760	CURLEY SINCY III	APK 11	126 KNIGHTS HOLLOW DR	5400	000006000	000006500
33-20-28-7103-00-770	BELL BEONKA QUINN	APK 11	132 KNIGHTS HOLLOW DR	5400	000005280	00057.200
33-20-28-7103-00-780	MUNIZ ELSIE	APK 11	138 KNIGHTS HOLLOW DR	5400	000006000	000006500
33-20-28-7103-00-790	BURICH GLADYS	APK 11	144 KNIGHTS HOLLOW DR	5400	000005280	00057.200
33-20-28-7103-00-800	THAKRAR INVESTMENTS LLC	APK 11	150 KNIGHTS HOLLOW DR	5400	000006000	000006500
33-20-28-7103-00-810	HENRY MARIE FRANCOISE SHEILA	APK 11	960 STONECHAPEL CT	5400	000006000	000006500
33-20-28-7103-00-820	SMITH EVELYN	APK 11	970 STONECHAPEL CT	5400	000005280	00057.200
33-20-28-7103-00-830	LAWRENCE CHARMAINE	APK 11	980 STONECHAPEL CT	5400	000005280	00057.200
33-20-28-7103-00-840	PROGRESS RESIDENTIAL BORROWER 6 LLC	APK 11	1010 STONECHAPEL CT	5400	000006000	000006500
33-20-28-7103-00-850	3586 RIDGE BLVD LLC	APK 11	1020 STONECHAPEL CT	5400	000005280	00057.200
33-20-28-7103-00-860	PARIS SHARON R	APK 11	149 KNIGHTS HOLLOW DR	5400	000006000	000006500
33-20-28-7103-00-870	MCH SFR PROPERTY OWNER 1 LLC	APK 11	143 KNIGHTS HOLLOW DR	5400	000006000	000006500
33-20-28-7103-00-880	SIBLEY BERNARD	APK 11	137 KNIGHTS HOLLOW DR	5400	000006000	000006500
33-20-28-7103-00-890	ESPINAL BRISHELL	APK 11	131 KNIGHTS HOLLOW DR	5400	000006000	000006500
33-20-28-7103-00-900	MARTINEZ NUNEZ NATALIA ESTEFANIA	APK 11	125 KNIGHTS HOLLOW DR	5400	000006000	000006500
33-20-28-7103-00-910	BERNADEAU ELCY	APK 11	119 KNIGHTS HOLLOW DR	5400	000006000	000006500
33-20-28-7103-00-920	IH6 PROPERTY FLORIDA LP	APK 11	113 KNIGHTS HOLLOW DR	5400	000006000	000006500
33-20-28-7103-00-930	A&R MIRZA FREIGHT LLC	APK 11	107 KNIGHTS HOLLOW DR	5400	000006000	000006500
33-20-28-7103-00-940	PROGRESS RESIDENTIAL BORROWER 12 LLC	APK 11	101 KNIGHTS HOLLOW DR	5400	000006000	000006500
33-20-28-7103-00-950	SIMS HOPE	APK 11	95 KNIGHTS HOLLOW DR	5400	000005280	00057.200
33-20-28-7103-00-960	AMH 2015-1 BORROWER LP	APK 11	89 KNIGHTS HOLLOW DR	5400	000006000	000006500

33-20-28-7103-00-970 PROGRESS RESIDENTIAL BORROWER 3 LLC
 33-20-28-7103-00-980 COLOSSEUM 1 LLC
 33-20-28-7103-00-990 WILLIAMS CURTIS J
 33-20-28-7103-01-000 CUDJOE VERNON
 33-20-28-7103-01-010 CHERY WINSON
 33-20-28-7103-01-020 QIU ZHUANGZHI
 33-20-28-7103-01-030 CHARNEL MARJORIE
 33-20-28-7103-01-040 HAMILTON SIBTORPH
 33-20-28-7103-01-050 ANDRE MERILER
 33-20-28-7103-01-060 MENDEZ AUGUSTO JR
 33-20-28-7103-01-070 ANDERSON SAMUEL N SR
 33-20-28-7103-01-080 DESPRES ADRIENNE
 33-20-28-7103-01-090 NORTON CURTIS WAYNE JR
 33-20-28-7103-01-100 PEPPER GREGORY ALLEN
 33-20-28-7103-01-110 AMBROISE MYRIAM L
 33-20-28-7103-01-120 SLUUS CINDY L LIFE ESTATE
 33-20-28-7103-01-130 ZUGELDER DONALD E JR
 33-20-28-7103-01-140 AMERICAN HOMES 4 RENT PROPERTIES SEVEN LLC
 33-20-28-7103-01-150 FARRELL SEBASTIAN
 33-20-28-7103-01-160 IH6 PROPERTY FLORIDA LP
 33-20-28-7103-01-170 RENE BEAUVAIS JR
 33-20-28-7103-01-180 RODRIGUEZ ANGEL
 33-20-28-7103-01-190 IH6 PROPERTY FLORIDA LP
 33-20-28-7103-01-200 ASHLEY ALOUSENIE
 33-20-28-7103-01-210 SECORY GERALD L
 33-20-28-7103-01-220 CASTLE LORI KAY
 33-20-28-7103-01-230 SIDOR JANUSZ
 33-20-28-7103-01-240 STRAUSBURG ANDREW J
 33-20-28-7103-01-250 MARTIN TERESA A
 33-20-28-7103-01-260 AMH 2015-1 BORROWER LP
 33-20-28-7103-01-270 OLYMPUS BORROWER 1 LLC
 33-20-28-7103-01-280 2018-4 IH BORROWER LP
 33-20-28-7103-01-290 SFR INVESTMENTS V BORROWER 1 LLC
 33-20-28-7103-01-300 IH6 PROPERTY FLORIDA LP
 33-20-28-7103-01-310 SRP SUB LLC
 33-20-28-7104-00-420 DAVILA STANLEY
 33-20-28-7104-00-430 ROBINSON BURNETT L
 33-20-28-7104-00-440 PROGRESS RESIDENTIAL BORROWER 12 LLC
 33-20-28-7104-00-450 CARTER EDWARD J
 33-20-28-7104-00-460 XIONG TSHAJ J
 33-20-28-7104-00-470 BATCHELOR OWEN
 33-20-28-7104-00-480 MUSSELWHITE JASON
 33-20-28-7104-00-490 HARRIS DARYL EDMOND SR
 33-20-28-7104-00-500 RACKSTON DADRIAN L
 33-20-28-7104-00-510 GRANT BELFAZAR P
 33-20-28-7104-00-520 BRUNOT JEAN
 33-20-28-7104-00-530 IH6 PROPERTY FLORIDA LP
 33-20-28-7104-00-540 PITTS KENNETH I
 33-20-28-7104-00-550 CANETE ADRIAN M
 33-20-28-7104-00-560 STAFFORD JOSH
 33-20-28-7104-00-570 RATTIGAN DWIGHT
 33-20-28-7104-00-580 TAVERAS RAQUEL
 33-20-28-7104-00-590 MCKNIGHT ALBERTA FRANCIS
 33-20-28-7104-00-600 SFR ACQUISITIONS 3 LLC
 33-20-28-7104-00-610 MADDOX MICHAEL CHARLES
 33-20-28-7104-00-620 PROGRESS RESIDENTIAL BORROWER 12 LLC
 33-20-28-7104-00-630 SHUMATE CAROL Y
 33-20-28-7104-00-640 ZHOU FANQIN
 33-20-28-7104-00-650 WOODRUFF CARLOS
 33-20-28-7104-00-660 YAREMA TERRY LEE
 33-20-28-7104-00-670 REEVES GLORIA D
 33-20-28-7104-00-680 LIGON MICHAEL
 33-20-28-7104-00-690 SMALL GEORGE

APK 11	83 KNIGHTS HOLLOW DR	5400 000006000	000006500
APK 11	77 KNIGHTS HOLLOW DR	5400 000006000	000006500
APK 11	71 KNIGHTS HOLLOW DR	5400 000006000	000006500
APK 11	74 LANCER OAK DR	5400 000006000	000006500
APK 11	80 LANCER OAK DR	5400 000005280	00057.200
APK 11	86 LANCER OAK DR	5400 000006000	000006500
APK 11	92 LANCER OAK DR	5400 000006000	000006500
APK 11	98 LANCER OAK DR	5400 000005280	00057.200
APK 11	114 LANCER OAK DR	5400 000005280	00057.200
APK 11	120 LANCER OAK DR	5400 000006000	000006500
APK 11	126 LANCER OAK DR	5400 000006000	000006500
APK 11	132 LANCER OAK DR	5400 000006000	000006500
APK 11	138 LANCER OAK DR	5400 000006000	000006500
APK 11	144 LANCER OAK DR	5400 000005280	00057.200
APK 11	150 LANCER OAK DR	5400 000006000	000006500
APK 11	156 LANCER OAK DR	5400 000006000	000006500
APK 11	162 LANCER OAK DR	5400 000006000	000006500
APK 11	1030 STONECHAPEL CT	5400 000006000	000006500
APK 11	1040 STONECHAPEL CT	5400 000006000	000006500
APK 11	1050 STONECHAPEL CT	5400 000005280	00057.200
APK 11	179 LANCER OAK DR	5400 000006000	000006500
APK 11	173 LANCER OAK DR	5400 000005280	00057.200
APK 11	167 LANCER OAK DR	5400 000005280	00057.200
APK 11	161 LANCER OAK DR	5400 000005280	00057.200
APK 11	149 LANCER OAK DR	5400 000005280	00057.200
APK 11	143 LANCER OAK DR	5400 000005280	00057.200
APK 11	137 LANCER OAK DR	5400 000006000	000006500
APK 11	131 LANCER OAK DR	5400 000005280	00057.200
APK 11	125 LANCER OAK DR	5400 000005280	00057.200
APK 11	119 LANCER OAK DR	5400 000005280	00057.200
APK 11	113 LANCER OAK DR	5400 000005280	00057.200
APK 11	97 LANCER OAK DR	5400 000006000	000006500
APK 11	85 LANCER OAK DR	5400 000005280	00057.200
APK 11	79 LANCER OAK DR	5400 000006000	000006500
APK 11	73 LANCER OAK DR	5400 000006000	000006500
APK 11	470 CHAPELWOOD DR	5400 000006000	000006500
APK 11	460 CHAPELWOOD DR	5400 000006000	000006500
APK 11	450 CHAPELWOOD DR	5400 000006000	000006500
APK 11	440 CHAPELWOOD DR	5400 000006000	000006500
APK 11	430 CHAPELWOOD DR	5400 000007200	000007800
APK 11	420 CHAPELWOOD DR	5400 000006000	000006500
APK 11	410 CHAPELWOOD DR	5400 000006000	000006500
APK 11	400 CHAPELWOOD DR	5400 000006000	000006500
APK 11	1392 FALCONWOOD CT	5400 000006000	000006500
APK 11	1386 FALCONWOOD CT	5400 000006000	000006500
APK 11	1380 FALCONWOOD CT	5400 000006000	000006500
APK 11	1374 FALCONWOOD CT	5400 000006000	000006500
APK 11	1368 FALCONWOOD CT	5400 000006000	000006500
APK 11	1362 FALCONWOOD CT	5400 000006000	000006500
APK 11	1356 FALCONWOOD CT	5400 000006000	000006500
APK 11	1350 FALCONWOOD CT	5400 000006000	000006500
APK 11	1344 FALCONWOOD CT	5400 000006000	000006500
APK 11	1338 FALCONWOOD CT	5400 000006000	000006500
APK 11	1332 FALCONWOOD CT	5400 000006000	000006500
APK 11	1326 FALCONWOOD CT	5400 000006000	000006500
APK 11	1320 FALCONWOOD CT	5400 000006000	000006500
APK 11	1314 FALCONWOOD CT	5400 000007200	000007800
APK 11	1315 FALCONWOOD CT	5400 000006000	000006500
APK 11	1321 FALCONWOOD CT	5400 000007200	000007800
APK 11	1327 FALCONWOOD CT	5400 000006000	000006500
APK 11	1333 FALCONWOOD CT	5400 000007200	000007800
APK 11	1339 FALCONWOOD CT	5400 000006000	000006500
APK 11	1345 FALCONWOOD CT	5400 000006000	000006500

33-20-28-7104-00-700	SEDANO RAMIREZ JOSE	APK 11	1351 FALCONWOOD CT	5400 000006000	000006500
33-20-28-7104-00-710	DELEON DIEGO A	APK 11	1393 FALCONWOOD CT	5400 000007200	000007800
33-20-28-7104-00-720	CAMACHO JOSE	APK 11	1399 FALCONWOOD CT	5400 000006000	000006500
33-20-28-7104-00-730	FOTI DOMINIC PAUL JR	APK 11	1421 FALCONWOOD CT	5400 000006000	000006500
33-20-28-7104-00-740	VERNET GREGORY	APK 11	1427 FALCONWOOD CT	5400 000006000	000006500
33-20-28-7104-00-750	ALCIDE FREDERICK	APK 11	401 CHAPELWOOD DR	5400 000006000	000006500
33-20-28-7104-00-760	JEAN GUIRLA	APK 11	421 CHAPELWOOD DR	5400 000006000	000006500
33-20-28-7104-00-770	ANTHONY JOHN	APK 11	431 CHAPELWOOD DR	5400 000006000	000006500
33-20-28-7104-00-780	MADERA EDWARD	APK 11	441 CHAPELWOOD DR	5400 000006000	000006500
33-20-28-7104-00-790	VARGAS MANUEL	APK 11	451 CHAPELWOOD DR	5400 000006000	000006500
33-20-28-7104-00-800	MONTENEGRO JOSE A	APK 11	461 CHAPELWOOD DR	5400 000006000	000006500
33-20-28-7104-00-810	PROGRESS RESIDENTIAL BORROWER 7 LLC	APK 11	471 CHAPELWOOD DR	5400 000006000	000006500
33-20-28-7106-00-010	NICOLAS MARC	APK 11	1200 FALCONCREST BLVD	5400 000007200	000007800
33-20-28-7106-00-020	SFR II BORROWER 2021-3 LLC	APK 11	1208 FALCONCREST BLVD	5400 000006000	000006500
33-20-28-7106-00-030	FAGERMAN TERRY	APK 11	1216 FALCONCREST BLVD	5400 000006000	000006500
33-20-28-7106-00-040	ENGLISH ROY STERRETT JR	APK 11	1224 FALCONCREST BLVD	5400 000006000	000006500
33-20-28-7106-00-050	ALOMIA IGNACIO	APK 11	1232 FALCONCREST BLVD	5400 000007200	000007800
33-20-28-7106-00-060	UNG HY TEK	APK 11	1240 FALCONCREST BLVD	5400 000007200	000007800
33-20-28-7106-00-070	MONDESIR TYRONE M	APK 11	1248 FALCONCREST BLVD	5400 000006000	000006500
33-20-28-7106-00-080	GAY LINDELL JR	APK 11	1256 FALCONCREST BLVD	5400 000007200	000007800
33-20-28-7106-00-090	JAMES TARYN KAMI ODALES	APK 11	1264 FALCONCREST BLVD	5400 000006000	000006500
33-20-28-7106-00-100	JOSEPH PETER LIFE ESTATE	APK 11	1272 FALCONCREST BLVD	5400 000007200	000007800
33-20-28-7106-00-110	BLAIR MELANIE	APK 11	1280 FALCONCREST BLVD	5400 000007200	000007800
33-20-28-7106-00-120	BELKAY CONSTRUCTION LLC	APK 11	1288 FALCONCREST BLVD	5400 000007200	000007800
33-20-28-7106-00-130	MOREAU STEVEN G	APK 11	1316 FALCONCREST BLVD	5400 000007200	000007800
33-20-28-7106-00-140	BLUE SPRING PLANTATION INC	APK 11	1324 FALCONCREST BLVD	5400 000006000	000006500
33-20-28-7106-00-150	PAUL GINA	APK 11	1332 FALCONCREST BLVD	5400 000006000	000006500
33-20-28-7106-00-160	HECKMANN MATTHEW	APK 11	1340 FALCONCREST BLVD	5400 000006000	000006500
33-20-28-7106-00-170	DEMPSEY DANIEL	APK 11	1348 FALCONCREST BLVD	5400 000006000	000006500
33-20-28-7106-00-180	MOLDRIK JULLIE Y	APK 11	1356 FALCONCREST BLVD	5400 000007200	000007800
33-20-28-7106-00-190	PRABUNAUTH PRABUNAUTH	APK 11	1201 FALCONCREST BLVD	5400 000006000	000006500
33-20-28-7106-00-200	GONCALVES JOSE A	APK 11	1205 FALCONCREST BLVD	5400 000007200	000007800
33-20-28-7106-00-210	VAZQUEZ TRAVADO RAUL ANTONIO	APK 11	1209 FALCONCREST BLVD	5400 000006000	000006500
33-20-28-7106-00-220	LONG RICKY L SR	APK 11	1217 FALCONCREST BLVD	5400 000006000	000006500
33-20-28-7106-00-230	EDWARDS LEWIS W TR	APK 11	1225 FALCONCREST BLVD	5400 000006000	000006500
33-20-28-7106-00-240	AMERICAN HOMES 4 RENT PROPERTIES SEVEN LLC	APK 11	1233 FALCONCREST BLVD	5400 000006000	000006500
33-20-28-7106-00-250	MARTIN MAYRA J	APK 11	1241 FALCONCREST BLVD	5400 000006000	000006500
33-20-28-7106-00-260	DECKER PATRICK G	APK 11	1249 FALCONCREST BLVD	5400 000006000	000006500
33-20-28-7106-00-270	JOAN OF ARC FL LLC	APK 11	1257 FALCONCREST BLVD	5400 000007200	000007800
33-20-28-7106-00-280	VELASQUEZ MICHAEL R	APK 11	1265 FALCONCREST BLVD	5400 000007200	000007800
33-20-28-7106-00-290	RE EQUITY INVESTMENT GROUP LLC	APK 11	1273 FALCONCREST BLVD	5400 000007200	000007800
33-20-28-7106-00-300	FLETCHER ERIC	APK 11	1281 FALCONCREST BLVD	5400 000007200	000007800
33-20-28-7106-00-310	THERMIL JOSEPH RONY	APK 11	1289 FALCONCREST BLVD	5400 000006000	000006500
33-20-28-7106-00-320	PEASAH SETH N	APK 11	1297 FALCONCREST BLVD	5400 000006000	000006500
33-20-28-7106-00-330	JONES FLOYD	APK 11	1305 FALCONCREST BLVD	5400 000006000	000006500
33-20-28-7106-00-340	VAZQUEZ ISMAEL	APK 11	1309 FALCONCREST BLVD	5400 000006000	000006500
33-20-28-7106-00-350	GIL YANELIS	APK 11	1317 FALCONCREST BLVD	5400 000006000	000006500
33-20-28-7106-00-360	WALL VICTOR E	APK 11	1321 FALCONCREST BLVD	5400 000006000	000006500
33-20-28-7106-00-370	JUDD TIMOTHY M	APK 11	1325 FALCONCREST BLVD	5400 000006000	000006500
33-20-28-7106-00-380	APOPKA REGIONAL PROPERTIES LLP	APK 11	1333 FALCONCREST BLVD	5400 000006000	000006500
33-20-28-7106-00-390	TEP CHHOM	APK 11	1341 FALCONCREST BLVD	5400 000007200	000007800
33-20-28-7106-00-400	CARPENTER CAROLYN	APK 11	1349 FALCONCREST BLVD	5400 000006000	000006500
33-20-28-7107-00-010	AMERICAN HOMES 4 RENT PROPERTIES SEVEN LLC	APK 11	201 LANCER OAK DR	5400 000006000	000006500
33-20-28-7107-00-020	COLLINS DARYL C	APK 11	207 LANCER OAK DR	5400 000006000	000006500
33-20-28-7107-00-030	STOKES FERQUITA	APK 11	213 LANCER OAK DR	5400 000006000	000006500
33-20-28-7107-00-040	THELEMAQUE MARITELLE	APK 11	219 LANCER OAK DR	5400 000006000	000006500
33-20-28-7107-00-050	LAWSON CAREY LEON	APK 11	225 LANCER OAK DR	5400 000006000	000006500
33-20-28-7107-00-060	SABAPATHY REHANA	APK 11	231 LANCER OAK DR	5400 000006000	000006500
33-20-28-7107-00-070	GREEN PATRICIA A	APK 11	200 LANCER OAK DR	5400 000006000	000006500
33-20-28-7107-00-080	MARTINEZ ROBERTO R	APK 11	204 LANCER OAK DR	5400 000006000	000006500
33-20-28-7107-00-090	JAMES MARCEL LEVON	APK 11	208 LANCER OAK DR	5400 000006000	000006500
33-20-28-7107-00-100	SHEA JOHN	APK 11	597 LANCER OAK DR	5400 000006000	000006500
33-20-28-7107-00-110	GIBBS SAMANTHA L	APK 11	591 LANCER OAK DR	5400 000006000	000006500

33-20-28-7107-00-120	VASQUEZ FRANCISCO III	APK 11	585 LANCER OAK DR	5400 000006000	000006500
33-20-28-7107-00-130	GULATI SAHIL	APK 11	579 LANCER OAK DR	5400 000006000	000006500
33-20-28-7107-00-140	PHILIP BLUMA	APK 11	573 LANCER OAK DR	5400 000006000	000006500
33-20-28-7107-00-150	COHEN CHRISTINE	APK 11	567 LANCER OAK DR	5400 000006000	000006500
33-20-28-7107-00-160	MUSE JOHN M	APK 11	561 LANCER OAK DR	5400 000006000	000006500
33-20-28-7107-00-170	MCH SFR PROPERTY OWNER 1 LLC	APK 11	555 LANCER OAK DR	5400 000006000	000006500
33-20-28-7107-00-180	2018-4 IH BORROWER LP	APK 11	549 LANCER OAK DR	5400 000006000	000006500
33-20-28-7107-00-190	OWENS DARRYL	APK 11	543 LANCER OAK DR	5400 000006000	000006500
33-20-28-7107-00-200	CARTER TATIANA	APK 11	537 LANCER OAK DR	5400 000006000	000006500
33-20-28-7107-00-210	NGUYEN THAM	APK 11	531 LANCER OAK DR	5400 000006000	000006500
33-20-28-7107-00-220	WILSON GLADSTONE H	APK 11	525 LANCER OAK DR	5400 000005280	00057.200
33-20-28-7107-00-230	CORTEZ CECY Y	APK 11	519 LANCER OAK DR	5400 000005280	00057.200
33-20-28-7107-00-240	CASSIMY CLEVELAND D	APK 11	513 LANCER OAK DR	5400 000005280	00057.200
33-20-28-7107-00-250	JAMES STANLEY LIFE ESTATE	APK 11	507 LANCER OAK DR	5400 000006000	000006500
33-20-28-7107-00-260	SALAZAR JOSE	APK 11	501 LANCER OAK DR	5400 000006000	000006500
33-20-28-7107-00-270	FKH SFR PROPCO G L P	APK 11	495 LANCER OAK DR	5400 000006000	000006500
33-20-28-7107-00-280	BOWEN DAVID	APK 11	489 LANCER OAK DR	5400 000006000	000006500
33-20-28-7107-00-290	TALON FW RESIDENTIAL HOME BUYER LLC	APK 11	578 LANCER OAK DR	5400 000006000	000006500
33-20-28-7107-00-300	REYES PEDRO	APK 11	572 LANCER OAK DR	5400 000006000	000006500
33-20-28-7107-00-310	VOEURN VOEUNG	APK 11	566 LANCER OAK DR	5400 000005280	00057.200
33-20-28-7107-00-320	SMITH REED JENNIFER L	APK 11	560 LANCER OAK DR	5400 000006000	000006500
33-20-28-7107-00-330	LAROSE ANNA M	APK 11	554 LANCER OAK DR	5400 000006000	000006500
33-20-28-7107-00-340	DECARLO MARTIN J JR	APK 11	548 LANCER OAK DR	5400 000006000	000006500
33-20-28-7107-00-350	MINEHART GLENN C	APK 11	542 LANCER OAK DR	5400 000006000	000006500
33-20-28-7107-00-360	J D CHRISTIAN TRUST	APK 11	536 LANCER OAK DR	5400 000006000	000006500
33-20-28-7107-00-370	AMH 2015-1 BORROWER LP	APK 11	530 LANCER OAK DR	5400 000006000	000006500
33-20-28-7107-00-380	MHL FLORIDA LLC	APK 11	524 LANCER OAK DR	5400 000006000	000006500
33-20-28-7107-00-390	ELIAS TIBASIME	APK 11	518 LANCER OAK DR	5400 000003600	000003900
33-20-28-7107-00-400	GONZALEZ JOEL AURELIO BERRIOS	APK 11	512 LANCER OAK DR	5400 000006000	000006500
33-20-28-7108-00-410	AMH 2015-1 BORROWER LLC	APK 11	237 LANCER OAK DR	5400 000006000	000006500
33-20-28-7108-00-420	HUDSON CARLYLE C	APK 11	243 LANCER OAK DR	5400 000006000	000006500
33-20-28-7108-00-430	PROGRESS RESIDENTIAL BORROWER 7 LLC	APK 11	249 LANCER OAK DR	5400 000006000	000006500
33-20-28-7108-00-440	JOHNSON LYNETTA	APK 11	255 LANCER OAK DR	5400 000006000	000006500
33-20-28-7108-00-450	HILSON PAUL	APK 11	261 LANCER OAK DR	5400 000006000	000006500
33-20-28-7108-00-460	PENAFLO RODELIO G	APK 11	267 LANCER OAK DR	5400 000006000	000006500
33-20-28-7108-00-470	2018-4 IH BORROWER LP	APK 11	273 LANCER OAK DR	5400 000006000	000006500
33-20-28-7108-00-480	MITCHELL GAYAN	APK 11	279 LANCER OAK DR	5400 000006000	000006500
33-20-28-7108-00-490	CONFIDENTIAL	APK 11	285 LANCER OAK DR	5400 000006000	000006500
33-20-28-7108-00-500	291 LANCER LAND TRUST	APK 11	291 LANCER OAK DR	5400 000006000	000006500
33-20-28-7108-00-510	GREEN HYLTON A	APK 11	297 LANCER OAK DR	5400 000006000	000006500
33-20-28-7108-00-520	SWALLOW KIT	APK 11	303 LANCER OAK DR	5400 000006000	000006500
33-20-28-7108-00-530	IH6 PROPERTY FLORIDA LP	APK 11	309 LANCER OAK DR	5400 000006000	000006500
33-20-28-7108-00-540	MIRO RICARDO	APK 11	315 LANCER OAK DR	5400 000005280	00057.200
33-20-28-7108-00-550	ROCHE HERVE	APK 11	321 LANCER OAK DR	5400 000006000	000006500
33-20-28-7108-00-560	PROGRESS RESIDENTIAL BORROWER 16 LLC	APK 11	327 LANCER OAK DR	5400 000006000	000006500
33-20-28-7108-00-570	DOUGLAS SHELLY	APK 11	333 LANCER OAK DR	5400 000006000	000006500
33-20-28-7108-00-580	RODRIGUEZ ALEIDA S	APK 11	339 LANCER OAK DR	5400 000006000	000006500
33-20-28-7108-00-590	PROGRESS RESIDENTIAL BORROWER 12 LLC	APK 11	345 LANCER OAK DR	5400 000005280	00057.200
33-20-28-7108-00-600	WHALEN JOSEPH	APK 11	351 LANCER OAK DR	5400 000006000	00057.200
33-20-28-7108-00-610	HELLA CURTISS J	APK 11	357 LANCER OAK DR	5400 000006000	000006500
33-20-28-7108-00-620	CONFIDENTIAL	APK 11	363 LANCER OAK DR	5400 000006000	000006500
33-20-28-7108-00-630	VERDIEU MARIE J	APK 11	369 LANCER OAK DR	5400 000006000	000006500
33-20-28-7108-00-640	CHAMBERS SEAN ANTHONY	APK 11	424 KINGS EAGLE LN	5400 000006000	000006500
33-20-28-7108-00-650	ENDICOTT EILEEN J	APK 11	418 KINGS EAGLE LN	5400 000006000	000006500
33-20-28-7108-00-660	ALVARADO EDWIN	APK 11	412 KINGS EAGLE LN	5400 000005280	00057.200
33-20-28-7108-00-670	RIOS ANGEL	APK 11	406 KINGS EAGLE LN	5400 000006000	000006500
33-20-28-7108-00-680	HEBDA NONDAS LIFE ESTATE	APK 11	400 KINGS EAGLE LN	5400 000006000	000006500
33-20-28-7108-00-690	AMERICAN HOMES 4 RENT PROPERTIES SEVEN LLC	APK 11	1009 PEACOCK CT	5400 000006000	000006500
33-20-28-7108-00-700	PERROTTA JOSH F	APK 11	1019 PEACOCK CT	5400 000006000	000006500
33-20-28-7108-00-710	TADAL FRANTZ	APK 11	1030 PEACOCK CT	5400 000006000	000006500
33-20-28-7108-00-720	MEADOWS JAMES E	APK 11	1020 PEACOCK CT	5400 000006000	000006500
33-20-28-7108-00-730	DAVIS TIM A	APK 11	411 KINGS EAGLE LN	5400 000007200	000007800
33-20-28-7108-00-740	MELLENDEZ-CRUZ DIEGO A	APK 11	417 KINGS EAGLE LN	5400 000006000	000006500

33-20-28-7108-00-750 CONFIDENTIAL
 33-20-28-7108-00-760 BUISSETH OTTO
 33-20-28-7108-00-770 AMERICAN HOMES 4 RENT
 33-20-28-7108-00-780 AGYEMAN JUANITTA M
 33-20-28-7108-00-790 HERMITT ANDREW G
 33-20-28-7108-00-800 BLASZAK RAYMOND GLENN
 33-20-28-7108-00-810 HECKENBERG STEVEN L
 33-20-28-7108-00-820 THANKI RUPEN D SR
 33-20-28-7108-00-830 RODRIGUEZ ELIZABETH D
 33-20-28-7108-00-840 SFR JV-2 NTL BORROWER LLC
 33-20-28-7108-00-850 NARCISSE JEAN-MOLIERE II
 33-20-28-7108-00-860 ZHENG LIYU
 33-20-28-7109-00-010 STEVENS HELEN
 33-20-28-7109-00-020 LOUIS BERTHONY
 33-20-28-7109-00-030 RICKYANTO FRANS
 33-20-28-7109-00-040 CANTY JAMAIL JARQUAVIOUS
 33-20-28-7109-00-050 PROGRESS RESIDENTIAL BORROWER 11 LLC
 33-20-28-7109-00-060 HERRERA ARTURO G
 33-20-28-7109-00-070 TORRES JAVIER
 33-20-28-7109-00-080 LYNCH-BOOKER CARMEN
 33-20-28-7109-00-090 GEORGES JULIENNE
 33-20-28-7109-00-100 RECTOR LARRY N
 33-20-28-7109-00-110 COLON-SOTO IRIS WANDA
 33-20-28-7109-00-120 KARNBACH DIANE G
 33-20-28-7109-00-130 SMITH PAUL L
 33-20-28-7109-00-140 BREMER CONNIE L
 33-20-28-7109-00-150 IH6 PROPERTY FLORIDA LP
 33-20-28-7109-00-160 CONFIDENTIAL
 33-20-28-7109-00-170 WOLANIN JOZEF
 33-20-28-7109-00-180 CARTER SHERYL B
 33-20-28-7109-00-190 MONDESIR JOAN
 33-20-28-7109-00-200 KEVIN J JOHNSON AND CARRIE A JOHNSON REVOCABLE TRUST
 33-20-28-7109-00-210 QUEVEDO DAVID F
 33-20-28-7109-00-220 QUEVEDO DAVID FELIPE
 33-20-28-7109-00-230 OPENDOOR PROPERTY TRUST I
 33-20-28-7109-00-240 CHAMBERS CONNIE
 33-20-28-7109-00-250 BRITTON DECHERYL D
 33-20-28-7109-00-260 MAYO ROY
 33-20-28-7109-00-270 HPA II BORROWER 2020-1 GA LLC
 33-20-28-7109-00-280 HENRY DEPEIGNE
 33-20-28-7109-00-290 BROWN ALICIA R
 33-20-28-7109-00-300 USSERY ANDREA L
 33-20-28-7109-00-310 FRAZIER DANIELLE ANTONIQUE
 33-20-28-7109-00-320 BLAUN ROBERT MATTHEW
 33-20-28-7109-00-330 MORALES NORMA L
 33-20-28-7109-00-340 DAVISON HALEY
 33-20-28-7109-00-350 LIU YIM WAH
 33-20-28-7109-00-360 DIAZ RAMON
 33-20-28-7109-00-370 BEAULIEU RODNEY
 33-20-28-7109-00-380 MATHADOR HARRY
 33-20-28-7109-00-390 DUKES TEQUESTA
 33-20-28-7109-00-400 NICHOLS JACK H JR
 33-20-28-7109-00-410 VIGRASS JANINE L
 33-20-28-7109-00-420 STEWART VENRIS
 33-20-28-7109-00-430 SHEPARD KENNETH L
 33-20-28-7109-00-440 AYALA JOSELITO
 33-20-28-7109-00-450 RAPACCUOLO ANGIE
 33-20-28-7109-00-460 COLLINS JASON
 33-20-28-7109-00-470 BATCHELOR VALERIE ESTATE
 33-20-28-7109-00-480 COLLINS MARVIS
 33-20-28-7109-00-490 NGUYEN HIEN NHU
 33-20-28-7109-00-500 HANIEPH KIM
 33-20-28-7109-00-510 RICHMOND ROBERT D

APK 11	423 KINGS EAGLE LN	5400 000006000	000006500
APK 11	332 LANCER OAK DR	5400 000006000	000006500
APK 11	314 LANCER OAK DR	5400 000006000	000006500
APK 11	308 LANCER OAK DR	5400 000006000	000006500
APK 11	302 LANCER OAK DR	5400 000006000	000006500
APK 11	286 LANCER OAK DR	5400 000006000	000006500
APK 11	274 LANCER OAK DR	5400 000006000	000006500
APK 11	268 LANCER OAK DR	5400 000006000	000006500
APK 11	262 LANCER OAK DR	5400 000006000	000006500
APK 11	256 LANCER OAK DR	5400 000006000	000006500
APK 11	250 LANCER OAK DR	5400 000006000	000006500
APK 11	584 LANCER OAK DR	5400 000006000	000006500
APK 11	1125 OSPREY WAY	5400 000007200	000007800
APK 11	1131 OSPREY WAY	5400 000006000	000006500
APK 11	1137 OSPREY WAY	5400 000006000	000006500
APK 11	1143 OSPREY WAY	5400 000007200	000007800
APK 11	1149 OSPREY WAY	5400 000006000	000006500
APK 11	1155 OSPREY WAY	5400 000006000	000006500
APK 11	1161 OSPREY WAY	5400 000005280	00057.200
APK 11	1167 OSPREY WAY	5400 000006000	000006500
APK 11	1173 OSPREY WAY	5400 000006000	000006500
APK 11	1179 OSPREY WAY	5400 000006000	000006500
APK 11	1185 OSPREY WAY	5400 000006000	000006500
APK 11	1191 OSPREY WAY	5400 000006000	000006500
APK 11	1201 OSPREY WAY	5400 000007200	000007800
APK 11	1207 OSPREY WAY	5400 000006000	000006500
APK 11	1213 OSPREY WAY	5400 000006000	000006500
APK 11	1219 OSPREY WAY	5400 000006000	000006500
APK 11	1225 OSPREY WAY	5400 000006000	000006500
APK 11	1231 OSPREY WAY	5400 000007200	000007800
APK 11	1237 OSPREY WAY	5400 000007200	000007800
APK 11	1243 OSPREY WAY	5400 000006000	000006500
APK 11	1249 OSPREY WAY	5400 000006000	000006500
APK 11	1255 OSPREY WAY	5400 000006000	000006500
APK 11	1301 OSPREY WAY	5400 000006000	000006500
APK 11	1307 OSPREY WAY	5400 000006000	000006500
APK 11	1313 OSPREY WAY	5400 000006000	000006500
APK 11	1319 OSPREY WAY	5400 000006000	000006500
APK 11	1325 OSPREY WAY	5400 000006000	000006500
APK 11	1331 OSPREY WAY	5400 000007200	000007800
APK 11	1337 OSPREY WAY	5400 000006000	000006500
APK 11	1343 OSPREY WAY	5400 000006000	000006500
APK 11	1349 OSPREY WAY	5400 000006000	000006500
APK 11	1355 OSPREY WAY	5400 000006000	000006500
APK 11	1361 OSPREY WAY	5400 000006000	000006500
APK 11	1367 OSPREY WAY	5400 000006000	000006500
APK 11	1373 OSPREY WAY	5400 000006000	000006500
APK 11	1379 OSPREY WAY	5400 000006000	000006500
APK 11	1385 OSPREY WAY	5400 000006000	000006500
APK 11	1391 OSPREY WAY	5400 000006000	000006500
APK 11	1132 OSPREY WAY	5400 000006000	000006500
APK 11	1144 OSPREY WAY	5400 000006000	000006500
APK 11	1150 OSPREY WAY	5400 000006000	000006500
APK 11	1156 OSPREY WAY	5400 000006000	000006500
APK 11	1162 OSPREY WAY	5400 000006000	000006500
APK 11	1168 OSPREY WAY	5400 000006000	000006500
APK 11	1174 OSPREY WAY	5400 000007200	000007800
APK 11	1204 OSPREY WAY	5400 000006000	000006500
APK 11	1210 OSPREY WAY	5400 000005280	00057.200
APK 11	1300 OSPREY WAY	5400 000005280	00057.200
APK 11	1306 OSPREY WAY	5400 000006000	000006500
APK 11	1312 OSPREY WAY	5400 000006000	000006500
APK 11	1318 OSPREY WAY	5400 000006000	000006500

33-20-28-7109-00-520	FERGUSON HANNAH E	APK 11	1324 OSPREY WAY	5400 000006000	000006500
33-20-28-7109-00-530	MIRANDA MARIO JOSE	APK 11	1330 OSPREY WAY	5400 000006000	000006500
33-20-28-7109-00-540	RAMNARACE MARSHA	APK 11	1366 OSPREY WAY	5400 000006000	000006500
33-20-28-7109-00-550	GILOT BENSON	APK 11	1372 OSPREY WAY	5400 000006000	000006500
33-20-28-7109-00-560	TRYCHEL HEATHER E	APK 11	1378 OSPREY WAY	5400 000006000	000006500
33-20-28-7349-01-000	WMG ACQUISITIONS LLC	APK 11	1560 ROCK SPRINGS RD	5400	000003900
33-20-28-7349-02-000	WMG ACQUISITIONS LLC	APK 11	1506 ROCK SPRINGS RD	5400	000003900
33-20-28-7350-00-010	SPANGENBERG RACHELLE L	APK 11	664 BISHOP BAY LOOP	5400 000007200	000007800
33-20-28-7350-00-020	BUSBY FREDDIE	APK 11	668 BISHOP BAY LOOP	5400 000007200	000007800
33-20-28-7350-00-030	LARSON ANDREW M	APK 11	672 BISHOP BAY LOOP	5400 000006000	000006500
33-20-28-7350-00-040	SHIRLEY KRISTI CARSON	APK 11	676 BISHOP BAY LOOP	5400 000007200	000007800
33-20-28-7350-00-050	GAINES FABIOLA	APK 11	680 BISHOP BAY LOOP	5400 000006000	000006500
33-20-28-7350-00-060	PATEL VISHAL VISHNUPRASAD	APK 11	684 BISHOP BAY LOOP	5400 000006000	000006500
33-20-28-7350-00-070	CUMMINGS-HOLLIDAY ULAINE L	APK 11	548 KEYHOLD LOOP	5400 000007200	000007800
33-20-28-7350-00-080	COOKER BRETT ASHLEY	APK 11	552 KEYHOLD LOOP	5400 000007200	000007800
33-20-28-7350-00-090	ZHU HUA	APK 11	556 KEYHOLD LOOP	5400 000006000	000006500
33-20-28-7350-00-100	CHASE DAVID	APK 11	560 KEYHOLD LOOP	5400 000007200	000007800
33-20-28-7350-00-110	CRUZ WILFREDO JR	APK 11	564 KEYHOLD LOOP	5400 000006000	000006500
33-20-28-7350-00-120	HUANG XIAOYUN	APK 11	568 KEYHOLD LOOP	5400 000006000	000006500
33-20-28-7350-00-130	MERCADO JOEL RIVERA	APK 11	572 KEYHOLD LOOP	5400 000007200	000007800
33-20-28-7350-00-140	THOMAS SAMUEL	APK 11	576 KEYHOLD LOOP	5400 000006000	000006500
33-20-28-7350-00-150	RUIZ ROSA JOSE MANUEL	APK 11	580 KEYHOLD LOOP	5400 000006000	000006500
33-20-28-7350-00-160	JACKSON CHARLES NATHANIEL	APK 11	584 KEYHOLD LOOP	5400 000006000	000006500
33-20-28-7350-00-170	KOLLER THEODORE III	APK 11	588 KEYHOLD LOOP	5400 000006000	000006500
33-20-28-7350-00-180	WINT WINSOME	APK 11	592 KEYHOLD LOOP	5400 000006000	000006500
33-20-28-7350-00-190	FIRLOTTE DONALD ERNEST BRAD	APK 11	596 KEYHOLD LOOP	5400 000006000	000006500
33-20-28-7350-00-200	VONGPRADITH SAK	APK 11	600 KEYHOLD LOOP	5400 000007200	000007800
33-20-28-7350-00-210	SANTANA-CEBOLLERO DEANNA	APK 11	500 KEYHOLD LOOP	5400 000007200	000007800
33-20-28-7350-00-220	BELLAMY FLORENCE E	APK 11	504 KEYHOLD LOOP	5400 000006000	000006500
33-20-28-7350-00-230	PAUL SUSAN LEE LIFE ESTATE	APK 11	508 KEYHOLD LOOP	5400 000006000	000006500
33-20-28-7350-00-240	METZLER FAMILY TRUST	APK 11	512 KEYHOLD LOOP	5400 000006000	000006500
33-20-28-7350-00-250	MOUKOURI CHARLOTTE TECLAIRE	APK 11	516 KEYHOLD LOOP	5400 000006000	000006500
33-20-28-7350-00-260	EZELL IVAN G	APK 11	520 KEYHOLD LOOP	5400 000007200	000007800
33-20-28-7350-00-270	BRYANT-SMITH KENDA SHEA	APK 11	528 KEYHOLD LOOP	5400 000007200	000007800
33-20-28-7350-00-280	WALSH CORY 72% INT	APK 11	532 KEYHOLD LOOP	5400 000006000	000006500
33-20-28-7350-00-290	PATEL ALPESHKUMAR ISHVARIAL	APK 11	536 KEYHOLD LOOP	5400 000006000	000006500
33-20-28-7350-00-300	WILLIAMSON LAURA L	APK 11	540 KEYHOLD LOOP	5400 000006000	000006500
33-20-28-7350-00-310	RICHARDSON MICHELLE	APK 11	544 KEYHOLD LOOP	5400 000007200	000007800
33-20-28-7350-00-320	PAGAN THOMAS	APK 11	604 BISHOP BAY LOOP	5400 000007200	000007800
33-20-28-7350-00-330	PADILLA JEFFERY	APK 11	608 BISHOP BAY LOOP	5400 000006000	000006500
33-20-28-7350-00-340	MELENDEZ LUIS R	APK 11	612 BISHOP BAY LOOP	5400 000006000	000006500
33-20-28-7350-00-350	HOWES MATTHEW	APK 11	616 BISHOP BAY LOOP	5400 000006000	000006500
33-20-28-7350-00-360	DEL VALLE GERMAN	APK 11	620 BISHOP BAY LOOP	5400 000007200	000007800
33-20-28-7350-00-370	STEPANCHUK SERGEY	APK 11	624 BISHOP BAY LOOP	5400 000006000	000006500
33-20-28-7350-00-380	DROUIN CHRISTIAN LIFE ESTATE	APK 11	632 BISHOP BAY LOOP	5400 000007200	000007800
33-20-28-7350-00-390	MOATS CONNIE	APK 11	636 BISHOP BAY LOOP	5400 000007200	000007800
33-20-28-7350-00-400	RAMOS ANTONIO D	APK 11	640 BISHOP BAY LOOP	5400 000006000	000006500
33-20-28-7350-00-410	ROJAS JOSE A	APK 11	644 BISHOP BAY LOOP	5400 000006000	000006500
33-20-28-7350-00-420	MARTINEZ KATE	APK 11	648 BISHOP BAY LOOP	5400 000007200	000007800
33-20-28-7350-00-430	JANKUN MATTHEW DEAN	APK 11	652 BISHOP BAY LOOP	5400 000006000	000006500
33-20-28-7350-00-440	MUCCIGROSSO JOHN T TRUSTEE	APK 11	656 BISHOP BAY LOOP	5400 000006000	000006500
33-20-28-7350-00-450	WRIGHT SHARTIS KENYETTA	APK 11	645 BISHOP BAY LOOP	5400 000006000	000006500
33-20-28-7350-00-460	MERRICK KRISTIN	APK 11	641 BISHOP BAY LOOP	5400 000006000	000006500
33-20-28-7350-00-470	LOWE JOHN R	APK 11	637 BISHOP BAY LOOP	5400 000007200	000007800
33-20-28-7350-00-480	TODMAN CAROL F	APK 11	685 BISHOP BAY LOOP	5400 000007200	000007800
33-20-28-7350-00-490	KENDALL BOBBY	APK 11	681 BISHOP BAY LOOP	5400 000007200	000007800
33-20-28-7350-00-500	DE SALAZAR AIXA HELENA VALERA	APK 11	673 BISHOP BAY LOOP	5400 000006000	000006500
33-20-28-7350-00-510	TORRES PRISCILLA	APK 11	549 KEYHOLD LOOP	5400 000006000	000006500
33-20-28-7350-00-520	ALLEN EBONY MONIQUE	APK 11	545 KEYHOLD LOOP	5400 000006000	000006500
33-20-28-7350-00-530	REECE KAREN S	APK 11	541 KEYHOLD LOOP	5400 000006000	000006500
33-20-28-7350-00-540	GOMEZ MARIO LIFE ESTATE	APK 11	537 KEYHOLD LOOP	5400 000006000	000006500
33-20-28-7350-00-550	GOULBOURNE ALVIN ROY JR	APK 11	533 KEYHOLD LOOP	5400 000006000	000006500
33-20-28-7350-00-560	ARROYO JOSE EDWIN	APK 11	599 KEYHOLD LOOP	5400 000006000	000006500

33-20-28-7350-00-570	CONFIDENTIAL	APK 11	595 KEYHOLD LOOP	5400 000006000	000006500
33-20-28-7350-00-580	WILLIAMS JEREMY	APK 11	591 KEYHOLD LOOP	5400 000007200	000007800
33-20-28-7350-00-590	GOODMAN ALBERT ALLEN	APK 11	587 KEYHOLD LOOP	5400 000007200	000007800
33-20-28-7350-00-600	HECK CORNELIUS V	APK 11	583 KEYHOLD LOOP	5400 000006000	000006500
19-21-28-8917-12-001	CITY OF APOPKA	APK 11	2297 PANORAMIC CIR	5400 000013200	000003900
33-20-28-7828-00-010	PAUCAR CRISTIAN ANTHONY	APK 11	1372 HONEY RD	5400 000006000	000006500
33-20-28-7828-00-020	PAYNE DEMARCUS ANTONIO 1/14	APK 11	1364 HONEY RD	5400 000006000	000006500
33-20-28-7828-00-030	PROGRESS RESIDENTIAL BORROWER 1 LLC	APK 11	1356 HONEY RD	5400 000006000	000006500
33-20-28-7828-00-040	MORGAN JOSEPH R	APK 11	1348 HONEY RD	5400 000005280	00057.200
33-20-28-7828-00-050	BLANCHARD RANDY	APK 11	1340 HONEY RD	5400 000005280	00057.200
33-20-28-7828-00-060	SCHAAB JAMIE	APK 11	1332 HONEY RD	5400 000006000	000006500
33-20-28-7828-00-070	USSREY KEITH A	APK 11	1324 HONEY RD	5400 000006000	000006500
33-20-28-7828-00-080	DONG CHENG HUI	APK 11	1316 HONEY RD	5400 000005280	00057.200
33-20-28-7828-00-090	MCCLEMMON DEIRDRE D	APK 11	1308 HONEY RD	5400 000006000	000006500
33-20-28-7828-00-100	HUDNALL ERIC W	APK 11	1300 HONEY RD	5400 000006000	000006500
33-20-28-7828-00-110	CUELLAR HENRY	APK 11	1280 HONEY RD	5400 000005280	00057.200
33-20-28-7828-00-120	ANJERVIL JEFF ADAM	APK 11	1272 HONEY RD	5400 000006000	000006500
33-20-28-7828-00-130	EICHNER STEPHEN S	APK 11	1264 HONEY RD	5400 000006000	000006500
33-20-28-7828-00-140	PEAVEY AUSTIN TAYLOR	APK 11	1256 HONEY RD	5400 000005280	00057.200
33-20-28-7828-00-150	GFR REALTY HOLDINGS LLC	APK 11	1248 HONEY RD	5400 000006000	000006500
33-20-28-7828-00-160	GONZALEZ ALEX	APK 11	1240 HONEY RD	5400 000006000	000006500
33-20-28-7828-00-170	RIVAS LEIDY	APK 11	1232 HONEY RD	5400 000005280	00057.200
33-20-28-7828-00-180	TATE BOBBY LEWIS	APK 11	1214 HONEY RD	5400 000006000	000006500
33-20-28-7828-00-190	CARTER FREDRICK D	APK 11	1216 HONEY RD	5400 000006000	000006500
33-20-28-7828-00-200	HATFIELD STEVE A	APK 11	1208 HONEY RD	5400 000006000	000006500
33-20-28-7828-00-210	JOSEPH TACHANA	APK 11	1200 HONEY RD	5400 000006000	000006500
33-20-28-7828-00-220	SRP SUB LLC	APK 11	1207 HONEY RD	5400 000006000	000006500
33-20-28-7828-00-230	SWEENEY HILLARY Y	APK 11	1215 HONEY RD	5400 000005280	00057.200
33-20-28-7828-00-240	LAM NGA N	APK 11	1223 HONEY RD	5400 000006000	000006500
33-20-28-7828-00-250	HUANG WEIXU	APK 11	1231 HONEY RD	5400 000006000	000006500
33-20-28-7828-00-260	PRINCE JUDE R	APK 11	1239 HONEY RD	5400 000006000	000006500
33-20-28-7828-00-270	ROACHE CHANTAL T	APK 11	2 JETT LOOP	5400 000006000	000006500
33-20-28-7828-00-280	MALDONADO RICARDO	APK 11	6 JETT LOOP	5400 000006000	000006500
33-20-28-7828-00-290	HPA BORROWER 2017-1 ML LLC	APK 11	10 JETT LOOP	5400 000006000	000006500
33-20-28-7828-00-300	PULVERA JOSEJINE	APK 11	14 JETT LOOP	5400 000006000	000006500
33-20-28-7828-00-310	MCGLOSKEY LEAH	APK 11	18 JETT LOOP	5400 000005280	00057.200
33-20-28-7828-00-320	2017-1 IH BORROWER L P	APK 11	22 JETT LOOP	5400 000006000	000006500
33-20-28-7828-00-330	NEGRON IDILFO ESTATE	APK 11	26 JETT LOOP	5400 000005280	00057.200
33-20-28-7828-00-340	HUMPHREY CHARLOTTE	APK 11	30 JETT LOOP	5400 000006000	000006500
33-20-28-7828-00-350	PEREIRA MALAVE ISSAM	APK 11	34 JETT LOOP	5400 000005280	00057.200
33-20-28-7828-00-360	OPIIAC JOHN	APK 11	38 JETT LOOP	5400 000006000	000006500
33-20-28-7828-00-370	SANDERS STACIE ANN	APK 11	42 JETT LOOP	5400 000005280	00057.200
33-20-28-7828-00-380	RIVERA EPHRAIM	APK 11	46 JETT LOOP	5400 000006000	000006500
33-20-28-7828-00-390	PEDRAZA SASTOQUE JUAN DIEGO	APK 11	50 JETT LOOP	5400 000006000	000006500
33-20-28-7828-00-400	HERNANDEZ GERARDO	APK 11	54 JETT LOOP	5400 000005280	00057.200
33-20-28-7828-00-410	FISHER MELANIE L	APK 11	58 JETT LOOP	5400 000006000	000006500
33-20-28-7828-00-420	BRUCE PATRICIA	APK 11	62 JETT LOOP	5400 000006000	000006500
33-20-28-7828-00-430	DOREN COLETTE E	APK 11	66 JETT LOOP	5400 000005280	00057.200
33-20-28-7828-00-440	CHRISTIE DIANA NELVA	APK 11	70 JETT LOOP	5400 000006000	000006500
33-20-28-7828-00-450	PUCILOWSKI JOSEPH L	APK 11	74 JETT LOOP	5400 000005280	00057.200
33-20-28-7828-00-460	TARPON PROPERTIES LLC	APK 11	75 JETT LOOP	5400 000006000	000006500
33-20-28-7828-00-470	GOBOURNE EASTON	APK 11	71 JETT LOOP	5400 000006000	000006500
33-20-28-7828-00-480	GUTIERREZ NICOLE	APK 11	67 JETT LOOP	5400 000005280	00057.200
33-20-28-7828-00-490	PORCH MARIA NORA LIFE ESTATE	APK 11	63 JETT LOOP	5400 000005280	00057.200
33-20-28-7828-00-500	SUAREZ SUE E	APK 11	59 JETT LOOP	5400 000005280	00057.200
33-20-28-7828-00-510	RICHARDSON JAMES PAGE	APK 11	55 JETT LOOP	5400 000005280	00057.200
33-20-28-7828-00-520	GUZMAN MIGUEL C	APK 11	51 JETT LOOP	5400 000006000	000006500
33-20-28-7828-00-530	ROSARIO VALERIO	APK 11	47 JETT LOOP	5400 000005280	00057.200
33-20-28-7828-00-540	CALLAHAN ROBERT L	APK 11	43 JETT LOOP	5400 000005280	00057.200
33-20-28-7828-00-550	WATSON WILLIAM E JR	APK 11	39 JETT LOOP	5400 000006000	000006500
33-20-28-7828-00-560	NEAL ARDEN C	APK 11	35 JETT LOOP	5400 000006000	000006500
33-20-28-7828-00-570	COUSINS KIMBERLY RENEE	APK 11	26 JUSTIN DR	5400 000006000	000006500
33-20-28-7828-00-580	DURAND PAUL	APK 11	32 JUSTIN DR	5400 000006000	000006500

33-20-28-7828-00-590	AMH 2015-1 BORROWER LLC	APK 11	38 JUSTIN DR	5400 000005280	00057.200
33-20-28-7828-00-600	ALLISON KEATON T	APK 11	44 JUSTIN DR	5400 000005280	00057.200
33-20-28-7828-00-610	CHASE VIRGINIA A	APK 11	50 JUSTIN DR	5400 000005280	00057.200
33-20-28-7828-00-620	MCCULLOUGH JAMES L	APK 11	56 JUSTIN DR	5400 000006000	000006500
33-20-28-7828-00-630	RAMOS MAYRA A	APK 11	62 JUSTIN DR	5400 000006000	000006500
33-20-28-7828-00-640	DAVID JAYSON K	APK 11	68 JUSTIN DR	5400 000006000	000006500
33-20-28-7828-00-650	KNOX WILLIAM L	APK 11	74 JUSTIN DR	5400 000006000	000006500
33-20-28-7828-00-660	FEDD ROSLYN	APK 11	80 JUSTIN DR	5400 000006000	000006500
33-20-28-7828-00-670	MENZIES ANTOINETTE	APK 11	86 JUSTIN DR	5400 000006000	000006500
33-20-28-7828-00-680	GARZA JOSE	APK 11	85 JUSTIN DR	5400 000006000	000006500
33-20-28-7828-00-690	DAMIAN CARLOS	APK 11	79 JUSTIN DR	5400 000006000	000006500
33-20-28-7828-00-700	GRAHAM JULEEN NOVELETTE	APK 11	73 JUSTIN DR	5400 000006000	000006500
33-20-28-7828-00-710	WILD MARILYN LIFE ESTATE	APK 11	67 JUSTIN DR	5400 000006000	000006500
33-20-28-7828-00-720	HUSBANDS DAVID	APK 11	61 JUSTIN DR	5400 000006000	000006500
33-20-28-7828-00-730	KUKER CHRISTOPHER	APK 11	55 JUSTIN DR	5400 000006000	000006500
33-20-28-7828-00-740	SAMUELS SHERNETT A	APK 11	49 JUSTIN DR	5400 000006000	000006500
33-20-28-7828-00-750	AROCHO VARGAS NAYIB ANTHUAN	APK 11	43 JUSTIN DR	5400 000005280	00057.200
33-20-28-7828-00-760	MOORES ELENA S	APK 11	37 JUSTIN DR	5400 000006000	000006500
33-20-28-7828-00-770	YI BOON SOON LIFE ESTATE	APK 11	31 JUSTIN DR	5400 000006000	000006500
33-20-28-7828-00-780	CASTANO ROCIO	APK 11	25 JUSTIN DR	5400 000006000	000006500
33-20-28-7828-00-790	MERTENS LINDA R	APK 11	19 JUSTIN DR	5400 000005280	00057.200
33-20-28-7828-00-800	MOYER JEFFREY A	APK 11	13 JUSTIN DR	5400 000005280	00057.200
33-20-28-7828-00-810	DERIVOIS STANLEY M	APK 11	7 JUSTIN DR	5400 000006000	000006500
33-20-28-7828-00-820	SFR JAVELIN BORROWER L P	APK 11	2 FRISCO CT	5400 000006000	000006500
33-20-28-7828-00-830	KNOX LORI A	APK 11	8 FRISCO CT	5400 000006000	000006500
33-20-28-7828-00-840	IH6 PROPERTY FLORIDA LP	APK 11	14 FRISCO CT	5400 000006000	000006500
33-20-28-7828-00-850	PROGRESS RESIDENTIAL BORROWER 12 LLC	APK 11	20 FRISCO CT	5400 000006000	000006500
33-20-28-7828-00-860	MYERS JOEY	APK 11	26 FRISCO CT	5400 000006000	000006500
33-20-28-7828-00-870	JAMES PHILIP	APK 11	32 FRISCO CT	5400 000006000	000006500
33-20-28-7828-00-880	CARRION CATHERINE	APK 11	38 FRISCO CT	5400 000006000	000006500
33-20-28-7828-00-890	ANSTETT WILLIAM F	APK 11	44 FRISCO CT	5400 000006000	000006500
33-20-28-7828-00-900	AMH 2014-1 BORROWER LLC	APK 11	50 FRISCO CT	5400 000006000	000006500
33-20-28-7828-00-910	HOLLAND STEPHEN P	APK 11	56 FRISCO CT	5400 000006000	000006500
33-20-28-7828-00-920	SEEPERSAUD ARLENE	APK 11	62 FRISCO CT	5400 000006000	000006500
33-20-28-7828-00-930	ROBELIN PAULA E	APK 11	68 FRISCO CT	5400 000006000	000006500
33-20-28-7828-00-940	HONAKER D SCOTT	APK 11	74 FRISCO CT	5400 000006000	000006500
33-20-28-7828-00-950	PROGRESS RESIDENTIAL BORROWER 5 LLC	APK 11	80 FRISCO CT	5400 000006000	000006500
33-20-28-7828-00-960	BENNETT WILLIAM N	APK 11	73 FRISCO CT	5400 000006000	000006500
33-20-28-7828-00-970	NISSEN MICHAEL E SR	APK 11	67 FRISCO CT	5400 000006000	000006500
33-20-28-7828-00-980	POWELL JESSICA J	APK 11	61 FRISCO CT	5400 000006000	000006500
33-20-28-7828-00-990	ZHAO JUN JIE	APK 11	55 FRISCO CT	5400 000006000	000006500
33-20-28-7828-01-000	VEIT DOUGLAS J	APK 11	49 FRISCO CT	5400 000006000	000006500
33-20-28-7828-01-010	HERNANDEZ RAQUEL MATOS	APK 11	43 FRISCO CT	5400 000006000	000006500
33-20-28-7828-01-020	LOVO FRANCISCO	APK 11	1301 HONEY RD	5400 000006000	000006500
33-20-28-7828-01-030	METTIE GARY J	APK 11	1309 HONEY RD	5400 000006000	000006500
33-20-28-7828-01-040	BALOUN ERIC J	APK 11	1317 HONEY RD	5400 000006000	000006500
33-20-28-7828-01-050	COLON HECTOR	APK 11	1325 HONEY RD	5400 000006000	000006500
33-20-28-7828-01-060	SMITH LEO	APK 11	1333 HONEY RD	5400 000006000	000006500
33-20-28-7828-01-070	2018-4 IH BORROWER LP	APK 11	1341 HONEY RD	5400 000006000	000006500
33-20-28-7828-01-080	FLORENCE DOUGLAS J	APK 11	1349 HONEY RD	5400 000005280	00057.200
33-20-28-7828-01-090	ROUZARD ILIONISE	APK 11	1357 HONEY RD	5400 000006000	000006500
33-20-28-7828-01-100	MARTIN SHAMARA LIFE ESTATE	APK 11	1365 HONEY RD	5400 000005280	00057.200
33-20-28-8238-01-000	ROCK SPRINGS PLAZA LLC	APK 11	1410 ROCK SPRINGS RD	5400 000200400	000217100
33-20-28-8238-02-000	BRYAN ACQUISITIONS LLC	APK 11	1490 ROCK SPRINGS RD	5400 000051600	000058500
33-20-28-8238-03-000	DISCOUNT AUTO PARTS LLC	APK 11	1400 ROCK SPRINGS RD	5400 000030000	000032500
33-20-28-8238-04-000	CITY OF APOPKA	APK 11	50 E WELCH RD	5400 000003600	000003900
17-21-28-0938-00-330	LENNAR HOMES LLC	APK 11	1971 STAKE OUT WAY	5400 000000000	000003900
33-20-28-8257-00-010	VARADY ALEXANDER JAMES	APK 11	683 SANCTUARY GOLF PL	5400 000006000	000006500
33-20-28-8257-00-020	RUNYON WALTER C	APK 11	675 SANCTUARY GOLF PL	5400 000006000	000006500
33-20-28-8257-00-030	WIGGAN HYACINTH	APK 11	667 SANCTUARY GOLF PL	5400 000006000	000006500
33-20-28-8257-00-040	TEIXEIRA OTNIEL	APK 11	659 SANCTUARY GOLF PL	5400 000006000	000006500
33-20-28-8257-00-050	MOORE PERRY K	APK 11	651 SANCTUARY GOLF PL	5400 000006000	000006500
33-20-28-8257-00-060	WILLIAMS JEANNETTE	APK 11	643 SANCTUARY GOLF PL	5400 000006000	000006500

33-20-28-8257-00-070	TELENKO CHERYL	APK 11	635 SANCTUARY GOLF PL	5400 000007200	000007800
33-20-28-8257-00-080	ISLAM ABU	APK 11	627 SANCTUARY GOLF PL	5400 000006000	000006500
33-20-28-8257-00-090	VILLEGAS JOSE DAVID	APK 11	619 SANCTUARY GOLF PL	5400 000006000	000006500
33-20-28-8257-00-100	ICON PROPERTIES OF AMERICA INC	APK 11	611 SANCTUARY GOLF PL	5400 000007200	000007800
33-20-28-8257-00-110	SIMPSON DEBORAH R	APK 11	603 SANCTUARY GOLF PL	5400 000007200	000007800
33-20-28-8257-00-120	GARDINER STEVEN	APK 11	595 SANCTUARY GOLF PL	5400 000007200	000007800
33-20-28-8257-00-130	COHERENT GROUP INC	APK 11	587 SANCTUARY GOLF PL	5400 000003600	000007800
33-20-28-8257-00-140	MASHKOOR LLC	APK 11	579 SANCTUARY GOLF PL	5400 000003600	000003900
33-20-28-8257-00-150	MASHKOOR LLC	APK 11	571 SANCTUARY GOLF PL	5400 000003600	000003900
33-20-28-8257-00-160	GEORGE JENNIFER S	APK 11	563 SANCTUARY GOLF PL	5400 000003600	000007800
33-20-28-8257-00-170	EKH ENTERPRISES INC	APK 11	555 SANCTUARY GOLF PL	5400 000007200	000007800
33-20-28-8257-00-180	EKH ENTERPRISES INC	APK 11	547 SANCTUARY GOLF PL	5400 000007200	000007800
33-20-28-8257-00-190	ICON PROPERTIES OF AMERICA INC	APK 11	539 SANCTUARY GOLF PL	5400 000003600	000003900
33-20-28-8257-00-200	ICON PROPERTIES OF AMERICA INC	APK 11	531 SANCTUARY GOLF PL	5400 000007200	000007800
33-20-28-8257-00-210	ICON PROPERTIES OF AMERICA INC	APK 11	523 SANCTUARY GOLF PL	5400 000003600	000003900
33-20-28-8257-00-220	MASHKOOR LLC	APK 11	515 SANCTUARY GOLF PL	5400 000003600	000003900
33-20-28-8257-00-230	SOLIMAN RANIA	APK 11	507 SANCTUARY GOLF PL	5400 000006000	000006500
33-20-28-8257-00-240	BARNETT GEORGE TRACY	APK 11	500 SANCTUARY GOLF PL	5400 000003600	000003900
33-20-28-8257-00-250	MAYERS CLAIRE	APK 11	508 SANCTUARY GOLF PL	5400 000003600	000006500
33-20-28-8257-00-260	GALE DANIELLE	APK 11	516 SANCTUARY GOLF PL	5400 000007200	000007800
33-20-28-8257-00-270	TALBOT CUSTOM HOMES LLC	APK 11	572 SANCTUARY GOLF PL	5400 000003600	000003900
33-20-28-8257-00-280	LAKEMAN DEVON ANTHONY	APK 11	580 SANCTUARY GOLF PL	5400 000003600	000003900
33-20-28-8257-00-290	TALBOT CUSTOM HOMES LLC	APK 11	1309 ERROL GREEN CT	5400 000003600	000003900
33-20-28-8257-00-300	MILLER-STUART LATAZIA A	APK 11	1301 ERROL GREEN CT	5400 000003600	000003900
33-20-28-8257-00-310	JOHNSON PARY	APK 11	1302 ERROL GREEN CT	5400 000003600	000003900
33-20-28-8257-00-320	JOHNSON BRENDA	APK 11	1310 ERROL GREEN CT	5400 000003600	000003900
33-20-28-8257-00-330	ICON PROPERTIES OF AMERICA INC	APK 11	652 SANCTUARY GOLF PL	5400 000006000	000006500
33-20-28-8257-00-340	JOHNSON LORETTA C	APK 11	660 SANCTUARY GOLF PL	5400 000006000	000006500
33-20-28-8257-00-350	BURNETT JUANITA	APK 11	668 SANCTUARY GOLF PL	5400 000006000	000006500
33-20-28-8257-00-360	LICAVOLI BRAD M	APK 11	676 SANCTUARY GOLF PL	5400 000006000	000006500
33-20-28-8257-00-370	PIPER EDWARD J	APK 11	684 SANCTUARY GOLF PL	5400 000006000	000006500
33-20-28-8257-00-380	COMSTOCK LARRY G	APK 11	692 SANCTUARY GOLF PL	5400 000006000	000006500
33-20-28-8945-00-010	PROGRESS RESIDENTIAL BORROWER 11 LLC	APK 11	594 WEKIVA CREST DR	5400 000006000	000006500
33-20-28-8945-00-020	SPENCE WINNIFRED	APK 11	588 WEKIVA CREST DR	5400 000006000	000006500
33-20-28-8945-00-030	JUPITER INVESTMENT LLC	APK 11	582 WEKIVA CREST DR	5400 000006000	000006500
33-20-28-8945-00-040	NELSON LOUIS	APK 11	576 WEKIVA CREST DR	5400 000006000	000006500
33-20-28-8945-00-050	PRIMUS KEISHA A	APK 11	570 WEKIVA CREST DR	5400 000006000	000006500
33-20-28-8945-00-060	JUPITER INVESTMENT LLC	APK 11	564 WEKIVA CREST DR	5400 000006000	000006500
33-20-28-8945-00-070	CARDENAS STEVEN	APK 11	558 WEKIVA CREST DR	5400 000006000	000006500
33-20-28-8945-00-080	FLORESTIL BARBARA	APK 11	552 WEKIVA CREST DR	5400 000006000	000006500
33-20-28-8945-00-090	CARRETERO LUIS A	APK 11	546 WEKIVA CREST DR	5400 000006000	000006500
33-20-28-8945-00-100	GARNER CHELSEA TAYLOR	APK 11	540 WEKIVA CREST DR	5400 000006000	000006500
33-20-28-8945-00-110	2018-4 IH BORROWER LP	APK 11	534 WEKIVA CREST DR	5400 000006000	000006500
33-20-28-8945-00-120	B AND S TRUST	APK 11	528 WEKIVA CREST DR	5400 000006000	000006500
33-20-28-8945-00-130	HICKS MILDRED	APK 11	522 WEKIVA CREST DR	5400 000006000	000006500
33-20-28-8945-00-140	PADDY ROGER P	APK 11	516 WEKIVA CREST DR	5400 000006000	000006500
33-20-28-8945-00-150	2017-1 IH BORROWER L P	APK 11	510 WEKIVA CREST DR	5400 000006000	000006500
33-20-28-8945-00-160	HP FLORIDA I LLC	APK 11	498 WEKIVA CREST DR	5400 000006000	000006500
33-20-28-8945-00-170	SFR ACQUISITIONS 3 LLC	APK 11	492 WEKIVA CREST DR	5400 000006000	000006500
33-20-28-8945-00-180	ROBINSON LEONARD	APK 11	486 WEKIVA CREST DR	5400 000006000	000006500
33-20-28-8945-00-190	ARGUDO DEIFILIO	APK 11	480 WEKIVA CREST DR	5400 000007200	000007800
33-20-28-8945-00-200	KOTADIA RUPESH J	APK 11	474 WEKIVA CREST DR	5400 000006000	000006500
33-20-28-8945-00-210	BATISTE AUDLEY E	APK 11	481 WEKIVA CREST DR	5400 000006000	000006500
33-20-28-8945-00-220	WHITE MARIE C	APK 11	487 WEKIVA CREST DR	5400 000006000	000006500
33-20-28-8945-00-230	BRYAN PRESSLY	APK 11	515 WEKIVA CREST DR	5400 000006000	000006500
33-20-28-8945-00-240	CANNON IRVIN	APK 11	521 WEKIVA CREST DR	5400 000006000	000006500
33-20-28-8945-00-250	NICHOLAPILLAI QUENTINE D	APK 11	527 WEKIVA CREST DR	5400 000006000	000006500
33-20-28-8945-00-260	AMH PORTFOLIO B LLC	APK 11	533 WEKIVA CREST DR	5400 000006000	000006500
33-20-28-8945-00-270	SHAH RAJESH	APK 11	539 WEKIVA CREST DR	5400 000006000	000006500
33-20-28-8945-00-280	SHIRLEY JOSEPH	APK 11	545 WEKIVA CREST DR	5400 000006000	000006500
33-20-28-8945-00-290	BRADFORD HEZEKIAH JR	APK 11	573 SMOKE MONT CT	5400 000007200	000007800
33-20-28-8945-00-300	CARRYL COLIN D	APK 11	579 SMOKE MONT CT	5400 000007200	000007800
33-20-28-8945-00-310	DONOHUE PATRICK	APK 11	585 SMOKE MONT CT	5400 000007200	000007800

33-20-28-8945-00-320 2018-1 IH BORROWER LP
 33-20-28-8945-00-330 ALFONSO OSMIN
 33-20-28-8945-00-340 LAMBETH PATRICK J
 33-20-28-8945-00-350 LEWIS CHRISTOPHER
 33-20-28-8945-00-360 SERVIL COLBERT
 33-20-28-8945-00-370 CONFIDENTIAL
 33-20-28-8945-00-380 STALL WILLIAM H
 33-20-28-8945-00-390 JOSEPH LEON
 33-20-28-8945-00-400 MCKENZIE ALVIN
 33-20-28-8945-00-410 MICHAEL C AND SANDRA A GREEN REVOCABLE FAMILY TRUST
 33-20-28-8945-00-420 FAGAN PAULINE
 33-20-28-8945-00-430 PROGRESS RESIDENTIAL BORROWER 12 LLC
 33-20-28-8945-00-440 CULLINAN GROUP LLC
 33-20-28-8945-00-450 PROGRESS RESIDENTIAL BORROWER 12 LLC
 33-20-28-8945-00-460 DELUCA PATRICK
 33-20-28-8945-00-470 WALTERS ALICE JILL
 33-20-28-8945-00-480 D STEWART REVOCABLE TRUST
 33-20-28-8945-00-490 CHARLES-FLORIAL ERTHA
 33-20-28-8945-00-500 RAJA FAMILY HOLDINGS LLC
 33-20-28-8945-00-510 MCKENZIE ALVIN
 33-20-28-8945-00-520 BRUNO DANIEL
 33-20-28-8945-00-530 BARILLAS SERGIO RICARDO
 33-20-28-9124-00-010 CONE GLENN M
 33-20-28-9124-00-020 HOSSAIN MOHAMMAD M
 33-20-28-9124-00-030 LOPEZ VICTOR HUGO PARILLA
 33-20-28-9124-00-040 GONZALEZ EDDY
 33-20-28-9124-00-050 ALTMEYER BERNARD KARL
 33-20-28-9124-00-060 GERDVIL CATHERINE
 33-20-28-9124-00-070 DICKAU DIANA M
 33-20-28-9124-00-080 JONES TERRY
 33-20-28-9124-00-090 CHRISTOPHER IAN
 33-20-28-9124-00-100 ROBERTS REINA
 33-20-28-9124-00-110 COTTON ISAAC A
 33-20-28-9124-00-120 CATAN EDWIGE
 33-20-28-9124-00-130 JACKSON ERICA L
 33-20-28-9124-00-140 SUNDARA CARLA
 33-20-28-9124-00-150 RUSSO ANN MARIE
 33-20-28-9124-00-160 MILES DANIEL C
 33-20-28-9124-00-170 BATARSE PEDRO
 33-20-28-9124-00-180 SOLENSKY ROBERT J JR
 33-20-28-9124-00-190 APOPKA REGIONAL PROPERTIES LLP
 33-20-28-9124-00-200 PHAN DUNG T
 33-20-28-9124-00-210 WARD CAROL E
 33-20-28-9124-00-220 INVITATION HOMES 7 LP
 33-20-28-9124-00-230 JEFFREY ERROLD J
 33-20-28-9124-00-240 DORESTANT STEPHANIE
 33-20-28-9124-00-250 COUNAGO CANDIDO
 33-20-28-9124-00-260 FRENK JONATHAN W
 33-20-28-9124-00-270 FKH SFR PROPCO B-HLD LP
 33-20-28-9124-00-280 FLOWERS RALPH A
 33-20-28-9124-00-290 CLARION ENTERPRISES INC
 33-20-28-9124-00-300 CABRERA MENENDEZ MELVIN A
 33-20-28-9124-00-310 KEYS CREGG
 33-20-28-9124-00-320 JANKUN FAMILY TRUST
 33-20-28-9124-00-330 NELSON BRANDON C
 33-20-28-9124-00-340 ANDERSEN TRAVIS A
 33-20-28-9124-00-350 CHEN LI
 33-20-28-9124-00-360 SANDERS JONATHAN
 33-20-28-9124-00-370 MOCK COBY L
 33-20-28-9124-00-380 CLARIBEL PEREZ TRUST
 33-20-28-9124-00-390 VANHERPEN NICHOLAS LIFE ESTATE
 33-20-28-9124-00-400 BARBA PASQUALE
 33-20-28-9124-00-410 MARLOW PATRICK ERVIN

APK 11	591 SMOKEMONT CT	5400 000006000	000006500
APK 11	598 SMOKEMONT CT	5400 000006000	000006500
APK 11	592 SMOKEMONT CT	5400 000006000	000006500
APK 11	586 SMOKEMONT CT	5400 000006000	000006500
APK 11	580 SMOKEMONT CT	5400 000006000	000006500
APK 11	574 SMOKEMONT CT	5400 000006000	000006500
APK 11	568 SMOKEMONT CT	5400 000007200	000007800
APK 11	587 WEKIVA CREST DR	5400 000007200	000007800
APK 11	593 WEKIVA CREST DR	5400 000007200	000007800
APK 11	599 WEKIVA CREST DR	5400 000006000	000006500
APK 11	607 WEKIVA CREST DR	5400 000006000	000006500
APK 11	613 WEKIVA CREST DR	5400 000006000	000006500
APK 11	619 WEKIVA CREST DR	5400 000006000	000006500
APK 11	625 WEKIVA CREST DR	5400 000006000	000006500
APK 11	631 WEKIVA CREST DR	5400 000006000	000006500
APK 11	650 WEKIVA CREST DR	5400 000007200	000007800
APK 11	638 WEKIVA CREST DR	5400 000006000	000006500
APK 11	632 WEKIVA CREST DR	5400 000006000	000006500
APK 11	626 WEKIVA CREST DR	5400 000006000	000006500
APK 11	620 WEKIVA CREST DR	5400 000006000	000006500
APK 11	614 WEKIVA CREST DR	5400 000006000	000006500
APK 11	608 WEKIVA CREST DR	5400 000006000	000006500
APK 11	1450 WINGED FOOT DR	5400 000006000	000006500
APK 11	1440 WINGED FOOT DR	5400 000006000	000006500
APK 11	1430 WINGED FOOT DR	5400 000006000	000006500
APK 11	505 ZACHARY DR	5400 000006000	000006500
APK 11	511 ZACHARY DR	5400 000006000	000006500
APK 11	517 ZACHARY DR	5400 000006000	000006500
APK 11	523 ZACHARY DR	5400 000006000	000006500
APK 11	529 ZACHARY DR	5400 000006000	000006500
APK 11	535 ZACHARY DR	5400 000006000	000006500
APK 11	541 ZACHARY DR	5400 000006000	000006500
APK 11	547 ZACHARY DR	5400 000006000	000006500
APK 11	553 ZACHARY DR	5400 000006000	000006500
APK 11	559 ZACHARY DR	5400 000006000	000006500
APK 11	565 ZACHARY DR	5400 000006000	000006500
APK 11	571 ZACHARY DR	5400 000006000	000006500
APK 11	577 ZACHARY DR	5400 000006000	000006500
APK 11	583 ZACHARY DR	5400 000006000	000006500
APK 11	625 ZACHARY DR	5400 000005280	00057.200
APK 11	631 ZACHARY DR	5400 000006000	000006500
APK 11	637 ZACHARY DR	5400 000006000	000006500
APK 11	643 ZACHARY DR	5400 000006000	000006500
APK 11	649 ZACHARY DR	5400 000006000	000006500
APK 11	655 ZACHARY DR	5400 000006000	000006500
APK 11	661 ZACHARY DR	5400 000006000	000006500
APK 11	660 ZACHARY DR	5400 000006000	000006500
APK 11	654 ZACHARY DR	5400 000006000	000006500
APK 11	648 ZACHARY DR	5400 000006000	000006500
APK 11	642 ZACHARY DR	5400 000006000	000006500
APK 11	636 ZACHARY DR	5400 000006000	000006500
APK 11	630 ZACHARY DR	5400 000006000	000006500
APK 11	624 ZACHARY DR	5400 000006000	000006500
APK 11	618 ZACHARY DR	5400 000006000	000006500
APK 11	612 ZACHARY DR	5400 000006000	000006500
APK 11	606 ZACHARY DR	5400 000006000	000006500
APK 11	600 ZACHARY DR	5400 000006000	000006500
APK 11	590 ZACHARY DR	5400 000006000	000006500
APK 11	584 ZACHARY DR	5400 000006000	000006500
APK 11	578 ZACHARY DR	5400 000006000	000006500
APK 11	572 ZACHARY DR	5400 000006000	000006500
APK 11	566 ZACHARY DR	5400 000006000	000006500
APK 11	560 ZACHARY DR	5400 000006000	000006500

33-20-28-9124-00-420	BEECHAM SUSAN B	APK 11	554 ZACHARY DR	5400 000006000	000006500
33-20-28-9124-00-430	RIGUEUR HARRY	APK 11	548 ZACHARY DR	5400 000006000	000006500
33-20-28-9124-00-440	ESPINOLA JUVIL E	APK 11	542 ZACHARY DR	5400 000006000	000006500
33-20-28-9124-00-450	SMITH CHRISTOPHER C	APK 11	536 ZACHARY DR	5400 000006000	000006500
33-20-28-9124-00-460	SPENCER SARA	APK 11	530 ZACHARY DR	5400 000006000	000006500
33-20-28-9124-00-470	FUSCO ANTHONY MICHAEL	APK 11	524 ZACHARY DR	5400 000006000	000006500
33-20-28-9124-00-480	POOLER TERRY G	APK 11	518 ZACHARY DR	5400 000006000	000006500
33-20-28-9124-00-490	LONG FRANKIE	APK 11	512 ZACHARY DR	5400 000006000	000006500
33-20-28-9124-00-500	WOOD GINA M	APK 11	506 ZACHARY DR	5400 000006000	000006500
33-20-28-9124-00-510	KLINE JERRY L	APK 11	1380 WINGED FOOT DR	5400 000006000	000006500
33-20-28-9124-00-520	LIAO ZHI J	APK 11	1370 WINGED FOOT DR	5400 000006000	000006500
33-20-28-9124-00-530	WARDELL CAROLYN JEAN	APK 11	1360 WINGED FOOT DR	5400 000006000	000006500
33-20-28-9124-00-540	RUIZ ANGEL L	APK 11	1350 WINGED FOOT DR	5400 000006000	000006500
33-20-28-9124-00-550	FREEMAN ROSAURA	APK 11	1340 WINGED FOOT DR	5400 000006000	000006500
33-20-28-9124-00-560	SANSONE NICHOLAS N	APK 11	1330 WINGED FOOT DR	5400 000006000	000006500
33-20-28-9124-00-570	PROGRESS RESIDENTIAL BORROWER 11 LLC	APK 11	1320 WINGED FOOT DR	5400 000006000	000006500
33-20-28-9124-00-580	YARHI LIAT	APK 11	1310 WINGED FOOT DR	5400 000006000	000006500
33-20-28-9124-00-590	JOHN AND BONNIE TUNNEY FAMILY REVOCABLE TRUST	APK 11	1300 WINGED FOOT DR	5400 000006000	000006500
33-20-28-9124-00-600	SFR JV-2 2022-1 BORROWER LLC	APK 11	1371 WINGED FOOT DR	5400 000006000	000006500
33-20-28-9124-00-610	PROGRESS RESIDENTIAL BORROWER 9 LLC	APK 11	1381 WINGED FOOT DR	5400 000006000	000006500
33-20-28-9124-00-620	MEADOWS SHARON	APK 11	1391 WINGED FOOT DR	5400 000006000	000006500
33-20-28-9124-00-630	LEHNER SHEILA	APK 11	1401 WINGED FOOT DR	5400 000006000	000006500
33-20-28-9124-00-640	FARLEY CHARLES	APK 11	1411 WINGED FOOT DR	5400 000006000	000006500
33-20-28-9124-00-650	REYES NATALIE	APK 11	1421 WINGED FOOT DR	5400 000006000	000006500
33-20-28-9124-00-660	PROGRESS RESIDENTIAL BORROWER 3 LLC	APK 11	1431 WINGED FOOT DR	5400 000006000	000006500
33-20-28-9124-00-670	SPENCER JEFFREY	APK 11	1441 WINGED FOOT DR	5400 000006000	000006500
33-20-28-9124-00-680	JOSEPH MARTHE	APK 11	1451 WINGED FOOT DR	5400 000006000	000006500
33-20-28-9125-00-010	JOSEPH BELANILA	APK 11	644 SUN BLUFF LN	5400 000006000	000006500
33-20-28-9125-00-020	WALLS MARTHA D	APK 11	638 SUN BLUFF LN	5400 000006000	000006500
33-20-28-9125-00-030	WIMBERLY DAVID LEE	APK 11	632 SUN BLUFF LN	5400 000006000	000006500
33-20-28-9125-00-040	AURILIO ALAN W	APK 11	626 SUN BLUFF LN	5400 000006000	000006500
33-20-28-9125-00-050	TAH MS BORROWER LLC	APK 11	620 SUN BLUFF LN	5400 000005280	00057.200
33-20-28-9125-00-060	DAVIS MICHELLE A	APK 11	614 SUN BLUFF LN	5400 000006000	000006500
33-20-28-9125-00-070	CRESSWELL BRUCE A	APK 11	608 SUN BLUFF LN	5400 000006000	000006500
33-20-28-9125-00-080	SHAH RAJESH	APK 11	602 SUN BLUFF LN	5400 000006000	000006500
33-20-28-9125-00-090	MILLIGAN JAMI L	APK 11	996 WELCH HILL CIR	5400 000006000	000006500
33-20-28-9125-00-100	MCCLELLAND JANET L LIFE ESTATE	APK 11	990 WELCH HILL CIR	5400 000006000	000006500
33-20-28-9125-00-110	MILLER ERICK J	APK 11	984 WELCH HILL CIR	5400 000006000	000006500
33-20-28-9125-00-120	SANSOUSY KUM	APK 11	978 WELCH HILL CIR	5400 000006000	000006500
33-20-28-9125-00-130	JONES LESTER L	APK 11	972 WELCH HILL CIR	5400 000006000	000006500
33-20-28-9125-00-140	GRANADOS SARVELIO	APK 11	966 WELCH HILL CIR	5400 000006000	000006500
33-20-28-9125-00-150	HAMMETT JOHN P	APK 11	960 WELCH HILL CIR	5400 000006000	000006500
33-20-28-9125-00-160	MCCLELLAND DONNA D	APK 11	954 WELCH HILL CIR	5400 000005280	00057.200
33-20-28-9125-00-170	SMITH DAVID	APK 11	948 WELCH HILL CIR	5400 000006000	000006500
33-20-28-9125-00-180	AMH 2014-1 BORROWER LLC	APK 11	942 WELCH HILL CIR	5400 000006000	000006500
33-20-28-9125-00-190	PROGRESS RESIDENTIAL BORROWER 23 LLC	APK 11	936 WELCH HILL CIR	5400 000006000	000006500
33-20-28-9125-00-200	MCGRIFF BERNARD	APK 11	930 WELCH HILL CIR	5400 000006000	000006500
33-20-28-9125-00-210	AMERICAN HOMES 4 RENT PROPERTIES SEVEN LLC	APK 11	1015 ASTOR CT	5400 000006000	000006500
33-20-28-9125-00-220	LABOY KARLA M	APK 11	1021 ASTOR CT	5400 000006000	000006500
33-20-28-9125-00-230	MOSES ADELE B	APK 11	1027 ASTOR CT	5400 000006000	000006500
33-20-28-9125-00-240	SCHAFER JULIA	APK 11	894 WELCH HILL CIR	5400 000006000	000006500
33-20-28-9125-00-250	COTTO RAFAEL L	APK 11	892 WELCH HILL CIR	5400 000006000	000006500
33-20-28-9125-00-260	NI HAI YAN 50% INT	APK 11	886 WELCH HILL CIR	5400 000005280	00057.200
33-20-28-9125-00-270	JUSINO SAMUEL	APK 11	880 WELCH HILL CIR	5400 000006000	000006500
33-20-28-9125-00-280	SFR JV-2 2023-1 BORROWER LLC	APK 11	874 WELCH HILL CIR	5400 000006000	000006500
33-20-28-9125-00-290	AMH PORTFOLIO A LLC	APK 11	866 WELCH HILL CIR	5400 000006000	000006500
33-20-28-9125-00-300	SERRANO ANGEL R	APK 11	862 WELCH HILL CIR	5400 000006000	000006500
33-20-28-9125-00-310	RUGGIERO JOSEPH L JR	APK 11	850 WELCH HILL CIR	5400 000006000	000006500
33-20-28-9125-00-320	SCHULTE ARTHUR J JR	APK 11	501 WEKIVA BLUFF ST	5400 000006000	000006500
33-20-28-9125-00-330	VANNESS NATHAN	APK 11	503 WEKIVA BLUFF ST	5400 000006000	000006500
33-20-28-9125-00-340	COLE BRYAN S	APK 11	509 WEKIVA BLUFF ST	5400 000006000	000006500
33-20-28-9125-00-350	PERRY MICHAEL A	APK 11	515 WEKIVA BLUFF ST	5400 000006000	000006500
33-20-28-9125-00-360	MILLS JORDAN K	APK 11	521 WEKIVA BLUFF ST	5400 000006000	000006500

33-20-28-9125-00-370	AMH PORTFOLIO A LLC	APK 11	527 WEKIVA BLUFF ST	5400 000006000	000006500
33-20-28-9125-00-380	IH4 PROPERTY FLORIDA LP	APK 11	533 WEKIVA BLUFF ST	5400 000005280	00057.200
33-20-28-9125-00-390	RUIZ JOSE	APK 11	539 WEKIVA BLUFF ST	5400 000005280	00057.200
33-20-28-9125-00-400	PROGRESS RESIDENTIAL BORROWER 18 LLC	APK 11	545 WEKIVA BLUFF ST	5400 000006000	000006500
33-20-28-9125-00-410	NELSON DIANE	APK 11	551 WEKIVA BLUFF ST	5400 000005280	00057.200
33-20-28-9125-00-420	BACK BEAU T	APK 11	557 WEKIVA BLUFF ST	5400 000006000	000006500
33-20-28-9125-00-430	PAYNE JONI E	APK 11	563 WEKIVA BLUFF ST	5400 000006000	000006500
33-20-28-9125-00-440	THIBODEAUX MARY	APK 11	569 WEKIVA BLUFF ST	5400 000006000	000006500
33-20-28-9125-00-450	POWERS BRANDON L	APK 11	575 WEKIVA BLUFF ST	5400 000006000	000006500
33-20-28-9125-00-460	POSLER ANNA M	APK 11	581 WEKIVA BLUFF ST	5400 000005280	00057.200
33-20-28-9125-00-470	EVANS EDWARD G JR	APK 11	587 WEKIVA BLUFF ST	5400 000006000	000006500
33-20-28-9125-00-480	KRUG MAURA	APK 11	593 WEKIVA BLUFF ST	5400 000006000	000006500
33-20-28-9125-00-490	MCCALL LESLIE	APK 11	599 WEKIVA BLUFF ST	5400 000006000	000006500
33-20-28-9125-00-500	POWELL COREY C	APK 11	1062 WELCH HILL CIR	5400 000006000	000006500
33-20-28-9125-00-510	WATTERS MICHAELA	APK 11	1056 WELCH HILL CIR	5400 000006000	000006500
33-20-28-9125-00-520	HANSEN HANS KRISTAN	APK 11	1050 WELCH HILL CIR	5400 000006000	000006500
33-20-28-9125-00-530	RIVERA LUIS F	APK 11	1044 WELCH HILL CIR	5400 000006000	000006500
33-20-28-9125-00-540	SOULIERE JEFFREY E	APK 11	1038 WELCH HILL CIR	5400 000006000	000006500
33-20-28-9125-00-550	KNIGHT DONALD R SR	APK 11	607 SUN BLUFF LN	5400 000006000	000006500
33-20-28-9125-00-560	RJ AMERICAN HOMES 4 RENT TWO LLC	APK 11	613 SUN BLUFF LN	5400 000006000	000006500
33-20-28-9125-00-570	ADAMS PAUL III	APK 11	619 SUN BLUFF LN	5400 000005280	00057.200
33-20-28-9125-00-580	CHE SANG S	APK 11	625 SUN BLUFF LN	5400 000005280	00057.200
33-20-28-9125-00-590	LUSMA JONATHAN	APK 11	631 SUN BLUFF LN	5400 000006000	000006500
33-20-28-9125-00-600	LUGO SANJUANITA	APK 11	637 SUN BLUFF LN	5400 000006000	000006500
33-20-28-9125-00-610	ALVAREZ MADELINE R	APK 11	643 SUN BLUFF LN	5400 000006000	000006500
33-20-28-9125-00-620	KRUSE ALVIN G	APK 11	989 WELCH HILL CIR	5400 000006000	000006500
33-20-28-9125-00-630	TAH MS BORROWER LLC	APK 11	983 WELCH HILL CIR	5400 000006000	000006500
33-20-28-9125-00-640	ROBBINS ROBERT DAYTON	APK 11	977 WELCH HILL CIR	5400 000006000	000006500
33-20-28-9125-00-650	RIVERA LUIS A	APK 11	971 WELCH HILL CIR	5400 000006000	000006500
33-20-28-9125-00-660	WALTON JACINTH ROBINSON	APK 11	965 WELCH HILL CIR	5400 000006000	000006500
33-20-28-9125-00-670	CATTARINI-UGAS BRUNO A	APK 11	959 WELCH HILL CIR	5400 000006000	000006500
33-20-28-9125-00-680	BECKFORD NATHANIEL V	APK 11	953 WELCH HILL CIR	5400 000006000	000006500
33-20-28-9125-00-690	JONES STEPHEN	APK 11	947 WELCH HILL CIR	5400 000006000	000006500
33-20-28-9125-00-700	CIFUENTES ORSIBAL	APK 11	941 WELCH HILL CIR	5400 000006000	000006500
33-20-28-9125-00-710	AMH 2015-1 BORROWER LP	APK 11	935 WELCH HILL CIR	5400 000006000	000006500
33-20-28-9125-00-720	RENE JOSELIN	APK 11	929 WELCH HILL CIR	5400 000005280	00057.200
33-20-28-9125-00-730	INVITATION HOMES 7 LP	APK 11	923 WELCH HILL CIR	5400 000006000	000006500
33-20-28-9125-00-740	PROGRESS RESIDENTIAL BORROWER 7 LLC	APK 11	893 WELCH HILL CIR	5400 000006000	000006500
33-20-28-9125-00-750	ANDINO JOSHUA	APK 11	883 WELCH HILL CIR	5400 000006000	000006500
33-20-28-9125-00-760	SNELL CHRISTINA A	APK 11	873 WELCH HILL CIR	5400 000005280	00057.200
33-20-28-9125-00-770	2018-2 IH BORROWER LP	APK 11	514 WEKIVA BLUFF ST	5400 000006000	000006500
33-20-28-9125-00-780	PROGRESS RESIDENTIAL BORROWER 7 LLC	APK 11	520 WEKIVA BLUFF ST	5400 000006000	000006500
33-20-28-9125-00-790	LONDON AND ST JOHNS LLC	APK 11	526 WEKIVA BLUFF ST	5400 000005280	00057.200
33-20-28-9125-00-800	CALLE STEVEN	APK 11	532 WEKIVA BLUFF ST	5400 000006000	000006500
33-20-28-9125-00-810	LUONG VAN	APK 11	538 WEKIVA BLUFF ST	5400 000006000	000006500
33-20-28-9125-00-820	DREHER SALAAM G	APK 11	544 WEKIVA BLUFF ST	5400 000006000	000006500
33-20-28-9125-00-830	CAMPBELL CANDICE L	APK 11	550 WEKIVA BLUFF ST	5400 000006000	000006500
33-20-28-9125-00-840	PROGRESS RESIDENTIAL BORROWER 14 LLC	APK 11	556 WEKIVA BLUFF ST	5400 000005280	00057.200
33-20-28-9125-00-850	TRUE NORTH PROPERTY OWNER B LLC	APK 11	562 WEKIVA BLUFF ST	5400 000006000	000006500
33-20-28-9125-00-860	AMERICAN HOMES 4 RENT	APK 11	568 WEKIVA BLUFF ST	5400 000006000	000006500
33-20-28-9125-00-870	AMERICAN HOMES 4 RENT PROPERTIES SEVEN LLC	APK 11	574 WEKIVA BLUFF ST	5400 000005280	00057.200
33-20-28-9125-00-880	CESAR GARRY	APK 11	580 WEKIVA BLUFF ST	5400 000006000	000006500
33-20-28-9125-00-890	PRINTemps GARDY	APK 11	586 WEKIVA BLUFF ST	5400 000006000	000006500
33-20-28-9125-00-900	2018-1 IH BORROWER LP	APK 11	592 WEKIVA BLUFF ST	5400 000006000	000006500
33-20-28-9125-00-910	PROGRESS RESIDENTIAL BORROWER 6 LLC	APK 11	598 WEKIVA BLUFF ST	5400 000006000	000006500
33-20-28-9126-00-920	LOWNEY RONALD H	APK 11	1068 WELCH HILL CIR	5400 000006000	000006500
33-20-28-9126-00-930	CORNETT ADAM T	APK 11	1074 WELCH HILL CIR	5400 000006000	000006500
33-20-28-9126-00-940	DIETRICH KIMBERLY ANNE	APK 11	1080 WELCH HILL CIR	5400 000006000	000006500
33-20-28-9126-00-950	CAYCHO LUIS ALEXANDER	APK 11	1086 WELCH HILL CIR	5400 000005280	00057.200
33-20-28-9126-00-960	YOUNG JOHN K	APK 11	1092 WELCH HILL CIR	5400 000006000	000006500
33-20-28-9126-00-970	FENNELL ANTHONY O	APK 11	604 GLENFIELD CT	5400 000006000	000006500
33-20-28-9126-00-980	GIVENS DAMON	APK 11	610 GLENFIELD CT	5400 000006000	000006500
33-20-28-9126-00-990	MEYERS DEBORAH L	APK 11	616 GLENFIELD CT	5400 000006000	000006500

33-20-28-9126-01-000 NAPPER MICHAEL L
 33-20-28-9126-01-010 TIBBETTS KATE
 33-20-28-9126-01-020 IH6 PROPERTY FLORIDA LP
 33-20-28-9126-01-030 MATHURIN VALERY
 33-20-28-9126-01-040 ROBLES NICOLASA
 33-20-28-9126-01-050 AMERICAN HOMES 4 RENT PROPERTIES SEVEN LLC
 33-20-28-9126-01-060 CENTENO YASHIRA
 33-20-28-9126-01-070 WOLFORD DONNIE L
 33-20-28-9126-01-080 AYUSO LUIS A
 33-20-28-9126-01-090 SFR INVESTMENTS V BORROWER 1 LLC
 33-20-28-9126-01-100 BOURQUE LAURIE H LIFE ESTATE
 33-20-28-9126-01-110 WINSTON TAYLOR AND GLASME E TAYLOR REVOCABLE TRUST
 33-20-28-9126-01-120 CAMPBELL ANGELLA
 33-20-28-9126-01-130 PROGRESS RESIDENTIAL BORROWER 3 LLC
 33-20-28-9126-01-140 GOODWIN BRIAN T LIFE ESTATE
 33-20-28-9126-01-150 HUGHES TARA
 33-20-28-9126-01-160 EUGENE DACKSON
 33-20-28-9126-01-170 LAWES MELTON
 33-20-28-9126-01-180 RIVERA SHEILA F
 33-20-28-9126-01-190 APOPKA REGIONAL PROPERTIES LLP
 33-20-28-9126-01-200 GRANT DERRICK J
 33-20-28-9126-01-210 CONFIDENTIAL
 33-20-28-9126-01-220 2018-3 IH BORROWER LP
 33-20-28-9126-01-230 CLARKE MARCELLE F
 33-20-28-9126-01-240 BOURNE R J STUART
 33-20-28-9126-01-250 COLEMAN LAKIMBERLY MICHELLE
 33-20-28-9126-01-260 CUNNINGHAM DEBRA M
 33-20-28-9126-01-270 INGALLS GAYLE
 33-20-28-9126-01-280 HALL ROBERT C
 33-20-28-9126-01-290 MEDINA JUAN
 33-20-28-9126-01-300 JEAN BAPTISTE MAGDALA
 33-20-28-9126-01-310 ALEMAN WILHELM
 33-20-28-9126-01-320 HUGHLEY ALTON
 33-20-28-9126-01-330 RAMKISHUN KEVIN
 33-20-28-9126-01-340 VILLALOBOS CINDY JOHANNA
 33-20-28-9126-01-350 ALRED DANIEL P
 33-20-28-9126-01-360 KING BRETT A
 33-20-28-9126-01-370 AMERICAN HOMES 4 RENT PROPERTIES SEVEN LLC
 33-20-28-9126-01-380 SIKORSKI CHARLES JOSEPH
 33-20-28-9126-01-390 CABRERA PATRICIO E
 33-20-28-9126-01-400 ABRAHAM PAUL A
 33-20-28-9126-01-410 ADAMS PAUL III
 33-20-28-9127-01-420 NORMA HERNANDEZ REVOCABLE TRUST
 33-20-28-9127-01-430 FRANCOIS WILLY JEAN JR
 33-20-28-9127-01-440 APOPKA REGIONAL PROPERTIES LLP
 33-20-28-9127-01-450 PROGRESS RESIDENTIAL BORROWER 2 LLC
 33-20-28-9127-01-460 DOLEYRES NARCHELE
 33-20-28-9127-01-470 SOOKDEO ALISON R
 33-20-28-9127-01-480 2017-1 IH BORROWER L P
 33-20-28-9127-01-490 FITZGERALD TIMOTHY
 33-20-28-9127-01-500 CRUZ MOISES
 33-20-28-9127-01-510 WOOD MATTHEW ALAN
 33-20-28-9127-01-520 RIVERA MARCOS A MELENDEZ JR
 33-20-28-9127-01-530 MENDEZ CHRISTOPHER A
 33-20-28-9127-01-540 DEMELIEN OLDINE LYNCIA
 33-20-28-9127-01-550 RIVERA ERIC I
 33-20-28-9127-01-560 HANKERSON KIMBERLY
 33-20-28-9127-01-570 PROGRESS RESIDENTIAL BORROWER 3 LLC
 33-20-28-9127-01-580 RAMSOOK ANDREA C
 33-20-28-9127-01-590 CHAVANZ BLANCA
 33-20-28-9127-01-600 PICHARDO YVONNE
 33-20-28-9127-01-610 PROGRESS RESIDENTIAL BORROWER 6 LLC
 33-20-28-9127-01-620 RHEINSCHMIDT THOMAS A

APK 11	622 GLENFIELD CT	5400 000006000	000006500
APK 11	628 GLENFIELD CT	5400 000006000	000006500
APK 11	623 GLENFIELD CT	5400 000006000	000006500
APK 11	617 GLENFIELD CT	5400 000006000	000006500
APK 11	611 GLENFIELD CT	5400 000005280	00057.200
APK 11	1102 WELCH HILL CIR	5400 000006000	000006500
APK 11	1108 WELCH HILL CIR	5400 000006000	000006500
APK 11	1114 WELCH HILL CIR	5400 000006000	000006500
APK 11	1120 WELCH HILL CIR	5400 000006000	000006500
APK 11	1126 WELCH HILL CIR	5400 000006000	000006500
APK 11	1132 WELCH HILL CIR	5400 000006000	000006500
APK 11	1150 WELCH HILL CIR	5400 000006000	000006500
APK 11	1156 WELCH HILL CIR	5400 000006000	000006500
APK 11	1168 WELCH HILL CIR	5400 000006000	000006500
APK 11	1174 WELCH HILL CIR	5400 000006000	000006500
APK 11	1180 WELCH HILL CIR	5400 000006000	000006500
APK 11	1186 WELCH HILL CIR	5400 000006000	000006500
APK 11	1205 WELCH HILL CIR	5400 000006000	000006500
APK 11	732 WELCH HILL CIR	5400 000006000	000006500
APK 11	738 WELCH HILL CIR	5400 000006000	000006500
APK 11	1199 WELCH HILL CIR	5400 000006000	000006500
APK 11	1193 WELCH HILL CIR	5400 000006000	000006500
APK 11	1187 WELCH HILL CIR	5400 000006000	000006500
APK 11	1181 WELCH HILL CIR	5400 000006000	000006500
APK 11	1175 WELCH HILL CIR	5400 000006000	000006500
APK 11	1169 WELCH HILL CIR	5400 000005280	00057.200
APK 11	1163 WELCH HILL CIR	5400 000006000	000006500
APK 11	1157 WELCH HILL CIR	5400 000006000	000006500
APK 11	1151 WELCH HILL CIR	5400 000005280	00057.200
APK 11	1145 WELCH HILL CIR	5400 000006000	000006500
APK 11	1139 WELCH HILL CIR	5400 000005280	00057.200
APK 11	1133 WELCH HILL CIR	5400 000005280	00057.200
APK 11	1127 WELCH HILL CIR	5400 000006000	000006500
APK 11	1121 WELCH HILL CIR	5400 000005280	00057.200
APK 11	1115 WELCH HILL CIR	5400 000006000	000006500
APK 11	1109 WELCH HILL CIR	5400 000005280	00057.200
APK 11	1103 WELCH HILL CIR	5400 000006000	000006500
APK 11	1099 WELCH HILL CIR	5400 000006000	000006500
APK 11	1093 WELCH HILL CIR	5400 000006000	000006500
APK 11	1087 WELCH HILL CIR	5400 000006000	000006500
APK 11	1081 WELCH HILL CIR	5400 000005280	00057.200
APK 11	1075 WELCH HILL CIR	5400 000006000	000006500
APK 11	744 WELCH HILL CIR	5400 000006000	000006500
APK 11	750 WELCH HILL CIR	5400 000006000	000006500
APK 11	756 WELCH HILL CIR	5400 000006000	000006500
APK 11	762 WELCH HILL CIR	5400 000006000	000006500
APK 11	768 WELCH HILL CIR	5400 000006000	000006500
APK 11	774 WELCH HILL CIR	5400 000006000	000006500
APK 11	780 WELCH HILL CIR	5400 000006000	000006500
APK 11	786 WELCH HILL CIR	5400 000005280	00057.200
APK 11	792 WELCH HILL CIR	5400 000006000	000006500
APK 11	798 WELCH HILL CIR	5400 000006000	000006500
APK 11	832 WELCH HILL CIR	5400 000006000	000006500
APK 11	838 WELCH HILL CIR	5400 000006000	000006500
APK 11	844 WELCH HILL CIR	5400 000005280	00057.200
APK 11	508 BIRCH CT	5400 000006000	000006500
APK 11	514 BIRCH CT	5400 000006000	000006500
APK 11	520 BIRCH CT	5400 000006000	000006500
APK 11	526 BIRCH CT	5400 000005280	00057.200
APK 11	532 BIRCH CT	5400 000006000	000006500
APK 11	538 BIRCH CT	5400 000005280	00057.200
APK 11	544 BIRCH CT	5400 000006000	000006500
APK 11	550 BIRCH CT	5400 000006000	000006500

33-20-28-9127-01-630	SMITH LEO	APK 11	556 BIRCH CT	5400 000006000	000006500
33-20-28-9127-01-640	PRATT THOMAS A	APK 11	562 BIRCH CT	5400 000006000	000006500
33-20-28-9127-01-650	THOMPSON MONICA JEAN	APK 11	568 BIRCH CT	5400 000006000	000006500
33-20-28-9127-01-660	ALDERSON JOHN H	APK 11	574 BIRCH CT	5400 000006000	000006500
33-20-28-9127-01-670	IH6 PROPERTY FLORIDA LP	APK 11	580 BIRCH CT	5400 000006000	000006500
33-20-28-9127-01-680	KORKES SHANE A J	APK 11	586 BIRCH CT	5400 000006000	000006500
33-20-28-9127-01-690	AMH 2014-1 BORROWER LLC	APK 11	585 BIRCH CT	5400 000006000	000006500
33-20-28-9127-01-700	AHRENS MARK R	APK 11	579 BIRCH CT	5400 000006000	000006500
33-20-28-9127-01-710	MAYNARD WARREN P	APK 11	573 BIRCH CT	5400 000006000	000006500
33-20-28-9127-01-720	APOPKA REGIONAL PROPERTIES LLP	APK 11	567 BIRCH CT	5400 000006000	000006500
33-20-28-9127-01-730	BLADES MARVA E	APK 11	561 BIRCH CT	5400 000006000	000006500
33-20-28-9127-01-740	VASILKO JOHN AARON	APK 11	555 BIRCH CT	5400 000006000	000006500
33-20-28-9127-01-750	2018-4 IH BORROWER LP	APK 11	549 BIRCH CT	5400 000006000	000006500
33-20-28-9127-01-760	SMART FREDERICK D	APK 11	543 BIRCH CT	5400 000006000	000006500
33-20-28-9127-01-770	RECHTIN GREGORY S	APK 11	537 BIRCH CT	5400 000006000	000006500
33-20-28-9127-01-780	THOMAS FRANCELIA	APK 11	531 BIRCH CT	5400 000006000	000006500
33-20-28-9127-01-790	IBARRA DAVID C II	APK 11	525 BIRCH CT	5400 000006000	000006500
33-20-28-9127-01-800	LOVERN JASON A	APK 11	519 BIRCH CT	5400 000006000	000006500
33-20-28-9127-01-810	SELLERS JACQUELINE	APK 11	513 BIRCH CT	5400 000006000	000006500
33-20-28-9127-01-820	MALDONADO PERSEVERADO	APK 11	507 BIRCH CT	5400 000005280	00057.200
33-20-28-9127-01-830	THAKRAR INVESTMENTS LLC	APK 11	501 BIRCH CT	5400 000006000	000006500
33-20-28-9127-01-840	LAFRANCE WILNIDE	APK 11	785 WELCH HILL CIR	5400 000005280	00057.200
33-20-28-9127-01-850	MCH SFR PROPERTY OWNER 4 LLC	APK 11	779 WELCH HILL CIR	5400 000006000	000006500
33-20-28-9127-01-860	MAH JAHANGIR	APK 11	775 WELCH HILL CIR	5400 000006000	000006500
33-20-28-9127-01-870	PEREZ ANTONIO M	APK 11	767 WELCH HILL CIR	5400 000006000	000006500
33-20-28-9127-01-880	CHAMBERS VIC M	APK 11	761 WELCH HILL CIR	5400 000006000	000006500
33-20-28-9127-01-890	WILLIAMS CAROL J	APK 11	755 WELCH HILL CIR	5400 000006000	000006500
33-20-28-9127-01-900	BECKFORD REGINALD A	APK 11	749 WELCH HILL CIR	5400 000006000	000006500
33-20-28-9128-01-910	AMH 2015-1 BORROWER LP	APK 11	1192 WELCH HILL CIR	5400 000006000	000006500
33-20-28-9128-01-920	FAN GUIXIANG	APK 11	1198 WELCH HILL CIR	5400 000006000	000006500
33-20-28-9128-01-930	CHARLOT TAHANNA SARAH	APK 11	1204 WELCH HILL CIR	5400 000006000	000006500
33-20-28-9128-01-940	AMH 2015-1 BORROWER LP	APK 11	1228 WELCH RIDGE TER	5400 000006000	000006500
33-20-28-9128-01-950	AESCHBACHER TARA L	APK 11	1236 WELCH RIDGE TER	5400 000006000	000006500
33-20-28-9128-01-960	BARBER MICHAEL D	APK 11	1244 WELCH RIDGE TER	5400 000006000	000006500
33-20-28-9128-01-970	ROGERS CHRISTOPHER	APK 11	1252 WELCH RIDGE TER	5400 000006000	000006500
33-20-28-9128-01-980	LOPEZ RUBEN	APK 11	1260 WELCH RIDGE TER	5400 000006000	000006500
33-20-28-9128-01-990	PROGRESS RESIDENTIAL BORROWER 3 LLC	APK 11	1268 WELCH RIDGE TER	5400 000006000	000006500
33-20-28-9128-02-000	HPA II BORROWER 2020-1 LLC	APK 11	1276 WELCH RIDGE TER	5400 000006000	000006500
33-20-28-9128-02-010	HAROLD JAE L	APK 11	1302 WELCH RIDGE TER	5400 000006000	000006500
33-20-28-9128-02-020	MUNGAL MARK	APK 11	1310 WELCH RIDGE TER	5400 000006000	000006500
33-20-28-9128-02-030	MARQUEZ DAVID	APK 11	1318 WELCH RIDGE TER	5400 000006000	000006500
33-20-28-9128-02-040	NIEDERMIER JULIE A	APK 11	1326 WELCH RIDGE TER	5400 000006000	000006500
33-20-28-9128-02-050	RODRIGUEZ RAMONA	APK 11	1334 WELCH RIDGE TER	5400 000006000	000006500
33-20-28-9128-02-060	VAN ANDA JEFFREY	APK 11	1342 WELCH RIDGE TER	5400 000005280	00057.200
33-20-28-9128-02-070	SLIVINSKYI OLEKSANDR	APK 11	1350 WELCH RIDGE TER	5400 000006000	000006500
33-20-28-9128-02-080	DUNCAN CAPRICE	APK 11	1358 WELCH RIDGE TER	5400 000005280	00057.200
33-20-28-9128-02-090	THU LIEN VINH	APK 11	1366 WELCH RIDGE TER	5400 000006000	000006500
33-20-28-9128-02-100	THR FLORIDA L P	APK 11	1374 WELCH RIDGE TER	5400 000005280	00057.200
33-20-28-9128-02-110	PAGAN HERIBERTO	APK 11	1402 WELCH RIDGE TER	5400 000006000	000006500
33-20-28-9128-02-120	OTERO RAFAEL O	APK 11	1410 WELCH RIDGE TER	5400 000005280	00057.200
33-20-28-9128-02-130	ANDREWS RENEE L	APK 11	1418 WELCH RIDGE TER	5400 000006000	000006500
33-20-28-9128-02-140	DOBRAN JENNIFER	APK 11	1426 WELCH RIDGE TER	5400 000006000	000006500
33-20-28-9128-02-150	PROGRESS RESIDENTIAL BORROWER 2 LLC	APK 11	1434 WELCH RIDGE TER	5400 000006000	000006500
33-20-28-9128-02-160	SANTINI-MENDEZ CARMEN P	APK 11	1409 WELCH RIDGE TER	5400 000005280	00057.200
33-20-28-9128-02-170	TREFCER JAQUELYNE S	APK 11	1401 WELCH RIDGE TER	5400 000006000	000006500
33-20-28-9128-02-180	VAUGHAN PETER R	APK 11	1373 WELCH RIDGE TER	5400 000006000	000006500
33-20-28-9128-02-190	JAMES GREGORY S	APK 11	1365 WELCH RIDGE TER	5400 000006000	000006500
33-20-28-9128-02-200	THRUSH MARNIE L	APK 11	1357 WELCH RIDGE TER	5400 000006000	000006500
33-20-28-9128-02-210	PROGRESS RESIDENTIAL BORROWER 12 LLC	APK 11	1349 WELCH RIDGE TER	5400 000006000	000006500
33-20-28-9128-02-220	ECTOR ROBERT	APK 11	1341 WELCH RIDGE TER	5400 000006000	000006500
33-20-28-9128-02-230	BRAXTON EUGENE HERBERT	APK 11	1333 WELCH RIDGE TER	5400 000006000	000006500
33-20-28-9128-02-240	MITCHELL MERCEDES SHIRNEE	APK 11	1325 WELCH RIDGE TER	5400 000006000	000006500
33-20-28-9128-02-250	PROGRESS RESIDENTIAL BORROWER 1 LLC	APK 11	1317 WELCH RIDGE TER	5400 000006000	000006500

33-20-28-9128-02-260	SARRELLS THOMAS A	APK 11	1309 WELCH RIDGE TER	5400 000006000	000006500
33-20-28-9128-02-270	PETERS RICHARD A	APK 11	1301 WELCH RIDGE TER	5400 000006000	000006500
33-20-28-9128-02-280	COEFIELD MICHAEL	APK 11	1277 WELCH RIDGE TER	5400 000006000	000006500
33-20-28-9128-02-290	SMITH MARIA G	APK 11	1269 WELCH RIDGE TER	5400 000006000	000006500
33-20-28-9128-02-300	FULFORD BOBBIE J	APK 11	1261 WELCH RIDGE TER	5400 000005280	00057.200
33-20-28-9128-02-310	MONESTIME JEAN ALLAH	APK 11	1253 WELCH RIDGE TER	5400 000006000	000006500
33-20-28-9128-02-320	BROOKS DOUGLAS A	APK 11	1245 WELCH RIDGE TER	5400 000006000	000006500
33-20-28-9128-02-330	DEJESUS KATHERINE	APK 11	1237 WELCH RIDGE TER	5400 000006000	000006500
33-20-28-9128-02-340	SOSA STEVEN	APK 11	1229 WELCH RIDGE TER	5400 000006000	000006500
33-20-28-9128-02-350	AMH 2014-1 BORROWER LLC	APK 11	1221 WELCH RIDGE TER	5400 000006000	000006500
33-20-28-9128-02-360	MONREAL MARK PASTOR ILAGAN	APK 11	1213 WELCH RIDGE TER	5400 000006000	000006500
34-20-28-0000-00-004	DUKE ENERGY FLORIDA INC	APK 11	150 E WELCH RD	5400 000030000	000022100
34-20-28-0000-00-008	LEUDENBURG JAMES L LIFE ESTATE	APK 11	688 E WELCH RD	5400 000003600	000003900
34-20-28-0000-00-013	GARRETT LYNN H LIFE ESTATE	APK 11	602 E WELCH RD	5400 000007200	000007800
34-20-28-0000-00-019	AMERICAN BRICK COMMUNITIES INC	APK 11	1027 ROCK SPRINGS RD	5400 000003600	000003900
34-20-28-0000-00-021	SAMARTINO-GRIM ANNE LOUISE	APK 11	1381 USTLER RD	5400 000007200	000007800
34-20-28-0000-00-022	LEUDENBURG JAMES L LIFE ESTATE	APK 11	684 E WELCH RD	5400 000007200	000007800
34-20-28-0000-00-027	AMERICAN BRICK COMMUNITIES INC	APK 11	1017 ROCK SPRINGS RD	5400 000003600	000003900
34-20-28-1010-00-071	GROSSENBACHER ROBERT M	APK 11	1035 USTLER RD	5400 000007200	000007800
34-20-28-1010-00-080	PEERY J MICHAEL	APK 11	1023 USTLER RD	5400 000007200	000007800
34-20-28-6700-00-010	RODRIGUEZ LUIS G	APK 11	1511 PARKGLEN CIR	5400 000007200	000007800
34-20-28-6700-00-020	KYONG JA YI LIVING TRUST	APK 11	1521 PARKGLEN CIR	5400 000006000	000006500
34-20-28-6700-00-030	MARTZ LEROY C JR	APK 11	1531 PARKGLEN CIR	5400 000007200	000007800
34-20-28-6700-00-040	ALLEN CHARLES EDWARD JR	APK 11	1541 PARKGLEN CIR	5400 000007200	000007800
34-20-28-6700-00-050	HARRISON DANIEL PHILIP	APK 11	1551 PARKGLEN CIR	5400 000007200	000007800
34-20-28-6700-00-060	HPA BORROWER 2018-1 MS LLC	APK 11	1561 PARKGLEN CIR	5400 000006000	000006500
34-20-28-6700-00-070	2019-1 IH BORROWER L P	APK 11	1571 PARKGLEN CIR	5400 000007200	000007800
34-20-28-6700-00-080	ARCHER ERIN FRYSON	APK 11	1581 PARKGLEN CIR	5400 000006000	000006500
34-20-28-6700-00-090	KLOUSE REBECCA Y	APK 11	1601 PARKGLEN CIR	5400 000006000	000006500
34-20-28-6700-00-100	LAURENZI HELEN HAMILTON	APK 11	1611 PARKGLEN CIR	5400 000006000	000006500
34-20-28-6700-00-110	ASTACIO FERNANDO	APK 11	1621 PARKGLEN CIR	5400 000006000	000006500
34-20-28-6700-00-120	LEITCH SHEA M	APK 11	1631 PARKGLEN CIR	5400 000006000	000006500
34-20-28-6700-00-130	OTILIE KERO	APK 11	1641 PARKGLEN CIR	5400 000006000	000006500
34-20-28-6700-00-140	LUGO VICTORIA M	APK 11	1651 PARKGLEN CIR	5400 000007200	000007800
34-20-28-6700-00-150	WOLFF MICHAEL	APK 11	1661 PARKGLEN CIR	5400 000007200	000007800
34-20-28-6700-00-160	MACHADO CARLOS A	APK 11	1671 PARKGLEN CIR	5400 000007200	000007800
34-20-28-6700-00-170	DA SILVA ODAIR A	APK 11	1681 PARKGLEN CIR	5400 000007200	000007800
34-20-28-6700-00-180	HARBLIN LLC	APK 11	1691 PARKGLEN CIR	5400 000007200	000007800
34-20-28-6700-00-190	BURKE JANET D	APK 11	1731 PARKGLEN CIR	5400 000006000	000006500
34-20-28-6700-00-200	MOLLINGS LEONARDO V	APK 11	1741 PARKGLEN CIR	5400 000006000	000006500
34-20-28-6700-00-210	HELLEREN ERIK CHRISTIAN	APK 11	1751 PARKGLEN CIR	5400 000007200	000007800
34-20-28-6700-00-220	CLOSSER JUDY ANN	APK 11	1761 PARKGLEN CIR	5400 000006000	000006500
34-20-28-6700-00-230	ARENAS MAURICE	APK 11	1771 PARKGLEN CIR	5400 000006000	000006500
34-20-28-6700-00-240	JEAN FEDROWITZ RICHARDSON REVOCABLE TRUST	APK 11	1781 PARKGLEN CIR	5400 000006000	000006500
34-20-28-6700-00-250	NGUYEN BRUCE B	APK 11	1851 PARKGLEN CIR	5400 000006000	000006500
34-20-28-6700-00-260	CHEN YUN HUI	APK 11	1861 PARKGLEN CIR	5400 000006000	000006500
34-20-28-6700-00-270	MIDDLETON DAPHNE C	APK 11	1871 PARKGLEN CIR	5400 000006000	000006500
34-20-28-6700-00-280	KING CORNELIUS	APK 11	1881 PARKGLEN CIR	5400 000007200	000007800
34-20-28-6700-00-290	SFR ACQUISITIONS 2 LLC	APK 11	1891 PARKGLEN CIR	5400 000006000	000006500
34-20-28-6700-00-300	BROOKS ROBERT D	APK 11	1951 PARKGLEN CIR	5400 000007200	000007800
34-20-28-6700-00-310	LATOUR MELODY R	APK 11	1961 PARKGLEN CIR	5400 000007200	000007800
34-20-28-6700-00-320	ROBELIN PHILIPPE	APK 11	1971 PARKGLEN CIR	5400 000006000	000006500
34-20-28-6700-00-330	BOLDEN BEVERLEY	APK 11	1981 PARKGLEN CIR	5400 000006000	000006500
34-20-28-6700-00-340	AGNES ROSA WILLIAMSON-WRIGHT REVOCABLE TRUST	APK 11	1991 PARKGLEN CIR	5400 000006000	000006500
34-20-28-6700-00-350	CLAGGETT EDWARD V	APK 11	1530 PARKGLEN CIR	5400 000006000	000006500
34-20-28-6700-00-360	LAMBERT ELMER	APK 11	1540 PARKGLEN CIR	5400 000006000	000006500
34-20-28-6700-00-370	HARBER BENJAMIN K	APK 11	1550 PARKGLEN CIR	5400 000006000	000006500
34-20-28-6700-00-380	NGUYEN TUAN H	APK 11	1560 PARKGLEN CIR	5400 000006000	000006500
34-20-28-6700-00-390	WALTON JACINTH ROBINSON	APK 11	1570 PARKGLEN CIR	5400 000007200	000007800
34-20-28-6700-00-400	APERFINE CHARLES LEONARD	APK 11	1580 PARKGLEN CIR	5400 000006000	000006500
34-20-28-6700-00-410	DO TU L	APK 11	1600 PARKGLEN CIR	5400 000006000	000006500
34-20-28-6700-00-420	LECLAIRE MICHAEL T	APK 11	1610 PARKGLEN CIR	5400 000006000	000006500
34-20-28-6700-00-430	REED HENRY	APK 11	1620 PARKGLEN CIR	5400 000007200	000007800

34-20-28-6700-00-440	WILLIAMS SANDRA	APK 11	1630 PARKGLEN CIR	5400 000006000	000006500
34-20-28-6700-00-450	LABERGE JEFFERY	APK 11	1640 PARKGLEN CIR	5400 000006000	000006500
34-20-28-6700-00-460	GARRITY MICHAEL P LIFE ESTATE	APK 11	1730 PARKGLEN CIR	5400 000006000	000006500
34-20-28-6700-00-470	BRINKLEY STEPHANIE JESSICA	APK 11	1740 PARKGLEN CIR	5400 000006000	000006500
34-20-28-6700-00-480	SFR ACQUISITIONS 1 LLC	APK 11	1750 PARKGLEN CIR	5400 000006000	000006500
34-20-28-6700-00-490	GOODE ROBERT F	APK 11	1760 PARKGLEN CIR	5400 000006000	000006500
34-20-28-6700-00-500	RAPISARDA STEVEN C	APK 11	1770 PARKGLEN CIR	5400 000006000	000006500
34-20-28-6700-00-510	IH5 PROPERTY FLORIDA LP	APK 11	1780 PARKGLEN CIR	5400 000006000	000006500
34-20-28-6700-00-520	DILLON DELRIS	APK 11	1850 PARKGLEN CIR	5400 000006000	000006500
34-20-28-6700-00-530	GALLEGO JESSY	APK 11	1860 PARKGLEN CIR	5400 000007200	000007800
34-20-28-6700-00-540	NELSON CYNTHIA KRAUS	APK 11	1870 PARKGLEN CIR	5400 000006000	000006500
34-20-28-6700-00-550	GRUSSAUTE ALAN L	APK 11	1880 PARKGLEN CIR	5400 000007200	000007800
34-20-28-6700-00-560	DOTTLING DIAS ANDREA	APK 11	1890 PARKGLEN CIR	5400 000006000	000006500
34-20-28-7440-01-000	REALTY INCOME PROPERTIES 18 LLC	APK 11	1301 ROCK SPRINGS RD	5400 000032400	000035100
34-20-28-7440-02-000	HOWARD MARSHALL	APK 11	ROCK SPRINGS RD	5400 000003600	000003900
34-20-28-7440-03-000	HOWARD MARSHALL	APK 11	ROCK SPRINGS RD	5400 000003600	000003900
34-20-28-9091-00-001	CITY OF APOPKA	APK 11	BOULDER CREEK CT	5400 000003600	000003900
17-21-28-0938-01-030	LENNAR HOMES LLC	APK 11	1880 RIDER RAIN LN	5400 000000000	000003900
34-20-28-9091-00-004	CITY OF APOPKA	APK 11	1705 ROCK SPRINGS RD	5400 000013200	000003900
34-20-28-9091-01-010	SEENAUTH ROOPNARINE	APK 11	398 MORNING CREEK CIR	5400 000006000	000006500
34-20-28-9091-01-020	LEGER MAGALIE	APK 11	394 MORNING CREEK CIR	5400 000006000	000006500
34-20-28-9091-01-030	GILES-ASHTON ELIZABETH	APK 11	390 MORNING CREEK CIR	5400 000006000	000006500
34-20-28-9091-01-040	SALAMAYA AVINASH	APK 11	386 MORNING CREEK CIR	5400 000006000	000006500
34-20-28-9091-01-050	DE GREGORIO LLC	APK 11	382 MORNING CREEK CIR	5400 000005280	00057.200
34-20-28-9091-01-060	RODRIGUEZ THOMAS	APK 11	378 MORNING CREEK CIR	5400 000005280	00057.200
34-20-28-9091-01-070	KUYKENDALL DANIEL	APK 11	374 MORNING CREEK CIR	5400 000006000	000006500
34-20-28-9091-01-080	CHONG VIVIAN W	APK 11	370 MORNING CREEK CIR	5400 000005280	00057.200
34-20-28-9091-01-090	ZIELINSKY DEAN	APK 11	366 MORNING CREEK CIR	5400 000005280	00057.200
34-20-28-9091-01-100	JEAN ROCK A	APK 11	362 MORNING CREEK CIR	5400 000005280	00057.200
34-20-28-9091-01-110	FELIX AUDREKA	APK 11	360 MORNING CREEK CIR	5400 000006000	000006500
34-20-28-9091-01-120	BADER BOTHAYNA	APK 11	358 MORNING CREEK CIR	5400 000006000	000006500
34-20-28-9091-01-130	PROGRESS RESIDENTIAL BORROWER 14 LLC	APK 11	354 MORNING CREEK CIR	5400 000005280	00057.200
34-20-28-9091-01-140	AMH 2015-1 BORROWER LLC	APK 11	350 MORNING CREEK CIR	5400 000006000	000006500
34-20-28-9091-01-150	VANKUDOTHU RAJENDER	APK 11	346 MORNING CREEK CIR	5400 000005280	00057.200
34-20-28-9091-01-160	HUMM CHANEL L	APK 11	342 MORNING CREEK CIR	5400 000006000	000006500
34-20-28-9091-01-170	CARTER JENNIFER J	APK 11	338 MORNING CREEK CIR	5400 000006000	000006500
34-20-28-9091-01-180	CHAMBERS VIVIENNE B LIFE ESTATE	APK 11	334 MORNING CREEK CIR	5400 000005280	00057.200
34-20-28-9091-01-190	TYNAN AMY J	APK 11	330 MORNING CREEK CIR	5400 000005280	00057.200
34-20-28-9091-01-200	NAGLE EVAN	APK 11	326 MORNING CREEK CIR	5400 000005280	00057.200
34-20-28-9091-01-210	DURAN KATIUSKA	APK 11	324 MORNING CREEK CIR	5400 000006000	000006500
34-20-28-9091-01-220	FRANKLIN SOLANGE CATAN	APK 11	322 MORNING CREEK CIR	5400 000006000	000006500
34-20-28-9091-01-230	AGAPITO MICHAEL	APK 11	320 MORNING CREEK CIR	5400 000006000	000006500
34-20-28-9091-01-240	APG RENOVATION SOLUTIONS LLC	APK 11	318 MORNING CREEK CIR	5400 000006000	000006500
34-20-28-9091-01-250	MATHADOR CLAUDINETTE	APK 11	316 MORNING CREEK CIR	5400 000006000	000006500
34-20-28-9091-01-260	BALINT CHRISTOPHER R	APK 11	314 MORNING CREEK CIR	5400 000005280	00057.200
34-20-28-9091-01-270	WALLS CLARENCE A	APK 11	310 MORNING CREEK CIR	5400 000005280	00057.200
34-20-28-9091-01-280	ESTES DAVID LEE	APK 11	306 MORNING CREEK CIR	5400 000005280	00057.200
34-20-28-9091-01-290	JONES ELIZABETH M	APK 11	302 MORNING CREEK CIR	5400 000005280	00057.200
34-20-28-9091-01-300	LORRIUS SONNY	APK 11	1608 BOULDER CREEK CT	5400 000005280	00057.200
34-20-28-9091-01-310	RM1 SFR PROPCO B L P	APK 11	1612 BOULDER CREEK CT	5400 000006000	000006500
34-20-28-9091-01-320	DRAGAN-DIMA LORI A	APK 11	1616 BOULDER CREEK CT	5400 000006000	000006500
34-20-28-9091-01-330	APOPKA REGIONAL PROPERTIES LLP	APK 11	1636 BOULDER CREEK CT	5400 000006000	000006500
34-20-28-9091-01-340	KAHIN HANNA	APK 11	1640 BOULDER CREEK CT	5400 000006000	000006500
34-20-28-9091-01-350	PROGRESS RESIDENTIAL BORROWER 9 LLC	APK 11	1644 BOULDER CREEK CT	5400 000005280	00057.200
34-20-28-9091-01-360	IH3 PROPERTY FLORIDA LP	APK 11	1648 BOULDER CREEK CT	5400 000005280	00057.200
34-20-28-9091-01-370	MCCLELLAN MARK	APK 11	1652 BOULDER CREEK CT	5400 000005280	00057.200
34-20-28-9091-01-380	NUVIEW IRA INN FBO 91% INT	APK 11	1656 BOULDER CREEK CT	5400 000005280	00057.200
34-20-28-9091-01-390	ORIENTAL DARLINE	APK 11	1660 BOULDER CREEK CT	5400 000006000	000006500
34-20-28-9091-01-400	DZUGAN JILL	APK 11	1665 BOULDER CREEK CT	5400 000005280	00057.200
34-20-28-9091-01-410	EVANS CHRISTOPHER LEE	APK 11	1661 BOULDER CREEK CT	5400 000006000	000006500
34-20-28-9091-01-420	TWEEDY ERNEST	APK 11	1657 BOULDER CREEK CT	5400 000005280	00057.200
34-20-28-9091-01-430	RODRIGUEZ KENNIE R	APK 11	1653 BOULDER CREEK CT	5400 000005280	00057.200
34-20-28-9091-01-440	COLON CARLOS R	APK 11	1649 BOULDER CREEK CT	5400 000006000	000006500

34-20-28-9091-01-450	GARDNER ROBERT STEVEN	APK 11	1645 BOULDER CREEK CT	5400 000005280	00057.200
34-20-28-9091-01-460	AVALOS ALEJANDRO	APK 11	1641 BOULDER CREEK CT	5400 000005280	00057.200
34-20-28-9091-01-470	BURGOS MIGUEL	APK 11	1637 BOULDER CREEK CT	5400 000006000	000006500
34-20-28-9091-01-480	SPISAK JOSHUA	APK 11	1633 BOULDER CREEK CT	5400 000005280	00057.200
34-20-28-9091-01-490	KREKOS CONSTANTINE MARTIN	APK 11	1629 BOULDER CREEK CT	5400 000006000	000006500
34-20-28-9091-01-500	HORBERT RICHARD LAWRENCE	APK 11	1625 BOULDER CREEK CT	5400 000006000	000006500
34-20-28-9091-01-510	ALVAREZ CARLOS	APK 11	1621 BOULDER CREEK CT	5400 000006000	000006500
34-20-28-9091-01-520	ROQUE MARIA NERY	APK 11	1617 BOULDER CREEK CT	5400 000005280	00057.200
34-20-28-9091-01-530	2019-1 IH BORROWER L P	APK 11	1613 BOULDER CREEK CT	5400 000005280	00057.200
34-20-28-9091-01-540	DE JESUS GARCES MAURICIO	APK 11	1609 BOULDER CREEK CT	5400 000005280	00057.200
34-20-28-9091-01-550	SPURNEY BARRY JAMES	APK 11	1605 BOULDER CREEK CT	5400 000005280	00057.200
34-20-28-9091-01-560	SCOTT M DES ISLETS TRUST	APK 11	1601 BOULDER CREEK CT	5400 000006000	000006500
34-20-28-9091-01-570	IH6 PROPERTY FLORIDA LP	APK 11	298 MORNING CREEK CIR	5400 000006000	000006500
34-20-28-9091-01-580	MORAN JAMES P SR	APK 11	292 MORNING CREEK CIR	5400 000006000	000006500
34-20-28-9091-01-590	ROSARIO FRANCHI JONES	APK 11	286 MORNING CREEK CIR	5400 000006000	000006500
34-20-28-9091-01-600	ADAMS ROBERT	APK 11	280 MORNING CREEK CIR	5400 000006000	000006500
34-20-28-9091-01-610	MITCHELL LENNY A	APK 11	274 MORNING CREEK CIR	5400 000005280	00057.200
34-20-28-9091-01-620	BRATTON TIMOTHY W	APK 11	268 MORNING CREEK CIR	5400 000005280	00057.200
34-20-28-9091-01-630	PAGUADA ELVIN R	APK 11	262 MORNING CREEK CIR	5400 000006000	000006500
34-20-28-9091-01-640	2018-2 IH BORROWER LP	APK 11	256 MORNING CREEK CIR	5400 000006000	000006500
34-20-28-9091-01-650	ALCINE ENOCK	APK 11	250 MORNING CREEK CIR	5400 000006000	000006500
34-20-28-9091-01-660	AMH 2015-1 BORROWER LLC	APK 11	244 MORNING CREEK CIR	5400 000006000	000006500
34-20-28-9091-01-670	BORNACELLI RAYMOND J	APK 11	238 MORNING CREEK CIR	5400 000006000	000006500
34-20-28-9091-01-680	FITZGERALD-HOYT KELSIE PATRICIA	APK 11	232 MORNING CREEK CIR	5400 000005280	00057.200
34-20-28-9091-01-690	DUDKO DMITRII	APK 11	226 MORNING CREEK CIR	5400 000006000	000006500
34-20-28-9091-01-700	LOPEZ OROZCO LEONEL	APK 11	220 MORNING CREEK CIR	5400 000005280	00057.200
34-20-28-9091-01-710	BRANTLEY MICHELLE L	APK 11	367 MORNING CREEK CIR	5400 000005280	00057.200
34-20-28-9091-01-720	CHECCHIO AMARA L	APK 11	371 MORNING CREEK CIR	5400 000005280	00057.200
34-20-28-9091-01-730	ORTEGA MARIO A	APK 11	375 MORNING CREEK CIR	5400 000005280	00057.200
34-20-28-9091-01-740	SPERANZA PAMELA	APK 11	379 MORNING CREEK CIR	5400 000005280	00057.200
34-20-28-9091-01-750	TAYLOR ANN	APK 11	383 MORNING CREEK CIR	5400 000006000	000006500
34-20-28-9091-01-760	RUGGIERO JOSEPH JR	APK 11	387 MORNING CREEK CIR	5400 000005280	00057.200
34-20-28-9091-01-770	BAF ASSETS 6 LLC	APK 11	391 MORNING CREEK CIR	5400 000005280	00057.200
34-20-28-9091-01-780	DILLY CHRISTINA	APK 11	395 MORNING CREEK CIR	5400 000005280	00057.200
34-20-28-9091-01-790	NELSON DOUGLAS R	APK 11	399 MORNING CREEK CIR	5400 000006000	000006500
34-20-28-9091-01-800	AMERICAN HOMES 4 RENT PROPERTIES SEVEN LLC	APK 11	317 MORNING CREEK CIR	5400 000005280	00057.200
34-20-28-9091-01-810	HUGHES KENNETH	APK 11	315 MORNING CREEK CIR	5400 000005280	00057.200
34-20-28-9091-01-820	TOSTON MARY E	APK 11	313 MORNING CREEK CIR	5400 000006000	000006500
34-20-28-9091-01-830	FKH SFR PROPCO B-HLD LP	APK 11	311 MORNING CREEK CIR	5400 000005280	00057.200
34-20-28-9091-01-840	YOUNG JOEL TIMOTHY	APK 11	307 MORNING CREEK CIR	5400 000005280	00057.200
34-20-28-9091-01-850	ZENT MICHAEL R LIFE ESTATE	APK 11	303 MORNING CREEK CIR	5400 000005280	00057.200
34-20-28-9091-01-860	IH6 PROPERTY FLORIDA LP	APK 11	219 MORNING CREEK CIR	5400 000006000	000006500
34-20-28-9091-01-870	HINCAPIE LUIS FERNANDO	APK 11	225 MORNING CREEK CIR	5400 000006000	000006500
34-20-28-9091-01-880	CORCORAN MARJORIE A	APK 11	231 MORNING CREEK CIR	5400 000005280	00057.200
34-20-28-9091-01-890	SMITH KARL	APK 11	237 MORNING CREEK CIR	5400 000006000	000006500
34-20-28-9091-01-900	GARRETT LYNN H LIFE ESTATE	APK 11	243 MORNING CREEK CIR	5400 000005280	00057.200
34-20-28-9091-01-910	NAVARRO JOHNNY	APK 11	249 MORNING CREEK CIR	5400 000006000	000006500
34-20-28-9093-00-010	MALLANEY JOHN	APK 11	401 MORNING CREEK CIR	5400 000005280	000006500
34-20-28-9093-00-020	HAMPTON TAMMY RAYMOND	APK 11	407 MORNING CREEK CIR	5400 000006000	000006500
34-20-28-9093-00-030	HIBBERT CLARA E	APK 11	413 MORNING CREEK CIR	5400 000006000	000006500
34-20-28-9093-00-040	MARTIN GEORGINA LIFE ESTATE	APK 11	419 MORNING CREEK CIR	5400 000006000	000006500
34-20-28-9093-00-050	SUMMERSILL MARSHA D	APK 11	425 MORNING CREEK CIR	5400 000006000	000006500
34-20-28-9093-00-060	SCOTT BRIAN D	APK 11	431 MORNING CREEK CIR	5400 000006000	000006500
34-20-28-9093-00-070	FOX JOY	APK 11	435 MORNING CREEK CIR	5400 000006000	000006500
34-20-28-9093-00-080	EADY AMBER	APK 11	1930 SMOKETREE CIR	5400 000006000	000006500
34-20-28-9093-00-090	GURECKI KAITLIN E	APK 11	1924 SMOKETREE CIR	5400 000006000	000006500
34-20-28-9093-00-100	NEWTON GARY S	APK 11	1918 SMOKETREE CIR	5400 000006000	000006500
34-20-28-9093-00-110	VELAZQUEZ JOAQUIN	APK 11	1912 SMOKETREE CIR	5400 000006000	000006500
34-20-28-9093-00-120	POLLEY PROPERTIES LLC	APK 11	1906 SMOKETREE CIR	5400 000006000	000006500
34-20-28-9093-00-130	FISHER LEWIS EDWARD	APK 11	1900 SMOKETREE CIR	5400 000006000	000006500
34-20-28-9093-00-140	RICHARD STEVEN WARING REVOCABLE TRUST	APK 11	1880 SMOKETREE CIR	5400 000006000	000006500
34-20-28-9093-00-150	PROGRESS RESIDENTIAL BORROWER 18 LLC	APK 11	1870 SMOKETREE CIR	5400 000006000	000006500
34-20-28-9093-00-160	VAZQUEZ ANGELA CLARA	APK 11	1860 SMOKETREE CIR	5400 000006000	000006500

34-20-28-9093-00-170	BABURAM CLEMENT	APK 11	1850 SMOKETREE CIR	5400 000006000	000006500
34-20-28-9093-00-180	I & G SFR II BORROWER LLC	APK 11	1840 SMOKETREE CIR	5400 000006000	000006500
34-20-28-9093-00-190	AMH 2015-1 BORROWER LP	APK 11	1830 SMOKETREE CIR	5400 000006000	000006500
34-20-28-9093-00-200	CHEN LI	APK 11	1820 SMOKETREE CIR	5400 000006000	000006500
34-20-28-9093-00-210	MARTINEZ JOSE	APK 11	1810 SMOKETREE CIR	5400 000006000	000006500
34-20-28-9093-00-220	MILLER RAYMOND C	APK 11	1800 SMOKETREE CIR	5400 000006000	000006500
34-20-28-9093-00-230	MCPHERSON DEBORAH D	APK 11	1722 GULF WINDS CT	5400 000006000	000006500
34-20-28-9093-00-240	AMH 2015-1 BORROWER LP	APK 11	1726 GULF WINDS CT	5400 000006000	000006500
34-20-28-9093-00-250	LESHANSKY EDWARD MICHAEL	APK 11	1732 GULF WINDS CT	5400 000006000	000006500
34-20-28-9093-00-260	DAVY ANTHONY HOWARD	APK 11	1738 GULF WINDS CT	5400 000006000	000006500
34-20-28-9093-00-270	DUBOIS MARILYN JEAN LIFE ESTATE	APK 11	1744 GULF WINDS CT	5400 000006000	000006500
34-20-28-9093-00-280	PATRICK KENNETH	APK 11	1750 GULF WINDS CT	5400 000006000	000006500
34-20-28-9093-00-290	RURUT EMINE O LIFE ESTATE	APK 11	1756 GULF WINDS CT	5400 000006000	000006500
34-20-28-9093-00-300	WALLS ANNA	APK 11	1755 GULF WINDS CT	5400 000006000	000006500
34-20-28-9093-00-310	GARCIA YVETTE	APK 11	1740 SMOKETREE CIR	5400 000006000	000006500
34-20-28-9093-00-320	AMH 2015-1 BORROWER LP	APK 11	1730 SMOKETREE CIR	5400 000006000	000006500
34-20-28-9093-00-330	PROGRESS RESIDENTIAL BORROWER 6 LLC	APK 11	1720 SMOKETREE CIR	5400 000006000	000006500
34-20-28-9093-00-340	PITSKY MARILYN M	APK 11	1710 SMOKETREE CIR	5400 000005280	00057.200
34-20-28-9093-00-350	AMERICAN HOMES 4 RENT PROPERTIES SEVEN LLC	APK 11	1700 SMOKETREE CIR	5400 000006000	000006500
34-20-28-9093-00-360	MORRIS TRECIA	APK 11	1710 FAIRHAVEN CT	5400 000006000	000006500
34-20-28-9093-00-370	SOTO JORGE E	APK 11	1716 FAIRHAVEN CT	5400 000006000	000006500
34-20-28-9093-00-380	RILEY LINDA M	APK 11	1722 FAIRHAVEN CT	5400 000006000	000006500
34-20-28-9093-00-390	ROLLAND FREDDY D JR	APK 11	1723 FAIRHAVEN CT	5400 000006000	000006500
34-20-28-9093-00-400	REYNA MONICA G	APK 11	1717 FAIRHAVEN CT	5400 000006000	000006500
34-20-28-9093-00-410	IRISH MARILYN	APK 11	1711 FAIRHAVEN CT	5400 000005280	00057.200
34-20-28-9093-00-420	JOHNSON FRANK	APK 11	1705 FAIRHAVEN CT	5400 000006000	000006500
34-20-28-9093-00-430	RIGGS RICKY JOE	APK 11	1695 SMOKETREE CIR	5400 000005280	00057.200
34-20-28-9093-00-440	CARTER HOWARD	APK 11	1685 SMOKETREE CIR	5400 000006000	000006500
34-20-28-9093-00-450	SHAW KEVIN MITCHALL	APK 11	1675 SMOKETREE CIR	5400 000006000	000006500
34-20-28-9093-00-460	SNEED JESSICA LEE	APK 11	1665 SMOKETREE CIR	5400 000005280	00057.200
34-20-28-9093-00-470	BABINSACK KELLY J	APK 11	1655 SMOKETREE CIR	5400 000006000	000006500
34-20-28-9093-00-480	RIVERA CHRISTOPHER	APK 11	1575 SMOKETREE CIR	5400 000006000	000006500
34-20-28-9093-00-490	ROMAN DINELIA	APK 11	1565 SMOKETREE CIR	5400 000006000	000006500
34-20-28-9093-00-500	HUTTON JOSHUA	APK 11	1555 SMOKETREE CIR	5400 000006000	000006500
34-20-28-9093-00-510	HUTTON RICHARD	APK 11	1545 SMOKETREE CIR	5400 000006000	000006500
34-20-28-9093-00-520	VAN WERT ANDREW J	APK 11	1535 SMOKETREE CIR	5400 000006000	000006500
34-20-28-9093-00-530	NOLFF JOSEPH PATRICK	APK 11	1525 SMOKETREE CIR	5400 000006000	000006500
34-20-28-9093-00-540	CORNWELL LISA D	APK 11	448 MORNING CREEK CIR	5400 000006000	000006500
34-20-28-9093-00-550	MANGUBAT NORMANCITA C	APK 11	442 MORNING CREEK CIR	5400 000006000	000006500
34-20-28-9093-00-560	EDGERTON KEVIN LIFE ESTATE	APK 11	436 MORNING CREEK CIR	5400 000006000	000006500
34-20-28-9093-00-570	PETTY RICHARD	APK 11	430 MORNING CREEK CIR	5400 000006000	000006500
34-20-28-9093-00-580	CHARDON JORGE A	APK 11	424 MORNING CREEK CIR	5400 000006000	000006500
34-20-28-9093-00-590	FORD STANLEY R JR LIFE ESTATE	APK 11	418 MORNING CREEK CIR	5400 000006000	000006500
34-20-28-9093-00-600	GONZALEZ MARIA	APK 11	412 MORNING CREEK CIR	5400 000006000	000006500
34-20-28-9093-00-610	MARSH KATHERINE P LIFE ESTATE	APK 11	406 MORNING CREEK CIR	5400 000006000	000006500
34-20-28-9093-00-620	SFR JAVELIN BORROWER L P	APK 11	1929 SMOKETREE CIR	5400 000006000	000006500
34-20-28-9093-00-630	AYALA CARLOS I	APK 11	1923 SMOKETREE CIR	5400 000006000	000006500
34-20-28-9093-00-640	CURRY PARRIS	APK 11	1917 SMOKETREE CIR	5400 000006000	000006500
34-20-28-9093-00-650	BLAKESLEE JODY	APK 11	1911 SMOKETREE CIR	5400 000006000	000006500
34-20-28-9093-00-660	WHITE STEVEN LERONE	APK 11	1905 SMOKETREE CIR	5400 000006000	000006500
34-20-28-9093-00-670	LECKNER JESSICA	APK 11	1851 SMOKETREE CIR	5400 000006000	000006500
34-20-28-9093-00-680	OLSEN LEE R	APK 11	1841 SMOKETREE CIR	5400 000006000	000006500
34-20-28-9093-00-690	QUINN JAMES P	APK 11	1831 SMOKETREE CIR	5400 000006000	000006500
34-20-28-9093-00-700	ALONSO MIRIAM	APK 11	1821 SMOKETREE CIR	5400 000005280	00057.200
34-20-28-9093-00-710	HILLARD JW	APK 11	1741 SMOKETREE CIR	5400 000006000	000006500
34-20-28-9093-00-720	SAITTA GLORIA J	APK 11	1731 SMOKETREE CIR	5400 000006000	000006500
34-20-28-9093-00-730	GREEN JAMES ROBERT	APK 11	1721 SMOKETREE CIR	5400 000006000	000006500
34-20-28-9093-00-740	ZOLLARS PAULA J	APK 11	1711 SMOKETREE CIR	5400 000005280	00057.200
34-20-28-9093-00-750	RITTER ASHLEY CHRISTINE	APK 11	1701 SMOKETREE CIR	5400 000006000	000006500
34-20-28-9093-00-760	ALTENBACH ROBERT J	APK 11	413 ROCKBRIDGE CT	5400 000006000	000006500
34-20-28-9093-00-770	ANDERSON DWIGHT NOLAN	APK 11	407 ROCKBRIDGE CT	5400 000006000	000006500
34-20-28-9093-00-780	YAHR NANCY E	APK 11	401 ROCKBRIDGE CT	5400 000006000	000006500
34-20-28-9093-00-790	DELEON MARK	APK 11	400 ROCKBRIDGE CT	5400 000006000	000006500

34-20-28-9093-00-800 PION DANTE ANTONIO CEPEDA
 34-20-28-9093-00-810 PRESUTTI NATALIE
 34-20-28-9093-00-820 BISHOP JAMES DARYL
 34-20-28-9094-00-010 ST PIERRE FRANCON
 34-20-28-9094-00-020 BENNETT JESSE
 34-20-28-9094-00-030 JAKOB COLLIN
 34-20-28-9094-00-040 PARSONS NOEL
 34-20-28-9094-00-050 DRUMMOND EROL B
 34-20-28-9094-00-060 BEAVER NEWTON H
 34-20-28-9094-00-070 LEBRUN MARLENE
 34-20-28-9094-00-080 UNREIN CHERYL L
 34-20-28-9094-00-090 SMITH EMILY K
 34-20-28-9094-00-100 HMH LAND TRUST
 34-20-28-9094-00-110 AYALA KEVIN X
 34-20-28-9094-00-120 CARDENAS SUZETTE
 34-20-28-9094-00-130 HMH LAND TRUST
 34-20-28-9094-00-140 IANNONE STEPHEN
 34-20-28-9094-00-150 FLORES NITZAMARI ESCALERA
 34-20-28-9094-00-160 BRIGIDO ZAVALA NORMA
 34-20-28-9094-00-170 KREISLER JESSICA HUNTER
 34-20-28-9094-00-180 SHAH RAJESH
 34-20-28-9094-00-190 HALL STEVEN D
 34-20-28-9094-00-200 CLINTON DAVID
 34-20-28-9094-00-210 LOCKETT CECILIA N
 34-20-28-9094-00-220 DAVID DERRICK C
 34-20-28-9094-00-230 THOTH NETAVIOUS
 34-20-28-9094-00-240 KLAIBER SABRINA
 34-20-28-9094-00-250 SMITH RISHEE S
 34-20-28-9094-00-260 RAMOS JEROMY DAVID
 34-20-28-9094-00-270 LOUIS-JEAN STEVE
 34-20-28-9094-00-280 SAI KRISHNA PROPERTIES LLC
 34-20-28-9094-00-290 TORRES RICARDO J
 34-20-28-9094-00-300 SOLER JOSHUA JR
 34-20-28-9094-00-310 HMH LAND TRUST
 34-20-28-9094-00-320 MOORE DANIEL C
 34-20-28-9094-00-330 TAYLOR NICHOLE
 34-20-28-9094-00-340 JRCC INVESTMENTS LLC
 34-20-28-9094-00-350 PEOPLES SHARON D
 34-20-28-9094-00-360 BATTEN KINNERA PANYALA
 34-20-28-9094-00-370 AKAM FINANCIALS LLC
 34-20-28-9094-00-380 MILLER ARISEA
 34-20-28-9094-00-390 ZUCILICH CAROLYN M
 34-20-28-9094-00-400 BOUAZIZI ZACKERY
 34-20-28-9094-00-410 FRANCIS DWAYNE ST DALE
 34-20-28-9094-00-420 AIKENS TRAVIS
 34-20-28-9094-00-430 BLYDEN AIESHA
 34-20-28-9094-00-440 MAZUR JEFFREY
 34-20-28-9094-00-450 SO MANAGEMENT LLC
 34-20-28-9094-00-460 CANNON CATHERINE
 34-20-28-9094-00-470 CAROLYN NORMAN REVOCABLE LIVING TRUST
 34-20-28-9094-00-480 BELMONT NATACHA
 34-20-28-9094-00-490 CORREA RICKY
 34-20-28-9094-00-500 RUSH TAROLYN R
 34-20-28-9094-00-510 GIMENEZ LUISA E
 34-20-28-9094-00-520 CONFIDENTIAL
 34-20-28-9094-00-530 GAY MIYOASHI
 34-20-28-9094-00-540 HERNANDEZ GUZMAN MIJAIL RODRIGO
 34-20-28-9094-00-550 HMH LAND TRUST
 34-20-28-9094-00-560 ROWTIE ROY
 34-20-28-9094-00-570 SHAH RAJESH
 34-20-28-9094-00-580 GILES JULIANA CABRALES
 34-20-28-9094-00-590 BURKUM PATRICIA A
 34-20-28-9094-00-600 KOHLER LINDSAY

APK 11	404 ROCKBRIDGE CT	5400 000006000	000006500
APK 11	406 ROCKBRIDGE CT	5400 000006000	000006500
APK 11	412 ROCKBRIDGE CT	5400 000006000	000006500
APK 11	1952 BEACON BAY CT	5400 000005280	00057.200
APK 11	1950 BEACON BAY CT	5400 000005280	00057.200
APK 11	1948 BEACON BAY CT	5400 000005280	00057.200
APK 11	1946 BEACON BAY CT	5400 000005280	00057.200
APK 11	1944 BEACON BAY CT	5400 000005280	00057.200
APK 11	1942 BEACON BAY CT	5400 000005280	00057.200
APK 11	1940 BEACON BAY CT	5400 000005280	00057.200
APK 11	1938 BEACON BAY CT	5400 000005280	00057.200
APK 11	1936 BEACON BAY CT	5400 000005280	00057.200
APK 11	1934 BEACON BAY CT	5400 000005280	00057.200
APK 11	1932 BEACON BAY CT	5400 000005280	00057.200
APK 11	1930 BEACON BAY CT	5400 000005280	00057.200
APK 11	1928 BEACON BAY CT	5400 000005280	00057.200
APK 11	1926 BEACON BAY CT	5400 000005280	00057.200
APK 11	1924 BEACON BAY CT	5400 000005280	00057.200
APK 11	1922 BEACON BAY CT	5400 000005280	00057.200
APK 11	1920 BEACON BAY CT	5400 000005280	00057.200
APK 11	1918 BEACON BAY CT	5400 000005280	00057.200
APK 11	1916 BEACON BAY CT	5400 000005280	00057.200
APK 11	1914 BEACON BAY CT	5400 000005280	00057.200
APK 11	1912 BEACON BAY CT	5400 000005280	00057.200
APK 11	1910 BEACON BAY CT	5400 000005280	00057.200
APK 11	1908 BEACON BAY CT	5400 000005280	00057.200
APK 11	1906 BEACON BAY CT	5400 000005280	00057.200
APK 11	1904 BEACON BAY CT	5400 000005280	00057.200
APK 11	1902 BEACON BAY CT	5400 000005280	00057.200
APK 11	1838 SUNSET PALM DR	5400 000005280	00057.200
APK 11	1836 SUNSET PALM DR	5400 000005280	00057.200
APK 11	1834 SUNSET PALM DR	5400 000005280	00057.200
APK 11	1832 SUNSET PALM DR	5400 000005280	00057.200
APK 11	1830 SUNSET PALM DR	5400 000005280	00057.200
APK 11	1828 SUNSET PALM DR	5400 000005280	00057.200
APK 11	1826 SUNSET PALM DR	5400 000005280	00057.200
APK 11	1824 SUNSET PALM DR	5400 000005280	00057.200
APK 11	1822 SUNSET PALM DR	5400 000005280	00057.200
APK 11	1820 SUNSET PALM DR	5400 000005280	00057.200
APK 11	1818 SUNSET PALM DR	5400 000005280	00057.200
APK 11	1816 SUNSET PALM DR	5400 000005280	00057.200
APK 11	1814 SUNSET PALM DR	5400 000005280	00057.200
APK 11	1812 SUNSET PALM DR	5400 000005280	00057.200
APK 11	1810 SUNSET PALM DR	5400 000005280	00057.200
APK 11	1808 SUNSET PALM DR	5400 000005280	00057.200
APK 11	1806 SUNSET PALM DR	5400 000005280	00057.200
APK 11	1804 SUNSET PALM DR	5400 000005280	00057.200
APK 11	103 ROYAL CREST CT	5400 000005280	00057.200
APK 11	105 ROYAL CREST CT	5400 000005280	00057.200
APK 11	107 ROYAL CREST CT	5400 000005280	00057.200
APK 11	109 ROYAL CREST CT	5400 000005280	00057.200
APK 11	1760 SUNSET PALM DR	5400 000005280	00057.200
APK 11	1758 SUNSET PALM DR	5400 000005280	00057.200
APK 11	1756 SUNSET PALM DR	5400 000005280	00057.200
APK 11	1754 SUNSET PALM DR	5400 000005280	00057.200
APK 11	1752 SUNSET PALM DR	5400 000005280	00057.200
APK 11	1750 SUNSET PALM DR	5400 000005280	00057.200
APK 11	1743 SUNSET PALM DR	5400 000005280	00057.200
APK 11	1745 SUNSET PALM DR	5400 000005280	00057.200
APK 11	1747 SUNSET PALM DR	5400 000005280	00057.200
APK 11	1749 SUNSET PALM DR	5400 000005280	00057.200
APK 11	1751 SUNSET PALM DR	5400 000005280	00057.200
APK 11	1753 SUNSET PALM DR	5400 000005280	00057.200

34-20-28-9094-00-610	WALKER TRACY L HUTCHENS	APK 11	1755 SUNSET PALM DR	5400 000005280	00057.200
34-20-28-9094-00-620	CELAA GEORGE AARON	APK 11	1757 SUNSET PALM DR	5400 000005280	00057.200
34-20-28-9094-00-630	MANCHULENKO FAMILY TRUST	APK 11	1759 SUNSET PALM DR	5400 000005280	00057.200
34-20-28-9094-00-640	MOORE-GORDON JAWANNA	APK 11	1761 SUNSET PALM DR	5400 000005280	00057.200
34-20-28-9094-00-650	SUE MICHAEL	APK 11	1763 SUNSET PALM DR	5400 000005280	00057.200
34-20-28-9094-00-660	GONZALEZ NAVARRO OMAR	APK 11	1765 SUNSET PALM DR	5400 000005280	00057.200
34-20-28-9094-00-670	YOON KATHY	APK 11	1805 SUNSET PALM DR	5400 000005280	00057.200
34-20-28-9094-00-680	LLEWELLYN DAVEN-ROY	APK 11	1809 SUNSET PALM DR	5400 000005280	00057.200
34-20-28-9094-00-690	VAUGHAN ALESSANDRA	APK 11	1815 SUNSET PALM DR	5400 000005280	00057.200
34-20-28-9094-00-700	LEWIS NADIA E	APK 11	1817 SUNSET PALM DR	5400 000005280	00057.200
34-20-28-9094-00-710	LIN CHANG WEN	APK 11	1819 SUNSET PALM DR	5400 000005280	00057.200
34-20-28-9094-00-720	HERNANDEZ RUBEN	APK 11	1821 SUNSET PALM DR	5400 000005280	00057.200
34-20-28-9094-00-730	HOYOS MARIA C LIFE ESTATE	APK 11	1823 SUNSET PALM DR	5400 000005280	00057.200
34-20-28-9094-00-740	HMH LAND TRUST	APK 11	1825 SUNSET PALM DR	5400 000005280	00057.200
34-20-28-9094-00-750	ZHOU HUI YING	APK 11	1827 SUNSET PALM DR	5400 000005280	00057.200
34-20-28-9094-00-760	MANSA ENTERPRISES LLC	APK 11	1829 SUNSET PALM DR	5400 000005280	00057.200
34-20-28-9094-00-770	KUMAR 1831 SUNSET PALM LLC	APK 11	1831 SUNSET PALM DR	5400 000005280	00057.200
34-20-28-9094-00-780	WOOLLEY ANITA	APK 11	1833 SUNSET PALM DR	5400 000005280	00057.200
34-20-28-9094-00-790	PATEL KETUL	APK 11	1835 SUNSET PALM DR	5400 000005280	00057.200
34-20-28-9094-00-800	PROGRESS RESIDENTIAL BORROWER 7 LLC	APK 11	1837 SUNSET PALM DR	5400 000005280	00057.200
34-20-28-9094-00-810	RODRIGUEZ BRENDA L	APK 11	1839 SUNSET PALM DR	5400 000005280	00057.200
34-20-28-9094-00-820	CHITRIT REUT	APK 11	1841 SUNSET PALM DR	5400 000005280	00057.200
34-20-28-9094-00-830	PROGRESS RESIDENTIAL BORROWER 9 LLC	APK 11	1843 SUNSET PALM DR	5400 000005280	00057.200
34-20-28-9094-00-840	PROGRESS RESIDENTIAL BORROWER 9 LLC	APK 11	1845 SUNSET PALM DR	5400 000005280	00057.200
34-20-28-9094-00-850	MENDOZA TORRALBA JORGE E	APK 11	1903 SUNSET PALM DR	5400 000005280	00057.200
34-20-28-9094-00-860	DALEY ALESHA G	APK 11	1905 SUNSET PALM DR	5400 000005280	00057.200
34-20-28-9094-00-870	DAVID JOHN AND RITA MARIE TYBOR REVOCABLE TRUST	APK 11	1907 SUNSET PALM DR	5400 000005280	00057.200
34-20-28-9094-00-880	MILLS LANTZ G	APK 11	1909 SUNSET PALM DR	5400 000005280	00057.200
34-20-28-9094-00-890	ROCA HURTADO JOSE ALEJANDRO	APK 11	1911 SUNSET PALM DR	5400 000005280	00057.200
34-20-28-9094-00-900	WILLIAM J TENNEY REVOCABLE TRUST	APK 11	1913 SUNSET PALM DR	5400 000005280	00057.200
34-20-28-9094-00-910	HMH LAND TRUST	APK 11	1915 SUNSET PALM DR	5400 000005280	00057.200
34-20-28-9094-00-920	YOON KATHY K	APK 11	1917 SUNSET PALM DR	5400 000005280	00057.200
34-20-28-9094-00-930	ECKSTEIN GREGORY THOMAS JR	APK 11	1919 SUNSET PALM DR	5400 000005280	00057.200
34-20-28-9094-00-940	DUCATEL LYNN	APK 11	1921 SUNSET PALM DR	5400 000005280	00057.200
34-20-28-9094-00-950	BAKER JACQUELYN L	APK 11	1923 SUNSET PALM DR	5400 000005280	00057.200
34-20-28-9094-00-960	ZHENG JIAYI	APK 11	1925 SUNSET PALM DR	5400 000005280	00057.200
34-20-28-9094-00-970	S R D REAL ESTATE LLC	APK 11	1929 SUNSET PALM DR	5400 000005280	00057.200
34-20-28-9094-00-980	LAURENTE REGINA	APK 11	1931 SUNSET PALM DR	5400 000005280	00057.200
34-20-28-9094-00-990	DE OLIVEIRA CHIANCA MARCIA	APK 11	1933 SUNSET PALM DR	5400 000005280	00057.200
34-20-28-9094-01-000	PROGRESS RESIDENTIAL BORROWER 9 LLC	APK 11	1935 SUNSET PALM DR	5400 000005280	00057.200
34-20-28-9094-01-010	ZEIGLER JUSTIN JOHN	APK 11	1937 SUNSET PALM DR	5400 000005280	00057.200
34-20-28-9094-01-020	SMART JODI ANN	APK 11	1939 SUNSET PALM DR	5400 000005280	00057.200
34-20-28-9094-01-030	WELCH NATALIE D	APK 11	1941 SUNSET PALM DR	5400 000005280	00057.200
34-20-28-9094-01-040	KOLOZVARY ALEXANDER JR	APK 11	1943 SUNSET PALM DR	5400 000005280	00057.200
34-20-28-9094-01-050	OLIVEIRA JORGE	APK 11	1945 SUNSET PALM DR	5400 000005280	00057.200
34-20-28-9094-01-060	SANCHEZ NEREIDA	APK 11	1947 SUNSET PALM DR	5400 000005280	00057.200
34-20-28-9094-01-070	HARKUSHA OLEH	APK 11	1949 SUNSET PALM DR	5400 000005280	00057.200
34-20-28-9094-01-080	LEON MONICA MARLENE	APK 11	1951 SUNSET PALM DR	5400 000005280	00057.200
34-20-28-9094-01-090	ALFONSO EVERARDO A	APK 11	1958 SUNSET PALM DR	5400 000005280	00057.200
34-20-28-9094-01-100	MOODY ESTELLE	APK 11	1956 SUNSET PALM DR	5400 000005280	00057.200
34-20-28-9094-01-110	SALGUTI SHARATH KUMAR	APK 11	1954 SUNSET PALM DR	5400 000005280	00057.200
34-20-28-9094-01-120	HINEDI SAMI LIFE ESTATE	APK 11	1952 SUNSET PALM DR	5400 000005280	00057.200
34-20-28-9094-01-130	CAMINO PARK LLC	APK 11	1948 SUNSET PALM DR	5400 000005280	00057.200
34-20-28-9094-01-140	ATKINSON CHRISTINE	APK 11	1946 SUNSET PALM DR	5400 000005280	00057.200
34-20-28-9094-01-150	SPECIALE ANNETTA-MARIE	APK 11	1944 SUNSET PALM DR	5400 000005280	00057.200
34-20-28-9094-01-160	PASUNURI JAGADISH	APK 11	1936 SUNSET PALM DR	5400 000005280	00057.200
34-20-28-9094-01-170	STEPHENSON LLOYD G	APK 11	1926 SUNSET PALM DR	5400 000005280	00057.200
34-20-28-9094-01-180	VIAU NATHALIE ANDREE	APK 11	1924 SUNSET PALM DR	5400 000005280	00057.200
34-20-28-9094-01-190	HMH LAND TRUST	APK 11	1922 SUNSET PALM DR	5400 000005280	00057.200
34-20-28-9094-01-200	CAMPBELL TAMARA O	APK 11	1920 SUNSET PALM DR	5400 000005280	00057.200
34-20-28-9094-01-210	DE IESSO JANINE	APK 11	1917 BEACON BAY CT	5400 000005280	00057.200
34-20-28-9094-01-220	NATER RAYMOND	APK 11	1919 BEACON BAY CT	5400 000005280	00057.200
34-20-28-9094-01-230	BEACON BAY FAIRWAY LLC	APK 11	1921 BEACON BAY CT	5400 000005280	00057.200

34-20-28-9094-01-240	CHEN YULIEN	APK 11	1923 BEACON BAY CT	5400 000005280	00057.200
34-20-28-9094-01-250	NICHOLSON SARA ELIZABETH	APK 11	1925 BEACON BAY CT	5400 000005280	00057.200
34-20-28-9094-01-260	HOOVER SHERRY R	APK 11	1927 BEACON BAY CT	5400 000005280	00057.200
34-20-28-9094-01-270	SISSONS MICHAEL	APK 11	1929 BEACON BAY CT	5400 000005280	00057.200
34-20-28-9094-01-280	MIGNOTT BEVERLEY E LIFE ESTATE	APK 11	1931 BEACON BAY CT	5400 000005280	00057.200
34-20-28-9094-01-290	FEINBERG RIC	APK 11	1933 BEACON BAY CT	5400 000005280	00057.200
34-20-28-9094-01-300	GONZALEZ MEDINA LUIS ORLANDO	APK 11	1935 BEACON BAY CT	5400 000005280	00057.200
34-20-28-9094-01-310	KELLEY DANIEL C	APK 11	1937 BEACON BAY CT	5400 000005280	00057.200
34-20-28-9094-01-320	REED LADENIA RENA	APK 11	1939 BEACON BAY CT	5400 000005280	00057.200
34-20-28-9094-01-330	FULLER ADRIENNE	APK 11	1941 BEACON BAY CT	5400 000005280	00057.200
34-20-28-9094-01-340	HYDE DALE WAYNE	APK 11	1943 BEACON BAY CT	5400 000005280	00057.200
34-20-28-9094-01-350	ESMOND SHERYL	APK 11	1945 BEACON BAY CT	5400 000005280	00057.200
34-20-28-9094-01-360	HMH LAND TRUST	APK 11	1947 BEACON BAY CT	5400 000005280	00057.200
34-20-28-9094-01-370	MCDANIEL OLUWANIYI	APK 11	1949 BEACON BAY CT	5400 000005280	00057.200
34-20-28-9094-01-380	RIVERA-SEELEY CEREIDA	APK 11	1951 BEACON BAY CT	5400 000005280	00057.200
34-20-28-9094-01-390	PROGRESS RESIDENTIAL BORROWER 9 LLC	APK 11	1963 BEACON BAY CT	5400 000005280	00057.200
34-20-28-9094-01-400	BROOKS CHANELL NICOLE	APK 11	1965 BEACON BAY CT	5400 000005280	00057.200
34-20-28-9094-01-410	VELAZQUEZ BURGOS EDUARDO	APK 11	1967 BEACON BAY CT	5400 000005280	00057.200
34-20-28-9094-01-420	PATEL KETUL	APK 11	1969 BEACON BAY CT	5400 000005280	00057.200
34-20-28-9094-01-430	GODOY MELISSA	APK 11	1971 BEACON BAY CT	5400 000005280	00057.200
34-20-28-9094-01-440	GARDNER ROBERT STEVEN	APK 11	1973 BEACON BAY CT	5400 000005280	00057.200
34-20-28-9097-00-002	WEKIVA GLEN HOMEOWNERS ASSOC INC	APK 11	1434 CEDAR GLEN DR	5400	000022100
34-20-28-9097-00-010	BANKSON PATRICIA A	APK 11	1426 CEDAR GLEN DR	5400 000007200	000007800
34-20-28-9097-00-020	BRANCHICK TANISHA L	APK 11	1427 CEDAR GLEN DR	5400 000006000	000006500
34-20-28-9097-00-030	POTTS GARY L	APK 11	1439 CEDAR GLEN DR	5400 000006000	000006500
34-20-28-9097-00-040	MCGEE SAMANTHA	APK 11	1451 CEDAR GLEN DR	5400 000006000	000006500
34-20-28-9097-00-050	FLOWERS BRANDEN L	APK 11	1463 CEDAR GLEN DR	5400 000006000	000006500
34-20-28-9097-00-060	KOEBKE TODD J	APK 11	1475 CEDAR GLEN DR	5400 000006000	000006500
34-20-28-9097-00-070	SPENCER DAVID	APK 11	804 HICKORY KNOLL CT	5400 000006000	000006500
34-20-28-9097-00-080	MCROY MICHAEL P LIFE ESTATE	APK 11	816 HICKORY KNOLL CT	5400 000006000	000006500
34-20-28-9097-00-090	CHESELKA MELINDA G	APK 11	828 HICKORY KNOLL CT	5400 000006000	000006500
34-20-28-9097-00-100	WILLIS ERIN J	APK 11	840 HICKORY KNOLL CT	5400 000006000	000006500
34-20-28-9097-00-110	COUSINEAU PAUL EUGENE III	APK 11	852 HICKORY KNOLL CT	5400 000006000	000006500
34-20-28-9097-00-120	GARRETT JANIS C	APK 11	864 HICKORY KNOLL CT	5400 000007200	000007800
34-20-28-9097-00-130	HOOKS STEVEN G	APK 11	876 HICKORY KNOLL CT	5400 000006000	000006500
34-20-28-9097-00-140	DRAGON PAUL RICHARD	APK 11	888 HICKORY KNOLL CT	5400 000007200	000007800
34-20-28-9097-00-150	STEPHENS LEE	APK 11	865 HICKORY KNOLL CT	5400 000006000	000006500
34-20-28-9097-00-160	MOSHER ANDREW J	APK 11	853 HICKORY KNOLL CT	5400 000006000	000006500
34-20-28-9097-00-170	MENGEL KENNETH C	APK 11	841 HICKORY KNOLL CT	5400 000006000	000006500
34-20-28-9097-00-180	GREG AND ANA BIRTOC REVOCABLE TRUST	APK 11	829 HICKORY KNOLL CT	5400 000006000	000006500
34-20-28-9097-00-190	THOMPSON LISTER	APK 11	817 HICKORY KNOLL CT	5400 000006000	000006500
34-20-28-9097-00-200	BELL RUSSELL LIFE ESTATE	APK 11	805 HICKORY KNOLL CT	5400 000006000	000006500
34-20-28-9097-00-210	ESTOMIN MARK S	APK 11	806 BRENTWOOD DR	5400 000006000	000006500
34-20-28-9097-00-220	RENSON TREVOR JAMES	APK 11	818 BRENTWOOD DR	5400 000006000	000006500
34-20-28-9097-00-230	TATAI JOSEPH T	APK 11	830 BRENTWOOD DR	5400 000006000	000006500
34-20-28-9097-00-240	DUGAN SHERRIE GLASS	APK 11	842 BRENTWOOD DR	5400 000006000	000006500
34-20-28-9097-00-250	TUCKER KAREN A LIFE ESTATE	APK 11	856 BRENTWOOD DR	5400 000006000	000006500
34-20-28-9097-00-260	LUCAS BRYAN F	APK 11	868 BRENTWOOD DR	5400 000007200	000007800
34-20-28-9097-00-270	LINEHAN JOHN D	APK 11	880 BRENTWOOD DR	5400 000005280	00057.200
34-20-28-9097-00-280	COPELAND MARGARET E	APK 11	892 BRENTWOOD DR	5400 000006000	000006500
34-20-28-9097-00-290	CABRERA ROBERTO	APK 11	908 BRENTWOOD DR	5400 000007200	000007800
34-20-28-9097-00-300	BROWN KENNETH W	APK 11	916 BRENTWOOD DR	5400 000006000	000006500
34-20-28-9097-00-310	ZABEL-SCHUMAN KRISTY DAWN	APK 11	924 BRENTWOOD DR	5400 000007200	000007800
34-20-28-9097-00-320	ANDERSON NILA A	APK 11	932 BRENTWOOD DR	5400 000006000	000006500
34-20-28-9097-00-330	NASH G MICHAEL	APK 11	940 BRENTWOOD DR	5400 000006000	000006500
34-20-28-9097-00-340	GRACE ROBIN A	APK 11	948 BRENTWOOD DR	5400 000006000	000006500
34-20-28-9097-00-350	CASE EDWARD MARK	APK 11	956 BRENTWOOD DR	5400 000006000	000006500
34-20-28-9097-00-360	TATRO DONALD	APK 11	964 BRENTWOOD DR	5400 000006000	000006500
34-20-28-9097-00-370	BLUE KAREN A	APK 11	953 BRENTWOOD DR	5400 000006000	000006500
34-20-28-9097-00-380	SMITH STEVEN E	APK 11	941 BRENTWOOD DR	5400 000006000	000006500
34-20-28-9097-00-390	CLELLAND CAROLE J	APK 11	933 BRENTWOOD DR	5400 000006000	000006500
34-20-28-9097-00-400	HOGLUND FAMILY REVOCABLE TRUST	APK 11	925 BRENTWOOD DR	5400 000006000	000006500
34-20-28-9097-00-410	HARDING LAURA J	APK 11	843 BRENTWOOD DR	5400 000006000	000006500

34-20-28-9097-00-420	BRAGA SAMUEL	APK 11	831 BRENTWOOD DR	5400 000006000	000006500
34-20-28-9097-00-430	EGAN GAIL C	APK 11	819 BRENTWOOD DR	5400 000006000	000006500
34-20-28-9097-00-440	SCOTT ROBERT D LIFE ESTATE	APK 11	1603 CEDAR GLEN DR	5400 000006000	000006500
34-20-28-9097-00-450	SANDERS DAVID L LIFE ESTATE	APK 11	965 BRENTWOOD DR	5400 000006000	000006500
34-20-28-9097-00-460	YORK RANDALL E LIFE ESTATE	APK 11	972 BRENTWOOD DR	5400 000006000	000006500
34-20-28-9097-00-470	RUIZ JUAN C	APK 11	1633 CEDAR GLEN DR	5400 000006000	000006500
34-20-28-9097-00-480	WELSH GLEN T	APK 11	1645 CEDAR GLEN DR	5400 000006000	000006500
34-20-28-9097-00-490	HARPER ROBERT	APK 11	1657 CEDAR GLEN DR	5400 000006000	000006500
34-20-28-9097-00-500	MULLEE MARY ELIZABETH	APK 11	1705 CEDAR GLEN DR	5400 000006000	000006500
34-20-28-9097-00-510	BEDNAR JEFFREY A	APK 11	1717 CEDAR GLEN DR	5400 000006000	000006500
34-20-28-9097-00-520	CARTER DAVID H LIFE ESTATE	APK 11	1739 CEDAR GLEN DR	5400 000007200	000007800
34-20-28-9097-00-530	STEMPKOWSKI CRAIG	APK 11	1751 CEDAR GLEN DR	5400 000006000	000006500
34-20-28-9097-00-540	LEIBOLT GREGORY LIFE ESTATE	APK 11	816 PINE SHADOW DR	5400 000006000	000006500
34-20-28-9097-00-550	SOPHER MICHAEL R	APK 11	822 TIMBER CT	5400 000006000	000006500
34-20-28-9097-00-560	WICOFF PHYLLIS ANNE	APK 11	828 TIMBER CT	5400 000006000	000006500
34-20-28-9097-00-570	SHAFFREN FAMILY REVOCABLE TRUST	APK 11	834 TIMBER CT	5400 000007200	000007800
34-20-28-9097-00-580	REY JENNY	APK 11	840 TIMBER CT	5400 000006000	000006500
34-20-28-9097-00-590	GIBSON GEORGE E	APK 11	846 PINE SHADOW DR	5400 000006000	000006500
34-20-28-9097-00-600	LISSETTE E VILLANUEVA REVOCABLE LIVING TRUST	APK 11	852 PINE SHADOW DR	5400 000006000	000006500
34-20-28-9097-00-610	WIEDENHOEFT DEREK CARL	APK 11	858 PINE SHADOW DR	5400 000006000	000006500
34-20-28-9097-00-620	KRESGE TERRY V	APK 11	864 PINE SHADOW DR	5400 000006000	000006500
34-20-28-9097-00-630	BREDAHL ROBERT J	APK 11	870 PINE SHADOW DR	5400 000006000	000006500
34-20-28-9097-00-640	MATHEWS WILLIAM B	APK 11	876 PINE SHADOW DR	5400 000006000	000006500
34-20-28-9097-00-650	RIDGEWELL BRENDA J LIFE ESTATE	APK 11	882 PINE SHADOW DR	5400 000006000	000006500
34-20-28-9097-00-660	OCULL TODD M	APK 11	867 PINE SHADOW DR	5400 000006000	000006500
34-20-28-9097-00-670	INGRAM ZACHARY D	APK 11	853 PINE SHADOW DR	5400 000006000	000006500
34-20-28-9097-00-680	BENEL THOMAS	APK 11	849 PINE SHADOW DR	5400 000007200	000007800
34-20-28-9097-00-690	SCHNEITER WALTER W JR LIFE ESTATE	APK 11	825 PINE SHADOW DR	5400 000006000	000006500
34-20-28-9097-00-700	WARD TERESA	APK 11	817 PINE SHADOW DR	5400 000006000	000006500
34-20-28-9097-00-710	BLACK REX ALAN	APK 11	811 PINE SHADOW DR	5400 000006000	000006500
34-20-28-9097-00-720	BOBADILLA BORIS N	APK 11	1775 CEDAR GLEN DR	5400 000006000	000006500
34-20-28-9097-00-730	LOMBARDO MARCIA G LIFE ESTATE	APK 11	1787 CEDAR GLEN DR	5400 000007200	000007800
34-20-28-9097-00-740	WARREN LOUIS E	APK 11	1799 CEDAR GLEN DR	5400 000007200	000007800
34-20-28-9097-00-750	CROUCH CHERYL LYNN	APK 11	1801 CEDAR GLEN DR	5400 000006000	000006500
34-20-28-9097-00-760	KEESLING KURTIS	APK 11	1813 CEDAR GLEN DR	5400 000006000	000006500
34-20-28-9097-00-770	HAAS JAMES L	APK 11	935 PINE SHADOW DR	5400 000007200	000007800
34-20-28-9097-00-780	PHILCOX JOHN A	APK 11	927 CREST CT	5400 000006000	000006500
34-20-28-9097-00-790	NELSON RONALD E	APK 11	919 CREST CT	5400 000007200	000007800
34-20-28-9097-00-800	PAOLINI HERDLEY O	APK 11	911 CREST CT	5400 000006000	000006500
34-20-28-9097-00-810	BOSWELL SHARON	APK 11	903 CREST CT	5400 000006000	000006500
34-20-28-9097-00-820	ASHTON LOUIS LIFE ESTATE	APK 11	902 PINE SHADOW DR	5400 000006000	000006500
34-20-28-9097-00-830	GLIDDEN JEFFREY A	APK 11	922 PINE SHADOW DR	5400 000006000	000006500
34-20-28-9097-00-840	BUNING NORA A	APK 11	934 PINE SHADOW DR	5400 000006000	000006500
34-20-28-9097-00-850	SOUSA RAYNA L	APK 11	1825 CEDAR GLEN DR	5400 000006000	000006500
34-20-28-9097-00-860	ORTNER RUSSELL	APK 11	1837 CEDAR GLEN DR	5400 000007200	000007800
34-20-28-9097-00-870	LIGHT DAVID CIRILO	APK 11	1849 CEDAR GLEN DR	5400 000007200	000007800
34-20-28-9097-00-880	ROBERT KENNETH MICHALES JR FAMILY TRUST	APK 11	1861 CEDAR GLEN DR	5400 000006000	000006500
34-20-28-9097-00-890	DAVENPORT DARREN C	APK 11	953 LAKESIDE DR	5400 000007200	000007800
34-20-28-9097-00-900	TAYLOR HAROLD GLENN III	APK 11	931 LAKESIDE DR	5400 000006000	000006500
34-20-28-9097-00-910	ORTNER RUSSELL	APK 11	919 LAKESIDE DR	5400 000003600	000003900
34-20-28-9097-00-920	BOYSEN WILLIAM N	APK 11	907 LAKESIDE DR	5400 000006000	000006500
34-20-28-9097-00-930	MARGUERITE R HODEL REVOCABLE TRUST	APK 11	906 LAKESIDE DR	5400 000007200	000007800
34-20-28-9097-00-940	GORDON FAMILY REVOCABLE TRUST	APK 11	918 LAKESIDE DR	5400 000006000	000006500
34-20-28-9097-00-950	PHILLIPS JACK K LIFE ESTATE	APK 11	930 LAKESIDE DR	5400 000007200	000007800
34-20-28-9097-00-960	COZART JOHN M	APK 11	942 LAKESIDE DR	5400 000007200	000007800
34-20-28-9097-00-970	COZART JOHN M	APK 11	954 LAKESIDE DR	5400 000007200	000007800
34-20-28-9097-00-980	MARY KAY MORRISON REVOCABLE TRUST	APK 11	966 LAKESIDE DR	5400 000007200	000007800
34-20-28-9097-00-990	BRIENZA JAMES N	APK 11	978 LAKESIDE DR	5400 000007200	000007800
34-20-28-9097-01-000	ALBERS JOHN P	APK 11	1006 LAKESIDE DR	5400 000006000	000006500
34-20-28-9097-01-010	DOZIER PHILLIP	APK 11	1016 LAKESIDE DR	5400 000007200	000007800
34-20-28-9097-01-020	TIDWELL STEPHEN G	APK 11	1022 LAKESIDE DR	5400 000007200	000007800
34-20-28-9097-01-030	QUESADA DAVID A	APK 11	1030 LAKESIDE DR	5400 000007200	000007800
34-20-28-9097-01-040	HORTON TERRY	APK 11	1038 LAKESIDE DR	5400 000007200	000007800

34-20-28-9097-01-050 JORDAN PETER LANE
 34-20-28-9097-01-060 PEREZ ELIZABETH N
 34-20-28-9097-01-070 FRITSCHIE SUSAN E
 34-20-28-9097-01-080 CHARLESWORTH DEVIN L
 34-20-28-9097-01-090 CHOUDHARY AMNA N
 34-20-28-9097-01-100 BROWN CAROL A
 34-20-28-9097-01-110 SHEPHARD MARY H
 34-20-28-9097-01-120 HEBEL ERIC V
 34-20-28-9097-01-130 HOFFSTEAD MABEL H
 34-20-28-9097-01-140 ABRANTE DANIEL
 34-20-28-9097-01-150 WAELTHER ERNEST EDWARD
 34-20-28-9097-01-160 TSCHAEN DON E LIFE ESTATE
 34-20-28-9097-01-170 NEE JOHN MATTHEW
 34-20-28-9097-01-180 BAUER JULIE J TR
 34-20-28-9097-01-190 KIDD JAMES R
 34-20-28-9097-01-200 MCGEE SAMANTHA J
 34-20-28-9097-01-210 FAGAN DAVID
 34-20-28-9097-01-220 SHEA LADONNA L LIFE ESTATE
 34-20-28-9097-01-230 PEARSON JACK L LIFE ESTATE
 34-20-28-9097-01-240 HENDERSON EDWARD A JR
 34-20-28-9097-01-250 MARK R HOUSTON AND DEBORAH A HOUSTON REVOCABLE TRUST
 34-20-28-9097-01-260 SCRUGGS BRYAN R
 34-20-28-9097-01-270 GILL FAMILY REVOCABLE TRUST
 34-20-28-9097-01-280 MCGEE FAMILY TRUST
 34-20-28-9097-01-290 HARBIN BILLY RAY JR
 34-20-28-9097-01-300 SHEEHAN KELLY A
 34-20-28-9097-01-310 DREWES RICKY D
 34-20-28-9097-01-320 WHITT JULIA L
 34-20-28-9097-01-330 CHEWNING ERIC
 34-20-28-9097-01-340 KOMIVES JUNE T ESTATE
 34-20-28-9097-01-350 FERNANDEZ HEINDRICK
 34-20-28-9097-01-360 VOTEY CHARLES H III
 34-20-28-9097-01-370 WILLIS ROBERT E
 34-20-28-9097-01-380 JOHNSON MARY CAROL
 34-20-28-9097-01-390 WALKER MICHAEL
 34-20-28-9097-01-400 KYLE D MCCULLOUGH REVOCABLE LIVING FAMILY TRUST
 34-20-28-9097-01-410 STEA MICHAEL L
 34-20-28-9097-01-420 DURBIN CONNIE
 34-20-28-9097-01-430 WHITE MARK
 34-20-28-9097-01-440 DEROSIA REBECCA MARIE
 34-20-28-9097-01-450 BRUCE CHRISTAPHER
 34-20-28-9097-01-460 WINCEY GARY T
 34-20-28-9097-01-470 BERNTSEN MICHAEL R
 34-20-28-9097-01-480 NUTT ANDREW L TRUSTEE
 34-20-28-9097-01-490 BOYCE KATHRYN
 34-20-28-9097-01-500 EVANS CHRISTOPHER R
 34-20-28-9097-01-510 KRUSE GINA N
 34-20-28-9097-01-520 BIENIAS THOMAS J
 34-20-28-9097-01-530 CONFIDENTIAL
 34-20-28-9097-01-540 MESSIER MATTHEW D
 34-20-28-9097-01-550 LESTER JOSEPH
 34-20-28-9097-01-560 PYLE GREGORY RYAN
 34-20-28-9097-01-570 FERNEY RICHARD E
 34-20-28-9097-01-580 GARDNER CHRISTOPHER
 34-20-28-9097-01-590 ELIZABETH M HORTA REVOCABLE TRUST
 34-20-28-9097-01-600 MCGEE JESSE BURNS JR
 34-20-28-9097-01-610 GWYNN CATHY W
 34-20-28-9097-01-620 RICHARDS DANIEL P
 34-20-28-9097-01-630 MORRIS JOHN K
 34-20-28-9097-01-640 BROWN THOMAS D
 34-20-28-9097-01-650 PRIMEAUX JEREMY M
 34-20-28-9097-01-660 DISALVATORE KAREN H TR
 34-20-28-9097-01-670 HALKOWYCH DONALD M

APK 11	1044 LAKESIDE DR	5400 000007200	000007800
APK 11	1050 LAKESIDE DR	5400 000007200	000007800
APK 11	1058 LAKESIDE DR	5400 000007200	000007800
APK 11	1068 LAKESIDE DR	5400 000007200	000007800
APK 11	1077 LAKESIDE DR	5400 000007200	000007800
APK 11	1067 LAKESIDE DR	5400 000007200	000007800
APK 11	1057 LAKESIDE DR	5400 000006000	000006500
APK 11	1043 LAKESIDE DR	5400 000006000	000006500
APK 11	1031 LAKESIDE DR	5400 000007200	000007800
APK 11	1023 LAKESIDE DR	5400 000007200	000007800
APK 11	1017 LAKESIDE DR	5400 000007200	000007800
APK 11	1007 LAKESIDE DR	5400 000006000	000006500
APK 11	1850 CEDAR GLEN DR	5400 000006000	000006500
APK 11	1004 CAVERN DR	5400 000007200	000007800
APK 11	1052 CAVERN DR	5400 000007200	000007800
APK 11	1086 CAVERN DR	5400 000007200	000007800
APK 11	1085 CAVERN DR	5400 000007200	000007800
APK 11	1077 CAVERN DR	5400 000007200	000007800
APK 11	1069 CAVERN DR	5400 000007200	000007800
APK 11	1061 CAVERN DR	5400 000006000	000006500
APK 11	1053 CAVERN DR	5400 000006000	000006500
APK 11	1045 CAVERN DR	5400 000006000	000006500
APK 11	1037 CAVERN DR	5400 000007200	000007800
APK 11	1029 CAVERN DR	5400 000007200	000007800
APK 11	1021 CAVERN DR	5400 000007200	000007800
APK 11	1013 CAVERN DR	5400 000007200	000007800
APK 11	1005 CAVERN DR	5400 000006000	000006500
APK 11	1008 PINE SHADOW DR	5400 000007200	000007800
APK 11	1016 PINE SHADOW DR	5400 000006000	000006500
APK 11	1024 PINE SHADOW DR	5400 000006000	000006500
APK 11	1032 PINE SHADOW DR	5400 000006000	000006500
APK 11	1040 PINE SHADOW DR	5400 000006000	000006500
APK 11	1048 PINE SHADOW DR	5400 000006000	000006500
APK 11	1056 PINE SHADOW DR	5400 000006000	000006500
APK 11	1049 PINE SHADOW DR	5400 000006000	000006500
APK 11	1041 PINE SHADOW DR	5400 000007200	000007800
APK 11	1033 PINE SHADOW DR	5400 000006000	000006500
APK 11	1025 PINE SHADOW DR	5400 000006000	000006500
APK 11	1017 PINE SHADOW DR	5400 000006000	000006500
APK 11	1009 PINE SHADOW DR	5400 000007200	000007800
APK 11	707 BROOK FOREST CT	5400 000007200	000007800
APK 11	715 BROOK FOREST CT	5400 000007200	000007800
APK 11	723 BROOK FOREST CT	5400 000007200	000007800
APK 11	731 BROOK VILLA CT	5400 000003600	000003900
APK 11	739 BROOK VILLA CT	5400 000007200	000007800
APK 11	747 BROOK VILLA CT	5400 000006000	000006500
APK 11	755 BROOK VILLA CT	5400 000006000	000006500
APK 11	761 BROOK FOREST CT	5400 000007200	000007800
APK 11	767 BROOK FOREST CT	5400 000006000	000006500
APK 11	773 BROOK FOREST CT	5400 000006000	000006500
APK 11	779 BROOK FOREST CT	5400 000006000	000006500
APK 11	785 BROOK FOREST CT	5400 000006000	000006500
APK 11	791 BROOK FOREST CT	5400 000007200	000007800
APK 11	786 BROOK FOREST CT	5400 000007200	000007800
APK 11	774 BROOK FOREST CT	5400 000007200	000007800
APK 11	762 BROOK FOREST CT	5400 000007200	000007800
APK 11	732 BROOK FOREST CT	5400 000007200	000007800
APK 11	714 BROOK FOREST CT	5400 000006000	000006500
APK 11	710 BROOK FOREST CT	5400 000006000	000006500
APK 11	706 BROOK FOREST CT	5400 000006000	000006500
APK 11	1764 CEDAR GLEN DR	5400 000006000	000006500
APK 11	705 OAK LEAF CT	5400 000006000	000006500
APK 11	713 OAK LEAF CT	5400 000006000	000006500

34-20-28-9097-01-680	CONFIDENTIAL	APK 11	721 OAK LEAF CT	5400 000007200	000007800
34-20-28-9097-01-690	RINER JOSEPH L	APK 11	733 OAK LEAF CT	5400 000007200	000007800
34-20-28-9097-01-700	MEADE RAYMOND F LIFE ESTATE	APK 11	734 OAK LEAF CT	5400 000007200	000007800
34-20-28-9097-01-710	2018-2 IH BORROWER LP	APK 11	728 OAK LEAF CT	5400 000006000	000006500
34-20-28-9097-01-720	BROWN GENE T	APK 11	722 OAK LEAF CT	5400 000007200	000007800
34-20-28-9097-01-730	MCCORMICK J MICHAEL	APK 11	716 OAK LEAF CT	5400 000006000	000006500
34-20-28-9097-01-740	DENHART TAMARA	APK 11	710 OAK LEAF CT	5400 000006000	000006500
34-20-28-9097-01-750	KREBS MAX D	APK 11	704 OAK LEAF CT	5400 000007200	000007800
34-20-28-9097-01-760	OWENS TRACI	APK 11	1728 CEDAR GLEN DR	5400 000007200	000007800
34-20-28-9097-01-770	MILIMAN LOUIS S	APK 11	1716 CEDAR GLEN DR	5400 000006000	000006500
34-20-28-9097-01-780	FANNAN RAYMOND	APK 11	1704 CEDAR GLEN DR	5400 000006000	000006500
34-20-28-9097-01-790	DEMAIO MARK	APK 11	1660 CEDAR GLEN DR	5400 000006000	000006500
34-20-28-9097-01-800	ACERRA STEPHEN S	APK 11	1658 CEDAR GLEN DR	5400 000006000	000006500
34-20-28-9097-01-810	RIGDON WILLIAM D	APK 11	1640 CEDAR GLEN DR	5400 000007200	000007800
34-20-28-9097-01-820	COULTER JEROME R JR	APK 11	703 SPRING FOREST CT	5400 000006000	000006500
34-20-28-9097-01-830	HAZENFIELD LESLIE A	APK 11	711 SPRING FOREST CT	5400 000006000	000006500
34-20-28-9097-01-840	GARCIA LEONEL	APK 11	727 SPRING FOREST CT	5400 000006000	000006500
34-20-28-9097-01-850	GRENZIG BRITTANY MARIE	APK 11	739 SPRING FOREST CT	5400 000007200	000007800
34-20-28-9097-01-860	GABLE KEVIN D	APK 11	751 SPRING FOREST CT	5400 000006000	000006500
34-20-28-9097-01-870	LYONS LISA MICHELLE	APK 11	750 SPRING FOREST CT	5400 000006000	000006500
34-20-28-9097-01-880	JONES HELEN A	APK 11	738 SPRING FOREST CT	5400 000006000	000006500
34-20-28-9097-01-890	CARPENTER MARJORIE	APK 11	726 SPRING FOREST CT	5400 000006000	000006500
34-20-28-9097-01-900	GRIFFITHS SCOTT W	APK 11	714 SPRING FOREST CT	5400 000006000	000006500
34-20-28-9097-01-910	KITAIN FREDERIC R LIFE ESTATE	APK 11	1622 CEDAR GLEN DR	5400 000006000	000006500
34-20-28-9097-01-920	HUGHES BRIAN	APK 11	1614 CEDAR GLEN DR	5400 000006000	000006500
34-20-28-9122-00-010	PUBLIX SUPER MARKETS INC	APK 11	1545 ROCK SPRINGS RD	5400 000210000	000227500
34-20-28-9122-00-020	MDC COAST 5 LLC	APK 11	1501 ROCK SPRINGS RD	5400 000039600	000042900
34-20-28-9122-00-030	673 BROAD ST LLC	APK 11	175 E WELCH RD	5400 000032400	000035100
34-20-28-9122-00-040	PUBLIX SUPER MARKETS INC	APK 11	1601 ROCK SPRINGS RD	5400 000078000	000084500
34-20-28-9122-00-050	MCDONALDS CORPORATION	APK 11	1681 ROCK SPRINGS RD	5400 000030000	000032500
34-20-28-9122-00-060	V 3 APOPKA RESTAURANT LLC	APK 11	1701 ROCK SPRINGS RD	5400 000030000	000032500
34-20-28-9550-00-012	FIFTH THIRD BANK	APK 11	1495 ROCK SPRINGS RD	5400 000046800	000050700
34-20-28-9550-00-020	ROBERTS JAMES ASHLEY	APK 11	292 E WELCH RD	5400 000003600	000003900
34-20-28-9550-00-040	COLE FD PORTFOLIO I LLC	APK 11	1319 ROCK SPRINGS RD	5400 000032400	000035100
34-20-28-9550-00-060	DORA POINT LLC	APK 11	1265 ROCK SPRINGS RD	5400 000007200	000007800
34-20-28-9550-00-070	KWUN KYUNG MIN TR	APK 11	1233 ROCK SPRINGS RD	5400 000003600	000003900
34-20-28-9550-00-080	KRYF HOLDINGS LLC	APK 11	1151 ROCK SPRINGS RD	5400 000039600	000045500
34-20-28-9550-00-090	ORANGE COUNTY BCC	APK 11	1111 ROCK SPRINGS RD	5400 000092400	000100100
34-20-28-9550-00-120	BROWN H RAYMOND	APK 11	1048 USTLER RD	5400 000049200	000050700
34-20-28-9550-00-140	BROWN H RAYMOND	APK 11	1114 USTLER RD	5400 000018000	000019500
34-20-28-9550-00-180	DWR FARMS LLC	APK 11	1216 USTLER RD	5400 000025200	000024700
34-20-28-9550-00-190	CORNEJO NUNEZ JOSE CRUZ	APK 11	1228 USTLER RD	5400 000007200	000007800
34-20-28-9550-00-200	GILMAN MARK	APK 11	1240 USTLER RD	5400 000007200	000007800
34-20-28-9550-00-211	BENCE HIRALDO N	APK 11	1436 USTLER RD	5400 000007200	000007800
34-20-28-9550-00-212	YBANEZ ELNONIETA	APK 11	1436 USTLER RD	5400 000006000	000006500
34-20-28-9550-00-214	MCGOVERN PROPERTIES LLC	APK 11	1334 USTLER RD	5400 000007200	000007800
34-20-28-9550-00-215	LOUIS R HAUBNER JR FAMILY TRUST	APK 11	1320 USTLER RD	5400 000005280	00057.200
34-20-28-9550-00-217	NUTE JOHN T	APK 11	1328 USTLER RD	5400 000005280	00057.200
34-20-28-9550-00-220	HARWOOD RICHARD G JR	APK 11	424 E WELCH RD	5400 000020400	000032500
34-20-28-9550-00-221	HARWOOD RICHARD G JR	APK 11	416 E WELCH RD	5400 000005280	00057.200
34-20-28-9550-00-230	410 WELCH LLC	APK 11	410 E WELCH RD	5400 000007200	000007800
34-20-28-9550-00-231	382 E WELCH RD LLC	APK 11	400 E WELCH RD	5400 000015600	000016900
34-20-28-9550-00-232	KEMP RANDALL N	APK 11	404 E WELCH RD	5400 000007200	000007800
34-20-28-9550-00-241	382 E WELCH RD LLC	APK 11	382 E WELCH RD	5400 000007200	000007800
34-20-28-9550-00-250	SLOAN ROY	APK 11	332 E WELCH RD	5400 000015600	000016900
34-20-28-9550-00-260	AL-MALT AHMED	APK 11	318 E WELCH RD	5400 000005280	00057.200
34-20-28-9550-00-261	CROSSROADS CHURCH OF ORLANDO INC	APK 11	320 E WELCH RD	5400 000025200	000027300
34-20-28-9550-00-270	AL-MALT AHMED	APK 11	316 E WELCH RD	5400 000003600	000003900
34-20-28-9550-00-271	AL-MALT AHMED	APK 11	308 E WELCH RD	5400 000003600	000003900
34-20-28-9550-00-280	ROBERTS JAMES ASHLEY	APK 11	300 E WELCH RD	5400 000003600	000003900
35-20-28-0000-00-001	TIITF/DEP REC AND PARKS	APK 11	909 E WELCH RD	5400 000142800	000154700
02-21-28-0000-00-112	JOHNSON TAMARA	APK 11	1030 E SANDPIPER ST	5400 000007200	000007800
02-21-28-7328-00-080	FOLEY CARLTON M II	APK 11	1175 OAKPOINT CIR	5400 000007200	000007800

02-21-28-8308-00-042	RAYMOND THOMAS ARTHUR II	APK 11	247 N CHRISTIANA AVE	5400	000007200	000007800
02-21-28-8308-00-044	RAMIREZ MARIO	APK 11	817 E OAK ST	5400	000005280	00057.200
02-21-28-8308-00-080	ODOM DAVID D	APK 11	830 E MAGNOLIA ST	5400	000005280	00057.200
02-21-28-8308-00-081	ODOM DAVID D	APK 11	827 E MAGNOLIA ST	5400	000006000	000006500
02-21-28-8308-00-084	URUK INVESTMENT & GENERAL TRADING LLC	APK 11	20 ELIZABETH AVE	5400	000003600	000003900
02-21-28-8308-00-086	HABITAT FOR HUMANITY OF SEMINOLE COUNTY AND GREATER APOPKA FLORIDA INC	APK 11	860 E LISA LN	5400	000003600	000003900
02-21-28-8308-00-087	LEONARD MELL B	APK 11	902 E OAK ST	5400	000006000	000006500
02-21-28-8308-00-096	CAJIGAS RICARDO C III	APK 11	850 E OAK ST	5400	000007200	000007800
02-21-28-8308-00-097	HASE RANDALL T	APK 11	834 E OAK ST	5400	000005280	00057.200
02-21-28-8308-00-099	BOEVERS OLGA	APK 11	815 E LISA LN	5400	000007200	000007800
02-21-28-8308-00-801	KIMBERLY MALCOLM FAMILY TRUST	APK 11	950 E LISA LN	5400	000007200	000007800
02-21-28-8308-00-810	WEINBERG JOSHUA	APK 11	889 E LISA LN	5400	000006000	000006500
02-21-28-9090-00-010	WILLIAM D COOK REVOCABLE TRUST	APK 11	1163 OAKPOINT CIR	5400	000007200	000007800
02-21-28-9090-00-020	NELSON BRYAN	APK 11	1157 OAKPOINT CIR	5400	000007200	000007800
03-21-28-0000-00-003	EXTRA SPACE PROPERTIES 129 LLC	APK 11	831 N PARK AVE	5400	000078000	000084500
03-21-28-0000-00-006	855 PARK LLC	APK 11	855 N PARK AVE	5400	000015600	000016900
03-21-28-0000-00-009	INVESTMENT GROUP MANAGEMENT LLC	APK 11	803 N PARK AVE	5400	000025200	000024700
03-21-28-0000-00-010	INVESTMENT GROUP MANAGEMENT LLC	APK 11	127 E SANDPIPER ST	5400	000013200	000014300
03-21-28-0000-00-011	ROSAS ARANA SERGIO	APK 11	147 E SANDPIPER ST	5400	000013200	000003900
03-21-28-0000-00-020	RUBINSTEIN FAMILY LLC	APK 11	847 N PARK AVE	5400	000020400	000022100
03-21-28-0000-00-024	PROPERTY INDUSTRIAL ENTERPRISES LLC	APK 11	543 SIR ARTHUR CT	5400	000003600	000003900
03-21-28-0000-00-026	HORTON TONY A	APK 11	505 VOTAW RD	5400	000003600	000003900
03-21-28-0000-00-032	BALDWIN FAIRCHILD FUNERAL HOMES INC	APK 11	601 N PARK AVE	5400	000030000	000032500
03-21-28-0000-00-037	ALANS ROOFING INC	APK 11	145 E SANDPIPER ST	5400	000020400	000024700
03-21-28-0000-00-039	WILLIAMS DONALD E JR	APK 11	315 VOTAW RD	5400	000007200	000007800
03-21-28-0000-00-042	IGLESIAS KAREN	APK 11	740 SUGAR PLUM LN	5400	000007200	000007800
03-21-28-0000-00-043	DEKEMA ROGER DOUGLAS	APK 11	321 TANGLEWILDE ST	5400	000007200	000007800
03-21-28-0000-00-044	MARTIN BARBARA K LIFE ESTATE	APK 11	720 SUGAR PLUM LN	5400	000007200	000007800
03-21-28-0000-00-045	LEDFORD STEVEN	APK 11	743 SUGAR PLUM LN	5400	000007200	000007800
03-21-28-0000-00-057	BONNIE J SUMNER TRUST	APK 11	432 E SANDPIPER ST	5400	000007200	000007800
03-21-28-0000-00-061	SANCHEZ STACEY L	APK 11	424 E SANDPIPER ST	5400	000007200	000007800
03-21-28-0000-00-063	CLOLAN PARKER MELISSA	APK 11	455 TANGLEWILDE ST	5400	000007200	000007800
03-21-28-0000-00-068	BANKSON DOUGLAS M	APK 11	585 E SANDPIPER ST	5400	000007200	000007800
03-21-28-0000-00-077	TORRES VANESSA	APK 11	151 TANGLEWILDE ST	5400	000006000	000006500
03-21-28-0000-00-081	KUMM MICHELLE S	APK 11	310 E SANDPIPER ST	5400	000007200	000007800
03-21-28-0000-00-085	OLIVERA ALEX	APK 11	356 E SANDPIPER ST	5400	000003600	000007800
03-21-28-0000-00-086	HAUBNER LOUIS R JR	APK 11	347 TANGLEWILDE ST	5400	000007200	000007800
03-21-28-0000-00-088	MARTIN BARBARA K LIFE ESTATE	APK 11	SUGAR PLUM LN	5400	000007200	000003900
03-21-28-0000-00-089	SEWELL MARGARET MICHELLE BRONSON	APK 11	323 TANGLEWILDE ST	5400	000007200	000007800
03-21-28-0000-00-092	BONNIE J SUMNER TRUST	APK 11	E SANDPIPER ST	5400	000013200	000014300
03-21-28-0000-00-099	HILLMON BRADLEY S	APK 11	400 E SANDPIPER ST	5400	000007200	000007800
03-21-28-0000-00-101	CUMBIE ROBERT B	APK 11	325 TANGLEWILDE ST	5400	000006000	000006500
03-21-28-0000-00-102	MCGRUDER MILTON WOODROW	APK 11	626 USTLER RD	5400	000007200	000007800
03-21-28-0000-00-107	YES ROMA PARK AVE LLC	APK 11	N PARK AVE	5400	000003600	000003900
03-21-28-0000-00-117	PROPERTY INDUSTRIAL ENTERPRISES LLC	APK 11	552 SIR ARTHUR CT	5400	000003600	000003900
03-21-28-0000-00-118	PROPERTY INDUSTRIAL ENTERPRISES LLC	APK 11	544 SIR ARTHUR CT	5400	000003600	000003900
03-21-28-0000-00-120	ROSHAN HOSPITALITY- APOPKA #8 LLC	APK 11	N PARK AVE	5400	000003600	000003900
03-21-28-1137-00-010	CLOLAN JOHN CHARLES LIFE ESTATE	APK 11	593 USTLER RD	5400	000007200	000007800
03-21-28-1137-00-050	WILLIAMS GEORDA E	APK 11	527 SIR ARTHUR CT	5400	000007200	000007800
03-21-28-1137-00-060	ANDREWS JOSHUA	APK 11	535 SIR ARTHUR CT	5400	000007200	000007800
03-21-28-2206-00-001	DREAM LAKE PLAZA CONDOMINIUM ASSN INC	APK 11	551 N PARK AVE	5400		000032500
03-21-28-2206-00-010	GARVON PARK LLC	APK 11	551 N PARK AVE UNIT 1	5400	000015600	000016900
03-21-28-2206-00-020	APOPKA MEDICAL BUILDING LLC	APK 11	541 N PARK AVE UNIT 2	5400	000015600	000016900
03-21-28-3440-01-010	APOPKA ASSEMBLY OF GOD INC	APK 11	951 N PARK AVE	5400	000068400	000074100
03-21-28-3440-03-250	APOPKA ASSEMBLY OF GOD INC	APK 11	150 ADAMS AVE	5400	000003600	000003900
03-21-28-3440-03-310	APOPKA ASSEMBLY OF GOD INC	APK 11	ADAMS AVE	5400	000005280	00057.200
03-21-28-3440-03-390	MCOY FEDERAL CREDIT UNION	APK 11	931 N PARK AVE	5400	000037200	000040300
03-21-28-3440-03-670	APOPKA ASSEMBLY OF GOD INC	APK 11	143 MONROE AVE	5400	000003600	000003900
03-21-28-4670-00-010	BRADBERRY MATTHEW THOMAS	APK 11	734 MAY DAY DR	5400	000006000	000006500
03-21-28-4670-00-020	MIZELL RYAN ASHLEY	APK 11	728 MAY DAY DR	5400	000006000	000006500
03-21-28-4670-00-030	MACCULLOCH JAMES	APK 11	722 MAY DAY DR	5400	000006000	000006500
03-21-28-4670-00-040	CUCCARO THOMAS L	APK 11	415 SONGBIRD WAY	5400	000007200	000007800
03-21-28-4670-00-050	LINDQUIST PATRICIA J LIFE ESTATE	APK 11	409 SONGBIRD WAY	5400	000006000	000006500

03-21-28-4670-00-060	BLACK STEVEN	APK 11	404 SONGBIRD WAY	5400 000007200	000007800
03-21-28-4670-00-070	TOWNSEND JOHN	APK 11	410 SONGBIRD WAY	5400 000007200	000007800
03-21-28-4670-00-080	ANDREWS MICHAEL L SR	APK 11	416 SONGBIRD WAY	5400 000007200	000007800
03-21-28-4670-00-090	STOUT ROGER LOY LIFE ESTATE	APK 11	422 SONGBIRD WAY	5400 000007200	000007800
03-21-28-4670-00-100	JO ANN DABNEY TRUST	APK 11	428 SONGBIRD WAY	5400 000007200	000007800
03-21-28-4670-00-110	FISHER JOHN G	APK 11	434 SONGBIRD WAY	5400 000007200	000007800
03-21-28-4670-00-120	WILLIAM CARLO RONCALLO REVOCABLE TRUST	APK 11	440 SONGBIRD WAY	5400 000007200	000007800
03-21-28-4670-00-130	COOPER MICHAEL T	APK 11	446 SONGBIRD WAY	5400 000007200	000007800
03-21-28-4670-00-140	E JANE JOHNS REVOCABLE TRUST	APK 11	452 SONGBIRD WAY	5400 000007200	000007800
03-21-28-4670-00-150	COOPER MICHAEL T	APK 11	458 SONGBIRD WAY	5400 000007200	000007800
03-21-28-4670-00-160	COOPER MICHAEL R	APK 11	464 SONGBIRD WAY	5400 000007200	000007800
03-21-28-4670-00-170	BORRERO MANUEL	APK 11	470 SONGBIRD WAY	5400 000007200	000007800
03-21-28-4670-00-180	JONES CHARLOTTE	APK 11	476 SONGBIRD WAY	5400 000007200	000007800
03-21-28-4670-00-190	WABBE MARK	APK 11	482 SONGBIRD WAY	5400 000007200	000007800
03-21-28-4670-00-200	DONZANTI FAMILY 2017 TRUST	APK 11	457 APRIL LN	5400 000007200	000007800
03-21-28-4670-00-210	FIRST UNITED METHODIST CHURCH OF APOPKA INC	APK 11	451 APRIL LN	5400 000007200	000007800
03-21-28-4670-00-220	WIGHT DE LISLE	APK 11	455 APRIL LN	5400 000007200	000007800
03-21-28-4670-00-230	EDGMON MARTHA A LIFE ESTATE 50% INT	APK 11	441 APRIL LN	5400 000007200	000007800
03-21-28-4670-00-240	GILLIAM BRIAN	APK 11	435 APRIL LN	5400 000006000	000006500
03-21-28-4670-00-250	KRIEBEL TIMOTHY L JR	APK 11	429 APRIL LN	5400 000006000	000006500
03-21-28-4670-00-260	SMITH ELROY	APK 11	423 APRIL LN	5400 000006000	000006500
03-21-28-4670-00-270	GARRELS KYLA	APK 11	417 APRIL LN	5400 000006000	000006500
03-21-28-4670-00-280	WOLF DOUGLAS B	APK 11	411 APRIL LN	5400 000006000	000006500
03-21-28-4670-00-290	GEIB HERIBERT JOHANN	APK 11	405 APRIL LN	5400 000007200	000007800
03-21-28-4670-00-300	POOLE SHANNON MICHELLE	APK 11	406 APRIL LN	5400 000006000	000006500
03-21-28-4670-00-310	THORNTON JAMES R	APK 11	729 MAY DAY DR	5400 000006000	000006500
03-21-28-4670-00-320	GUY C WINGO FAMILY TRUST	APK 11	723 MAY DAY DR	5400 000006000	000006500
03-21-28-4670-00-330	ROGER P MARTIN AND SUSAN K MARTIN REVOCABLE TRUST	APK 11	717 MAY DAY DR	5400 000006000	000006500
03-21-28-4670-00-340	DENIS EMILY W	APK 11	435 SONGBIRD WAY	5400 000006000	000006500
03-21-28-4670-00-350	JOHNSON TAMMIE ANN	APK 11	439 SONGBIRD WAY	5400 000006000	000006500
03-21-28-4670-00-360	PFISTER MONICA R LIFE ESTATE	APK 11	445 SONGBIRD WAY	5400 000006000	000006500
03-21-28-4670-00-370	LINDA LARAE LIGHTFOOT REVOCABLE TRUST	APK 11	457 SONGBIRD WAY	5400 000007200	000007800
03-21-28-4670-00-380	MICHAEL R COOPER CONSTRUCTION COMPANY INC	APK 11	465 SONGBIRD WAY	5400 000007200	000007800
03-21-28-4670-00-390	THOMPSON CHRISTOPHER W	APK 11	442 APRIL LN	5400 000006000	000006500
03-21-28-4670-00-400	GASPARRI ALFRED J	APK 11	436 APRIL LN	5400 000006000	000006500
03-21-28-4670-00-410	KRILL DONALD	APK 11	430 APRIL LN	5400 000006000	000006500
03-21-28-4670-00-420	COSTANTINE ROBERT LIFE ESTATE	APK 11	424 APRIL LN	5400 000006000	000006500
03-21-28-4670-00-430	VILLAVENCENCIO RUBEN	APK 11	418 APRIL LN	5400 000006000	000006500
03-21-28-4671-00-010	GONZALEZ NILSA I	APK 11	301 MCCOY VILLAGE CT	5400 000005280	00057.200
03-21-28-4671-00-020	ASENJO LILLIAN	APK 11	305 MCCOY VILLAGE CT	5400 000005280	00057.200
03-21-28-4671-00-030	WENG SHAO HUA	APK 11	309 MCCOY VILLAGE CT	5400 000005280	00057.200
03-21-28-4671-00-040	SCHUMAN LLC	APK 11	313 MCCOY VILLAGE CT	5400 000005280	00057.200
03-21-28-4671-00-050	AMERICAN HOMES 4 RENT	APK 11	317 MCCOY VILLAGE CT	5400 000005280	00057.200
03-21-28-4671-00-060	CHEN XIU ZHU	APK 11	321 MCCOY VILLAGE CT	5400 000005280	00057.200
03-21-28-4671-00-070	COMMUNITY TRUST FOUNDATION INC	APK 11	325 MCCOY VILLAGE CT	5400 000005280	00057.200
03-21-28-4671-00-080	ROMERO MIGUEL A	APK 11	329 MCCOY VILLAGE CT	5400 000005280	00057.200
03-21-28-4671-00-090	BERRIOS SARA	APK 11	333 MCCOY VILLAGE CT	5400 000005280	00057.200
03-21-28-4671-00-100	RAMIREZ TERESITA PABLA	APK 11	337 MCCOY VILLAGE CT	5400 000005280	00057.200
03-21-28-4671-00-110	WILSON SHANA MARIE	APK 11	341 MCCOY VILLAGE CT	5400 000005280	00057.200
03-21-28-4671-00-120	BAKER NATHAN W	APK 11	345 MCCOY VILLAGE CT	5400 000005280	00057.200
03-21-28-4671-00-130	STEVEN YOUNG REVOCABLE TRUST	APK 11	349 MCCOY VILLAGE CT	5400 000005280	00057.200
03-21-28-4671-00-140	REYES ANA V	APK 11	353 MCCOY VILLAGE CT	5400 000005280	00057.200
03-21-28-4671-00-150	CONTRERAS MARIA L	APK 11	352 MCCOY VILLAGE CT	5400 000005280	00057.200
03-21-28-4671-00-190	HUANG QIU LING	APK 11	336 MCCOY VILLAGE CT	5400 000005280	00057.200
03-21-28-4671-00-200	RODRIGUEZ DAVID	APK 11	332 MCCOY VILLAGE CT	5400 000005280	00057.200
03-21-28-4671-00-210	VILERA MEZA RAFAEL JESUS	APK 11	328 MCCOY VILLAGE CT	5400 000005280	00057.200
03-21-28-4671-00-220	SUTTON CAROL	APK 11	324 MCCOY VILLAGE CT	5400 000005280	00057.200
03-21-28-4671-00-230	REYES JENNIFER	APK 11	320 MCCOY VILLAGE CT	5400 000005280	00057.200
03-21-28-4671-00-240	MARTIN TAMARA	APK 11	316 MCCOY VILLAGE CT	5400 000005280	00057.200
03-21-28-4671-00-250	MCMASTER KENNETH JAMES	APK 11	312 MCCOY VILLAGE CT	5400 000005280	00057.200
03-21-28-4671-00-260	MORGADO LUIS	APK 11	308 MCCOY VILLAGE CT	5400 000005280	00057.200
03-21-28-4671-00-270	MILE HIGH BORROWER 1 (VALUE) LLC	APK 11	304 MCCOY VILLAGE CT	5400 000005280	00057.200
03-21-28-4671-00-280	KRICK EILEEN ESTATE	APK 11	300 MCCOY VILLAGE CT	5400 000005280	00057.200

03-21-28-4682-00-012	YES ROMA PARK AVE LLC	APK 11	515 N PARK AVE	5400	000049200	000050700
03-21-28-4682-00-021	UKRAINIAN CATHOLIC DIOCESE OF ST JOSEPHAT	APK 11	245 LAKE MCCOY DR	5400	000015600	000016900
03-21-28-4682-00-030	ORANGE LAKE DEVELOPMENT LLC	APK 11	230 LAKE MCCOY DR	5400	000003600	000003900
03-21-28-4682-00-061	VO TAN TRUONG	APK 11	540 USTLER RD	5400	000003600	000003900
03-21-28-4682-01-010	BARRAGAN MARISELA	APK 11	596 LAKE MCCOY DR	5400	000006000	000006500
03-21-28-4682-01-020	BOWERS MICHAEL J	APK 11	343 EVERGREEN CT	5400	000006000	000006500
03-21-28-4682-01-030	NAVRATIL GARRETT	APK 11	335 EVERGREEN CT	5400	000005280	00057.200
03-21-28-4682-01-040	PERSAD VIDIA	APK 11	327 EVERGREEN CT	5400	000006000	000006500
03-21-28-4682-01-050	WILLOUGHBY WILLIAM R JR	APK 11	319 EVERGREEN CT	5400	000003600	000003900
03-21-28-4682-01-060	WILLOUGHBY WILLIAM R JR	APK 11	311 EVERGREEN CT	5400	000006000	000006500
03-21-28-4682-01-070	THOMPSON JOHNATHAN T	APK 11	303 EVERGREEN CT	5400	000006000	000006500
03-21-28-4682-01-080	WILLOUGHBY BRENT A	APK 11	302 EVERGREEN CT	5400	000006000	000006500
03-21-28-4682-01-090	ROBLES SHAWN M	APK 11	310 EVERGREEN CT	5400	000006000	000006500
03-21-28-4682-01-100	CASE RICHARD K	APK 11	318 EVERGREEN CT	5400	000006000	000006500
03-21-28-4682-01-110	EARNEST DEBORAH KATHERINE	APK 11	326 EVERGREEN CT	5400	000006000	000006500
03-21-28-4682-01-120	WALKER PERRY L	APK 11	334 EVERGREEN CT	5400	000006000	000006500
03-21-28-4682-01-130	WYRICK STEVEN R	APK 11	342 EVERGREEN CT	5400	000006000	000006500
03-21-28-4682-01-140	BELLO-SEGNINI MARIA L	APK 11	556 LAKE MCCOY DR	5400	000006000	000006500
03-21-28-4682-01-150	CONFIDENTIAL	APK 11	349 HICKORY CT	5400	000006000	000006500
03-21-28-4682-01-160	SANCHEZ ARIEL ABRAHAN REYNOSA	APK 11	341 HICKORY CT	5400	000005280	00057.200
03-21-28-4682-01-170	BERRY MICHAEL A	APK 11	333 HICKORY CT	5400	000005280	00057.200
03-21-28-4682-01-180	SANDERS CHRISTOPHR MICHAEL	APK 11	325 HICKORY CT	5400	000006000	000006500
03-21-28-4682-01-190	KING DONNA SUE	APK 11	317 HICKORY CT	5400	000006000	000006500
03-21-28-4682-01-200	SMITH CYNTHIA G	APK 11	309 HICKORY CT	5400	000006000	000006500
03-21-28-4682-01-210	HARDMAN TIFFANY ANN	APK 11	301 HICKORY CT	5400	000006000	000006500
03-21-28-4682-01-220	EDGE GUY SPENCER	APK 11	300 HICKORY CT	5400	000006000	000006500
03-21-28-4682-01-230	ROMANCHUK RAYMOND	APK 11	308 HICKORY CT	5400	000006000	000006500
03-21-28-4682-01-240	KOREIS MICHAEL G	APK 11	316 HICKORY CT	5400	000006000	000006500
03-21-28-4682-01-250	FARKAS STEPHEN	APK 11	324 HICKORY CT	5400	000006000	000006500
03-21-28-4682-01-260	KULICS RYAN D	APK 11	332 HICKORY CT	5400	000006000	000006500
03-21-28-4682-01-270	HILL REECE ARTHUR	APK 11	340 HICKORY CT	5400	000007200	000007800
03-21-28-4682-01-280	BLANKENSHIP EDDIE G SR	APK 11	348 HICKORY CT	5400	000006000	000006500
03-21-28-4682-02-010	CHAPMAN BETTY S	APK 11	595 LAKE MCCOY DR	5400	000006000	000006500
03-21-28-4682-02-020	ARBACH CHRISTOPHER M	APK 11	410 TANGLEWILDE ST	5400	000006000	000006500
03-21-28-4682-02-030	CASACCIO TASHA L	APK 11	418 TANGLEWILDE ST	5400	000006000	000006500
03-21-28-4682-02-040	SMITH CHRISTOPHER O	APK 11	426 TANGLEWILDE ST	5400	000006000	000006500
03-21-28-4682-02-050	SKILES JUDITH L	APK 11	434 TANGLEWILDE ST	5400	000006000	000006500
03-21-28-4682-02-060	VARGAS RAMIRO	APK 11	442 TANGLEWILDE ST	5400	000006000	000006500
03-21-28-4682-02-070	HALL SHEILA	APK 11	596 USTLER RD	5400	000006000	000006500
03-21-28-4682-02-080	RIGALI PETER	APK 11	588 USTLER RD	5400	000006000	000006500
03-21-28-4682-02-090	BANKSON DOUGLAS MICHAEL	APK 11	580 USTLER RD	5400	000006000	000006500
03-21-28-4682-02-100	BTR SCATTERD SITE OWNER 2 LLC	APK 11	572 USTLER RD	5400	000006000	000006500
03-21-28-4682-02-110	MEEKMA STEPHEN KARL	APK 11	449 HICKORY RD	5400	000006000	000006500
03-21-28-4682-02-120	FIORETTI JENNIFER	APK 11	441 HICKORY RD	5400	000006000	000006500
03-21-28-4682-02-130	HAAF MICHELLE R PERRY	APK 11	562 HONEYSUCKLE CT	5400	000006000	000006500
03-21-28-4682-02-140	DIAZ ENCARNACION GABRIEL CAMILO	APK 11	570 HONEYSUCKLE CT	5400	000006000	000006500
03-21-28-4682-02-150	HPA JV BORROWER 2019-1 ML LLC	APK 11	578 HONEYSUCKLE CT	5400	000006000	000006500
03-21-28-4682-02-160	MARSHALL RICHARD A	APK 11	586 HONEYSUCKLE CT	5400	000006000	000006500
03-21-28-4682-02-170	JEANGUENAT MARK A	APK 11	579 HONEYSUCKLE CT	5400	000005280	00057.200
03-21-28-4682-02-180	BENICHO DIDIER A	APK 11	571 HONEYSUCKLE CT	5400	000006000	000006500
03-21-28-4682-02-190	BLITCH MYRTLE LIFE ESTATE	APK 11	563 HONEYSUCKLE CT	5400	000006000	000006500
03-21-28-4682-02-200	MILLBERG CONSTANCE MARIE	APK 11	409 HICKORY RD	5400	000006000	000006500
03-21-28-4682-02-210	FREEMAN LYNDA R	APK 11	401 HICKORY RD	5400	000005280	00057.200
03-21-28-4682-02-220	MANLEY ROBERT M JR ESTATE	APK 11	555 LAKE MCCOY DR	5400	000006000	000006500
03-21-28-4682-02-230	WILLIAMS JAMES L	APK 11	575 LAKE MCCOY DR	5400	000006000	000006500
03-21-28-4682-03-010	BLAKE PAMELA A	APK 11	400 HICKORY RD	5400	000006000	000006500
03-21-28-4682-03-020	STRUCK TINA FRONTIERO	APK 11	408 HICKORY RD	5400	000006000	000006500
03-21-28-4682-03-030	REED RANDALL R	APK 11	416 HICKORY RD	5400	000006000	000006500
03-21-28-4682-03-040	REGINIANO RAVIT DANINO	APK 11	424 HICKORY RD	5400	000006000	000006500
03-21-28-4682-03-050	ICM SFR LP	APK 11	432 HICKORY RD	5400	000006000	000006500
03-21-28-4682-03-060	PECHACEK FRIEDRICH A	APK 11	440 HICKORY RD	5400	000006000	000006500
03-21-28-4682-03-070	HARVARD BILLIE J	APK 11	448 HICKORY RD	5400	000006000	000006500
03-21-28-4683-04-010	DIOCESE OF ST JOSAPHAT IN PARMA OHIO	APK 11	305 LAKE MCCOY DR	5400	000003600	00057.200

03-21-28-4683-04-020 BRADFORD TIFFANE
 03-21-28-4683-04-030 LIN JIE
 03-21-28-4683-04-040 ZABYTKO IRENE
 03-21-28-4683-04-050 NEMETH DIANE
 03-21-28-4683-04-060 MARTIN TAMARA
 03-21-28-4683-04-070 MARTIN TAMARA
 03-21-28-4683-04-080 RIOS JENNIFER
 03-21-28-4683-04-090 HICKS JAMES
 03-21-28-4835-00-010 KYLE DEBBIE A
 03-21-28-4835-00-020 JEAN ESDRAS
 03-21-28-4835-00-030 DUNCAN ARDIE L LIFE ESTATE
 03-21-28-4835-00-040 DUCHARME ERIK
 03-21-28-4835-00-050 SHANKS JOSEPH
 03-21-28-4835-00-060 PERSAUD ASHLEY RAMNARINE
 03-21-28-4835-00-090 ADAMS EPHRAIM
 03-21-28-4835-00-100 VERGARA KAREN P
 03-21-28-4835-00-110 JOHNSON JIMMIE LEE JR
 03-21-28-4835-00-120 GRANT MARCUS
 03-21-28-4835-00-130 WATTERS MARCUS L JR
 03-21-28-4835-00-140 PIERRE ROBERT II
 03-21-28-4835-00-150 GRIFFIN MAURICE D
 03-21-28-4835-00-160 BOYLAN STEPHEN A
 03-21-28-4835-00-170 PELLEGRINO TRACEY L
 03-21-28-4835-00-180 FAYER JUSTIN CHARLES
 03-21-28-4835-00-190 LIPPMANN RONALD DEAN
 03-21-28-4835-00-200 JACKSON GREGORY
 03-21-28-4835-00-210 TURNER DARRON B
 03-21-28-4835-00-220 DRUMMOND ARIK
 03-21-28-4835-00-230 CABRERA WILLIAM
 03-21-28-4835-00-240 SNELL WILLIAM A JR
 03-21-28-4835-00-250 MARK AND JOANNE MATHES REVOCABLE TRUST
 03-21-28-4835-00-260 PODE RICHARD A
 03-21-28-4835-00-270 SHULTZ ERIC LIFE ESTATE
 03-21-28-4835-00-280 CUELLAR RICHARD LAZARO
 03-21-28-4835-00-290 NEIRA JOSE
 03-21-28-4835-00-300 LOTTMAN DAVID AARON
 03-21-28-4835-00-310 SMITH RICHARD J SR LIFE ESTATE
 03-21-28-4835-00-320 MISTINA CARRIE
 03-21-28-4835-00-330 HAMMOND GUY WILLIAM III
 03-21-28-4835-00-340 CREWS LAURIE J
 03-21-28-4835-00-350 MERCADO PRISCILLA YVETTE
 03-21-28-4835-00-360 KHATTAK SHANDANA
 03-21-28-4835-00-370 DEMPSEY ANGELA K
 03-21-28-4835-00-380 BEAZER HOMES LLC
 03-21-28-4835-00-400 DEMASO SUZANNE
 03-21-28-4835-00-410 RATTRAY ANDRE A
 04-21-28-1372-00-003 CLAYTON ESTATES INC HOME OWNERS ASSOCIATION
 07-21-28-1383-00-470 OHARA CANDICE
 03-21-28-4835-00-460 MUSAWWIR RASHONDA R
 03-21-28-4835-00-470 WILLIAMS DAHLIA R
 03-21-28-4835-00-480 CONFIDENTIAL
 03-21-28-4835-00-490 CRAWFORD LATASHIA EYVONNE
 30-20-28-0231-00-004 CITY OF APOPKA
 03-21-28-5457-00-010 JARRELL TAMMY L
 03-21-28-5457-00-020 CLARION ENTERPRISES INC
 03-21-28-5457-00-030 WIMER FAMILY TRUST
 03-21-28-5457-00-040 OCHOA GUINAND JESUS RODOLFO
 03-21-28-5457-00-050 RIVASSEAU GABRIELA A
 03-21-28-5457-00-060 BRITTEN JOSEPH JR
 03-21-28-5457-00-070 GAO GUI
 03-21-28-5457-00-080 TERRELL DRAKE
 03-21-28-5457-00-090 B J Y X INTERNATIONAL L L C
 03-21-28-5457-00-100 MARQUEZ JOSE A

APK 11 313 LAKE MCCOY DR 5400 000005280 00057.200
 APK 11 321 LAKE MCCOY DR 5400 000005280 00057.200
 APK 11 329 LAKE MCCOY DR 5400 000005280 00057.200
 APK 11 337 LAKE MCCOY DR 5400 000005280 00057.200
 APK 11 345 LAKE MCCOY DR 5400 000005280 00057.200
 APK 11 353 LAKE MCCOY DR 5400 000005280 00057.200
 APK 11 361 LAKE MCCOY DR 5400 000005280 00057.200
 APK 11 369 LAKE MCCOY DR 5400 000005280 00057.200
 APK 11 681 REDTAIL HAWK DR 5400 000007200 000007800
 APK 11 687 REDTAIL HAWK DR 5400 000007200 000007800
 APK 11 693 PRIMROSE WILLOW WAY 5400 000007200 000007800
 APK 11 699 PRIMROSE WILLOW WAY 5400 000007200 000007800
 APK 11 705 PRIMROSE WILLOW WAY 5400 000007200 000007800
 APK 11 711 PRIMROSE WILLOW WAY 5400 000007200 000007800
 APK 11 729 PRIMROSE WILLOW WAY 5400 000007200 000007800
 APK 11 735 PRIMROSE WILLOW WAY 5400 000005280 00057.200
 APK 11 741 PRIMROSE WILLOW WAY 5400 000007200 000007800
 APK 11 747 PRIMROSE WILLOW WAY 5400 000005280 000007800
 APK 11 757 PRIMROSE WILLOW WAY 5400 000005280 00057.200
 APK 11 763 PRIMROSE WILLOW WAY 5400 000007200 000007800
 APK 11 752 PRIMROSE WILLOW WAY 5400 000007200 000007800
 APK 11 746 PRIMROSE WILLOW WAY 5400 000007200 000007800
 APK 11 730 PRIMROSE WILLOW WAY 5400 000007200 000007800
 APK 11 724 PRIMROSE WILLOW WAY 5400 000007200 000007800
 APK 11 718 PRIMROSE WILLOW WAY 5400 000007200 000007800
 APK 11 712 PRIMROSE WILLOW WAY 5400 000007200 000007800
 APK 11 706 PRIMROSE WILLOW WAY 5400 000007200 000007800
 APK 11 700 PRIMROSE WILLOW WAY 5400 000007200 000007800
 APK 11 694 PRIMROSE WILLOW WAY 5400 000007200 000007800
 APK 11 688 PRIMROSE WILLOW WAY 5400 000006000 000007800
 APK 11 682 PRIMROSE WILLOW WAY 5400 000007200 000007800
 APK 11 676 PRIMROSE WILLOW WAY 5400 000007200 000007800
 APK 11 670 PRIMROSE WILLOW WAY 5400 000007200 000007800
 APK 11 664 PRIMROSE WILLOW WAY 5400 000007200 000007800
 APK 11 658 PRIMROSE WILLOW WAY 5400 000007200 000007800
 APK 11 652 PRIMROSE WILLOW WAY 5400 000007200 000007800
 APK 11 646 PRIMROSE WILLOW WAY 5400 000007200 000007800
 APK 11 640 PRIMROSE WILLOW WAY 5400 000007200 000007800
 APK 11 634 PRIMROSE WILLOW WAY 5400 000007200 000007800
 APK 11 628 PRIMROSE WILLOW WAY 5400 000007200 000007800
 APK 11 622 PRIMROSE WILLOW WAY 5400 000007200 000007800
 APK 11 616 PRIMROSE WILLOW WAY 5400 000007200 000007800
 APK 11 610 PRIMROSE WILLOW WAY 5400 000007200 000007800
 APK 11 627 PRIMROSE WILLOW WAY 5400 000003600 000003900
 APK 11 639 PRIMROSE WILLOW WAY 5400 000007200 000007800
 APK 11 651 PRIMROSE WILLOW WAY 5400 000005280 00057.200
 APK 11 569 MARY PAULA DR 5400 000014300
 APK 11 2551 WYNDAM BAY PL 5400 000007200 000007800
 APK 11 681 PRIMROSE WILLOW WAY 5400 000005280 00057.200
 APK 11 687 PRIMROSE WILLOW WAY 5400 000007200 000007800
 APK 11 686 REDTAIL HAWK DR 5400 000007200 000007800
 APK 11 680 REDTAIL HAWK DR 5400 000007200 000007800
 APK 11 2699 GRASSMOOR LOOP 5400 000013200 000003900
 APK 11 598 ROUZER ST 5400 000005280 00057.200
 APK 11 592 ROUZER ST 5400 000006000 000006500
 APK 11 586 ROUZER ST 5400 000005280 00057.200
 APK 11 580 ROUZER ST 5400 000005280 00057.200
 APK 11 574 ROUZER ST 5400 000006000 000006500
 APK 11 568 ROUZER ST 5400 000006000 000006500
 APK 11 562 ROUZER ST 5400 000005280 00057.200
 APK 11 556 ROUZER ST 5400 000006000 000006500
 APK 11 550 ROUZER ST 5400 000006000 000006500
 APK 11 544 ROUZER ST 5400 000005280 00057.200

03-21-28-5457-00-110	PROGRESS RESIDENTIAL BORROWER 5 LLC	APK 11	538 ROUZER ST	5400 000005280	00057.200
03-21-28-5457-00-120	MATTHEWS LESLIE R MCRAE	APK 11	250 BAY ST	5400 000005280	00057.200
03-21-28-5457-00-130	GALVEZ AGUILAR JOSE DE JESUS	APK 11	256 BAY ST	5400 000006000	000006500
03-21-28-5457-00-140	GREEN DIANA NIPPINS	APK 11	262 BAY ST	5400 000005280	00057.200
03-21-28-5457-00-150	LOVELAND KRISTEN R	APK 11	268 BAY ST	5400 000006000	000006500
03-21-28-5457-00-160	ALVERSON MICHAEL	APK 11	274 BAY ST	5400 000006000	000006500
03-21-28-5457-00-170	ROSE MILTON D	APK 11	280 BAY ST	5400 000006000	000006500
03-21-28-5457-00-180	BECK LESLIE ANNE	APK 11	286 BAY ST	5400 000006000	000006500
03-21-28-5457-00-190	JOAN OF ARC FL LLC	APK 11	292 BAY ST	5400 000006000	000006500
03-21-28-5457-00-200	PERRY MICHELLE L	APK 11	298 BAY ST	5400 000005280	00057.200
03-21-28-5457-00-210	AH4R FL-3 LLC	APK 11	302 BAY ST	5400 000006000	000006500
03-21-28-5457-00-220	BLOOM DAVID A ESTATE	APK 11	201 LAKE MCCOY DR	5400 000005280	00057.200
03-21-28-5457-00-230	AMERICAN HOMES 4 RENT PROPERTIES SEVEN LLC	APK 11	207 LAKE MCCOY DR	5400 000006000	000006500
03-21-28-5457-00-240	IPC PROPERTIES LLC	APK 11	213 LAKE MCCOY DR	5400 000006000	000006500
03-21-28-5457-00-250	MOHAMED VICTOR	APK 11	219 LAKE MCCOY DR	5400 000006000	000006500
03-21-28-5457-00-260	SINGER CLAUDIA A	APK 11	225 LAKE MCCOY DR	5400 000005280	00057.200
03-21-28-5457-00-270	MAUREPAS SAINT MELUS LORVANA	APK 11	231 LAKE MCCOY DR	5400 000006000	000006500
03-21-28-5457-00-280	MAZZARO CHRISTOPHER J	APK 11	237 LAKE MCCOY DR	5400 000006000	000006500
03-21-28-5457-00-290	CASTRO MOREENA CHAVEZ	APK 11	365 BAY ST	5400 000006000	000006500
03-21-28-5457-00-300	CLAYTON RONALD ARTHUR LIFE ESTATE	APK 11	357 BAY ST	5400 000005280	00057.200
03-21-28-5457-00-310	AMH 2015-1 BORROWER LP	APK 11	349 BAY ST	5400 000006000	000006500
03-21-28-5457-00-320	CLAYTON FERN W LIFE ESTATE	APK 11	341 BAY ST	5400 000005280	00057.200
03-21-28-5457-00-330	AMH 2014-1 BORROWER LLC	APK 11	333 BAY ST	5400 000005280	00057.200
03-21-28-5457-00-340	PROGRESS RESIDENTIAL BORROWER 6 LLC	APK 11	325 BAY ST	5400 000006000	000006500
03-21-28-5457-00-350	CONFIDENTIAL	APK 11	317 BAY ST	5400 000006000	000006500
03-21-28-5457-00-360	ARACENA CLARISA	APK 11	309 BAY ST	5400 000005280	00057.200
03-21-28-5457-00-370	VALDEZ MANGUNE JOHNSON	APK 11	301 BAY ST	5400 000005280	00057.200
03-21-28-5457-00-380	COLLINS MARY C TR	APK 11	299 MEAGAN BETH RD	5400 000005280	00057.200
03-21-28-5457-00-390	DE GREGORIO LLC	APK 11	293 MEAGAN BETH RD	5400 000005280	00057.200
03-21-28-5457-00-400	STEELE KELLI M	APK 11	287 MEAGAN BETH RD	5400 000006000	000006500
03-21-28-5457-00-410	PROGRESS RESIDENTIAL BORROWER 20 LLC	APK 11	281 MEAGAN BETH RD	5400 000005280	00057.200
03-21-28-5457-00-420	IH6 PROPERTY FLORIDA LP	APK 11	275 MEAGAN BETH RD	5400 000006000	000006500
03-21-28-5457-00-430	FIELDINGS ANTHONY L	APK 11	269 MEAGAN BETH RD	5400 000005280	00057.200
03-21-28-5457-00-440	HENDERSON WASHINGTON D C	APK 11	263 MEAGAN BETH RD	5400 000006000	000006500
03-21-28-5457-00-450	DORAN RICHARD	APK 11	264 MEAGAN BETH RD	5400 000006000	000006500
03-21-28-5457-00-460	ANDERSON RICHARD D II	APK 11	270 MEAGAN BETH RD	5400 000005280	00057.200
03-21-28-5457-00-470	HOWELL DANNY B	APK 11	276 MEAGAN BETH RD	5400 000005280	00057.200
03-21-28-5457-00-480	MARSLIN RENALDO	APK 11	279 BAY ST	5400 000005280	00057.200
03-21-28-5457-00-490	ORTIZ IRIS E	APK 11	273 BAY ST	5400 000005280	00057.200
03-21-28-5457-00-500	BERNARD DERWYN	APK 11	267 BAY ST	5400 000006000	000006500
03-21-28-5457-00-510	FRANCIS MICHAEL	APK 11	261 BAY ST	5400 000005280	00057.200
03-21-28-5457-00-520	AMH 2015-1 BORROWER LP	APK 11	258 MEAGAN BETH RD	5400 000005280	00057.200
03-21-28-5457-00-530	JOHNSON ALLAN W	APK 11	257 MEAGAN BETH RD	5400 000005280	00057.200
03-21-28-5457-00-540	GRIFFIN BRENDA BROWN	APK 11	573 ROUZER ST	5400 000006000	000006500
03-21-28-5457-00-550	SUNSHINE FLORIDA PROPERTY INVESTMENT LLC	APK 11	579 ROUZER ST	5400 000006000	000006500
03-21-28-5457-00-560	DINH THANG XUAN	APK 11	585 ROUZER ST	5400 000006000	000006500
03-21-28-5461-00-570	LINCY FEDNER	APK 11	244 BAY ST	5400 000006000	000006500
03-21-28-5461-00-580	MCVICKER NANCY S	APK 11	238 BAY ST	5400 000006000	000006500
03-21-28-5461-00-590	WICKMAN JAMES R ESTATE	APK 11	232 BAY ST	5400 000006000	000006500
03-21-28-5461-00-600	MARTINEZ NATHALY	APK 11	226 BAY ST	5400 000006000	000006500
03-21-28-5461-00-610	WILSON GEVER B	APK 11	220 BAY ST	5400 000006000	000006500
03-21-28-5461-00-620	WINSLOW JAMES LEE	APK 11	214 BAY ST	5400 000006000	000006500
03-21-28-5461-00-630	PAUL ERIC	APK 11	190 BAY ST	5400 000006000	000006500
03-21-28-5461-00-640	DAGUE KARYN	APK 11	184 BAY ST	5400 000006000	000006500
03-21-28-5461-00-650	DAYMAN ERIC W	APK 11	185 BAY ST	5400 000005280	00057.200
03-21-28-5461-00-660	THOMAS MARK EVANS AND ERIN R EVANS REVOCABLE TRUST	APK 11	191 BAY ST	5400 000005280	00057.200
03-21-28-5461-00-670	NGUYEN STEVEN A	APK 11	197 BAY ST	5400 000006000	000006500
03-21-28-5461-00-680	TAH 2017-1 BORROWER LLC	APK 11	203 BAY ST	5400 000006000	000006500
03-21-28-5461-00-690	ACOSTA ALESIA I	APK 11	209 BAY ST	5400 000006000	000006500
03-21-28-5461-00-700	ASTWOOD JAROD R	APK 11	215 BAY ST	5400 000006000	000006500
03-21-28-5461-00-710	NELSON TAMARA D	APK 11	221 BAY ST	5400 000005280	00057.200
03-21-28-5461-00-720	CHEN RONGGUAN	APK 11	227 BAY ST	5400 000006000	000006500
03-21-28-5461-00-730	GREENWOOD CLIFFORD	APK 11	233 BAY ST	5400 000006000	000006500

03-21-28-5461-00-740 HARRISON PAIGE
03-21-28-9085-00-001 WEKIVA COMMONS OFFICE PARK CONDOMINIUM ASSN INC
03-21-28-9085-00-010 SALEEM HEALTHCARE LLC
03-21-28-9085-00-020 CADG LLC
03-21-28-9085-00-030 LADY SCAMPERS LLC
03-21-28-9085-00-040 SMOTHERS LAW FIRM P A
03-21-28-9085-00-050 TA VEST LLC
03-21-28-9085-00-060 CFHP LLC
03-21-28-9085-00-070 RED RACCOON HOLDINGS L L C
03-21-28-9092-00-007 CITY OF APOPKA
03-21-28-9092-00-010 KELLER HERBERT JOSEPH
03-21-28-9092-00-020 ROBERTSON JEFFREY K
03-21-28-9092-00-030 VAN EVER WESLEY
03-21-28-9092-00-040 COBB ORESTES AVILLA SR
03-21-28-9092-00-050 COZZI CRISTIAN
03-21-28-9092-00-060 CHEN THANH H
03-21-28-9092-00-070 BRYANT SAMANTHA SOPHIA JACQUELINE
03-21-28-9092-00-080 2018-2 IH BORROWER LP
03-21-28-9092-00-090 LASHLEY MICHAEL A
03-21-28-9092-00-100 RING RICHARD A
03-21-28-9092-00-110 JACKSON CLIFFORD T
03-21-28-9092-00-120 BEVERLY MARKHAM E
03-21-28-9092-00-130 PATRICIA PLANCE REVOCABLE TRUST
03-21-28-9092-00-140 LESLIE ROBERT E
03-21-28-9092-00-150 WEST JOHN D
03-21-28-9092-00-160 BRISCOE MICHAEL A
03-21-28-9092-00-170 KELLY DENNIS J
03-21-28-9092-00-180 GORDON AND CAROLE JOHNS TRUST
03-21-28-9092-00-190 CONROY JOHN P
03-21-28-9092-00-200 MANDRADZHIEV ANGEL
03-21-28-9092-00-210 LOVETT TRACY M
03-21-28-9092-00-220 FORAN WILLIAM
03-21-28-9092-00-230 PUGH MONTGOMERY D
03-21-28-9092-00-240 TURNBOW ZACKARY CHARLES
03-21-28-9092-00-250 PASQUALETTI LYNN A POLSINO
03-21-28-9092-00-260 TRACH MARK L 1/2 INT
03-21-28-9092-00-270 REIMER PHYLLIS C
03-21-28-9092-00-280 DEAN RICHARD D
03-21-28-9092-00-290 SHEWAN DAVID K
03-21-28-9092-00-300 LAHART THOMAS J
03-21-28-9092-00-310 TYNER MATTHEW JOSEPH
03-21-28-9092-00-320 SAWYER BRANDIE M
03-21-28-9092-00-330 LONG DAVID
03-21-28-9092-00-340 NESTA NICHOLAS LAWRENCE III
03-21-28-9092-00-350 CONFIDENTIAL
03-21-28-9092-00-360 HAZELDINE JOSEPH WILLIAM
03-21-28-9092-00-370 PHUONG D TA ASSET PROTECTION TRUST
03-21-28-9092-00-380 GRUMBERG JAMES C
03-21-28-9092-00-390 PARSON-BARNES BRIANN K
03-21-28-9092-00-400 RIGALI JANE VERGARA
03-21-28-9092-00-410 ROSE GREGORY THOMAS
03-21-28-9092-00-420 LA MAISON NEIL
03-21-28-9092-00-430 NIEMEYER MARK
03-21-28-9092-00-440 WILLIAM K CRAWFORD AND PARNIECE J CRAWFORD REVOCABLE TRUST
03-21-28-9092-00-450 NGUYEN XUAN
03-21-28-9092-00-460 RICHARD AND CHARLOTTE COLLINS REVOCABLE TRUST
03-21-28-9092-00-470 NANCE MICHAEL A
03-21-28-9092-00-480 KNOTT W HAROLD
03-21-28-9092-00-490 KLOTE PHILIP M
03-21-28-9092-00-500 BEHNER-SANDS MARJORIE
03-21-28-9092-00-510 ANDERSEN NICHOLAS D
03-21-28-9092-00-520 ADAMS BENJAMIN D
03-21-28-9092-00-530 NORRASING KAMOLTIP

APK 11 239 BAY ST 5400 000006000 000006500
APK 11 WEKIVA COMMONS CIR 5400 000035100
APK 11 503 WEKIVA COMMONS CIR UNIT 1 5400 000013200 000014300
APK 11 531 WEKIVA COMMONS CIR UNIT 2 5400 000013200 000014300
APK 11 527 WEKIVA COMMONS CIR UNIT 3 5400 000013200 000014300
APK 11 523 WEKIVA COMMONS CIR UNIT 4 5400 000013200 000014300
APK 11 520 WEKIVA COMMONS CIR UNIT 5 5400 000013200 000014300
APK 11 515 WEKIVA COMMONS CIR UNIT 6 5400 000013200 000014300
APK 11 511 WEKIVA COMMONS CIR UNIT 7 5400 000013200 000014300
APK 11 481 E SANDPIPER ST 5400 000003600 000003900
APK 11 369 E SANDPIPER ST 5400 000007200 000007800
APK 11 375 E SANDPIPER ST 5400 000007200 000007800
APK 11 381 E SANDPIPER ST 5400 000007200 000007800
APK 11 387 E SANDPIPER ST 5400 000007200 000007800
APK 11 802 PALM OAK DR 5400 000007200 000007800
APK 11 810 PALM OAK DR 5400 000006000 000006500
APK 11 818 PALM OAK DR 5400 000007200 000007800
APK 11 826 PALM OAK DR 5400 000006000 000006500
APK 11 834 PALM OAK DR 5400 000007200 000007800
APK 11 842 PALM OAK DR 5400 000007200 000007800
APK 11 850 PALM OAK DR 5400 000006000 000006500
APK 11 858 PALM OAK DR 5400 000007200 000007800
APK 11 880 PALM OAK DR 5400 000007200 000007800
APK 11 888 PALM OAK DR 5400 000006000 000006500
APK 11 902 PALM OAK DR 5400 000007200 000007800
APK 11 910 PALM OAK DR 5400 000007200 000007800
APK 11 918 PALM OAK DR 5400 000006000 000006500
APK 11 926 PALM OAK DR 5400 000007200 000007800
APK 11 934 PALM OAK DR 5400 000007200 000007800
APK 11 942 PALM OAK DR 5400 000007200 000007800
APK 11 386 CHINAHILL CT 5400 000007200 000007800
APK 11 377 CHINAHILL CT 5400 000007200 000007800
APK 11 385 CHINAHILL CT 5400 000006000 000006500
APK 11 393 CHINAHILL CT 5400 000007200 000007800
APK 11 401 CHINAHILL CT 5400 000007200 000007800
APK 11 409 CHINAHILL CT 5400 000007200 000007800
APK 11 417 CHINAHILL CT 5400 000007200 000007800
APK 11 425 CHINAHILL CT 5400 000007200 000007800
APK 11 433 CHINAHILL CT 5400 000007200 000007800
APK 11 441 CHINAHILL CT 5400 000006000 000006500
APK 11 449 CHINAHILL CT 5400 000007200 000007800
APK 11 457 CHINAHILL CT 5400 000007200 000007800
APK 11 465 CHINAHILL CT 5400 000007200 000007800
APK 11 466 CHINAHILL CT 5400 000007200 000007800
APK 11 458 CHINAHILL CT 5400 000006000 000006500
APK 11 450 CHINAHILL CT 5400 000006000 000006500
APK 11 440 CHINAHILL CT 5400 000007200 000007800
APK 11 434 CHINAHILL CT 5400 000007200 000007800
APK 11 426 CHINAHILL CT 5400 000007200 000007800
APK 11 418 CHINAHILL CT 5400 000007200 000007800
APK 11 410 CHINAHILL CT 5400 000006000 000006500
APK 11 402 CHINAHILL CT 5400 000007200 000007800
APK 11 917 PALM OAK DR 5400 000007200 000007800
APK 11 909 PALM OAK DR 5400 000007200 000007800
APK 11 901 PALM OAK DR 5400 000006000 000006500
APK 11 435 WEKIVA PRESERVE DR 5400 000007200 000007800
APK 11 443 WEKIVA PRESERVE DR 5400 000006000 000006500
APK 11 451 WEKIVA PRESERVE DR 5400 000006000 000006500
APK 11 459 WEKIVA PRESERVE DR 5400 000007200 000007800
APK 11 467 WEKIVA PRESERVE DR 5400 000007200 000007800
APK 11 475 WEKIVA PRESERVE DR 5400 000007200 000007800
APK 11 483 WEKIVA PRESERVE DR 5400 000007200 000007800
APK 11 497 WEKIVA PRESERVE DR 5400 000006000 000006500

03-21-28-9092-00-540	WILCOX DAVID A	APK 11	499 WEKIVA PRESERVE DR	5400 000007200	000007800
03-21-28-9092-00-550	REED RONALD	APK 11	498 WEKIVA PRESERVE DR	5400 000007200	000007800
03-21-28-9092-00-560	SMITH BONNIE A	APK 11	490 WEKIVA PRESERVE DR	5400 000007200	000007800
03-21-28-9092-00-570	GILLILAND EVELYN W LIFE ESTATE	APK 11	482 WEKIVA PRESERVE DR	5400 000006000	000006500
03-21-28-9092-00-580	EB LANE FAMILY REVOCABLE TRUST	APK 11	474 WEKIVA PRESERVE DR	5400 000007200	000007800
03-21-28-9092-00-590	RAHTES CHRISTOPHER A	APK 11	466 WEKIVA PRESERVE DR	5400 000007200	000007800
03-21-28-9092-00-600	WILSON ISABEL	APK 11	458 WEKIVA PRESERVE DR	5400 000007200	000007800
03-21-28-9092-00-610	PESCH RICHARD T	APK 11	450 WEKIVA PRESERVE DR	5400 000007200	000007800
03-21-28-9092-00-620	PIERCE MARLENE	APK 11	889 PALM OAK DR	5400 000007200	000007800
03-21-28-9092-00-630	REID PATRICK	APK 11	881 PALM OAK DR	5400 000007200	000007800
03-21-28-9092-00-640	TENNEY WILLIAM J LIFE ESTATE	APK 11	873 PALM OAK DR	5400 000007200	000007800
03-21-28-9092-00-650	PERONTI MICHAEL J	APK 11	865 PALM OAK DR	5400 000006000	000006500
03-21-28-9092-00-670	DEBERRY TIMOTHY E	APK 11	849 PALM OAK DR	5400 000006000	000006500
03-21-28-9092-00-680	BLACK JERRY P	APK 11	841 PALM OAK DR	5400 000007200	000007800
03-21-28-9092-00-690	HALL CYNTHIA J	APK 11	833 PALM OAK DR	5400 000007200	000007800
03-21-28-9092-00-700	BRODRICK DAVID W	APK 11	825 PALM OAK DR	5400 000007200	000007800
03-21-28-9092-00-710	RUTHENBECK KURT D	APK 11	817 PALM OAK DR	5400 000007200	000007800
03-21-28-9092-00-720	ARMISTEAD ROBERT R	APK 11	809 PALM OAK DR	5400 000006000	000006500
03-21-28-9092-00-730	ANDERTON RYAN	APK 11	801 PALM OAK DR	5400 000007200	000007800
04-21-28-0000-00-004	CHURCH OF JESUS CHRIST OF LATTER-DAY SAINTS	APK 11	610 W MARTIN ST	5400 000058800	000063700
04-21-28-0000-00-007	CITY OF APOPKA	APK 11	797 N WELLS ST	5400 000037200	000040300
04-21-28-0000-00-014	MAINE AVENUE APARTMENTS LTD	APK 11	499 PLYMOUTH ROCK PL	5400 000070800	000076700
04-21-28-0000-00-016	VALLE LUIS	APK 11	403 N MAINE AVE	5400 000006000	000006500
04-21-28-0000-00-018	MAINE AVENUE VILLAS LTD	APK 11	499 PLYMOUTH ROCK PL	5400 000070800	000076700
04-21-28-0000-00-019	KEIGER JAMES L	APK 11	205 W GROSSENBACHER DR	5400 000007200	000007800
04-21-28-0000-00-022	U S HOME CORPORATION	APK 11	22 WASTE LAND AVE	5400 000003600	000003900
04-21-28-0000-00-027	CENTER OF FAITH CHURCH INC	APK 11	700 VICK RD	5400 000007200	000019500
04-21-28-0000-00-029	POLUDNIAK JASON A	APK 11	223 W GROSSENBACHER DR	5400 000006000	000006500
04-21-28-0000-00-030	SCHUESSLER RICHARD C	APK 11	235 W GROSSENBACHER DR	5400 000007200	000007800
04-21-28-0200-00-070	CITY OF APOPKA	APK 11	N PARK AVE	5400 000013200	000014300
04-21-28-0202-01-010	HART BILLY J	APK 11	507 N LAKE AVE	5400 000006000	000006500
04-21-28-0202-01-020	FLORES JOHNNY	APK 11	515 N LAKE AVE	5400 000006000	000006500
04-21-28-0202-01-030	DRUMM ROY A	APK 11	523 N LAKE AVE	5400 000006000	000006500
04-21-28-0202-01-040	TREJO SAMANTHA ABIGAIL	APK 11	531 N LAKE AVE	5400 000006000	000006500
04-21-28-0202-01-050	ENRIGHT BARBARA L	APK 11	539 N LAKE AVE	5400 000006000	000006500
04-21-28-0202-01-060	DENNIS JOHN L	APK 11	547 N LAKE AVE	5400 000006000	000006500
04-21-28-0202-01-070	DHAITI JEAN R	APK 11	555 N LAKE AVE	5400 000006000	000006500
04-21-28-0202-01-080	SANDOVAL JUAN A JR	APK 11	563 N LAKE AVE	5400 000005280	00057.200
04-21-28-0202-01-090	ALCIDE FREDERICK	APK 11	571 N LAKE AVE	5400 000006000	000006500
04-21-28-0202-01-100	AMNL ASSET COMPANY 1 LLC	APK 11	579 N LAKE AVE	5400 000005280	00057.200
04-21-28-0202-01-110	FELIX HUGO	APK 11	587 N LAKE AVE	5400 000005280	00057.200
04-21-28-0202-01-120	ZURBOLA STEVE J	APK 11	595 N LAKE AVE	5400 000006000	000006500
04-21-28-0202-01-130	MARTIN KATHERINE M	APK 11	596 RYAN AVE	5400 000005280	00057.200
04-21-28-0202-01-140	DELAGARZA KARRY JORDAN	APK 11	588 RYAN AVE	5400 000005280	00057.200
04-21-28-0202-01-150	CORDOVA ELSA Y	APK 11	580 RYAN AVE	5400 000006000	000006500
04-21-28-0202-01-160	RIVAS JASIEL	APK 11	572 RYAN AVE	5400 000005280	00057.200
04-21-28-0202-01-170	DE LOS ANGELES HERNANDEZ MARIA	APK 11	564 RYAN AVE	5400 000005280	00057.200
04-21-28-0202-01-180	ROSARIO VARGAS RAMON CARLOS	APK 11	556 RYAN AVE	5400 000005280	00057.200
04-21-28-0202-01-190	WENG SHAO HUA	APK 11	548 RYAN AVE	5400 000005280	00057.200
04-21-28-0202-01-200	YATES PHILLIP EDWARD JR	APK 11	540 RYAN AVE	5400 000005280	00057.200
04-21-28-0202-01-210	JOHANTGEN BRIAN MAYNARD	APK 11	532 RYAN AVE	5400 000006000	000006500
04-21-28-0202-01-220	TENORIO JUAN JOSE	APK 11	524 RYAN AVE	5400 000005280	00057.200
04-21-28-0202-01-230	VUKEL VALERIE	APK 11	516 RYAN AVE	5400 000006000	000006500
04-21-28-0202-01-240	B&N REAL ESTATE GROUP LLC	APK 11	105 W SUMMIT ST	5400 000006000	000006500
04-21-28-0202-02-010	DIAZ MARCELO	APK 11	507 RYAN AVE	5400 000007200	000007800
04-21-28-0202-02-020	NGUYEN CHIN V	APK 11	515 RYAN AVE	5400 000006000	000006500
04-21-28-0202-02-030	JOHN MARIE H	APK 11	523 RYAN AVE	5400 000005280	00057.200
04-21-28-0202-02-040	GONZALEZ LUISA M	APK 11	531 RYAN AVE	5400 000006000	000006500
04-21-28-0202-02-050	FLOYD GERALD D LIFE ESTATE	APK 11	539 RYAN AVE	5400 000006000	000006500
04-21-28-0202-02-060	SAUCEDO AIDA H	APK 11	547 RYAN AVE	5400 000005280	00057.200
04-21-28-0202-02-070	BARCO CLAUDIA	APK 11	555 RYAN AVE	5400 000005280	00057.200
04-21-28-0202-02-080	PEDROSE RAFAEL NUNEZ	APK 11	563 RYAN AVE	5400 000005280	00057.200
04-21-28-0202-02-090	MARTINEZ EVELYN	APK 11	571 RYAN AVE	5400 000005280	00057.200

04-21-28-0202-02-100	RIVERA JOSE ANTONIO	APK 11	579 RYAN AVE	5400 000006000	000006500
04-21-28-0202-02-110	MINNIE B CAMPBELL REVOCABLE TRUST	APK 11	587 RYAN AVE	5400 000005280	00057.200
04-21-28-0202-02-120	VILLAVICENCIO RUBEN	APK 11	595 RYAN AVE	5400 000006000	000006500
04-21-28-0202-02-130	ROCK JENNIFER	APK 11	8 W MARTIN ST	5400 000006000	000006500
04-21-28-0202-02-140	SAUCEDO JUAN P	APK 11	588 N CENTRAL AVE	5400 000006000	000006500
04-21-28-0202-02-150	BOUKADOUM ASMA	APK 11	580 N CENTRAL AVE	5400 000006000	000006500
04-21-28-0202-02-160	MATTEI ROSITA	APK 11	572 N CENTRAL AVE	5400 000006000	000006500
04-21-28-0202-02-170	VEGA JOSE A SR	APK 11	564 N CENTRAL AVE	5400 000006000	000006500
04-21-28-0202-02-180	BELFAST ROY B	APK 11	556 N CENTRAL AVE	5400 000006000	000006500
04-21-28-0202-02-190	VELAZQUEZ PABLO	APK 11	548 N CENTRAL AVE	5400 000006000	000006500
04-21-28-0202-02-200	POLLEN LORMEIDES	APK 11	540 N CENTRAL AVE	5400 000003600	000003900
04-21-28-0202-02-210	SEAY EUGENIA	APK 11	532 N CENTRAL AVE	5400 000005280	00057.200
04-21-28-0202-02-220	WILLIAMS FAMILY TRUST	APK 11	524 N CENTRAL AVE	5400 000005280	00057.200
04-21-28-0202-02-230	COLLETTE ANDREW	APK 11	516 N CENTRAL AVE	5400 000006000	000006500
04-21-28-0202-02-240	HARPER STEPHEN E	APK 11	508 N CENTRAL AVE	5400 000006000	000006500
04-21-28-0203-01-010	CITY OF APOPKA	APK 11	10 E GROSSENBACHER DR	5400 000042000	000045500
04-21-28-0203-03-060	FLEMING JEFFREY D	APK 11	9 W MARTIN ST	5400 000005280	00057.200
04-21-28-0203-03-070	REYNAS REALTY INVESTMENTS INC	APK 11	605 RYAN AVE	5400 000005280	00057.200
04-21-28-0203-03-080	MIZELL BRENDA W	APK 11	615 RYAN AVE	5400 000006000	000006500
04-21-28-0203-03-090	ZHAO JUN JIE	APK 11	623 RYAN AVE	5400 000005280	00057.200
04-21-28-0203-03-100	LUIS SANDOVAL TRUST	APK 11	631 RYAN AVE	5400 000005280	00057.200
04-21-28-0203-03-110	POE BERNARD E	APK 11	639 RYAN AVE	5400 000005280	00057.200
04-21-28-0203-03-120	HILL JOHN R	APK 11	647 RYAN AVE	5400 000006000	000006500
04-21-28-0203-04-010	JORDAN ROGER DALE	APK 11	648 RYAN AVE	5400 000006000	000006500
04-21-28-0203-04-020	JORDAN DALE	APK 11	640 RYAN AVE	5400 000005280	00057.200
04-21-28-0203-04-030	SRAM PACK I-A L L C	APK 11	632 RYAN AVE	5400 000006000	000006500
04-21-28-0203-04-040	FULMER STEPHEN	APK 11	624 RYAN AVE	5400 000006000	000006500
04-21-28-0203-04-050	LAMPHERE PHILLIP	APK 11	616 RYAN AVE	5400 000005280	00057.200
04-21-28-0203-04-060	HENRY SCOTT	APK 11	608 RYAN AVE	5400 000005280	00057.200
04-21-28-0203-04-070	BUSTILLO KRISTY	APK 11	607 N LAKE AVE	5400 000005280	00057.200
04-21-28-0203-04-080	CORONADO RODRIGO	APK 11	615 N LAKE AVE	5400 000005280	00057.200
04-21-28-0203-04-090	TORRES FELIX LIFE ESTATE	APK 11	623 N LAKE AVE	5400 000006000	000006500
04-21-28-0203-04-100	CORONADO RODRIGO	APK 11	631 N LAKE AVE	5400 000006000	000006500
04-21-28-0203-04-110	LUGO ADA M	APK 11	639 N LAKE AVE	5400 000005280	00057.200
04-21-28-0203-04-120	SUTTON JOSHUA	APK 11	647 N LAKE AVE	5400 000006000	000006500
04-21-28-0203-05-010	TORRES REBECCA	APK 11	648 N LAKE AVE	5400 000006000	000006500
04-21-28-0203-05-240	HURST LEONARD MILES JR 1/3 INT	APK 11	632 N LAKE AVE	5400 000006000	000006500
04-21-28-0203-06-010	PEIRCE DAVID W	APK 11	622 N LAKE AVE	5400 000006000	000006500
04-21-28-0203-06-230	TYLER JOHN STATEN	APK 11	121 W MARTIN ST	5400 000006000	000006500
04-21-28-0203-06-240	VAN DYKE DONNA R	APK 11	608 N LAKE AVE	5400 000006000	000006500
04-21-28-0224-01-010	MATA-OTERO JAQUELINE	APK 11	260 W GROSSENBACHER DR	5400 000005280	00057.200
04-21-28-0224-01-020	VELASQUEZ LUZ E	APK 11	250 W GROSSENBACHER DR	5400 000005280	00057.200
04-21-28-0224-01-030	WILLIAMS MARY F	APK 11	240 W GROSSENBACHER DR	5400 000005280	00057.200
04-21-28-0224-01-040	DEMOS ANNE NEGRI	APK 11	230 W GROSSENBACHER DR	5400 000005280	00057.200
04-21-28-0224-01-050	MARTINEZ CARLOS	APK 11	220 W GROSSENBACHER DR	5400 000005280	00057.200
04-21-28-0224-01-060	ALTO ASSET COMPANY 5 LLC	APK 11	210 W GROSSENBACHER DR	5400 000005280	00057.200
04-21-28-0224-01-070	GRIM CHRISTINE ELIZABETH	APK 11	200 W GROSSENBACHER DR	5400 000006000	000006500
04-21-28-0224-01-080	VIVANCO JUSTIN I	APK 11	190 W GROSSENBACHER DR	5400 000005280	00057.200
04-21-28-0224-01-090	SANDLER PROPERTY GROUP LLC	APK 11	180 W GROSSENBACHER DR	5400 000005280	00057.200
04-21-28-0224-01-100	BUSTILLO KRISTY D	APK 11	170 W GROSSENBACHER DR	5400 000005280	00057.200
04-21-28-0224-01-110	DAVIS MATHIEU	APK 11	160 W GROSSENBACHER DR	5400 000006000	000006500
04-21-28-0224-01-120	ES1 LLC	APK 11	150 W GROSSENBACHER DR	5400 000006000	000006500
04-21-28-0224-01-130	REED MARGARET R	APK 11	140 W GROSSENBACHER DR	5400 000005280	00057.200
04-21-28-0224-01-140	CARTIER ARMAND O JR	APK 11	130 W GROSSENBACHER DR	5400 000006000	000006500
04-21-28-0224-01-150	BARRAGAN FAMILY LAND TRUST	APK 11	120 W GROSSENBACHER DR	5400 000006000	000006500
04-21-28-0224-01-160	GREEN RICHARD L	APK 11	121 CALDWELL ST	5400 000005280	00057.200
04-21-28-0224-01-170	SENDEJO SUSANNA	APK 11	131 CALDWELL ST	5400 000006000	000006500
04-21-28-0224-01-180	TAVAREZ ADRIAN JOSE	APK 11	141 CALDWELL ST	5400 000007200	000007800
04-21-28-0224-01-190	LEON LEONARD	APK 11	151 CALDWELL ST	5400 000006000	000006500
04-21-28-0224-01-200	REYES JOSE M	APK 11	161 CALDWELL ST	5400 000006000	000006500
04-21-28-0224-01-210	QUIROS JOHNNY H	APK 11	171 CALDWELL ST	5400 000005280	00057.200
04-21-28-0224-01-220	HERRERA RAFAEL	APK 11	181 CALDWELL ST	5400 000005280	00057.200
04-21-28-0224-01-230	GARRISON JOHN JR	APK 11	191 CALDWELL ST	5400 000005280	00057.200

04-21-28-0224-01-240	PEIRCE DIANNE	APK 11	201 CALDWELL ST	5400 000005280	00057.200
04-21-28-0224-01-250	211 CALDWELL ST LLC	APK 11	211 CALDWELL ST	5400 000006000	000006500
04-21-28-0224-01-260	DEAN ANNA MATA	APK 11	221 CALDWELL ST	5400 000005280	00057.200
04-21-28-0224-01-270	HENDRICK NATALIE GAIL	APK 11	231 CALDWELL ST	5400 000005280	00057.200
04-21-28-0224-01-280	CHB REAL ESTATE HOLDING LLC	APK 11	241 CALDWELL ST	5400 000005280	00057.200
04-21-28-0224-01-290	NEGRON RUBEN JR	APK 11	251 CALDWELL ST	5400 000005280	00057.200
04-21-28-0224-01-300	VEZINA ARTHUR JOHN LIFE ESTATE	APK 11	261 CALDWELL ST	5400 000005280	00057.200
04-21-28-0224-02-010	ZAMORA JORGE A	APK 11	260 CALDWELL ST	5400 000005280	00057.200
04-21-28-0224-02-020	ZEPEDA FRANCISCO	APK 11	250 CALDWELL ST	5400 000005280	00057.200
04-21-28-0224-02-030	SURSELY JEAN	APK 11	240 CALDWELL ST	5400 000005280	00057.200
04-21-28-0224-02-040	THOMAS DAVID REED	APK 11	230 CALDWELL ST	5400 000005280	00057.200
04-21-28-0224-02-050	ESPINO JOSE SETH	APK 11	220 CALDWELL ST	5400 000005280	00057.200
04-21-28-0224-02-060	CHEN YUN HUI	APK 11	210 CALDWELL ST	5400 000006000	000006500
04-21-28-0224-02-070	LUIS SANDOVAL TRUST	APK 11	200 CALDWELL ST	5400 000006000	000006500
04-21-28-0224-02-080	GARCIA PABLO	APK 11	190 CALDWELL ST	5400 000005280	00057.200
04-21-28-0224-02-090	180 CALDWELL ST LLC	APK 11	180 CALDWELL ST	5400 000006000	000006500
04-21-28-0224-02-100	MOYA FIDENCIO R	APK 11	170 CALDWELL ST	5400 000005280	00057.200
04-21-28-0224-02-110	PROSE SHERRY A TUCKWILLER ESTATE	APK 11	160 CALDWELL ST	5400 000005280	00057.200
04-21-28-0224-02-120	SUMMERSILL TERRY	APK 11	150 CALDWELL ST	5400 000005280	00057.200
04-21-28-0224-02-130	USTLER DAVID K JR	APK 11	140 CALDWELL ST	5400 000006000	000006500
04-21-28-0224-02-140	VARGAS LINO	APK 11	130 CALDWELL ST	5400 000006000	000006500
04-21-28-0224-02-150	FIRST ORMOND MANAGEMENT LLC	APK 11	120 CALDWELL ST	5400 000006000	000006500
04-21-28-0224-02-160	RIVERA FERNANDO L	APK 11	131 W MARTIN ST	5400 000005280	00057.200
04-21-28-0224-02-170	ES1 LLC	APK 11	143 W MARTIN ST	5400 000006000	000006500
04-21-28-0224-02-180	FAMILIA JUAN E	APK 11	153 W MARTIN ST	5400 000005280	00057.200
04-21-28-0224-02-190	MIRAT MONFORT Y	APK 11	163 W MARTIN ST	5400 000005280	00057.200
04-21-28-0224-02-200	ZEVOLO MICHAEL T JR	APK 11	173 W MARTIN ST	5400 000005280	00057.200
04-21-28-0224-02-210	GALVEZ MORALES YURVIN Y	APK 11	183 W MARTIN ST	5400 000005280	00057.200
04-21-28-0224-02-220	WIGGINS CHARLIE E	APK 11	193 W MARTIN ST	5400 000005280	00057.200
04-21-28-0224-02-230	203 W MARTIN STREET LAND TRUST	APK 11	203 W MARTIN ST	5400 000005280	00057.200
04-21-28-0224-02-240	BIBBY LINDA M	APK 11	213 W MARTIN ST	5400 000005280	00057.200
04-21-28-0224-02-250	CARRASQUILLO VERONICA	APK 11	223 W MARTIN ST	5400 000005280	00057.200
04-21-28-0224-02-260	MORALES LINO DAMIAN	APK 11	243 W MARTIN ST	5400 000005280	00057.200
04-21-28-0224-02-270	HIGH YVONNE	APK 11	253 W MARTIN ST	5400 000005280	00057.200
04-21-28-0224-02-280	ARCHER CHARLES PRESCOTT	APK 11	263 W MARTIN ST	5400 000005280	00057.200
04-21-28-0225-01-010	RUIZ CELIA A	APK 11	41 W ALBATROSS ST	5400 000006000	000006500
04-21-28-0225-01-020	CARRASCO MODESTO	APK 11	37 W ALBATROSS ST	5400 000006000	000006500
04-21-28-0225-01-030	JONES FRANCINE S	APK 11	33 W ALBATROSS ST	5400 000005280	00057.200
04-21-28-0225-01-040	RICKMON JACOB L JR	APK 11	29 W ALBATROSS ST	5400 000005280	00057.200
04-21-28-0225-01-050	GONZALEZ HERNANDEZ BERNABE	APK 11	25 W ALBATROSS ST	5400 000006000	000006500
04-21-28-0225-01-060	GALVAN ISAAC R	APK 11	21 W ALBATROSS ST	5400 000005280	00057.200
04-21-28-0225-01-070	WEINGARTNER KIMBERLY A	APK 11	17 W ALBATROSS ST	5400 000005280	00057.200
04-21-28-0225-01-080	BROWN SCHBERT BRUCE SR	APK 11	13 W ALBATROSS ST	5400 000006000	000006500
04-21-28-0225-01-090	AYBAR JOSE A	APK 11	7 E ALBATROSS ST	5400 000005280	00057.200
04-21-28-0225-01-100	MCQUEEN MARILYN USTLER	APK 11	11 E ALBATROSS ST	5400 000005280	00057.200
04-21-28-0225-01-110	MARCOS MARCELIANO	APK 11	15 E ALBATROSS ST	5400 000005280	00057.200
04-21-28-0225-01-120	KIRKLAND SHERRY L TR	APK 11	19 E ALBATROSS ST	5400 000006000	000006500
04-21-28-0225-01-130	EAST PEARL DEVELOPMENT LLC	APK 11	23 E ALBATROSS ST	5400 000005280	00057.200
04-21-28-0225-01-140	BARRAGAN FAMILY LAND TRUST	APK 11	27 E ALBATROSS ST	5400 000005280	00057.200
04-21-28-0225-01-150	REN CHENG GUI	APK 11	31 E ALBATROSS ST	5400 000005280	00057.200
04-21-28-0225-01-160	SFR ACQUISITIONS 3 LLC	APK 11	35 E ALBATROSS ST	5400 000005280	00057.200
04-21-28-0225-01-170	LOWE CURTIS D	APK 11	39 E ALBATROSS ST	5400 000006000	000006500
04-21-28-0225-02-010	LEON LEONARD A JR	APK 11	40 W ALBATROSS ST	5400 000005280	00057.200
04-21-28-0225-02-020	36 SMITH FAMILY LAND TRUST	APK 11	36 W ALBATROSS ST	5400 000005280	00057.200
04-21-28-0225-02-030	FLORES PEDRO LANDA	APK 11	32 W ALBATROSS ST	5400 000005280	00057.200
04-21-28-0225-02-040	SALAZAR ISMAEL	APK 11	28 W ALBATROSS ST	5400 000005280	00057.200
04-21-28-0225-02-050	ANTUNEZ RANFERI	APK 11	24 W ALBATROSS ST	5400 000005280	00057.200
04-21-28-0225-02-060	ANTUNEZ GUADALUPE	APK 11	20 W ALBATROSS ST	5400 000005280	00057.200
04-21-28-0225-02-070	REDDICK VIRGIL JR	APK 11	16 W ALBATROSS ST	5400 000005280	00057.200
04-21-28-0225-02-080	CASTILLO GERARDO	APK 11	12 W ALBATROSS ST	5400 000005280	00057.200
04-21-28-0225-02-090	NGUYEN TASHA NICOLE	APK 11	6 E ALBATROSS ST	5400 000005280	00057.200
04-21-28-0225-02-100	MARTINEZ EDUARDO	APK 11	10 E ALBATROSS ST	5400 000005280	00057.200
04-21-28-0225-02-110	SANTANA KELVIN ALAMEDA	APK 11	14 E ALBATROSS ST	5400 000005280	00057.200

04-21-28-0225-02-120	SORIA VICTOR	APK 11	18 E ALBATROSS ST	5400 000005280	00057.200
04-21-28-0225-02-130	GUERRERO REMIGIO	APK 11	22 E ALBATROSS ST	5400 000006000	000006500
04-21-28-0225-02-140	DOMINGUEZ JUAN ANGEL	APK 11	26 E ALBATROSS ST	5400 000005280	00057.200
04-21-28-0225-02-150	ES1 LLC	APK 11	30 E ALBATROSS ST	5400 000006000	000006500
04-21-28-0225-02-160	MARCOS MARCELIANO ESTATE	APK 11	34 E ALBATROSS ST	5400 000006000	000006500
04-21-28-0225-02-170	KING PRINCIE LEE	APK 11	38 E ALBATROSS ST	5400 000005280	00057.200
04-21-28-0225-02-180	RODRIGUEZ CRESENCIO	APK 11	37 E BOB WHITE ST	5400 000006000	000006500
04-21-28-0225-02-190	RODRIGUEZ CRESENCIO	APK 11	33 E BOB WHITE ST	5400 000005280	00057.200
04-21-28-0225-02-200	VARGAS JORGE L	APK 11	29 E BOB WHITE ST	5400 000005280	00057.200
04-21-28-0225-02-210	BOYD CASANDRA J	APK 11	25 E BOB WHITE ST	5400 000005280	00057.200
04-21-28-0225-02-220	MARTINEZ JOSE JUAN	APK 11	21 E BOB WHITE ST	5400 000006000	000006500
04-21-28-0225-02-230	TAYLOR CARMEN I	APK 11	17 E BOB WHITE ST	5400 000005280	00057.200
04-21-28-0225-02-240	ANTUNEZ RANFERI	APK 11	13 E BOB WHITE ST	5400 000005280	00057.200
04-21-28-0225-02-250	ANTUNEZ CESAR	APK 11	9 E BOB WHITE ST	5400 000005280	00057.200
04-21-28-0225-02-260	GRANT KIRBY	APK 11	5 E BOB WHITE ST	5400 000005280	00057.200
04-21-28-0225-02-270	HERRING VIRGINIA W	APK 11	11 W BOB WHITE ST	5400 000005280	00057.200
04-21-28-0225-02-280	NEWSOME DOROTHY J	APK 11	15 W BOB WHITE ST	5400 000005280	00057.200
04-21-28-0225-02-290	THEVENOT RAYMONDE J ESTATE	APK 11	19 W BOB WHITE ST	5400 000005280	00057.200
04-21-28-0225-02-300	MARTINEZ HUGO E	APK 11	23 W BOB WHITE ST	5400 000005280	00057.200
04-21-28-0225-02-310	BARRAGAN FAMILY LAND TRUST	APK 11	27 W BOB WHITE ST	5400 000005280	00057.200
04-21-28-0225-02-320	ALICEA NELSON JR	APK 11	31 W BOB WHITE ST	5400 000005280	00057.200
04-21-28-0225-02-330	RIOS ROSA M	APK 11	35 W BOB WHITE ST	5400 000005280	00057.200
04-21-28-0225-02-340	SMITH BEVERLEY C	APK 11	39 W BOB WHITE ST	5400 000005280	00057.200
04-21-28-0225-03-010	VALDES LARENAS BRUNO DANILO	APK 11	38 W BOB WHITE ST	5400 000005280	00057.200
04-21-28-0225-03-020	CALHOUN JEREMY E	APK 11	34 W BOB WHITE ST	5400 000005280	00057.200
04-21-28-0225-03-030	CRUZ NOSLEIN EUGENIA	APK 11	30 W BOB WHITE ST	5400 000005280	00057.200
04-21-28-0225-03-040	VELAZQUEZ RUIZ GUILLERMO	APK 11	26 W BOB WHITE ST	5400 000005280	00057.200
04-21-28-0225-03-050	NORWOOD JAMES	APK 11	22 W BOB WHITE ST	5400 000005280	00057.200
04-21-28-0225-03-060	GOWINS JOYCE E	APK 11	18 W BOB WHITE ST	5400 000005280	00057.200
04-21-28-0225-03-070	BOB WHITE TRUST #14	APK 11	14 W BOB WHITE ST	5400 000005280	00057.200
04-21-28-0225-03-080	ORTIZ JOSE ALFREDO GONZALEZ	APK 11	10 W BOB WHITE ST	5400 000005280	00057.200
04-21-28-0225-03-090	ANTUNEZ GUADALUPE	APK 11	4 E BOB WHITE ST	5400 000005280	00057.200
04-21-28-0225-03-100	AMBROCIO JORGE B	APK 11	8 E BOB WHITE ST	5400 000006000	000006500
04-21-28-0225-03-110	FLORES ISABEL	APK 11	12 E BOB WHITE ST	5400 000005280	00057.200
04-21-28-0225-03-120	KRONZ CHRISTINA	APK 11	16 E BOB WHITE ST	5400 000005280	00057.200
04-21-28-0225-03-130	REYES JENNIFER	APK 11	20 E BOB WHITE ST	5400 000005280	00057.200
04-21-28-0225-03-140	ZAK FELIKSA HANNA	APK 11	24 E BOB WHITE ST	5400 000005280	00057.200
04-21-28-0225-03-150	BNACK INVESTMENTS LLC	APK 11	28 E BOB WHITE ST	5400 000005280	00057.200
04-21-28-0225-03-200	BUSTILLO KRISTOPHER	APK 11	27 E THRUSH ST	5400 000005280	00057.200
04-21-28-0225-03-210	TAH 2017-1 BORROWER LLC	APK 11	23 E THRUSH ST	5400 000005280	00057.200
04-21-28-0225-03-220	WHITE CHRISTINE ELIZABETH	APK 11	19 E THRUSH ST	5400 000005280	00057.200
04-21-28-0225-03-230	MCH SFR PROPERTY OWNER 4 LLC	APK 11	15 E THRUSH ST	5400 000005280	00057.200
04-21-28-0225-03-240	FLORES ISABEL	APK 11	11 E THRUSH ST	5400 000006000	000006500
04-21-28-0225-03-250	DEWITT RONALD E	APK 11	7 E THRUSH ST	5400 000005280	00057.200
04-21-28-0225-03-260	SUNFIRE 3 LLC	APK 11	3 E THRUSH ST	5400 000005280	00057.200
04-21-28-0225-03-270	JAIMES PABLO	APK 11	9 W THRUSH ST	5400 000006000	000006500
04-21-28-0225-03-280	CHEN LI	APK 11	13 W THRUSH ST	5400 000005280	00057.200
04-21-28-0225-03-290	ALTO ASSET COMPANY 5 LLC	APK 11	17 W THRUSH ST	5400 000005280	00057.200
04-21-28-0225-03-291	KLINGER WILLIAM H JR LIFE ESTATE	APK 11	21 W THRUSH ST	5400 000005280	00057.200
04-21-28-0225-03-310	COLATARCI ANDREW J	APK 11	25 W THRUSH ST	5400 000005280	00057.200
04-21-28-0225-03-320	JONES THOMAS MICHAEL	APK 11	29 W THRUSH ST	5400 000005280	00057.200
04-21-28-0225-03-330	MARY ELLEN PATRICK REVOCABLE TRUST	APK 11	33 W THRUSH ST	5400 000005280	00057.200
04-21-28-0225-03-340	CASPER JAY W	APK 11	37 W THRUSH ST	5400 000006000	000006500
04-21-28-0225-04-010	RM1 SFR PROPCO A L P	APK 11	36 W THRUSH ST	5400 000005280	00057.200
04-21-28-0225-04-020	CAMERON WANDA B	APK 11	32 W THRUSH ST	5400 000005280	00057.200
04-21-28-0225-04-030	PENA TOMASINA	APK 11	28 W THRUSH ST	5400 000005280	00057.200
04-21-28-0225-04-040	CAMARILLO DOMINGUEZ LUZ MARIA	APK 11	24 W THRUSH ST	5400 000005280	00057.200
04-21-28-0225-04-050	MILLER ERICA	APK 11	20 W THRUSH ST	5400 000005280	00057.200
04-21-28-0225-04-060	GARCIA FRANCISCO	APK 11	16 W THRUSH ST	5400 000006000	000006500
04-21-28-0225-04-070	GUILARTE PUPO MOISES A	APK 11	12 W THRUSH ST	5400 000006000	000006500
04-21-28-0225-04-080	CAMARILLO GLORIA B	APK 11	8 W THRUSH ST	5400 000005280	00057.200
04-21-28-0225-04-090	VINCENT NILA A	APK 11	2 E THRUSH ST	5400 000005280	00057.200
04-21-28-0225-04-100	GONZALEZ BERISTAIN GERMAN	APK 11	6 E THRUSH ST	5400 000005280	00057.200

04-21-28-0225-04-110	JOAN OF ARC FL LLC	APK 11	10 E THRUSH ST	5400 000005280	00057.200
04-21-28-0225-04-120	BURT DAVID E	APK 11	14 E THRUSH ST	5400 000006000	000006500
04-21-28-0225-04-130	I & G SFR II BORROWER LLC	APK 11	18 E THRUSH ST	5400 000005280	00057.200
04-21-28-0225-04-140	HARSHMAN KENNETH A JR	APK 11	22 E THRUSH ST	5400 000005280	00057.200
04-21-28-0225-04-150	CONFIDENTIAL	APK 11	26 E THRUSH ST	5400 000006000	000006500
04-21-28-0225-04-160	OCHOA ANTONIO	APK 11	30 E THRUSH ST	5400 000005280	00057.200
04-21-28-0225-04-170	WHITTINGTON SUE	APK 11	34 E THRUSH ST	5400 000003600	000003900
04-21-28-0225-04-180	SALAMAYA KAY CHANDRA	APK 11	31 E NIGHTINGALE ST	5400 000005280	00057.200
04-21-28-0225-04-190	ES1 LLC	APK 11	27 E NIGHTINGALE ST	5400 000005280	00057.200
04-21-28-0225-04-200	COPLEY KENNETH 50%	APK 11	23 E NIGHTINGALE ST	5400 000005280	00057.200
04-21-28-0225-04-210	GARCIA MACARIO SR	APK 11	19 E NIGHTINGALE ST	5400 000005280	00057.200
04-21-28-0225-04-220	SRP SUB LLC	APK 11	15 E NIGHTINGALE ST	5400 000005280	00057.200
04-21-28-0225-04-230	WOOD DONALD E	APK 11	11 E NIGHTINGALE ST	5400 000005280	00057.200
04-21-28-0225-04-240	BROWN FRED A M LIFE ESTATE	APK 11	7 E NIGHTINGALE ST	5400 000005280	00057.200
04-21-28-0225-04-250	NARAIN SHANTA	APK 11	3 E NIGHTINGALE ST	5400 000006000	000006500
04-21-28-0225-04-260	LOPEZ SALVADOR C	APK 11	1 W NIGHTINGALE ST	5400 000005280	00057.200
04-21-28-0225-04-270	SHAFIK GAMAL	APK 11	5 W NIGHTINGALE ST	5400 000005280	00057.200
04-21-28-0225-04-280	MEJIA ARMANDO E	APK 11	9 W NIGHTINGALE ST	5400 000005280	00057.200
04-21-28-0225-04-290	AVILES NORA	APK 11	13 W NIGHTINGALE ST	5400 000006000	000006500
04-21-28-0225-04-300	PARTEN FAMILY TRUST	APK 11	17 W NIGHTINGALE ST	5400 000005280	00057.200
04-21-28-0225-04-310	ILES FAMILY REVOCABLE TRUST	APK 11	21 W NIGHTINGALE ST	5400 000005280	00057.200
04-21-28-0225-04-320	GALINDO DIEGO A	APK 11	25 W NIGHTINGALE ST	5400 000005280	00057.200
04-21-28-0225-04-330	MATIAS RAMIREZ MARIA A	APK 11	35 W NIGHTINGALE ST	5400 000005280	00057.200
04-21-28-0225-05-010	USSERY GARLAND DEWAYNE	APK 11	34 W NIGHTINGALE ST	5400 000006000	000006500
04-21-28-0225-05-020	USTLER MARSHALL D	APK 11	30 W NIGHTINGALE ST	5400 000005280	00057.200
04-21-28-0225-05-030	ZYSK BRIGID T ESTATE	APK 11	26 W NIGHTINGALE ST	5400 000005280	00057.200
04-21-28-0225-05-040	CANTU OSCAR	APK 11	22 W NIGHTINGALE ST	5400 000005280	00057.200
04-21-28-0225-05-050	SANCHEZ JAVIER	APK 11	18 W NIGHTINGALE ST	5400 000005280	00057.200
04-21-28-0225-05-060	WATSON KRISTOFER	APK 11	14 W NIGHTINGALE ST	5400 000005280	00057.200
04-21-28-0225-05-070	ROMAN Z DECYK REVOCABLE TRUST	APK 11	10 W NIGHTINGALE ST	5400 000005280	00057.200
04-21-28-0225-05-080	MCGEE FAMILY TRUST	APK 11	6 W NIGHTINGALE ST	5400 000005280	00057.200
04-21-28-0225-05-090	CASTILLO JUAN I	APK 11	4 E NIGHTINGALE ST	5400 000006000	000006500
04-21-28-0225-05-100	SCHROEDER QIYING	APK 11	8 E NIGHTINGALE ST	5400 000005280	00057.200
04-21-28-0225-05-110	REN CHENG GUI	APK 11	12 E NIGHTINGALE ST	5400 000005280	00057.200
04-21-28-0225-05-120	DANENHOWER STEVEN R	APK 11	16 E NIGHTINGALE ST	5400 000005280	00057.200
04-21-28-0225-05-130	UKRAINIAN CATHOLIC DIOCESE OF ST JOSEPHAT	APK 11	20 E NIGHTINGALE ST	5400 000006000	000006500
04-21-28-0225-05-140	MARTINEZ-BELLO DEMETRIO	APK 11	24 E NIGHTINGALE ST	5400 000005280	00057.200
04-21-28-0225-05-150	SMITH THERESA STRAWN	APK 11	28 E NIGHTINGALE ST	5400 000005280	00057.200
04-21-28-0225-05-160	MIREYA SANDOVAL REVOCABLE TRUST	APK 11	32 E NIGHTINGALE ST	5400 000005280	00057.200
04-21-28-0225-05-170	SUMMERSET INVESTMENTS LLC	APK 11	31 E SANDPIPER ST	5400 000005280	00057.200
04-21-28-0225-05-180	NESBIT PAUL D	APK 11	27 E SANDPIPER ST	5400 000005280	00057.200
04-21-28-0225-05-190	CHANNELL JEROME D	APK 11	23 E SANDPIPER ST	5400 000005280	00057.200
04-21-28-0225-05-200	ARCHER ARTHUR	APK 11	19 E SANDPIPER ST	5400 000005280	00057.200
04-21-28-0225-05-210	LAROCK ANITA L	APK 11	15 E SANDPIPER ST	5400 000005280	00057.200
04-21-28-0225-05-220	DAGOSTINO BLANCA ESTHELA	APK 11	11 E SANDPIPER ST	5400 000005280	00057.200
04-21-28-0225-05-230	SCHUMACKER DAVID	APK 11	7 E SANDPIPER ST	5400 000005280	00057.200
04-21-28-0225-05-240	BTR SCATTERD SITE OWNER 2 LLC	APK 11	3 E SANDPIPER ST	5400 000006000	000006500
04-21-28-0225-05-250	MARGARET JEAN BOYD REVOCABLE LIVING TRUST	APK 11	5 W SANDPIPER ST	5400 000005280	00057.200
04-21-28-0225-05-260	BRANTLEY MARY J	APK 11	9 W SANDPIPER ST	5400 000005280	00057.200
04-21-28-0225-05-270	BAY STREET HOMES LLC	APK 11	13 W SANDPIPER ST	5400 000005280	00057.200
04-21-28-0225-05-280	FORD HELENA L	APK 11	17 W SANDPIPER ST	5400 000005280	00057.200
04-21-28-0225-05-290	OWENS LINDA S LIFE ESTATE	APK 11	21 W SANDPIPER ST	5400 000005280	00057.200
04-21-28-0225-05-300	ABBOTT WILLIAM ANDREW	APK 11	25 W SANDPIPER ST	5400 000005280	00057.200
04-21-28-0225-05-310	MARTIN DAVID WAYNE	APK 11	29 W SANDPIPER ST	5400 000005280	00057.200
04-21-28-0225-05-320	VELASQUEZ GONZALEZ BILYN Y	APK 11	33 W SANDPIPER ST	5400 000005280	00057.200
04-21-28-0225-06-010	VASQUEZ VASQUEZ ESPERANZA	APK 11	34 W SANDPIPER ST	5400 000005280	00057.200
04-21-28-0225-06-020	ROSA TRAVIS JASON	APK 11	30 W SANDPIPER ST	5400 000005280	00057.200
04-21-28-0225-06-030	REGIS ELIE	APK 11	26 W SANDPIPER ST	5400 000005280	00057.200
04-21-28-0225-06-040	DOOLEY MEARA ANNE	APK 11	22 W SANDPIPER ST	5400 000005280	00057.200
04-21-28-0225-06-050	LUIS SANDOVAL TRUST	APK 11	18 W SANDPIPER ST	5400 000005280	00057.200
04-21-28-0225-06-060	CORRY MARGARET E 51% INT	APK 11	14 W SANDPIPER ST	5400 000005280	00057.200
04-21-28-0225-06-070	BUSTAMANTE EUSEBIO JR	APK 11	10 W SANDPIPER ST	5400 000005280	00057.200
04-21-28-0225-06-080	KHW SANDPIPER LLC	APK 11	6 W SANDPIPER ST	5400 000005280	00057.200

04-21-28-0225-06-090	BROWN FRED A M LIFE ESTATE	APK 11	4 E SANDPIPER ST	5400 000005280	00057.200
04-21-28-0225-06-100	SRAM PACK I-A L L C	APK 11	8 E SANDPIPER ST	5400 000005280	00057.200
04-21-28-0225-06-110	FULMER STEPHEN	APK 11	12 E SANDPIPER ST	5400 000005280	00057.200
04-21-28-0225-06-120	GONZALEZ DAVID	APK 11	16 E SANDPIPER ST	5400 000005280	00057.200
04-21-28-0225-06-130	LIVERANCE KAREN LIFE ESTATE	APK 11	20 E SANDPIPER ST	5400 000005280	00057.200
04-21-28-0225-06-140	GARCIA ALEJANDRO	APK 11	24 E SANDPIPER ST	5400 000005280	00057.200
04-21-28-0225-06-150	FRANCES H OWENS REVOCABLE TRUST	APK 11	28 E SANDPIPER ST	5400 000005280	00057.200
04-21-28-0225-06-160	SALAMAYA KAY CHANDRA	APK 11	32 E SANDPIPER ST	5400 000005280	00057.200
04-21-28-0225-06-170	GARCIA BRENDA	APK 11	31 E SKYLARK ST	5400 000005280	00057.200
04-21-28-0225-06-180	SALAZAR ROBERTO D	APK 11	27 E SKYLARK ST	5400 000005280	00057.200
04-21-28-0225-06-190	STEWART ALBERT C	APK 11	23 E SKYLARK ST	5400 000005280	00057.200
04-21-28-0225-06-200	VELASQUEZ-SUHUL LIVING TRUST	APK 11	19 E SKYLARK ST	5400 000006000	000006500
04-21-28-0225-06-210	STEWART JACKIE LOUISE	APK 11	15 E SKYLARK ST	5400 000005280	00057.200
04-21-28-0225-06-220	BINDER TERRY T	APK 11	11 E SKYLARK ST	5400 000005280	00057.200
04-21-28-0225-06-230	LOPEZ MIGUEL ANGEL	APK 11	7 E SKYLARK ST	5400 000005280	00057.200
04-21-28-0225-06-240	BAF ASSETS 2 LLC	APK 11	3 E SKYLARK ST	5400 000006000	000006500
04-21-28-0225-06-250	BARTLEY KATHLEEN M	APK 11	5 W SKYLARK ST	5400 000005280	00057.200
04-21-28-0225-06-260	CAMARILLO HILDA	APK 11	9 W SKYLARK ST	5400 000005280	00057.200
04-21-28-0225-06-270	ZEPEDA JUAN	APK 11	13 W SKYLARK ST	5400 000005280	00057.200
04-21-28-0225-06-280	COFFEY EDWIN ANTHONY ESTATE	APK 11	17 W SKYLARK ST	5400 000005280	00057.200
04-21-28-0225-06-290	BACALLAO LORENZO CHACON	APK 11	21 W SKYLARK ST	5400 000005280	00057.200
04-21-28-0225-06-300	GILES RONNIE ADRIAN	APK 11	25 W SKYLARK ST	5400 000005280	00057.200
04-21-28-0225-06-310	ZAMORA GUILLERMO	APK 11	29 W SKYLARK ST	5400 000005280	00057.200
04-21-28-0225-06-320	OLIVIER BRUNELLA M	APK 11	33 W SKYLARK ST	5400 000005280	00057.200
04-21-28-0225-07-010	MAZO ANGELA	APK 11	34 W SKYLARK ST	5400 000005280	00057.200
04-21-28-0225-07-020	STILES DELORIS A 1/2 INT	APK 11	30 W SKYLARK ST	5400 000005280	00057.200
04-21-28-0225-07-030	CURBELLO RAYE M LIFE ESTATE	APK 11	26 W SKYLARK ST	5400 000005280	00057.200
04-21-28-0225-07-040	GHEKAS WILLIAM M JR	APK 11	22 W SKYLARK ST	5400 000005280	00057.200
04-21-28-0225-07-050	ZEPEDA CONCRETE INC	APK 11	18 W SKYLARK ST	5400 000005280	00057.200
04-21-28-0225-07-060	ABREU VIRNALIZA	APK 11	14 W SKYLARK ST	5400 000005280	00057.200
04-21-28-0225-07-070	ANDREWS MELVIN J	APK 11	10 W SKYLARK ST	5400 000005280	00057.200
04-21-28-0225-07-080	HAWES RAYMOND H	APK 11	6 W SKYLARK ST	5400 000005280	00057.200
04-21-28-0225-07-090	SCAPANSKI CHRISTINA LYNN	APK 11	4 E SKYLARK ST	5400 000006000	000006500
04-21-28-0225-07-100	SABAS HERIBERTO	APK 11	8 E SKYLARK ST	5400 000005280	00057.200
04-21-28-0225-07-110	KELLOW DENNIS	APK 11	12 E SKYLARK ST	5400 000005280	00057.200
04-21-28-0225-07-120	PAZ MONDRAGON ROSMERY ISABEL	APK 11	16 E SKYLARK ST	5400 000005280	00057.200
04-21-28-0225-07-130	REYNAS REALTY INVESTMENTS INC	APK 11	20 E SKYLARK ST	5400 000005280	00057.200
04-21-28-0225-07-140	MATA RAMON	APK 11	24 E SKYLARK ST	5400 000005280	00057.200
04-21-28-0225-07-150	OWENS GARY	APK 11	28 E SKYLARK ST	5400 000006000	000006500
04-21-28-0225-07-160	JUAREZ MARGARITA ELOISE	APK 11	32 E SKYLARK ST	5400 000005280	00057.200
08-21-28-4394-00-004	CITY OF APOPKA	APK 11	703 LAKE DOE BLVD	5400 000013200	000003900
04-21-28-1372-00-004	CITY OF APOPKA	APK 11	624 MARY PAULA DR	5400 000013200	000014300
05-21-28-6461-00-001	OVERLOOK AT PARKSIDE AT ERROL ESTATES CONDOMINIUM ASSN INC	APK 11	PARKSIDE OVERLOOK DR	5400	000016900
04-21-28-1372-00-010	CASCIOTTA MICHAEL P	APK 11	629 MARY PAULA DR	5400 000006000	000006500
04-21-28-1372-00-020	IH6 PROPERTY FLORIDA LP	APK 11	623 MARY PAULA DR	5400 000006000	000006500
04-21-28-1372-00-030	GATLIN BERNADETTE N	APK 11	617 MARY PAULA DR	5400 000006000	000006500
04-21-28-1372-00-040	WHITE DENISE CLARE	APK 11	611 MARY PAULA DR	5400 000006000	000006500
04-21-28-1372-00-050	READ EUNICE R	APK 11	605 MARY PAULA DR	5400 000006000	000006500
04-21-28-1372-00-060	SEEKFORD JENNIFER LEIGH	APK 11	599 MARY PAULA DR	5400 000006000	000006500
04-21-28-1372-00-070	JONES JENNIFER LEE	APK 11	593 MARY PAULA DR	5400 000006000	000006500
04-21-28-1372-00-080	SANDERSON GLACHIER	APK 11	587 MARY PAULA DR	5400 000006000	000006500
04-21-28-1372-00-090	KNUDSEN LINDA	APK 11	581 MARY PAULA DR	5400 000006000	000006500
04-21-28-1372-00-100	TAN ENG WA	APK 11	575 MARY PAULA DR	5400 000006000	000006500
04-21-28-1372-00-110	MASSIE SANTO F	APK 11	557 MARY PAULA DR	5400 000006000	000006500
04-21-28-1372-00-120	SALOMON SHERWOOD W	APK 11	551 MARY PAULA DR	5400 000006000	000006500
04-21-28-1372-00-130	GAULDEN JERADO E SR	APK 11	536 SHIRLEY DR	5400 000006000	000006500
04-21-28-1372-00-140	ZHAO HONGZHEN	APK 11	542 SHIRLEY DR	5400 000006000	000006500
04-21-28-1372-00-150	WILSON RICARDO	APK 11	548 SHIRLEY DR	5400 000006000	000006500
04-21-28-1372-00-160	WARNER ROJELIO	APK 11	554 SHIRLEY DR	5400 000005280	00057.200
04-21-28-1372-00-170	ESBIN KEITH R	APK 11	559 SHIRLEY DR	5400 000006000	000006500
04-21-28-1372-00-180	MAI DUONG G	APK 11	553 SHIRLEY DR	5400 000006000	000006500
04-21-28-1372-00-190	WOLFE ANTHONY W	APK 11	547 SHIRLEY DR	5400 000006000	000006500
04-21-28-1372-00-200	ODOMS-BROWN PAMELLA	APK 11	541 SHIRLEY DR	5400 000006000	000006500

04-21-28-1372-00-210	PARKER TRACI M	APK 11	535 SHIRLEY DR	5400 000006000	000006500
04-21-28-1372-00-220	LONG-TYSON MONIQUE	APK 11	529 SHIRLEY DR	5400 000006000	000006500
04-21-28-1372-00-230	VALDEZ LIZETTE	APK 11	523 SHIRLEY DR	5400 000006000	000006500
04-21-28-1372-00-240	WILLIAMS DEBECA	APK 11	517 SHIRLEY DR	5400 000006000	000006500
04-21-28-1372-00-250	SANTOS MELVIN M	APK 11	511 SHIRLEY DR	5400 000006000	000006500
04-21-28-1372-00-260	DAVIS ANGELA	APK 11	505 SHIRLEY DR	5400 000006000	000006500
04-21-28-1372-00-270	LAY MICHAEL J	APK 11	497 SHIRLEY DR	5400 000006000	000006500
04-21-28-1372-00-280	PROGRESS RESIDENTIAL BORROWER 16 LLC	APK 11	491 SHIRLEY DR	5400 000006000	000006500
04-21-28-1372-00-290	SINEAS MOISE	APK 11	485 SHIRLEY DR	5400 000006000	000006500
04-21-28-1372-00-300	SFR JAVELIN BORROWER L P	APK 11	479 SHIRLEY DR	5400 000006000	000006500
04-21-28-1372-00-310	HOLMES RUSSELL DARIN	APK 11	473 SHIRLEY DR	5400 000006000	000006500
04-21-28-1372-00-320	CHANDLERRUFF BERYL	APK 11	467 SHIRLEY DR	5400 000006000	000006500
04-21-28-1372-00-330	CONFIDENTIAL	APK 11	461 SHIRLEY DR	5400 000006000	000006500
04-21-28-1372-00-340	TRIMBLE KELLE ANN	APK 11	455 SHIRLEY DR	5400 000006000	000006500
04-21-28-1372-00-350	DONAWA RHONDA SHARON	APK 11	449 SHIRLEY DR	5400 000006000	000006500
04-21-28-1372-00-360	PERKINS JOANN	APK 11	443 SHIRLEY DR	5400 000006000	000006500
04-21-28-1372-00-370	PEREZ VICTOR SOSTRE	APK 11	437 SHIRLEY DR	5400 000006000	000006500
04-21-28-1372-00-380	WILSON THOMAS ALAN	APK 11	431 SHIRLEY DR	5400 000006000	000006500
04-21-28-1372-00-390	GODFREY C BAPTISTE TRUST	APK 11	425 SHIRLEY DR	5400 000006000	000006500
04-21-28-1372-00-400	BRUMBAUGH NANCY E	APK 11	419 SHIRLEY DR	5400 000006000	000006500
04-21-28-1372-00-410	HOLTZCLAW MICHAEL R	APK 11	413 SHIRLEY DR	5400 000006000	000006500
04-21-28-1372-00-420	BETTS CLAUDIO DANIEL	APK 11	407 SHIRLEY DR	5400 000006000	000006500
04-21-28-1372-00-430	SABAT ABDEL	APK 11	401 SHIRLEY DR	5400 000006000	000006500
04-21-28-1372-00-440	SAINT-ELIE JASON G	APK 11	524 PARKER LEE LOOP	5400 000005280	00057.200
04-21-28-1372-00-450	JOHNSON LATRENCIA	APK 11	530 PARKER LEE LOOP	5400 000006000	000006500
04-21-28-1372-00-460	LEWELLEN TREVOR S	APK 11	536 PARKER LEE LOOP	5400 000006000	000006500
04-21-28-1372-00-470	KYAING CHRISTIAN M	APK 11	542 PARKER LEE LOOP	5400 000006000	000006500
04-21-28-1372-00-480	HILL LORENZO	APK 11	548 PARKER LEE LOOP	5400 000006000	000006500
04-21-28-1372-00-490	BRINCKO JOHNATHAN WALTER	APK 11	554 PARKER LEE LOOP	5400 000006000	000006500
04-21-28-1372-00-500	ASTACIO BENJAMIN	APK 11	560 PARKER LEE LOOP	5400 000006000	000006500
04-21-28-1372-00-510	CEUS IDEGAR	APK 11	566 PARKER LEE LOOP	5400 000006000	000006500
04-21-28-1372-00-520	BRITO ROXANNE	APK 11	572 PARKER LEE LOOP	5400 000006000	000006500
04-21-28-1372-00-530	FKH SFR PROPCO K L P	APK 11	578 PARKER LEE LOOP	5400 000006000	000006500
04-21-28-1372-00-540	JIMENEZ LITAMAR	APK 11	584 PARKER LEE LOOP	5400 000006000	000006500
04-21-28-1372-00-550	DENEJOUR LAVEAU	APK 11	590 PARKER LEE LOOP	5400 000006000	000006500
04-21-28-1372-00-560	MARTINEZ INTI	APK 11	596 PARKER LEE LOOP	5400 000005280	00057.200
04-21-28-1372-00-570	BRANT WILLIAM	APK 11	602 PARKER LEE LOOP	5400 000006000	000006500
04-21-28-1372-00-580	GRIFFIN JUSTIN	APK 11	608 PARKER LEE LOOP	5400 000006000	000006500
04-21-28-1372-00-590	PREDDIE BURNETTE B	APK 11	605 PARKER LEE LOOP	5400 000006000	000006500
04-21-28-1372-00-600	MORENO GERMAN ANDRES	APK 11	599 PARKER LEE LOOP	5400 000006000	000006500
04-21-28-1372-00-610	REYES CLINTON	APK 11	593 PARKER LEE LOOP	5400 000006000	000006500
04-21-28-1372-00-620	WHITE EVAN	APK 11	587 PARKER LEE LOOP	5400 000006000	000006500
04-21-28-1372-00-630	BLACKSHEAR TORI	APK 11	543 PARKER LEE LOOP	5400 000006000	000006500
04-21-28-1372-00-640	BAIN GAGE	APK 11	537 PARKER LEE LOOP	5400 000006000	000006500
04-21-28-1372-00-650	RWAMUNIZI ANDRE	APK 11	531 PARKER LEE LOOP	5400 000006000	000006500
04-21-28-1372-00-660	PATTERSON DAVID L LIFE ESTATE	APK 11	525 PARKER LEE LOOP	5400 000006000	000006500
04-21-28-1372-00-670	MCCRAY-BROWN TEKKI	APK 11	540 NICOLE MARIE ST	5400 000006000	000006500
04-21-28-1372-00-680	TULLI JANEAN A	APK 11	546 NICOLE MARIE ST	5400 000006000	000006500
04-21-28-1372-00-690	POWELL JOYCE	APK 11	552 NICOLE MARIE ST	5400 000006000	000006500
04-21-28-1372-00-700	HARPER DENNIS	APK 11	558 NICOLE MARIE ST	5400 000006000	000006500
04-21-28-1372-00-710	BROWN DONNA	APK 11	564 NICOLE MARIE ST	5400 000006000	000006500
04-21-28-1372-00-720	CHAN DAVID R	APK 11	570 NICOLE MARIE ST	5400 000006000	000006500
04-21-28-1372-00-730	PIERRE JAUNISE	APK 11	576 NICOLE MARIE ST	5400 000006000	000006500
04-21-28-1372-00-740	PROGRESS RESIDENTIAL BORROWER 5 LLC	APK 11	582 NICOLE MARIE ST	5400 000006000	000006500
04-21-28-1372-00-750	BARRY K LEWIS AND PEGGY P LEWIS FAMILY TRUST	APK 11	588 NICOLE MARIE ST	5400 000006000	000006500
04-21-28-1372-00-760	BYNUM BELINDA	APK 11	594 NICOLE MARIE ST	5400 000006000	000006500
04-21-28-1372-00-770	RAINES SEAN A	APK 11	600 NICOLE MARIE ST	5400 000006000	000006500
04-21-28-1372-00-780	LEWIS JARRETT	APK 11	606 NICOLE MARIE ST	5400 000006000	000006500
04-21-28-1372-00-790	HPA II BORROWER 2020-1 ML LLC	APK 11	612 NICOLE MARIE ST	5400 000006000	000006500
04-21-28-1372-00-800	GIBBS TUMELL JOSEPH	APK 11	618 NICOLE MARIE ST	5400 000006000	000006500
04-21-28-1372-00-810	FKH SFR PROPCO H L P	APK 11	624 NICOLE MARIE ST	5400 000006000	000006500
04-21-28-1372-00-820	LEE AMANDA	APK 11	630 NICOLE MARIE ST	5400 000006000	000006500
04-21-28-1372-00-830	HEARD TANYA	APK 11	636 NICOLE MARIE ST	5400 000006000	000006500

04-21-28-1372-00-840	HOSKING SUSAN MARIE	APK 11	642 NICOLE MARIE ST	5400 000006000	000006500
04-21-28-1372-00-850	IPHARRAGUERRE ANA	APK 11	648 NICOLE MARIE ST	5400 000006000	000006500
04-21-28-1372-00-860	SWANK JOAN EILEEN	APK 11	654 NICOLE MARIE ST	5400 000006000	000006500
04-21-28-1372-00-870	TOALA CHRISTINE D	APK 11	660 NICOLE MARIE ST	5400 000006000	000006500
04-21-28-1372-00-880	WILLIAMS-LOGIE DOREEN LIFE ESTATE	APK 11	668 NICOLE MARIE ST	5400 000006000	000006500
04-21-28-1372-00-890	PROGRESS RESIDENTIAL BORROWER 14 LLC	APK 11	674 NICOLE MARIE ST	5400 000006000	000006500
04-21-28-1372-00-900	BYFIELD MAYA PATRICE	APK 11	673 NICOLE MARIE ST	5400 000006000	000006500
04-21-28-1372-00-910	CHERISCAT JONATHAN	APK 11	667 NICOLE MARIE ST	5400 000006000	000006500
04-21-28-1372-00-920	GARCIA JAZMIN	APK 11	661 NICOLE MARIE ST	5400 000006000	000006500
04-21-28-1372-00-930	GARCIA J JESUS	APK 11	653 NICOLE MARIE ST	5400 000006000	000006500
04-21-28-1372-00-940	ALLEN DESMOND GEORGE	APK 11	647 NICOLE MARIE ST	5400 000006000	000006500
04-21-28-1372-00-950	OWENS JAIQUAN K	APK 11	641 NICOLE MARIE ST	5400 000006000	000006500
04-21-28-1372-00-960	SMITH LEO	APK 11	635 NICOLE MARIE ST	5400 000006000	000006500
04-21-28-1372-00-970	STEEN CYNTHIA M	APK 11	629 NICOLE MARIE ST	5400 000006000	000006500
04-21-28-1372-00-980	BURCKER VICTORIA	APK 11	623 NICOLE MARIE ST	5400 000006000	000006500
04-21-28-1372-00-990	HUTCHING JOSHUA	APK 11	617 NICOLE MARIE ST	5400 000006000	000006500
04-21-28-1372-01-000	DUFFUS KENNETH L	APK 11	458 JEFFREY JAMES WAY	5400 000006000	000006500
04-21-28-1372-01-010	JANIEC MARY JOY MESIAS	APK 11	464 JEFFREY JAMES WAY	5400 000006000	000006500
04-21-28-1372-01-020	JONES MEAGAN	APK 11	470 JEFFREY JAMES WAY	5400 000006000	000006500
04-21-28-1372-01-030	ARROYO VICMAEL	APK 11	476 JEFFREY JAMES WAY	5400 000006000	000006500
04-21-28-1372-01-040	MATOS JUAN J	APK 11	482 JEFFREY JAMES WAY	5400 000006000	000006500
04-21-28-1372-01-050	LIN YING	APK 11	488 JEFFREY JAMES WAY	5400 000006000	000006500
04-21-28-1372-01-060	JREIGE CHAFIC D	APK 11	494 JEFFREY JAMES WAY	5400 000006000	000006500
04-21-28-1372-01-070	JACKSON VIRGINIA ELIZABETH	APK 11	500 JEFFREY JAMES WAY	5400 000006000	000006500
04-21-28-1372-01-080	TORRES RIVERA MAYRA S	APK 11	506 JEFFREY JAMES WAY	5400 000006000	000006500
04-21-28-1372-01-090	JENKINS BEVERLY	APK 11	512 JEFFREY JAMES WAY	5400 000006000	000006500
04-21-28-1372-01-100	SOSA DAYLY J	APK 11	513 JEFFREY JAMES WAY	5400 000006000	000006500
04-21-28-1372-01-110	COOK JAMES R	APK 11	507 JEFFREY JAMES WAY	5400 000006000	000006500
04-21-28-1372-01-120	PERSAUD RAMON SEAN	APK 11	501 JEFFREY JAMES WAY	5400 000006000	000006500
04-21-28-1372-01-130	MARC KENIA	APK 11	495 JEFFREY JAMES WAY	5400 000006000	000006500
04-21-28-1372-01-140	PROGRESS RESIDENTIAL BORROWER 12 LLC	APK 11	489 JEFFREY JAMES WAY	5400 000006000	000006500
04-21-28-1372-01-150	VEDDER SCOTT ALAN	APK 11	483 JEFFREY JAMES WAY	5400 000006000	000006500
04-21-28-1372-01-160	WILLIAMS KRYSTLE NICOLE	APK 11	477 JEFFREY JAMES WAY	5400 000006000	000006500
04-21-28-1372-01-170	PROGRESS RESIDENTIAL BORROWER 9 LLC	APK 11	471 JEFFREY JAMES WAY	5400 000006000	000006500
04-21-28-1372-01-180	CLAGGETT WILLIAM	APK 11	465 JEFFREY JAMES WAY	5400 000006000	000006500
04-21-28-1372-01-190	DOUGLAS LUCAS	APK 11	459 JEFFREY JAMES WAY	5400 000006000	000006500
04-21-28-1372-01-200	LUCAS-LOWE RUTH EVELYN 40% INT	APK 11	460 NADEAU WAY	5400 000006000	000006500
04-21-28-1372-01-210	ORTIZ ROLON FRANCISCO U	APK 11	466 NADEAU WAY	5400 000006000	000006500
04-21-28-1372-01-220	LI HANWU	APK 11	472 NADEAU WAY	5400 000006000	000006500
04-21-28-1372-01-230	RICHARDS STACEY	APK 11	478 NADEAU WAY	5400 000006000	000006500
04-21-28-1372-01-240	MARIA-CARMEN GANDIA TAPIA REVOCABLE TRUST	APK 11	484 NADEAU WAY	5400 000006000	000006500
04-21-28-1372-01-250	SEDBERRY BELINDA	APK 11	490 NADEAU WAY	5400 000006000	000006500
04-21-28-1372-01-260	INTERSTATE LLC	APK 11	496 NADEAU WAY	5400 000006000	000006500
04-21-28-1372-01-270	WATSON CHRISTOPHER M	APK 11	502 NADEAU WAY	5400 000006000	000006500
04-21-28-1372-01-280	GENEYRO NUBIA	APK 11	508 NADEAU WAY	5400 000006000	000006500
04-21-28-1372-01-290	CLARKE HARVEL JOHN	APK 11	514 NADEAU WAY	5400 000006000	000006500
04-21-28-1372-01-300	MELSHA JAMES E	APK 11	515 NADEAU WAY	5400 000006000	000006500
04-21-28-1372-01-310	THOMAS EGBERT	APK 11	509 NADEAU WAY	5400 000006000	000006500
04-21-28-1372-01-320	DAVIS GEORGE A SR	APK 11	503 NADEAU WAY	5400 000006000	000006500
04-21-28-1372-01-330	MCCALLA DENNESE	APK 11	499 NADEAU WAY	5400 000006000	000006500
04-21-28-1372-01-340	CERDA POLANCO LUIS ALBERTO	APK 11	493 NADEAU WAY	5400 000006000	000006500
04-21-28-1372-01-350	PROGRESS RESIDENTIAL BORROWER 14 LLC	APK 11	487 NADEAU WAY	5400 000006000	000006500
04-21-28-1372-01-360	FKH SFR M L P	APK 11	481 NADEAU WAY	5400 000006000	000006500
04-21-28-1372-01-370	HEMISSI RAFIK	APK 11	475 NADEAU WAY	5400 000006000	000006500
04-21-28-1372-01-380	PROGRESS RESIDENTIAL BORROWER 14 LLC	APK 11	469 NADEAU WAY	5400 000006000	000006500
04-21-28-1372-01-390	DARNELL ANGELA	APK 11	463 NADEAU WAY	5400 000006000	000006500
04-21-28-1372-01-400	ATKINS GREGORY CARL	APK 11	462 SHIRLEY DR	5400 000006000	000006500
04-21-28-1372-01-410	BURGOS MARITZA I	APK 11	468 SHIRLEY DR	5400 000006000	000006500
04-21-28-1372-01-420	THOMAS ALEXANDRIA YANET	APK 11	474 SHIRLEY DR	5400 000006000	000006500
04-21-28-1372-01-430	VANNES MARY ROBIN	APK 11	480 SHIRLEY DR	5400 000006000	000006500
04-21-28-1372-01-440	YORK ADAM RAY	APK 11	486 SHIRLEY DR	5400 000006000	000006500
04-21-28-1372-01-450	SFR JV-2 2022-1 BORROWER LLC	APK 11	492 SHIRLEY DR	5400 000006000	000006500
04-21-28-1372-01-460	PIERCE JARED MATTHEW	APK 11	498 SHIRLEY DR	5400 000006000	000006500

04-21-28-1372-01-470	HPA US1 LLC	APK 11	504 SHIRLEY DR	5400 000006000	000006500
04-21-28-1372-01-480	STEPHANIE ROSE SANKEY REVOCABLE LIVING TRUST	APK 11	510 SHIRLEY DR	5400 000006000	000006500
04-21-28-1372-01-490	EDSEL FORD MIGHTY AND TESSELEE MIGHTY REVOCABLE TRUST	APK 11	516 SHIRLEY DR	5400 000006000	000006500
04-21-28-2195-00-010	TIEMSANGUAN RYAN DONALD	APK 11	210 W SUMMIT ST	5400 000005280	00057.200
04-21-28-2195-00-020	HOFKER JOHN LIFE ESTATE	APK 11	214 W SUMMIT ST	5400 000006000	000006500
04-21-28-2195-00-030	FINES YVONNE	APK 11	218 W SUMMIT ST	5400 000006000	000006500
04-21-28-2195-00-040	DANG PHUC	APK 11	224 W SUMMIT ST	5400 000005280	00057.200
04-21-28-2195-00-050	BOOGICH JACK L	APK 11	234 W SUMMIT ST	5400 000006000	000006500
04-21-28-2195-00-060	NGUYEN TIEP VAN	APK 11	258 W SUMMIT ST	5400 000005280	00057.200
04-21-28-2195-00-070	WARREN MARSHA LIFE ESTATE	APK 11	270 W SUMMIT ST	5400 000005280	00057.200
04-21-28-2195-00-080	DO DIEN	APK 11	282 W SUMMIT ST	5400 000006000	000006500
04-21-28-2195-00-090	VAN LA THI	APK 11	294 W SUMMIT ST	5400 000005280	00057.200
04-21-28-2195-00-100	NGUYEN HANH D	APK 11	296 W SUMMIT ST	5400 000006000	000006500
04-21-28-2195-00-110	FLEMING JEFFREY D	APK 11	298 W SUMMIT ST	5400 000005280	00057.200
04-21-28-2195-00-120	RICE DANIEL	APK 11	297 BONNIE GLEN LN	5400 000005280	00057.200
04-21-28-2195-00-130	PERRYMAN BRIAN S	APK 11	295 BONNIE GLEN LN	5400 000005280	00057.200
04-21-28-2195-00-140	MARTINEZ MARIA E	APK 11	293 BONNIE GLEN LN	5400 000005280	00057.200
04-21-28-2195-00-150	MCGOVERN PROPERTIES LLC	APK 11	281 BONNIE GLEN LN	5400 000005280	00057.200
04-21-28-2195-00-160	CHEN XIUZHU	APK 11	269 BONNIE GLEN LN	5400 000005280	00057.200
04-21-28-2195-00-170	MEDINA JUAN A	APK 11	257 BONNIE GLEN LN	5400 000006000	000006500
04-21-28-2195-00-180	ZURITA MANUEL A	APK 11	233 BONNIE GLEN LN	5400 000005280	00057.200
04-21-28-2195-00-190	OLYMPUS BORROWER LLC	APK 11	223 BONNIE GLEN LN	5400 000005280	00057.200
04-21-28-2195-00-200	CORONADO OROZCO JHONNY ARAMIS	APK 11	217 BONNIE GLEN LN	5400 000005280	00057.200
04-21-28-2195-00-210	QUINN PATRICIA	APK 11	209 BONNIE GLEN LN	5400 000005280	00057.200
04-21-28-2195-00-220	CARLTON TINA L	APK 11	461 KEE ST	5400 000005280	00057.200
04-21-28-2195-00-230	POZO BARRIOS JOEL	APK 11	453 KEE ST	5400 000005280	00057.200
04-21-28-2195-00-240	CATANESE VINCENT	APK 11	445 KEE ST	5400 000005280	00057.200
04-21-28-2195-00-250	LI GUANG QIN	APK 11	437 KEE ST	5400 000005280	00057.200
04-21-28-2195-00-260	ODUARDO VICTOR G	APK 11	429 KEE ST	5400 000005280	00057.200
04-21-28-2195-00-270	CBAR ASSET COMPANY LLC	APK 11	421 KEE ST	5400 000005280	00057.200
04-21-28-2195-00-280	STARKE KATLYN	APK 11	413 KEE ST	5400 000005280	00057.200
04-21-28-2195-00-290	BELL SUANNE	APK 11	405 KEE ST	5400 000005280	00057.200
04-21-28-2195-00-300	BRIGGLE WILLIAM B LIFE ESTATE	APK 11	383 KEE ST	5400 000005280	00057.200
04-21-28-2195-00-310	LI GUANG QIN	APK 11	373 KEE ST	5400 000006000	000006500
04-21-28-2195-00-320	LEON LEONARD A JR	APK 11	363 KEE ST	5400 000005280	00057.200
04-21-28-2195-00-330	CRYTZER HARRY D JR	APK 11	214 SHARP ST	5400 000005280	00057.200
04-21-28-2195-00-340	DIAZ JOSE E	APK 11	226 SHARP ST	5400 000006000	000006500
04-21-28-2195-00-350	VELEZ LUIS J	APK 11	238 SHARP ST	5400 000005280	00057.200
04-21-28-2195-00-360	SANDOVAL ARNOLDO	APK 11	250 SHARP ST	5400 000005280	00057.200
04-21-28-2195-00-370	GONZALEZ EVERLY MARLEY E	APK 11	262 SHARP ST	5400 000006000	000006500
04-21-28-2195-00-380	MCDONIE BECKY KAY	APK 11	274 SHARP ST	5400 000005280	00057.200
04-21-28-2195-00-390	NI ZHUO BIAO	APK 11	286 SHARP ST	5400 000005280	00057.200
04-21-28-2195-00-400	REN CHENG GUI	APK 11	298 SHARP ST	5400 000005280	00057.200
04-21-28-2195-00-410	RENDA JOSEPH SR	APK 11	364 WINNWAY ST	5400 000006000	000006500
04-21-28-2195-00-420	FLEMING JEFFREY D	APK 11	372 WINNWAY ST	5400 000005280	00057.200
04-21-28-2195-00-430	FREDRICK TABASHA M	APK 11	380 WINNWAY ST	5400 000005280	00057.200
04-21-28-2195-00-440	ZUNIGA DEVON ELTON	APK 11	388 WINNWAY ST	5400 000005280	00057.200
04-21-28-2195-00-450	CARTER ROBERT L	APK 11	396 WINNWAY ST	5400 000005280	00057.200
04-21-28-2195-00-460	VINAJA AQUILINO	APK 11	408 WINNWAY ST	5400 000005280	00057.200
04-21-28-2195-00-470	BYRD WILLIAM	APK 11	420 WINNWAY ST	5400 000006000	000006500
04-21-28-2195-00-480	CAMARILLO JOSE	APK 11	432 WINNWAY ST	5400 000005280	00057.200
04-21-28-2195-00-490	ROSA LUZ LETICIA	APK 11	444 WINNWAY ST	5400 000005280	00057.200
04-21-28-2195-00-500	RESICAP FLORIDA OWNER II LLC	APK 11	456 WINNWAY ST	5400 000005280	00057.200
04-21-28-2195-00-510	ZHANG REN	APK 11	468 WINNWAY ST	5400 000005280	00057.200
04-21-28-2195-00-520	2J PORTFOLIO LLC	APK 11	292 BONNIE GLEN LN	5400 000005280	00057.200
04-21-28-2195-00-530	EMMANUELLI CARMEN M	APK 11	280 BONNIE GLEN LN	5400 000005280	00057.200
04-21-28-2195-00-540	HERNANDEZ GERMAN	APK 11	268 BONNIE GLEN LN	5400 000005280	00057.200
04-21-28-2195-00-550	LOQUAT LANES LLC	APK 11	256 BONNIE GLEN LN	5400 000005280	00057.200
04-21-28-2195-00-560	HERNANDEZ HUMBERTO	APK 11	244 BONNIE GLEN LN	5400 000005280	00057.200
04-21-28-2195-00-570	BARCIA FATIMA	APK 11	232 BONNIE GLEN LN	5400 000005280	00057.200
04-21-28-2195-00-580	JOAN OF ARC FL LLC	APK 11	220 BONNIE GLEN LN	5400 000005280	00057.200
04-21-28-2195-00-590	2018-4 IH BORROWER LP	APK 11	208 BONNIE GLEN LN	5400 000005280	00057.200
04-21-28-2195-00-600	ZHAO LIZHU	APK 11	207 LALLA LN	5400 000005280	00057.200

04-21-28-2195-00-610	ALL GOOD REPORTERS LLC	APK 11	219 LALLA LN	5400 000005280	00057.200
04-21-28-2195-00-620	STARZYK VICTORIA ANN	APK 11	231 LALLA LN	5400 000005280	00057.200
04-21-28-2195-00-630	KATTICK PAUL	APK 11	243 LALLA LN	5400 000005280	00057.200
04-21-28-2195-00-640	LOPEZ VELASQUEZ ADELINDA VERONICA	APK 11	255 LALLA LN	5400 000005280	00057.200
04-21-28-2195-00-650	RAMESHAR CHATTERPAUL	APK 11	267 LALLA LN	5400 000006000	000006500
04-21-28-2195-00-660	MULERO MAYRA J	APK 11	279 LALLA LN	5400 000005280	00057.200
04-21-28-2195-00-670	CHEN KONG YING	APK 11	291 LALLA LN	5400 000006000	000006500
04-21-28-2195-00-680	QUEVEDO FLORES BERONICA SALOME	APK 11	290 LALLA LN	5400 000006000	000006500
04-21-28-2195-00-690	AGUIRRE EVA MILIAN	APK 11	278 LALLA LN	5400 000005280	00057.200
04-21-28-2195-00-700	MC GEE FAMILY TRUST	APK 11	266 LALLA LN	5400 000005280	00057.200
04-21-28-2195-00-710	MENDEZ ELVIN E OROZCO	APK 11	254 LALLA LN	5400 000005280	00057.200
04-21-28-2195-00-720	NUNEZ SANTIAGO JOYCE	APK 11	242 LALLA LN	5400 000005280	00057.200
04-21-28-2195-00-730	ROMERO MORGADO UBALDA	APK 11	230 LALLA LN	5400 000005280	00057.200
04-21-28-2195-00-740	CHAO ROSA JIA WAY YAN	APK 11	218 LALLA LN	5400 000005280	00057.200
04-21-28-2195-00-750	SINGH KHAMCHAN	APK 11	206 LALLA LN	5400 000005280	00057.200
04-21-28-2195-00-760	MC GEE FAMILY TRUST	APK 11	205 MALEAN DR	5400 000005280	00057.200
04-21-28-2195-00-770	WALTON WALTER	APK 11	217 MALEAN DR	5400 000005280	00057.200
04-21-28-2195-00-780	ORTIZ FRANCISCA ESTATE	APK 11	229 MALEAN DR	5400 000005280	00057.200
04-21-28-2195-00-790	CPI/AMHERST SFR PROGRAM II OWNER L L C	APK 11	241 MALEAN DR	5400 000005280	00057.200
04-21-28-2195-00-800	HAROLD DANE	APK 11	253 MALEAN DR	5400 000005280	00057.200
04-21-28-2195-00-810	FLEMING JEFFREY D	APK 11	265 MALEAN DR	5400 000005280	00057.200
04-21-28-2195-00-820	ALVAREZ CARMELO JR	APK 11	277 MALEAN DR	5400 000005280	00057.200
04-21-28-2195-00-830	CHAVEZ CANDELARIA S	APK 11	289 MALEAN DR	5400 000005280	00057.200
04-21-28-2195-00-840	SMITH LATHAN DEAN	APK 11	288 MALEAN DR	5400 000006000	000006500
04-21-28-2195-00-850	BRUEHL SCOTT A	APK 11	276 MALEAN DR	5400 000005280	00057.200
04-21-28-2195-00-860	LOPEZ PENA HELLIN	APK 11	264 MALEAN DR	5400 000005280	00057.200
04-21-28-2195-00-870	NUNLEY CHARLES R	APK 11	252 MALEAN DR	5400 000005280	00057.200
04-21-28-2195-00-880	SMITH ALFREDA M	APK 11	240 MALEAN DR	5400 000005280	00057.200
04-21-28-2195-00-890	CHILDRESS MONIQUE DANIELLE	APK 11	228 MALEAN DR	5400 000005280	00057.200
04-21-28-2195-00-900	NOA ANA MARIA	APK 11	216 MALEAN DR	5400 000005280	00057.200
04-21-28-2195-00-910	FAIR NEAL	APK 11	204 MALEAN DR	5400 000005280	00057.200
04-21-28-2195-00-920	AMBER L RANDOLPH LIVING TRUST	APK 11	203 SHARP ST	5400 000005280	00057.200
04-21-28-2195-00-930	FUENTES AGUILAR CRISTIAN OSDENY	APK 11	215 SHARP ST	5400 000005280	00057.200
04-21-28-2195-00-940	CANNON RICHARD	APK 11	227 SHARP ST	5400 000005280	00057.200
04-21-28-2195-00-950	YANG JACOB L	APK 11	239 SHARP ST	5400 000005280	00057.200
04-21-28-2195-00-960	MARRERO CARLOS E	APK 11	251 SHARP ST	5400 000005280	00057.200
04-21-28-2195-00-970	CARABALLO JOSE	APK 11	263 SHARP ST	5400 000005280	00057.200
04-21-28-2195-00-980	MARTIN SHEILA GAY	APK 11	275 SHARP ST	5400 000005280	00057.200
04-21-28-2195-00-990	DALY VAUGHN E LIFE ESTATE	APK 11	287 SHARP ST	5400 000005280	00057.200
04-21-28-2195-01-000	SAPP MARK LIFE ESTATE	APK 11	488 DREAM LAKE DR	5400 000005280	00057.200
04-21-28-2195-01-010	VIDAL JUAN EUGENIO	APK 11	476 DREAM LAKE DR	5400 000005280	00057.200
04-21-28-2195-01-020	ZHAO XIULING	APK 11	464 DREAM LAKE DR	5400 000005280	00057.200
04-21-28-2195-01-030	CORBETT BRIAN P	APK 11	452 DREAM LAKE DR	5400 000006000	000006500
04-21-28-2195-01-040	XIE AARON PENG CHENG	APK 11	440 DREAM LAKE DR	5400 000005280	00057.200
04-21-28-2195-01-050	HERRERA PELAEZ PEDRO	APK 11	428 DREAM LAKE DR	5400 000006000	000006500
04-21-28-2195-01-060	SZESNY ERICA NOEL	APK 11	416 DREAM LAKE DR	5400 000006000	000006500
04-21-28-2195-01-070	BRETT DANIEL WILLIAM	APK 11	404 DREAM LAKE DR	5400 000005280	00057.200
04-21-28-2195-01-080	COLON BRUNILDA	APK 11	382 DREAM LAKE DR	5400 000005280	00057.200
04-21-28-2195-01-090	CRUZ BARBARA	APK 11	372 DREAM LAKE DR	5400 000005280	00057.200
04-21-28-2195-01-100	JOAN OF ARC FL LLC	APK 11	362 DREAM LAKE DR	5400 000005280	00057.200
04-21-28-2195-01-110	DARVILLE EDMUND A	APK 11	352 DREAM LAKE DR	5400 000006000	000006500
04-21-28-2195-01-120	PETERS BARBARA J LIFE ESTATE	APK 11	371 DREAM LAKE DR	5400 000005280	00057.200
04-21-28-2195-01-130	LETOURNEAU GARY	APK 11	381 DREAM LAKE DR	5400 000006000	000006500
04-21-28-2195-01-140	VARGAS-VILLA JEZLYN	APK 11	403 DREAM LAKE DR	5400 000006000	000006500
04-21-28-2195-01-150	RAMOS PEREIRA EVELYN VANESSA	APK 11	415 DREAM LAKE DR	5400 000005280	00057.200
04-21-28-2195-01-160	DOROSZKIEWICZ FELICIA S	APK 11	427 DREAM LAKE DR	5400 000006000	000006500
04-21-28-2195-01-170	DUNNEWIND SANDRA L	APK 11	439 DREAM LAKE DR	5400 000005280	00057.200
04-21-28-2195-01-180	WILLIAMS DONALD E JR	APK 11	451 DREAM LAKE DR	5400 000005280	00057.200
04-21-28-2195-01-190	NGUYEN PHUOC XUAN	APK 11	463 DREAM LAKE DR	5400 000006000	000006500
04-21-28-2195-01-200	CRONEY KEVIN ANTHONY	APK 11	475 DREAM LAKE DR	5400 000005280	00057.200
04-21-28-2195-01-210	MALDONADO VELEZ BENIGNO	APK 11	487 DREAM LAKE DR	5400 000006000	000006500
04-21-28-2195-01-220	TAYLOR MICHAEL D	APK 11	486 N LAKE AVE	5400 000006000	000006500
04-21-28-2195-01-230	MASSERIA JOSEPH	APK 11	474 N LAKE AVE	5400 000005280	00057.200

04-21-28-2195-01-240	WARD JONATHAN WAYNE	APK 11	462 N LAKE AVE	5400	000006000	000006500
04-21-28-2195-01-250	E S 1 LLC	APK 11	450 N LAKE AVE	5400	000006000	000006500
04-21-28-2195-01-260	JEAN MARIE PIERREJIE CINTHIA PAUL	APK 11	438 N LAKE AVE	5400	000006000	000006500
04-21-28-2195-01-270	MCDONALD MOLLY M	APK 11	426 N LAKE AVE	5400	000006000	000006500
04-21-28-2195-01-280	MCGOWAN SAFFORE	APK 11	414 N LAKE AVE	5400	000006000	000006500
04-21-28-2195-01-290	JUANCHI LUCIANO	APK 11	402 N LAKE AVE	5400	000006000	000006500
04-21-28-2195-01-300	HARRISON SYLVIA DIANE	APK 11	380 N LAKE AVE	5400	000005280	00057.200
04-21-28-2195-01-310	NICHOLSON JOHN C	APK 11	370 N LAKE AVE	5400	000006000	000006500
04-21-28-2204-01-010	BOYER JASON 25% INT	APK 11	454 N PARK AVE	5400	000020400	000022100
04-21-28-2204-01-011	DIANGELIS NICHOLAS	APK 11	452 N PARK AVE	5400	000013200	000014300
04-21-28-2204-01-030	CAMARILLO JESUS G JR	APK 11	24 E SUMMIT ST	5400	000006000	000006500
04-21-28-2204-01-040	PAGAN MONZON OSCAR	APK 11	22 E SUMMIT ST	5400	000006000	000006500
04-21-28-2204-01-050	BROWN SANDRA K	APK 11	14 E SUMMIT ST	5400	000006000	000006500
04-21-28-2204-01-060	LAFERRIERE LEONIE	APK 11	8 E SUMMIT ST	5400	000007200	000007800
04-21-28-2204-01-090	PIETY CHERYL	APK 11	11 BURGUST ST	5400	000007200	000007800
04-21-28-2204-02-010	SOTO JOSE CARLOS	APK 11	6 W SUMMIT ST	5400	000006000	000006500
04-21-28-2204-02-020	PREVO FRANKIE A LIFE ESTATE	APK 11	12 W SUMMIT ST	5400	000005280	00057.200
04-21-28-2204-02-030	ESI LLC	APK 11	16 W SUMMIT ST	5400	000006000	000006500
04-21-28-2204-02-040	REYES RAMIREZ NOEL AUGUSTO	APK 11	44 W SUMMIT ST	5400	000006000	000006500
04-21-28-2204-02-050	CUMMINGS BILLY RAY	APK 11	54 W SUMMIT ST	5400	000006000	000006500
04-21-28-2204-02-060	ZARAGOZA DAVID CORTES	APK 11	451 N LAKE AVE	5400	000006000	000006500
04-21-28-2204-02-070	CITY OF APOPKA	APK 11	439 N LAKE AVE	5400	000013200	000014300
04-21-28-2204-03-060	RIZO-RODRIGUEZ ANTONIO	APK 11	435 N LAKE AVE	5400	000007200	000007800
04-21-28-2204-03-070	ADAMS JASON	APK 11	43 W LAUREL ST	5400	000007200	000007800
04-21-28-2204-04-010	GREEN ADLAI S TR	APK 11	424 N PARK AVE	5400	000018000	000019500
04-21-28-2204-04-020	ZAMBRI LAWRENCE	APK 11	20 BURGUST ST	5400	000006000	000006500
04-21-28-2204-04-021	ZAMBRI LAWRENCE	APK 11	22 BURGUST ST	5400	000003600	000003900
04-21-28-2204-04-030	MAI TUAT VAN	APK 11	16 BURGUST ST	5400	000006000	000006500
04-21-28-2204-04-040	ROTH ANDREW A	APK 11	12 BURGUST ST	5400	000006000	000006500
04-21-28-2204-04-070	HOOPER FRANKLIN M LIFE ESTATE	APK 11	1 E LAUREL ST	5400	000007200	000006500
04-21-28-2204-04-080	MCDERMOTT LINDA	APK 11	7 E LAUREL ST	5400	000005280	00057.200
04-21-28-2204-04-090	PAUL DESTIN NICOLAS	APK 11	11 E LAUREL ST	5400	000007200	000007800
04-21-28-2204-04-100	IDEAL BUILDER 2 LLC	APK 11	15 E LAUREL ST	5400	000005280	00057.200
04-21-28-2204-04-110	JER APOPKA LLC	APK 11	400 N PARK AVE	5400	000018000	000019500
04-21-28-2208-00-010	CITY OF APOPKA	APK 11	358 N PARK AVE	5400	000013200	000014300
04-21-28-2208-00-120	WILLIAMS DONALD E JR	APK 11	338 N PARK AVE	5400	000003600	000003900
04-21-28-2208-00-161	WILLIAMS DONALD E JR	APK 11	N PARK AVE	5400	000003600	000003900
04-21-28-3222-00-010	CITY OF APOPKA	APK 11	W GROSSENBACHER DR	5400	000003600	000003900
04-21-28-4836-00-001	CITY OF APOPKA	APK 11	3 W MYRTLE ST	5400	000003600	000003900
04-21-28-4836-00-003	NORTH PARK AVENUE PROPERTIES LLC	APK 11	31 E MYRTLE ST	5400	000003600	000003900
04-21-28-4836-00-004	CITY OF APOPKA	APK 11	364 N PARK AVE	5400	000003600	000003900
04-21-28-4836-00-005	JEWELL ALAN D	APK 11	W MYRTLE ST	5400	000003600	000003900
04-21-28-4836-00-100	CITY OF APOPKA	APK 11	368 N PARK AVE	5400	000015600	000016900
04-21-28-4836-00-200	ROBINSON WALTER	APK 11	40 W LAUREL ST	5400	000007200	000007800
04-21-28-4836-00-490	JURDI AMIN	APK 11	350 N LAKE AVE	5400	000007200	000007800
04-21-28-4836-00-491	JURDI AMIN	APK 11	348 N LAKE AVE	5400	000007200	000007800
04-21-28-4836-00-501	SANTIAGO EDELMIRO	APK 11	349 CARNATION CT	5400	000006000	000006500
04-21-28-4836-00-502	MIRANDA HERNANDEZ BYRON ISAU	APK 11	359 CARNATION CT	5400	000006000	000006500
04-21-28-4836-00-511	NAGAR YIZHAR	APK 11	CARNATION CT	5400	000003600	000003900
04-21-28-4836-00-521	NAGAR YIZHAR	APK 11	346 CARNATION CT	5400	000007200	000007800
04-21-28-4836-00-530	PITMAN DAVID ARTHUR	APK 11	335 CARNATION CT	5400	000005280	00057.200
04-21-28-4836-00-532	BASS LENARD H	APK 11	338 N LAKE AVE	5400	000007200	000007800
04-21-28-4836-00-540	EMMY INVESTMENTS LLC	APK 11	300 N LAKE AVE	5400	000003600	000003900
04-21-28-4836-00-541	BARGER BRETT	APK 11	133 W MYRTLE ST	5400	000006000	000006500
04-21-28-4836-00-542	COLON SANCHEZ MANUEL	APK 11	280 N LAKE AVE	5400	000005280	00057.200
04-21-28-4836-00-550	PITMAN DAVID ARTHUR	APK 11	CARNATION CT	5400	000003600	000003900
04-21-28-4836-00-551	PLUMADORE DANIEL ANTHONY	APK 11	155 W MYRTLE ST	5400	000006000	000006500
04-21-28-4836-00-552	CORDERO IGNACIO	APK 11	318 CARNATION CT	5400	000007200	000007800
04-21-28-4836-00-553	WILLIAMS GAVIN MURRAY	APK 11	319 CARNATION CT	5400	000005280	00057.200
04-21-28-4836-00-554	MILLAN ASTRAY CAROLINA	APK 11	139 W MYRTLE ST	5400	000005280	00057.200
04-21-28-4836-00-570	CRUZ NORMA IRIS	APK 11	301 N LAKE AVE	5400	000007200	000007800
04-21-28-4836-00-571	CRUZ NORMA IRIS	APK 11	N LAKE AVE	5400	000005280	00057.200
04-21-28-4836-00-591	JEWELL ALAN	APK 11	35 W MYRTLE ST	5400	000003600	000003900

04-21-28-4836-00-600 JEWELL ALAN D
 04-21-28-4836-00-620 SCHOREJS DAVID JOHN
 04-21-28-4836-00-621 LOCKEY W GREGORY
 04-21-28-4836-00-630 N LAKE AVENUE TRUST NUMBER 251
 04-21-28-4836-00-631 GLOBAL FUNDING AND DEVELOPMENT INC TR
 04-21-28-4836-00-632 MCGOVERN PROPERTIES LLC
 04-21-28-4836-00-641 YOUNG MICHAEL A
 04-21-28-4836-00-651 WALTERS DOROTHY M
 04-21-28-4836-00-652 BENTLEY EDITH LOUISE
 04-21-28-4836-00-661 THEODORE PIERRE LOUIS
 04-21-28-4836-00-663 HAMRICK CARROL M
 04-21-28-4836-00-671 SIMONS ALEXANDRA J
 04-21-28-4836-00-672 BRAY SHARON D TR
 04-21-28-4836-00-680 JUNOY CAMILO
 04-21-28-4836-00-701 COOK WILLIAM
 04-21-28-4836-00-711 MOSLEY DALTON MATTHEW
 04-21-28-4836-00-721 EVANS PATRICIA L
 04-21-28-4836-00-723 JUAREZ-LOPEZ ESVIN E
 04-21-28-4836-00-731 BRACEY SUSAN ELIZABETH
 04-21-28-4836-00-732 NELSON FLORIDE C LIFE ESTATE
 04-21-28-4836-00-741 RAMIREZ NELSON
 04-21-28-4836-00-742 RAMIREZ NELSON
 04-21-28-4836-00-751 FAIRCLOTH RICHARD
 04-21-28-4836-00-752 SMITH MILLARD LIFE ESTATE
 04-21-28-4836-00-761 LANE ALEX
 04-21-28-4836-00-762 FORSBERG LYLE MARK
 04-21-28-4836-00-771 HOPKINS MARK A
 04-21-28-4836-00-772 BURKE CHARLENE (MOZINGO)
 04-21-28-4836-00-773 KEMMETT PATRICK C JR
 04-21-28-4836-00-781 NAUGHTON MARK A
 04-21-28-4836-00-791 PARKER KIMBERLY MARIE
 04-21-28-4836-00-802 HUFF STEPHEN W LIFE ESTATE
 04-21-28-4836-00-803 BIRDSONG ZENOBIA
 04-21-28-4836-00-811 TREJO MARCO CHAVEZ
 04-21-28-4836-00-830 BLAIR JAMES P
 04-21-28-4836-00-831 BLAIR JAMES P
 04-21-28-4836-00-832 DORMAN THOMAS G LIFE ESATE
 04-21-28-4836-00-833 DORMAN THOMAS G
 04-21-28-4836-00-834 DORMAN THOMAS G
 04-21-28-4836-00-841 BAILEY LINDA LIFE ESTATE
 04-21-28-4836-00-842 TUBERQUIA PEREZ JORGE I
 04-21-28-4836-00-850 GARCIA ANGEL L
 04-21-28-4836-00-881 YARBROUGH JAMES H
 04-21-28-4836-00-891 NORTH PARK AVENUE PROPERTIES LLC
 04-21-28-4836-00-901 NORTH PARK AVENUE PROPERTIES LLC
 04-21-28-4836-00-911 CEBALLOS MANUEL
 04-21-28-4836-00-921 NORTH PARK AVENUE PROPERTIES LLC
 04-21-28-4836-00-930 NORTH PARK AVENUE PROPERTIES LLC
 04-21-28-4836-00-931 NORTH PARK AVENUE PROPERTIES LLC
 04-21-28-4836-00-941 PARK AVENUE ACQUISITIONS LLC
 04-21-28-4836-00-942 RAGHOONANAN RAMADIN
 04-21-28-4836-00-950 WILLIAMS BENJAMIN D
 04-21-28-4836-00-951 WILLIAMS DONALD E III
 04-21-28-5450-00-010 WALKER LUIS F
 04-21-28-5450-00-020 LIANG HE INC
 04-21-28-5450-00-030 ZHENG'S REALTY LLC
 04-21-28-5450-00-040 WASHINGTON ALMA N
 04-21-28-5450-00-060 VILCHES ESMERALDA B
 04-21-28-5450-00-070 CRUZ RAMIREZ MARIO ANTONIO
 04-21-28-5450-00-080 SURSELY JAMES E
 04-21-28-5450-00-090 PEREZ JOSE D
 04-21-28-5450-00-100 KRIEBEL TIMOTHY
 04-21-28-5450-00-110 OAK CREST REAL ESTATE INVESTMENTS LLC

APK 11	6 W MYRTLE ST	5400	000007200	000007800
APK 11	64 W MYRTLE ST	5400	000006000	000006500
APK 11	80 W MYRTLE ST	5400	000006000	000006500
APK 11	251 N LAKE AVE	5400	000005280	00057.200
APK 11	245 N LAKE AVE	5400	000006000	000006500
APK 11	241 N LAKE AVE	5400	000006000	000006500
APK 11	240 N CENTRAL AVE	5400	000006000	000006500
APK 11	222 N CENTRAL AVE	5400	000007200	000007800
APK 11	230 N CENTRAL AVE	5400	000006000	000006500
APK 11	237 N LAKE AVE	5400	000007200	000007800
APK 11	51 W OAK ST	5400	000007200	000007800
APK 11	227 N LAKE AVE	5400	000006000	000006500
APK 11	215 N LAKE AVE	5400	000006000	000006500
APK 11	17 W OAK ST	5400	000007200	000007800
APK 11	260 N LAKE AVE	5400	000006000	000006500
APK 11	140 W MYRTLE ST	5400	000006000	000006500
APK 11	170 W MYRTLE ST	5400	000005280	00057.200
APK 11	180 W MYRTLE ST	5400	000006000	000006500
APK 11	239 N WASHINGTON AVE	5400	000007200	000007800
APK 11	243 N WASHINGTON AVE	5400	000007200	000007800
APK 11	256 N LAKE AVE	5400	000006000	000006500
APK 11	246 N LAKE AVE	5400	000005280	00057.200
APK 11	236 N LAKE AVE	5400	000006000	000006500
APK 11	226 N LAKE AVE	5400	000007200	000007800
APK 11	231 N WASHINGTON AVE	5400	000006000	000006500
APK 11	235 N WASHINGTON AVE	5400	000006000	000006500
APK 11	227 N WASHINGTON AVE	5400	000006000	000006500
APK 11	147 W OAK ST	5400	000007200	000007800
APK 11	135 W OAK ST	5400	000006000	000006500
APK 11	129 W OAK ST	5400	000006000	000006500
APK 11	212 N LAKE AVE	5400	000007200	000007800
APK 11	204 W MYRTLE ST	5400	000005280	00057.200
APK 11	246 N WASHINGTON AVE	5400	000006000	000006500
APK 11	212 W MYRTLE ST	5400	000006000	000006500
APK 11	N WASHINGTON AVE	5400	000005280	000003900
APK 11	242 N WASHINGTON AVE	5400	000006000	000006500
APK 11	238 N WASHINGTON AVE	5400	000006000	000006500
APK 11	N WASHINGTON AVE	5400	000005280	00057.200
APK 11	235 N HAWTHORNE AVE	5400	000003600	000003900
APK 11	234 N WASHINGTON AVE	5400	000006000	000006500
APK 11	230 N WASHINGTON AVE	5400	000006000	000006500
APK 11	220 N WASHINGTON AVE	5400	000007200	000007800
APK 11	302 N PARK AVE	5400	000006000	000006500
APK 11	50 E MYRTLE ST	5400	000003600	000003900
APK 11	10 E MYRTLE ST	5400	000003600	000003900
APK 11	253 N CENTRAL AVE	5400	000006000	000006500
APK 11	N CENTRAL AVE	5400	000003600	000003900
APK 11	N PARK AVE	5400	000003600	000003900
APK 11	264 N PARK AVE	5400	000013200	000014300
APK 5	200 N PARK AVE	5400	000037200	000040300
APK 5	216 N PARK AVE	5400	000018000	000019500
APK 5	231 N CENTRAL AVE	5400	000006000	000006500
APK 5	N CENTRAL AVE	5400	000003600	000003900
APK 11	465 SPREADING OAK CIR	5400	000005280	00057.200
APK 11	467 SPREADING OAK CIR	5400	000006000	000006500
APK 11	469 SPREADING OAK CIR	5400	000005280	00057.200
APK 11	471 SPREADING OAK CIR	5400	000005280	00057.200
APK 11	473 SPREADING OAK CIR	5400	000005280	00057.200
APK 11	492 SPREADING OAK CIR	5400	000005280	00057.200
APK 11	490 SPREADING OAK CIR	5400	000005280	00057.200
APK 11	488 SPREADING OAK CIR	5400	000005280	00057.200
APK 11	486 SPREADING OAK CIR	5400	000005280	00057.200
APK 11	484 SPREADING OAK CIR	5400	000005280	00057.200

04-21-28-5450-00-120	BERMUDEZ IVANNA FERNANDEZ	APK 11	476 SPREADING OAK CIR	5400 000005280	00057.200
04-21-28-5450-00-140	LOPEZ GLADYS C	APK 11	474 SPREADING OAK CIR	5400 000005280	00057.200
04-21-28-5450-00-150	ROSARIO MICHELLE	APK 11	472 SPREADING OAK CIR	5400 000006000	000006500
04-21-28-5450-00-170	MOLINA FRANCISCO	APK 11	470 SPREADING OAK CIR	5400 000005280	00057.200
04-21-28-5450-00-180	WALLS TINICE	APK 11	468 SPREADING OAK CIR	5400 000005280	00057.200
04-21-28-5450-00-190	ROJAS MELANIE ROSE	APK 11	466 SPREADING OAK CIR	5400 000005280	00057.200
04-21-28-5450-00-210	WANG YUE YING	APK 11	464 SPREADING OAK CIR	5400 000005280	00057.200
04-21-28-5450-00-220	GOMEZ EDUARDO	APK 11	462 SPREADING OAK CIR	5400 000005280	00057.200
04-21-28-5450-00-230	CARDONA ALEJANDRO	APK 11	460 SPREADING OAK CIR	5400 000005280	00057.200
04-21-28-5450-00-240	PAIGE KENNETH M	APK 11	458 SPREADING OAK CIR	5400 000005280	00057.200
04-21-28-5450-00-250	MARIA DE LOS ANGELES LIVING TRUST	APK 11	456 SPREADING OAK CIR	5400 000005280	00057.200
04-21-28-5450-00-260	HALBLEIB RICHARD LEE SR	APK 11	454 SPREADING OAK CIR	5400 000005280	00057.200
04-21-28-5450-00-270	HALBLEIB RICHARD LEE SR	APK 11	452 SPREADING OAK CIR	5400 000005280	00057.200
04-21-28-5450-00-280	NEIL CLYDE JR	APK 11	450 SPREADING OAK CIR	5400 000005280	00057.200
04-21-28-5450-00-290	SURSELY JAMES E	APK 11	453 WILD ELM CT	5400 000005280	00057.200
04-21-28-5450-00-300	WILLIAMS DONALD E JR	APK 11	461 WILD ELM CT	5400 000005280	00057.200
04-21-28-5450-00-310	LOPEZ CHRISTIAN	APK 11	469 WILD ELM CT	5400 000005280	00057.200
04-21-28-5450-00-320	FULMER STEPHEN	APK 11	477 WILD ELM CT	5400 000005280	00057.200
04-21-28-5450-00-330	KOTADIA KARAN	APK 11	485 WILD ELM CT	5400 000005280	00057.200
04-21-28-5450-00-340	REYES ANTONIO ISAIAS	APK 11	491 WILD ELM CT	5400 000006000	000006500
04-21-28-5450-00-360	PATEL HARSHITKUMAR	APK 11	484 WILD ELM CT	5400 000005280	00057.200
04-21-28-5450-00-370	SOLER JOSE R	APK 11	478 WILD ELM CT	5400 000005280	00057.200
04-21-28-5450-00-380	SURSELY JAMES E	APK 11	472 WILD ELM CT	5400 000005280	00057.200
04-21-28-5450-00-390	KOTADIA KARAN	APK 11	466 WILD ELM CT	5400 000005280	00057.200
04-21-28-5450-00-400	WILLIAMS DONALD E JR	APK 11	460 WILD ELM CT	5400 000005280	00057.200
04-21-28-5450-00-410	SURSELY JAMES E	APK 11	454 WILD ELM CT	5400 000005280	00057.200
04-21-28-5450-00-420	RDB HOLDINGS GROUP LLC	APK 11	451 RED CEDAR CT	5400 000005280	00057.200
04-21-28-5450-00-430	CHEN JOHN J	APK 11	457 RED CEDAR CT	5400 000005280	00057.200
04-21-28-5450-00-440	CRUZ RAMON	APK 11	463 RED CEDAR CT	5400 000005280	00057.200
04-21-28-5450-00-460	ESQUIVEL IRIS O	APK 11	469 RED CEDAR CT	5400 000005280	00057.200
04-21-28-5450-00-470	SOTO MAURO	APK 11	475 RED CEDAR CT	5400 000005280	00057.200
04-21-28-5450-00-490	BINKWICZ EBE L	APK 11	476 RED CEDAR CT	5400 000005280	00057.200
04-21-28-5450-00-500	SIACA KISHA NATASHA	APK 11	470 RED CEDAR CT	5400 000005280	00057.200
04-21-28-5450-00-510	VALDEZ JESUS	APK 11	464 RED CEDAR CT	5400 000005280	00057.200
04-21-28-5450-00-530	SALCEDO KARLA P	APK 11	458 RED CEDAR CT	5400 000005280	00057.200
04-21-28-5450-00-540	BETANCOURT PEDRO A	APK 11	452 RED CEDAR CT	5400 000005280	00057.200
04-21-28-5462-00-010	STRAKA GREGORY T	APK 11	501 W SUMMIT ST	5400 000005280	00057.200
04-21-28-5462-00-020	STRAKA GREGORY T	APK 11	505 W SUMMIT ST	5400 000005280	00057.200
04-21-28-5462-00-030	STRAKA GREGORY T	APK 11	509 W SUMMIT ST	5400 000005280	00057.200
04-21-28-5462-00-040	STRAKA GREGORY T	APK 11	513 W SUMMIT ST	5400 000005280	00057.200
04-21-28-5462-00-050	FIVE-WAY CAPITAL REAL ESTATE LLC	APK 11	517 MAINELINE BLVD	5400 000005280	00057.200
04-21-28-5462-00-060	FIVE-WAY CAPITAL REAL ESTATE LLC	APK 11	521 MAINELINE BLVD	5400 000005280	00057.200
04-21-28-5462-00-070	VAZQUEZ ISIDRO	APK 11	525 MAINELINE BLVD	5400 000005280	00057.200
04-21-28-5462-00-080	DUBUISSON REGINE N	APK 11	529 MAINELINE BLVD	5400 000005280	00057.200
04-21-28-5462-00-090	HUSTON JERI JAY	APK 11	533 MAINELINE BLVD	5400 000005280	00057.200
04-21-28-5462-00-100	HUSTON JERI JAY	APK 11	537 MAINELINE BLVD	5400 000005280	00057.200
04-21-28-5462-00-110	SCHROEDER QIYING	APK 11	541 MAINELINE BLVD	5400 000005280	00057.200
04-21-28-5462-00-120	HUSTON JERI J	APK 11	545 MAINELINE BLVD	5400 000005280	00057.200
04-21-28-5462-00-130	REN CHENG GUI	APK 11	549 MAINELINE BLVD	5400 000005280	00057.200
04-21-28-5462-00-140	REN CHENG GUI	APK 11	553 MAINELINE BLVD	5400 000005280	00057.200
04-21-28-5462-00-160	MARTINEZ SANDRA NELLY	APK 11	559 MAINELINE BLVD	5400 000005280	00057.200
04-21-28-5462-00-170	MARTINEZ ISIDORO	APK 11	561 MAINELINE BLVD	5400 000005280	00057.200
04-21-28-5462-00-190	MALONE MAUDRINE	APK 11	565 MAINELINE BLVD	5400 000005280	00057.200
04-21-28-5462-00-200	HUSTON JERI J	APK 11	567 MAINELINE BLVD	5400 000005280	00057.200
04-21-28-5462-00-210	HUSTON JERI J	APK 11	569 MAINELINE BLVD	5400 000005280	00057.200
04-21-28-5462-00-220	HUSTON JERI J	APK 11	571 MAINELINE BLVD	5400 000005280	00057.200
04-21-28-5462-00-230	HUSTON JERI J	APK 11	573 MAINELINE BLVD	5400 000005280	00057.200
04-21-28-5462-00-240	HUSTON JERI J	APK 11	575 MAINELINE BLVD	5400 000005280	00057.200
04-21-28-5462-00-250	HUSTON JERI J	APK 11	577 MAINELINE BLVD	5400 000005280	00057.200
04-21-28-5462-00-260	HUSTON JERI J	APK 11	579 MAINELINE BLVD	5400 000005280	00057.200
04-21-28-5462-00-270	HUSTON JERI J	APK 11	581 MAINELINE BLVD	5400 000005280	00057.200
04-21-28-5462-00-280	HUSTON JERI J	APK 11	583 MAINELINE BLVD	5400 000005280	00057.200
04-21-28-5462-00-290	HUSTON JERI J	APK 11	585 MAINELINE BLVD	5400 000005280	00057.200

04-21-28-5462-00-300	HUSTON JERI J	APK 11	587 MAINELINE BLVD	5400 000005280	00057.200
04-21-28-5462-00-310	VALDEZ GUILLERMINA	APK 11	589 MAINELINE BLVD	5400 000005280	00057.200
04-21-28-5462-00-320	CORDERO PEDRO	APK 11	591 MAINELINE BLVD	5400 000005280	00057.200
04-21-28-5462-00-330	DE LOS ANGELES HERNANDEZ MARIA	APK 11	593 MAINELINE BLVD	5400 000005280	00057.200
04-21-28-5462-00-340	MONDESIR MARIE J	APK 11	595 MAINELINE BLVD	5400 000005280	00057.200
04-21-28-5462-00-360	SANCHEZ DANIEL	APK 11	597 MAINELINE BLVD	5400 000005280	00057.200
04-21-28-5462-00-370	HUSTON JERI J	APK 11	596 MAINELINE BLVD	5400 000005280	00057.200
04-21-28-5462-00-380	HUSTON JERI J	APK 11	594 MAINELINE BLVD	5400 000005280	00057.200
04-21-28-5462-00-390	PREMIER PROPERTIES LLC	APK 11	592 MAINELINE BLVD	5400 000005280	00057.200
04-21-28-5462-00-400	PREMIER PROPERTIES LLC	APK 11	590 MAINELINE BLVD	5400 000005280	00057.200
04-21-28-5462-00-410	PREMIER PROPERTIES LLC	APK 11	588 MAINELINE BLVD	5400 000005280	00057.200
04-21-28-5462-00-420	PREMIER PROPERTIES LLC	APK 11	586 MAINELINE BLVD	5400 000005280	00057.200
04-21-28-5462-00-440	MIGHTY ERROL	APK 11	582 MAINELINE BLVD	5400 000005280	00057.200
04-21-28-5462-00-470	FIELDS EDITH	APK 11	580 MAINELINE BLVD	5400 000006000	000006500
04-21-28-5462-00-490	NEWCASTLE HOLDINGS AND INVESTMENTS LLC	APK 11	572 MAINELINE BLVD	5400 000005280	00057.200
04-21-28-5462-00-500	NEWCASTLE INVESTMENTS AND HOLDINGS LLC	APK 11	574 MAINELINE BLVD	5400 000005280	00057.200
04-21-28-5462-00-510	ALMIRON VICTOR HUGO	APK 11	570 MAINELINE BLVD	5400 000005280	00057.200
04-21-28-5462-00-520	WANG YUE YING	APK 11	566 MAINELINE BLVD	5400 000005280	00057.200
04-21-28-5462-00-530	HUSTON JERI JAY	APK 11	562 MAINELINE BLVD	5400 000005280	00057.200
04-21-28-5462-00-540	HUSTON JERI JAY	APK 11	558 MAINELINE BLVD	5400 000005280	00057.200
04-21-28-5462-00-550	HUSTON JERI J	APK 11	554 MAINELINE BLVD	5400 000005280	00057.200
04-21-28-5462-00-560	HUSTON JERI J	APK 11	550 MAINELINE BLVD	5400 000005280	00057.200
04-21-28-5462-00-570	IBARRA LOURDES DOMINGUEZ	APK 11	546 MAINELINE BLVD	5400 000005280	00057.200
04-21-28-5462-00-580	SANCHEZ DANIEL	APK 11	542 MAINELINE BLVD	5400 000005280	00057.200
04-21-28-5462-00-590	LOPEZ ALONZO NESTOR	APK 11	538 MAINELINE BLVD	5400 000005280	00057.200
04-21-28-5462-00-600	SANTILLAN LETICIA	APK 11	534 MAINELINE BLVD	5400 000005280	00057.200
04-21-28-5462-00-610	PREMIER PROPERTIES LLC	APK 11	530 MAINELINE BLVD	5400 000005280	00057.200
04-21-28-5462-00-620	PREMIER PROPERTIES LLC	APK 11	526 MAINELINE BLVD	5400 000005280	00057.200
04-21-28-5462-00-630	CLARK LARRY L	APK 11	522 MAINELINE BLVD	5400 000005280	00057.200
04-21-28-5462-00-640	CLARK LARRY L	APK 11	518 MAINELINE BLVD	5400 000006000	000006500
04-21-28-5462-00-650	FIVE-WAY CAPITAL REAL ESTATE LLC	APK 11	514 MAINELINE BLVD	5400 000005280	00057.200
04-21-28-5462-00-660	FIVE-WAY CAPITAL REAL ESTATE LLC	APK 11	510 MAINELINE BLVD	5400 000005280	00057.200
04-21-28-5462-00-670	FIVE-WAY CAPITAL REAL ESTATE LLC	APK 11	506 MAINELINE BLVD	5400 000005280	00057.200
04-21-28-5462-00-680	FIVE-WAY CAPITAL REAL ESTATE LLC	APK 11	502 MAINELINE BLVD	5400 000005280	00057.200
04-21-28-5525-00-002	CITY OF APOPKA	APK 11	600 MARTIN PLACE BLVD	5400 000003600	000003900
04-21-28-5525-00-010	CURIEL ROSENDO	APK 11	511 MARTIN PLACE BLVD	5400 000005280	00057.200
04-21-28-5525-00-020	PERRY TIMOTHY ANDREW	APK 11	519 MARTIN PLACE BLVD	5400 000005280	00057.200
04-21-28-5525-00-030	FKH SFR PROPCO B-HLD LP	APK 11	531 MARTIN PLACE BLVD	5400 000005280	00057.200
04-21-28-5525-00-040	HAILEY HUNTER N	APK 11	535 MARTIN PLACE BLVD	5400 000005280	00057.200
04-21-28-5525-00-050	BLANDON MICHAEL D	APK 11	537 MARTIN PLACE BLVD	5400 000005280	00057.200
04-21-28-5525-00-060	BAF ASSETS 3 LLC	APK 11	541 MARTIN PLACE BLVD	5400 000005280	00057.200
04-21-28-5525-00-070	LA REGIA PROPERTIES INC	APK 11	545 MARTIN PLACE BLVD	5400 000005280	00057.200
04-21-28-5525-00-080	CHANDLER EDWARD	APK 11	553 MARTIN PLACE BLVD	5400 000005280	00057.200
04-21-28-5525-00-090	RP HOMES 3 LLC	APK 11	559 MARTIN PLACE BLVD	5400 000005280	00057.200
04-21-28-5525-00-100	LUIS SANDOVAL TRUST	APK 11	561 MARTIN PLACE BLVD	5400 000005280	00057.200
04-21-28-5525-00-110	RAMIREZ MAZARIEGOSD KEVIN LORENZO	APK 11	563 MARTIN PLACE BLVD	5400 000005280	00057.200
04-21-28-5525-00-120	RIVERA LOPEZ LUIS DANIEL	APK 11	565 MARTIN PLACE BLVD	5400 000005280	00057.200
04-21-28-5525-00-130	RODRIGUEZ NELSON	APK 11	573 MARTIN PLACE BLVD	5400 000005280	00057.200
04-21-28-5525-00-140	PIMENTAL LETICIA	APK 11	575 MARTIN PLACE BLVD	5400 000005280	00057.200
04-21-28-5525-00-150	SANTIAGO YASMIN RIVERA	APK 11	577 MARTIN PLACE BLVD	5400 000005280	00057.200
04-21-28-5525-00-160	LAMANTIA JAMES THOMAS LIFE ESTATE	APK 11	579 MARTIN PLACE BLVD	5400 000005280	00057.200
04-21-28-5525-00-170	PRADO MARY A	APK 11	581 MARTIN PLACE BLVD	5400 000005280	00057.200
04-21-28-5525-00-180	FREEMAN MICHELL	APK 11	583 MARTIN PLACE BLVD	5400 000005280	00057.200
04-21-28-5525-00-190	BAF ASSETS 3 LLC	APK 11	587 MARTIN PLACE BLVD	5400 000005280	00057.200
04-21-28-5525-00-200	MASON JOHN H	APK 11	591 MARTIN PLACE BLVD	5400 000005280	00057.200
04-21-28-5525-00-210	HERRERA ALFONSO	APK 11	593 MARTIN PLACE BLVD	5400 000005280	00057.200
04-21-28-5525-00-220	HERRERA ALFONSO S	APK 11	595 MARTIN PLACE BLVD	5400 000005280	00057.200
04-21-28-5525-00-230	HERRERA ALFONSO	APK 11	597 MARTIN PLACE BLVD	5400 000006000	000006500
04-21-28-5525-00-240	REBELLO DEODATO	APK 11	598 MARTIN PLACE BLVD	5400 000005280	00057.200
04-21-28-5525-00-250	ESPINO ROGELIO	APK 11	596 MARTIN PLACE BLVD	5400 000005280	00057.200
04-21-28-5525-00-260	HERRERA ALFONSO	APK 11	594 MARTIN PLACE BLVD	5400 000005280	00057.200
04-21-28-5525-00-270	ASIANA REALTY INC	APK 11	592 MARTIN PLACE BLVD	5400 000005280	00057.200
04-21-28-5525-00-280	HERNANDEZ MANUEL D	APK 11	590 ROBIN CT	5400 000005280	00057.200

04-21-28-5525-00-290	DONES CHRISTIAN	APK 11	588 ROBIN CT	5400 000005280	00057.200
04-21-28-5525-00-300	GOODRICH CAROL	APK 11	586 ROBIN CT	5400 000005280	00057.200
04-21-28-5525-00-310	584 ROBIN COURT TRUST	APK 11	584 ROBIN CT	5400 000005280	00057.200
04-21-28-5525-00-320	HERRERA ALFONSO S	APK 11	582 MARTIN PLACE BLVD	5400 000005280	00057.200
04-21-28-5525-00-330	HERRERA ALFONSO S	APK 11	580 MARTIN PLACE BLVD	5400 000005280	00057.200
04-21-28-5525-00-340	HERRERA ALFONSO S	APK 11	578 MARTIN PLACE BLVD	5400 000006000	000006500
04-21-28-5525-00-350	SAUCEDO AIDA	APK 11	576 MARTIN PLACE BLVD	5400 000005280	00057.200
04-21-28-5525-00-360	ROSSI JENNIFER	APK 11	574 SWALLOW ST	5400 000005280	00057.200
04-21-28-5525-00-370	NOVOA JOSE A	APK 11	572 SWALLOW ST	5400 000005280	00057.200
04-21-28-5525-00-380	FLORES HELEN C	APK 11	570 SWALLOW ST	5400 000005280	00057.200
04-21-28-5525-00-390	MASTERS-REISS LINDA	APK 11	568 SWALLOW ST	5400 000005280	00057.200
04-21-28-5525-00-400	ESMIE ANDRE RAMONA	APK 11	566 MARTIN PLACE BLVD	5400 000005280	00057.200
04-21-28-5525-00-410	MEJIA LUCIANO ISRAEL	APK 11	564 MARTIN PLACE BLVD	5400 000005280	00057.200
04-21-28-5525-00-420	LAMANTIA JAMES THOMAS LIFE ESTATE	APK 11	562 MARTIN PLACE BLVD	5400 000005280	00057.200
04-21-28-5525-00-430	VALLE MARIBEL	APK 11	560 MARTIN PLACE BLVD	5400 000005280	00057.200
04-21-28-5525-00-440	SANTIAGO MAUREEN	APK 11	558 SPARROW CT	5400 000005280	00057.200
04-21-28-5525-00-450	SOTO MAURO JR	APK 11	556 SPARROW CT	5400 000005280	00057.200
04-21-28-5525-00-460	DUENAS ALDO	APK 11	554 SPARROW CT	5400 000005280	00057.200
04-21-28-5525-00-470	DIAZ IVALYSS G	APK 11	550 SPARROW CT	5400 000005280	00057.200
04-21-28-5525-00-480	LUIS SANDOVAL TRUST	APK 11	546 MARTIN PLACE BLVD	5400 000005280	00057.200
04-21-28-5525-00-490	SINGH DEONARINE	APK 11	542 MARTIN PLACE BLVD	5400 000005280	00057.200
04-21-28-5525-00-500	BECKWOOD REAL ESTATE DEVELOPMENT LLC	APK 11	538 MARTIN PLACE BLVD	5400 000005280	000003900
04-21-28-5525-00-510	B AND E PROPERTIES NY LLC	APK 11	534 MARTIN PLACE BLVD	5400 000005280	00057.200
04-21-28-5525-00-520	MARTINEZ REYES	APK 11	530 MARTIN PLACE BLVD	5400 000005280	00057.200
04-21-28-5525-00-530	TORREALBA SHAIRA	APK 11	526 CARDINAL CT	5400 000005280	00057.200
04-21-28-5525-00-540	FONSECA JETSSY M	APK 11	522 CARDINAL CT	5400 000005280	00057.200
04-21-28-5525-00-550	LORENZO ZELITHEZ	APK 11	518 CARDINAL CT	5400 000005280	00057.200
04-21-28-5525-00-560	GONZALEZ ROMULO	APK 11	514 CARDINAL CT	5400 000005280	00057.200
04-21-28-5525-00-570	LOPEZ ROSAURA	APK 11	510 MARTIN PLACE BLVD	5400 000005280	00057.200
04-21-28-5525-00-580	JIMENEZ CARLOS M	APK 11	506 MARTIN PLACE BLVD	5400 000005280	00057.200
04-21-28-5525-00-590	MARTINEZ RAUL QUIROZ	APK 11	502 MARTIN PLACE BLVD	5400 000005280	00057.200
04-21-28-5529-00-010	LAKE EUSTIS HOLDINGS LLC	APK 11	501 CONURE ST	5400 000005280	00057.200
04-21-28-5529-00-020	GARCIA MARIA M LIFE ESTATE	APK 11	505 CONURE ST	5400 000005280	00057.200
04-21-28-5529-00-030	CPI/AMHERST SFR PROGRAM OWNER L L C	APK 11	509 CONURE ST	5400 000005280	00057.200
04-21-28-5529-00-040	MONTGOMERY SHEENA G	APK 11	515 CONURE ST	5400 000005280	00057.200
04-21-28-5529-00-050	RAYA JOSE S	APK 11	519 CONURE ST	5400 000006000	000006500
04-21-28-5529-00-060	NEW RESIDENTIAL BORROWER 2022-SFR1 LLC	APK 11	525 CONURE ST	5400 000005280	00057.200
04-21-28-5529-00-070	BASTIDAS JUAN CARLOS	APK 11	529 CONURE ST	5400 000006000	000006500
04-21-28-5529-00-080	GARCIA JESUS J	APK 11	535 CONURE ST	5400 000005280	00057.200
04-21-28-5529-00-090	ENRIQUEZ AARON	APK 11	539 CONURE ST	5400 000005280	00057.200
04-21-28-5529-00-100	CERVANTES ARMANDO	APK 11	545 CONURE ST	5400 000005280	00057.200
04-21-28-5529-00-110	SUAREZ EUNICE	APK 11	549 CONURE ST	5400 000005280	00057.200
04-21-28-5529-00-120	SUAREZ JORGE	APK 11	555 CONURE ST	5400 000006000	000006500
04-21-28-5529-00-130	SRAM PACK I-A L L C	APK 11	559 CONURE ST	5400 000005280	00057.200
04-21-28-5529-00-140	GONZALEZ VALENTIN EDGAR	APK 11	565 CONURE ST	5400 000005280	00057.200
04-21-28-5529-00-150	MCGEE HIAWARTHA	APK 11	575 CONURE ST	5400 000005280	00057.200
04-21-28-5529-00-160	NGUYEN LIEU THI	APK 11	579 CONURE ST	5400 000006000	000006500
04-21-28-5529-00-170	PROGRESS RESIDENTIAL BORROWER 13 LLC	APK 11	585 CONURE ST	5400 000005280	00057.200
04-21-28-5529-00-180	LANGLOIS LELAND	APK 11	589 CONURE ST	5400 000005280	00057.200
04-21-28-5529-00-190	MCALLISTER WILFRED L	APK 11	595 CONURE ST	5400 000005280	00057.200
04-21-28-5529-00-200	FULMER STEPHEN	APK 11	601 CONURE ST	5400 000005280	00057.200
04-21-28-5529-00-210	PHIPPS CAMERON	APK 11	605 CONURE ST	5400 000005280	00057.200
04-21-28-5529-00-220	BAF ASSETS 5 LLC	APK 11	609 CONURE ST	5400 000005280	00057.200
04-21-28-5529-00-230	LOPEZ HERNANDEZ FAUSTO	APK 11	615 CONURE ST	5400 000005280	00057.200
04-21-28-5529-00-240	FULMER STEPHEN	APK 11	619 CONURE ST	5400 000005280	00057.200
04-21-28-5529-00-250	POLLOCK DONNA MARIE LIFE ESTATE	APK 11	625 CONURE ST	5400 000005280	00057.200
04-21-28-5529-00-280	JEAN BATISTE MARIE LAMERCIE	APK 11	616 CONURE ST	5400 000005280	00057.200
04-21-28-5529-00-290	KALAGHCHI MAJID	APK 11	610 CONURE ST	5400 000005280	00057.200
04-21-28-5529-00-300	MCLEAN KEITH A	APK 11	606 CONURE ST	5400 000005280	00057.200
04-21-28-5529-00-310	LANE SEAN	APK 11	602 CONURE ST	5400 000005280	00057.200
04-21-28-5529-00-320	ROSALES FERMIN W	APK 11	596 CONURE ST	5400 000005280	00057.200
04-21-28-5529-00-330	RODRIGUEZ JESUS	APK 11	590 CONURE ST	5400 000005280	00057.200
04-21-28-5529-00-340	SEGURA MILTON A	APK 11	586 CONURE ST	5400 000005280	00057.200

04-21-28-5529-00-350	BROWN JULIAN M	APK 11	580 CONURE ST	5400 000005280	00057.200
04-21-28-5529-00-360	CLIFT LOIS D	APK 11	576 CONURE ST	5400 000005280	00057.200
04-21-28-5529-00-370	GALVAN VIOLETA	APK 11	560 SWALLOW CT	5400 000005280	00057.200
04-21-28-5529-00-380	TRAN MYNHUNG T	APK 11	575 SWALLOW CT	5400 000006000	000006500
04-21-28-5529-00-390	RIVAS FEDERICO	APK 11	579 SWALLOW CT	5400 000005280	00057.200
04-21-28-5529-00-400	BRATCHER JEFFREY	APK 11	585 SWALLOW CT	5400 000005280	00057.200
04-21-28-5529-00-410	SHREE JABRESHWAR MAHARAJ LLC	APK 11	589 SWALLOW CT	5400 000005280	00057.200
04-21-28-5529-00-420	DEBOER DUANE	APK 11	595 SWALLOW CT	5400 000005280	00057.200
04-21-28-5529-00-430	RIVERA RODRIGUEZ JEAN CARLOS	APK 11	601 SWALLOW CT	5400 000005280	00057.200
04-21-28-5529-00-440	KRESS JOHN A	APK 11	605 SWALLOW CT	5400 000005280	00057.200
04-21-28-5529-00-460	AMADOR MARIA	APK 11	630 SWALLOW CT	5400 000005280	00057.200
04-21-28-5529-00-470	SIEDSCHLAW LYLE G LIFE ESTATE	APK 11	624 SWALLOW CT	5400 000005280	00057.200
04-21-28-5529-00-480	VALDEZ ALMA G	APK 11	620 SWALLOW CT	5400 000005280	00057.200
04-21-28-5529-00-490	CATTLEA LAND & PROPERTIES LLLP	APK 11	614 SWALLOW CT	5400 000005280	00057.200
04-21-28-5529-00-500	FRANCES H DAILEY REVOCABLE TRUST	APK 11	610 SWALLOW CT	5400 000005280	00057.200
04-21-28-5529-00-510	CONTEE AARON	APK 11	606 SWALLOW CT	5400 000005280	00057.200
04-21-28-5529-00-520	RAMDULAR MOHABIR	APK 11	602 SWALLOW CT	5400 000005280	00057.200
04-21-28-5529-00-530	SUMMERSILL HANNAH G	APK 11	596 SWALLOW CT	5400 000005280	00057.200
04-21-28-5529-00-540	WALLACE KEMROY	APK 11	590 SWALLOW CT	5400 000005280	00057.200
04-21-28-5529-00-550	MENDOZA MARIA	APK 11	586 SWALLOW CT	5400 000005280	00057.200
04-21-28-5529-00-560	KAVANAUGH INESTROZA ELORAIN D	APK 11	580 SWALLOW CT	5400 000005280	00057.200
04-21-28-5529-00-570	MORALES MARITZA	APK 11	576 SWALLOW CT	5400 000005280	00057.200
04-21-28-5529-00-580	GERMAIN KEL	APK 11	564 SWALLOW CT	5400 000005280	00057.200
04-21-28-5529-00-590	MEDINA TITA	APK 11	551 SWALLOW CT	5400 000006000	000006500
04-21-28-5529-00-600	ALAS VICTOR M LIFE ESTATE	APK 11	553 SWALLOW CT	5400 000005280	00057.200
04-21-28-5529-00-610	GRULLON ABEL	APK 11	555 SWALLOW CT	5400 000005280	00057.200
04-21-28-5529-00-620	CHEN XIUZHU	APK 11	557 SWALLOW CT	5400 000005280	00057.200
04-21-28-5529-00-630	MUNOZ RAUL R	APK 11	559 SWALLOW CT	5400 000005280	00057.200
04-21-28-5529-00-640	VAN ROOY NANCY	APK 11	561 SWALLOW CT	5400 000005280	00057.200
04-21-28-5529-00-650	SOLARZANO DAWN R	APK 11	566 CONURE ST	5400 000005280	00057.200
04-21-28-5529-00-660	SANTINI-MENDEZ CARMEN	APK 11	560 CONURE ST	5400 000005280	00057.200
04-21-28-5529-00-670	KALAGHCHI MAJID	APK 11	556 CONURE ST	5400 000005280	00057.200
04-21-28-5529-00-680	PROGRESS ORLANDO LLC	APK 11	550 CONURE ST	5400 000005280	00057.200
04-21-28-5529-00-690	KROOHS THOMAS H	APK 11	546 CONURE ST	5400 000005280	00057.200
04-21-28-5529-00-700	LOWREY KELLY	APK 11	540 CONURE ST	5400 000005280	00057.200
04-21-28-5529-00-710	SOUTHERLAND KATHERANN	APK 11	536 CONURE ST	5400 000005280	00057.200
04-21-28-5529-00-720	WU JOHN Z	APK 11	530 CONURE ST	5400 000005280	00057.200
04-21-28-5529-00-730	KARR ETELVINA	APK 11	526 CONURE ST	5400 000005280	00057.200
04-21-28-5529-00-740	CARWISE CALVIN D	APK 11	520 CONURE ST	5400 000005280	00057.200
04-21-28-5529-00-750	SEATON JANICE O	APK 11	516 CONURE ST	5400 000006000	000006500
04-21-28-5529-00-760	MUNOZ SANCHEZ ROMAN DE JESUS	APK 11	510 CONURE ST	5400 000005280	00057.200
04-21-28-5529-00-770	FLORES MILAGRITO	APK 11	506 CONURE ST	5400 000005280	00057.200
04-21-28-5529-00-780	MERCER MELISSA A	APK 11	502 CONURE ST	5400 000005280	00057.200
04-21-28-6139-00-010	TRUE NORTH PROPERTY OWNER B LLC	APK 11	479 COMFORT DR	5400 000006000	000006500
04-21-28-6139-00-020	COLE JOYCELYN L LIFE ESTATE	APK 11	473 COMFORT DR	5400 000006000	000006500
04-21-28-6139-00-030	PERSHAD JAGDEO	APK 11	467 COMFORT DR	5400 000005280	00057.200
04-21-28-6139-00-040	WATT JENNIS A	APK 11	461 COMFORT DR	5400 000005280	00057.200
04-21-28-6139-00-050	JOHN ETHNEY J	APK 11	455 COMFORT DR	5400 000005280	00057.200
04-21-28-6139-00-060	PRABUNAUTH CHANDRA	APK 11	449 COMFORT DR	5400 000005280	00057.200
04-21-28-6139-00-070	THR FLORIDA L P	APK 11	443 COMFORT DR	5400 000005280	00057.200
04-21-28-6139-00-080	CHEN YAN	APK 11	437 COMFORT DR	5400 000005280	00057.200
04-21-28-6139-00-090	HALL KAREN A	APK 11	431 COMFORT DR	5400 000006000	000006500
04-21-28-6139-00-100	JORDAN LESLIE	APK 11	425 COMFORT DR	5400 000005280	00057.200
04-21-28-6139-00-110	CLARK KEVIN	APK 11	419 COMFORT DR	5400 000005280	00057.200
04-21-28-6139-00-120	DUOONGE RAFAEL	APK 11	413 COMFORT DR	5400 000005280	00057.200
04-21-28-6139-00-130	MANARA CIELO	APK 11	407 COMFORT DR	5400 000005280	00057.200
04-21-28-6139-00-140	COBB TYRONE JR	APK 11	401 COMFORT DR	5400 000005280	00057.200
04-21-28-6139-00-150	FAIR BERNEDINE	APK 11	395 COMFORT DR	5400 000005280	00057.200
04-21-28-6139-00-160	NOESKE STEPHANIE R	APK 11	389 COMFORT DR	5400 000005280	00057.200
04-21-28-6139-00-170	MCGEE FAMILY TRUST	APK 11	383 COMFORT DR	5400 000005280	00057.200
04-21-28-6139-00-180	MCDANIEL RACHEL LYNN	APK 11	377 COMFORT DR	5400 000005280	00057.200
04-21-28-6139-00-190	NEGRON JORGE	APK 11	371 COMFORT DR	5400 000005280	00057.200
04-21-28-6139-00-200	JONES EVELENA W	APK 11	365 COMFORT DR	5400 000006000	000006500

04-21-28-6139-00-210	ROMANDETTI ANTHONY	APK 11	359 COMFORT DR	5400 000005280	00057.200
04-21-28-6139-00-220	TAH 2017-1 BORROWER LLC	APK 11	353 COMFORT DR	5400 000005280	00057.200
04-21-28-6139-00-230	PROGRESS RESIDENTIAL BORROWER 12 LLC	APK 11	347 COMFORT DR	5400 000006000	000006500
04-21-28-6139-00-240	CHEN YAN	APK 11	300 BREEZEWAY DR	5400 000005280	00057.200
04-21-28-6139-00-250	LOVETT JEFFREY B	APK 11	302 BREEZEWAY DR	5400 000006000	000006500
04-21-28-6139-00-260	SANTAPAU DEIDANIA	APK 11	304 BREEZEWAY DR	5400 000005280	00057.200
04-21-28-6139-00-270	REYES JENNIFER ANN	APK 11	306 BREEZEWAY DR	5400 000005280	00057.200
04-21-28-6139-01-010	AMERIPROP SFR PROPERTY OWNER II LLC	APK 11	308 BREEZEWAY DR	5400 000005280	00057.200
04-21-28-6139-01-020	HEWLETT ROBERT E	APK 11	310 BREEZEWAY DR	5400 000005280	00057.200
04-21-28-6139-01-030	ZHAO AN BANG	APK 11	312 BREEZEWAY DR	5400 000005280	00057.200
04-21-28-6139-01-040	CHEN LI	APK 11	314 BREEZEWAY DR	5400 000005280	00057.200
04-21-28-6139-01-050	BACHMANN WILLIAM G	APK 11	316 BREEZEWAY DR	5400 000006000	000006500
04-21-28-6139-01-060	PEREZ LOPEZ SANDRO	APK 11	330 BREEZEWAY DR	5400 000005280	00057.200
04-21-28-6139-01-070	GODWIN LINDA A	APK 11	336 BREEZEWAY DR	5400 000005280	00057.200
04-21-28-6139-01-080	NEGRON RUBEN ESTATE	APK 11	342 BREEZEWAY DR	5400 000005280	00057.200
04-21-28-6139-01-090	PROGRESS RESIDENTIAL BORROWER 18 LLC	APK 11	348 BREEZEWAY DR	5400 000005280	00057.200
04-21-28-6139-01-100	DE LA CRUZ FRANCISCO J	APK 11	354 BREEZEWAY DR	5400 000005280	00057.200
04-21-28-6139-01-110	TIMOTHY V RANDOLPH II TRUST 50% INT	APK 11	360 BREEZEWAY DR	5400 000005280	00057.200
04-21-28-6139-01-120	AG RESOURCE GROUP LLC	APK 11	366 BREEZEWAY DR	5400 000005280	00057.200
04-21-28-6139-01-130	ARVM 5 LLC	APK 11	372 BREEZEWAY DR	5400 000005280	00057.200
04-21-28-6139-01-140	BENNETT MARILYN D	APK 11	378 BREEZEWAY DR	5400 000005280	00057.200
04-21-28-6139-01-150	PROGRESS RESIDENTIAL BORROWER 11 LLC	APK 11	384 BREEZEWAY DR	5400 000006000	000006500
04-21-28-6139-01-160	JENNINGS JEAN E	APK 11	404 BREEZEWAY DR	5400 000005280	00057.200
04-21-28-6139-01-170	GOBOURNE AUDDIE	APK 11	410 BREEZEWAY DR	5400 000005280	00057.200
04-21-28-6139-01-180	GOMEZ ROSA E	APK 11	416 BREEZEWAY DR	5400 000005280	00057.200
04-21-28-6139-01-190	GARCIA JUAN	APK 11	422 BREEZEWAY DR	5400 000005280	00057.200
04-21-28-6139-01-200	RODRIGUES COLIN A	APK 11	428 BREEZEWAY DR	5400 000005280	00057.200
04-21-28-6139-01-210	RODRIGUEZ JUAN C	APK 11	434 BREEZEWAY DR	5400 000006000	000006500
04-21-28-6139-01-220	CSMA FT LLC	APK 11	440 BREEZEWAY DR	5400 000005280	00057.200
04-21-28-6139-01-230	ACITO DELPHINE	APK 11	446 BREEZEWAY DR	5400 000006000	000006500
04-21-28-6139-01-240	CLARK STEPHANIE ANN	APK 11	452 BREEZEWAY DR	5400 000005280	00057.200
04-21-28-6139-01-250	XRZ GROUP LLC	APK 11	458 BREEZEWAY DR	5400 000005280	00057.200
04-21-28-6139-01-260	ROBINSON LYNETTE	APK 11	464 BREEZEWAY DR	5400 000005280	00057.200
04-21-28-6139-01-270	PROGRESS RESIDENTIAL BORROWER 12 LLC	APK 11	470 BREEZEWAY DR	5400 000005280	00057.200
04-21-28-6139-01-280	HUANG CHIUNG YING	APK 11	476 BREEZEWAY DR	5400 000006000	000006500
04-21-28-6139-01-290	ZHANG REN	APK 11	482 BREEZEWAY DR	5400 000005280	00057.200
04-21-28-6139-01-300	PEREZ MARIA	APK 11	481 BREEZEWAY DR	5400 000005280	00057.200
04-21-28-6139-01-310	CACERES FRANCISCO A	APK 11	475 BREEZEWAY DR	5400 000005280	00057.200
04-21-28-6139-01-320	469 BREEZEWAY DR LLC	APK 11	469 BREEZEWAY DR	5400 000005280	00057.200
04-21-28-6139-01-330	PROGRESS RESIDENTIAL BORROWER 12 LLC	APK 11	463 BREEZEWAY DR	5400 000006000	000006500
04-21-28-6139-01-340	TOWERY MICHAEL	APK 11	457 BREEZEWAY DR	5400 000005280	00057.200
04-21-28-6139-01-350	MATUTE MARIA TEODORA	APK 11	451 BREEZEWAY DR	5400 000005280	00057.200
04-21-28-6139-01-360	HAULBROOK JASON STEVEN	APK 11	367 LOOKOUT LN	5400 000006000	000006500
04-21-28-6139-01-370	HOMANN BRYCE P	APK 11	355 LOOKOUT LN	5400 000005280	00057.200
04-21-28-6139-01-380	BLAISDELL RYAN	APK 11	343 LOOKOUT LN	5400 000006000	000006500
04-21-28-6139-01-390	BRANSON DAVID D	APK 11	331 LOOKOUT LN	5400 000005280	00057.200
04-21-28-6139-01-400	PROGRESS RESIDENTIAL BORROWER 6 LLC	APK 11	319 LOOKOUT LN	5400 000005280	00057.200
04-21-28-6139-01-410	WALLACE WILLIAM GODREY	APK 11	307 LOOKOUT LN	5400 000005280	00057.200
04-21-28-6139-01-420	TARVER DENISE L LIFE ESTATE	APK 11	308 RIDGE CT	5400 000006000	000006500
04-21-28-6139-01-430	RIVERA LUZ M ESTATE	APK 11	314 RIDGE CT	5400 000006000	000006500
04-21-28-6139-01-440	AVILES JOSE	APK 11	320 RIDGE CT	5400 000006000	000006500
04-21-28-6139-01-450	GONZALEZ MONSERRATE	APK 11	327 RIDGE CT	5400 000006000	000006500
04-21-28-6139-01-460	SCHLUETER RONALD L	APK 11	321 RIDGE CT	5400 000006000	000006500
04-21-28-6139-01-470	MALLET TONY	APK 11	315 RIDGE CT	5400 000006000	000006500
04-21-28-6139-01-480	YANG LINGMIN 50% INT	APK 11	309 RIDGE CT	5400 000005280	00057.200
04-21-28-6139-01-490	LOPEZ JUANITA ESTATE	APK 11	306 LOOKOUT LN	5400 000005280	00057.200
04-21-28-6139-01-500	ROBERTS MAGGIE M	APK 11	318 LOOKOUT LN	5400 000006000	000006500
04-21-28-6139-01-510	BAF ASSETS 4 LLC	APK 11	330 LOOKOUT LN	5400 000005280	00057.200
04-21-28-6139-01-520	JACKSON ARTRIANA T	APK 11	342 LOOKOUT LN	5400 000005280	00057.200
04-21-28-6139-01-530	DIRAN GILIAN	APK 11	354 LOOKOUT LN	5400 000006000	000006500
04-21-28-6139-01-540	COLOSSEUM 1 LLC	APK 11	366 LOOKOUT LN	5400 000006000	000006500
04-21-28-6139-01-550	AMERICAN HOMES 4 RENT	APK 11	365 HIDEOUT LN	5400 000005280	00057.200
04-21-28-6139-01-560	CRUZ ANTONIO	APK 11	353 HIDEOUT LN	5400 000006000	000006500

04-21-28-6139-01-570	ARIAS MARIA A	APK 11	341 HIDEOUT LN	5400 000005280	00057.200
04-21-28-6139-01-580	PIERRE GILLES VOLVEMS	APK 11	329 HIDEOUT LN	5400 000006000	000006500
04-21-28-6139-01-590	RUIZ MANUEL J JR	APK 11	317 HIDEOUT LN	5400 000005280	00057.200
04-21-28-6139-01-600	CHEN LI	APK 11	305 HIDEOUT LN	5400 000005280	00057.200
04-21-28-6139-01-610	NGUYEN TINH	APK 11	304 HIDEOUT LN	5400 000006000	000006500
04-21-28-6139-01-620	PROGRESS RESIDENTIAL BORROWER 12 LLC	APK 11	316 HIDEOUT LN	5400 000006000	000006500
04-21-28-6139-01-630	SALAMAYA NANDRANI	APK 11	328 HIDEOUT LN	5400 000006000	000006500
04-21-28-6139-01-640	MARIA DE LOS ANGELES LIVING TRUST	APK 11	340 HIDEOUT LN	5400 000005280	00057.200
04-21-28-6139-01-650	ZHAO XIU LING	APK 11	352 HIDEOUT LN	5400 000005280	00057.200
04-21-28-6139-01-660	AUCES RODOLFO	APK 11	364 HIDEOUT LN	5400 000005280	00057.200
04-21-28-6139-01-670	SANTIAGO DAVID A	APK 11	343 BLUFF LN	5400 000005280	00057.200
04-21-28-6139-01-680	JEAN-BAPTISTE MARIE LAMARCIE	APK 11	335 BLUFF LN	5400 000005280	00057.200
04-21-28-6139-01-690	ROGERS KEVIN	APK 11	327 BLUFF LN	5400 000006000	000006500
04-21-28-6139-01-700	CHARLES MAY FLORENCE	APK 11	319 BLUFF LN	5400 000005280	00057.200
04-21-28-6139-01-710	CASON HERBERT H JR	APK 11	311 BLUFF LN	5400 000006000	000006500
04-21-28-6139-01-720	CARSON NORA F	APK 11	303 BLUFF LN	5400 000005280	00057.200
04-21-28-6139-01-730	VALDEZ JUAN	APK 11	302 BLUFF LN	5400 000006000	000006500
04-21-28-6139-01-740	CINTRON MICHAEL	APK 11	310 BLUFF LN	5400 000005280	00057.200
04-21-28-6139-01-750	YIRMYAH	APK 11	318 BLUFF LN	5400 000005280	00057.200
04-21-28-6139-01-760	AMAZAN SABRINA	APK 11	326 BLUFF LN	5400 000006000	000006500
04-21-28-6139-01-770	RODRIGUEZ STEVEN SAMUEL	APK 11	334 BLUFF LN	5400 000005280	00057.200
04-21-28-6139-01-780	WANG YUE YING	APK 11	342 BLUFF LN	5400 000005280	00057.200
04-21-28-6139-01-790	XIE AARON PENG CHEN	APK 11	313 BREEZEWAY DR	5400 000005280	00057.200
04-21-28-6139-01-800	JOAN OF ARC FL LLC	APK 11	311 BREEZEWAY DR	5400 000005280	00057.200
04-21-28-6139-01-810	LETTSSOME ALEXANDER JR	APK 11	309 BREEZEWAY DR	5400 000005280	00057.200
04-21-28-6139-01-820	REYES BAEZ MAJERLYNE D	APK 11	307 BREEZEWAY DR	5400 000005280	00057.200
04-21-28-6139-01-830	REEDOM RENWICK D	APK 11	305 BREEZEWAY DR	5400 000006000	000006500
04-21-28-6139-01-840	VALDEZ JUAN J	APK 11	301 COMFORT DR	5400 000005280	00057.200
04-21-28-7098-00-010	TAYLOR SHELLY ANN	APK 11	1071 EAGLES FORREST DR	5400 000006000	000006500
04-21-28-7098-00-020	FRANCIS VIRGINIA	APK 11	1063 EAGLES FORREST DR	5400 000006000	000006500
04-21-28-7098-00-030	SHANNON FAITH	APK 11	1055 EAGLES FORREST DR	5400 000006000	000006500
04-21-28-7098-00-040	PROGRESS RESIDENTIAL BORROWER 23 LLC	APK 11	1047 EAGLES FORREST DR	5400 000005280	00057.200
04-21-28-7098-00-050	ENGSTROM STACEY A	APK 11	1039 EAGLES FORREST DR	5400 000005280	00057.200
04-21-28-7098-00-060	SIDNEY DAVID	APK 11	1031 EAGLES FORREST DR	5400 000006000	000006500
04-21-28-7098-00-070	ALCE QUESNEL	APK 11	1023 EAGLES FORREST DR	5400 000005280	00057.200
04-21-28-7098-00-080	PROGRESS RESIDENTIAL BORROWER 4 LLC	APK 11	1013 EAGLES FORREST DR	5400 000005280	00057.200
04-21-28-7098-00-090	STEVENS LESLIE	APK 11	993 EAGLES FORREST DR	5400 000006000	000006500
04-21-28-7098-00-100	PROGRESS RESIDENTIAL BORROWER 7 LLC	APK 11	985 EAGLES FORREST DR	5400 000006000	000006500
04-21-28-7098-00-110	PROGRESS RESIDENTIAL BORROWER 7 LLC	APK 11	977 EAGLES FORREST DR	5400 000005280	00057.200
04-21-28-7098-00-120	TRUE NORTH PROPERTY OWNER B LLC	APK 11	969 EAGLES FORREST DR	5400 000005280	00057.200
04-21-28-7098-00-130	JETT SANDRA	APK 11	961 EAGLES FORREST DR	5400 000006000	000006500
04-21-28-7098-00-140	CSMA BLT LLC	APK 11	50 ABBEY HOLLOW DR	5400 000005280	00057.200
04-21-28-7098-00-150	SRP SUB LLC	APK 11	56 ABBEY HOLLOW DR	5400 000006000	000006500
04-21-28-7098-00-160	FKH SFR C2 L P	APK 11	62 ABBEY HOLLOW DR	5400 000005280	00057.200
04-21-28-7098-00-170	COLON EDITH	APK 11	68 ABBEY HOLLOW DR	5400 000006000	000006500
04-21-28-7098-00-180	PROGRESS RESIDENTIAL BORROWER 9 LLC	APK 11	74 ABBEY HOLLOW DR	5400 000005280	00057.200
04-21-28-7098-00-190	ANDERSON MICHELE D	APK 11	80 ABBEY HOLLOW DR	5400 000005280	00057.200
04-21-28-7098-00-200	PROGRESS RESIDENTIAL BORROWER 15 LLC	APK 11	86 ABBEY HOLLOW DR	5400 000005280	00057.200
04-21-28-7098-00-210	OLYMPUS BORROWER 1 LLC	APK 11	92 ABBEY HOLLOW DR	5400 000006000	000006500
04-21-28-7098-00-220	KERN KIMBERLEE	APK 11	98 ABBEY HOLLOW DR	5400 000006000	000006500
04-21-28-7098-00-230	FRANCIQUE YVES	APK 11	841 CHARINGSTONE CT	5400 000006000	000006500
04-21-28-7098-00-240	STREETS MONICA T	APK 11	831 CHARINGSTONE CT	5400 000006000	000006500
04-21-28-7098-00-250	GONZALEZ RAMON	APK 11	821 CHARINGSTONE CT	5400 000006000	000006500
04-21-28-7098-00-260	GILLEN SHELLY BURDGE	APK 11	811 CHARINGSTONE CT	5400 000006000	000006500
04-21-28-7098-00-270	BUCKLEY CLEVON	APK 11	810 CHARINGSTONE CT	5400 000006000	000006500
04-21-28-7098-00-280	PROGRESS RESIDENTIAL BORROWER 3 LLC	APK 11	820 CHARINGSTONE CT	5400 000006000	000006500
04-21-28-7098-00-290	EDOUARD EDOUALUS	APK 11	830 CHARINGSTONE CT	5400 000006000	000006500
04-21-28-7098-00-300	WILLIAMS CHARLES EDWARD JR	APK 11	840 CHARINGSTONE CT	5400 000006000	000006500
04-21-28-7098-00-310	THURMOND GARY WAYNE SR	APK 11	850 CHARINGSTONE CT	5400 000005280	00057.200
04-21-28-7098-00-320	XIAO MEI YAN	APK 11	860 CHARINGSTONE CT	5400 000006000	000006500
04-21-28-7098-00-330	MARCANO MIGUEL A LIFE ESTATE	APK 11	130 ABBEY HOLLOW DR	5400 000005280	00057.200
04-21-28-7098-00-340	ROBEY LARRY W	APK 11	136 ABBEY HOLLOW DR	5400 000005280	00057.200
04-21-28-7098-00-350	COLLAZO RUBI VILLEGAS	APK 11	142 ABBEY HOLLOW DR	5400 000005280	00057.200

04-21-28-7098-00-360	REYES PEDRO	APK 11	150 ABBEY HOLLOW DR	5400 000006000	000006500
04-21-28-7098-00-370	SIGNEZ ROSELINE	APK 11	841 STONECHAPEL CT	5400 000006000	000006500
04-21-28-7098-00-380	VELAZQUEZ ERIK	APK 11	831 STONECHAPEL CT	5400 000005280	00057.200
04-21-28-7098-00-390	VERTY JOSHUA	APK 11	821 STONECHAPEL CT	5400 000006000	000006500
04-21-28-7098-00-400	SFR JV-2 2023-1 BORROWER LLC	APK 11	811 STONECHAPEL CT	5400 000006000	000006500
04-21-28-7098-00-410	GROETZNER ERIC	APK 11	800 STONECHAPEL CT	5400 000006000	000006500
04-21-28-7098-00-420	BADILLO ELIZABETH	APK 11	810 STONECHAPEL CT	5400 000006000	000006500
04-21-28-7098-00-430	DEALLY PATRICK P	APK 11	820 STONECHAPEL CT	5400 000006000	000006500
04-21-28-7098-00-440	IHS PROPERTY FLORIDA LP	APK 11	830 STONECHAPEL CT	5400 000005280	00057.200
04-21-28-7098-00-450	TRANS AM SFE II LLC	APK 11	840 STONECHAPEL CT	5400 000005280	00057.200
04-21-28-7098-00-460	GLIDDEN EARLE H JR	APK 11	850 STONECHAPEL CT	5400 000005280	00057.200
04-21-28-7098-00-470	ALARACON MARIA L	APK 11	860 STONECHAPEL CT	5400 000005280	00057.200
04-21-28-7098-00-480	FKH SFR PROPCO B-HLD LP	APK 11	870 STONECHAPEL CT	5400 000005280	00057.200
04-21-28-7098-00-490	HENRIQUEZ RAMON R	APK 11	880 STONECHAPEL CT	5400 000005280	00057.200
04-21-28-7098-00-500	CORCHADO NANCY	APK 11	890 STONECHAPEL CT	5400 000006000	000006500
04-21-28-7098-00-510	SALGADO CHRISTOPHER	APK 11	940 STONECHAPEL CT	5400 000006000	000006500
04-21-28-7098-00-520	OTIS SAMUEL LEE	APK 11	950 STONECHAPEL CT	5400 000006000	000006500
04-21-28-7098-00-530	MARSHALL MARC A	APK 11	155 ABBEY HOLLOW DR	5400 000006000	000006500
04-21-28-7098-00-540	BRUNO CARLENE A	APK 11	149 ABBEY HOLLOW DR	5400 000006000	000006500
04-21-28-7098-00-550	MORGAN JENNIFER	APK 11	143 ABBEY HOLLOW DR	5400 000006000	000006500
04-21-28-7098-00-560	JIMENEZ ANDRES	APK 11	137 ABBEY HOLLOW DR	5400 000006000	000006500
04-21-28-7098-00-570	BLAKE ANNMARIE	APK 11	131 ABBEY HOLLOW DR	5400 000005280	00057.200
04-21-28-7098-00-580	PIMENTEL GUILLERMO F	APK 11	125 ABBEY HOLLOW DR	5400 000006000	000006500
04-21-28-7098-00-590	ROMAN VICTOR	APK 11	119 ABBEY HOLLOW DR	5400 000005280	00057.200
04-21-28-7098-00-600	AREVALO RAFAEL	APK 11	113 ABBEY HOLLOW DR	5400 000005280	00057.200
04-21-28-7098-00-610	GONZALEZ ARNALDO	APK 11	97 ABBEY HOLLOW DR	5400 000006000	000006500
04-21-28-7098-00-620	AMH 2015-1 BORROWER LLC	APK 11	91 ABBEY HOLLOW DR	5400 000005280	00057.200
04-21-28-7098-00-630	2017-2 IH BORROWER LP	APK 11	85 ABBEY HOLLOW DR	5400 000006000	000006500
04-21-28-7098-00-640	MADURO RUDISHA	APK 11	79 ABBEY HOLLOW DR	5400 000006000	000006500
04-21-28-7098-00-650	CHEN YUN HUI	APK 11	73 ABBEY HOLLOW DR	5400 000006000	000006500
04-21-28-7098-00-660	PROGRESS RESIDENTIAL BORROWER 7 LLC	APK 11	67 ABBEY HOLLOW DR	5400 000006000	000006500
04-21-28-7107-00-010	NORIEGA RIGOBERTO	APK 11	197 W GROSSENBACHER DR	5400 000006000	000006500
04-21-28-7107-00-020	CABRAL ALEXANDER JAVIER	APK 11	191 W GROSSENBACHER DR	5400 000006000	000006500
04-21-28-7107-00-030	PROGRESS RESIDENTIAL BORROWER 4 LLC	APK 11	181 W GROSSENBACHER DR	5400 000005280	00057.200
04-21-28-7107-00-040	HENNESSEY CHARLES	APK 11	171 W GROSSENBACHER DR	5400 000005280	00057.200
04-21-28-7107-00-050	STOLTENBERG ANNETTE L	APK 11	161 W GROSSENBACHER DR	5400 000006000	000006500
04-21-28-7107-00-060	NGUYEN HONG LE	APK 11	151 W GROSSENBACHER DR	5400 000006000	000006500
04-21-28-7107-00-070	DUONG TUAN	APK 11	147 W GROSSENBACHER DR	5400 000006000	000006500
04-21-28-7107-00-080	DIAZ VALDES DANIEL	APK 11	141 W GROSSENBACHER DR	5400 000006000	000006500
04-21-28-7107-00-090	HANESANA SOURIYA	APK 11	131 W GROSSENBACHER DR	5400 000006000	000006500
04-21-28-7107-00-100	NGUYEN YEN PHONG	APK 11	121 W GROSSENBACHER DR	5400 000006000	000006500
04-21-28-7107-00-110	STRIER JULIE C	APK 11	111 W GROSSENBACHER DR	5400 000006000	000006500
04-21-28-7107-00-120	RAMIREZ ULISES	APK 11	101 W GROSSENBACHER DR	5400 000005280	00057.200
04-21-28-7107-00-130	M AND M GROWINGS LLC	APK 11	710 N LAKE AVE	5400 000005280	00057.200
04-21-28-7107-00-140	DEMARTINI CHRISTINE E	APK 11	720 N LAKE AVE	5400 000006000	000006500
04-21-28-7107-00-150	WILLIAMS MATTHEW	APK 11	730 N LAKE AVE	5400 000006000	000006500
04-21-28-7107-00-160	WESTERN SUNRISE INC	APK 11	740 N LAKE AVE	5400 000006000	000006500
04-21-28-7107-00-170	BRENNAN CINDY	APK 11	750 N LAKE AVE	5400 000005280	00057.200
04-21-28-7107-00-180	RIVASSEAU CINTIA	APK 11	760 N LAKE AVE	5400 000005280	00057.200
04-21-28-7107-00-190	BROADDUS SALLY A	APK 11	770 N LAKE AVE	5400 000006000	000006500
04-21-28-7108-00-870	DUNPHY DANIEL HENRY	APK 11	401 QUAIL WOOD LN	5400 000006000	000006500
04-21-28-7108-00-880	AMH 2015-1 BORROWER LP	APK 11	407 QUAIL WOOD LN	5400 000006000	000006500
04-21-28-7108-00-890	WILLIAMS ANTON R JR	APK 11	413 QUAIL WOOD LN	5400 000006000	000006500
04-21-28-7108-00-900	BARNES JOE L	APK 11	419 QUAIL WOOD LN	5400 000006000	000006500
04-21-28-7108-00-910	NGUYEN PHUONG HOA	APK 11	425 QUAIL WOOD LN	5400 000006000	000006500
04-21-28-7108-00-920	AMERICAN HOMES 4 RENT PROPERTIES SEVEN LLC	APK 11	375 LANCER OAK DR	5400 000005280	00057.200
04-21-28-7108-00-930	CHARLOT DELSON	APK 11	381 LANCER OAK DR	5400 000006000	000006500
04-21-28-7108-00-940	INVITATION HOMES 7 LP	APK 11	387 LANCER OAK DR	5400 000005280	00057.200
04-21-28-7108-00-950	BEGEIN RICHARD	APK 11	393 LANCER OAK DR	5400 000006000	000006500
04-21-28-7108-00-960	PROGRESS RESIDENTIAL BORROWER 17 LLC	APK 11	395 LANCER OAK DR	5400 000005280	00057.200
04-21-28-7108-00-970	RHIM AQUANSATTA T	APK 11	399 LANCER OAK DR	5400 000006000	000006500
04-21-28-7108-00-980	RAMHARACK MICHELLE	APK 11	429 LANCER OAK DR	5400 000006000	000006500
04-21-28-7108-00-990	RAJA FAMILY HOLDINGS LLC	APK 11	435 LANCER OAK DR	5400 000006000	000006500

04-21-28-7108-01-000	HOYT CHAD	APK 11	441 LANCER OAK DR	5400 000006000	000006500
04-21-28-7108-01-010	AMH 2014-1 BORROWER LLC	APK 11	447 LANCER OAK DR	5400 000006000	000006500
04-21-28-7108-01-020	FANORD REYNOLD	APK 11	453 LANCER OAK DR	5400 000006000	000006500
04-21-28-7108-01-030	IHS PROPERTY FLORIDA LP	APK 11	459 LANCER OAK DR	5400 000006000	000006500
04-21-28-7108-01-040	VARGAS ULISES	APK 11	465 LANCER OAK DR	5400 000006000	000006500
04-21-28-7108-01-050	BASHAM DEWAYNE	APK 11	471 LANCER OAK DR	5400 000006000	000006500
04-21-28-7108-01-060	ORTIZ EDWIN M	APK 11	477 LANCER OAK DR	5400 000006000	000006500
04-21-28-7108-01-070	AMERICAN HOMES 4 RENT	APK 11	483 LANCER OAK DR	5400 000005280	00057.200
04-21-28-7108-01-080	MUNIZ JOSE R	APK 11	500 LANCER OAK DR	5400 000006000	000006500
04-21-28-7108-01-090	FKH SFR PROPCO I L P	APK 11	472 LANCER OAK DR	5400 000006000	000006500
04-21-28-7108-01-100	NISBET JAMES D	APK 11	464 LANCER OAK DR	5400 000006000	000006500
04-21-28-7108-01-110	STERLING BALDWIN D SR	APK 11	456 LANCER OAK DR	5400 000006000	000006500
04-21-28-7108-01-120	NI ZHOU BIAO	APK 11	448 LANCER OAK DR	5400 000006000	000006500
04-21-28-7108-01-130	KYEI ALEX	APK 11	440 LANCER OAK DR	5400 000006000	000006500
04-21-28-7108-01-140	JEAN GINO	APK 11	426 QUAIL WOOD LN	5400 000006000	000006500
04-21-28-7108-01-150	TAYLOR ROBERT L	APK 11	420 QUAIL WOOD LN	5400 000005280	00057.200
04-21-28-7108-01-160	HAWKINS KENYANNA	APK 11	414 QUAIL WOOD LN	5400 000006000	000006500
04-21-28-7108-01-170	REYES PEDRO	APK 11	408 QUAIL WOOD LN	5400 000006000	000006500
04-21-28-7108-01-180	AMH 2014-1 BORROWER LLC	APK 11	402 QUAIL WOOD LN	5400 000006000	000006500
04-21-28-8402-00-010	ESTRADA ANGELICA	APK 11	374 W MARTIN ST	5400 000005280	00057.200
04-21-28-8402-00-020	AGUIAR CARLOS	APK 11	364 W MARTIN ST	5400 000005280	00057.200
04-21-28-8402-00-030	GARZA ADELAIDO ANGEL JR	APK 11	354 W MARTIN ST	5400 000005280	00057.200
04-21-28-8402-00-040	ES1 LLC	APK 11	344 W MARTIN ST	5400 000005280	00057.200
04-21-28-8402-00-050	SEARS KEVIN M	APK 11	334 W MARTIN ST	5400 000005280	00057.200
04-21-28-8402-00-060	TRAN HANH	APK 11	324 W MARTIN ST	5400 000005280	00057.200
04-21-28-8402-00-070	RODRIGUEZ-GARCIA JUAN RAMON	APK 11	314 W MARTIN ST	5400 000005280	00057.200
04-21-28-8402-00-080	FULMER STEPHEN	APK 11	304 W MARTIN ST	5400 000006000	000006500
04-21-28-8402-00-090	BEVERLY JANNIE M	APK 11	262 W MARTIN ST	5400 000006000	000006500
04-21-28-8402-00-100	GHATTAS CATHERINE	APK 11	253 MOONBEAM RD	5400 000005280	00057.200
04-21-28-8402-00-110	REYNOLDS HOWARD M III	APK 11	305 SEASONS CT	5400 000005280	00057.200
04-21-28-8402-00-120	MILLEN LUCKNER	APK 11	313 SEASONS CT	5400 000005280	00057.200
04-21-28-8402-00-130	SALCEDO QUINTERO GILBERTO	APK 11	321 SEASONS CT	5400 000005280	00057.200
04-21-28-8402-00-140	CAHILL SEAN P	APK 11	329 SEASONS CT	5400 000005280	00057.200
04-21-28-8402-00-150	BERRY DANA L	APK 11	337 SEASONS CT	5400 000006000	000006500
04-21-28-8402-00-160	DIAZ WILMER ARIEL	APK 11	345 SEASONS CT	5400 000005280	00057.200
04-21-28-8402-00-170	MARTINEZ VARGAS DAVID	APK 11	353 SEASONS CT	5400 000005280	00057.200
04-21-28-8402-00-180	ANDREWS PATRICIA L	APK 11	361 SEASONS CT	5400 000005280	00057.200
04-21-28-8402-00-190	PIMIENTA LUCIA M	APK 11	354 SEASONS CT	5400 000006000	000006500
04-21-28-8402-00-200	SODEMANN ANGELA	APK 11	346 SEASONS CT	5400 000005280	00057.200
04-21-28-8402-00-210	FARMER SHEILA	APK 11	338 SEASONS CT	5400 000005280	00057.200
04-21-28-8402-00-220	SALCEDO CLEMENCIA	APK 11	330 SEASONS CT	5400 000005280	00057.200
04-21-28-8402-00-230	SMITH DEBORAH A	APK 11	322 SEASONS CT	5400 000005280	00057.200
04-21-28-8402-00-240	COLLINS JAMES C	APK 11	314 SEASONS CT	5400 000005280	00057.200
04-21-28-8402-00-250	BONAMY REGINALD	APK 11	306 SEASONS CT	5400 000005280	00057.200
04-21-28-8402-00-260	SANCHEZ NORMA	APK 11	477 SUMMERSET DR	5400 000006000	000006500
04-21-28-8402-00-270	RESICAP FLORIDA OWNER LLC	APK 11	465 SUMMERSET DR	5400 000005280	00057.200
04-21-28-8402-00-280	PAICE ROBERT W	APK 11	307 AUTUMN DR	5400 000005280	00057.200
04-21-28-8402-00-290	PAN HUI	APK 11	319 AUTUMN DR	5400 000005280	00057.200
04-21-28-8402-00-300	MURPHY JOHN F JR	APK 11	331 AUTUMN DR	5400 000005280	00057.200
04-21-28-8402-00-310	WENGES REALTY LLC	APK 11	343 AUTUMN DR	5400 000005280	00057.200
04-21-28-8402-00-320	313 BREEZEWAY DR LLC	APK 11	355 AUTUMN DR	5400 000005280	00057.200
04-21-28-8402-00-321	RIVERA JOHN B	APK 11	361 AUTUMN DR	5400 000005280	00057.200
04-21-28-8402-00-330	DEL VALLE GLADYS	APK 11	373 AUTUMN DR	5400 000005280	00057.200
04-21-28-8402-00-331	GREGAITIS AMIE L	APK 11	367 AUTUMN DR	5400 000005280	00057.200
04-21-28-8402-00-340	PINEDO FRANCISCO J	APK 11	379 AUTUMN DR	5400 000005280	00057.200
04-21-28-8402-00-350	LOUCKS KENNETH R	APK 11	582 AUTUMN DR	5400 000006000	000006500
04-21-28-8402-00-360	GONZALEZ MILDRED	APK 11	574 AUTUMN DR	5400 000006000	000006500
04-21-28-8402-00-370	FIELD JOHN J	APK 11	566 AUTUMN DR	5400 000006000	000006500
04-21-28-8402-00-380	ANDERSON SHIRLEY LEA	APK 11	558 AUTUMN DR	5400 000006000	000006500
04-21-28-8402-00-390	SACK MARION	APK 11	550 AUTUMN DR	5400 000005280	00057.200
04-21-28-8402-00-400	RODRIGUEZ JUANA LIFE ESTATE	APK 11	517 AUTUMN DR	5400 000005280	00057.200
04-21-28-8402-00-410	VAZQUEZ VANESA	APK 11	525 AUTUMN DR	5400 000005280	00057.200
04-21-28-8402-00-420	MARIA DE LOS ANGELES LIVING TRUST	APK 11	533 AUTUMN DR	5400 000006000	000006500

04-21-28-8402-00-430	COSTELLO JOHN W	APK 11	541 AUTUMN DR	5400 000005280	00057.200
04-21-28-8402-00-440	SWOFFORD SHARRIE L	APK 11	549 AUTUMN DR	5400 000006000	000006500
04-21-28-8402-00-450	BENNETT TIMOTHY	APK 11	557 AUTUMN DR	5400 000005280	00057.200
04-21-28-8402-00-460	GILLAND MICHAEL HOWARD	APK 11	565 AUTUMN DR	5400 000005280	00057.200
04-21-28-8402-00-470	CARELA JUANA	APK 11	575 AUTUMN DR	5400 000005280	00057.200
04-21-28-8402-00-480	OVADIA LERON	APK 11	581 AUTUMN DR	5400 000005280	00057.200
04-21-28-8402-00-481	GELBER NATAN ZEV	APK 11	577 AUTUMN DR	5400 000005280	00057.200
04-21-28-8402-00-490	BORRERO VINAS EVA INEZ	APK 11	576 MOONRAKER CT	5400 000005280	00057.200
04-21-28-8402-00-500	MITCHELL SANDRA L	APK 11	568 MOONRAKER CT	5400 000005280	00057.200
04-21-28-8402-00-510	MARTINEZ GIL A	APK 11	564 MOONRAKER CT	5400 000005280	00057.200
04-21-28-8402-00-520	PALACIOS OMAR	APK 11	556 MOONRAKER CT	5400 000005280	00057.200
04-21-28-8402-00-530	GULOTTA ANTHONY A	APK 11	544 MOONRAKER CT	5400 000005280	00057.200
04-21-28-8402-00-540	GALVEZ ANTONIO	APK 11	540 MOONRAKER CT	5400 000006000	000006500
04-21-28-8402-00-550	MANGANELLO DAVID JEROME	APK 11	532 MOONRAKER CT	5400 000006000	000006500
04-21-28-8402-00-560	MARTINEZ ALFREDO	APK 11	524 MOONRAKER CT	5400 000005280	00057.200
04-21-28-8402-00-570	CARABALLO LUIS A	APK 11	512 MOONRAKER CT	5400 000006000	000006500
04-21-28-8402-00-580	IRIZARRY AXEL	APK 11	511 MOONRAKER CT	5400 000006000	000006500
04-21-28-8402-00-590	CORREA ISIDRO ROCHE	APK 11	523 MOONRAKER CT	5400 000006000	000006500
04-21-28-8402-00-600	PHAM UT THI	APK 11	527 MOONRAKER CT	5400 000006000	000006500
04-21-28-8402-00-610	RYAN DEORATTIE	APK 11	539 MOONRAKER CT	5400 000005280	00057.200
04-21-28-8402-00-620	MORALES YEIMI	APK 11	547 MOONRAKER CT	5400 000006000	000006500
04-21-28-8402-00-630	BRITT ROXANNE E	APK 11	555 MOONRAKER CT	5400 000005280	00057.200
04-21-28-8402-00-640	DASSINGER CARLENE	APK 11	563 MOONRAKER CT	5400 000005280	00057.200
04-21-28-8402-00-650	NEW RESIDENTIAL BORROWER 2022-SFR2 LLC	APK 11	567 MOONRAKER CT	5400 000005280	00057.200
04-21-28-8402-00-660	BOATRIGHT LAURA A	APK 11	332 AUTUMN DR	5400 000005280	00057.200
04-21-28-8402-00-670	PHILIBERT GENA MARIE	APK 11	324 AUTUMN DR	5400 000005280	00057.200
04-21-28-8402-00-680	CPI/AMHERST SFR PROGRAM OWNER L L C	APK 11	316 AUTUMN DR	5400 000006000	000006500
04-21-28-8402-00-690	GARCIA DUNLESKY	APK 11	308 AUTUMN DR	5400 000005280	00057.200
04-21-28-8402-00-700	BLAIR RONALD JR	APK 11	441 SUMMERSET DR	5400 000006000	000006500
04-21-28-8402-00-710	PARDO ALEJANDRO	APK 11	453 SUMMERSET DR	5400 000005280	00057.200
04-21-28-8406-00-001	EARLEY HUBERT R	APK 11	W SUMMIT ST	5400 000003600	000003900
04-21-28-8406-00-720	KLEIN LEONARD R	APK 11	508 N LAKE AVE	5400 000005280	00057.200
04-21-28-8406-00-730	JORDAN VERNELL	APK 11	516 N LAKE AVE	5400 000005280	00057.200
04-21-28-8406-00-740	BRANZ LLC	APK 11	524 N LAKE AVE	5400 000003600	000003900
04-21-28-8406-00-750	CHAPARRO MARILUZ T CALDERON	APK 11	532 N LAKE AVE	5400 000005280	00057.200
04-21-28-8406-00-760	OLIVITO JOSEPH A	APK 11	540 N LAKE AVE	5400 000005280	00057.200
04-21-28-8406-00-770	PANG & HUANG LIVING TRUST	APK 11	548 N LAKE AVE	5400 000006000	000006500
04-21-28-8406-00-780	MCGAUGHEY ROSE MARIE	APK 11	556 N LAKE AVE	5400 000005280	00057.200
04-21-28-8406-00-790	ZHAO JIAMING	APK 11	152 SUMMERSET DR	5400 000006000	000006500
04-21-28-8406-00-800	PATEL VIPULKUMAR DADUBHAI	APK 11	162 SUMMERSET DR	5400 000005280	00057.200
04-21-28-8406-00-810	ANGEL M VELAZQUEZ AND MERCEDES VELAZQUEZ REVOCABLE TRUST	APK 11	172 SUMMERSET DR	5400 000005280	00057.200
04-21-28-8406-00-820	MERCHANT CLAIRE M	APK 11	182 SUMMERSET DR	5400 000005280	00057.200
04-21-28-8406-00-830	LACEY REBECCA	APK 11	192 SUMMERSET DR	5400 000006000	000006500
04-21-28-8406-00-840	BROWNING CHARLES F JR	APK 11	198 SUMMERSET DR	5400 000005280	00057.200
04-21-28-8406-00-850	MACEY RICHARD G	APK 11	204 SUMMERSET DR	5400 000005280	00057.200
04-21-28-8406-00-860	MOLE DAVID L	APK 11	212 SUMMERSET DR	5400 000005280	00057.200
04-21-28-8406-00-870	MATHURIN ULRICH C	APK 11	220 SUMMERSET DR	5400 000006000	000006500
04-21-28-8406-00-880	KENNETT JERRY L	APK 11	228 SUMMERSET DR	5400 000005280	00057.200
04-21-28-8406-00-890	BROWNING CHARLES F JR	APK 11	236 SUMMERSET DR	5400 000005280	00057.200
04-21-28-8406-00-900	SECOND DUNLAP HOLDINGS LLC	APK 11	244 SUMMERSET DR	5400 000005280	00057.200
04-21-28-8406-00-910	HORNSBY DUNCAN	APK 11	252 SUMMERSET DR	5400 000005280	00057.200
04-21-28-8406-00-920	SINGH SASHA MARIE GELPI	APK 11	260 SUMMERSET DR	5400 000005280	00057.200
04-21-28-8406-00-930	MILLER JASON L	APK 11	268 SUMMERSET DR	5400 000005280	00057.200
04-21-28-8406-00-940	GOEBEL WENDY	APK 11	276 SUMMERSET DR	5400 000005280	00057.200
04-21-28-8406-00-950	PRESTON FREDERICK R	APK 11	284 SUMMERSET DR	5400 000005280	00057.200
04-21-28-8406-00-960	290 SUMMERSET DRIVE TRUST	APK 11	290 SUMMERSET DR	5400 000005280	00057.200
04-21-28-8406-00-970	OCHOA OMAR M	APK 11	308 SUMMERSET DR	5400 000006000	000006500
04-21-28-8406-00-980	ES1 LLC	APK 11	316 SUMMERSET DR	5400 000005280	00057.200
04-21-28-8406-00-990	MERVILUS WILHELMINE	APK 11	332 SUMMERSET DR	5400 000006000	000006500
04-21-28-8406-01-000	ROBINSON RANDY	APK 11	348 SUMMERSET DR	5400 000005280	00057.200
04-21-28-8406-01-010	GRAMMER DENNIS J	APK 11	356 SUMMERSET DR	5400 000005280	00057.200
04-21-28-8406-01-020	AA PROPERTIES OF WINTER SPRINGS LLC	APK 11	597 SUNDOWN CT	5400 000006000	000006500
04-21-28-8406-01-030	RODRIGUEZ-VILLASENOR VERONICA	APK 11	581 SUNDOWN CT	5400 000005280	00057.200

04-21-28-8406-01-040	ROGERS PAUL H	APK 11	565 SUNDOWN CT	5400 000005280	00057.200
04-21-28-8406-01-050	APOPKA HOLDINGS III LLC	APK 11	549 SUNDOWN CT	5400 000005280	00057.200
04-21-28-8406-01-060	COLEY DENISE M	APK 11	533 SUNDOWN CT	5400 000005280	00057.200
04-21-28-8406-01-070	RICKETSON ERIC SEAN	APK 11	517 SUNDOWN CT	5400 000005280	00057.200
04-21-28-8406-01-080	POTTER KEITH L	APK 11	509 SUNDOWN CT	5400 000006000	000006500
04-21-28-8406-01-090	2019-1 IH BORROWER L P	APK 11	510 SUNDOWN CT	5400 000005280	00057.200
04-21-28-8406-01-100	CONFIDENTIAL	APK 11	514 SUNDOWN CT	5400 000005280	00057.200
04-21-28-8406-01-110	BAF ASSETS 3 LLC	APK 11	522 SUNDOWN CT	5400 000006000	000006500
04-21-28-8406-01-120	DEES JULIA A	APK 11	530 SUNDOWN CT	5400 000005280	00057.200
04-21-28-8406-01-130	MAGANA GERARDO RAYA	APK 11	534 SUNDOWN CT	5400 000006000	000006500
04-21-28-8406-01-140	QUIROZ ROBERTO	APK 11	546 SUNDOWN CT	5400 000005280	00057.200
04-21-28-8406-01-150	CURTIS GARY	APK 11	550 SUNDOWN CT	5400 000005280	00057.200
04-21-28-8406-01-160	PETERSON GREGORY P	APK 11	558 SUNDOWN CT	5400 000006000	000006500
04-21-28-8406-01-170	AGUILAR RAYMUNDO MALDONADO	APK 11	570 SUNDOWN CT	5400 000005280	00057.200
04-21-28-8406-01-180	CPI/AMHERST SFR PROGRAM OWNER L L C	APK 11	574 SUNDOWN CT	5400 000006000	000006500
04-21-28-8406-01-190	ES1 LLC	APK 11	429 SUMMERSET DR	5400 000006000	000006500
04-21-28-8406-01-200	MUNOZ JORGE LUIS	APK 11	417 SUMMERSET DR	5400 000006000	000006500
04-21-28-8406-01-210	HERNANDEZ MARIBEL	APK 11	405 SUMMERSET DR	5400 000006000	000006500
04-21-28-8406-01-220	BUSH CLEO S	APK 11	377 SUMMERSET DR	5400 000005280	00057.200
04-21-28-8406-01-230	BELL TERESA	APK 11	365 SUMMERSET DR	5400 000005280	00057.200
04-21-28-8406-01-240	BAF ASSETS 3 LLC	APK 11	355 SUMMERSET DR	5400 000005280	00057.200
04-21-28-8406-01-250	PINEDA CARMEN	APK 11	347 SUMMERSET DR	5400 000005280	00057.200
04-21-28-8406-01-260	MOHAN PEARLY 20% INT	APK 11	323 SUMMERSET DR	5400 000006000	000006500
04-21-28-8406-01-270	WANG YUE YING	APK 11	506 SEAN CT	5400 000006000	000006500
04-21-28-8406-01-280	CAPITAL GROUP 111 LLC	APK 11	505 SEAN CT	5400 000005280	00057.200
04-21-28-8406-01-290	WILKIE MIRELLE N	APK 11	249 SUMMERSET DR	5400 000005280	00057.200
04-21-28-8406-01-300	JONES BRUCE E	APK 11	503 MOONBEAM RD	5400 000005280	00057.200
04-21-28-8406-01-310	SFR JV-1 2019-1 BORROWER LLC	APK 11	191 SUMMERSET DR	5400 000006000	000006500
04-21-28-8406-01-320	RODRIGUEZ CARLOS JOEL TORRES	APK 11	181 SUMMERSET DR	5400 000005280	00057.200
04-21-28-8406-01-330	DUTREVIL PHARAH	APK 11	171 SUMMERSET DR	5400 000005280	00057.200
04-21-28-8406-01-340	MARGARET JEAN BOYD REVOCABLE LIVING TRUST	APK 11	161 SUMMERSET DR	5400 000005280	00057.200
04-21-28-8406-01-350	EAGLE TERENCE L	APK 11	151 SUMMERSET DR	5400 000005280	00057.200
04-21-28-8406-01-360	STRATTON DONNA M	APK 11	141 SUMMERSET DR	5400 000005280	00057.200
04-21-28-8406-01-370	DECENA LUIS SANDOVAL	APK 11	131 SUMMERSET DR	5400 000006000	000006500
04-21-28-8406-01-380	CSMA FT LLC	APK 11	121 SUMMERSET DR	5400 000005280	00057.200
04-21-28-8406-01-390	GREENFIELD SEAN WALKER	APK 11	111 SUMMERSET DR	5400 000005280	00057.200
04-21-28-8406-01-400	SANTIAGO FREDDIE J	APK 11	101 SUMMERSET DR	5400 000005280	00057.200
04-21-28-8410-01-410	NORRICK CYNTHIA A LIFE ESTATE	APK 11	514 SEAN CT	5400 000005280	00057.200
04-21-28-8410-01-420	STEWART EDWARD D	APK 11	524 SEAN CT	5400 000005280	00057.200
04-21-28-8410-01-430	EASTER MICHAEL E	APK 11	536 SEAN CT	5400 000005280	00057.200
04-21-28-8410-01-440	BRADSHAW AMANDA MAE	APK 11	548 SEAN CT	5400 000005280	00057.200
04-21-28-8410-01-450	SFR JV-2 2022-1 BORROWER LLC	APK 11	558 SEAN CT	5400 000005280	00057.200
04-21-28-8410-01-460	MF MORGAN INVESTMENTS LLC	APK 11	566 SEAN CT	5400 000005280	00057.200
04-21-28-8410-01-470	TAH 2017-1 BORROWER LLC	APK 11	574 SEAN CT	5400 000005280	00057.200
04-21-28-8410-01-480	GIL LEONARDO	APK 11	582 SEAN CT	5400 000006000	000006500
04-21-28-8410-01-490	POSTON CALEB DATHAN	APK 11	573 SEAN CT	5400 000005280	00057.200
04-21-28-8410-01-500	NAVARRO EMILIO	APK 11	565 SEAN CT	5400 000005280	00057.200
04-21-28-8410-01-510	WALKER MARK ANTHONY	APK 11	557 SEAN CT	5400 000005280	00057.200
04-21-28-8410-01-520	FIRST ORMOND MANAGEMENT LLC	APK 11	549 SEAN CT	5400 000005280	00057.200
04-21-28-8410-01-530	HUNTINGTON LARRY	APK 11	541 SEAN CT	5400 000005280	00057.200
04-21-28-8410-01-540	DIAMOND PROPERTIES LLC	APK 11	533 SEAN CT	5400 000005280	00057.200
04-21-28-8410-01-550	CSMA FT LLC	APK 11	525 SEAN CT	5400 000005280	00057.200
04-21-28-8410-01-560	PROGRESS RESIDENTIAL BORROWER 21 LLC	APK 11	517 SEAN CT	5400 000005280	00057.200
04-21-28-8410-01-570	SMITH PAULA CARLENE TR	APK 11	509 SEAN CT	5400 000005280	00057.200
04-21-28-8410-01-580	BLACKWELL PROPERTIES LLC	APK 11	510 MOONBEAM RD	5400 000005280	00057.200
04-21-28-8410-01-590	GUERRERO LAWRENCE	APK 11	522 MOONBEAM RD	5400 000005280	00057.200
04-21-28-8410-01-600	REED GERALD S	APK 11	534 MOONBEAM RD	5400 000005280	00057.200
04-21-28-8410-01-610	BLUMBERG REVOCABLE TRUST	APK 11	546 MOONBEAM RD	5400 000005280	00057.200
04-21-28-8410-01-620	RODRIGUEZ JORGE E	APK 11	556 MOONBEAM RD	5400 000006000	000006500
04-21-28-8410-01-630	DALY STEPHEN LANE	APK 11	564 MOONBEAM RD	5400 000005280	00057.200
04-21-28-8410-01-640	ATHEARN MATTHEW EDWARD	APK 11	572 MOONBEAM RD	5400 000005280	00057.200
04-21-28-8410-01-650	GUTIERREZ BAIRON F	APK 11	576 MOONBEAM RD	5400 000005280	00057.200
04-21-28-8410-01-660	HARDEN SUMMER SUZAN	APK 11	580 MOONBEAM RD	5400 000005280	00057.200

04-21-28-8410-01-670	SUAREZ RIVERA DANIELA MONELLE	APK 11	584 MOONBEAM RD	5400 000005280	00057.200
04-21-28-8410-01-680	TRANS AM SFE II LLC	APK 11	170 MOONBEAM RD	5400 000006000	000006500
04-21-28-8410-01-690	WOODS SUSAN	APK 11	178 MOONBEAM RD	5400 000006000	000006500
04-21-28-8410-01-700	ES1 LLC	APK 11	206 MOONBEAM RD	5400 000005280	00057.200
04-21-28-8410-01-710	CASTILLO HERIBERTO	APK 11	214 MOONBEAM RD	5400 000005280	00057.200
04-21-28-8410-01-720	ZHAO FAMILY IRREVOCABLE TRUST	APK 11	222 MOONBEAM RD	5400 000006000	000006500
04-21-28-8410-01-730	MORALES LUIS H	APK 11	230 MOONBEAM RD	5400 000005280	00057.200
04-21-28-8410-01-740	SURSELY JAMES E	APK 11	238 MOONBEAM RD	5400 000005280	00057.200
04-21-28-8410-01-750	ETIENNE BIANCA JUDY	APK 11	245 MOONBEAM RD	5400 000005280	00057.200
04-21-28-8410-01-760	FLEMING JEFFREY D	APK 11	237 MOONBEAM RD	5400 000005280	00057.200
04-21-28-8410-01-770	ZHAO AN BANG	APK 11	229 MOONBEAM RD	5400 000005280	00057.200
04-21-28-8410-01-780	ASIANA REALTY INC	APK 11	221 MOONBEAM RD	5400 000005280	00057.200
04-21-28-8410-01-790	RESIDENTIAL HOME BUYER ORLANDO LLC	APK 11	213 MOONBEAM RD	5400 000005280	00057.200
04-21-28-8410-01-800	ALTMAN GAYLE A	APK 11	205 MOONBEAM RD	5400 000005280	00057.200
04-21-28-8410-01-810	BUSTILLO KEVIN	APK 11	179 MOONBEAM RD	5400 000005280	00057.200
04-21-28-8410-01-820	CSMA FT LLC	APK 11	171 MOONBEAM RD	5400 000005280	00057.200
04-21-28-8410-01-830	DONALDSON WILLIAM R	APK 11	163 MOONBEAM RD	5400 000005280	00057.200
04-21-28-8410-01-840	ACKERSON KEVIN D	APK 11	155 MOONBEAM RD	5400 000005280	00057.200
04-21-28-8410-01-850	BURNETT JEANIE T	APK 11	591 MOONBEAM RD	5400 000005280	00057.200
04-21-28-8410-01-860	KING MICHELLE	APK 11	583 MOONBEAM RD	5400 000005280	00057.200
04-21-28-8410-01-870	RAMNARINE ANNE S	APK 11	575 MOONBEAM RD	5400 000005280	00057.200
04-21-28-8410-01-880	RAMIREZ JORGE	APK 11	567 MOONBEAM RD	5400 000006000	000006500
04-21-28-8410-01-890	SECOND DUNLAP HOLDINGS LLC	APK 11	559 MOONBEAM RD	5400 000005280	00057.200
04-21-28-8410-01-900	LAROCK TERI A	APK 11	551 MOONBEAM RD	5400 000005280	00057.200
04-21-28-8410-01-910	LOUBRIEL TANIA E LIFE ESTATE	APK 11	543 MOONBEAM RD	5400 000005280	00057.200
04-21-28-8410-01-920	CEBALLOS MANUEL	APK 11	535 MOONBEAM RD	5400 000006000	000006500
04-21-28-8410-01-930	ZHAO BING	APK 11	527 MOONBEAM RD	5400 000005280	00057.200
04-21-28-8410-01-940	SANDOVAL NICOLAS	APK 11	519 MOONBEAM RD	5400 000005280	00057.200
04-21-28-8410-01-950	SECOND DUNLAP HOLDINGS LLC	APK 11	511 MOONBEAM RD	5400 000005280	00057.200
04-21-28-8410-01-960	AVILA PROVIDENCIA	APK 11	252 W MARTIN ST	5400 000005280	00057.200
04-21-28-8410-01-970	2019-1 IH BORROWER L P	APK 11	242 W MARTIN ST	5400 000006000	000006500
04-21-28-8410-01-980	SCHOSEK PETER	APK 11	232 W MARTIN ST	5400 000005280	00057.200
04-21-28-8410-01-990	LOVELACE NANCY L	APK 11	222 W MARTIN ST	5400 000005280	00057.200
04-21-28-8410-02-000	MILES JOSEPH JR	APK 11	212 W MARTIN ST	5400 000005280	00057.200
04-21-28-8410-02-010	TISH SHIRLEY D	APK 11	202 W MARTIN ST	5400 000005280	00057.200
04-21-28-8410-02-020	TURNER ARTHUR B JR	APK 11	194 W MARTIN ST	5400 000005280	00057.200
04-21-28-8410-02-030	FAITH WAYNE W	APK 11	184 W MARTIN ST	5400 000005280	00057.200
04-21-28-8410-02-040	WILLIAMS DONALD E JR	APK 11	174 W MARTIN ST	5400 000005280	00057.200
04-21-28-8410-02-050	RAYA-RIVERA J ANTONIO	APK 11	164 W MARTIN ST	5400 000005280	00057.200
04-21-28-8410-02-060	BARRIENTES HUMBERTO OCAMPO	APK 11	154 W MARTIN ST	5400 000005280	00057.200
04-21-28-8420-00-010	AMH DEVELOPMENT LLC	APK 11	680 SUMMIT RIVER DR	5400	000006500
04-21-28-8420-00-020	AMH DEVELOPMENT LLC	APK 11	670 SUMMIT RIVER DR	5400	000006500
04-21-28-8420-00-030	AMH DEVELOPMENT LLC	APK 11	660 SUMMIT RIVER DR	5400	000006500
04-21-28-8420-00-040	AMH DEVELOPMENT LLC	APK 11	640 SUMMIT RIVER DR	5400	00057.200
04-21-28-8420-00-050	AMH DEVELOPMENT LLC	APK 11	630 SUMMIT RIVER DR	5400	00057.200
04-21-28-8420-00-060	AMH DEVELOPMENT LLC	APK 11	570 SUMMIT RIVER DR	5400	00057.200
04-21-28-8420-00-070	AMH DEVELOPMENT LLC	APK 11	560 SUMMIT RIVER DR	5400	00057.200
04-21-28-8420-00-080	AMH DEVELOPMENT LLC	APK 11	550 SUMMIT RIVER DR	5400	00057.200
04-21-28-8420-00-090	AMH DEVELOPMENT LLC	APK 11	540 SUMMIT RIVER DR	5400	00057.200
04-21-28-8420-00-100	AMH DEVELOPMENT LLC	APK 11	530 SUMMIT RIVER DR	5400	00057.200
04-21-28-8420-00-110	AMH DEVELOPMENT LLC	APK 11	520 SUMMIT RIVER DR	5400	00057.200
04-21-28-8420-00-120	AMH DEVELOPMENT LLC	APK 11	510 SUMMIT RIVER DR	5400	00057.200
04-21-28-8420-00-130	AMH DEVELOPMENT LLC	APK 11	500 SUMMIT RIVER DR	5400	00057.200
04-21-28-8420-00-140	AMH DEVELOPMENT LLC	APK 11	535 SUMMIT RIVER DR	5400	00057.200
04-21-28-8420-00-150	AMH DEVELOPMENT LLC	APK 11	545 SUMMIT RIVER DR	5400	00057.200
04-21-28-8420-00-160	AMH DEVELOPMENT LLC	APK 11	555 SUMMIT RIVER DR	5400	00057.200
04-21-28-8420-00-170	AMH DEVELOPMENT LLC	APK 11	565 SUMMIT RIVER DR	5400	00057.200
04-21-28-8420-00-180	AMH DEVELOPMENT LLC	APK 11	645 SUMMIT RIVER DR	5400	00057.200
04-21-28-8420-00-190	AMH DEVELOPMENT LLC	APK 11	655 SUMMIT RIVER DR	5400	00057.200
04-21-28-8420-00-200	AMH DEVELOPMENT LLC	APK 11	665 SUMMIT RIVER DR	5400	00057.200
04-21-28-8420-00-210	AMH DEVELOPMENT LLC	APK 11	675 SUMMIT RIVER DR	5400	000006500
04-21-28-8873-00-010	GARCIA TEOFILO	APK 11	637 VICKS LANDING DR	5400 000006000	000006500
04-21-28-8873-00-020	JIMENEZ GRACE D	APK 11	631 VICKS LANDING DR	5400 000006000	000006500

04-21-28-8873-00-030	DEMEZIER JACQUES	APK 11	625 VICKS LANDING DR	5400 000006000	000006500
04-21-28-8873-00-040	GARCIA EDGARDO	APK 11	619 VICKS LANDING DR	5400 000006000	000006500
04-21-28-8873-00-050	PARROTT JAMES JR	APK 11	613 VICKS LANDING DR	5400 000005280	00057.200
04-21-28-8873-00-060	GONZALEZ FAMILY TRUST	APK 11	607 VICKS LANDING DR	5400 000006000	000006500
04-21-28-8873-00-070	WELLS WILLIAM H	APK 11	342 LISA KAREN CIR	5400 000006000	000006500
04-21-28-8873-00-080	GALARZA MIGUEL A	APK 11	348 LISA KAREN CIR	5400 000006000	000006500
04-21-28-8873-00-090	RESENDES PATRICIA H	APK 11	354 LISA KAREN CIR	5400 000006000	000006500
04-21-28-8873-00-100	LOPEZ ALEX L	APK 11	360 LISA KAREN CIR	5400 000006000	000006500
04-21-28-8873-00-110	STETTNI SCH KIMBERLY L	APK 11	366 LISA KAREN CIR	5400 000006000	000006500
04-21-28-8873-00-120	LIN YAN YUN	APK 11	372 LISA KAREN CIR	5400 000006000	000006500
04-21-28-8873-00-130	APOPKA REGIONAL PROPERTIES LLP	APK 11	378 LISA KAREN CIR	5400 000005280	00057.200
04-21-28-8873-00-140	LARA JOSE	APK 11	384 LISA KAREN CIR	5400 000006000	000006500
04-21-28-8873-00-150	ASTARITA FRANCESCO	APK 11	390 LISA KAREN CIR	5400 000006000	000006500
04-21-28-8873-00-160	HONSBERGER SANDRA L	APK 11	396 LISA KAREN CIR	5400 000006000	000006500
04-21-28-8873-00-170	THOMURE TARA	APK 11	414 LISA KAREN CIR	5400 000006000	000006500
04-21-28-8873-00-180	Yوبا PHI	APK 11	420 LISA KAREN CIR	5400 000006000	000006500
04-21-28-8873-00-190	OLAN DANIEL R	APK 11	426 LISA KAREN CIR	5400 000006000	000006500
04-21-28-8873-00-200	HYPPOLITE ALEX	APK 11	432 LISA KAREN CIR	5400 000006000	000006500
04-21-28-8873-00-210	PROGRESS RESIDENTIAL BORROWER 14 LLC	APK 11	438 LISA KAREN CIR	5400 000006000	000006500
04-21-28-8873-00-220	STEPHENS JUNE A	APK 11	444 LISA KAREN CIR	5400 000005280	00057.200
04-21-28-8873-00-230	AMH 2014-1 BORROWER LLC	APK 11	450 LISA KAREN CIR	5400 000006000	000006500
04-21-28-8873-00-240	SINKFIELD RODNEY T	APK 11	456 LISA KAREN CIR	5400 000006000	000006500
04-21-28-8873-00-250	ST PIERRE DAVID BRIAN	APK 11	462 LISA KAREN CIR	5400 000006000	000006500
04-21-28-8873-00-260	BILLIAS MITCHELL GEORGE	APK 11	468 LISA KAREN CIR	5400 000006000	000006500
04-21-28-8873-00-270	NGO HILDA	APK 11	474 LISA KAREN CIR	5400 000006000	000006500
04-21-28-8873-00-280	WILLIAMS TAJARNON D	APK 11	480 LISA KAREN CIR	5400 000006000	000006500
04-21-28-8873-00-290	SERRANO FRANCIA CACERES	APK 11	486 LISA KAREN CIR	5400 000005280	00057.200
04-21-28-8873-00-300	LAURENT RACHELLE	APK 11	492 LISA KAREN CIR	5400 000006000	000006500
04-21-28-8873-00-310	ALGARIN JOSHUA	APK 11	498 LISA KAREN CIR	5400 000006000	000006500
04-21-28-8873-00-320	REN CHENG GUI	APK 11	516 LISA KAREN CIR	5400 000006000	000006500
04-21-28-8873-00-330	WANG YUE YING	APK 11	522 LISA KAREN CIR	5400 000006000	000006500
04-21-28-8873-00-340	PFISTER JAMES M	APK 11	528 LISA KAREN CIR	5400 000006000	000006500
04-21-28-8873-00-350	TOOLE PAULINE	APK 11	534 LISA KAREN CIR	5400 000006000	000006500
04-21-28-8873-00-360	2017-1 IH BORROWER L P	APK 11	540 LISA KAREN CIR	5400 000006000	000006500
04-21-28-8873-00-370	IH6 PROPERTY FLORIDA LP	APK 11	546 LISA KAREN CIR	5400 000006000	000006500
04-21-28-8873-00-380	NIGHTINGALE ALEXANDRA JO-ANN	APK 11	552 LISA KAREN CIR	5400 000006000	000006500
04-21-28-8873-00-390	GUERRERO JESUS DAVID	APK 11	558 LISA KAREN CIR	5400 000006000	000006500
04-21-28-8873-00-400	PICHARDO STEVEN A	APK 11	564 LISA KAREN CIR	5400 000006000	000006500
04-21-28-8873-00-410	SYEVENS JUAN	APK 11	570 LISA KAREN CIR	5400 000006000	000006500
04-21-28-8873-00-420	MARTELL GREGORY	APK 11	576 LISA KAREN CIR	5400 000006000	000006500
04-21-28-8873-00-430	ROSE DESMOND	APK 11	582 LISA KAREN CIR	5400 000006000	000006500
04-21-28-8873-00-440	FISHER SHARON	APK 11	588 LISA KAREN CIR	5400 000006000	000006500
04-21-28-8873-00-450	ZUKOVSKI LYDIA E	APK 11	594 LISA KAREN CIR	5400 000006000	000006500
04-21-28-8873-00-460	THURMOND TAMMY	APK 11	421 LISA KAREN CIR	5400 000006000	000006500
04-21-28-8873-00-470	BURCHETT RANDAL A	APK 11	427 LISA KAREN CIR	5400 000005280	00057.200
04-21-28-8873-00-480	INVITATION HOMES 7 LP	APK 11	433 LISA KAREN CIR	5400 000006000	000006500
04-21-28-8873-00-490	MAKKI CYNTHIA L	APK 11	439 LISA KAREN CIR	5400 000006000	000006500
04-21-28-8873-00-500	JAIGOBIN MAHINDRA	APK 11	445 LISA KAREN CIR	5400 000006000	000006500
04-21-28-8873-00-510	PROGRESS RESIDENTIAL BORROWER 4 LLC	APK 11	451 LISA KAREN CIR	5400 000006000	000006500
04-21-28-8873-00-520	KIEFER TWO PROPERTY LLC	APK 11	457 LISA KAREN CIR	5400 000006000	000006500
04-21-28-8873-00-530	WARD SHANICE L	APK 11	463 LISA KAREN CIR	5400 000006000	000006500
04-21-28-8873-00-540	ROEPER GARY L	APK 11	469 LISA KAREN CIR	5400 000006000	000006500
04-21-28-8873-00-550	SFR ACQUISITIONS 2 LLC	APK 11	475 LISA KAREN CIR	5400 000006000	000006500
04-21-28-8873-00-560	INVITATION HOMES 7 LP	APK 11	481 LISA KAREN CIR	5400 000006000	000006500
04-21-28-8873-00-570	BERNIN BARBRA	APK 11	487 LISA KAREN CIR	5400 000006000	000006500
04-21-28-8873-00-580	LUNA PABLO	APK 11	553 LISA KAREN CIR	5400 000006000	000006500
04-21-28-8873-00-590	RENEAU RENEE	APK 11	559 LISA KAREN CIR	5400 000006000	000006500
04-21-28-8873-00-600	PROGRESS RESIDENTIAL BORROWER 4 LLC	APK 11	565 LISA KAREN CIR	5400 000006000	000006500
04-21-28-8873-00-610	LEWIS LORETTA O	APK 11	571 LISA KAREN CIR	5400 000006000	000006500
04-21-28-8873-00-620	HALL ANA	APK 11	577 LISA KAREN CIR	5400 000006000	000006500
04-21-28-8873-00-630	STARR EILEEN F LIFE ESTATE	APK 11	583 LISA KAREN CIR	5400 000006000	000006500
04-21-28-8873-00-640	NORTON PROPERTIES LLC	APK 11	589 LISA KAREN CIR	5400 000006000	000006500
04-21-28-8873-00-650	HUNTSMAN GEORGE W JR	APK 11	595 LISA KAREN CIR	5400 000006000	000006500

04-21-28-8873-00-660 MCKNIGHT MARTHA HENRIQUEZ
 04-21-28-8873-00-670 LOUIS JOEY JEAN
 04-21-28-8873-00-680 DE JESUS ROBERTO
 04-21-28-8873-00-690 WATKINS KENNETH W
 04-21-28-8873-00-700 VELAZQUEZ JESSICA
 04-21-28-8873-00-710 HENDERSON LEROY
 04-21-28-8873-00-720 AH4R PROPERTIES TWO LLC
 04-21-28-8873-00-730 WHITTINGTON KRISTA M
 04-21-28-8873-00-740 DAVIS JOHN CHARLES
 04-21-28-8874-00-750 AMERICAN HOMES 4 RENT PROPERTIES ONE LLC
 04-21-28-8874-00-760 4HY4R PROPERTIES TWO LLC
 04-21-28-8874-00-770 GONZALEZ DANIEL
 04-21-28-8874-00-780 BIRRIEL JOSE A
 04-21-28-8874-00-790 INVITATION HOMES 7 LP
 04-21-28-8874-00-800 LOUIS SOLANDE JEAN
 04-21-28-8874-00-810 VALENCIA HENRY
 04-21-28-8874-00-820 ORACIUS ENST THELIUS
 04-21-28-8874-00-830 BERRY JOEL D
 04-21-28-8874-00-840 TURNER VALERIE D
 04-21-28-8874-00-850 BAZELAIS JENNY F
 04-21-28-8874-00-860 LARA JOSE M
 04-21-28-8874-00-870 GONZALEZ ANTHONY
 04-21-28-8874-00-880 MAGPILI MICHAEL B
 04-21-28-8874-00-890 GAFFOOR ARQAAM
 04-21-28-8874-00-900 RIZZO NANCY E
 04-21-28-8874-00-910 CHERYL A PEASLEY REVOCABLE TRUST
 04-21-28-8874-00-920 REYES REBECA ANTON
 04-21-28-8874-00-930 HETRICK ROBERT W
 04-21-28-8874-00-940 WESTERN SUNRISE INC
 04-21-28-8874-00-950 LOOR DAVID
 04-21-28-8874-00-960 MCGATLIN DANIEL HENRY
 04-21-28-8874-00-970 BAILEY JOANNE
 04-21-28-8874-00-980 HUANG MING SHENG
 04-21-28-8874-00-990 ORTIZ AMBER
 04-21-28-8874-01-000 PROGRESS RESIDENTIAL BORROWER 7 LLC
 04-21-28-8874-01-010 NUNEZ ALICIA
 04-21-28-8874-01-020 RODRIGUEZ MILDRED J
 04-21-28-8874-01-030 DAVIS RAYMOND D
 04-21-28-8874-01-040 LEWIS CORY JAMES
 04-21-28-8874-01-050 MORNE LOUINO
 04-21-28-8874-01-060 JORDAN LINDA
 04-21-28-8874-01-070 PROGRESS RESIDENTIAL BORROWER 11 LLC
 04-21-28-8874-01-080 SANTANA LIZMARIE
 04-21-28-8874-01-090 ANTHONY NEIMIAH
 04-21-28-8874-01-100 OGARA STEPHANIE P
 04-21-28-8874-01-110 FAY DAVID
 04-21-28-8874-01-120 CHARLEUS BERTRAND
 04-21-28-8874-01-130 LIU PING
 04-21-28-8874-01-140 DURNIN MICHAEL J
 04-21-28-8874-01-150 KNICRUMAH DANJAMA
 04-21-28-8874-01-160 JODHARAM PAMELA
 04-21-28-8874-01-170 AMH 2015-1 BORROWER LP
 04-21-28-8874-01-180 PROGRESS RESIDENTIAL BORROWER 3 LLC
 04-21-28-8874-01-190 CENAFILS EVNS M A
 04-21-28-8874-01-200 RJ AMERICAN HOMES 4 RENT TWO LLC
 04-21-28-8874-01-210 ZHENG WEI
 04-21-28-8874-01-220 SIMON FABIENNE E
 04-21-28-8874-01-230 PERDOMO LILIANA
 04-21-28-8874-01-240 NOWROOZI MEHDI
 04-21-28-8874-01-250 WILLIAMS TANIA M
 04-21-28-8874-01-260 MURRAY CORIE SYLVESTER
 04-21-28-8874-01-270 VAZQUEZ ALBERTO
 04-21-28-8874-01-280 SALZANO KIMONE

APK 11	337 LISA KAREN CIR	5400 000006000	000006500
APK 11	343 LISA KAREN CIR	5400 000006000	000006500
APK 11	349 LISA KAREN CIR	5400 000006000	000006500
APK 11	355 LISA KAREN CIR	5400 000006000	000006500
APK 11	595 VICKS LANDING DR	5400 000006000	000006500
APK 11	626 MAYA SUSAN LOOP	5400 000006000	000006500
APK 11	627 MAYA SUSAN LOOP	5400 000006000	000006500
APK 11	749 MAYA SUSAN LOOP	5400 000006000	000006500
APK 11	750 MAYA SUSAN LOOP	5400 000006000	000006500
APK 11	744 MAYA SUSAN LOOP	5400 000006000	000006500
APK 11	738 MAYA SUSAN LOOP	5400 000006000	000006500
APK 11	732 MAYA SUSAN LOOP	5400 000006000	000006500
APK 11	726 MAYA SUSAN LOOP	5400 000006000	000006500
APK 11	720 MAYA SUSAN LOOP	5400 000006000	000006500
APK 11	714 MAYA SUSAN LOOP	5400 000006000	000006500
APK 11	708 MAYA SUSAN LOOP	5400 000006000	000006500
APK 11	692 MAYA SUSAN LOOP	5400 000006000	000006500
APK 11	686 MAYA SUSAN LOOP	5400 000006000	000006500
APK 11	680 MAYA SUSAN LOOP	5400 000006000	000006500
APK 11	674 MAYA SUSAN LOOP	5400 000006000	000006500
APK 11	668 MAYA SUSAN LOOP	5400 000006000	000006500
APK 11	662 MAYA SUSAN LOOP	5400 000006000	000006500
APK 11	656 MAYA SUSAN LOOP	5400 000006000	000006500
APK 11	650 MAYA SUSAN LOOP	5400 000006000	000006500
APK 11	644 MAYA SUSAN LOOP	5400 000006000	000006500
APK 11	638 MAYA SUSAN LOOP	5400 000006000	000006500
APK 11	632 MAYA SUSAN LOOP	5400 000006000	000006500
APK 11	743 MAYA SUSAN LOOP	5400 000006000	000006500
APK 11	737 MAYA SUSAN LOOP	5400 000006000	000006500
APK 11	731 MAYA SUSAN LOOP	5400 000006000	000006500
APK 11	725 MAYA SUSAN LOOP	5400 000006000	000006500
APK 11	719 MAYA SUSAN LOOP	5400 000006000	000006500
APK 11	657 MAYA SUSAN LOOP	5400 000006000	000006500
APK 11	651 MAYA SUSAN LOOP	5400 000006000	000006500
APK 11	645 MAYA SUSAN LOOP	5400 000006000	000006500
APK 11	639 MAYA SUSAN LOOP	5400 000006000	000006500
APK 11	633 MAYA SUSAN LOOP	5400 000006000	000006500
APK 11	415 VICKS LANDING DR	5400 000006000	000006500
APK 11	421 VICKS LANDING DR	5400 000006000	000006500
APK 11	427 VICKS LANDING DR	5400 000006000	000006500
APK 11	433 VICKS LANDING DR	5400 000006000	000006500
APK 11	439 VICKS LANDING DR	5400 000006000	000006500
APK 11	445 VICKS LANDING DR	5400 000006000	000006500
APK 11	451 VICKS LANDING DR	5400 000006000	000006500
APK 11	457 VICKS LANDING DR	5400 000006000	000006500
APK 11	463 VICKS LANDING DR	5400 000006000	000006500
APK 11	469 VICKS LANDING DR	5400 000006000	000006500
APK 11	475 VICKS LANDING DR	5400 000006000	000006500
APK 11	481 VICKS LANDING DR	5400 000006000	000006500
APK 11	487 VICKS LANDING DR	5400 000006000	000006500
APK 11	493 VICKS LANDING DR	5400 000006000	000006500
APK 11	499 VICKS LANDING DR	5400 000006000	000006500
APK 11	505 VICKS LANDING DR	5400 000006000	000006500
APK 11	511 VICKS LANDING DR	5400 000006000	000006500
APK 11	517 VICKS LANDING DR	5400 000006000	000006500
APK 11	523 VICKS LANDING DR	5400 000006000	000006500
APK 11	529 VICKS LANDING DR	5400 000006000	000006500
APK 11	535 VICKS LANDING DR	5400 000006000	000006500
APK 11	541 VICKS LANDING DR	5400 000006000	000006500
APK 11	547 VICKS LANDING DR	5400 000006000	000006500
APK 11	553 VICKS LANDING DR	5400 000006000	000006500
APK 11	559 VICKS LANDING DR	5400 000006000	000006500
APK 11	565 VICKS LANDING DR	5400 000006000	000006500

04-21-28-8874-01-290	GRIFFITHS KIRK	APK 11	571 VICKS LANDING DR	5400 000006000	000006500
04-21-28-8874-01-300	GROSS TYRONE	APK 11	577 VICKS LANDING DR	5400 000006000	000006500
04-21-28-8874-01-310	LEWIS SHIRLEY L OVERTON	APK 11	583 VICKS LANDING DR	5400 000006000	000006500
04-21-28-8874-01-320	SAINT-LOUIS ELMENA	APK 11	589 VICKS LANDING DR	5400 000006000	000006500
04-21-28-8874-01-330	SUAZO MINERVA C	APK 11	416 VICKS LANDING DR	5400 000006000	000006500
04-21-28-8874-01-340	THOMAS JULIET A	APK 11	422 VICKS LANDING DR	5400 000006000	000006500
04-21-28-8874-01-350	PEREZ DANCARLIX	APK 11	428 VICKS LANDING DR	5400 000006000	000006500
04-21-28-8874-01-360	TOMLINSON ROSALIN A LIFE ESTATE	APK 11	434 VICKS LANDING DR	5400 000006000	000006500
04-21-28-8874-01-370	ROJAS LUZ P LIFE ESTATE	APK 11	440 VICKS LANDING DR	5400 000006000	000006500
04-21-28-8874-01-380	BROGER LINDSEY MAREI DALAO	APK 11	446 VICKS LANDING DR	5400 000006000	000006500
04-21-28-8874-01-390	LYNCH SHEENA	APK 11	504 VICKS LANDING DR	5400 000006000	000006500
04-21-28-8874-01-400	RESIDENTIAL HOME BUYER ORLANDO LLC	APK 11	510 VICKS LANDING DR	5400 000006000	000006500
04-21-28-8874-01-410	LITTLES JASMIN	APK 11	516 VICKS LANDING DR	5400 000006000	000006500
04-21-28-8874-01-420	KALPEE SUNITA	APK 11	522 VICKS LANDING DR	5400 000006000	000006500
04-21-28-8874-01-430	LESLIE JOLANDA L	APK 11	528 VICKS LANDING DR	5400 000006000	000006500
04-21-28-8874-01-440	CAPERTON JASON R	APK 11	534 VICKS LANDING DR	5400 000006000	000006500
04-21-28-9638-00-010	SRAM PACK I-A L L C	APK 11	690 WELLS ST	5400 000006000	000006500
04-21-28-9638-00-020	MARQUEZ SANCHEZ LUZ MARY	APK 11	676 WELLS ST	5400 000005280	00057.200
04-21-28-9638-00-030	PARRILLA NANCY	APK 11	662 WELLS ST	5400 000006000	000006500
04-21-28-9638-00-040	HILARIO GREISY	APK 11	648 WELLS ST	5400 000005280	00057.200
04-21-28-9638-00-050	TIMOTHY V RANDOLPH II TRUST 50% INT	APK 11	634 WELLS ST	5400 000005280	00057.200
04-21-28-9638-00-060	VAN CAMP MARY ANN	APK 11	620 WELLS ST	5400 000005280	00057.200
04-21-28-9638-00-070	NELSON KENNETH	APK 11	606 WELLS ST	5400 000005280	00057.200
04-21-28-9638-00-080	LAMPP JOE	APK 11	607 OSHEA CT	5400 000006000	000006500
04-21-28-9638-00-090	ROMANCHUK RAYMOND 88.33%	APK 11	621 OSHEA CT	5400 000005280	00057.200
04-21-28-9638-00-100	RODRIGUEZ OLVERA JESUS	APK 11	635 OSHEA CT	5400 000005280	00057.200
04-21-28-9638-00-110	MIREYA SANDOVAL REVOCABLE TRUST	APK 11	649 OSHEA CT	5400 000005280	00057.200
04-21-28-9638-00-120	KELLEY SAMANTHA F	APK 11	663 OSHEA CT	5400 000005280	00057.200
04-21-28-9638-00-130	LOPEZ SARAI	APK 11	677 OSHEA CT	5400 000005280	00057.200
04-21-28-9638-00-140	ARGIERI MARCO	APK 11	664 OSHEA CT	5400 000005280	00057.200
04-21-28-9638-00-150	QUINTERO HERRERA PAULA	APK 11	650 OSHEA CT	5400 000005280	00057.200
04-21-28-9638-00-160	TIMOTHY V RANDOLPH II TRUST 50% INT	APK 11	636 OSHEA CT	5400 000005280	00057.200
04-21-28-9638-00-170	CURTIS GARY L	APK 11	622 OSHEA CT	5400 000005280	00057.200
04-21-28-9638-00-180	DURAN JESUS	APK 11	608 OSHEA CT	5400 000005280	00057.200
04-21-28-9638-00-190	LAKE VIMAN LLC	APK 11	609 OLEARY CT	5400 000005280	00057.200
04-21-28-9638-00-200	MUSSELWHITE DONALD E	APK 11	623 OLEARY CT	5400 000005280	00057.200
04-21-28-9638-00-210	MORALES SHAQUINA SARAI	APK 11	637 OLEARY CT	5400 000006000	000006500
04-21-28-9638-00-220	REID BOBBY ERLIN	APK 11	651 OLEARY CT	5400 000005280	00057.200
04-21-28-9638-00-230	ZAMORA ENEDINO	APK 11	665 OLEARY CT	5400 000005280	00057.200
04-21-28-9638-00-240	RAYA PABLO	APK 11	667 OLEARY CT	5400 000006000	000006500
04-21-28-9638-00-250	BRIONES GERARDO	APK 11	666 OLEARY CT	5400 000006000	000006500
04-21-28-9638-00-260	TREJO FELIPE	APK 11	652 OLEARY CT	5400 000005280	00057.200
04-21-28-9638-00-270	RIVERA ARIEL ROBLERO	APK 11	638 OLEARY CT	5400 000005280	00057.200
04-21-28-9638-00-280	STABROEK FAMILY IRREVOCABLE TRUST	APK 11	624 OLEARY CT	5400 000005280	00057.200
04-21-28-9638-00-290	CORLE ELAINE J	APK 11	397 W MARTIN ST	5400 000005280	00057.200
04-21-28-9640-00-010	ALCAZAR JAIME M ESTATE	APK 11	398 W GROSSENBACHER DR	5400 000005280	00057.200
04-21-28-9640-00-020	ANTUNEZ GUADALUPE	APK 11	384 W GROSSENBACHER DR	5400 000005280	00057.200
04-21-28-9640-00-030	GOODMAN RANDY	APK 11	370 W GROSSENBACHER DR	5400 000005280	00057.200
04-21-28-9640-00-040	MARCOS JESUS	APK 11	356 W GROSSENBACHER DR	5400 000005280	00057.200
04-21-28-9640-00-050	BARTHOLOMEW ALLEN	APK 11	342 W GROSSENBACHER DR	5400 000005280	00057.200
04-21-28-9640-00-060	CLARK LARRY L	APK 11	328 W GROSSENBACHER DR	5400 000005280	00057.200
04-21-28-9640-00-070	VELAZQUEZ SERGIO BLANCAS	APK 11	314 W GROSSENBACHER DR	5400 000005280	00057.200
05-21-28-0000-00-001	FORUS APOPKA LLC	APK 11	1429 W ORANGE BLOSSOM TRL	5400 000034800	000037700
05-21-28-0000-00-004	LONE POND LLC	APK 11	1820 OLD DIXIE HWY	5400 000003600	000003900
05-21-28-0000-00-010	SHREE RAM DEV LLC	APK 11	1440 W ORANGE BLOSSOM TRL	5400 000066000	000071500
05-21-28-0000-00-012	C-SQUARE LLC	APK 11	1425 W ORANGE BLOSSOM TRL	5400 000018000	000019500
05-21-28-0000-00-016	VICTOR V GAMMICHIA REVOCABLE TRUST	APK 11	450 ERROL PKWY	5400 000022800	000024700
05-21-28-0000-00-018	FIRST HORIZON NATIONAL CORPORATION	APK 11	1420 W ORANGE BLOSSOM TRL	5400 000027600	000029900
05-21-28-0000-00-020	ROCKWELL DEVELOPMENT GROUP LLC	APK 11	943 W ORANGE BLOSSOM TRL	5400 000082800	000089700
05-21-28-0000-00-021	SUSO 1 ERROL LP	APK 11	1537 W ORANGE BLOSSOM TRL	5400 000212400	000227500
05-21-28-0000-00-027	CITY OF APOPKA	APK 11	1821 OLD DIXIE HWY	5400 000013200	000014300
05-21-28-0000-00-028	VICTORIA PLAZA INC	APK 11	921 W ORANGE BLOSSOM TRL	5400 000222000	000248300
05-21-28-0000-00-029	GCS MULTI LLC	APK 11	1439 W ORANGE BLOSSOM TRL	5400 000025200	000027300

05-21-28-0000-00-031 LLOYD B BEARDEN DVM P A
 05-21-28-0000-00-034 UV GROUP LLC TRUSTEE
 05-21-28-0000-00-037 ROCKWELL DEVELOPMENT GROUP LLC
 05-21-28-0000-00-042 MKS ERROL PKWY LLC
 05-21-28-0000-00-043 CITY OF APOPKA
 05-21-28-0000-00-045 SHILOH PROPERTIES GROUP LLC
 05-21-28-0000-00-047 VICTORIA PLAZA INC
 05-21-28-0000-00-073 1380 W OBT LLC
 05-21-28-0173-00-010 SWOPE PROPERTIES LLC
 05-21-28-0173-00-020 COVELLI FLORIDA PROPERTIES INC
 05-21-28-0173-00-030 R AND M RETAIL L P
 05-21-28-1220-01-000 CALNIN LLC
 05-21-28-1220-02-000 1120 WOBT LLC
 05-21-28-1449-00-101 BEDFORD SARAH E
 05-21-28-1449-00-102 SWIRSKY JEFFREY
 05-21-28-1449-00-103 GLASER TERRI L
 05-21-28-1449-00-104 STAHMAN CHARLES H TR
 05-21-28-1449-00-105 REYES EDUARDO
 05-21-28-1449-00-106 LAFOREST DANIEL S
 05-21-28-1449-00-201 FERRUGGIA STEVE
 05-21-28-1449-00-202 DOWDELL LINNETTE
 05-21-28-1449-00-203 HART KAREN E
 05-21-28-1449-00-204 HARKINS LAURA J
 05-21-28-1449-00-205 EDWARDS AUDREY
 05-21-28-1449-00-206 MARLAND ANDREA J
 05-21-28-1449-00-207 COONS KAY L
 05-21-28-1449-00-208 BUTLER BOBBI JO
 05-21-28-1449-00-301 MCLEOD RONALD W
 05-21-28-1449-00-302 DICKERSON SHIRLEY C LIFE ESTATE
 05-21-28-1449-00-303 YODER DIANA L
 05-21-28-1449-00-304 WALKER LEANE MARIE
 05-21-28-1449-00-305 VELEZ ACEVEDO EDDIE L LIFE ESTATE
 05-21-28-1449-00-306 JONES MARY J LIFE ESTATE
 05-21-28-1449-00-401 GENERE SANDRA
 05-21-28-1449-00-402 WHITTINGTON KEVEN
 05-21-28-1449-00-403 ROBINSON JANET R
 05-21-28-1449-00-404 WIEDE FRANK VANDER
 05-21-28-1449-00-405 BUTLER JACQUELINE
 05-21-28-1449-00-406 MARSHALL LINDA C
 05-21-28-1449-00-407 GRENZFURTHNER HERMINE LIFE ESTATE
 05-21-28-1449-00-408 HOBSON JANE S
 05-21-28-1449-00-501 JONES PATRICIA A
 05-21-28-1449-00-502 JOHNSON BOBBY J
 05-21-28-1449-00-503 ROSE FRANK LIFE ESTATE
 05-21-28-1449-00-504 GREEN LATONIA LIFE ESTATE
 05-21-28-1449-00-505 WANSLEY CHARLOTTE L
 05-21-28-1449-00-506 MOHR MARYJO
 05-21-28-1449-00-507 HOLTZMASTER DONALD
 05-21-28-1449-00-508 BRUTON NANCY G
 05-21-28-1449-00-601 THOMAS WILLIAM ROSS
 05-21-28-1449-00-602 ROSADO RAFAELA
 05-21-28-1449-00-603 GORDON ANTHONY RICHARD
 05-21-28-1449-00-604 WEISS BRADFORD W
 05-21-28-1449-00-605 BEAUDOIN ROBERT L
 05-21-28-1449-00-606 LUNSFORD DOROTHY A
 05-21-28-1449-00-701 YOST BRIANNA NICOLE
 05-21-28-1449-00-702 HOLMES FAMILY TRUST
 05-21-28-1449-00-703 LOPES-RIBERIO SILVIO H
 05-21-28-1449-00-704 MANATEE DERBY INVESTMENTS LLC
 05-21-28-1449-00-705 SMITH STEPHANIE
 05-21-28-1449-00-706 MONROE JUDITH E
 05-21-28-1449-00-707 JOHNSON ROBYN
 05-21-28-1449-00-708 WEISS GERTRUDE S

APK 11	1424 W ORANGE BLOSSOM TRL	5400 000003600	000022100
APK 11	1791 OLD DIXIE HWY	5400 000003600	000003900
APK 11	943 W ORANGE BLOSSOM TRL	5400 000054000	000058500
APK 11	426 ERROL PKWY	5400 000003600	000003900
APK 11	1502 OLD DIXIE HWY	5400 000003600	000003900
APK 11	1475 W ORANGE BLOSSOM TRL	5400 000020400	000022100
APK 11	W ORANGE BLOSSOM TRL	5400 000013200	000014300
APK 11	1380 W ORANGE BLOSSOM TRL	5400 000025200	000027300
APK 11	1634 W ORANGE BLOSSOM TRL	5400 000042000	000045500
APK 11	1538 W ORANGE BLOSSOM TRL	5400 000037200	000040300
APK 11	1626 W ORANGE BLOSSOM TRL	5400 000142800	000154700
APK 11	1250 W ORANGE BLOSSOM TRL	5400 000032400	000035100
APK 11	1120 W ORANGE BLOSSOM TRL	5400 000044400	000048100
APK 11	925 LEXINGTON PKWY UNIT 11	5400 000005280	00057.200
APK 11	925 LEXINGTON PKWY UNIT 12	5400 000005280	00057.200
APK 11	925 LEXINGTON PKWY UNIT 23	5400 000005280	00057.200
APK 11	925 LEXINGTON PKWY UNIT 104	5400 000005280	00057.200
APK 11	925 LEXINGTON PKWY UNIT 25	5400 000005280	00057.200
APK 11	925 LEXINGTON PKWY UNIT 16	5400 000005280	00057.200
APK 11	923 LEXINGTON PKWY UNIT 21	5400 000005280	00057.200
APK 11	923 LEXINGTON PKWY UNIT 12	5400 000005280	00057.200
APK 11	923 LEXINGTON PKWY UNIT 23	5400 000005280	00057.200
APK 11	923 LEXINGTON PKWY UNIT 14	5400 000005280	00057.200
APK 11	923 LEXINGTON PKWY UNIT 25	5400 000005280	00057.200
APK 11	923 LEXINGTON PKWY UNIT 16	5400 000005280	00057.200
APK 11	923 LEXINGTON PKWY UNIT 27	5400 000005280	00057.200
APK 11	923 LEXINGTON PKWY UNIT 18	5400 000005280	00057.200
APK 11	921 LEXINGTON PKWY UNIT 21	5400 000005280	00057.200
APK 11	921 LEXINGTON PKWY UNIT 12	5400 000005280	00057.200
APK 11	921 LEXINGTON PKWY UNIT 23	5400 000005280	00057.200
APK 11	921 LEXINGTON PKWY UNIT 14	5400 000005280	00057.200
APK 11	921 LEXINGTON PKWY UNIT 25	5400 000005280	00057.200
APK 11	921 LEXINGTON PKWY UNIT 16	5400 000005280	00057.200
APK 11	810 LOCH CALDER UNIT 1	5400 000005280	00057.200
APK 11	810 LOCH CALDER UNIT 2	5400 000005280	00057.200
APK 11	810 LOCH CALDER UNIT 23	5400 000005280	00057.200
APK 11	810 LOCH CALDER UNIT 14	5400 000005280	00057.200
APK 11	810 LOCH CALDER UNIT 25	5400 000005280	00057.200
APK 11	810 LOCH CALDER UNIT 16	5400 000005280	00057.200
APK 11	810 LOCH CALDER UNIT 17	5400 000005280	00057.200
APK 11	810 LOCH CALDER UNIT 18	5400 000005280	00057.200
APK 11	820 LOCH CALDER UNIT 21	5400 000005280	00057.200
APK 11	820 LOCH CALDER UNIT 12	5400 000005280	00057.200
APK 11	820 LOCH CALDER UNIT 23	5400 000005280	00057.200
APK 11	820 LOCH CALDER UNIT 14	5400 000005280	00057.200
APK 11	820 LOCH CALDER UNIT 25	5400 000005280	00057.200
APK 11	820 LOCH CALDER UNIT 16	5400 000005280	00057.200
APK 11	820 LOCH CALDER UNIT 27	5400 000005280	00057.200
APK 11	820 LOCH CALDER UNIT 18	5400 000005280	00057.200
APK 11	811 LOCH CALDER UNIT 21	5400 000005280	00057.200
APK 11	811 LOCH CALDER UNIT 12	5400 000005280	00057.200
APK 11	811 LOCH CALDER UNIT 23	5400 000005280	00057.200
APK 11	811 LOCH CALDER UNIT 14	5400 000005280	00057.200
APK 11	811 LOCH CALDER UNIT 25	5400 000005280	00057.200
APK 11	811 LOCH CALDER UNIT 16	5400 000005280	00057.200
APK 11	821 LOCH CALDER UNIT 21	5400 000005280	00057.200
APK 11	821 LOCH CALDER UNIT 12	5400 000005280	00057.200
APK 11	821 LOCH CALDER UNIT 23	5400 000005280	00057.200
APK 11	821 LOCH CALDER UNIT 14	5400 000005280	00057.200
APK 11	821 LOCH CALDER UNIT 25	5400 000005280	00057.200
APK 11	821 LOCH CALDER UNIT 16	5400 000005280	00057.200
APK 11	821 LOCH CALDER UNIT 27	5400 000005280	00057.200
APK 11	821 LOCH CALDER UNIT 18	5400 000005280	00057.200

05-21-28-1449-00-801	DAVIS ANGELA	APK 11	831 LOCH CALDER UNIT 21	5400 000005280	00057.200
05-21-28-1449-00-802	DAIL GREGORY P	APK 11	831 LOCH CALDER UNIT 12	5400 000005280	00057.200
05-21-28-1449-00-803	DUBBS LINDA L	APK 11	831 LOCH CALDER UNIT 23	5400 000005280	00057.200
05-21-28-1449-00-804	MANNION MAUREEN C	APK 11	831 LOCH CALDER UNIT 14	5400 000005280	00057.200
05-21-28-1449-00-805	KAUFFMAN STEVEN D	APK 11	831 LOCH CALDER UNIT 25	5400 000005280	00057.200
05-21-28-1449-00-806	CARRIE CUOCO REVOCABLE TRUST	APK 11	831 LOCH CALDER UNIT 16	5400 000005280	00057.200
05-21-28-1449-00-901	PARTRICK RUSSELL B	APK 11	830 LOCH CALDER UNIT 21	5400 000005280	00057.200
05-21-28-1449-00-902	ROBERT MELVIN SPEARMAN REVOCABLE TRUST	APK 11	830 LOCH CALDER UNIT 12	5400 000005280	00057.200
05-21-28-1449-00-903	MICHAELS ROBIN J	APK 11	830 LOCH CALDER UNIT 23	5400 000005280	00057.200
05-21-28-1449-00-904	BARE SHERYL	APK 11	830 LOCH CALDER UNIT 14	5400 000005280	00057.200
05-21-28-1449-00-905	MOSLEY NATASHA R	APK 11	830 LOCH CALDER UNIT 25	5400 000005280	00057.200
05-21-28-1449-00-906	MADORY JOHN G	APK 11	830 LOCH CALDER UNIT 16	5400 000005280	00057.200
05-21-28-1449-01-001	MEYER IRIS	APK 11	920 LOCH CARRON UNIT 21	5400 000005280	00057.200
05-21-28-1449-01-002	MCDONALD WILLIAM R	APK 11	920 LOCH CARRON UNIT 12	5400 000005280	00057.200
05-21-28-1449-01-003	MARCHANTE AMANDA JANET	APK 11	920 LOCH CARRON UNIT 23	5400 000005280	00057.200
05-21-28-1449-01-004	JONES ELIZABETH	APK 11	920 LOCH CARRON UNIT 14	5400 000005280	00057.200
05-21-28-1449-01-005	SMITH TALEENA	APK 11	920 LOCH CARRON UNIT 25	5400 000005280	00057.200
05-21-28-1449-01-006	KNOX STEVEN	APK 11	920 LOCH CARRON UNIT 16	5400 000005280	00057.200
05-21-28-1449-11-010	DENMARK ESTELLA ELAINE	APK 11	1010 LOCH VAIL UNIT 21	5400 000005280	00057.200
05-21-28-1449-11-020	TEMPLER ANDRE LIFE ESTATE	APK 11	1010 LOCH VAIL UNIT 12	5400 000005280	00057.200
05-21-28-1449-11-030	WHITE NANCY ELLEN	APK 11	1010 LOCH VAIL UNIT 23	5400 000005280	00057.200
05-21-28-1449-11-040	DARBY WILLIAM JEFFREY	APK 11	1010 LOCH VAIL UNIT 14	5400 000005280	00057.200
05-21-28-1449-11-050	COSME CARMEN	APK 11	1010 LOCH VAIL UNIT 1125	5400 000005280	00057.200
05-21-28-1449-11-060	SOLOMON RONALD H	APK 11	1010 LOCH VAIL UNIT 1116	5400 000005280	00057.200
05-21-28-1449-11-070	SWAN DIANE	APK 11	1010 LOCH VAIL UNIT 1127	5400 000005280	00057.200
05-21-28-1449-11-080	MANATEE DERBY INVESTMENTS LLC	APK 11	1010 LOCH VAIL UNIT 18	5400 000005280	00057.200
05-21-28-1449-12-010	ROSSELET EDWARD LIFE ESTATE	APK 11	930 LOCH CARRON DR UNIT 1221	5400 000005280	00057.200
05-21-28-1449-12-020	VAN TREESE NICOLE	APK 11	930 LOCH CARRON DR UNIT 1212	5400 000005280	00057.200
05-21-28-1449-12-030	TRN RE PROPERTIES LLC	APK 11	930 LOCH CARRON DR UNIT 1223	5400 000005280	00057.200
05-21-28-1449-12-040	RODRIGUEZ CRUZ JORGE	APK 11	930 LOCH CARRON DR UNIT 1214	5400 000005280	00057.200
05-21-28-1449-12-050	OLIVA FRANK M LIFE ESTATE	APK 11	930 LOCH CARRON DR UNIT 1225	5400 000005280	00057.200
05-21-28-1449-12-060	OUELLETTE DAVID KEITH	APK 11	930 LOCH CARRON DR UNIT 1216	5400 000005280	00057.200
05-21-28-1449-13-010	LUCAS WILLIAM	APK 11	1020 LOCH VAIL UNIT 1321	5400 000005280	00057.200
05-21-28-1449-13-020	PLATT ROBERT G LIFE ESTATE	APK 11	1020 LOCH VAIL UNIT 12	5400 000005280	00057.200
05-21-28-1449-13-030	NAYLOR ANDREW J	APK 11	1020 LOCH VAIL UNIT 23	5400 000005280	00057.200
05-21-28-1449-13-040	MCPHERSON SYLVIA GAY	APK 11	1020 LOCH VAIL UNIT 14	5400 000005280	00057.200
05-21-28-1449-13-050	VILLA ANASTASYA LLC	APK 11	1020 LOCH VAIL UNIT 25	5400 000005280	00057.200
05-21-28-1449-13-060	UNGER LILLIE MAE	APK 11	1020 LOCH VAIL UNIT 16	5400 000005280	00057.200
05-21-28-1449-13-070	HAZELGROVE FAMILY LIVING TRUST	APK 11	1020 LOCH VAIL UNIT 27	5400 000005280	00057.200
05-21-28-1449-13-080	HENRIQUE GLEISE MADUREIRA	APK 11	1020 LOCH VAIL UNIT 18	5400 000005280	00057.200
05-21-28-1449-14-010	MCPHERSON SYLVIA G	APK 11	1021 LOCH VAIL UNIT 21	5400 000005280	00057.200
05-21-28-1449-14-020	BOETA SOLANGE	APK 11	1021 LOCH VAIL UNIT 12	5400 000005280	00057.200
05-21-28-1449-14-030	JENKINS KATHY L	APK 11	1021 LOCH VAIL UNIT 23	5400 000005280	00057.200
05-21-28-1449-14-040	YOUNG ERNEST P	APK 11	1021 LOCH VAIL UNIT 14	5400 000005280	00057.200
05-21-28-1449-14-050	VALENTINE VICTORIA LYNN	APK 11	1021 LOCH VAIL UNIT 1405	5400 000005280	00057.200
05-21-28-1449-14-060	HARRIS KENNETH ALBERT	APK 11	1021 LOCH VAIL UNIT 16	5400 000005280	00057.200
05-21-28-1449-15-010	HEAP DIANE E	APK 11	1031 LOCH VAIL UNIT 1501	5400 000005280	00057.200
05-21-28-1449-15-020	MAYER BEVERLY J LIFE ESTATE	APK 11	1031 LOCH VAIL UNIT 1502	5400 000005280	00057.200
05-21-28-1449-15-030	PAGAN LILLIAN	APK 11	1031 LOCH VAIL UNIT 1503	5400 000005280	00057.200
05-21-28-1449-15-040	RESCH BRYON L	APK 11	1031 LOCH VAIL UNIT 14	5400 000005280	00057.200
05-21-28-1449-15-050	PARRISH CHAREIKA ANTINETTE	APK 11	1031 LOCH VAIL UNIT 5	5400 000005280	00057.200
05-21-28-1449-15-060	CLEMONS KAY JEAN LIFE ESTATE	APK 11	1031 LOCH VAIL UNIT 1506	5400 000005280	00057.200
05-21-28-1449-16-010	LEAMON KENDRA	APK 11	1030 LOCH VAIL UNIT 1621	5400 000005280	00057.200
05-21-28-1449-16-020	BROWN LORA F	APK 11	1030 LOCH VAIL UNIT 12	5400 000005280	00057.200
05-21-28-1449-16-030	FRANKS ANTHONY P	APK 11	1030 LOCH VAIL UNIT 23	5400 000005280	00057.200
05-21-28-1449-16-040	BAPTIST BARBARA R	APK 11	1030 LOCH VAIL UNIT 14	5400 000005280	00057.200
05-21-28-1449-16-050	MEAD MICHAEL AARON ERNEST	APK 11	1030 LOCH VAIL UNIT 25	5400 000005280	00057.200
05-21-28-1449-16-060	ARROWSMITH JAMES W	APK 11	1030 LOCH VAIL UNIT 16	5400 000005280	00057.200
05-21-28-1449-16-070	FIELDS KERRY L	APK 11	1030 LOCH VAIL UNIT 27	5400 000005280	00057.200
05-21-28-1449-16-080	SHAW DENISE A	APK 11	1030 LOCH VAIL UNIT 18	5400 000005280	00057.200
05-21-28-1449-17-010	GATEWOOD ZARAI	APK 11	1040 LOCH VAIL UNIT 21	5400 000005280	00057.200
05-21-28-1449-17-020	GARZA JOSIE DELA LIFE ESTATE	APK 11	1040 LOCH VAIL UNIT 12	5400 000005280	00057.200
05-21-28-1449-17-030	BUSTILLOS ANA M	APK 11	1040 LOCH VAIL UNIT 1723	5400 000005280	00057.200

05-21-28-1449-17-040 SMITH JAMES BRUCE
 05-21-28-1449-17-050 TUFTY KERILYN
 05-21-28-1449-17-060 CLARK TIMOTHY W II
 05-21-28-1449-18-010 MCFARLEY VICTORIA
 05-21-28-1449-18-020 GRANGER FELIZIA LAJUAIA
 05-21-28-1449-18-030 SMOTHERS HAROLD D
 05-21-28-1449-18-040 FURGUS NIGEL
 05-21-28-1449-18-050 MARSHALL WILLIAM JR
 05-21-28-1449-18-060 DESANTO JOHN ANTHONY
 05-21-28-1835-00-010 ROMAN EDWIN
 05-21-28-1835-00-020 PATRICK RANDY E
 05-21-28-1835-00-030 BROSTROM BARBARA J
 05-21-28-1835-00-040 PRICE ANDREW
 05-21-28-1835-00-050 MARY VITA MUHLENKAMP TRUST
 05-21-28-1835-00-060 MALPICA DANA MARIE
 05-21-28-1835-00-070 TOLLETT MIKE T
 05-21-28-1835-00-080 GOFF ROBERT
 05-21-28-1835-00-090 RAMSEY MONICA
 05-21-28-1835-00-100 DANIELS SCOTT P
 05-21-28-1835-00-110 CULBRETH BRIAN
 05-21-28-1835-00-120 LEON DIEGO JAVIER PACHECO
 05-21-28-1835-00-130 SETLIFF LORRAINE
 05-21-28-1835-00-140 CLAUSON JOSEPH WALLACE
 05-21-28-1835-00-150 PRUSSING PATRICK
 05-21-28-1835-00-160 RABY DONNA JANE
 05-21-28-1835-00-170 SURPRISE CAROLE
 05-21-28-1835-00-180 BARBARA A JOHNSON REVOCABLE TRUST
 05-21-28-1835-00-190 GROTHUS DAN
 05-21-28-1835-00-200 TEIXEIRA FERREIRA VICTOR MANUEL
 05-21-28-1835-00-210 MILLER CARL D
 05-21-28-1835-00-220 LEVESQUE ALAN LEO
 05-21-28-1835-00-230 FREEMAN CARL J
 05-21-28-1835-00-240 THOMAS A STALEY AND NORMA L STALEY REVOCABLE TRUST
 05-21-28-1835-00-250 PALMQUIST SHERYL M
 05-21-28-1835-00-260 ASTACIO JAIME BENJAMIN
 05-21-28-1835-00-270 HOUDLETTE GORDON R
 05-21-28-1835-00-280 MAXWELL FRANK P JR
 05-21-28-1835-00-290 CHERVENAK FAMILY TRUST
 05-21-28-1835-00-300 MCEOWEN LINDA
 05-21-28-1835-00-310 HALL MARY CAROLYN LIFE ESTATE
 05-21-28-1835-00-320 CARAVELLO RALPH A
 05-21-28-1835-00-330 SPRAGUE BYRON D JR
 05-21-28-1835-00-340 FERRER RICARDO
 05-21-28-1835-00-350 LABRA RIGOBERTO
 05-21-28-1835-00-360 NIEMIEC THOMAS M LIFE ESTATE
 05-21-28-1835-00-370 PEREZ MELBA
 05-21-28-1835-00-380 RAMOS ELIZABETH
 05-21-28-1835-00-390 KELLOGG STACIE L
 05-21-28-1835-00-400 BIAMONTE MARTINBOROUGH TRUST
 05-21-28-1835-00-410 ORTIZ JORGE
 05-21-28-1835-00-420 ALEXANDRE IAN BURTON
 05-21-28-1835-00-430 WALLACE PEARLINE
 05-21-28-1835-00-440 HERNDON MYRON JR
 05-21-28-1835-00-450 TOWNSEND ELIZABETH G LIFE ESTATE
 05-21-28-1835-00-460 BUTLER FAMILY TRUST
 05-21-28-1835-00-470 MILLER LEONARD
 05-21-28-1835-00-480 COURSIN JEFFREY J
 05-21-28-1835-00-490 JOHNSON ROSHEIKA
 05-21-28-1835-00-500 PIMENTO RICHARD T
 05-21-28-1835-00-510 POWERS LARRY E SR
 05-21-28-1835-00-520 NOREIGA ANTHONY A JR
 05-21-28-1835-00-530 INFANTE MARIA A
 05-21-28-1835-00-540 WRIGHT IAN T

APK 11	1040 LOCH VAIL UNIT 1714	5400 000005280	00057.200
APK 11	1040 LOCH VAIL UNIT 25	5400 000005280	00057.200
APK 11	1040 LOCH VAIL UNIT 16	5400 000005280	00057.200
APK 11	1050 LOCH VAIL UNIT 21	5400 000005280	00057.200
APK 11	1050 LOCH VAIL UNIT 12	5400 000005280	00057.200
APK 11	1050 LOCH VAIL UNIT 23	5400 000005280	00057.200
APK 11	1050 LOCH VAIL UNIT 14	5400 000005280	00057.200
APK 11	1050 LOCH VAIL UNIT 25	5400 000005280	00057.200
APK 11	1050 LOCH VAIL UNIT 16	5400 000005280	00057.200
APK 11	817 PINK CAMELIA CT	5400 000006000	000006500
APK 11	809 PINK CAMELIA CT	5400 000006000	000006500
APK 11	801 PINK CAMELIA CT	5400 000006000	000006500
APK 11	802 PINK CAMELIA CT	5400 000007200	000007800
APK 11	1015 LEXINGTON PKWY	5400 000006000	000006500
APK 11	825 RED HIBISCUS CT	5400 000006000	000006500
APK 11	817 RED HIBISCUS CT	5400 000006000	000006500
APK 11	809 RED HIBISCUS CT	5400 000007200	000007800
APK 11	801 RED HIBISCUS CT	5400 000006000	000006500
APK 11	802 RED HIBISCUS CT	5400 000006000	000006500
APK 11	810 RED HIBISCUS CT	5400 000006000	000006500
APK 11	818 RED HIBISCUS CT	5400 000006000	000006500
APK 11	826 RED HIBISCUS CT	5400 000006000	000006500
APK 11	855 CREPE MYRTLE CIR	5400 000006000	000006500
APK 11	849 CREPE MYRTLE CIR	5400 000006000	000006500
APK 11	843 CREPE MYRTLE CIR	5400 000006000	000006500
APK 11	837 CREPE MYRTLE CIR	5400 000006000	000006500
APK 11	831 CREPE MYRTLE CIR	5400 000005280	00057.200
APK 11	825 CREPE MYRTLE CIR	5400 000005280	00057.200
APK 11	819 CREPE MYRTLE CIR	5400 000006000	000006500
APK 11	813 CREPE MYRTLE CIR	5400 000006000	000006500
APK 11	807 CREPE MYRTLE CIR	5400 000006000	000006500
APK 11	801 CREPE MYRTLE CIR	5400 000006000	000006500
APK 11	795 CREPE MYRTLE CIR	5400 000006000	000006500
APK 11	789 CREPE MYRTLE CIR	5400 000005280	00057.200
APK 11	783 CREPE MYRTLE CIR	5400 000006000	000006500
APK 11	777 CREPE MYRTLE CIR	5400 000006000	000006500
APK 11	771 CREPE MYRTLE CIR	5400 000006000	000006500
APK 11	765 CREPE MYRTLE CIR	5400 000006000	000006500
APK 11	759 CREPE MYRTLE CIR	5400 000006000	000006500
APK 11	753 CREPE MYRTLE CIR	5400 000006000	000006500
APK 11	747 CREPE MYRTLE CIR	5400 000006000	000006500
APK 11	741 CREPE MYRTLE CIR	5400 000006000	000006500
APK 11	735 CREPE MYRTLE CIR	5400 000006000	000006500
APK 11	729 CREPE MYRTLE CIR	5400 000006000	000006500
APK 11	723 CREPE MYRTLE CIR	5400 000005280	00057.200
APK 11	717 CREPE MYRTLE CIR	5400 000005280	00057.200
APK 11	711 CREPE MYRTLE CIR	5400 000006000	000006500
APK 11	705 CREPE MYRTLE CIR	5400 000007200	000007800
APK 11	860 CREPE MYRTLE CIR	5400 000006000	000006500
APK 11	854 CREPE MYRTLE CIR	5400 000005280	00057.200
APK 11	848 CREPE MYRTLE CIR	5400 000006000	000006500
APK 11	842 CREPE MYRTLE CIR	5400 000006000	000006500
APK 11	836 CREPE MYRTLE CIR	5400 000006000	000006500
APK 11	830 CREPE MYRTLE CIR	5400 000006000	000006500
APK 11	824 CREPE MYRTLE CIR	5400 000006000	000006500
APK 11	760 CREPE MYRTLE CIR	5400 000006000	000006500
APK 11	754 CREPE MYRTLE CIR	5400 000006000	000006500
APK 11	748 CREPE MYRTLE CIR	5400 000005280	00057.200
APK 11	742 CREPE MYRTLE CIR	5400 000006000	000006500
APK 11	736 CREPE MYRTLE CIR	5400 000006000	000006500
APK 11	730 CREPE MYRTLE CIR	5400 000006000	000006500
APK 11	724 CREPE MYRTLE CIR	5400 000006000	000006500
APK 11	718 CREPE MYRTLE CIR	5400 000006000	000006500

05-21-28-1835-00-550	RAY JONATHAN M	APK 11	712 CREPE MYRTLE CIR	5400	000006000	000006500
05-21-28-1853-00-010	CRESPO GLORIA GARCIA	APK 11	881 WHITE IVEY CT	5400	000005280	00057.200
05-21-28-1853-00-020	VENESS SIMON LIFE ESTATE	APK 11	873 WHITE IVEY CT	5400	000006000	000006500
05-21-28-1853-00-030	HILL DON-MICHAEL	APK 11	865 WHITE IVEY CT	5400	000006000	000006500
05-21-28-1853-00-040	MORTENSEN JAMES A	APK 11	857 WHITE IVEY CT	5400	000006000	000006500
05-21-28-1853-00-050	BRADY GARY W	APK 11	849 WHITE IVEY CT	5400	000006000	000006500
05-21-28-1853-00-060	HYPPOLITE YVOSE	APK 11	841 WHITE IVEY CT	5400	000006000	000006500
05-21-28-1853-00-070	PEREZ NYDIA	APK 11	833 WHITE IVEY CT	5400	000006000	000006500
05-21-28-1853-00-080	IHS PROPERTY FLORIDA LP	APK 11	825 WHITE IVEY CT	5400	000006000	000006500
05-21-28-1853-00-090	HOFF CARL L	APK 11	817 WHITE IVEY CT	5400	000006000	000006500
05-21-28-1853-00-100	BAF 3 LLC	APK 11	809 WHITE IVEY CT	5400	000005280	00057.200
05-21-28-1853-00-110	RODRIGUEZ AND DE JESUS REVOCABLE TRUST	APK 11	801 WHITE IVEY CT	5400	000006000	000006500
05-21-28-1853-00-120	BRENNER JOANNA LIFE ESTATE	APK 11	789 WHITE IVEY CT	5400	000006000	000006500
05-21-28-1853-00-130	PEREZ MARIA DEL C	APK 11	781 WHITE IVEY CT	5400	000006000	000006500
05-21-28-1853-00-140	MEYER RONALD EDWARD	APK 11	773 WHITE IVEY CT	5400	000006000	000006500
05-21-28-1853-00-150	JACKSON RANDALL T	APK 11	765 WHITE IVEY CT	5400	000006000	000006500
05-21-28-1853-00-160	PROGRESS RESIDENTIAL BORROWER 9 LLC	APK 11	757 WHITE IVEY CT	5400	000006000	000006500
05-21-28-1853-00-170	JM LUGO PROPERTIES LLC	APK 11	749 WHITE IVEY CT	5400	000006000	000006500
05-21-28-1853-00-180	NICHOLS ELLEN G	APK 11	741 WHITE IVEY CT	5400	000006000	000006500
05-21-28-1853-00-190	RITCHIE KIMBERLY K	APK 11	733 WHITE IVEY CT	5400	000006000	000006500
05-21-28-1853-00-200	DORCELUS JEAN RENAULT	APK 11	725 WHITE IVEY CT	5400	000006000	000006500
05-21-28-1853-00-210	HERRINGTON CATHERINE D LIFE ESTATE	APK 11	717 WHITE IVEY CT	5400	000006000	000006500
05-21-28-1853-00-220	LEE REYNOLDS	APK 11	709 WHITE IVEY CT	5400	000006000	000006500
05-21-28-1853-00-230	MORGADO ROLANDO	APK 11	701 WHITE IVEY CT	5400	000007200	000007800
05-21-28-1853-00-240	TOUSSAINT FRANCE LUDJE	APK 11	700 WHITE IVEY CT	5400	000006000	000006500
05-21-28-1853-00-250	DEICHES JOSHUA	APK 11	716 WHITE IVEY CT	5400	000006000	000006500
05-21-28-1853-00-260	KEEGAN REBECCA	APK 11	732 WHITE IVEY CT	5400	000006000	000006500
05-21-28-1853-00-270	AMH 2015-1 BORROWER LP	APK 11	740 WHITE IVEY CT	5400	000006000	000006500
05-21-28-1853-00-280	PROGRESS RESIDENTIAL BORROWER 19 LLC	APK 11	748 WHITE IVEY CT	5400	000006000	000006500
05-21-28-1853-00-290	WILDS ROBERT	APK 11	752 WHITE IVEY CT	5400	000006000	000006500
05-21-28-1853-00-300	WILLETTE LINZEE	APK 11	756 WHITE IVEY CT	5400	000006000	000006500
05-21-28-1853-00-310	DELMASTRO RICHARD	APK 11	764 WHITE IVEY CT	5400	000006000	000006500
05-21-28-1853-00-320	MAURICE DJINA C	APK 11	772 WHITE IVEY CT	5400	000006000	000006500
05-21-28-1853-00-330	BILBAO RICHARD E	APK 11	780 WHITE IVEY CT	5400	000006000	000006500
05-21-28-1853-00-340	LACY SUSAN L	APK 11	788 WHITE IVEY CT	5400	000006000	000006500
05-21-28-1853-00-350	DAVIS GUDRUN	APK 11	800 WHITE IVEY CT	5400	000006000	000006500
05-21-28-1853-00-360	LISANO FREDERICK	APK 11	808 WHITE IVEY CT	5400	000006000	000006500
05-21-28-1853-00-370	COOK NANCY L	APK 11	816 WHITE IVEY CT	5400	000006000	000006500
05-21-28-1853-00-380	TO ANDY	APK 11	824 WHITE IVEY CT	5400	000006000	000006500
05-21-28-1853-00-390	FENDERSON JASON M	APK 11	832 WHITE IVEY CT	5400	000006000	000006500
05-21-28-1853-00-400	RAHNEMAY-AZAR RAMTIN	APK 11	840 WHITE IVEY CT	5400	000006000	000006500
05-21-28-1853-00-410	AGEE BOB	APK 11	848 WHITE IVEY CT	5400	000006000	000006500
05-21-28-1853-00-420	GRULLON ADRIAN	APK 11	856 WHITE IVEY CT	5400	000006000	000006500
05-21-28-1853-00-430	CRONKHITE LEANNE F	APK 11	864 WHITE IVEY CT	5400	000006000	000006500
05-21-28-1853-00-440	EDWARDS WILLIAM F	APK 11	872 WHITE IVEY CT	5400	000006000	000006500
05-21-28-1853-00-450	FOWINKLE ANDREW	APK 11	880 WHITE IVEY CT	5400	000006000	000006500
05-21-28-2540-00-010	WERNER MARTIN MILES	APK 11	1739 LAKE MARION DR	5400	000005280	00057.200
05-21-28-2540-00-020	VANBUSKIRK RYAN	APK 11	1731 LAKE MARION DR	5400	000006000	000006500
05-21-28-2540-00-030	COOPER MURRAY J	APK 11	1723 LAKE MARION DR	5400	000006000	000006500
05-21-28-2540-00-040	MARTIN TARA E	APK 11	1715 LAKE MARION DR	5400	000006000	000006500
05-21-28-2540-00-050	ORTHS FAMILY TRUST	APK 11	1707 LAKE MARION DR	5400	000005280	00057.200
05-21-28-2540-00-060	WASHINGTON LUTHER II	APK 11	1649 LAKE MARION DR	5400	000006000	000006500
05-21-28-2540-00-070	SINGLETON ANTONIETA LIFE ESTATE	APK 11	1641 LAKE MARION DR	5400	000006000	000006500
05-21-28-2540-00-080	DAVIS DARRELL	APK 11	1621 LAKE MARION DR	5400	000006000	000006500
05-21-28-2540-00-090	RESICAP FLORIDA OWNER LLC	APK 11	1605 LAKE MARION DR	5400	000006000	000006500
05-21-28-2540-00-100	RAMIREZ HECTOR L	APK 11	1567 LAKE MARION DR	5400	000006000	000006500
05-21-28-2540-00-110	DENNEY DOROTHY M 1/2 INT	APK 11	1559 LAKE MARION DR	5400	000006000	000006500
05-21-28-2540-00-120	COURTNEY SUSAN LYNN	APK 11	1551 LAKE MARION DR	5400	000006000	000006500
05-21-28-2540-00-130	GALATI NICHOLAS ROBERT	APK 11	1543 LAKE MARION DR	5400	000006000	000006500
05-21-28-2540-00-140	IHS PROPERTY FLORIDA LP	APK 11	1535 LAKE MARION DR	5400	000006000	000006500
05-21-28-2540-00-150	MCGINN STEPHEN	APK 11	1527 LAKE MARION DR	5400	000006000	000006500
05-21-28-2540-00-160	RIVERA SANCHEZ JOSE MIGUEL	APK 11	1519 LAKE MARION DR	5400	000006000	000006500
05-21-28-2540-00-170	LIARDO CARMINE F	APK 11	1511 LAKE MARION DR	5400	000006000	000006500

05-21-28-2540-00-180	RAGAN SUSAN YOUNG	APK 11	1503 LAKE MARION DR	5400 000006000	000006500
05-21-28-2540-00-190	NESTER DANIEL H	APK 11	1465 LAKE MARION DR	5400 000006000	000006500
05-21-28-2540-00-200	PARKER DAVID J	APK 11	1457 LAKE MARION DR	5400 000006000	000006500
05-21-28-2540-00-210	SFR JAVELIN BORROWER L P	APK 11	1449 LAKE MARION DR	5400 000006000	000006500
05-21-28-2540-00-220	WOOD NANCY J	APK 11	1441 LAKE MARION DR	5400 000006000	000006500
05-21-28-2540-00-230	SEIN DAVID	APK 11	1433 LAKE MARION DR	5400 000006000	000006500
05-21-28-2540-00-240	BLANCO OSCAR BENITEZ	APK 11	1425 LAKE MARION DR	5400 000006000	000006500
05-21-28-2540-00-250	RIDDLE KENNETH F	APK 11	1417 LAKE MARION DR	5400 000006000	000006500
05-21-28-2540-00-260	FAVER ANGELA CHRISTINE	APK 11	1409 LAKE MARION DR	5400 000006000	000006500
05-21-28-2540-00-270	DAMICO PATRICIA G	APK 11	1401 LAKE MARION DR	5400 000007200	000007800
05-21-28-2540-00-280	HARTLEY CHRISTOPHER L	APK 11	1416 LAKE MARION DR	5400 000006000	000006500
05-21-28-2540-00-290	LOGAN MELISSA A LIFE ESTATE	APK 11	1428 LAKE MARION DR	5400 000006000	000006500
05-21-28-2540-00-300	PROGRESS RESIDENTIAL BORROWER 11 LLC	APK 11	1436 LAKE MARION DR	5400 000006000	000006500
05-21-28-2540-00-310	SISLER MICHAEL K LIFE ESTATE	APK 11	1444 LAKE MARION DR	5400 000006000	000006500
05-21-28-2540-00-320	CEDANO JUSTINA	APK 11	1510 LAKE MARION DR	5400 000005280	00057.200
05-21-28-2540-00-330	SCHLEY RONALD FRANK	APK 11	1435 VILLA HILL CT	5400 000005280	00057.200
05-21-28-2540-00-340	CHOW DIANA	APK 11	1427 VILLA HILL CT	5400 000006000	000006500
05-21-28-2540-00-350	SANSARICQ MARIO	APK 11	1419 VILLA HILL CT	5400 000006000	000006500
05-21-28-2540-00-360	AMH 2015-1 BORROWER LLC	APK 11	1411 VILLA HILL CT	5400 000005280	00057.200
05-21-28-2540-00-370	LOCKE JAMES E	APK 11	1403 VILLA HILL CT	5400 000006000	000006500
05-21-28-2540-00-380	HOLMES MARK COLIN	APK 11	1418 VILLA HILL CT	5400 000005280	00057.200
05-21-28-2540-00-390	PINEDA MARTHA	APK 11	1426 VILLA HILL CT	5400 000005280	00057.200
05-21-28-2540-00-400	2017-1 IH BORROWER L P	APK 11	1434 VILLA HILL CT	5400 000005280	00057.200
05-21-28-2540-00-410	PROGRESS RESIDENTIAL BORROWER 6 LLC	APK 11	1546 LAKE MARION DR	5400 000006000	000006500
05-21-28-2540-00-420	WEST MARIE H	APK 11	1554 LAKE MARION DR	5400 000006000	000006500
05-21-28-2540-00-430	PROGRESS RESIDENTIAL BORROWER 17 LLC	APK 11	809 HILLSIDE DR	5400 000006000	000006500
05-21-28-2540-00-440	PROGRESS RESIDENTIAL BORROWER 9 LLC	APK 11	801 HILLSIDE DR	5400 000005280	00057.200
05-21-28-2540-00-450	LEVIN ANDREA LIFE ESTATE	APK 11	802 HILLSIDE DR	5400 000006000	000006500
05-21-28-2540-00-460	MCMAHON YVONNE G	APK 11	810 HILLSIDE DR	5400 000006000	000006500
05-21-28-2540-00-480	MCLEAN PHYLLIS	APK 11	1620 LAKE MARION DR	5400 000006000	000006500
05-21-28-2540-00-490	MATTESON ROBERT	APK 11	1628 LAKE MARION DR	5400 000005280	00057.200
05-21-28-2540-00-500	FERRIS DARLENE	APK 11	1636 LAKE MARION DR	5400 000006000	000006500
05-21-28-2540-00-510	ISELL CHRISTINA LYNN	APK 11	1644 LAKE MARION DR	5400 000005280	00057.200
05-21-28-2540-00-520	MIRANDA DAVID A	APK 11	1652 LAKE MARION DR	5400 000005280	00057.200
05-21-28-2540-00-530	BLOXOM BRUCE W	APK 11	1708 LAKE MARION DR	5400 000005280	00057.200
05-21-28-2540-00-540	MAGPRI SFR FL LLC	APK 11	1716 LAKE MARION DR	5400 000006000	000006500
05-21-28-2540-00-550	SFR ACQUISITIONS 4 LLC	APK 11	1724 LAKE MARION DR	5400 000006000	000006500
05-21-28-2540-00-570	GINSBURG JENNIFER G	APK 11	1740 LAKE MARION DR	5400 000006000	000006500
05-21-28-2540-00-580	MCNEAL DENNIS EDMOND	APK 11	1748 LAKE MARION DR	5400 000006000	000006500
05-21-28-2540-00-600	MERCADO ANGELITO	APK 11	1755 LAKE MARION DR	5400 000006000	000006500
05-21-28-2540-00-610	SAGHERIAN CHRISTOPHER	APK 11	1747 LAKE MARION DR	5400 000006000	000006500
05-21-28-2550-00-010	FINES LUIS	APK 11	1198 ERROL PLACE CIR	5400 000005280	00057.200
05-21-28-2550-00-020	FORREST EDNA M	APK 11	1192 ERROL PLACE CIR	5400 000006000	000006500
05-21-28-2550-00-030	BATES DWANETTE	APK 11	1186 ERROL PLACE CIR	5400 000005280	00057.200
05-21-28-2550-00-040	THOMAS SHEQUILA	APK 11	1180 ERROL PLACE CIR	5400 000005280	00057.200
05-21-28-2550-00-050	BISHOP WILLIAM	APK 11	1174 ERROL PLACE CIR	5400 000005280	00057.200
05-21-28-2550-00-060	VAZQUEZ NILMA	APK 11	1168 ERROL PLACE CIR	5400 000005280	00057.200
05-21-28-2550-00-070	WILLIAMS JOSHUA	APK 11	1162 ERROL PLACE CIR	5400 000005280	00057.200
05-21-28-2550-00-080	RUTKOWSKI MICHAEL J	APK 11	1156 ERROL PLACE CIR	5400 000005280	00057.200
05-21-28-2550-00-090	MILLER SARINA R LIFE ESTATE	APK 11	1150 ERROL PLACE CIR	5400 000005280	00057.200
05-21-28-2550-00-100	VASQUEZ FERMIN	APK 11	1144 ERROL PLACE CIR	5400 000005280	00057.200
05-21-28-2550-00-110	BATES DWANETTE	APK 11	1138 ERROL PLACE CIR	5400 000005280	00057.200
05-21-28-2550-00-120	LOPEZ ESVIN E JUAREZ	APK 11	1132 ERROL PLACE CIR	5400 000005280	00057.200
05-21-28-2550-00-130	ORTIZ KARLA B	APK 11	1126 ERROL PLACE CIR	5400 000005280	00057.200
05-21-28-2550-00-140	BAF ASSETS 3 LLC	APK 11	1120 ERROL PLACE CIR	5400 000005280	00057.200
05-21-28-2550-00-150	ELVEY BARBARA M	APK 11	1114 ERROL PLACE CIR	5400 000005280	00057.200
05-21-28-2550-00-160	RODRIGUEZ-FELIX JESSICA LEE	APK 11	1108 ERROL PLACE CIR	5400 000005280	00057.200
05-21-28-2550-00-170	WASHINGTON JOHN LIFE ESTATE	APK 11	1102 ERROL PLACE CIR	5400 000005280	00057.200
05-21-28-2550-00-180	VAZQUEZ AMNER	APK 11	1103 ERROL PLACE CIR	5400 000005280	00057.200
05-21-28-2550-00-190	MACKEY RAYMOND J	APK 11	1113 ERROL PLACE CIR	5400 000005280	00057.200
05-21-28-2550-00-200	DEJA INVESTMENT GROUP INC	APK 11	1123 ERROL PLACE CIR	5400 000005280	00057.200
05-21-28-2550-00-210	MILLER DOUGLAS	APK 11	1133 ERROL PLACE CIR	5400 000005280	00057.200
05-21-28-2550-00-220	JAN CONSTRUCTION & DRYWALL INC	APK 11	1143 ERROL PLACE CIR	5400 000005280	00057.200

05-21-28-2550-00-230	ANCHUNDIA OSCAR A	APK 11	1153 ERROL PLACE CIR	5400 000005280	00057.200
05-21-28-2550-00-240	ANCHUNDIA ANTONIO J	APK 11	1163 ERROL PLACE CIR	5400 000005280	00057.200
05-21-28-2550-00-250	JM LUGO PROPERTIES LLC	APK 11	1173 ERROL PLACE CIR	5400 000005280	00057.200
05-21-28-2550-00-260	ANDERSON JAMES W	APK 11	1183 ERROL PLACE CIR	5400 000005280	00057.200
05-21-28-2550-00-270	JM LUGO PROPERTIES LLC	APK 11	1187 ERROL PLACE CIR	5400 000005280	00057.200
05-21-28-3724-00-003	HOME DEPOT USA INC NUMBER 8926	APK 11	W ORANGE BLOSSOM TRL	5400 000013200	000014300
05-21-28-3724-00-004	CITY OF APOPKA	APK 11	1652 W ORANGE BLOSSOM TRL	5400 000003600	000003900
05-21-28-3724-00-010	HOME DEPOT USA INC NUMBER 8926	APK 11	1670 W ORANGE BLOSSOM TRL	5400 000306000	000331500
05-21-28-3724-00-030	MCDONALDS USA LLC	APK 11	1678 W ORANGE BLOSSOM TRL	5400 000034800	000037700
05-21-28-3724-00-040	ORLANDO CREDIT UNION	APK 11	1662 W ORANGE BLOSSOM TRL	5400 000032400	000035100
05-21-28-3724-00-050	FLORIDA FAST FOOD RESTAURANTS LLC	APK 11	1650 W ORANGE BLOSSOM TRL	5400 000032400	000035100
05-21-28-4426-01-160	MAYORGA FRANCISCO H	APK 11	244 LAKE SHEPARD DR	5400 000006000	000006500
05-21-28-4426-01-170	HENDRICKSON NINA M	APK 11	302 LAKE SHEPARD DR	5400 000006000	000006500
05-21-28-4426-01-180	BROOKINS RONALD K	APK 11	318 LAKE SHEPARD DR	5400 000006000	000006500
05-21-28-4426-01-190	PROGRESS RESIDENTIAL BORROWER 9 LLC	APK 11	326 LAKE SHEPARD DR	5400 000006000	000006500
05-21-28-4426-01-200	MCLEAN ANDRELI	APK 11	334 LAKE SHEPARD DR	5400 000006000	000006500
05-21-28-4426-01-210	RAMIREZ SEBASTIAN P	APK 11	342 LAKE SHEPARD DR	5400 000006000	000006500
05-21-28-4426-01-220	RESIDENTIAL HOME BUYER ORLANDO LLC	APK 11	350 LAKE SHEPARD DR	5400 000006000	000006500
05-21-28-4426-01-230	MCH SFR PROPERTY OWNER 1 LLC	APK 11	358 LAKE SHEPARD DR	5400 000006000	000006500
05-21-28-4426-01-240	GOFF TIMOTHY A	APK 11	301 LAKE SHEPARD DR	5400 000006000	000006500
05-21-28-4426-01-250	WASHINGTON RULON K	APK 11	309 LAKE SHEPARD DR	5400 000005280	00057.200
05-21-28-4426-01-260	NICOLAS RYTHO EMMANUEL	APK 11	317 LAKE SHEPARD DR	5400 000006000	000006500
05-21-28-4426-01-270	SCHNEIDER ASHLEY	APK 11	325 LAKE SHEPARD DR	5400 000006000	000006500
05-21-28-4426-01-280	OLYMPUS BORROWER 1 LLC	APK 11	333 LAKE SHEPARD DR	5400 000006000	000006500
05-21-28-4426-01-290	BARRIOS MAIRA A	APK 11	1768 DUNN COVE DR	5400 000006000	000006500
05-21-28-4426-01-300	CALLIHAN PATRICIA	APK 11	1752 DUNN COVE DR	5400 000006000	000006500
05-21-28-4426-01-310	MARTINEZ ELICEO	APK 11	1744 DUNN COVE DR	5400 000006000	000006500
05-21-28-4426-01-320	AH4R PROPERTIES LLC	APK 11	1736 DUNN COVE DR	5400 000006000	000006500
05-21-28-4426-01-330	THOMAS MARCUS A	APK 11	1728 DUNN COVE DR	5400 000005280	00057.200
05-21-28-4426-01-340	DELVA MADIANIE	APK 11	1720 DUNN COVE DR	5400 000006000	000006500
05-21-28-4426-01-350	CHANCE DONALD	APK 11	1035 LAKE DOE BLVD	5400 000006000	000006500
05-21-28-4426-01-360	BERDUM EDUARDO D	APK 11	1027 LAKE DOE BLVD	5400 000005280	00057.200
05-21-28-4426-01-370	PEREZ RAUL R	APK 11	1019 LAKE DOE BLVD	5400 000006000	000006500
05-21-28-4426-01-380	JACKSON PAULETTE	APK 11	1011 LAKE DOE BLVD	5400 000006000	000006500
05-21-28-4426-01-390	KING KIA J	APK 11	1003 LAKE DOE BLVD	5400 000006000	000006500
05-21-28-4426-01-400	DIEUDONNE GUY	APK 11	1711 FAWN COVE LN	5400 000005280	00057.200
05-21-28-4426-01-410	STETZ BRENT A	APK 11	1719 FAWN COVE LN	5400 000006000	000006500
05-21-28-4426-01-420	AMERICAN HOMES 4 RENT	APK 11	1727 FAWN COVE LN	5400 000006000	000006500
05-21-28-4426-01-430	MOLINA AMARILIS	APK 11	1002 LAKE DOE BLVD	5400 000006000	000006500
05-21-28-4426-01-440	BROWN HERON	APK 11	1010 LAKE DOE BLVD	5400 000006000	000006500
05-21-28-4426-01-450	MAGPRI SFR FL LLC	APK 11	1018 LAKE DOE BLVD	5400 000006000	000006500
05-21-28-4426-01-460	FKH SFR PROPCO H L P	APK 11	1026 LAKE DOE BLVD	5400 000006000	000006500
05-21-28-4426-01-470	DARIAS CARIDAD E	APK 11	1034 LAKE DOE BLVD	5400 000006000	000006500
05-21-28-4426-01-480	ROGERS THORNTON WAYNE LIFE ESTATE	APK 11	402 YEARLING COVE LOOP	5400 000006000	000006500
05-21-28-4426-01-490	JOSEPH JOSEE	APK 11	1611 DUNN COVE DR	5400 000005280	00057.200
05-21-28-4426-01-500	JEAN MARY MARIE ANGE	APK 11	1619 DUNN COVE DR	5400 000006000	000006500
05-21-28-4426-01-510	ADAMS PAUL III	APK 11	1705 DUNN COVE DR	5400 000006000	000006500
05-21-28-4426-01-520	KENNEDY JOSEPH D	APK 11	1713 DUNN COVE DR	5400 000006000	000006500
05-21-28-4426-01-530	MARTIN PEARLINE	APK 11	1721 DUNN COVE DR	5400 000006000	000006500
05-21-28-4426-01-540	NAZARIO-VALLE JULIO	APK 11	1729 DUNN COVE DR	5400 000006000	000006500
05-21-28-4426-01-550	BERGLUND ROBERT PAUL	APK 11	1737 DUNN COVE DR	5400 000005280	00057.200
05-21-28-4426-01-560	MELENDEZ LUZ MARIA	APK 11	1745 DUNN COVE DR	5400 000006000	000006500
05-21-28-4426-01-570	COLLADO KEVIN M	APK 11	1753 DUNN COVE DR	5400 000005280	00057.200
05-21-28-4426-01-580	BLITHE WILLIAM M	APK 11	1761 DUNN COVE DR	5400 000006000	000006500
05-21-28-4426-01-590	MILLER ANDREW	APK 11	1769 DUNN COVE DR	5400 000006000	000006500
05-21-28-4426-01-600	BALRAM NIRMELA	APK 11	528 YEARLING COVE LOOP	5400 000006000	000006500
05-21-28-4426-01-610	ERLANDSON PAULINE	APK 11	520 YEARLING COVE LOOP	5400 000006000	000006500
05-21-28-4426-01-620	RAMNAUTH PAUL S	APK 11	512 YEARLING COVE LOOP	5400 000006000	000006500
05-21-28-4426-01-630	WEAVER ANDREA	APK 11	504 YEARLING COVE LOOP	5400 000006000	000006500
05-21-28-4426-01-640	DEODAT CHANDRAPAUL	APK 11	496 YEARLING COVE LOOP	5400 000005280	00057.200
05-21-28-4426-01-650	ANTOINE EVAN	APK 11	488 YEARLING COVE LOOP	5400 000006000	000006500
05-21-28-4426-01-660	MORA JEFFRY A	APK 11	480 YEARLING COVE LOOP	5400 000006000	000006500
05-21-28-4426-01-670	MCKAY CHRISTOPHER V	APK 11	472 YEARLING COVE LOOP	5400 000006000	000006500

05-21-28-4426-01-680 CONFIDENTIAL
05-21-28-4426-01-690 LIBURD SHARLENE
05-21-28-4426-01-700 LASALLE MARK A
05-21-28-4426-01-710 WORRELL RODRICK
05-21-28-4426-01-720 CONFIDENTIAL
05-21-28-4426-01-730 CHAMBERS-PEAT KEISHA
05-21-28-4426-01-740 APOPKA REGIONAL PROPERTIES LLP
05-21-28-4426-01-750 2017-2 IH BORROWER LP
05-21-28-4426-01-760 GONZALEZ ISRAEL SOTO
05-21-28-4426-01-770 ERASME GUERLYNE
05-21-28-4426-01-780 DALEY TAVIA
05-21-28-4426-01-790 IH5 PROPERTY FLORIDA LP
05-21-28-4426-01-800 WRIGHT PAULINE J
05-21-28-4426-01-810 WILLIAMS KENNETH L
05-21-28-4426-01-820 HARVEY DAWN M
05-21-28-4426-01-830 SIRIGAMPOLA BERNERDETT C
05-21-28-4426-01-840 SARGENT PHILBROOK F
05-21-28-4426-01-850 HEFLIN ASHLEY D PIERRE
05-21-28-4426-01-860 FOOKS JORDAN MATTHEW
05-21-28-4426-01-870 RIVAS ALEJANDRO LANTIGUA
05-21-28-4426-01-880 STRIMPLE RUSSELL ALLYN
05-21-28-4426-01-890 HOWARD JOEL
05-21-28-4426-01-900 VARGAS JOSE
05-21-28-4426-01-910 PROCHET JOANNE
05-21-28-4426-01-920 WRIGHT ANTIONETTE R
05-21-28-4426-01-930 AH4R PROPERTIES LLC
05-21-28-5038-01-000 URGENT CARE DEVELOPERS OF APOPKA LLC
05-21-28-5038-02-000 UPSHOT MEDICAL OF APOPKA LLC
05-21-28-5038-03-000 IMAGING CENTER DEVELOPMENT OF APOPKA LLC
05-21-28-5069-00-010 HURST ALLEN
05-21-28-5069-00-020 HAYLETT VELMA M LIFE ESTATE
05-21-28-5069-00-030 2017-2 IH BORROWER LP
05-21-28-5265-01-000 LOWES HOME CENTERS INC
05-21-28-5265-02-000 TENORIO PROPERTIES INC
05-21-28-6690-13-000 PARKSIDE AT ERROL ESTATES HOMEOWNERS ASSN INC
05-21-28-6461-01-010 RMK ACQUISITIONS LLC
05-21-28-6461-01-020 BEER ANDREW C
05-21-28-6461-01-030 CLARKE PETER G
05-21-28-6461-02-010 LEWIS LAWRENCE
05-21-28-6461-02-020 JIMENEZ GARZON JAIRO H
05-21-28-6461-02-030 YEAGER SERENA MARIE
05-21-28-6461-03-010 MYERS BRANDON
05-21-28-6461-03-020 FORD DAVID
05-21-28-6461-03-030 MORALES JANET
05-21-28-6461-04-010 DUBUISSON AUGUSTE
05-21-28-6461-04-020 MCNULTY MAGGIE
05-21-28-6461-04-030 MARTINUSEN TINA ELIZABETH
05-21-28-6461-05-010 GAVIRIA LUIS
05-21-28-6461-05-020 SAUJANI JAYSHREE D
05-21-28-6461-05-030 MASSON RAMON
05-21-28-6461-06-010 TRYBUS REBECCA E
05-21-28-6461-06-020 SALA-DIAKANDA REVOCABLE TRUST
05-21-28-6461-06-030 GONZALEZ-BATERO DIANA ALEXANDRA
05-21-28-6461-07-010 CARDENAS JAVIER
05-21-28-6461-07-020 SAI RAM PROPERTIES LLC
05-21-28-6461-07-030 PANKOW CAROLINE L LIFE ESTATE
05-21-28-6461-08-010 HONORATO LUIS ANTONIO
05-21-28-6461-08-020 GENEYRO NUBIA
05-21-28-6461-08-030 GEORGE CADILLA C
05-21-28-6461-09-010 HAHN EDWIN
05-21-28-6461-09-020 SAFFRAN SHANE DAKOTA
05-21-28-6461-09-030 MERCADO DAMARIS
05-21-28-6461-10-010 SALA-DIAKANDA BELANGE

APK 11 464 YEARLING COVE LOOP 5400 000005280 00057.200
APK 11 456 YEARLING COVE LOOP 5400 000006000 000006500
APK 11 448 YEARLING COVE LOOP 5400 000006000 000006500
APK 11 440 YEARLING COVE LOOP 5400 000006000 000006500
APK 11 569 YEARLING COVE LOOP 5400 000006000 000006500
APK 11 561 YEARLING COVE LOOP 5400 000005280 00057.200
APK 11 553 YEARLING COVE LOOP 5400 000006000 000006500
APK 11 545 YEARLING COVE LOOP 5400 000007200 000007800
APK 11 537 YEARLING COVE LOOP 5400 000006000 000006500
APK 11 529 YEARLING COVE LOOP 5400 000006000 000006500
APK 11 521 YEARLING COVE LOOP 5400 000005280 00057.200
APK 11 513 YEARLING COVE LOOP 5400 000006000 000006500
APK 11 505 YEARLING COVE LOOP 5400 000006000 000006500
APK 11 497 YEARLING COVE LOOP 5400 000006000 000006500
APK 11 489 YEARLING COVE LOOP 5400 000006000 000006500
APK 11 481 YEARLING COVE LOOP 5400 000006000 000006500
APK 11 473 YEARLING COVE LOOP 5400 000005280 00057.200
APK 11 465 YEARLING COVE LOOP 5400 000006000 000006500
APK 11 457 YEARLING COVE LOOP 5400 000006000 000006500
APK 11 449 YEARLING COVE LOOP 5400 000005280 00057.200
APK 11 441 YEARLING COVE LOOP 5400 000006000 000006500
APK 11 433 YEARLING COVE LOOP 5400 000006000 000006500
APK 11 425 YEARLING COVE LOOP 5400 000006000 000006500
APK 11 417 YEARLING COVE LOOP 5400 000006000 000006500
APK 11 409 YEARLING COVE LOOP 5400 000005280 00057.200
APK 11 401 YEARLING COVE LOOP 5400 000006000 000006500
APK 11 1520 W ORANGE BLOSSOM TRL 5400 000022800 000024700
APK 11 1500 W ORANGE BLOSSOM TRL 5400 000018000 000045500
APK 11 1480 W ORANGE BLOSSOM TRL 5400 000003600 000048100
APK 11 600 ERROL PKWY 5400 000006000 000006500
APK 11 620 ERROL PKWY 5400 000006000 000006500
APK 11 640 ERROL PKWY 5400 000006000 000006500
APK 11 1651 W ORANGE BLOSSOM TRL 5400 000318000 000341900
APK 11 1631 W ORANGE BLOSSOM TRL 5400 000027600 000029900
APK 11 1029 PARKSIDE POINTE BLVD 5400 000029900
APK 11 709 ASHWORTH OVERLOOK DR UNIT A 5400 000005280 00057.200
APK 11 705 ASHWORTH OVERLOOK DR UNIT B 5400 000005280 00057.200
APK 11 701 ASHWORTH OVERLOOK DR UNIT C 5400 000005280 00057.200
APK 11 721 ASHWORTH OVERLOOK DR UNIT A 5400 000005280 00057.200
APK 11 717 ASHWORTH OVERLOOK DR UNIT B 5400 000005280 00057.200
APK 11 713 ASHWORTH OVERLOOK DR UNIT C 5400 000005280 00057.200
APK 11 513 CLIMBING IVY CT UNIT A 5400 000005280 00057.200
APK 11 509 CLIMBING IVY CT UNIT B 5400 000005280 00057.200
APK 11 505 CLIMBING IVY CT UNIT C 5400 000005280 00057.200
APK 11 525 CLIMBING IVY CT UNIT A 5400 000005280 00057.200
APK 11 521 CLIMBING IVY CT UNIT B 5400 000005280 00057.200
APK 11 517 CLIMBING IVY CT UNIT C 5400 000005280 00057.200
APK 11 537 CLIMBING IVY CT UNIT A 5400 000005280 00057.200
APK 11 533 CLIMBING IVY CT UNIT B 5400 000005280 00057.200
APK 11 529 CLIMBING IVY CT UNIT C 5400 000005280 00057.200
APK 11 549 CLIMBING IVY CT UNIT A 5400 000005280 00057.200
APK 11 545 CLIMBING IVY CT UNIT B 5400 000005280 00057.200
APK 11 541 CLIMBING IVY CT UNIT C 5400 000005280 00057.200
APK 11 561 CLIMBING IVY CT UNIT A 5400 000005280 00057.200
APK 11 557 CLIMBING IVY CT UNIT B 5400 000005280 00057.200
APK 11 553 CLIMBING IVY CT UNIT C 5400 000005280 00057.200
APK 11 566 CLIMBING IVY CT UNIT A 5400 000005280 00057.200
APK 11 562 CLIMBING IVY CT UNIT B 5400 000005280 00057.200
APK 11 558 CLIMBING IVY CT UNIT C 5400 000005280 00057.200
APK 11 554 CLIMBING IVY CT UNIT A 5400 000005280 00057.200
APK 11 550 CLIMBING IVY CT UNIT B 5400 000005280 00057.200
APK 11 546 CLIMBING IVY CT UNIT C 5400 000005280 00057.200
APK 11 538 CLIMBING IVY CT UNIT A 5400 000005280 00057.200

05-21-28-6461-10-020 JIMENEZ ARANGO DANIEL
 05-21-28-6461-10-030 MONTERO EDGAR
 05-21-28-6461-11-010 HARJANI KOSHU
 05-21-28-6461-11-020 ZURITA RICARDO EMILIO
 05-21-28-6461-11-030 MARTONI FREDERICK MARK
 05-21-28-6461-12-010 HMH LAND TRUST
 05-21-28-6461-12-020 MARCUS MCKENZEE
 05-21-28-6461-12-030 MARK ALAN FRETWELL AND KIM YUNG FRETWELL REVOCABLE TRUST
 05-21-28-6461-13-010 YOON KATHY K
 05-21-28-6461-13-020 RAJA FAMILY HOLDINGS LLC 50%INT
 05-21-28-6461-13-030 BEISHEIM JENNIFER
 05-21-28-6461-14-010 MCMULLEN STEPHANIE MARIE
 05-21-28-6461-14-020 PASTORE ANTHONY W
 05-21-28-6461-14-030 PAK TATIANA
 05-21-28-6461-15-010 DE BARROS DE ANDRADE RENATO
 05-21-28-6461-15-020 JIMENEZ-GARZON JAIRO H
 05-21-28-6461-15-030 RODRIGUEZ JUAN R
 05-21-28-6461-16-010 VICKERS-CRIDER COLEEN
 05-21-28-6461-16-020 STOOTHOFF HERBERT C III
 05-21-28-6461-16-030 APOLLO STATES L P
 05-21-28-6461-17-010 WEINSTOCK TREVOR AARON
 05-21-28-6461-17-020 VLASATY MICHAEL JAMES SR LIFE ESTATE
 05-21-28-6461-17-030 GARDNER DANIELLE
 05-21-28-6461-18-010 CALLIHAN LUTHER
 05-21-28-6461-18-020 YANG LUCAS Z
 05-21-28-6461-18-030 COLLINS ANGELA MARIE
 05-21-28-6461-19-010 GUERRIER JEAN L
 05-21-28-6461-19-020 RAMATIMA LLC
 05-21-28-6461-19-030 MCLEAN ANGELIQUE
 05-21-28-6461-20-010 CORADINI JOHN L
 05-21-28-6461-20-020 JIMENEZ ARANGO ANDREA
 05-21-28-6461-20-030 VELAZQUEZ ROSADO GABRIELA
 05-21-28-6461-21-010 CELIS ERIC
 05-21-28-6461-21-020 PULKKANEN HEIKKI
 05-21-28-6461-21-030 SCHROCK CHAD
 05-21-28-6461-22-010 DAY MICHAEL A
 05-21-28-6461-22-020 BELVEDERE ESTATES LTD
 05-21-28-6461-22-030 RBE GROUP LLC
 05-21-28-6461-23-010 BENTLEY RENTAL PROPERTIES LLC
 05-21-28-6461-23-020 WOODBECK RANDY J
 05-21-28-6461-23-030 JACOBY JAMIE LYNN
 05-21-28-6461-24-010 HERNANDEZ JOSE
 05-21-28-6461-24-020 RAJA FAMILY HOLDINGS LLC
 05-21-28-6461-24-030 BARFIELD WILLIAM E
 05-21-28-6461-25-010 DEMPS DENISE
 05-21-28-6461-25-020 REBOUCAS BRUNO R
 05-21-28-6461-25-030 HU PO
 05-21-28-6461-26-010 JIMENEZ ARANGO DANIEL
 05-21-28-6461-26-020 MOLINA CARMELO
 05-21-28-6461-26-030 TRACY ELSIE FERN LIFE ESTATE
 05-21-28-6461-27-010 HIBBERT JOAN
 05-21-28-6461-27-020 ACEVEDO JODI ANNE
 05-21-28-6461-27-030 KONDAI PRAVEEN
 05-21-28-6461-28-010 CHAN DAVID R
 05-21-28-6461-28-020 CAMPBELL KATHLEEN
 05-21-28-6461-28-030 SHEPHARD GUY
 05-21-28-6461-29-010 CLEMENS STACIE M
 05-21-28-6461-29-020 MERCADO PATRICIA A
 05-21-28-6461-29-030 GM PARKSIDE RENTAL LLC
 05-21-28-6461-30-010 FLETCHER DORA M
 05-21-28-6461-30-020 ROSS HORACE JR
 05-21-28-6461-30-030 NEMBARD MILDRED L
 05-21-28-6461-31-010 COX STACI J

APK 11 534 CLIMBING IVY CT UNIT B 5400 000005280 00057.200
 APK 11 542 CLIMBING IVY CT UNIT C 5400 000005280 00057.200
 APK 11 733 ASHWORTH OVERLOOK DR UNIT 1 5400 000005280 00057.200
 APK 11 729 ASHWORTH OVERLOOK DR UNIT B 5400 000005280 00057.200
 APK 11 725 ASHWORTH OVERLOOK DR UNIT C 5400 000005280 00057.200
 APK 11 745 ASHWORTH OVERLOOK DR UNIT A 5400 000005280 00057.200
 APK 11 741 ASHWORTH OVERLOOK DR UNIT B 5400 000005280 00057.200
 APK 11 737 ASHWORTH OVERLOOK DR UNIT C 5400 000005280 00057.200
 APK 11 757 ASHWORTH OVERLOOK DR UNIT A 5400 000005280 00057.200
 APK 11 753 ASHWORTH OVERLOOK DR UNIT B 5400 000005280 00057.200
 APK 11 749 ASHWORTH OVERLOOK DR UNIT C 5400 000005280 00057.200
 APK 11 769 ASHWORTH OVERLOOK DR UNIT A 5400 000005280 00057.200
 APK 11 765 ASHWORTH OVERLOOK DR UNIT B 5400 000005280 00057.200
 APK 11 761 ASHWORTH OVERLOOK DR UNIT C 5400 000005280 00057.200
 APK 11 783 ASHWORTH OVERLOOK DR UNIT A 5400 000005280 00057.200
 APK 11 779 ASHWORTH OVERLOOK DR UNIT B 5400 000005280 00057.200
 APK 11 773 ASHWORTH OVERLOOK DR UNIT C 5400 000005280 00057.200
 APK 11 795 ASHWORTH OVERLOOK DR UNIT A 5400 000005280 00057.200
 APK 11 791 ASHWORTH OVERLOOK DR UNIT B 5400 000005280 00057.200
 APK 11 787 ASHWORTH OVERLOOK DR UNIT C 5400 000005280 00057.200
 APK 11 985 ASHWORTH OVERLOOK DR UNIT A 5400 000005280 00057.200
 APK 11 981 ASHWORTH OVERLOOK DR UNIT B 5400 000005280 00057.200
 APK 11 977 ASHWORTH OVERLOOK DR UNIT C 5400 000005280 00057.200
 APK 11 973 ASHWORTH OVERLOOK DR UNIT A 5400 000005280 00057.200
 APK 11 969 ASHWORTH OVERLOOK DR UNIT B 5400 000005280 00057.200
 APK 11 965 ASHWORTH OVERLOOK DR UNIT C 5400 000005280 00057.200
 APK 11 922 ASHWORTH OVERLOOK DR UNIT A 5400 000005280 00057.200
 APK 11 918 ASHWORTH OVERLOOK DR UNIT B 5400 000005280 00057.200
 APK 11 914 ASHWORTH OVERLOOK DR UNIT C 5400 000005280 00057.200
 APK 11 910 ASHWORTH OVERLOOK DR UNIT A 5400 000005280 00057.200
 APK 11 906 ASHWORTH OVERLOOK DR UNIT B 5400 000005280 00057.200
 APK 11 902 ASHWORTH OVERLOOK DR UNIT C 5400 000005280 00057.200
 APK 11 894 ASHWORTH OVERLOOK DR UNIT A 5400 000005280 00057.200
 APK 11 890 ASHWORTH OVERLOOK DR UNIT B 5400 000005280 00057.200
 APK 11 886 ASHWORTH OVERLOOK DR UNIT C 5400 000005280 00057.200
 APK 11 882 ASHWORTH OVERLOOK DR UNIT A 5400 000005280 00057.200
 APK 11 878 ASHWORTH OVERLOOK DR UNIT B 5400 000005280 00057.200
 APK 11 874 ASHWORTH OVERLOOK DR UNIT C 5400 000005280 00057.200
 APK 11 870 ASHWORTH OVERLOOK DR UNIT A 5400 000005280 00057.200
 APK 11 866 ASHWORTH OVERLOOK DR UNIT B 5400 000005280 00057.200
 APK 11 862 ASHWORTH OVERLOOK DR UNIT C 5400 000005280 00057.200
 APK 11 858 ASHWORTH OVERLOOK DR UNIT A 5400 000005280 00057.200
 APK 11 854 ASHWORTH OVERLOOK DR UNIT B 5400 000005280 00057.200
 APK 11 850 ASHWORTH OVERLOOK DR UNIT C 5400 000005280 00057.200
 APK 11 838 ASHWORTH OVERLOOK DR UNIT A 5400 000005280 00057.200
 APK 11 846 ASHWORTH OVERLOOK DR UNIT B 5400 000005280 00057.200
 APK 11 842 ASHWORTH OVERLOOK DR UNIT C 5400 000005280 00057.200
 APK 11 826 ASHWORTH OVERLOOK DR UNIT A 5400 000005280 00057.200
 APK 11 830 ASHWORTH OVERLOOK DR UNIT B 5400 000005280 00057.200
 APK 11 834 ASHWORTH OVERLOOK DR UNIT C 5400 000005280 00057.200
 APK 11 822 ASHWORTH OVERLOOK DR UNIT A 5400 000005280 00057.200
 APK 11 818 ASHWORTH OVERLOOK DR UNIT B 5400 000005280 00057.200
 APK 11 814 ASHWORTH OVERLOOK DR UNIT C 5400 000005280 00057.200
 APK 11 802 ASHWORTH OVERLOOK DR UNIT A 5400 000005280 00057.200
 APK 11 810 ASHWORTH OVERLOOK DR UNIT B 5400 000005280 00057.200
 APK 11 806 ASHWORTH OVERLOOK DR UNIT C 5400 000005280 00057.200
 APK 11 823 ASHWORTH OVERLOOK DR UNIT A 5400 000005280 00057.200
 APK 11 819 ASHWORTH OVERLOOK DR UNIT B 5400 000005280 00057.200
 APK 11 815 ASHWORTH OVERLOOK DR UNIT C 5400 000005280 00057.200
 APK 11 835 ASHWORTH OVERLOOK DR UNIT A 5400 000005280 00057.200
 APK 11 831 ASHWORTH OVERLOOK DR UNIT B 5400 000005280 00057.200
 APK 11 827 ASHWORTH OVERLOOK DR UNIT C 5400 000005280 00057.200
 APK 11 839 ASHWORTH OVERLOOK DR UNIT A 5400 000005280 00057.200

05-21-28-6461-31-020 MOORE REBECCA
 05-21-28-6461-31-030 REYES CATHY
 05-21-28-6461-32-010 LIM HAKSOUNG
 05-21-28-6461-32-020 HOOD ERNEST LARRY
 05-21-28-6461-32-030 SILVA YOVANA
 05-21-28-6461-33-010 MATOS ORTIZ ALBERTO
 05-21-28-6461-33-020 THOMAS DELORES
 05-21-28-6461-33-030 MCCARTHY KATHERINE S
 05-21-28-6461-34-010 HAMERKOP SERVICES LLC
 05-21-28-6461-34-020 GONZALEZ BATERO CAMILO
 05-21-28-6461-34-030 ALDERS SUSAN
 05-21-28-6461-35-010 SUNDSTROM ERIC
 05-21-28-6461-35-020 KAPINOS MICHAEL LIFE ESTATE
 05-21-28-6461-35-030 RMK ACQUISITIONS LLC
 05-21-28-6461-36-010 SANGISETTY MAHESH
 05-21-28-6461-36-020 ALMANZAR CAROLINA SILVESTRE
 05-21-28-6461-36-030 ARCHER ROBERT
 05-21-28-6461-37-010 WHITTENTON DEBORAH E
 05-21-28-6461-37-020 FLETCHER JOSEPH M TRUSTEE
 05-21-28-6461-37-030 MILLER TIMOTHY
 05-21-28-6461-38-010 RODGERS ELIZABETH A
 05-21-28-6461-38-020 TERRA SILVIO CESAR LIZANA
 05-21-28-6461-38-030 WHITMAN DEAN HOWARD
 05-21-28-6461-39-010 GONZALEZ VIVIANA M
 05-21-28-6461-39-020 HOLFELD EMILY
 05-21-28-6461-39-030 HOBICK RYAN JAMES
 05-21-28-6461-40-010 GRISSON COLBY L
 05-21-28-6461-40-020 WILLIAMS CHERYL P
 05-21-28-6461-40-030 CAMERON SCOTT J
 05-21-28-6461-41-010 CHONG KUM SEOK
 05-21-28-6461-41-020 BARNARD AMANDA KILEY
 05-21-28-6461-41-030 HILL JODY E
 05-21-28-6461-42-010 SANDMAN ALAN
 05-21-28-6461-42-020 FREDERICK JAMAL
 05-21-28-6461-42-030 ELLIS ALYSSA BERNADETTE
 05-21-28-6461-43-010 CHRISTIE SETH
 05-21-28-6461-43-020 THOMAS EDWARD
 05-21-28-6461-43-030 NATALIE WALLACE LIVING TRUST
 05-21-28-6461-44-010 TAVERAS DE LAVANDIER HILDA THAMARA
 05-21-28-6461-44-020 AHRENS CARLOS A
 05-21-28-6461-44-030 SPELLACY DANIELLE MICHELLE SUZANNE
 05-21-28-6461-45-010 JOLICOEUR MYRIAME SANDRA
 05-21-28-6461-45-020 KHAOIM SALMA CHAMI
 05-21-28-6461-45-030 ZIOLKOWSKI ALEXANDRA DORIE
 05-21-28-6461-46-010 BAPTIST BARBARA R
 05-21-28-6461-46-020 GRANT EUWAN
 05-21-28-6461-46-030 KELLER DIANE L
 05-21-28-6461-47-010 VERNON HERBERT M JR
 05-21-28-6461-47-020 PADILLA KATHERINE Y
 05-21-28-6461-47-030 VELEZ-ACEVEDO EDDIE L LIFE ESTATE
 05-21-28-6461-48-010 SCHMITT REALTY HOLDINGS INC
 05-21-28-6461-48-020 GENIO GIOVANNI
 05-21-28-6461-48-030 MOUNT KASI R
 05-21-28-6461-49-010 FORDE DARREN R
 05-21-28-6461-49-020 SOMMER CHRISTINE ELIZABETH
 05-21-28-6461-49-030 FERGUSON MARIA ANGELES
 05-21-28-6461-50-010 THAKRAR PRAFULLCHANDRA
 05-21-28-6461-50-020 WHITE SHEILA R
 05-21-28-6461-50-030 FREEMAN NICHOLA C LIFE ESTATE
 05-21-28-6461-51-010 ORENGO JUAN R
 05-21-28-6461-51-020 WHITE CHRISTINE ANN
 05-21-28-6461-51-030 RAMEY ANITA
 05-21-28-6461-52-010 KLAIBER SABRINA

APK 11	847 ASHWORTH OVERLOOK DR UNIT B	5400 000005280	00057.200
APK 11	843 ASHWORTH OVERLOOK DR UNIT C	5400 000005280	00057.200
APK 11	855 ASHWORTH OVERLOOK DR UNIT A	5400 000005280	00057.200
APK 11	859 ASHWORTH OVERLOOK DR UNIT B	5400 000005280	00057.200
APK 11	851 ASHWORTH OVERLOOK DR UNIT C	5400 000005280	00057.200
APK 11	875 ASHWORTH OVERLOOK DR UNIT A	5400 000005280	00057.200
APK 11	871 ASHWORTH OVERLOOK DR UNIT B	5400 000005280	00057.200
APK 11	863 ASHWORTH OVERLOOK DR UNIT C	5400 000005280	00057.200
APK 11	934 ASHWORTH OVERLOOK DR UNIT A	5400 000005280	00057.200
APK 11	930 ASHWORTH OVERLOOK DR UNIT B	5400 000005280	00057.200
APK 11	926 ASHWORTH OVERLOOK DR UNIT C	5400 000005280	00057.200
APK 11	946 ASHWORTH OVERLOOK DR UNIT A	5400 000005280	00057.200
APK 11	942 ASHWORTH OVERLOOK DR UNIT B	5400 000005280	00057.200
APK 11	938 ASHWORTH OVERLOOK DR UNIT C	5400 000005280	00057.200
APK 11	958 ASHWORTH OVERLOOK DR UNIT A	5400 000005280	00057.200
APK 11	954 ASHWORTH OVERLOOK DR UNIT B	5400 000005280	00057.200
APK 11	950 ASHWORTH OVERLOOK DR UNIT C	5400 000005280	00057.200
APK 11	970 ASHWORTH OVERLOOK DR UNIT A	5400 000005280	00057.200
APK 11	966 ASHWORTH OVERLOOK DR UNIT B	5400 000005280	00057.200
APK 11	962 ASHWORTH OVERLOOK DR UNIT C	5400 000005280	00057.200
APK 11	982 ASHWORTH OVERLOOK DR UNIT A	5400 000005280	00057.200
APK 11	978 ASHWORTH OVERLOOK DR UNIT B	5400 000005280	00057.200
APK 11	974 ASHWORTH OVERLOOK DR UNIT C	5400 000005280	00057.200
APK 11	811 ASHWORTH OVERLOOK DR UNIT A	5400 000005280	00057.200
APK 11	807 ASHWORTH OVERLOOK DR UNIT B	5400 000005280	00057.200
APK 11	803 ASHWORTH OVERLOOK DR UNIT C	5400 000005280	00057.200
APK 11	774 ASHWORTH OVERLOOK DR UNIT A	5400 000005280	00057.200
APK 11	782 ASHWORTH OVERLOOK DR UNIT B	5400 000005280	00057.200
APK 11	778 ASHWORTH OVERLOOK DR UNIT C	5400 000005280	00057.200
APK 11	770 ASHWORTH OVERLOOK DR UNIT A	5400 000005280	00057.200
APK 11	766 ASHWORTH OVERLOOK DR UNIT B	5400 000005280	00057.200
APK 11	762 ASHWORTH OVERLOOK DR UNIT C	5400 000005280	00057.200
APK 11	750 ASHWORTH OVERLOOK DR UNIT A	5400 000005280	00057.200
APK 11	758 ASHWORTH OVERLOOK DR UNIT B	5400 000005280	00057.200
APK 11	754 ASHWORTH OVERLOOK DR UNIT C	5400 000005280	00057.200
APK 11	746 ASHWORTH OVERLOOK DR UNIT A	5400 000005280	00057.200
APK 11	740 ASHWORTH OVERLOOK DR UNIT B	5400 000005280	00057.200
APK 11	736 ASHWORTH OVERLOOK DR UNIT C	5400 000005280	00057.200
APK 11	494 ASHLEY BROOKE CT UNIT A	5400 000005280	00057.200
APK 11	486 ASHLEY BROOKE CT UNIT B	5400 000005280	00057.200
APK 11	490 ASHLEY BROOKE CT UNIT C	5400 000005280	00057.200
APK 11	474 ASHLEY BROOKE CT UNIT A	5400 000005280	00057.200
APK 11	482 ASHLEY BROOKE CT UNIT B	5400 000005280	00057.200
APK 11	478 ASHLEY BROOKE CT UNIT C	5400 000005280	00057.200
APK 11	462 ASHLEY BROOKE CT UNIT A	5400 000005280	00057.200
APK 11	470 ASHLEY BROOKE CT UNIT B	5400 000005280	00057.200
APK 11	466 ASHLEY BROOKE CT UNIT C	5400 000005280	00057.200
APK 11	450 ASHLEY BROOKE CT UNIT A	5400 000005280	00057.200
APK 11	458 ASHLEY BROOKE CT UNIT B	5400 000005280	00057.200
APK 11	454 ASHLEY BROOKE CT UNIT C	5400 000005280	00057.200
APK 11	446 ASHLEY BROOKE CT UNIT A	5400 000005280	00057.200
APK 11	442 ASHLEY BROOKE CT UNIT B	5400 000005280	00057.200
APK 11	438 ASHLEY BROOKE CT UNIT C	5400 000005280	00057.200
APK 11	434 ASHLEY BROOKE CT UNIT A	5400 000005280	00057.200
APK 11	430 ASHLEY BROOKE CT UNIT B	5400 000005280	00057.200
APK 11	426 ASHLEY BROOKE CT UNIT C	5400 000005280	00057.200
APK 11	388 ASHLEY BROOKE CT UNIT A	5400 000005280	00057.200
APK 11	384 ASHLEY BROOKE CT UNIT B	5400 000005280	00057.200
APK 11	380 ASHLEY BROOKE CT UNIT C	5400 000005280	00057.200
APK 11	376 ASHLEY BROOKE CT UNIT A	5400 000005280	00057.200
APK 11	372 ASHLEY BROOKE CT UNIT B	5400 000005280	00057.200
APK 11	368 ASHLEY BROOKE CT UNIT C	5400 000005280	00057.200
APK 11	364 ASHLEY BROOKE CT UNIT A	5400 000005280	00057.200

05-21-28-6461-52-020 LEAK CHRISTOPHER
 05-21-28-6461-52-030 MBS INVEST LLC
 05-21-28-6461-54-010 PHAM JOHN D
 05-21-28-6461-54-020 CAMPBELL KIMBERLY A
 05-21-28-6461-54-030 HADD DENNIS L
 05-21-28-6461-55-010 GUO JERRY
 05-21-28-6461-55-020 PAULETT BENJAMIN REVOCABLE TRUST
 05-21-28-6461-55-030 BURSKE DONNA GAIL
 05-21-28-6461-56-010 HADDY GEORGE
 05-21-28-6461-56-020 PROGRESS RESIDENTIAL BORROWER 23 LLC
 05-21-28-6461-56-030 WHITMAN DEAN H
 05-21-28-6461-57-010 ROA SANTANA MANUEL DE JESUS
 05-21-28-6461-57-020 CHILDS LAVERNE
 05-21-28-6461-57-030 TAMAYO CARISSA ANDREA
 05-21-28-6461-58-010 MCMILLAN EULA
 05-21-28-6461-58-020 MARTIN MICHAEL RYAN
 05-21-28-6461-58-030 S & I CASTILLA REVOCABLE TRUST
 05-21-28-6461-59-010 HERNANDEZ CRUZ KEISHLA
 05-21-28-6461-59-020 SMITH GRETEL LIFE ESTATE
 05-21-28-6461-59-030 KIMBERLY ANN WOLFFBRANDT-WILLIAMS TRUST 2/3 INT
 05-21-28-6461-60-010 ELDRIDGE BENJAMIN M
 05-21-28-6461-60-020 MOHR ROBERT A
 05-21-28-6461-60-030 LODEMA JENNIFER M
 05-21-28-6690-00-010 KOPP SHIRLEY J LIFE ESTATE
 05-21-28-6690-00-020 KAWALL JOSEPH R
 05-21-28-6690-00-030 TACK PROPERTIES HOLDING GROUP LLC
 05-21-28-6690-00-040 GARRAUD BESSIANE
 05-21-28-6690-00-050 SOSA-RENTAS FRANSISCO
 05-21-28-6690-00-060 ZAKHOUR NILSIDA
 05-21-28-6690-00-070 PEREZ WILFREDO
 05-21-28-6690-00-080 MANY LAURI ELLEN
 05-21-28-6690-00-090 GHAFARIAN ADAM
 05-21-28-6690-00-100 BARTH CONNER JACOB
 05-21-28-6690-00-110 DEVINE DANIELLE L LIFE ESTATE
 05-21-28-6690-00-120 FITZGERALD DANIEL
 05-21-28-6690-00-130 MILES DANIEL K
 05-21-28-6690-00-140 TAIWA LLC
 05-21-28-6690-00-150 PROGRESS RESIDENTIAL BORROWER 3 LLC
 05-21-28-6690-00-160 PETERS ROBERT A
 05-21-28-6690-00-170 YATES DARREN C
 05-21-28-6690-00-180 OWEN MARK JOSEPH
 05-21-28-6690-00-190 SAFFRAN SANDRA
 05-21-28-6690-00-200 PARRA CAMILO
 05-21-28-6690-00-210 MITCHELL-SYKES CHANTELL
 05-21-28-6690-00-220 BALLESTER RICARDO H LIFE ESTATE
 05-21-28-6690-00-230 HUSBAND DONALD S
 05-21-28-6690-00-240 CRUZ EMILIE
 05-21-28-6690-00-250 HARVEY KIMBERLEE L
 05-21-28-6690-00-260 AVILES JACQUELINE OLIVO
 05-21-28-6690-00-270 BLACKWELL ERIKA RENE
 05-21-28-6690-00-280 1988 KLEIMAN LIVING TRUST
 05-21-28-6690-00-290 IHS PROPERTY FLORIDA LP
 05-21-28-6690-00-300 NORRIS PAUL
 05-21-28-6690-00-310 LICARI-MURDOCK SARAH D
 05-21-28-6690-00-320 EVELINA JOSEPH N
 05-21-28-6690-00-330 PROGRESS RESIDENTIAL BORROWER 9 LLC
 05-21-28-6690-00-340 RIVERA RAFAEL
 05-21-28-6690-00-350 REYES JOSE M
 05-21-28-6690-00-360 KELLY DOUGLAS
 05-21-28-6690-00-370 HUDSON SFR PROPERTY HOLDINGS II LLC
 05-21-28-6690-00-380 IH6 PROPERTY FLORIDA LP
 05-21-28-6690-00-390 DIAS ANITA
 05-21-28-6690-00-400 ROBERTS MAHALIA EUGENIE

APK 11	360 ASHLEY BROOKE CT UNIT B	5400 000005280	00057.200
APK 11	356 ASHLEY BROOKE CT UNIT C	5400 000005280	00057.200
APK 11	351 ASHLEY BROOKE CT UNIT A	5400 000005280	00057.200
APK 11	347 ASHLEY BROOKE CT UNIT B	5400 000005280	00057.200
APK 11	343 ASHLEY BROOKE CT UNIT C	5400 000005280	00057.200
APK 11	409 ASHLEY BROOKE CT UNIT A	5400 000005280	00057.200
APK 11	405 ASHLEY BROOKE CT UNIT B	5400 000005280	00057.200
APK 11	401 ASHLEY BROOKE CT UNIT C	5400 000005280	00057.200
APK 11	421 ASHLEY BROOKE CT UNIT A	5400 000005280	00057.200
APK 11	417 ASHLEY BROOKE CT UNIT B	5400 000005280	00057.200
APK 11	413 ASHLEY BROOKE CT UNIT C	5400 000005280	00057.200
APK 11	433 ASHLEY BROOKE CT UNIT A	5400 000005280	00057.200
APK 11	429 ASHLEY BROOKE CT UNIT B	5400 000005280	00057.200
APK 11	425 ASHLEY BROOKE CT UNIT C	5400 000005280	00057.200
APK 11	445 ASHLEY BROOKE CT UNIT A	5400 000005280	00057.200
APK 11	441 ASHLEY BROOKE CT UNIT B	5400 000005280	00057.200
APK 11	437 ASHLEY BROOKE CT UNIT C	5400 000005280	00057.200
APK 11	722 ASHWORTH OVERLOOK DR UNIT A	5400 000005280	00057.200
APK 11	714 ASHWORTH OVERLOOK DR UNIT B	5400 000005280	00057.200
APK 11	718 ASHWORTH OVERLOOK DR UNIT C	5400 000005280	00057.200
APK 11	710 ASHWORTH OVERLOOK DR UNIT A	5400 000005280	00057.200
APK 11	706 ASHWORTH OVERLOOK DR UNIT B	5400 000005280	00057.200
APK 11	702 ASHWORTH OVERLOOK DR UNIT C	5400 000005280	00057.200
APK 11	1406 LAWSON PALM CT	5400 000006000	000006500
APK 11	1412 LAWSON PALM CT	5400 000006000	000006500
APK 11	1419 LAWSON PALM CT	5400 000006000	000006500
APK 11	1413 LAWSON PALM CT	5400 000006000	000006500
APK 11	1407 LAWSON PALM CT	5400 000007200	000007800
APK 11	1401 LAWSON PALM CT	5400 000006000	000006500
APK 11	1121 MAGNOLIA BLOSSOM CT	5400 000006000	000006500
APK 11	1127 MAGNOLIA BLOSSOM CT	5400 000006000	000006500
APK 11	1132 MAGNOLIA BLOSSOM CT	5400 000006000	000006500
APK 11	1126 MAGNOLIA BLOSSOM CT	5400 000006000	000006500
APK 11	1120 MAGNOLIA BLOSSOM CT	5400 000006000	000006500
APK 11	1114 MAGNOLIA BLOSSOM CT	5400 000006000	000006500
APK 11	1108 MAGNOLIA BLOSSOM CT	5400 000006000	000006500
APK 11	1102 MAGNOLIA BLOSSOM CT	5400 000006000	000006500
APK 11	1032 MAGNOLIA BLOSSOM CT	5400 000006000	000006500
APK 11	1026 MAGNOLIA BLOSSOM CT	5400 000006000	000006500
APK 11	1020 MAGNOLIA BLOSSOM CT	5400 000006000	000006500
APK 11	1014 MAGNOLIA BLOSSOM CT	5400 000006000	000006500
APK 11	1008 MAGNOLIA BLOSSOM CT	5400 000006000	000006500
APK 11	942 MAGNOLIA BLOSSOM CT	5400 000006000	000006500
APK 11	936 MAGNOLIA BLOSSOM CT	5400 000006000	000006500
APK 11	930 MAGNOLIA BLOSSOM CT	5400 000006000	000006500
APK 11	924 MAGNOLIA BLOSSOM CT	5400 000006000	000006500
APK 11	918 MAGNOLIA BLOSSOM CT	5400 000006000	000006500
APK 11	912 MAGNOLIA BLOSSOM CT	5400 000006000	000006500
APK 11	828 MAGNOLIA BLOSSOM CT	5400 000006000	000006500
APK 11	822 MAGNOLIA BLOSSOM CT	5400 000006000	000006500
APK 11	816 MAGNOLIA BLOSSOM CT	5400 000006000	000006500
APK 11	815 MAGNOLIA BLOSSOM CT	5400 000006000	000006500
APK 11	821 MAGNOLIA BLOSSOM CT	5400 000006000	000006500
APK 11	827 MAGNOLIA BLOSSOM CT	5400 000006000	000006500
APK 11	531 BREEZY OAK WAY	5400 000007200	000007800
APK 11	537 BREEZY OAK WAY	5400 000006000	000006500
APK 11	543 BREEZY OAK WAY	5400 000007200	000007800
APK 11	549 BREEZY OAK WAY	5400 000006000	000006500
APK 11	555 BREEZY OAK WAY	5400 000007200	000007800
APK 11	561 BREEZY OAK WAY	5400 000006000	000006500
APK 11	567 BREEZY OAK WAY	5400 000006000	000006500
APK 11	573 BREEZY OAK WAY	5400 000007200	000007800
APK 11	578 FORSYTH CREEK CT	5400 000006000	000006500

05-21-28-6690-00-410	INVITATION HOMES 7 LP	APK 11	572 FORSYTH CREEK CT	5400 000005280	00057.200
05-21-28-6690-00-420	EHINGER TODD	APK 11	566 FORSYTH CREEK CT	5400 000006000	000006500
05-21-28-6690-00-430	GONZALEZ MILDRED	APK 11	560 FORSYTH CREEK CT	5400 000006000	000006500
05-21-28-6690-00-440	PROGRESS RESIDENTIAL BORROWER 2 LLC	APK 11	554 FORSYTH CREEK CT	5400 000006000	000006500
05-21-28-6690-00-450	BATISTA ANIBAL ESTATE	APK 11	536 FORSYTH CREEK CT	5400 000006000	000006500
05-21-28-6690-00-460	WOODALL CHARITY	APK 11	520 FORSYTH CREEK CT	5400 000006000	000006500
05-21-28-6690-00-470	PROGRESS RESIDENTIAL BORROWER 1 LLC	APK 11	514 FORSYTH CREEK CT	5400 000005280	00057.200
05-21-28-6690-00-480	CARR BRITTANY THOMAS	APK 11	508 FORSYTH CREEK CT	5400 000006000	000006500
05-21-28-6690-00-490	IH5 PROPERTY FLORIDA LP	APK 11	501 FORSYTH CREEK CT	5400 000006000	000006500
05-21-28-6690-00-500	MOSER RAFAEL S	APK 11	507 FORSYTH CREEK CT	5400 000006000	000006500
05-21-28-6690-00-510	BRIDGE MAURICE	APK 11	513 FORSYTH CREEK CT	5400 000006000	000006500
05-21-28-6690-00-520	HONORATO ALEXANDER	APK 11	519 FORSYTH CREEK CT	5400 000006000	000006500
05-21-28-6690-00-530	HARRIS CHRISTOPHER C	APK 11	525 FORSYTH CREEK CT	5400 000006000	000006500
05-21-28-6690-00-540	POTTS TYLER	APK 11	531 FORSYTH CREEK CT	5400 000006000	000006500
05-21-28-6690-00-550	SAUNDERS MARK	APK 11	537 FORSYTH CREEK CT	5400 000006000	000006500
05-21-28-6690-00-560	BOYSEN MATTHEW R	APK 11	543 FORSYTH CREEK CT	5400 000006000	000006500
05-21-28-6690-00-570	CONFIDENTIAL	APK 11	549 FORSYTH CREEK CT	5400 000006000	000006500
05-21-28-6690-00-580	CONFIDENTIAL	APK 11	555 FORSYTH CREEK CT	5400 000006000	000006500
05-21-28-6690-00-590	AMH 2015-1 BORROWER LP	APK 11	561 FORSYTH CREEK CT	5400 000006000	000006500
05-21-28-6690-00-600	DRAGIEV GALIN	APK 11	567 FORSYTH CREEK CT	5400 000006000	000006500
05-21-28-6690-00-610	BASHINSKI WILLIAM SPENCER	APK 11	782 PARKSIDE POINTE BLVD	5400 000007200	000007800
05-21-28-6690-00-620	BOUTON DAVID AARON	APK 11	776 PARKSIDE POINTE BLVD	5400 000007200	000007800
05-21-28-6690-00-630	VIARD JEAN -CHARLES	APK 11	770 PARKSIDE POINTE BLVD	5400 000007200	000007800
05-21-28-6690-00-640	THOMAS RONALD	APK 11	764 PARKSIDE POINTE BLVD	5400 000007200	000007800
05-21-28-6690-00-650	KRISS JOHN E	APK 11	758 PARKSIDE POINTE BLVD	5400 000007200	000007800
05-21-28-6690-00-660	SMITH ALFREDA M	APK 11	752 PARKSIDE POINTE BLVD	5400 000007200	000007800
05-21-28-6690-00-670	KENNER JEFFERY S	APK 11	746 PARKSIDE POINTE BLVD	5400 000007200	000007800
05-21-28-6690-00-680	TERRY ONEIL REVOCABLE TRUST	APK 11	740 PARKSIDE POINTE BLVD	5400 000007200	000007800
05-21-28-6690-00-690	JULIA-DIAZ IVETTE MARIE	APK 11	734 PARKSIDE POINTE BLVD	5400 000006000	000006500
05-21-28-6690-00-700	JEAN-SIMON DARNY	APK 11	728 PARKSIDE POINTE BLVD	5400 000006000	000006500
05-21-28-6690-00-710	CAMILLE ELVIS	APK 11	722 PARKSIDE POINTE BLVD	5400 000007200	000007800
05-21-28-6690-00-720	BENNETT RHONDA D	APK 11	716 PARKSIDE POINTE BLVD	5400 000007200	000007800
05-21-28-6690-00-730	FARLEY BRETT	APK 11	710 PARKSIDE POINTE BLVD	5400 000007200	000007800
05-21-28-6690-00-740	NGUYEN STEVE V	APK 11	704 PARKSIDE POINTE BLVD	5400 000007200	000007800
05-21-28-6690-00-750	SMITH JOSEPH LEE	APK 11	801 PARKSIDE POINTE BLVD	5400 000007200	000007800
05-21-28-6690-00-760	KEALEN CHRISTOPHER J	APK 11	807 PARKSIDE POINTE BLVD	5400 000007200	000007800
05-21-28-6690-00-770	KIRKSMITH PARKER JOSEPH	APK 11	813 PARKSIDE POINTE BLVD	5400 000006000	000006500
05-21-28-6690-00-780	PERRY WINSTON V	APK 11	819 PARKSIDE POINTE BLVD	5400 000007200	000007800
05-21-28-6690-00-790	NEWTON JEFFREY	APK 11	825 PARKSIDE POINTE BLVD	5400 000007200	000007800
05-21-28-6690-00-800	DULL KAITLIN	APK 11	831 PARKSIDE POINTE BLVD	5400 000006000	000006500
05-21-28-6690-00-810	ADLER GEORGE J	APK 11	915 PARKSIDE POINTE BLVD	5400 000007200	000007800
05-21-28-6690-00-820	SZOKE THOMAS	APK 11	921 PARKSIDE POINTE BLVD	5400 000007200	000007800
05-21-28-6690-00-830	SAEGEBARTH ERIC W	APK 11	927 PARKSIDE POINTE BLVD	5400 000007200	000007800
05-21-28-6690-00-840	RJ AMERICAN HOMES 4 RENT TWO LLC	APK 11	1005 PARKSIDE POINTE BLVD	5400 000007200	000007800
05-21-28-6690-00-850	PUTERBAUGH TIMOTHY A	APK 11	1011 PARKSIDE POINTE BLVD	5400 000007200	000007800
05-21-28-6690-00-860	WYATT MICHAEL C	APK 11	1017 PARKSIDE POINTE BLVD	5400 000006000	000006500
05-21-28-6690-00-870	GOULD ROBERT	APK 11	1023 PARKSIDE POINTE BLVD	5400 000007200	000007800
05-21-28-6690-00-880	AMERICAN HOMES 4 RENT PROPERTIES THREE LLC	APK 11	1022 PARKSIDE POINTE BLVD	5400 000006000	000006500
05-21-28-6690-00-890	PEREZ ADRIAN	APK 11	1016 PARKSIDE POINTE BLVD	5400 000007200	000007800
05-21-28-6690-00-900	CONFIDENTIAL	APK 11	574 AZALEA BLOOM DR	5400 000006000	000006500
05-21-28-6690-00-910	IH5 PROPERTY FLORIDA LP	APK 11	568 AZALEA BLOOM DR	5400 000006000	000006500
05-21-28-6690-00-920	GILL DOROTHY E LIFE ESTATE	APK 11	562 AZALEA BLOOM DR	5400 000007200	000007800
05-21-28-6690-00-930	SANCHEZ ANA MARIA	APK 11	556 AZALEA BLOOM DR	5400 000006000	000006500
05-21-28-6690-00-940	FEVRIER HERARD	APK 11	550 AZALEA BLOOM DR	5400 000006000	000006500
05-21-28-6690-00-950	MATTA CELSO ORLANDO	APK 11	544 AZALEA BLOOM DR	5400 000006000	000006500
05-21-28-6690-00-960	SRP SUB LLC	APK 11	538 AZALEA BLOOM DR	5400 000007200	000007800
05-21-28-6690-00-970	AH4R PROPERTIES LLC	APK 11	526 AZALEA BLOOM DR	5400 000006000	000006500
05-21-28-6690-00-980	IH6 PROPERTY FLORIDA LP	APK 11	520 AZALEA BLOOM DR	5400 000006000	000006500
05-21-28-6690-00-990	SEPULVEDA ISAIAS E	APK 11	514 AZALEA BLOOM DR	5400 000006000	000006500
05-21-28-6690-01-000	AMH PORTFOLIO A LLC	APK 11	508 AZALEA BLOOM DR	5400 000006000	000006500
05-21-28-6690-01-010	SFR JV-2 DDTL BORROWER LLC	APK 11	502 AZALEA BLOOM DR	5400 000006000	000006500
05-21-28-6690-01-020	IH6 PROPERTY FLORIDA LP	APK 11	1027 MAGNOLIA BLOSSOM CT	5400 000006000	000006500
05-21-28-6690-01-030	PALMQUIST DAVID	APK 11	1021 MAGNOLIA BLOSSOM CT	5400 000006000	000006500

05-21-28-6690-01-040	CAREY SHIRLEY	APK 11	515 AZALEA BLOOM DR	5400 000006000	000006500
05-21-28-6690-01-050	DICKMYER SHAWN P	APK 11	521 AZALEA BLOOM DR	5400 000006000	000006500
05-21-28-6690-01-060	BUSKERS LAURA DREW	APK 11	527 AZALEA BLOOM DR	5400 000007200	000007800
05-21-28-6690-01-070	LEE SANGBOCK	APK 11	533 AZALEA BLOOM DR	5400 000006000	000006500
05-21-28-6690-01-080	MOBLEY LATEALA	APK 11	539 AZALEA BLOOM DR	5400 000006000	000006500
05-21-28-6690-01-090	SCOTT ANGELA	APK 11	545 AZALEA BLOOM DR	5400 000007200	000007800
05-21-28-6690-01-100	MARIN ALBERTO L	APK 11	551 AZALEA BLOOM DR	5400 000006000	000006500
05-21-28-6690-01-110	VAN BOXTEL DAVID A	APK 11	557 AZALEA BLOOM DR	5400 000006000	000006500
05-21-28-6690-01-120	CHENG CHUN	APK 11	563 AZALEA BLOOM DR	5400 000006000	000006500
05-21-28-6690-01-130	2019-1 IH BORROWER L P	APK 11	569 AZALEA BLOOM DR	5400 000007200	000007800
05-21-28-6690-01-140	5202 MONTAGUE LLC	APK 11	575 AZALEA BLOOM DR	5400 000007200	000007800
05-21-28-6690-01-150	REID EDWARD WOLSEY LIFE ESTATE	APK 11	564 JASMINE BLOOM DR	5400 000007200	000007800
05-21-28-6690-01-160	REIFF KIRK B	APK 11	558 JASMINE BLOOM DR	5400 000006000	000006500
05-21-28-6690-01-170	SHREVE WILLIAM I	APK 11	552 JASMINE BLOOM DR	5400 000007200	000007800
05-21-28-6690-01-180	BAKER RUTHANNE NICOLE	APK 11	546 JASMINE BLOOM DR	5400 000006000	000006500
05-21-28-6690-01-190	BILLUPS MISHELLE	APK 11	540 JASMINE BLOOM DR	5400 000006000	000006500
05-21-28-6690-01-200	HOBBICK ROBERT J	APK 11	534 JASMINE BLOOM DR	5400 000007200	000007800
05-21-28-6690-01-210	ROBERT JUMANIE	APK 11	528 JASMINE BLOOM DR	5400 000007200	000007800
05-21-28-6690-01-220	LYNCH BRIAN	APK 11	522 JASMINE BLOOM DR	5400 000006000	000006500
05-21-28-6690-01-230	CLENNEY STEVEN	APK 11	516 JASMINE BLOOM DR	5400 000006000	000006500
05-21-28-6690-01-240	DEMINGS ANTONIO L	APK 11	510 JASMINE BLOOM DR	5400 000007200	000007800
05-21-28-6690-01-250	2017-1 IH BORROWER L P	APK 11	1013 MAGNOLIA BLOSSOM CT	5400 000006000	000006500
05-21-28-6690-01-260	GREATHOUSE KENNETH	APK 11	937 MAGNOLIA BLOSSOM CT	5400 000006000	000006500
05-21-28-6690-01-270	HIRTEN KAREN	APK 11	929 MAGNOLIA BLOSSOM CT	5400 000006000	000006500
05-21-28-6690-01-280	VASQUEZ-REYES ERNESTO	APK 11	517 JASMINE BLOOM DR	5400 000007200	000007800
05-21-28-6690-01-290	FINN FLOYD C	APK 11	523 JASMINE BLOOM DR	5400 000006000	000006500
05-21-28-6690-01-300	MERCADANTE FRANCIS C	APK 11	529 JASMINE BLOOM DR	5400 000006000	000006500
05-21-28-6690-01-310	PERRY LORETTA J LIFE ESTATE	APK 11	535 JASMINE BLOOM DR	5400 000006000	000006500
05-21-28-6690-01-320	SEMERZIER CARLO	APK 11	541 JASMINE BLOOM DR	5400 000006000	000006500
05-21-28-6690-01-330	MCINTYRE ROBERT ESTATE	APK 11	547 JASMINE BLOOM DR	5400 000007200	000007800
05-21-28-6690-01-340	PROGRESS RESIDENTIAL BORROWER 2 LLC	APK 11	553 JASMINE BLOOM DR	5400 000006000	000006500
05-21-28-6690-01-350	UTZ JENNIFER A	APK 11	559 JASMINE BLOOM DR	5400 000006000	000006500
05-21-28-6690-01-360	MULLINGS ARRIFF I	APK 11	565 JASMINE BLOOM DR	5400 000007200	000007800
05-21-28-6690-01-370	FIELDS DONNIE	APK 11	566 HIAWATHA PALM PL	5400 000007200	000007800
05-21-28-6690-01-380	FRIAS RAFAEL	APK 11	560 HIAWATHA PALM PL	5400 000006000	000006500
05-21-28-6690-01-390	RAYCHEV RAYCHO SLAVOV LIFE ESTATE	APK 11	554 HIAWATHA PALM PL	5400 000006000	000006500
05-21-28-6690-01-400	SAINT PIERRE DIEUSLY	APK 11	548 HIAWATHA PALM PL	5400 000006000	000006500
05-21-28-6690-01-410	ZOLD JOHN D 66.6%	APK 11	542 HIAWATHA PALM PL	5400 000006000	000006500
05-21-28-6690-01-420	GANGATHARAN PALANIYANDI	APK 11	536 HIAWATHA PALM PL	5400 000006000	000006500
05-21-28-6690-01-430	BALMORAL 530 LLC	APK 11	530 HIAWATHA PALM PL	5400 000006000	000006500
05-21-28-6690-01-440	CHARLES RAYNALD	APK 11	524 HIAWATHA PALM PL	5400 000006000	000006500
05-21-28-6690-01-450	MARTINEZ JULIA ALT	APK 11	518 HIAWATHA PALM PL	5400 000007200	000007800
05-21-28-6690-01-460	MITCHELL ANGELA DEAN	APK 11	919 MAGNOLIA BLOSSOM CT	5400 000006000	000006500
05-21-28-6690-01-470	RAMNAUTH INDERJEET	APK 11	535 HIAWATHA PALM PL	5400 000007200	000007800
05-21-28-6690-01-480	IVORY CYNTHIA MARIE	APK 11	541 HIAWATHA PALM PL	5400 000006000	000006500
05-21-28-6690-01-490	LUGO ARSENIO	APK 11	547 HIAWATHA PALM PL	5400 000006000	000006500
05-21-28-6690-01-500	RAYCHEV RAYCHO SLAVOV LIFE ESTATE	APK 11	553 HIAWATHA PALM PL	5400 000007200	000007800
05-21-28-6690-01-510	PHILLIPS LASCCELLS LIFE ESTATE	APK 11	559 HIAWATHA PALM PL	5400 000006000	000006500
05-21-28-6690-01-520	AMH 2014-1 BORROWER LLC	APK 11	565 HIAWATHA PALM PL	5400 000007200	000007800
05-21-28-6690-01-530	BENNETT THOMAS R	APK 11	580 BREEZY OAK WAY	5400 000007200	000007800
05-21-28-6690-01-540	2017-1 IH BORROWER L P	APK 11	574 BREEZY OAK WAY	5400 000007200	000007800
05-21-28-6690-01-550	RAMPERSAUD ANITA P	APK 11	568 BREEZY OAK WAY	5400 000006000	000006500
05-21-28-6690-01-560	VELASCO JOSIE L	APK 11	562 BREEZY OAK WAY	5400 000006000	000006500
05-21-28-6690-01-570	MARYANN EIFERT REVOCABLE TRUST	APK 11	556 BREEZY OAK WAY	5400 000006000	000006500
05-21-28-6691-00-007	CITY OF APOPKA	APK 11	1618 MADISON IVY CIR	5400 000003600	000003900
05-21-28-6691-00-009	CITY OF APOPKA	APK 11	644 LEXINGTON PKWY	5400 000003600	000003900
05-21-28-6691-01-580	SALA-DIAKANDA SERGE N	APK 11	699 ERROL PKWY	5400 000006000	000006500
05-21-28-6691-01-590	LI GUANG YAN	APK 11	691 ERROL PKWY	5400 000007200	000007800
05-21-28-6691-01-600	STEVENS MELVIN L JR	APK 11	683 ERROL PKWY	5400 000007200	000007800
05-21-28-6691-01-610	TAMAKLOE GILBERT T	APK 11	675 ERROL PKWY	5400 000006000	000006500
05-21-28-6691-01-620	AROCHE COLON GLADYS	APK 11	667 ERROL PKWY	5400 000007200	000007800
05-21-28-6691-01-630	CALMES RICHARD A JR LIFE ESTATE	APK 11	659 ERROL PKWY	5400 000007200	000007800
05-21-28-6691-01-640	FRAGOSO RUIZ GABRIEL	APK 11	651 ERROL PKWY	5400 000006000	000006500

05-21-28-6691-01-650	RUSSELL DOROTHY M	APK 11	643 ERROL PKWY	5400 000006000	000006500
05-21-28-6691-01-660	NEWKIRK BARBARA J	APK 11	635 ERROL PKWY	5400 000007200	000007800
05-21-28-6691-01-670	THR FLORIDA L P	APK 11	627 ERROL PKWY	5400 000006000	000006500
05-21-28-6691-01-680	ARMESTO STEVEN RAMON	APK 11	619 ERROL PKWY	5400 000007200	000007800
05-21-28-6691-01-690	PERALTA BOLIVAR	APK 11	611 ERROL PKWY	5400 000006000	000006500
05-21-28-6691-01-700	IH4 PROPERTY FLORIDA LP	APK 11	603 ERROL PKWY	5400 000006000	000006500
05-21-28-6691-01-710	ALFANO LYNN S	APK 11	595 ERROL PKWY	5400 000006000	000006500
05-21-28-6691-01-720	WHYTE JOVAN	APK 11	589 ERROL PKWY	5400 000007200	000007800
05-21-28-6691-01-730	RAYMO RANDOLPH	APK 11	583 ERROL PKWY	5400 000006000	000006500
05-21-28-6691-01-740	IBARRA ANA I	APK 11	577 ERROL PKWY	5400 000007200	000007800
05-21-28-6691-01-750	JACQUES MAX	APK 11	571 ERROL PKWY	5400 000007200	000007800
05-21-28-6691-01-760	MOSKAL JOSEPH D III	APK 11	565 ERROL PKWY	5400 000007200	000007800
05-21-28-6691-01-770	PRICE BARRY LIFE ESTATE	APK 11	559 ERROL PKWY	5400 000007200	000007800
05-21-28-6691-01-780	RINGER KARI ELIZABETH	APK 11	572 LEXINGTON PKWY	5400 000007200	000007800
32-20-28-0000-00-014	CITY OF APOPKA	APK 11	930 W LESTER RD	5400 000013200	000003900
05-21-28-6691-01-820	LIKENS ISAIAH	APK 11	604 LEXINGTON PKWY	5400 000007200	000007800
05-21-28-6691-01-830	DAONARINE SHAKELLA	APK 11	612 LEXINGTON PKWY	5400 000007200	000007800
05-21-28-6691-01-870	GRAHAM STEPHEN L	APK 11	2112 MADISON IVY CIR	5400 000007200	000007800
05-21-28-6691-01-880	2019-1 IH BORROWER L P	APK 11	2120 MADISON IVY CIR	5400 000007200	000007800
05-21-28-6691-01-890	PRICE NANCY S	APK 11	2128 MADISON IVY CIR	5400 000006000	000006500
05-21-28-6691-01-900	2017-1 IH BORROWER L P	APK 11	2136 MADISON IVY CIR	5400 000007200	000007800
05-21-28-6691-01-910	TARPLEY PAMELA M	APK 11	1202 MADISON IVY CIR	5400 000007200	000007800
05-21-28-6691-01-920	FERRELL CHERYL ANN	APK 11	1210 MADISON IVY CIR	5400 000007200	000007800
05-21-28-6691-01-930	1218 MADISON IVY CIRCLE TRUST	APK 11	1218 MADISON IVY CIR	5400 000007200	000007800
05-21-28-6691-01-940	NGUYEN JENNY L	APK 11	1304 MADISON IVY CIR	5400 000007200	000007800
05-21-28-6691-01-950	CURRY SHACARA THOMPSON	APK 11	1312 MADISON IVY CIR	5400 000007200	000007800
05-21-28-6691-01-960	HPA II BORROWER 2021-1 LLC	APK 11	1330 MADISON IVY CIR	5400 000007200	000007800
05-21-28-6691-01-970	JACOBOWITZ SHELDON	APK 11	1338 MADISON IVY CIR	5400 000006000	000006500
05-21-28-6691-01-980	PISH BEVERLY GAYLE	APK 11	1346 MADISON IVY CIR	5400 000007200	000007800
05-21-28-6691-01-990	RICHARD DANIEL BALLESTER REVOCABLE LIVING TRUST	APK 11	1354 MADISON IVY CIR	5400 000006000	000006500
05-21-28-6691-02-000	RITA M NAVARRO LIVING TRUST	APK 11	1364 MADISON IVY CIR	5400 000007200	000007800
05-21-28-6691-02-010	MATTIOLI JASON	APK 11	1372 MADISON IVY CIR	5400 000006000	000006500
05-21-28-6691-02-020	DUBOIS DAVID ASA	APK 11	1380 MADISON IVY CIR	5400 000006000	000006500
05-21-28-6691-02-030	SOOKDEO-CHAMHITT MAYAH	APK 11	1402 MADISON IVY CIR	5400 000006000	000006500
05-21-28-6691-02-040	MAKELELE JOAN	APK 11	1410 MADISON IVY CIR	5400 000006000	000006500
05-21-28-6691-02-050	AMH PORTFOLIO A LLC	APK 11	1418 MADISON IVY CIR	5400 000006000	000006500
05-21-28-6691-02-060	RODRIGUEZ MELVYN I	APK 11	1426 MADISON IVY CIR	5400 000006000	000006500
05-21-28-6691-02-070	PALMER NATALEE	APK 11	1434 MADISON IVY CIR	5400 000006000	000006500
05-21-28-6691-02-080	TOBIN ANTHONY M	APK 11	1442 MADISON IVY CIR	5400 000006000	000006500
05-21-28-6691-02-090	FRANCOIS WISNY	APK 11	1450 MADISON IVY CIR	5400 000006000	000006500
05-21-28-6691-02-100	NGUYEN LONG T	APK 11	1502 MADISON IVY CIR	5400 000006000	000006500
05-21-28-6691-02-110	BROWN DALE D	APK 11	1510 MADISON IVY CIR	5400 000006000	000006500
05-21-28-6691-02-120	HOUSE KAREN CARTINA	APK 11	1518 MADISON IVY CIR	5400 000006000	000006500
05-21-28-6691-02-130	MONTENEGRO ROBERT ALLAN AMAYA	APK 11	1526 MADISON IVY CIR	5400 000006000	000006500
05-21-28-6691-02-140	LYNNE MARIE TURK LIVING TRUST	APK 11	1534 MADISON IVY CIR	5400 000006000	000006500
05-21-28-6691-02-150	MERINO XAVIER	APK 11	1542 MADISON IVY CIR	5400 000006000	000006500
05-21-28-6691-02-160	ROCHA KIM	APK 11	1550 MADISON IVY CIR	5400 000006000	000006500
05-21-28-6691-02-170	JUPITER INVESTMENT LLC	APK 11	1558 MADISON IVY CIR	5400 000006000	000006500
05-21-28-6691-02-180	IH6 PROPERTY FLORIDA LP	APK 11	1566 MADISON IVY CIR	5400 000006000	000006500
05-21-28-6691-02-190	DOUGLAS SHIRLEY E	APK 11	1574 MADISON IVY CIR	5400 000006000	000006500
05-21-28-6691-02-200	MARTINBOROUGH GORDON	APK 11	1582 MADISON IVY CIR	5400 000006000	000006500
05-21-28-6691-02-210	BASIC STEFAN	APK 11	1590 MADISON IVY CIR	5400 000006000	000006500
05-21-28-6691-02-220	WILLARD MARK D	APK 11	1598 MADISON IVY CIR	5400 000006000	000006500
05-21-28-6691-02-230	JOHNSON LAKENYA DAWN	APK 11	1602 MADISON IVY CIR	5400 000006000	000006500
05-21-28-6691-02-240	ST ONGE DANIEL R	APK 11	1610 MADISON IVY CIR	5400 000006000	000006500
05-21-28-6691-02-250	RODRIGUEZ REGINA E	APK 11	1702 MADISON IVY CIR	5400 000006000	000006500
05-21-28-6691-02-260	RESIDENTIAL HOME BUYER ORLANDO LLC	APK 11	1710 MADISON IVY CIR	5400 000006000	000006500
05-21-28-6691-02-270	MECCA ROBERT M	APK 11	1718 MADISON IVY CIR	5400 000006000	000006500
05-21-28-6691-02-280	SOTO JUAN	APK 11	1726 MADISON IVY CIR	5400 000006000	000006500
05-21-28-6691-02-290	MILE HIGH BORROWER 1 (VALUE) LLC	APK 11	1734 MADISON IVY CIR	5400 000006000	000006500
05-21-28-6691-02-300	HAYS KATIE	APK 11	1742 MADISON IVY CIR	5400 000006000	000006500
05-21-28-6691-02-310	HUMPHREYS JOSHUA J	APK 11	1750 MADISON IVY CIR	5400 000006000	000006500
05-21-28-6691-02-320	CHERUBIN BARBARA	APK 11	1758 MADISON IVY CIR	5400 000006000	000006500

05-21-28-6691-02-330	RUETER JARRED L	APK 11	1766 MADISON IVY CIR	5400 000006000	000006500
05-21-28-6691-02-340	GASKINS RUSSELL HOLLY	APK 11	1774 MADISON IVY CIR	5400 000006000	000006500
05-21-28-6691-02-350	COSME ORLANDO	APK 11	1782 MADISON IVY CIR	5400 000006000	000006500
05-21-28-6691-02-360	TRUONG THANH THUY THI	APK 11	1790 MADISON IVY CIR	5400 000006000	000006500
05-21-28-6691-02-370	SADIS DAVID A	APK 11	1798 MADISON IVY CIR	5400 000006000	000006500
05-21-28-6691-02-380	RAFEY KILIAN	APK 11	1806 MADISON IVY CIR	5400 000006000	000006500
05-21-28-6691-02-390	PROGRESS RESIDENTIAL BORROWER 7 LLC	APK 11	1814 MADISON IVY CIR	5400 000006000	000006500
05-21-28-6691-02-400	HUDSON SFR PROPERTY HOLDINGS II LLC	APK 11	1822 MADISON IVY CIR	5400 000006000	000006500
05-21-28-6691-02-410	BERKEBILE TYLER JAMES	APK 11	1830 MADISON IVY CIR	5400 000006000	000006500
05-21-28-6691-02-420	RJ AMERICAN HOMES 4 RENT TWO LLC	APK 11	1838 MADISON IVY CIR	5400 000006000	000006500
05-21-28-6691-02-430	SILVERSTEIN LAURA A	APK 11	1846 MADISON IVY CIR	5400 000006000	000006500
05-21-28-6691-02-440	SINGH JAGESSAR	APK 11	1854 MADISON IVY CIR	5400 000006000	000006500
05-21-28-6691-02-450	HOUSMAN JAMES LYNN	APK 11	1862 MADISON IVY CIR	5400 000006000	000006500
05-21-28-6691-02-460	RIDEOUT SUSAN	APK 11	1870 MADISON IVY CIR	5400 000006000	000006500
05-21-28-6691-02-470	PRABHURAJ CHRISTOPHER	APK 11	1878 MADISON IVY CIR	5400 000006000	000006500
05-21-28-6691-02-480	DECKER JEFFREY	APK 11	1908 MADISON IVY CIR	5400 000007200	000007800
05-21-28-6691-02-490	ROBINSON APRIL	APK 11	1916 MADISON IVY CIR	5400 000007200	000007800
05-21-28-6691-02-500	CONNOR CRAIG	APK 11	1924 MADISON IVY CIR	5400 000006000	000006500
05-21-28-6691-02-510	KREPCHO DAVID A	APK 11	1932 MADISON IVY CIR	5400 000007200	000007800
05-21-28-6691-02-520	PROGRESS RESIDENTIAL BORROWER 18 LLC	APK 11	1503 MADISON IVY CIR	5400 000006000	000006500
05-21-28-6691-02-530	DAVIS COURTNEY H	APK 11	1511 MADISON IVY CIR	5400 000006000	000006500
05-21-28-6691-02-540	NGUYEN SANG V	APK 11	1519 MADISON IVY CIR	5400 000006000	000006500
05-21-28-6691-02-550	JUAN C FLECHILLA & NANCY FLECHILLA REVOCABLE TRUST	APK 11	1527 MADISON IVY CIR	5400 000006000	000006500
05-21-28-6691-02-560	SFR JV-2 NTL BORROWER LLC	APK 11	1535 MADISON IVY CIR	5400 000006000	000006500
05-21-28-6691-02-570	IH6 PROPERTY FLORIDA LP	APK 11	1549 MADISON IVY CIR	5400 000006000	000006500
05-21-28-6691-02-580	KAWALL JOSEPH R	APK 11	1565 MADISON IVY CIR	5400 000006000	000006500
05-21-28-6691-02-590	BROWN MALCOLM	APK 11	1701 MADISON IVY CIR	5400 000006000	000006500
05-21-28-6691-02-600	LAJARA RAFAEL C	APK 11	1709 MADISON IVY CIR	5400 000006000	000006500
05-21-28-6691-02-610	SUERO MAYRA L	APK 11	1717 MADISON IVY CIR	5400 000006000	000006500
05-21-28-6691-02-620	ELIACIN LUCKNER J	APK 11	1725 MADISON IVY CIR	5400 000006000	000006500
05-21-28-6691-02-630	CARDENAS JOE	APK 11	645 ROLLING TIDE CT	5400 000007200	000007800
05-21-28-6691-02-640	MILLER CLIVE O	APK 11	653 ROLLING TIDE CT	5400 000007200	000007800
05-21-28-6691-02-650	MCCLENDON MICHELLE	APK 11	1757 MADISON IVY CIR	5400 000006000	000006500
05-21-28-6691-02-660	GORDON DOUGLAS JR	APK 11	1765 MADISON IVY CIR	5400 000007200	000007800
05-21-28-6691-02-670	SALA-DIAKANDA DANIEL	APK 11	1773 MADISON IVY CIR	5400 000007200	000007800
05-21-28-6691-02-680	NELSON MARTHA	APK 11	1781 MADISON IVY CIR	5400 000006000	000006500
05-21-28-6691-02-690	KOUZEV GEORGI	APK 11	1789 MADISON IVY CIR	5400 000007200	000007800
05-21-28-6691-02-700	LOUIS LACROIX	APK 11	1797 MADISON IVY CIR	5400 000007200	000007800
05-21-28-6691-02-710	DYCE SADIE	APK 11	1815 MADISON IVY CIR	5400 000007200	000007800
05-21-28-6691-02-720	DHANNU RAGNAUTH	APK 11	1829 MADISON IVY CIR	5400 000007200	000007800
05-21-28-6691-02-730	KHAN FAIMA	APK 11	1837 MADISON IVY CIR	5400 000007200	000007800
05-21-28-6691-02-740	STINSON JESSICA B	APK 11	1853 MADISON IVY CIR	5400 000007200	000007800
05-21-28-6691-02-750	FERNANDEZ VINCENT	APK 11	1861 MADISON IVY CIR	5400 000007200	000007800
05-21-28-6691-02-760	ROCKWELL KEVIN J	APK 11	1877 MADISON IVY CIR	5400 000007200	000007800
05-21-28-6691-02-770	RUSSELL GEORGE	APK 11	1931 MADISON IVY CIR	5400 000007200	000007800
05-21-28-6691-02-780	TRUE NORTH PROPERTY OWNER B LLC	APK 11	1341 JECENIA BLOSSOM DR	5400 000007200	000007800
05-21-28-6691-02-790	ANDERSON DANNY L II	APK 11	1349 JECENIA BLOSSOM DR	5400 000007200	000007800
05-21-28-6691-02-800	PROGRESS RESIDENTIAL BORROWER 17 LLC	APK 11	1357 JECENIA BLOSSOM DR	5400 000006000	000006500
05-21-28-6691-02-810	CHUDASAMA SHIVBHADRASINH M	APK 11	1365 JECENIA BLOSSOM DR	5400 000007200	000007800
05-21-28-6691-02-820	ZYCH BLADE J	APK 11	1373 JECENIA BLOSSOM DR	5400 000006000	000006500
05-21-28-6691-02-830	TEWARI MOHAN P	APK 11	1381 JECENIA BLOSSOM DR	5400 000007200	000007800
05-21-28-6691-02-840	CRUZ RACQUEL	APK 11	1389 JECENIA BLOSSOM DR	5400 000006000	000006500
05-21-28-6691-02-850	CAPICOTTE KEVIN D	APK 11	1405 JECENIA BLOSSOM DR	5400 000006000	000006500
05-21-28-6691-02-860	IH5 PROPERTY FLORIDA LP	APK 11	1413 JECENIA BLOSSOM DR	5400 000007200	000007800
05-21-28-6691-02-870	BOOTH JAMES GARON	APK 11	1421 JECENIA BLOSSOM DR	5400 000007200	000007800
05-21-28-6691-02-880	LEWIS PETER ADOLPHUS	APK 11	1429 JECENIA BLOSSOM DR	5400 000007200	000007800
05-21-28-6691-02-890	LEWIS RACHAEL	APK 11	1437 JECENIA BLOSSOM DR	5400 000007200	000007800
05-21-28-6691-02-900	LYNCH GABRIEL O LIFE ESTATE	APK 11	1422 JECENIA BLOSSOM DR	5400 000007200	000007800
05-21-28-6691-02-910	CRAWFORD LONNIE J	APK 11	1414 JECENIA BLOSSOM DR	5400 000007200	000007800
05-21-28-6691-02-920	VIANA EVANDRO	APK 11	1404 JECENIA BLOSSOM DR	5400 000007200	000007800
05-21-28-6691-02-930	LONGA DAVID	APK 11	1382 JECENIA BLOSSOM DR	5400 000007200	000007800
05-21-28-6691-02-940	SMITH RANDALL L LIFE ESTATE	APK 11	1374 JECENIA BLOSSOM DR	5400 000006000	000006500
05-21-28-6691-02-950	JOHNSON RICHARD D JR	APK 11	1366 JECENIA BLOSSOM DR	5400 000006000	000006500

05-21-28-6691-02-960	PHIPPS WAYNE A	APK 11	1358 JECENIA BLOSSOM DR	5400 000006000	000006500
05-21-28-6691-02-970	FLORENCE ANGELA DIANA	APK 11	1350 JECENIA BLOSSOM DR	5400 000007200	000007800
05-21-28-6691-02-980	IH6 PROPERTY FLORIDA LP	APK 11	1342 JECENIA BLOSSOM DR	5400 000007200	000007800
05-21-28-6691-02-990	SAINTIL KINGCIA	APK 11	1334 JECENIA BLOSSOM DR	5400 000007200	000007800
05-21-28-6691-03-000	HARTFIELD LORRAINE J	APK 11	1326 JECENIA BLOSSOM DR	5400 000007200	000007800
05-21-28-6691-03-010	ALAMO YUDELCA	APK 11	2005 MADISON IVY CIR	5400 000006000	000006500
05-21-28-6691-03-020	AMH 2015-1 BORROWER LP	APK 11	2013 MADISON IVY CIR	5400 000006000	000006500
05-21-28-6691-03-030	IANNOTTI JAMES	APK 11	2021 MADISON IVY CIR	5400 000007200	000007800
05-21-28-6691-03-040	CONFIDENTIAL	APK 11	2029 MADISON IVY CIR	5400 000007200	000007800
05-21-28-6691-03-050	RASCHELLA PHILLIP JAMES	APK 11	1305 MADISON IVY CIR	5400 000007200	000007800
05-21-28-6691-03-060	DURIGAN MICHAEL J	APK 11	1313 MADISON IVY CIR	5400 000006000	000006500
05-21-28-6691-03-070	CELESTIN ENAUD	APK 11	1321 MADISON IVY CIR	5400 000007200	000007800
05-21-28-6691-03-080	DAVIS TALMADGE	APK 11	1329 MADISON IVY CIR	5400 000006000	000006500
05-21-28-6691-03-090	CLARK MANDY J	APK 11	1331 MADISON IVY CIR	5400 000007200	000007800
05-21-28-6691-03-100	JOSEPH MARTINE	APK 11	1339 MADISON IVY CIR	5400 000006000	000006500
05-21-28-6691-03-110	ALTIDOR YVES	APK 11	1347 MADISON IVY CIR	5400 000007200	000007800
05-21-28-6691-03-120	HPA II BORROWER 2019-1 LLC	APK 11	1355 MADISON IVY CIR	5400 000007200	000007800
05-21-28-6691-03-130	BOND SCOTT	APK 11	1363 MADISON IVY CIR	5400 000006000	000006500
05-21-28-6691-03-140	AH4R PROPERTIES LLC	APK 11	1371 MADISON IVY CIR	5400 000006000	000006500
05-21-28-6691-03-150	DEBE SANDLEY	APK 11	1381 MADISON IVY CIR	5400 000006000	000006500
05-21-28-6691-03-160	1425 MADISON IVY CIRCLE TRUST	APK 11	1425 MADISON IVY CIR	5400 000006000	000006500
05-21-28-6691-03-170	GARCIA ANA I	APK 11	1433 MADISON IVY CIR	5400 000006000	000006500
05-21-28-6691-03-180	DEFELICE RICHARD L	APK 11	1441 MADISON IVY CIR	5400 000006000	000006500
05-21-28-6691-03-190	PROGRESS RESIDENTIAL BORROWER 3 LLC	APK 11	1449 MADISON IVY CIR	5400 000006000	000006500
17-21-28-0938-00-360	LENNAR HOMES LLC	APK 11	1991 STAKE OUT WAY	5400 000000000	000003900
05-21-28-6692-03-200	WUJEK KATARZYNA	APK 11	609 RICHARD L MARK DR	5400 000007200	000007800
05-21-28-6692-03-210	VARGAS JOSUE A	APK 11	619 RICHARD L MARK DR	5400 000007200	000007800
05-21-28-6692-03-220	VILAYVONG SOPHIE	APK 11	629 RICHARD L MARK DR	5400 000006000	000006500
05-21-28-6692-03-230	COSTANTINO FRANK	APK 11	639 RICHARD L MARK DR	5400 000006000	000006500
05-21-28-6692-03-240	BAHADUR ANESSA	APK 11	598 ERROL PKWY	5400 000006000	000006500
05-21-28-6692-03-250	AED FAMILY IRREVOCABLE TRUST	APK 11	592 ERROL PKWY	5400 000007200	000007800
05-21-28-6692-03-260	DRAYTON NATHIFA K	APK 11	586 ERROL PKWY	5400 000007200	000007800
05-21-28-6692-03-330	QUINTERO NEIL	APK 11	544 ERROL PKWY	5400 000007200	000007800
05-21-28-6692-03-340	MARC WIDMAEL	APK 11	538 ERROL PKWY	5400 000007200	000007800
05-21-28-6692-03-350	RICKS ROBERT A	APK 11	532 ERROL PKWY	5400 000007200	000007800
05-21-28-6692-03-360	DE OLIVEIRA JUAN CARLOS	APK 11	526 ERROL PKWY	5400 000006000	000006500
05-21-28-6692-03-370	TRAVIESO GRACIELA	APK 11	520 ERROL PKWY	5400 000007200	000007800
05-21-28-6692-03-380	LEMUS ALBA	APK 11	1514 LAWSON PALM CT	5400 000006000	000006500
05-21-28-6692-03-390	SAVAGE DAVID A	APK 11	1526 LAWSON PALM CT	5400 000007200	000007800
05-21-28-6692-03-400	SUMMERS BARBARA L	APK 11	1532 LAWSON PALM CT	5400 000007200	000007800
05-21-28-6692-03-410	NEZIER DARLYNE	APK 11	1538 LAWSON PALM CT	5400 000007200	000007800
05-21-28-6692-03-420	ROSS DAVE	APK 11	1544 LAWSON PALM CT	5400 000007200	000007800
05-21-28-6692-03-430	MANN ROBERT L JR	APK 11	1543 LAWSON PALM CT	5400 000007200	000007800
05-21-28-6692-03-440	JEFFREY D HEIMAN TRUST	APK 11	1537 LAWSON PALM CT	5400 000006000	000006500
05-21-28-6692-03-450	SANTIAGO JUAN	APK 11	1531 LAWSON PALM CT	5400 000006000	000006500
05-21-28-6692-03-460	GREEN THEODORE JR	APK 11	1525 LAWSON PALM CT	5400 000007200	000007800
05-21-28-6692-03-470	RIZO DIEGO I	APK 11	1519 LAWSON PALM CT	5400 000007200	000007800
05-21-28-6692-03-480	SANCHEZ EDDY	APK 11	1513 LAWSON PALM CT	5400 000007200	000007800
05-21-28-6692-03-490	KUMARAN RAJEEV VALLABHASSERIL	APK 11	1507 LAWSON PALM CT	5400 000006000	000006500
05-21-28-6692-03-500	BLANKENSHIP DEAN	APK 11	1501 LAWSON PALM CT	5400 000006000	000006500
05-21-28-6692-03-510	GUINAUGH DANIEL ROBERT	APK 11	571 LEXINGTON PKWY	5400 000007200	000007800
05-21-28-6692-03-520	SANCHEZ EMILIO E	APK 11	579 LEXINGTON PKWY	5400 000007200	000007800
05-21-28-6692-03-530	ENCARNACION VALENTA M	APK 11	587 LEXINGTON PKWY	5400 000007200	000007800
05-21-28-6692-03-540	MOLINA JOSE	APK 11	595 LEXINGTON PKWY	5400 000007200	000007800
05-21-28-6692-03-550	OLIVA AMAURYS	APK 11	603 LEXINGTON PKWY	5400 000007200	000007800
05-21-28-6692-03-560	611 LEXINGTON PARKWAY TRUST	APK 11	611 LEXINGTON PKWY	5400 000007200	000007800
05-21-28-6692-03-570	ZIGO TIFFANY	APK 11	615 LEXINGTON PKWY	5400 000007200	000007800
05-21-28-6692-03-580	MCDONALD AMBER	APK 11	619 LEXINGTON PKWY	5400 000007200	000007800
05-21-28-6692-03-590	TORRES CARMEN M	APK 11	627 LEXINGTON PKWY	5400 000006000	000006500
05-21-28-6692-03-600	2017-1 IH BORROWER L P	APK 11	635 LEXINGTON PKWY	5400 000007200	000007800
05-21-28-6692-03-610	PERRY ENA C LIFE ESTATE	APK 11	643 LEXINGTON PKWY	5400 000006000	000006500
05-21-28-6692-03-620	HPA JV BORROWER 2019-1 ATH LLC	APK 11	651 LEXINGTON PKWY	5400 000007200	000007800
05-21-28-6692-03-630	MCKIE DEBBRENIA KARREN	APK 11	659 LEXINGTON PKWY	5400 000007200	000007800

05-21-28-6692-03-640	JOIKE TREVOR W	APK 11	667 LEXINGTON PKWY	5400	000007200	000007800
05-21-28-6692-03-650	SMITH PATRICIA J	APK 11	430 PARKSIDE POINTE BLVD	5400	000007200	000007800
05-21-28-6692-03-660	DONNA REY REVOCABLE TRUST	APK 11	436 PARKSIDE POINTE BLVD	5400	000007200	000007800
05-21-28-6692-03-670	KANTZAS KARLA	APK 11	442 PARKSIDE POINTE BLVD	5400	000006000	000006500
05-21-28-6692-03-680	KOUZEV GEORGI	APK 11	708 CALUSA CT	5400	000007200	000007800
05-21-28-6692-03-690	TRUONG TUAN	APK 11	716 CALUSA CT	5400	000007200	000007800
05-21-28-6692-03-700	RAGADIO RICARDO G JR	APK 11	724 CALUSA CT	5400	000007200	000007800
05-21-28-6692-03-710	HORTON TERRY TROY	APK 11	732 CALUSA CT	5400	000007200	000007800
05-21-28-6692-03-720	YOUNG LESLIE	APK 11	733 CALUSA CT	5400	000007200	000007800
05-21-28-6692-03-730	SANTIAGO JOSE	APK 11	725 CALUSA CT	5400	000006000	000006500
05-21-28-6692-03-740	BAY STREET HOMES LLC	APK 11	717 CALUSA CT	5400	000006000	000006500
05-21-28-6692-03-750	ALMODEVAR LUIS	APK 11	709 CALUSA CT	5400	000007200	000007800
05-21-28-6692-03-760	JAMES DENNIS	APK 11	448 PARKSIDE POINTE BLVD	5400	000007200	000007800
05-21-28-6692-03-770	OTHMAN AMIRA B JABALI	APK 11	454 PARKSIDE POINTE BLVD	5400	000007200	000007800
05-21-28-6692-03-780	LUSTIK RICHARD W	APK 11	460 PARKSIDE POINTE BLVD	5400	000007200	000007800
05-21-28-6692-03-790	CONFIDENTIAL	APK 11	466 PARKSIDE POINTE BLVD	5400	000007200	000007800
05-21-28-6692-03-800	LEBRON FRANCISCO	APK 11	472 PARKSIDE POINTE BLVD	5400	000007200	000007800
05-21-28-6692-03-810	LINTON RUTHANNE	APK 11	478 PARKSIDE POINTE BLVD	5400	000006000	000006500
05-21-28-6692-03-820	PLATTE RIVER LLC	APK 11	484 PARKSIDE POINTE BLVD	5400	000006000	000006500
05-21-28-6692-03-830	VEZAROV STOYTCHO	APK 11	490 PARKSIDE POINTE BLVD	5400	000007200	000007800
05-21-28-6692-03-840	ST PIERRE SERDWICK	APK 11	496 PARKSIDE POINTE BLVD	5400	000006000	000006500
05-21-28-6692-03-850	HABIB HINA	APK 11	502 PARKSIDE POINTE BLVD	5400	000007200	000007800
05-21-28-6692-03-860	WALKER PATRICIA ANN SMITH	APK 11	508 PARKSIDE POINTE BLVD	5400	000007200	000007800
05-21-28-6692-03-870	DOWLING MATTHEW	APK 11	514 PARKSIDE POINTE BLVD	5400	000006000	000006500
05-21-28-6692-03-880	TSIPOURAS VARVARA	APK 11	520 PARKSIDE POINTE BLVD	5400	000006000	000006500
05-21-28-6692-03-890	SMITH ANTALIA R	APK 11	526 PARKSIDE POINTE BLVD	5400	000007200	000007800
05-21-28-6692-03-900	EVERETT MARGARET	APK 11	532 PARKSIDE POINTE BLVD	5400	000007200	000007800
05-21-28-6692-03-910	BEERAMSINGH CLIFTON SYDNEY	APK 11	538 PARKSIDE POINTE BLVD	5400	000007200	000007800
05-21-28-6692-03-920	2018-2 IH BORROWER LP	APK 11	544 PARKSIDE POINTE BLVD	5400	000006000	000006500
05-21-28-6692-03-930	STRADA STEVEN M	APK 11	550 PARKSIDE POINTE BLVD	5400	000006000	000006500
05-21-28-6692-03-940	DELVA VANEL	APK 11	556 PARKSIDE POINTE BLVD	5400	000007200	000007800
05-21-28-6692-03-950	PARKER ROGER	APK 11	562 PARKSIDE POINTE BLVD	5400	000006000	000006500
05-21-28-6692-03-960	PIERRE GILLES VOLVEMS	APK 11	568 PARKSIDE POINTE BLVD	5400	000007200	000007800
05-21-28-6692-03-970	LEDESMA CLAUDIO	APK 11	574 PARKSIDE POINTE BLVD	5400	000007200	000007800
05-21-28-6692-03-980	SANTIAGO BOMBACE THAYSA CAVALCANTI	APK 11	580 PARKSIDE POINTE BLVD	5400	000007200	000007800
05-21-28-6692-03-990	ELLIOTT LAURA M	APK 11	586 PARKSIDE POINTE BLVD	5400	000006000	000006500
05-21-28-6692-04-000	KANG CHIN HO	APK 11	592 PARKSIDE POINTE BLVD	5400	000007200	000007800
05-21-28-6692-04-010	MULLINGS MARK	APK 11	598 PARKSIDE POINTE BLVD	5400	000006000	000006500
05-21-28-6692-04-020	GONZALEZ-SANCHEZ MARIA	APK 11	668 PARKSIDE POINTE BLVD	5400	000007200	000007800
05-21-28-6692-04-030	ROLLINS WAYNE M	APK 11	674 PARKSIDE POINTE BLVD	5400	000007200	000007800
05-21-28-6692-04-040	MERKISON DONALD	APK 11	680 PARKSIDE POINTE BLVD	5400	000007200	000007800
05-21-28-6692-04-050	STARR WAYNE	APK 11	686 PARKSIDE POINTE BLVD	5400	000007200	000007800
05-21-28-6692-04-060	TUFTY JAMES V JR	APK 11	692 PARKSIDE POINTE BLVD	5400	000006000	000006500
05-21-28-6692-04-070	HARRIS BYRON	APK 11	698 PARKSIDE POINTE BLVD	5400	000007200	000007800
05-21-28-6692-04-080	ROLLE MARKO C	APK 11	604 HIAWATHA OVERLOOK DR	5400	000006000	000006500
05-21-28-6692-04-090	ALLEN JUNIOR	APK 11	615 HIAWATHA OVERLOOK DR	5400	000006000	000006500
05-21-28-6692-04-100	CONFIDENTIAL	APK 11	625 HIAWATHA OVERLOOK DR	5400	000006000	000006500
05-21-28-6692-04-110	HYPPOLITE VOYOND	APK 11	635 HIAWATHA OVERLOOK DR	5400	000007200	000007800
05-21-28-6692-04-120	PRICE GARY B	APK 11	645 HIAWATHA OVERLOOK DR	5400	000006000	000006500
05-21-28-6692-04-130	CLARK BRIAN H	APK 11	501 PARKSIDE POINTE BLVD	5400	000007200	000007800
05-21-28-6692-04-140	RICKS JACQUELINE	APK 11	507 PARKSIDE POINTE BLVD	5400	000006000	000006500
05-21-28-6692-04-150	CRUZ OROZCO KEILA	APK 11	513 PARKSIDE POINTE BLVD	5400	000007200	000007800
05-21-28-6692-04-160	KUYKENDALL DOUGLAS J	APK 11	519 PARKSIDE POINTE BLVD	5400	000007200	000007800
05-21-28-6692-04-170	RESTREPO VICTOR H	APK 11	551 PARKSIDE POINTE BLVD	5400	000007200	000007800
05-21-28-6692-04-180	PILLSBURY JARED B	APK 11	555 PARKSIDE POINTE BLVD	5400	000006000	000006500
05-21-28-6692-04-190	REIFE RACHEL A	APK 11	561 PARKSIDE POINTE BLVD	5400	000007200	000007800
05-21-28-6692-04-200	PENNEY THOMAS E	APK 11	567 PARKSIDE POINTE BLVD	5400	000007200	000007800
05-21-28-6692-04-210	WALSH ALFRED C	APK 11	634 HIAWATHA OVERLOOK DR	5400	000006000	000006500
05-21-28-6692-04-220	WARNER LOIS J	APK 11	640 HIAWATHA OVERLOOK DR	5400	000007200	000007800
05-21-28-6692-04-230	THARPE CHARLES R	APK 11	644 HIAWATHA OVERLOOK DR	5400	000007200	000007800
05-21-28-6692-04-240	BENTON TONI NICOLE	APK 11	485 PARKSIDE POINTE BLVD	5400	000007200	000007800
05-21-28-6692-04-250	STOYANOV PLAMEN	APK 11	479 PARKSIDE POINTE BLVD	5400	000007200	000007800
18-20-28-6200-00-004	CITY OF APOPKA	APK 11	2193 WHITE DAHLIA DR	5400	000013200	000003900

05-21-28-7060-00-010	1433 W OBT LLC	APK 11	1433 W ORANGE BLOSSOM TRL	5400 000003600	000003900
05-21-28-7060-00-020	1433 W OBT LLC	APK 11	421 ERROL PKWY	5400 000003600	000003900
05-21-28-7060-00-030	1433 W OBT LLC	APK 11	457 ERROL PKWY	5400 000003600	000003900
05-21-28-7060-00-040	1433 W OBT LLC	APK 11	1432 OLD DIXIE HWY	5400 000003600	000003900
05-21-28-7060-00-050	1433 W OBT LLC	APK 11	1430 OLD DIXIE HWY	5400 000003600	000003900
05-21-28-7060-00-060	PLUMBLINE INVESTORS LLC	APK 11	1426 OLD DIXIE HWY	5400 000003600	000003900
05-21-28-7300-01-000	1305 WEST ORANGE BLOSSOM TRAIL LLC	APK 11	1305 W ORANGE BLOSSOM TRL	5400 000042000	000045500
05-21-28-7300-02-000	DEVPREET 19 LLC	APK 11	1215 W ORANGE BLOSSOM TRL	5400 000013200	000014300
05-21-28-8882-00-010	GABLE FAMILY REVOCABLE TRUST	APK 11	661 VIA MILANO	5400 000006000	000006500
05-21-28-8882-00-020	HART JESSE JAY	APK 11	657 VIA MILANO	5400 000006000	000006500
05-21-28-8882-00-030	ROLLAND CALEB	APK 11	653 VIA MILANO	5400 000006000	000006500
05-21-28-8882-00-040	CALAS FRANK JAVIER	APK 11	649 VIA MILANO	5400 000006000	000006500
05-21-28-8882-00-050	WHEELER LAURA H	APK 11	645 VIA MILANO	5400 000006000	000006500
05-21-28-8882-00-060	PEREIRA NUNES GABRIELA ENERIZ	APK 11	641 VIA MILANO	5400 000006000	000006500
05-21-28-8882-00-070	PIRKLE JEAN C	APK 11	637 VIA MILANO	5400 000006000	000006500
05-21-28-8882-00-080	OSTER TIMOTHY R	APK 11	633 VIA MILANO	5400 000006000	000006500
05-21-28-8882-00-090	LIVINGSTON FAMILY TRUST	APK 11	629 VIA MILANO	5400 000006000	000006500
05-21-28-8882-00-100	GARCIA CARLO EDDIE	APK 11	625 VIA MILANO	5400 000005280	00057.200
05-21-28-8882-00-110	HARRIS ARCHIBALD ASHLEY BLAIR	APK 11	621 VIA MILANO	5400 000006000	000006500
05-21-28-8882-00-120	MICHEL COLLEEN M	APK 11	617 VIA MILANO	5400 000005280	00057.200
05-21-28-8882-00-130	ATP PROPERTIES LLC	APK 11	613 VIA MILANO	5400 000006000	000006500
05-21-28-8882-00-140	MESA VERDE ASSETS LLC	APK 11	609 VIA MILANO	5400 000006000	000006500
05-21-28-8882-00-150	CHERUBIN ESTHER	APK 11	605 VIA MILANO	5400 000006000	000006500
05-21-28-8882-00-160	MEYER AMY	APK 11	601 VIA MILANO	5400 000006000	000006500
05-21-28-8882-00-170	HORN SAMUEL	APK 11	787 VIA MILANO	5400 000006000	000006500
05-21-28-8882-00-180	BIXLER ROBERT N	APK 11	783 VIA MILANO	5400 000005280	00057.200
05-21-28-8882-00-190	NUCE DOROTHY CATHERINE	APK 11	779 VIA MILANO	5400 000006000	000006500
05-21-28-8882-00-200	KELLEY KEVIN M	APK 11	775 VIA MILANO	5400 000006000	000006500
05-21-28-8882-00-210	CROSS THOMAS D	APK 11	771 VIA MILANO	5400 000006000	000006500
05-21-28-8882-00-220	YOUNG JOYCE F	APK 11	767 VIA MILANO	5400 000005280	00057.200
05-21-28-8882-00-230	NELSON MATTHEW	APK 11	763 VIA MILANO	5400 000006000	000006500
05-21-28-8882-00-240	T-LEGACY HOLDINGS LLC	APK 11	759 VIA MILANO	5400 000006000	000006500
05-21-28-8882-00-250	HARLEY DENNIS ROBERT	APK 11	755 VIA MILANO	5400 000006000	000006500
05-21-28-8882-00-260	CAPLEY ANN C	APK 11	751 VIA MILANO	5400 000006000	000006500
05-21-28-8882-00-270	BECK WILLIAM E	APK 11	747 VIA MILANO	5400 000006000	000006500
05-21-28-8882-00-280	WALKER SANDRA	APK 11	743 VIA MILANO	5400 000006000	000006500
05-21-28-8882-00-290	ADAIR ERIN	APK 11	739 VIA MILANO	5400 000006000	000006500
05-21-28-8882-00-300	COFFEY ANNIE	APK 11	735 VIA MILANO	5400 000006000	000006500
05-21-28-8882-00-310	AMMONS CHARLES W JR	APK 11	731 VIA MILANO	5400 000005280	00057.200
05-21-28-8882-00-320	PERRINE GARY MERRILL	APK 11	727 VIA MILANO	5400 000006000	000006500
05-21-28-8882-00-330	BROWN BARBARA A	APK 11	723 VIA MILANO	5400 000006000	000006500
05-21-28-8882-00-340	BERTRAM PATTY	APK 11	719 VIA MILANO	5400 000005280	00057.200
05-21-28-8882-00-350	COOK LINDA F	APK 11	715 VIA MILANO	5400 000006000	000006500
05-21-28-8882-00-360	PENNEY THOMAS I LIFE ESTATE	APK 11	711 VIA MILANO	5400 000006000	000006500
05-21-28-8882-00-370	RM1 SFR PROPCO B L P	APK 11	707 VIA MILANO	5400 000006000	000006500
05-21-28-8882-00-380	PAGAN ADA	APK 11	703 VIA MILANO	5400 000006000	000006500
05-21-28-8882-00-390	BRACKETT GERALD A LIFE ESTATE	APK 11	681 VIA MILANO	5400 000006000	000006500
05-21-28-8882-00-400	GODKEY RONALD W	APK 11	677 VIA MILANO	5400 000005280	00057.200
05-21-28-8882-00-410	BOEHL JANICE LIFE ESTATE	APK 11	673 VIA MILANO	5400 000005280	00057.200
05-21-28-8882-00-420	MARIDALE PROPERTIES LLC	APK 11	669 VIA MILANO	5400 000005280	00057.200
05-21-28-8882-00-430	DANIEL JOHN BOYLAN AND VERONICA FAYE BOYLAN REVOCABLE TRUST	APK 11	665 VIA MILANO	5400 000006000	000006500
05-21-28-8882-00-440	WIERCIOCH SHERRY	APK 11	650 VIA MILANO	5400 000006000	000006500
05-21-28-8882-00-450	FLOREZ ANGULO MARIA PAULA	APK 11	646 VIA MILANO	5400 000006000	000006500
05-21-28-8882-00-460	KOROPSAK KRISTINE	APK 11	640 VIA MILANO	5400 000006000	000006500
05-21-28-8882-00-470	RIVIERE GLYNN M	APK 11	634 VIA MILANO	5400 000005280	00057.200
05-21-28-8882-00-480	RIGGENBACH NYLIA J LIFE ESTATE	APK 11	630 VIA MILANO	5400 000006000	000006500
05-21-28-8882-00-490	MIRANDA ASHLEY L	APK 11	2015 VIA ADANO	5400 000006000	000006500
05-21-28-8882-00-500	JOHNSON VICTORIA C	APK 11	2023 VIA ADANO	5400 000006000	000006500
05-21-28-8882-00-510	RUSCITTI CARA MIA	APK 11	2022 VIA ADANO	5400 000006000	000006500
05-21-28-8882-00-520	VALERO CARMEN	APK 11	2014 VIA ADANO	5400 000006000	000006500
05-21-28-8882-00-530	IH6 PROPERTY FLORIDA LP	APK 11	622 VIA MILANO	5400 000006000	000006500
05-21-28-8882-00-540	GEMINIANI STEFANO	APK 11	618 VIA MILANO	5400 000006000	000006500
05-21-28-8882-00-550	ROSE WILLIAM F	APK 11	610 VIA MILANO	5400 000006000	000006500

05-21-28-8882-00-560	SCARBOROUGH CHRISTOPHER M	APK 11	782 VIA MILANO	5400 000005280	00057.200
05-21-28-8882-00-570	POYSER RONALD S	APK 11	776 VIA MILANO	5400 000006000	000006500
05-21-28-8882-00-580	LAREAU STEPHAN R	APK 11	770 VIA MILANO	5400 000005280	00057.200
05-21-28-8882-00-590	VINCENT CAROL E	APK 11	756 VIA MILANO	5400 000006000	000006500
05-21-28-8882-00-600	GALLAGHER BRENDA	APK 11	744 VIA MILANO	5400 000006000	000006500
05-21-28-8882-00-610	WERNER FRANCES M	APK 11	740 VIA MILANO	5400 000006000	000006500
05-21-28-8882-00-620	GARMANY PATRICIA A LIFE ESTATE	APK 11	736 VIA MILANO	5400 000005280	00057.200
05-21-28-8882-00-630	BUNKA EVELYN P LIFE ESTATE	APK 11	732 VIA MILANO	5400 000006000	000006500
05-21-28-8882-00-640	NAVEA AVILIO ALEJANDRO SUTHERLAND	APK 11	728 VIA MILANO	5400 000006000	000006500
05-21-28-8882-00-650	FAZEKAS PETER Z	APK 11	724 VIA MILANO	5400 000005280	00057.200
05-21-28-8882-00-660	FROST GARY R	APK 11	720 VIA MILANO	5400 000006000	000006500
05-21-28-8882-00-670	PADGETT CHARLES R	APK 11	716 VIA MILANO	5400 000006000	000006500
05-21-28-8882-00-680	BRUNACHE YVON	APK 11	676 VIA MILANO	5400 000006000	000006500
05-21-28-8882-00-690	LORENZO ELIEZER	APK 11	672 VIA MILANO	5400 000006000	000006500
05-21-28-8882-00-700	DORIS F NEW LIVING TRUST AGREEMENT	APK 11	668 VIA MILANO	5400 000006000	000006500
05-21-28-9830-00-010	AMH DEVELOPMENT LLC	APK 11	707 ZARABROOKE CT	5400 000006000	000006500
05-21-28-9830-00-020	AMH DEVELOPMENT LLC	APK 11	713 ZARABROOKE CT	5400 000006000	000006500
05-21-28-9830-00-030	AMH DEVELOPMENT LLC	APK 11	719 ZARABROOKE CT	5400 000006000	000006500
05-21-28-9830-00-040	AMH DEVELOPMENT LLC	APK 11	725 ZARABROOKE CT	5400 000006000	000006500
05-21-28-9830-00-050	AMH DEVELOPMENT LLC	APK 11	731 ZARABROOKE CT	5400 000006000	000006500
05-21-28-9830-00-060	AMH DEVELOPMENT LLC	APK 11	737 ZARABROOKE CT	5400 000006000	000006500
05-21-28-9830-00-070	AMH DEVELOPMENT LLC	APK 11	743 ZARABROOKE CT	5400 000006000	000006500
05-21-28-9830-00-080	AMH DEVELOPMENT LLC	APK 11	749 ZARABROOKE CT	5400 000006000	000006500
05-21-28-9830-00-090	AMH DEVELOPMENT LLC	APK 11	755 ZARABROOKE CT	5400 000006000	000006500
05-21-28-9830-00-100	AMH DEVELOPMENT LLC	APK 11	761 ZARABROOKE CT	5400 000006000	000006500
05-21-28-9830-00-110	AMH DEVELOPMENT LLC	APK 11	767 ZARABROOKE CT	5400 000006000	000006500
05-21-28-9830-00-120	AMH DEVELOPMENT LLC	APK 11	773 ZARABROOKE CT	5400 000006000	000006500
05-21-28-9830-00-130	AMH DEVELOPMENT LLC	APK 11	779 ZARABROOKE CT	5400 000006000	000006500
05-21-28-9830-00-140	AMH DEVELOPMENT LLC	APK 11	785 ZARABROOKE CT	5400 000006000	000006500
06-21-28-0000-00-005	DANIELS DUANE C	APK 11	301 LAKE ANNIE DR	5400 000006000	000006500
06-21-28-0000-00-008	DAYSPRING COMMUNITY CHURCH OF PLYMOUTH INC	APK 11	2496 SCHOOL ST	5400 000027600	000029900
06-21-28-0000-00-017	HELBRAUN JORDAN	APK 11	703 SCHOPKE LESTER RD	5400 000006000	000006500
06-21-28-0000-00-020	HOUSAM FAMILY TRUST	APK 11	2021 OLD DIXIE HWY	5400 000003600	000003900
06-21-28-0000-00-044	HOUSAM FAMILY TRUST	APK 11	2020 OLD DIXIE HWY	5400 000015600	000016900
06-21-28-0000-00-055	CYRIL P ORR TRUST	APK 11	N BINION RD	5400 000003600	000003900
06-21-28-0000-00-059	GONCALVES VANDERLEI	APK 11	305 LAKE ANNIE DR	5400 000003600	000003900
06-21-28-0000-00-060	GONCALVES VANDERLEI	APK 11	309 LAKE ANNIE DR	5400 000003600	000003900
06-21-28-0161-00-101	550-101 HOLTS LAKE COURT LLC	APK 11	550 HOLTS LAKE CT STE 101	5400 000013200	000014300
06-21-28-0161-00-102	550-102 HOLTS LAKE COURT LLC	APK 11	550 HOLTS LAKE CT STE 102	5400 000013200	000014300
06-21-28-0161-00-103	550-103 HOLTS LAKE COURT LLC	APK 11	550 HOLTS LAKE CT STE 103	5400 000013200	000014300
06-21-28-0161-00-104	550-104 HOLTS LAKE COURT LLC	APK 11	550 HOLTS LAKE CT STE 104	5400 000013200	000014300
06-21-28-0161-00-201	AH2 GROUP LLC	APK 11	551 HOLTS LAKE CT STE 201	5400 000013200	000014300
06-21-28-0161-00-202	AH2 GROUP LLC	APK 11	551 HOLTS LAKE CT STE 202	5400 000013200	000014300
06-21-28-0161-00-203	AH2 GROUP LLC	APK 11	551 HOLTS LAKE CT STE 203	5400 000013200	000014300
06-21-28-0161-00-204	AH2 GROUP LLC	APK 11	551 HOLTS LAKE CT STE 204	5400 000013200	000014300
06-21-28-0161-00-301	AH2 GROUP LLC	APK 11	530 HOLTS LAKE CT STE 301	5400 000013200	000014300
06-21-28-0161-00-302	AH2 GROUP LLC	APK 11	530 HOLTS LAKE CT STE 302	5400 000013200	000014300
06-21-28-0161-00-303	AH2 GROUP LLC	APK 11	530 HOLTS LAKE CT STE 303	5400 000013200	000014300
06-21-28-0161-00-401	TROXLER PROPERTY SOLUTIONS LLC	APK 11	531 HOLTS LAKE CT STE 401	5400 000013200	000014300
06-21-28-0161-00-402	TROXLER PROPERTY SOLUTIONS LLC	APK 11	531 HOLTS LAKE CT STE 402	5400 000013200	000014300
06-21-28-0161-00-501	P&R 581 APOPKA TRUST	APK 11	581 HOLTS LAKE CT STE 501	5400 000003600	000014300
06-21-28-0161-00-502	P&R 581 APOPKA TRUST	APK 11	581 HOLTS LAKE CT STE 502	5400 000003600	000014300
06-21-28-0161-00-503	P&R 581 APOPKA TRUST	APK 11	581 HOLTS LAKE CT STE 503	5400 000003600	000014300
06-21-28-0161-00-504	P&R 581 APOPKA TRUST	APK 11	581 HOLTS LAKE CT STE 504	5400 000003600	000014300
06-21-28-0161-00-505	P&R 581 APOPKA TRUST	APK 11	581 HOLTS LAKE CT STE 505	5400 000003600	000014300
06-21-28-0161-00-601	TDSB HOLDINGS LLC	APK 11	542 LIVE PINE CIR STE 601	5400 000003600	000014300
06-21-28-0161-00-602	TDSB HOLDINGS LLC	APK 11	542 LIVE PINE CIR STE 602	5400 000003600	000014300
06-21-28-0161-00-603	TDSB HOLDINGS LLC	APK 11	542 LIVE PINE CIR STE 603	5400 000003600	000014300
06-21-28-0161-00-604	TDSB HOLDINGS LLC	APK 11	542 LIVE PINE CIR STE 604	5400 000003600	000014300
06-21-28-0161-00-701	EGGERT COOLING AND HEATING SOLUTIONS LLC	APK 11	522 LIVE PINE CIR STE 701	5400 000013200	000014300
06-21-28-0161-00-702	EGGERT COOLING AND HEATING SOLUTIONS LLC	APK 11	522 LIVE PINE CIR STE 702	5400 000013200	000014300
06-21-28-0161-00-801	MUSCLE BROTHERS ENTERPRISES LLC	APK 11	560 LIVE PINE CIR STE 801	5400 000013200	000014300
06-21-28-0161-00-802	MUSCLE BROTHERS ENTERPRISES LLC	APK 11	560 LIVE PINE CIR STE 802	5400 000013200	000014300

06-21-28-0161-00-803	MUSCLE BROTHERS ENTERPRISES LLC	APK 11	560 LIVE PINE CIR STE 803	5400 000013200	000014300
06-21-28-0161-00-804	MUSCLE BROTHERS ENTERPRISES LLC	APK 11	560 LIVE PINE CIR STE 804	5400 000013200	000014300
06-21-28-0161-00-901	JK2 SCENIC LLC	APK 11	541 LIVE PINE CIR STE 901	5400 000013200	000014300
06-21-28-0161-00-902	JK2 SCENIC LLC	APK 11	541 LIVE PINE CIR STE 902	5400 000013200	000014300
06-21-28-0161-00-903	JK2 SCENIC LLC	APK 11	541 LIVE PINE CIR STE 903	5400 000013200	000014300
06-21-28-0161-00-904	JK2 SCENIC LLC	APK 11	541 LIVE PINE CIR STE 904	5400 000013200	000014300
06-21-28-0161-00-905	JK2 SCENIC LLC	APK 11	541 LIVE PINE CIR STE 905	5400 000013200	000014300
06-21-28-0161-00-906	JK2 SCENIC LLC	APK 11	541 LIVE PINE CIR STE 906	5400 000013200	000014300
06-21-28-0161-00-907	JK2 SCENIC LLC	APK 11	541 LIVE PINE CIR STE 907	5400 000013200	000014300
06-21-28-0161-00-908	JK2 SCENIC LLC	APK 11	541 LIVE PINE CIR STE 908	5400 000013200	000014300
06-21-28-0161-01-000	APOPKA EXPRESSWAY COMMERCE CENTER CONDOMINIUM ASSN INC	APK 11	LIVE PINE CIR	5400	000097500
06-21-28-0161-01-001	ROCKYS RESTAURANT REPAIRS LLC	APK 11	490 LIVE PINE CIR UNIT 1001	5400 000013200	000014300
06-21-28-0161-01-101	572 LIVE PINE CIRCLE LLC	APK 11	572 LIVE PINE CIR UNIT 1101	5400 000013200	000014300
06-21-28-0161-01-102	572 LIVE PINE CIRCLE LLC	APK 11	572 LIVE PINE CIR UNIT 1102	5400 000013200	000014300
06-21-28-0161-01-103	572 LIVE PINE CIRCLE LLC	APK 11	572 LIVE PINE CIR UNIT 1103	5400 000013200	000014300
06-21-28-0161-01-104	572 LIVE PINE CIRCLE LLC	APK 11	572 LIVE PINE CIR UNIT 1104	5400 000013200	000014300
06-21-28-0161-01-301	E-Z INVESTMENT LLC	APK 11	470 LIVE PINE CIR UNIT 1301	5400 000003600	000016900
06-21-28-0161-01-302	E-Z INVESTMENT LLC	APK 11	470 LIVE PINE CIR UNIT 1302	5400 000003600	000016900
06-21-28-0161-01-303	E-Z INVESTMENT LLC	APK 11	470 LIVE PINE CIR UNIT 1303	5400 000003600	000016900
06-21-28-0161-01-304	E-Z INVESTMENT LLC	APK 11	470 LIVE PINE CIR UNIT 1304	5400 000003600	000016900
06-21-28-0161-01-305	E-Z INVESTMENT LLC	APK 11	470 LIVE PINE CIR UNIT 1305	5400 000003600	000016900
06-21-28-0161-01-401	NOAHS PAINT SHOP LLC	APK 11	410 LIVE PINE CIR UNIT 1401	5400 000013200	000014300
06-21-28-0161-01-402	NOAHS PAINT SHOP LLC	APK 11	410 LIVE PINE CIR UNIT 1402	5400 000013200	000014300
06-21-28-0161-01-403	NOAHS PAINT SHOP LLC	APK 11	410 LIVE PINE CIR UNIT 1403	5400 000013200	000014300
06-21-28-0161-01-404	NOAHS PAINT SHOP LLC	APK 11	410 LIVE PINE CIR UNIT 1404	5400 000013200	000014300
06-21-28-0161-01-405	NOAHS PAINT SHOP LLC	APK 11	410 LIVE PINE CIR UNIT 1405	5400 000013200	000014300
06-21-28-0161-01-501	BLINK PRINTING LLC	APK 11	430 LIVE PINE CIR UNIT 1501	5400 000013200	000014300
06-21-28-0161-01-601	LAYTON SPORTS CARDS PROPERTIES LLC	APK 11	450 LIVE PINE CIR UNIT 1601	5400 000003600	000016900
06-21-28-0161-01-602	LAYTON SPORTS CARDS PROPERTIES LLC	APK 11	450 LIVE PINE CIR UNIT 1602	5400 000003600	000016900
06-21-28-0161-01-603	LAYTON SPORTS CARDS PROPERTIES LLC	APK 11	450 LIVE PINE CIR UNIT 1603	5400 000003600	000016900
06-21-28-0161-01-604	LAYTON SPORTS CARDS PROPERTIES LLC	APK 11	450 LIVE PINE CIR UNIT 1604	5400 000003600	000016900
06-21-28-0161-01-701	S & D PROPERTY GROUP LLC	APK 11	590 LIVE PINE CIR UNIT 1701	5400 000003600	000016900
06-21-28-0161-01-702	S & D PROPERTY GROUP LLC	APK 11	590 LIVE PINE CIR UNIT 1702	5400 000003600	000016900
06-21-28-0161-01-703	S & D PROPERTY GROUP LLC	APK 11	590 LIVE PINE CIR UNIT 1703	5400 000003600	000016900
06-21-28-0161-01-704	S & D PROPERTY GROUP LLC	APK 11	590 LIVE PINE CIR UNIT 1704	5400 000003600	000016900
06-21-28-0161-01-705	S & D PROPERTY GROUP LLC	APK 11	590 LIVE PINE CIR UNIT 1705	5400 000003600	000016900
06-21-28-0161-02-000	APOPKA EXPRESSWAY COMMERCE CENTER CONDOMINIUM ASSN INC	APK 11	LIVE PINE CIR	5400	000061100
06-21-28-4444-00-010	JUSTINIANO EDWIN	APK 11	1945 DUNN COVE DR	5400 000006000	000006500
06-21-28-4444-00-020	JOHNSON MARK C	APK 11	1937 DUNN COVE DR	5400 000006000	000006500
06-21-28-4444-00-030	GONZALEZ JOEL	APK 11	1929 DUNN COVE DR	5400 000006000	000006500
06-21-28-4444-00-040	GAITAN MYNOR A	APK 11	1921 DUNN COVE DR	5400 000006000	000006500
06-21-28-4444-00-050	LEGASPI JERRY	APK 11	1913 DUNN COVE DR	5400 000006000	000006500
06-21-28-4444-00-060	FINLEY DARNELL M	APK 11	1905 DUNN COVE DR	5400 000007200	000007800
06-21-28-4444-00-070	ARCHIBALD MEREDIE G	APK 11	1897 DUNN COVE DR	5400 000006000	000006500
06-21-28-4444-00-080	OZERSKY DANIEL L	APK 11	1889 DUNN COVE DR	5400 000007200	000007800
06-21-28-4444-00-090	MENDOZA LORANCE	APK 11	1881 DUNN COVE DR	5400 000007200	000007800
06-21-28-4444-00-100	SHAW GLENVAL A	APK 11	1865 DUNN COVE DR	5400 000007200	000007800
06-21-28-4444-00-110	LOPEZ JESUS M	APK 11	1857 DUNN COVE DR	5400 000007200	000007800
06-21-28-4444-00-120	SANFILIPPO ANTHONY W	APK 11	1849 DUNN COVE DR	5400 000006000	000006500
06-21-28-4444-00-130	NIEDHAMMER KARL S	APK 11	1841 DUNN COVE DR	5400 000006000	000006500
06-21-28-4444-00-140	PERSAD MUKESH	APK 11	1833 DUNN COVE DR	5400 000007200	000007800
06-21-28-4444-00-150	HORONATO DANNY	APK 11	1825 DUNN COVE DR	5400 000006000	000006500
06-21-28-4444-00-160	JUSTINIANO ERIC	APK 11	1817 DUNN COVE DR	5400 000006000	000006500
06-21-28-4444-00-170	RIVERA TORRES TOMAS LIFE ESTATE	APK 11	1809 DUNN COVE DR	5400 000006000	000006500
06-21-28-4444-00-180	CEPHAS ORAL S	APK 11	1801 DUNN COVE DR	5400 000007200	000007800
06-21-28-4444-00-190	CAMPBELL CLIVE O A	APK 11	1793 DUNN COVE DR	5400 000006000	000006500
06-21-28-4444-00-200	COLONORTIZ LUIS R	APK 11	1785 DUNN COVE DR	5400 000006000	000006500
06-21-28-4444-00-210	ZHANG KAI	APK 11	1800 DUNN COVE DR	5400 000007200	000007800
06-21-28-4444-00-220	ALLEN SUSAN L	APK 11	1808 DUNN COVE DR	5400 000007200	000007800
06-21-28-4444-00-230	BOWES ANWAR JIMEL	APK 11	1816 DUNN COVE DR	5400 000006000	000006500
06-21-28-4444-00-240	SMART PEGGY E LIFE ESTATE	APK 11	1840 DUNN COVE DR	5400 000007200	000007800
06-21-28-4444-00-250	HPA BORROWER 2017-1 ML LLC	APK 11	1848 DUNN COVE DR	5400 000007200	000007800
06-21-28-4444-00-260	AGUILAR JAISON	APK 11	1856 DUNN COVE DR	5400 000006000	000006500

06-21-28-4444-00-270 DENOIT ERILUS
 06-21-28-4444-00-280 RODRIGUEZ TORRES GILBERTO
 06-21-28-4444-00-290 GRAEFF JOEL S
 06-21-28-4444-00-300 HPA US1 LLC
 06-21-28-4444-00-310 GARFIELD L WILLIAMS & ELIZABETH TAYLOR REVOCABLE TRUST
 06-21-28-4444-00-320 ALVELO DAISY P
 06-21-28-4444-00-330 COOKS BERNARD JR
 06-21-28-4445-00-340 TIMMONS CHRISTOPHER
 06-21-28-4445-00-350 MALDONADO EDWIN
 06-21-28-4445-00-360 JEAN SAINTIL
 06-21-28-4445-00-370 SALGADO CALDERA ORLANDO
 06-21-28-4445-00-380 GRAHAM DONALD
 06-21-28-4445-00-390 RYALS SAMUEL
 06-21-28-4445-00-400 UPSON RENEE NICKELE
 06-21-28-4445-00-410 ZEIDERS JUSITN GARRETT
 06-21-28-4445-00-420 MITCHELL RUSSELL
 06-21-28-4445-00-430 MEDINA-DEL VALLE SAUL
 06-21-28-4445-00-440 MYERS RICHARD MICHAEL
 06-21-28-4445-00-450 ANDERSON SHALVES LAQUILIAN
 06-21-28-4445-00-460 POTTER KANE ALBERT
 06-21-28-4445-00-470 CAGANG REGALADO O
 06-21-28-4445-00-480 MARTINEZ GEORGE ISAAC JR
 06-21-28-4445-00-490 RANTUNG HENRY
 06-21-28-4445-00-500 GILMAN ANDREW D
 06-21-28-4445-00-510 HERNANDEZ JOSE D
 06-21-28-4445-00-520 RAMIREZ VARGAS EDWIN HAROLDO
 13-21-28-9121-00-007 CITY OF APOPKA
 06-21-28-4466-00-006 CITY OF APOPKA
 06-21-28-4466-00-010 CONFIDENTIAL
 06-21-28-4466-00-020 CHAKKAL JOSE BADRA
 06-21-28-4466-00-030 PEGGY J PINCHBECK REVOCABLE TRUST
 06-21-28-4466-00-040 CLARK JAMES LESTER JR
 06-21-28-4466-00-050 MACDONALD HUGO C
 06-21-28-4466-00-060 DARBY LORNA
 06-21-28-4466-00-070 STACHOWSKI THOMAS A
 06-21-28-4466-00-080 FLOYD THOMAS JR
 06-21-28-4466-00-090 NAVARRO SANDRA PATRICIA
 06-21-28-4466-00-100 PRATT CHARLES E
 06-21-28-4466-00-110 PALMQUIST MELISSA RENEE
 06-21-28-4466-00-120 DIX WARREN
 06-21-28-4466-00-130 SEJAS ALBERTO
 06-21-28-4466-00-140 MAHONEY MICHAEL WAYNE
 06-21-28-4466-00-150 GORDON ANDREA ELAINE
 06-21-28-4466-00-160 CHAPIN MARY
 06-21-28-4466-00-170 MUNOZ RUBEN
 06-21-28-4466-00-180 ALLAN AND SHIRLEY DEHANEY REVOCABLE TRUST
 06-21-28-4466-00-190 BRYAN ELIZABETH A
 06-21-28-4466-00-200 PHAM JACKIE
 06-21-28-4466-00-210 DRAKE SHEREEN
 06-21-28-4466-00-220 FRIER SARA
 06-21-28-4466-00-230 HENDERSON TIMOTHY M
 06-21-28-4466-00-240 GOLATT DONNA D
 06-21-28-4466-00-250 ABELL TODD MICHAEL
 06-21-28-4466-00-260 KING WILLIAM JAMES
 06-21-28-4466-00-270 VIRGIN JOSEPH
 06-21-28-4466-00-280 THOMPSON MICHAEL DEAN
 06-21-28-4466-00-290 PHILIP JOHN-PAUL STEPHEN
 06-21-28-4466-00-300 GHAHARY FAMILY REVOCABLE TRUST
 06-21-28-4466-00-310 LABADY WILNER
 06-21-28-4466-00-320 DENNIS CAROLINE
 06-21-28-4466-00-330 FIELDS TROY BRIAN LIFE ESTATE
 06-21-28-4466-00-340 HPA II BORROWER 2021-1 LLC
 06-21-28-4466-00-350 SMITH ANESHA ROSHELL

APK 11	1864 DUNN COVE DR	5400 000006000	000006500
APK 11	1912 DUNN COVE DR	5400 000006000	000006500
APK 11	1920 DUNN COVE DR	5400 000007200	000007800
APK 11	1928 DUNN COVE DR	5400 000007200	000007800
APK 11	1936 DUNN COVE DR	5400 000007200	000007800
APK 11	1944 DUNN COVE DR	5400 000006000	000006500
APK 11	1952 DUNN COVE DR	5400 000006000	000006500
APK 11	300 SHEPPARD LAKE CT	5400 000006000	000006500
APK 11	308 SHEPPARD LAKE CT	5400 000007200	000007800
APK 11	316 SHEPPARD LAKE CT	5400 000006000	000006500
APK 11	324 SHEPPARD LAKE CT	5400 000006000	000006500
APK 11	332 SHEPPARD LAKE CT	5400 000006000	000006500
APK 11	340 SHEPPARD LAKE CT	5400 000006000	000006500
APK 11	348 SHEPPARD LAKE CT	5400 000006000	000006500
APK 11	356 SHEPPARD LAKE CT	5400 000006000	000006500
APK 11	364 SHEPPARD LAKE CT	5400 000007200	000007800
APK 11	372 SHEPPARD LAKE CT	5400 000007200	000007800
APK 11	365 SHEPPARD LAKE CT	5400 000006000	000006500
APK 11	357 SHEPPARD LAKE CT	5400 000006000	000006500
APK 11	349 SHEPPARD LAKE CT	5400 000006000	000006500
APK 11	341 SHEPPARD LAKE CT	5400 000006000	000006500
APK 11	333 SHEPPARD LAKE CT	5400 000007200	000007800
APK 11	325 SHEPPARD LAKE CT	5400 000006000	000006500
APK 11	317 SHEPPARD LAKE CT	5400 000006000	000006500
APK 11	309 SHEPPARD LAKE CT	5400 000006000	000006500
APK 11	301 SHEPPARD LAKE CT	5400 000006000	000006500
APK 11	2175 WEKIVA VILLAGE LN	5400 000013200	000003900
APK 11	350 N BINION RD	5400 000003600	000003900
APK 11	2236 PICKFORD CIR	5400 000007200	000007800
APK 11	2242 PICKFORD CIR	5400 000006000	000006500
APK 11	2248 PICKFORD CIR	5400 000006000	000006500
APK 11	2254 PICKFORD CIR	5400 000007200	000007800
APK 11	2260 PICKFORD CIR	5400 000006000	000006500
APK 11	2266 PICKFORD CIR	5400 000006000	000006500
APK 11	2272 PICKFORD CIR	5400 000007200	000007800
APK 11	2278 PICKFORD CIR	5400 000007200	000007800
APK 11	2284 PICKFORD CIR	5400 000006000	000006500
APK 11	2290 PICKFORD CIR	5400 000006000	000006500
APK 11	2296 PICKFORD CIR	5400 000006000	000006500
APK 11	2302 PICKFORD CIR	5400 000007200	000007800
APK 11	2308 PICKFORD CIR	5400 000006000	000006500
APK 11	2314 PICKFORD CIR	5400 000006000	000006500
APK 11	2326 PICKFORD CIR	5400 000007200	000007800
APK 11	2332 PICKFORD CIR	5400 000007200	000007800
APK 11	2338 PICKFORD CIR	5400 000006000	000006500
APK 11	2344 PICKFORD CIR	5400 000007200	000007800
APK 11	2350 PICKFORD CIR	5400 000006000	000006500
APK 11	2356 PICKFORD CIR	5400 000007200	000007800
APK 11	2368 PICKFORD CIR	5400 000007200	000007800
APK 11	2374 PICKFORD CIR	5400 000007200	000007800
APK 11	2380 PICKFORD CIR	5400 000007200	000007800
APK 11	2386 PICKFORD CIR	5400 000007200	000007800
APK 11	2392 PICKFORD CIR	5400 000006000	000006500
APK 11	2398 PICKFORD CIR	5400 000006000	000006500
APK 11	2404 PICKFORD CIR	5400 000006000	000006500
APK 11	2410 PICKFORD CIR	5400 000007200	000007800
APK 11	2416 PICKFORD CIR	5400 000006000	000006500
APK 11	2422 PICKFORD CIR	5400 000006000	000006500
APK 11	2428 PICKFORD CIR	5400 000007200	000007800
APK 11	2434 PICKFORD CIR	5400 000006000	000006500
APK 11	2440 PICKFORD CIR	5400 000006000	000006500
APK 11	2446 PICKFORD CIR	5400 000006000	000006500
APK 11	2452 PICKFORD CIR	5400 000007200	000007800

06-21-28-4466-00-360	ALLEN EILEEN ANGELA	APK 11	2458 PICKFORD CIR	5400	000006000	000006500
06-21-28-4466-00-370	CASTELLANOS HEATHER	APK 11	2464 PICKFORD CIR	5400	000006000	000006500
06-21-28-4466-00-430	MARTIN CLINTON C LIFE ESTATE	APK 11	2210 PICKFORD CIR	5400	000006000	000006500
06-21-28-4466-00-440	MEIRESONNE JESSICA	APK 11	2212 PICKFORD CIR	5400	000006000	000006500
06-21-28-4466-00-450	DENIS LUIS FELIPE	APK 11	2218 PICKFORD CIR	5400	000007200	000007800
06-21-28-4466-00-460	WILLIAMS SHANNAN LATRELL	APK 11	2224 PICKFORD CIR	5400	000006000	000006500
06-21-28-4466-00-470	BOLES JACKIE	APK 11	2230 PICKFORD CIR	5400	000006000	000006500
06-21-28-4466-00-480	MULLER SUSAN V	APK 11	2235 PICKFORD CIR	5400	000006000	000006500
06-21-28-4466-00-490	GONZALEZ BONNIE L	APK 11	2241 PICKFORD CIR	5400	000006000	000006500
06-21-28-4466-00-500	PILKINGTON CHERYL	APK 11	2247 PICKFORD CIR	5400	000007200	000007800
06-21-28-4466-00-510	ARENAS-RIVERA EDITH	APK 11	2253 PICKFORD CIR	5400	000006000	000006500
06-21-28-4466-00-520	VIRMANI HEMA	APK 11	2265 PICKFORD CIR	5400	000006000	000006500
06-21-28-4466-00-530	HANES REVOCABLE TRUST	APK 11	2271 PICKFORD CIR	5400	000006000	000006500
06-21-28-4466-00-540	PEEBLES BONNIE NICOLE	APK 11	2277 PICKFORD CIR	5400	000006000	000006500
06-21-28-4466-00-550	PRITONI TONYIA LIFE ESTATE	APK 11	2283 PICKFORD CIR	5400	000006000	000006500
06-21-28-4466-00-560	RUTHERFORD PATRIC ROBERTS	APK 11	2289 PICKFORD CIR	5400	000007200	000007800
06-21-28-4466-00-570	WILLIAMS DANIEL ANDREW JR	APK 11	2325 PICKFORD CIR	5400	000006000	000006500
06-21-28-4466-00-580	CODY CRAIG JAMES	APK 11	2331 PICKFORD CIR	5400	000007200	000007800
06-21-28-4466-00-590	SEAGO PAUL D	APK 11	2337 PICKFORD CIR	5400	000006000	000006500
06-21-28-4466-00-600	ESTES JESSICA M	APK 11	2349 PICKFORD CIR	5400	000006000	000006500
06-21-28-4466-00-610	ZENTENO RENE LEONEL III	APK 11	2355 PICKFORD CIR	5400	000006000	000006500
06-21-28-4466-00-620	RIVERA ANGELICA	APK 11	311 TERRACE WOOD DR	5400	000006000	000006500
06-21-28-4466-00-630	ASSADI MANSOUREH	APK 11	321 TERRACE WOOD DR	5400	000007200	000007800
06-21-28-4466-00-640	WALKER MATTHEW JUDD	APK 11	331 TERRACE WOOD DR	5400	000006000	000006500
06-21-28-4466-00-650	OSBORNE CHARLES ERNEST	APK 11	341 TERRACE WOOD DR	5400	000007200	000007800
06-21-28-4466-00-660	VELASQUEZ NICOLE M	APK 11	2223 PICKFORD CIR	5400	000006000	000006500
06-21-28-4466-00-670	SHERRY STEVEN L	APK 11	360 TERRACE WOOD DR	5400	000007200	000007800
06-21-28-4466-00-680	HERNANDEZ FREDDIE	APK 11	350 TERRACE WOOD DR	5400	000006000	000006500
06-21-28-4466-00-690	MURPHY SHANNON	APK 11	340 TERRACE WOOD DR	5400	000006000	000006500
06-21-28-4466-00-700	TURNER JANET	APK 11	330 TERRACE WOOD DR	5400	000007200	000007800
06-21-28-4466-00-710	ELANDER STEVEN RUSSELL	APK 11	320 TERRACE WOOD DR	5400	000007200	000007800
06-21-28-4466-00-720	LOUIS MELANIE C	APK 11	310 TERRACE WOOD DR	5400	000007200	000007800
06-21-28-4466-00-730	SOWERS HARRY DEAN JR	APK 11	2361 PICKFORD CIR	5400	000007200	000007800
06-21-28-4466-00-740	COLON WANDA T	APK 11	2367 PICKFORD CIR	5400	000006000	000006500
06-21-28-4466-00-750	WILLIAMS ROOSEVELT C	APK 11	2373 PICKFORD CIR	5400	000007200	000007800
06-21-28-4466-00-760	MILLER VICTORIA	APK 11	2379 PICKFORD CIR	5400	000006000	000006500
06-21-28-4466-00-770	HAWES KENNETH D	APK 11	2385 PICKFORD CIR	5400	000006000	000006500
06-21-28-4466-00-780	NGUYEN HOANG	APK 11	2415 PICKFORD CIR	5400	000006000	000006500
06-21-28-4466-00-790	JOHNSON ROBIN H	APK 11	2421 PICKFORD CIR	5400	000006000	000006500
06-21-28-4466-00-800	MACAYA BENGENE E	APK 11	2427 PICKFORD CIR	5400	000006000	000006500
06-21-28-4466-00-810	CARSON ROBERT PAUL III	APK 11	2433 PICKFORD CIR	5400	000007200	000007800
06-21-28-4466-00-820	1218 TRUST	APK 11	2439 PICKFORD CIR	5400	000006000	000006500
06-21-28-4466-00-830	RICHARDSON KARYN	APK 11	2445 PICKFORD CIR	5400	000007200	000007800
06-21-28-4466-00-840	BRYANT MATTHEW	APK 11	2451 PICKFORD CIR	5400	000006000	000006500
06-21-28-4466-00-850	DISABATINO LOUIS	APK 11	2457 PICKFORD CIR	5400	000006000	000006500
06-21-28-4466-00-860	SCOTT AIXA S	APK 11	2463 PICKFORD CIR	5400	000006000	000006500
06-21-28-4466-00-870	CONFIDENTIAL	APK 11	2205 PICKFORD CIR	5400	000006000	000006500
06-21-28-4466-00-880	HAGUE DAVID THOMAS	APK 11	2211 PICKFORD CIR	5400	000006000	000006500
06-21-28-4466-00-890	CURRY-COOK TIA	APK 11	2217 PICKFORD CIR	5400	000006000	000006500
06-21-28-4744-00-140	LAND TRUST SERVICE CORP TR	APK 11	2493 W HIGHLAND AVE	5400	000005280	00057.200
06-21-28-4747-00-004	CITY OF APOPKA	APK 11	841 COUNTS CREST CIR	5400	000013200	000003900
06-21-28-4747-00-008	MERITAGE HOMES OF FLORIDA INC	APK 11	COUNTS CREST CIR	5400	000003600	000003900
06-21-28-4747-00-010	LEVILLE BILLY	APK 11	991 COUNTS CREST CIR	5400	000007200	000007800
06-21-28-4747-00-020	PROVOST ANDREW J	APK 11	985 COUNTS CREST CIR	5400	000007200	000007800
06-21-28-4747-00-030	VOOGT KEVIN	APK 11	979 COUNTS CREST CIR	5400	000007200	000007800
06-21-28-4747-00-040	NAIR CHRISTIAN V	APK 11	973 COUNTS CREST CIR	5400	000007200	000007800
06-21-28-4747-00-050	CASTRO RUBEN J	APK 11	967 COUNTS CREST CIR	5400	000007200	000007800
06-21-28-4747-00-060	IRWIN CARMELA A GALE	APK 11	961 COUNTS CREST CIR	5400	000007200	000007800
06-21-28-4747-00-070	BADALI DAVID J	APK 11	955 COUNTS CREST CIR	5400	000007200	000007800
06-21-28-4747-00-080	WILSON MARY LYNN	APK 11	949 COUNTS CREST CIR	5400	000007200	000007800
06-21-28-4747-00-090	SCIACCA JUSTIN	APK 11	943 COUNTS CREST CIR	5400	000007200	000007800
06-21-28-4747-00-100	BATTLE RESHARD	APK 11	937 COUNTS CREST CIR	5400	000007200	000007800
06-21-28-4747-00-110	MUMBERT BRIAN	APK 11	931 COUNTS CREST CIR	5400	000007200	000007800

06-21-28-4747-00-120	SYKES SABRINA	APK 11	925 COUNTS CREST CIR	5400	000006000	000006500
06-21-28-4747-00-130	HESTER JESSICA L	APK 11	919 COUNTS CREST CIR	5400	000006000	000006500
06-21-28-4747-00-140	MCCULLOUGH LINDA A	APK 11	913 COUNTS CREST CIR	5400	000007200	000007800
06-21-28-4747-00-150	ULYSSE JODIANE	APK 11	907 COUNTS CREST CIR	5400	000007200	000007800
06-21-28-4747-00-160	RUBEN LAMARRE	APK 11	901 COUNTS CREST CIR	5400	000007200	000007800
06-21-28-4747-00-170	PLETCHER KEARSA M	APK 11	835 COUNTS CREST CIR	5400	000006000	000006500
06-21-28-4747-00-180	SKINNER DARRYL	APK 11	829 COUNTS CREST CIR	5400	000007200	000007800
06-21-28-4747-00-190	SEALY JAMES	APK 11	823 COUNTS CREST CIR	5400	000007200	000007800
06-21-28-4747-00-200	LARSEN DANIEL NEIL	APK 11	817 COUNTS CREST CIR	5400	000007200	000007800
06-21-28-4747-00-210	HERNANDEZ ALEXANDER R	APK 11	811 COUNTS CREST CIR	5400	000007200	000007800
06-21-28-4747-00-220	LAFERRIERE LEONIE	APK 11	805 COUNTS CREST CIR	5400	000007200	000007800
06-21-28-4747-00-230	SHAMOON GEORGE	APK 11	846 COUNTS CREST CIR	5400	000007200	000007800
06-21-28-4747-00-240	JONES-MONTALVO DANIELLE N	APK 11	852 COUNTS CREST CIR	5400	000007200	000007800
06-21-28-4747-00-250	COLEMAN STEVEN	APK 11	858 COUNTS CREST CIR	5400	000007200	000007800
06-21-28-4747-00-260	LENOIR SAMUEL K	APK 11	864 COUNTS CREST CIR	5400	000007200	000007800
06-21-28-4747-00-270	CONFIDENTIAL	APK 11	870 COUNTS CREST CIR	5400	000007200	000007800
06-21-28-4747-00-280	ESTERLINE TERESA MARIE	APK 11	876 COUNTS CREST CIR	5400	000007200	000007800
06-21-28-4747-00-290	ROSE BEVERLY E	APK 11	882 COUNTS CREST CIR	5400	000007200	000007800
06-21-28-4747-00-300	HARNANAN KEMO MAHENDRA	APK 11	888 COUNTS CREST CIR	5400	000007200	000007800
06-21-28-4747-00-310	COOK RAQUEL T	APK 11	894 COUNTS CREST CIR	5400	000007200	000007800
06-21-28-4747-00-320	BARONE JOHN L	APK 11	942 COUNTS CREST CIR	5400	000007200	000007800
06-21-28-4747-00-330	NGUYEN XUAN HOUNG	APK 11	948 COUNTS CREST CIR	5400	000007200	000007800
06-21-28-4747-00-340	PICKLE JENNIFER	APK 11	954 COUNTS CREST CIR	5400	000006000	000006500
06-21-28-4747-00-350	ARMSTRONG CHRISTOPHER	APK 11	960 COUNTS CREST CIR	5400	000007200	000007800
06-21-28-4747-00-360	ENEAS RAYMOND	APK 11	966 COUNTS CREST CIR	5400	000007200	000007800
06-21-28-4747-00-370	CRUZ-VELAZQUEZ JESSICA ESTATE	APK 11	972 COUNTS CREST CIR	5400	000007200	000007800
06-21-28-4747-00-380	RUNION STACIE	APK 11	978 COUNTS CREST CIR	5400	000007200	000007800
06-21-28-4747-00-390	KLEIN JASON	APK 11	984 COUNTS CREST CIR	5400	000007200	000007800
06-21-28-4747-00-400	MORIS CARLOS A	APK 11	990 COUNTS CREST CIR	5400	000007200	000007800
06-21-28-7172-00-001	CYNTHIA J HENDERSON REVOCABLE TRUST	APK 11	PLYMOUTH SORRENTO RD	5400	000003600	000003900
06-21-28-7172-00-002	GROSSENBACHER JOHN C	APK 11	PLYMOUTH SORRENTO RD	5400	000003600	000003900
06-21-28-7172-01-060	KELLEY-HOUSAM DEBORAH	APK 11	2765 W HIGHLAND AVE	5400	000003600	000003900
06-21-28-7172-01-090	HOUSAM FAMILY TRUST	APK 11	2771 W HIGHLAND AVE	5400	000003600	000003900
06-21-28-7172-01-100	HOUSAM FAMILY TRUST	APK 11	2793 W HIGHLAND AVE	5400	000003600	000003900
06-21-28-7172-01-381	LIST PLYMOUTH LLC	APK 11	2732 W ORANGE BLOSSOM TRL	5400	000085200	000092300
06-21-28-7172-02-011	MG88 CENTRAL FLORIDA COLD STORAGE II LLC	APK 11	2560 W ORANGE BLOSSOM TRL	5400	000634800	000695500
06-21-28-7172-02-012	H AND M ELECTRICAL AND UNDERGROUND UTILITIES INC	APK 11	2551 W ORANGE BLOSSOM TRL	5400	000025200	000027300
06-21-28-7172-02-021	IGLESIA EL GETSEMANI INC	APK 11	2585 W ORANGE BLOSSOM TRL	5400	000044400	000092300
06-21-28-7172-02-054	WMP TWO FL LLC	APK 11	2620 W ORANGE BLOSSOM TRL	5400	000164400	000178100
06-21-28-7172-02-070	JSNVW LLC	APK 11	2725 W ORANGE AVE	5400	000063600	000068900
06-21-28-7172-02-074	LIST APOPKA LLC	APK 11	2823 W ORANGE AVE	5400	000133200	000144300
06-21-28-7172-02-222	LIST APOPKA II LLC	APK 11	2983 W ORANGE AVE	5400	000054000	000042900
06-21-28-7172-02-401	CITY OF APOPKA	APK 11	2984 W ORANGE AVE	5400	000003600	000003900
06-21-28-7172-02-650	LIST APOPKA LLC	APK 11	2965 W ORANGE AVE	5400	000018000	000019500
06-21-28-7172-03-030	QRS 10-18 FL INC	APK 11	3000 W ORANGE AVE	5400	000457200	000500500
06-21-28-7172-03-032	MID-FLORIDA LOGISTICS PARK PROPERTY OWNERS ASSN INC	APK 11	N ORANGE BLOSSOM TRL	5400	000003600	000003900
06-21-28-7172-03-231	DAN E CAMPBELL REVOCABLE TRUST	APK 11	2994 W ORANGE AVE	5400	000174000	000188500
06-21-28-7172-03-310	IP LEADERS FAMILY REVOCABLE TRUST	APK 11	3203 GENERAL ELECTRIC RD	5400	000032400	000035100
06-21-28-7172-03-320	IP LEADERS FAMILY REVOCABLE TRUST	APK 11	3277 GENERAL ELECTRIC RD	5400	000003600	000003900
06-21-28-7172-03-330	LTR PROPERTIES INC	APK 11	3231 GENERAL ELECTRIC RD	5400	000027600	000029900
06-21-28-7172-04-020	GROSSENBACHER ROBERT M 1/5 INT	APK 11	1132 PLYMOUTH SORRENTO RD	5400		000003900
06-21-28-7172-04-060	FLORIDIAN APOPKA PHASE I OWNER LLC	APK 11	1058 PLYMOUTH SORRENTO RD	5400	000003600	000003900
06-21-28-7172-04-061	FLORIDIAN APOPKA PHASE I OWNER LLC	APK 11	1102 PLYMOUTH SORRENTO RD	5400	000003600	000003900
06-21-28-7172-04-062	GROSSENBACHER ROBERT M TRUSTEE	APK 11	1118 PLYMOUTH SORRENTO RD	5400	000020400	000003900
06-21-28-7172-07-052	OROZCO MENDEZ ELVIN ELBERT	APK 11	SCHOPKE LESTER RD	5400	000003600	000003900
06-21-28-7172-07-070	PILAT NANCY I TR	APK 11	1112 SCHOPKE LESTER RD	5400	000007200	000007800
06-21-28-7172-07-110	THOMPSON RAYMOND C JR	APK 11	1052 SCHOPKE LESTER RD	5400	000007200	000007800
06-21-28-7172-07-121	PILAT NANCY I TR	APK 11	1088 SCHOPKE LESTER RD	5400	000007200	000007800
06-21-28-7172-08-040	PEGGY G CHARLTON LIVING TRUST 1/2 INT	APK 11	922 PLYMOUTH SORRENTO RD	5400	000046800	000050700
06-21-28-7172-08-041	HILER BUFFALO LLC	APK 11	900 PLYMOUTH SORRENTO RD	5400	000022800	000024700
06-21-28-7172-08-050	GARY D CHARLTON LIVING TRUST	APK 11	750 PLYMOUTH SORRENTO RD	5400	000007200	000007800
06-21-28-7172-11-001	COCA-COLA CO	APK 11	2501 W ORANGE AVE	5400	000219600	000237900
06-21-28-7172-11-461	COCA-COLA CO	APK 11	2651 W ORANGE AVE	5400	000286800	000315900

06-21-28-7172-12-010 IMPERIAL BUILDERS & SUPPLY INC
 06-21-28-7172-14-061 PLATT JAMES S
 06-21-28-7172-14-062 CORDOBA ARTURO
 06-21-28-7172-14-071 TRAN HUY
 06-21-28-7172-15-010 LESTER ROAD LAND TRUST
 06-21-28-7172-15-011 LESTER ROAD LAND TRUST
 06-21-28-7172-15-012 YUGE DEALS LLLP
 06-21-28-7172-15-020 NGUYEN KHiet T
 06-21-28-7172-15-030 AMCO PROPERTY GROUP II LLC
 06-21-28-7172-15-040 LESTER ROAD LAND TRUST
 06-21-28-7172-15-050 DAIDO HANA FOILAGE LLC
 06-21-28-7172-15-060 KORUS ORCHID CORP
 06-21-28-7172-15-070 KORUS ORCHID CORP
 06-21-28-7172-15-081 BRANETTE FARMS LLC
 06-21-28-7172-15-082 BRANETTE FARMS LLC
 06-21-28-7172-15-100 OGLIARI HOMES LLC
 06-21-28-7172-15-110 CAMPBELL KEITH M
 06-21-28-7172-15-112 WOODSON TONYA
 06-21-28-7172-15-130 DIRECTIONS FELLOWSHIP INC
 06-21-28-7172-15-141 GARCIA JADIEL MIGUEL
 06-21-28-7172-15-150 KIZER ROBERT G
 06-21-28-7172-16-020 FLORIDIAN APOPKA PHASE 1 OWNER LLC
 06-21-28-7172-16-030 FLORIDIAN APOPKA PHASE 1 OWNER LLC
 06-21-28-7172-16-040 FLORIDIAN APOPKA PHASE 1 OWNER LLC
 06-21-28-7172-16-042 FLORENCE HOTEL COMPANY LLC 73% INT
 06-21-28-7172-16-050 FLORIDIAN APOPKA PHASE 1 OWNER LLC
 06-21-28-7172-16-051 FLORIDIAN APOPKA PHASE 1 OWNER LLC
 06-21-28-7172-16-060 FLORIDIAN APOPKA PHASE 1 OWNER LLC
 06-21-28-7172-16-070 FLORIDIAN APOPKA PHASE 1 OWNER LLC
 06-21-28-7172-18-041 CITY OF APOPKA
 06-21-28-7172-18-141 QRS 10-18 FL INC
 06-21-28-7176-02-030 MCGEE FAMILY TRUST 50% INT
 06-21-28-7176-02-070 OUIDA C MEEKS TRUST
 06-21-28-7176-02-080 COCA-COLA CO
 06-21-28-7177-00-011 CIVF VI-FL1M01-M02 LLC
 06-21-28-7177-00-030 WRECK IT RALPH LLC
 06-21-28-7177-00-050 CITY OF APOPKA
 06-21-28-7177-00-111 WERNER ENTERPRISES INC
 06-21-28-7180-01-010 DAYSPRING COMMUNITY CHURCH OF PLYMOUTH INC
 06-21-28-7180-01-100 THOMPSON CHARLES H
 06-21-28-7180-07-010 MID-FLORIDA FREEZER PROPERTIES LLC
 06-21-28-7180-07-031 MID-FLORIDA FREEZER PROPERTIES LLC
 06-21-28-7180-07-100 MID-FLORIDA FREEZER PROPERTIES LLC
 06-21-28-7180-07-160 MID-FLORIDA FREEZER PROPERTIES LLC
 06-21-28-7180-11-040 COCA-COLA CO
 06-21-28-7180-13-010 COCA-COLA CO
 06-21-28-7180-13-140 MARTINEZ RIGOBERTO
 06-21-28-7188-04-020 FRY MARK J
 06-21-28-7190-00-010 COSMARK CHARLES P
 06-21-28-7190-00-020 VOJANEC CINDY J
 06-21-28-7190-00-030 HAYS LAWRENCE T
 06-21-28-7190-00-040 DESIR DAYANA MEDJINE
 06-21-28-7190-00-050 PORTELLI ALFRED J III
 06-21-28-7190-00-060 CAULDER SUSAN
 06-21-28-7190-00-070 TURNBULL-JOSEPH STEPHANIE
 06-21-28-7190-00-080 SIMMONS DEBORA
 06-21-28-7190-00-090 STANKLEWICZ DAVID B
 06-21-28-7190-00-100 BETHKE ALAN
 06-21-28-7190-00-110 NORRIS RICKY
 06-21-28-7190-00-120 MUTTERS NICOLE
 06-21-28-7190-00-130 DUANE & TABBITHA JONES LIVING TRUST
 06-21-28-7190-00-140 TAYLOR KEITH A
 06-21-28-7190-00-150 MONTALVO BETEL A

APK 11	3012 GENERAL ELECTRIC RD	5400	000097200	000118300
APK 11	930 SCHOPKE LESTER RD	5400	000007200	000007800
APK 11	942 SCHOPKE LESTER RD	5400	000003600	000003900
APK 11	904 SCHOPKE LESTER RD	5400	000007200	000007800
APK 11	1839 PLYMOUTH SORRENTO RD	5400	000032400	000040300
APK 11	W LESTER RD	5400	000022800	000024700
APK 11	2810 W LESTER RD	5400	000015600	000014300
APK 11	1840 PLYMOUTH SORRENTO RD	5400	000003600	000003900
APK 11	1830 PLYMOUTH SORRENTO RD	5400	000007200	000007800
APK 11	1829 PLYMOUTH SORRENTO RD	5400	000013200	000019500
APK 11	1807 PLYMOUTH SORRENTO RD	5400	000102000	000149500
APK 11	1808 PLYMOUTH SORRENTO RD	5400	000078000	000084500
APK 11	1750 PLYMOUTH SORRENTO RD	5400	000099600	000107900
APK 11	1751 PLYMOUTH SORRENTO RD	5400	000092400	000100100
APK 11	1757 PLYMOUTH SORRENTO RD	5400	000027600	000029900
APK 11	1718 PLYMOUTH SORRENTO RD	5400	000007200	000007800
APK 11	1680 PLYMOUTH SORRENTO RD	5400	000007200	000007800
APK 11	1694 PLYMOUTH SORRENTO RD	5400	000007200	000007800
APK 11	1567 PLYMOUTH SORRENTO RD	5400	000007200	000007800
APK 11	1556 PLYMOUTH SORRENTO RD	5400	000007200	000007800
APK 11	1504 PLYMOUTH SORRENTO RD	5400	000007200	000007800
APK 11	3075 SOUTHFORK DR	5400	000003600	000003900
APK 11	3173 SOUTHFORK DR	5400	000003600	000003900
APK 11	3201 SOUTHFORK DR	5400	000003600	000003900
APK 11	SOUTHFORK DR	5400		000007800
APK 11	3200 SOUTHFORK DR	5400	000007200	000007800
APK 11	3189 FUDGE RD	5400	000003600	000006500
APK 11	3162 SOUTHFORK DR	5400	000018000	000007800
APK 11	3076 SOUTHFORK DR	5400	000007200	000007800
APK 11	W ORANGE BLOSSOM TRL	5400	000003600	000003900
APK 11	W ORANGE BLOSSOM TRL	5400	000003600	000003900
APK 11	2704 W ORANGE AVE	5400	000005280	00057.200
APK 11	2614 W ORANGE AVE	5400	000005280	00057.200
APK 11	2602 W ORANGE AVE	5400	000003600	000003900
APK 11	2521 PETERSON RD	5400	000013200	000451100
APK 11	2800 W ORANGE AVE	5400	000027600	000029900
APK 11	2750 W ORANGE AVE	5400	000018000	000027300
APK 11	2580 W ORANGE AVE	5400	000003600	000282100
APK 11	2434 OLD DIXIE HWY	5400	000018000	000019500
APK 11	2455 W ORANGE BLOSSOM TRL	5400	000032400	000035100
APK 11	2300 W ORANGE BLOSSOM TRL	5400		000024700
APK 11	2322 W ORANGE BLOSSOM TRL	5400	000025200	000027300
APK 11	LAKE VIEW DR	5400	000003600	000003900
APK 11	2323 MAYFLOWER AVE	5400	000003600	000003900
APK 11	2350 MAYFLOWER AVE	5400	000003600	000003900
APK 11	N BINION RD	5400	000003600	000003900
APK 11	501 N BINION RD	5400	000003600	000014300
APK 11	2258 MAYFLOWER AVE	5400	000005280	00057.200
APK 11	918 DEKLEVA DR	5400	000005280	00057.200
APK 11	926 DEKLEVA DR	5400	000006000	000006500
APK 11	934 DEKLEVA DR	5400	000006000	000006500
APK 11	942 DEKLEVA DR	5400	000006000	000006500
APK 11	950 DEKLEVA DR	5400	000006000	000006500
APK 11	958 DEKLEVA DR	5400	000005280	00057.200
APK 11	966 DEKLEVA DR	5400	000006000	000006500
APK 11	974 DEKLEVA DR	5400	000006000	000006500
APK 11	982 DEKLEVA DR	5400	000006000	000006500
APK 11	990 DEKLEVA DR	5400	000006000	000006500
APK 11	998 DEKLEVA DR	5400	000006000	000006500
APK 11	1006 DEKLEVA DR	5400	000006000	000006500
APK 11	1014 DEKLEVA DR	5400	000006000	000006500
APK 11	1022 DEKLEVA DR	5400	000005280	00057.200
APK 11	1030 DEKLEVA DR	5400	000005280	00057.200

06-21-28-7190-00-160	GUERSAINT MORINE	APK 11	1038 DEKLEVA DR	5400 000006000	000006500
06-21-28-7190-00-170	PANDA ELIZABETH M	APK 11	1046 DEKLEVA DR	5400 000005280	00057.200
06-21-28-7190-00-180	ROBERT NATHALIE	APK 11	1054 DEKLEVA DR	5400 000006000	000006500
06-21-28-7190-00-190	PROGRESS RESIDENTIAL BORROWER 7 LLC	APK 11	1062 DEKLEVA DR	5400 000005280	00057.200
06-21-28-7190-00-200	MONDESIR JEAN	APK 11	1070 DEKLEVA DR	5400 000006000	000006500
06-21-28-7190-00-210	BAZELAIS MARIE YOLANDE	APK 11	1078 DEKLEVA DR	5400 000006000	000006500
06-21-28-7190-00-220	ALMA ELIZABETH MANNION REVOCABLE TRUST	APK 11	1102 DEKLEVA DR	5400 000006000	000006500
06-21-28-7190-00-230	CHARNECO JASON	APK 11	1110 DEKLEVA DR	5400 000006000	000006500
06-21-28-7190-00-240	VASQUEZ RANDY RAFAEL	APK 11	1118 DEKLEVA DR	5400 000006000	000006500
06-21-28-7190-00-250	WASHINGTON ALANA N	APK 11	1126 DEKLEVA DR	5400 000006000	000006500
06-21-28-7190-00-260	LANDON RONALD L	APK 11	1134 DEKLEVA DR	5400 000006000	000006500
06-21-28-7190-00-270	FREO PROGRESS LLC	APK 11	1142 DEKLEVA DR	5400 000006000	000006500
06-21-28-7190-00-280	GRANT GAUNTLET	APK 11	1150 DEKLEVA DR	5400 000006000	000006500
06-21-28-7190-00-290	SWH 2017-1 BORROWER LP	APK 11	1158 DEKLEVA DR	5400 000006000	000006500
06-21-28-7190-00-300	MONTALVO ANTHONY II	APK 11	1166 DEKLEVA DR	5400 000006000	000006500
06-21-28-7190-00-310	FREO PROGRESS LLC	APK 11	1174 DEKLEVA DR	5400 000006000	000006500
06-21-28-7190-00-320	RICHARDS DONALD JAMES JR LIFE ESTATE	APK 11	1182 DEKLEVA DR	5400 000005280	00057.200
06-21-28-7190-00-330	TAYLOR LINDA L	APK 11	1190 DEKLEVA DR	5400 000005280	00057.200
06-21-28-7190-00-340	BRUNO THOMAS	APK 11	1198 DEKLEVA DR	5400 000006000	000006500
06-21-28-7190-00-350	BOUCHER MICHAEL ALLAN	APK 11	1206 DEKLEVA DR	5400 000006000	000006500
06-21-28-7190-00-360	HUYNH PHONG LIFE ESTATE	APK 11	1214 DEKLEVA DR	5400 000006000	000006500
06-21-28-7190-00-370	ROTH DEANNA ROSE	APK 11	1222 DEKLEVA DR	5400 000005280	00057.200
06-21-28-7190-00-380	JOHNSON HANNAH D	APK 11	1230 DEKLEVA DR	5400 000005280	00057.200
06-21-28-7190-00-390	WALKER AMBROZENE M	APK 11	1238 DEKLEVA DR	5400 000006000	000006500
06-21-28-7190-00-400	GUZMAN DAMARIS	APK 11	1246 DEKLEVA DR	5400 000006000	000006500
06-21-28-7190-00-410	ROBERT M PENDERGRASS AND ELIZABETH J PENDERGRASS REVOCABLE TRUST	APK 11	857 DEKLEVA DR	5400 000006000	000006500
06-21-28-7190-00-420	HAWKINS GEORGE A	APK 11	849 DEKLEVA DR	5400 000006000	000006500
06-21-28-7190-00-430	CLARK JAMES L JR	APK 11	841 DEKLEVA DR	5400 000005280	00057.200
06-21-28-7190-00-440	JOHNSON CATHY	APK 11	833 DEKLEVA DR	5400 000006000	000006500
06-21-28-7190-00-450	BEARD JAYNE E	APK 11	825 DEKLEVA DR	5400 000005280	00057.200
06-21-28-7190-00-460	BROOKS WILLIAM L	APK 11	817 DEKLEVA DR	5400 000006000	000006500
06-21-28-7190-00-470	CIUREA MICHAEL	APK 11	809 DEKLEVA DR	5400 000006000	000006500
06-21-28-7190-00-480	HOLLAND JERRY W JR	APK 11	802 DEKLEVA DR	5400 000006000	000006500
06-21-28-7190-00-490	SAPONE BRIAN M LIFE ESTATE	APK 11	810 DEKLEVA DR	5400 000006000	000006500
06-21-28-7190-00-500	DIAZ CHARLES JR	APK 11	818 DEKLEVA DR	5400 000006000	000006500
06-21-28-7190-00-510	THEODORE WISLANDE	APK 11	826 DEKLEVA DR	5400 000006000	000006500
06-21-28-7190-00-520	WYLLAM SEAN J	APK 11	834 DEKLEVA DR	5400 000005280	00057.200
06-21-28-7190-00-530	AMARO ROSA NICOLAS	APK 11	842 DEKLEVA DR	5400 000006000	000006500
06-21-28-7190-00-540	SANTIAGO CARLOS	APK 11	850 DEKLEVA DR	5400 000005280	00057.200
06-21-28-7190-00-550	MOHAN HEMRAJ	APK 11	858 DEKLEVA DR	5400 000005280	00057.200
06-21-28-7190-00-560	HOWELL BARBARA	APK 11	866 DEKLEVA DR	5400 000006000	000006500
06-21-28-7190-00-570	BAF ASSETS 3 LLC	APK 11	874 DEKLEVA DR	5400 000006000	000006500
06-21-28-7190-00-580	GRANT ULYSEE S	APK 11	882 DEKLEVA DR	5400 000006000	000006500
06-21-28-7190-00-590	HAMILTON JERRY W	APK 11	890 DEKLEVA DR	5400 000005280	00057.200
06-21-28-7190-00-600	ROOS MAUDEE J	APK 11	1157 DEKLEVA DR	5400 000005280	00057.200
06-21-28-7190-00-610	CANNON PATRICIA G	APK 11	1165 DEKLEVA DR	5400 000006000	000006500
06-21-28-7190-00-620	ODELL JEFFERY B	APK 11	1173 DEKLEVA DR	5400 000005280	000006500
06-21-28-7190-00-630	TNL GROUP ONE INC	APK 11	1181 DEKLEVA DR	5400 000005280	00057.200
06-21-28-7190-00-640	FLEURANT RICHARD J	APK 11	1229 DEKLEVA DR	5400 000005280	00057.200
06-21-28-7190-00-650	PHU PAUL	APK 11	1237 DEKLEVA DR	5400 000006000	000006500
06-21-28-7190-00-660	PROGRESS RESIDENTIAL BORROWER 5 LLC	APK 11	1245 DEKLEVA DR	5400 000006000	000006500
06-21-28-7190-00-670	VASQUEZ EDWIN	APK 11	901 DEKLEVA DR	5400 000005280	00057.200
06-21-28-7190-00-680	IGNOT MAXIMO	APK 11	909 DEKLEVA DR	5400 000006000	000006500
06-21-28-7190-00-690	PORTILLA TAISHA LEE	APK 11	917 DEKLEVA DR	5400 000006000	000006500
06-21-28-7190-00-700	TANNER FAMILY TRUST	APK 11	925 DEKLEVA DR	5400 000006000	000006500
06-21-28-7190-00-710	COLLINS JAMES R	APK 11	933 DEKLEVA DR	5400 000005280	00057.200
06-21-28-7190-00-720	CARABALLO ENITH M	APK 11	941 DEKLEVA DR	5400 000006000	000006500
06-21-28-7190-00-730	EARLE SUZANNA A	APK 11	949 DEKLEVA DR	5400 000005280	00057.200
06-21-28-7190-00-740	EMMANUEL DWAIN B	APK 11	957 DEKLEVA DR	5400 000006000	000006500
06-21-28-7190-00-750	WILSON DOLORES L	APK 11	965 DEKLEVA DR	5400 000006000	000006500
06-21-28-7190-00-760	HALL CHERYL C LIFE ESTATE	APK 11	973 DEKLEVA DR	5400 000005280	00057.200
06-21-28-7190-00-770	MARTIN STEVEN	APK 11	981 DEKLEVA DR	5400 000006000	000006500
06-21-28-7190-00-780	POTOPAS TASHA J	APK 11	1021 DEKLEVA DR	5400 000006000	000006500

06-21-28-7190-00-790	SYKES TONIA	APK 11	1029 DEKLEVA DR	5400 000006000	000006500
06-21-28-7190-00-800	GEORGES THACAIGO LUDNER	APK 11	1037 DEKLEVA DR	5400 000006000	000006500
06-21-28-7190-00-810	COLE ELIZABETH C	APK 11	1045 DEKLEVA DR	5400 000006000	000006500
06-21-28-7190-00-820	PIERRE PATRICK	APK 11	1053 DEKLEVA DR	5400 000006000	000006500
06-21-28-7190-00-830	JACQUES GASPARD JEAN	APK 11	1061 DEKLEVA DR	5400 000006000	000006500
06-21-28-7190-00-840	WALKER JENNIFER	APK 11	1069 DEKLEVA DR	5400 000006000	000006500
06-21-28-7191-00-850	DAVIS TRAVIS LAMAR	APK 11	750 RIVER ROCK BLVD	5400 000006000	000006500
06-21-28-7191-00-860	PROGRESS RESIDENTIAL BORROWER 5 LLC	APK 11	758 RIVER ROCK BLVD	5400 000006000	000006500
06-21-28-7191-00-870	CUTRO NICHOLAS	APK 11	766 RIVER ROCK BLVD	5400 000006000	000006500
06-21-28-7191-00-880	RICKETTS ALTHEA JOY MARIE LIFE ESTATE	APK 11	774 RIVER ROCK BLVD	5400 000006000	000006500
06-21-28-7191-00-890	COLONNA ROBERT LIFE ESTATE	APK 11	782 RIVER ROCK BLVD	5400 000006000	000006500
06-21-28-7191-00-900	JOHNSON FAMILY LIVING TRUST	APK 11	783 RIVER ROCK BLVD	5400 000006000	000006500
06-21-28-7191-00-910	FIALKOFF JASON T	APK 11	775 RIVER ROCK BLVD	5400 000006000	000006500
06-21-28-7191-00-920	MORTON JARED D LIFE ESTATE	APK 11	767 RIVER ROCK BLVD	5400 000006000	000006500
06-21-28-7191-00-930	NAZARIO ANGEL	APK 11	759 RIVER ROCK BLVD	5400 000006000	000006500
06-21-28-7191-00-940	LYONS DONNA L	APK 11	751 RIVER ROCK BLVD	5400 000006000	000006500
06-21-28-7191-00-950	WALKER MYRIAM B	APK 11	752 TREY CT	5400 000006000	000006500
06-21-28-7191-00-960	SUAREZ JORGE	APK 11	760 TREY CT	5400 000006000	000006500
06-21-28-7191-00-970	WILLIAMS DELLA	APK 11	768 TREY CT	5400 000006000	000006500
06-21-28-7191-00-980	LOPEZ BENJAMIN	APK 11	776 TREY CT	5400 000005280	00057.200
06-21-28-7191-00-990	MCKENZIE ORLANDO H	APK 11	784 TREY CT	5400 000006000	000006500
06-21-28-7191-01-000	OWENS SARAH	APK 11	753 TREY CT	5400 000006000	000006500
06-21-28-7191-01-010	DELGADO STEPHANIE	APK 11	761 TREY CT	5400 000006000	000006500
06-21-28-7191-01-020	CRUCEY DAURY	APK 11	769 TREY CT	5400 000006000	000006500
06-21-28-7191-01-030	KUMAR MINTU	APK 11	777 TREY CT	5400 000006000	000006500
06-21-28-7191-01-040	CONFIDENTIAL	APK 11	785 TREY CT	5400 000006000	000006500
06-21-28-7191-01-050	BEYRANEVAND CHRISTOPHER M	APK 11	801 HILLY BEND DR	5400 000005280	00057.200
06-21-28-7191-01-060	CLINTON SCOTT SPENCER	APK 11	809 HILLY BEND DR	5400 000005280	00057.200
06-21-28-7191-01-070	DENILA NATHAN T	APK 11	817 HILLY BEND DR	5400 000006000	000006500
06-21-28-7191-01-080	SMITH MELISSA A	APK 11	825 HILLY BEND DR	5400 000005280	00057.200
06-21-28-7191-01-090	LORES MARIANNI FERRER	APK 11	833 HILLY BEND DR	5400 000006000	000006500
06-21-28-7191-01-100	CRAWFORD SERILLA	APK 11	841 HILLY BEND DR	5400 000006000	000006500
06-21-28-7191-01-110	HART MATTHEW BRIAN	APK 11	849 HILLY BEND DR	5400 000006000	000006500
06-21-28-7191-01-120	PICHARDO ALEJANDRO	APK 11	857 HILLY BEND DR	5400 000005280	00057.200
06-21-28-7191-01-130	STREMBEL EILEEN LIFE ESTATE	APK 11	865 HILLY BEND DR	5400 000006000	000006500
06-21-28-7191-01-140	AMERICAN HOMES 4 RENT PROPERTIES SEVEN LLC	APK 11	901 HILLY BEND DR	5400 000005280	00057.200
06-21-28-7191-01-150	GREENLAW VAN	APK 11	909 HILLY BEND DR	5400 000006000	000006500
06-21-28-7191-01-160	JERNIGAN DAVID FRANKLIN JR	APK 11	917 HILLY BEND DR	5400 000006000	000006500
06-21-28-7191-01-170	AXMACHER MOREHOUSE OLIVIA LEAH	APK 11	925 HILLY BEND DR	5400 000006000	000006500
06-21-28-7191-01-180	RUGGIERO JOSEPH JR	APK 11	933 HILLY BEND DR	5400 000006000	000006500
06-21-28-7191-01-190	ASLAN MERTALI	APK 11	941 HILLY BEND DR	5400 000005280	00057.200
06-21-28-7191-01-200	BLAIN RICHARD	APK 11	949 HILLY BEND DR	5400 000006000	000006500
06-21-28-7191-01-210	RIVERA MADELINE	APK 11	957 HILLY BEND DR	5400 000006000	000006500
06-21-28-7191-01-220	TAH MS BORROWER LLC	APK 11	958 HILLY BEND DR	5400 000006000	000006500
06-21-28-7191-01-230	GOMEZ ASHLEY	APK 11	950 HILLY BEND DR	5400 000005280	00057.200
06-21-28-7191-01-240	SMILEY JOYCE	APK 11	2653 SPANGLER ST	5400 000006000	000006500
06-21-28-7191-01-250	BALDERAS MAITE GUADALUPE	APK 11	2661 SPANGLER ST	5400 000005280	00057.200
06-21-28-7191-01-260	BROWN AMBERLY ROSHELLE	APK 11	2669 SPANGLER ST	5400 000006000	000006500
06-21-28-7191-01-270	ANGEL BRUCE D	APK 11	2677 SPANGLER ST	5400 000006000	000006500
06-21-28-7191-01-280	MCKLEVEY COREY EDWARD SR	APK 11	2685 SPANGLER ST	5400 000006000	000006500
06-21-28-7191-01-290	PEREZ VIVIAN	APK 11	2693 SPANGLER ST	5400 000006000	000006500
06-21-28-7191-01-300	SCHWARTZ ARTHUR Y	APK 11	927 DON WILSON AVE	5400 000005280	00057.200
06-21-28-7191-01-310	FRUTIGER LOIS E	APK 11	935 DON WILSON AVE	5400 000006000	000006500
06-21-28-7191-01-320	SERRANO DE LA ROSA ZUJEILY	APK 11	934 DON WILSON AVE	5400 000006000	000006500
06-21-28-7191-01-330	BETTERLY MARGARET	APK 11	926 DON WILSON AVE	5400 000006000	000006500
06-21-28-7191-01-340	PIPER GARY	APK 11	918 DON WILSON AVE	5400 000006000	000006500
06-21-28-7191-01-350	FARRAND ALLEN GIFFORD	APK 11	910 DON WILSON AVE	5400 000006000	000006500
06-21-28-7191-01-360	LUIS JOSE A	APK 11	902 DON WILSON AVE	5400 000006000	000006500
06-21-28-7191-01-370	HINCAPIE MARCELA	APK 11	896 DON WILSON AVE	5400 000006000	000006500
06-21-28-7191-01-380	SOTO MIRANDA LEA	APK 11	888 DON WILSON AVE	5400 000006000	000006500
06-21-28-7191-01-390	BROXTERMAN JOHN R	APK 11	880 DON WILSON AVE	5400 000005280	00057.200
06-21-28-7191-01-400	LOPEZ EDGAR T	APK 11	872 DON WILSON AVE	5400 000006000	000006500
06-21-28-7191-01-410	LUTZ NICOLAE STEPHEN	APK 11	864 DON WILSON AVE	5400 000006000	000006500

06-21-28-7191-01-420	DUNNEWIND CHARLES R	APK 11	828 DON WILSON AVE	5400 000006000	000006500
06-21-28-7191-01-430	MARTIN RODNEY J JR	APK 11	820 DON WILSON AVE	5400 000006000	000006500
06-21-28-7191-01-440	RIOS JESUS D	APK 11	812 DON WILSON AVE	5400 000006000	000006500
06-21-28-7191-01-450	LEGER GODY	APK 11	2701 ELDRED CT	5400 000006000	000006500
06-21-28-7191-01-460	PENA PEREZ RUBEN A	APK 11	2709 ELDRED CT	5400 000005280	00057.200
06-21-28-7191-01-470	LEE MILISA	APK 11	2717 ELDRED CT	5400 000006000	000006500
06-21-28-7191-01-480	PETERS GARY A	APK 11	2725 ELDRED CT	5400 000006000	000006500
06-21-28-7191-01-490	SAFFOLD APRIL NICOLE	APK 11	2733 ELDRED CT	5400 000006000	000006500
06-21-28-7191-01-500	DORT FRITZ	APK 11	2741 ELDRED CT	5400 000006000	000006500
06-21-28-7191-01-510	AH4R PROPERTIES LLC	APK 11	2749 ELDRED CT	5400 000005280	00057.200
06-21-28-7191-01-520	JOSLYN LAURA	APK 11	2765 ELDRED CT	5400 000006000	000006500
06-21-28-7191-01-530	CONFIDENTIAL	APK 11	2773 ELDRED CT	5400 000006000	000006500
06-21-28-7191-01-540	SANTOS JESENIA	APK 11	803 DON WILSON AVE	5400 000006000	000006500
06-21-28-7191-01-550	GONSALVES MAURICE LEWIS	APK 11	811 DON WILSON AVE	5400 000005280	00057.200
06-21-28-7191-01-560	RUIZ EMILIO J	APK 11	819 DON WILSON AVE	5400 000006000	000006500
06-21-28-7191-01-570	LONG KENNETH K	APK 11	827 DON WILSON AVE	5400 000005280	00057.200
06-21-28-7191-01-580	RIGALI ROBERT	APK 11	835 DON WILSON AVE	5400 000006000	000006500
06-21-28-7191-01-590	SARRAGA MARLA MARIA	APK 11	840 LEANORE LN	5400 000006000	000006500
06-21-28-7191-01-600	HARRIS-ERIN MIRTHA Y	APK 11	832 LEANORE LN	5400 000005280	00057.200
06-21-28-7191-01-610	GILREATH YVONNE MARIE	APK 11	824 LEANORE LN	5400 000005280	00057.200
06-21-28-7191-01-620	YORK LINDA M	APK 11	816 LEANORE LN	5400 000006000	000006500
06-21-28-7191-01-630	RUGGIERO JOSEPH JR	APK 11	808 LEANORE LN	5400 000005280	00057.200
06-21-28-7191-01-640	WISECUP DEBRA ANN	APK 11	807 LEANORE LN	5400 000005280	00057.200
06-21-28-7191-01-650	HODGE BERTHA C	APK 11	815 LEANORE LN	5400 000006000	000006500
06-21-28-7191-01-660	FRANTZ-REYNOLDS DONNA	APK 11	823 LEANORE LN	5400 000005280	00057.200
06-21-28-7191-01-670	MERCADO JESUS A	APK 11	831 LEANORE LN	5400 000005280	00057.200
06-21-28-7191-01-680	FAZIO EUGENE C	APK 11	839 LEANORE LN	5400 000006000	000006500
06-21-28-7191-01-690	MATHER ASHLEY	APK 11	842 HILLY BEND DR	5400 000006000	000006500
06-21-28-7191-01-700	MOJICA TERESITA	APK 11	834 HILLY BEND DR	5400 000005280	00057.200
06-21-28-7191-01-710	WEAVER GRANT T	APK 11	826 HILLY BEND DR	5400 000005280	00057.200
06-21-28-7191-01-720	RUGGIERO JOSEPH L	APK 11	818 HILLY BEND DR	5400 000005280	00057.200
06-21-28-7191-01-730	COLLINS SHERRY A	APK 11	810 HILLY BEND DR	5400 000006000	000006500
06-21-28-7191-01-740	PRUITT NOAH III	APK 11	908 HILLY BEND DR	5400 000006000	000006500
06-21-28-7191-01-750	FRALEY LAURA J	APK 11	916 HILLY BEND DR	5400 000006000	000006500
06-21-28-7191-01-760	BURGOS FRANK	APK 11	924 HILLY BEND DR	5400 000006000	000006500
06-21-28-7191-01-770	GARDON JUAN G	APK 11	2654 SPANGLER ST	5400 000006000	000006500
06-21-28-7191-01-780	HAN SHANE S	APK 11	2662 SPANGLER ST	5400 000005280	00057.200
06-21-28-7191-01-790	GOMEZ IRMA	APK 11	2670 SPANGLER ST	5400 000006000	000006500
06-21-28-7191-01-800	NIPAVAR JUSTIN J	APK 11	881 DON WILSON AVE	5400 000006000	000006500
06-21-28-7191-01-810	GORDON VANETTE	APK 11	873 DON WILSON AVE	5400 000005280	00057.200
06-21-28-7191-01-820	WOODWARD VERONICA L	APK 11	865 DON WILSON AVE	5400 000006000	000006500
06-21-28-7191-01-830	SUERO CRISPIN MARIA ALTAGRACIA	APK 11	2667 AMSLER ST	5400 000005280	00057.200
06-21-28-7191-01-840	JAMES DANAE	APK 11	2659 AMSLER ST	5400 000005280	00057.200
06-21-28-7191-01-850	ORTON YVONNE	APK 11	2651 AMSLER ST	5400 000006000	000006500
06-21-28-7191-12-000	CITY OF APOPKA	APK 11	942 DON WILSON AVE	5400 000003600	000003900
06-21-28-8467-00-002	CITY OF APOPKA	APK 11	605 SUPERIOR COMMERCE BLVD	5400 000003600	000003900
06-21-28-8467-00-003	SUPERIOR COMMERCE PARK ASSN INC	APK 11	604 SUPERIOR COMMERCE BLVD	5400 000003600	000003900
06-21-28-8467-00-004	SUPERIOR COMMERCE PARK ASSN INC	APK 11	SUPERIOR COMMERCE BLVD	5400 000003600	000003900
06-21-28-8467-00-005	SUPERIOR COMMERCE PARK ASSN INC	APK 11	SUPERIOR COMMERCE BLVD	5400 000003600	000003900
06-21-28-8467-00-007	CITY OF APOPKA	APK 11	2860 W ORANGE AVE	5400 000013200	000003900
06-21-28-8467-00-010	2840 W ORANGE AVE HOLDING LLC	APK 11	2840 W ORANGE AVE	5400 000118800	000128700
06-21-28-8467-00-020	EVISTA PROPERTIES SUPERIOR LLC	APK 11	615 SUPERIOR COMMERCE BLVD	5400 000085200	000092300
06-21-28-8468-03-000	2900 WEST ORANGE AVENUE LLC	APK 11	2900 W ORANGE AVE	5400 000080400	000087100
06-21-28-8468-04-000	SUPERIOR COMMERCE PARK ASSN INC	APK 11	612 SUPERIOR COMMERCE BLVD	5400 000003600	000003900
06-21-28-8468-04-002	DUKE ENERGY FLORIDA INC	APK 11	620 SUPERIOR COMMERCE BLVD	5400 000018000	000019500
07-21-28-0000-00-008	CITY OF APOPKA	APK 11	221 S BINION RD	5400 000037200	000040300
07-21-28-0000-00-009	NGUYEN YEN	APK 11	27 N BINION RD	5400 000099600	000107900
07-21-28-0000-00-012	CITRUS RIDGE REAL ESTATE LLC	APK 11	202 S BINION RD	5400 000003600	000003900
07-21-28-0000-00-016	HOPPER MARION WADE LIFE ESTATE	APK 11	2150 JOHNS RD	5400 000007200	000007800
07-21-28-0000-00-017	RYAN DEREK	APK 11	2466 PETERSON RD	5400 000007200	000007800
07-21-28-0000-00-021	THOMAS HAROLD WAYNE	APK 11	2022 JOHNS RD	5400 000013200	000014300
07-21-28-0000-00-024	ALL GATOR CARROT CO INC	APK 11	2849 LUST RD	5400 000037200	000037700
07-21-28-0000-00-025	RYAN ANDREW JACOB	APK 11	2452 PETERSON RD	5400 000007200	000007800

07-21-28-0000-00-026 MID FLORIDA FREEZER WAREHOUSES LTD
 07-21-28-0000-00-029 CORONA CONSTRUCTION OF ORLANDO INC
 07-21-28-0000-00-030 LUST SANDRA GAY
 07-21-28-0000-00-031 CITY OF APOPKA
 07-21-28-0000-00-032 W D LONG FAMILY FARMS L L L P
 07-21-28-0000-00-043 SMITH PATRICIA
 07-21-28-0000-00-044 MARION W HOPPER AND MARY KATHLEEN HOPPER FAMILY TRUST
 07-21-28-0000-00-046 SUMNER BONNIE J
 07-21-28-0000-00-047 CITY OF APOPKA
 07-21-28-0000-00-048 PMDW VENTURES LLC
 07-21-28-0000-00-050 W D LONG FAMILY FARMS L L L P
 07-21-28-0000-00-053 BROWN ROY W
 07-21-28-0000-00-055 CSX TRANSPORTATION INC
 07-21-28-0281-00-010 GBFR AVIAN POINTE LLC
 07-21-28-0281-00-020 GBFR AVIAN POINTE LLC
 07-21-28-0281-00-030 GBFR AVIAN POINTE LLC
 07-21-28-0281-00-040 GBFR AVIAN POINTE LLC
 07-21-28-0281-00-050 GBFR AVIAN POINTE LLC
 07-21-28-0281-00-060 GBFR AVIAN POINTE LLC
 07-21-28-0281-00-070 GBFR AVIAN POINTE LLC
 07-21-28-0281-00-080 GBFR AVIAN POINTE LLC
 07-21-28-0281-00-090 GBFR AVIAN POINTE LLC
 07-21-28-0281-00-100 GBFR AVIAN POINTE LLC
 07-21-28-0281-00-110 GBFR AVIAN POINTE LLC
 07-21-28-0281-00-120 GBFR AVIAN POINTE LLC
 07-21-28-0281-00-130 GBFR AVIAN POINTE LLC
 07-21-28-0281-00-140 GBFR AVIAN POINTE LLC
 07-21-28-0281-00-150 GBFR AVIAN POINTE LLC
 07-21-28-0281-00-160 GBFR AVIAN POINTE LLC
 07-21-28-0281-00-170 GBFR AVIAN POINTE LLC
 07-21-28-0281-00-180 GBFR AVIAN POINTE LLC
 07-21-28-0281-00-190 GBFR AVIAN POINTE LLC
 07-21-28-0281-00-200 GBFR AVIAN POINTE LLC
 07-21-28-0281-00-210 GBFR AVIAN POINTE LLC
 07-21-28-0281-00-220 GBFR AVIAN POINTE LLC
 07-21-28-0281-00-230 GBFR AVIAN POINTE LLC
 07-21-28-0281-00-240 GBFR AVIAN POINTE LLC
 07-21-28-0281-00-250 GBFR AVIAN POINTE LLC
 07-21-28-0281-00-260 GBFR AVIAN POINTE LLC
 07-21-28-0281-00-270 GBFR AVIAN POINTE LLC
 07-21-28-0281-00-280 GBFR AVIAN POINTE LLC
 07-21-28-0281-00-290 GBFR AVIAN POINTE LLC
 07-21-28-0281-00-300 GBFR AVIAN POINTE LLC
 07-21-28-0281-00-310 GBFR AVIAN POINTE LLC
 07-21-28-0281-00-320 GBFR AVIAN POINTE LLC
 07-21-28-0281-00-330 GBFR AVIAN POINTE LLC
 07-21-28-0281-00-340 GBFR AVIAN POINTE LLC
 07-21-28-0281-00-350 GBFR AVIAN POINTE LLC
 07-21-28-0281-00-360 GBFR AVIAN POINTE LLC
 07-21-28-0281-00-370 GBFR AVIAN POINTE LLC
 07-21-28-0281-00-380 GBFR AVIAN POINTE LLC
 07-21-28-0281-00-390 GBFR AVIAN POINTE LLC
 07-21-28-0281-00-400 GBFR AVIAN POINTE LLC
 07-21-28-0281-00-410 GBFR AVIAN POINTE LLC
 07-21-28-0281-00-420 GBFR AVIAN POINTE LLC
 07-21-28-0281-00-430 GBFR AVIAN POINTE LLC
 07-21-28-0281-00-440 GBFR AVIAN POINTE LLC
 07-21-28-0281-00-450 GBFR AVIAN POINTE LLC
 07-21-28-0281-00-460 GBFR AVIAN POINTE LLC
 07-21-28-0281-00-470 GBFR AVIAN POINTE LLC
 07-21-28-0281-00-480 GBFR AVIAN POINTE LLC
 07-21-28-0281-00-490 GBFR AVIAN POINTE LLC
 07-21-28-0281-00-500 GBFR AVIAN POINTE LLC

APK 11	PETERSON RD	5400 000003600	000003900
APK 11	2508 PETERSON RD	5400 000054000	000058500
APK 11	454 S BINION RD	5400 000007200	000007800
APK 11	217 S BINION RD	5400 000018000	000019500
APK 11	2811 LUST RD	5400 000018000	000019500
APK 11	580 S BINION RD	5400 000003600	000003900
APK 11	JOHNS RD	5400 000003600	000003900
APK 11	S BINION RD	5400	000003900
APK 11	221 S BINION RD	5400 000003600	000003900
APK 11	PETERSON RD	5400 000003600	000003900
APK 11	2803 LUST RD	5400 000005280	00057.200
APK 11	265 MAUDEHELEN ST	5400 000007200	000007800
APK 11	PETERSON RD	5400 000003600	000003900
APK 11	2452 BLUEGIL WAY	5400 000006000	000006500
APK 11	2446 BLUEGIL WAY	5400 000006000	000006500
APK 11	2440 BLUEGIL WAY	5400 000006000	000006500
APK 11	2434 BLUEGIL WAY	5400 000006000	000006500
APK 11	2428 BLUEGIL WAY	5400 000006000	000006500
APK 11	2422 BLUEGIL WAY	5400 000006000	000006500
APK 11	2416 BLUEGIL WAY	5400 000006000	000006500
APK 11	2410 BLUEGIL WAY	5400 000006000	000006500
APK 11	2405 BLUEGIL WAY	5400 000006000	000006500
APK 11	2411 BLUEGIL WAY	5400 000006000	000006500
APK 11	2417 BLUEGIL WAY	5400 000006000	000006500
APK 11	2423 BLUEGIL WAY	5400 000006000	000006500
APK 11	2424 BASS LN	5400 000006000	000006500
APK 11	2418 BASS LN	5400 000006000	000006500
APK 11	2412 BASS LN	5400 000006000	000006500
APK 11	2406 BASS LN	5400 000006000	000006500
APK 11	2401 BASS LN	5400 000006000	000006500
APK 11	2407 BASS LN	5400 000006000	000006500
APK 11	2413 BASS LN	5400 000006000	000006500
APK 11	2419 BASS LN	5400 000006000	000006500
APK 11	2425 BASS LN	5400 000006000	000006500
APK 11	2400 CLEAR WATER DR	5400 000006000	000006500
APK 11	2406 CLEAR WATER DR	5400 000006000	000006500
APK 11	2412 CLEAR WATER DR	5400 000006000	000006500
APK 11	2418 CLEAR WATER DR	5400 000006000	000006500
APK 11	2424 CLEAR WATER DR	5400 000006000	000006500
APK 11	2430 CLEAR WATER DR	5400 000006000	000006500
APK 11	2436 CLEAR WATER DR	5400 000006000	000006500
APK 11	2442 CLEAR WATER DR	5400 000006000	000006500
APK 11	2448 CLEAR WATER DR	5400 000006000	000006500
APK 11	2585 CLEAR WATER DR	5400 000006000	000006500
APK 11	2579 CLEAR WATER DR	5400 000006000	000006500
APK 11	2573 CLEAR WATER DR	5400 000006000	000006500
APK 11	2567 CLEAR WATER DR	5400 000006000	000006500
APK 11	2561 CLEAR WATER DR	5400 000006000	000006500
APK 11	2555 CLEAR WATER DR	5400 000006000	000006500
APK 11	2549 CLEAR WATER DR	5400 000006000	000006500
APK 11	2543 CLEAR WATER DR	5400 000006000	000006500
APK 11	2537 CLEAR WATER DR	5400 000006000	000006500
APK 11	2500 CLEAR WATER DR	5400 000006000	000006500
APK 11	2506 CLEAR WATER DR	5400 000006000	000006500
APK 11	2512 CLEAR WATER DR	5400 000006000	000006500
APK 11	2518 CLEAR WATER DR	5400 000006000	000006500
APK 11	2524 CLEAR WATER DR	5400 000006000	000006500
APK 11	2530 CLEAR WATER DR	5400 000006000	000006500
APK 11	2536 CLEAR WATER DR	5400 000006000	000006500
APK 11	2542 CLEAR WATER DR	5400 000006000	000006500
APK 11	2548 CLEAR WATER DR	5400 000006000	000006500
APK 11	2554 CLEAR WATER DR	5400 000006000	000006500
APK 11	2560 CLEAR WATER DR	5400 000006000	000006500

APK 11	2566	CLEAR WATER DR
APK 11	2572	CLEAR WATER DR
APK 11	2578	CLEAR WATER DR
APK 11	2584	CLEAR WATER DR
APK 11	2590	CLEAR WATER DR
APK 11	2596	CLEAR WATER DR
APK 11	2587	HARRIER CT
APK 11	2583	HARRIER CT
APK 11	2579	HARRIER CT
APK 11	2575	HARRIER CT
APK 11	2571	HARRIER CT
APK 11	2567	HARRIER CT
APK 11	2559	HARRIER CT
APK 11	2555	HARRIER CT
APK 11	2551	HARRIER CT
APK 11	2547	HARRIER CT
APK 11	2543	HARRIER CT
APK 11	2539	HARRIER CT
APK 11	2531	HARRIER CT
APK 11	2527	HARRIER CT
APK 11	2523	HARRIER CT
APK 11	2519	HARRIER CT
APK 11	2515	HARRIER CT
APK 11	2511	HARRIER CT
APK 11	2503	HARRIER CT
APK 11	2499	HARRIER CT
APK 11	2495	HARRIER CT
APK 11	2491	HARRIER CT
APK 11	2487	HARRIER CT
APK 11	2483	HARRIER CT
APK 11	2469	HARRIER CT
APK 11	2465	HARRIER CT
APK 11	2461	HARRIER CT
APK 11	2457	HARRIER CT
APK 11	2453	HARRIER CT
APK 11	2449	HARRIER CT
APK 11	2445	HARRIER CT
APK 11	2441	HARRIER CT
APK 11	2433	HARRIER CT
APK 11	2429	HARRIER CT
APK 11	2425	HARRIER CT
APK 11	2421	HARRIER CT
APK 11	2417	HARRIER CT
APK 11	2413	HARRIER CT
APK 11	2409	HARRIER CT
APK 11	2405	HARRIER CT
APK 11	2404	HARRIER CT
APK 11	2408	HARRIER CT
APK 11	2412	HARRIER CT
APK 11	2416	HARRIER CT
APK 11	2420	HARRIER CT
APK 11	2424	HARRIER CT
APK 11	2428	HARRIER CT
APK 11	2432	HARRIER CT
APK 11	2440	HARRIER CT
APK 11	2444	HARRIER CT
APK 11	2448	HARRIER CT
APK 11	2452	HARRIER CT
APK 11	2456	HARRIER CT
APK 11	2460	HARRIER CT
APK 11	2561	AYTHYA WAY
APK 11	2557	AYTHYA WAY
APK 11	2553	AYTHYA WAY

Page 476 of 653

07-21-28-0281-06-001 TCD 236 PHASE II PROPERTY LLC
 07-21-28-0281-12-191 CITY OF APOPKA
 05-21-28-6691-01-850 HERLIHY THOMAS G
 32-20-28-0000-00-013 GREENBROOK VILLAS AT ERROL ESTATES CONDOMINIUM ASSN INC
 14-21-28-7786-00-800 FKH SFR C2 L P
 07-21-28-0281-18-001 AVIAN POINTE COMMUNITY ASSOCIATION INC
 05-21-28-6691-01-860 FRANCILLON MARC
 07-21-28-1383-00-020 WITHERS RICHARD W
 07-21-28-5548-00-006 MAUDEHELEN HOMEOWNERS ASSOCIATION INC
 07-21-28-1383-00-050 SWETITSCH THOMAS W
 07-21-28-1383-00-060 KLOTH ELAINE
 07-21-28-1383-00-070 LE VINH V
 07-21-28-1383-00-080 RASHEED JEROME
 07-21-28-1383-00-090 KALITA MICHAEL
 07-21-28-1383-00-100 SBN PROPERTY GROUP LLC
 07-21-28-1383-00-110 LALANI SHAMIR
 07-21-28-1383-00-120 BANKSON ROGER CLINTON
 07-21-28-1383-00-130 DIETRICH TIMOTHY C
 07-21-28-1383-00-140 HONSBERGER SANDRA L
 07-21-28-1383-00-150 COLON MARVIN
 07-21-28-1383-00-160 SARGENT-BENITEZ TAMARA LYNN
 07-21-28-1383-00-170 WINSON JENNY LIFE ESTATE
 07-21-28-1383-00-180 BARBER HENRY
 07-21-28-1383-00-190 2017-2 IH BORROWER LP
 22-21-28-8060-12-001 CITY OF APOPKA
 07-21-28-1383-00-260 TORRES BERRIOS LUIS E
 07-21-28-1383-00-300 JOHNSON KIM L
 07-21-28-1383-00-310 MCCOOK LEON ENNIS III
 07-21-28-1383-00-320 SAMPSON GREGORY
 17-21-28-0938-00-300 LENNAR HOMES LLC
 14-21-28-7786-00-870 KOUTSOULIERIS ALICIA
 07-21-28-1390-14-000 CITY OF APOPKA
 07-21-28-1383-00-380 MAKELELE MIREILLE M
 07-21-28-1383-00-390 SPENCER DAVID W
 07-21-28-1383-00-400 POBLACION ESTHER
 07-21-28-1383-00-410 PACHECO HECTOR M
 07-21-28-1383-00-420 FURTADO TIMOTHY
 07-21-28-1383-00-430 LENNOX CHRISTOPHER A
 07-21-28-1383-00-440 ARANGUREN CATALINA MARIN
 07-21-28-1383-00-450 TAMKINS ROBERT E
 07-21-28-1383-00-460 COOK MICHAEL D
 05-21-28-6691-01-840 MASON URSULA
 28-20-28-7145-00-007 CITY OF APOPKA
 07-21-28-1384-00-200 MUZILA GREGORY JAMES
 07-21-28-1384-00-210 COSTOM CLARENCE 50% INT
 07-21-28-1384-00-270 WHITNEY JAMES
 04-21-28-7098-00-003 CITY OF APOPKA
 08-21-28-4840-00-005 LAKESIDE APOPKA HOMEOWNERS ASSN INC
 07-21-28-1384-10-000 CITY OF APOPKA
 29-20-28-8263-00-002 CITY OF APOPKA
 09-21-28-0196-20-063 DADA EYECARE HOLDINGS LLC
 07-21-28-1390-00-010 DECARLO MICHAEL RAYMOND
 07-21-28-1390-00-020 CORN RORY
 07-21-28-1390-00-030 FKH SFR PROPCO H L P
 07-21-28-1390-00-040 SHARKEY PATRICIA LYNN
 07-21-28-1390-00-050 WILKERSON BRETT MATTHEW
 07-21-28-1390-00-060 LATO JEFFREY M
 07-21-28-1390-00-070 FLOWERS SYDNEY
 07-21-28-1390-00-080 TRAN LILY
 07-21-28-1390-00-090 RIOS ANDRES LOPEZ JR
 07-21-28-1390-00-100 MARSHALL SEAN S
 07-21-28-1390-00-110 PIESCHE ANTOINETTE
 07-21-28-1390-00-120 SFR II BORROWER 2021-3 LLC

APK 11	GALLINULE DR	5400	000003600	000003900
APK 11	2650 GRAND AVIAN PKWY	5400	000003600	000003900
APK 11	628 LEXINGTON PKWY	5400	000007200	000007800
APK 11	1172 N FAIRWAY DR	5400	000015600	000016900
APK 11	1575 PINE CT	5400	000006000	000006500
APK 11	2607 HARRIER CT	5400		000019500
APK 11	636 LEXINGTON PKWY	5400	000007200	000006500
APK 11	2436 WYNDAM BAY PL	5400	000007200	000007800
APK 11	352 WILLET AVE	5400		000019500
APK 11	2504 WYNDAM BAY PL	5400	000007200	000007800
APK 11	2512 WYNDAM BAY PL	5400	000007200	000007800
APK 11	2520 WYNDAM BAY PL	5400	000007200	000007800
APK 11	2528 WYNDAM BAY PL	5400	000007200	000007800
APK 11	2536 WYNDAM BAY PL	5400	000007200	000007800
APK 11	2544 WYNDAM BAY PL	5400	000007200	000007800
APK 11	2552 WYNDAM BAY PL	5400	000007200	000007800
APK 11	2560 WYNDAM BAY PL	5400	000007200	000007800
APK 11	2568 WYNDAM BAY PL	5400	000007200	000007800
APK 11	2608 WYNDAM BAY PL	5400	000007200	000007800
APK 11	2616 WYNDAM BAY PL	5400	000007200	000007800
APK 11	2624 WYNDAM BAY PL	5400	000007200	000007800
APK 11	2632 WYNDAM BAY PL	5400	000007200	000007800
APK 11	2640 WYNDAM BAY PL	5400	000007200	000007800
APK 11	2648 WYNDAM BAY PL	5400	000007200	000007800
APK 11	2152 PERLITE PL	5400	000013200	000003900
APK 11	56 CLEAR HARBOR CT	5400	000007200	000007800
APK 11	11 SEDONA COVE DR	5400	000007200	000007800
APK 11	21 SEDONA COVE DR	5400	000007200	000007800
APK 11	29 SEDONA COVE DR	5400	000007200	000007800
APK 11	1959 STAKE OUT WAY	5400	000000000	000003900
APK 11	1061 ROYAL OAKS DR	5400	000006000	000006500
APK 11	2402 ARTIST POINT CT	5400	000013200	000003900
APK 11	54 SEDONA COVE DR	5400	000007200	000007800
APK 11	46 SEDONA COVE DR	5400	000007200	000007800
APK 11	38 SEDONA COVE DR	5400	000006000	000006500
APK 11	30 SEDONA COVE DR	5400	000007200	000007800
APK 11	22 SEDONA COVE DR	5400	000007200	000007800
APK 11	2511 WYNDAM BAY PL	5400	000007200	000007800
APK 11	2521 WYNDAM BAY PL	5400	000007200	000007800
APK 11	2529 WYNDAM BAY PL	5400	000007200	000007800
APK 11	2537 WYNDAM BAY PL	5400	000007200	000007800
APK 11	620 LEXINGTON PKWY	5400	000007200	000007800
APK 11	2929 BICKLEY DR	5400	000013200	000003900
APK 11	2656 WYNDAM BAY PL	5400	000007200	000007800
APK 11	2664 WYNDAM BAY PL	5400	000007200	000007800
APK 11	48 CLEAR HARBOR CT	5400	000006000	000007800
APK 11	245 W GROSSENBACHER DR	5400	000013200	000003900
APK 11	1080 LAKESIDE ESTATES DR	5400		000024700
APK 11	WYNDAM BAY PL	5400	000013200	000003900
APK 11	2200 SPRING RIDGE BLVD	5400	000013200	000003900
APK 5	S PARK AVE	5400	000022800	000024700
APK 11	655 BAY BRIDGE CIR	5400	000006000	000006500
APK 11	661 BAY BRIDGE CIR	5400	000006000	000006500
APK 11	667 BAY BRIDGE CIR	5400	000006000	000006500
APK 11	673 BAY BRIDGE CIR	5400	000006000	000006500
APK 11	679 BAY BRIDGE CIR	5400	000006000	000006500
APK 11	685 BAY BRIDGE CIR	5400	000006000	000006500
APK 11	691 BAY BRIDGE CIR	5400	000007200	000007800
APK 11	697 BAY BRIDGE CIR	5400	000007200	000007800
APK 11	703 BAY BRIDGE CIR	5400	000006000	000006500
APK 11	709 BAY BRIDGE CIR	5400	000006000	000006500
APK 11	715 BAY BRIDGE CIR	5400	000006000	000006500
APK 11	721 BAY BRIDGE CIR	5400	000007200	000007800

07-21-28-1390-00-130	DOS SANTOS ELI ANTUNES	APK 11	727 BAY BRIDGE CIR	5400 000006000	000006500
07-21-28-1390-00-140	HARRISON MALIKA	APK 11	745 BAY BRIDGE CIR	5400 000006000	000006500
07-21-28-1390-00-150	ALLY WAZIR	APK 11	751 BAY BRIDGE CIR	5400 000006000	000006500
07-21-28-1390-00-160	BIGHAM DEANN R	APK 11	757 BAY BRIDGE CIR	5400 000006000	000006500
07-21-28-1390-00-170	SANCHEZ ANGEL ABDIEL DEL TORO	APK 11	763 BAY BRIDGE CIR	5400 000006000	000006500
07-21-28-1390-00-180	TONNU THUHUONG	APK 11	769 BAY BRIDGE CIR	5400 000006000	000006500
07-21-28-1390-00-190	SCHAUB RAYMOND L JR	APK 11	775 BAY BRIDGE CIR	5400 000006000	000006500
07-21-28-1390-00-200	REYES JASON ALEXANDER	APK 11	787 BAY BRIDGE CIR	5400 000006000	000006500
07-21-28-1390-00-210	FORD MARIO L	APK 11	793 BAY BRIDGE CIR	5400 000006000	000006500
07-21-28-1390-00-220	TESIS ANTHONY ST HILL	APK 11	799 BAY BRIDGE CIR	5400 000006000	000006500
07-21-28-1390-00-230	SANDOVAL CRISTINA	APK 11	805 BAY BRIDGE CIR	5400 000006000	000006500
07-21-28-1390-00-240	BREYER JORDAN THOMAS	APK 11	811 BAY BRIDGE CIR	5400 000006000	000006500
07-21-28-1390-00-250	MCNEAL GENIA LYNETTE LIFE ESTATE	APK 11	817 BAY BRIDGE CIR	5400 000006000	000006500
07-21-28-1390-00-260	LEVISTER WENDELL WADSWORTH III	APK 11	823 BAY BRIDGE CIR	5400 000007200	000007800
07-21-28-1390-00-270	WILKERSON JEANNETTE	APK 11	829 BAY BRIDGE CIR	5400 000006000	000006500
07-21-28-1390-00-280	WAGNER NEHEMIAH JUSTIN II	APK 11	764 BAY BRIDGE CIR	5400 000006000	000006500
07-21-28-1390-00-290	GOMEZ ENRIQUE	APK 11	758 BAY BRIDGE CIR	5400 000006000	000006500
07-21-28-1390-00-300	HENRY MARY	APK 11	752 BAY BRIDGE CIR	5400 000005280	00057.200
07-21-28-1390-00-310	CARRASCAL ALIX A	APK 11	746 BAY BRIDGE CIR	5400 000006000	000006500
07-21-28-1390-00-320	WALKER GENA SEEKE	APK 11	740 BAY BRIDGE CIR	5400 000006000	000006500
07-21-28-1390-00-330	SANTOS MARIANA	APK 11	722 BAY BRIDGE CIR	5400 000006000	000006500
07-21-28-1390-00-340	BACHANLALL DEOCHAND	APK 11	716 BAY BRIDGE CIR	5400 000006000	000006500
07-21-28-1390-00-350	DELAROSA JANET	APK 11	710 BAY BRIDGE CIR	5400 000006000	000006500
07-21-28-1390-00-360	GEDEUM MIKERLANDE	APK 11	704 BAY BRIDGE CIR	5400 000006000	000006500
07-21-28-1390-00-370	LIU JIAN HAI	APK 11	698 BAY BRIDGE CIR	5400 000007200	000007800
07-21-28-1390-00-380	JACKSON GREGORY ANTHONY JR	APK 11	2502 LAMAR VALLEY ST	5400 000006000	000006500
07-21-28-1390-00-390	BUTLER ALISHA L	APK 11	2508 LAMAR VALLEY ST	5400 000006000	000006500
07-21-28-1390-00-400	WELLS KATINA R	APK 11	2514 LAMAR VALLEY ST	5400 000007200	000007800
07-21-28-1390-00-410	QUINTYNE PAUL ANTHONY	APK 11	2520 LAMAR VALLEY ST	5400 000006000	000006500
07-21-28-1390-00-420	BARTOLE MICHAEL ARND	APK 11	2526 LAMAR VALLEY ST	5400 000006000	000006500
07-21-28-1390-00-430	ETIENNE EDVARD	APK 11	2538 LAMAR VALLEY ST	5400 000007200	000007800
07-21-28-1390-00-440	MATOS-HIDALGO JUAN ANTONIO	APK 11	2544 LAMAR VALLEY ST	5400 000006000	000006500
07-21-28-1390-00-450	MURPHY LOUIS THOMAS LYDEN	APK 11	2550 LAMAR VALLEY ST	5400 000006000	000006500
07-21-28-1390-00-460	MATER JAMES BRIAN	APK 11	2556 LAMAR VALLEY ST	5400 000006000	000006500
07-21-28-1390-00-470	COLLAZO YAZMIN NEGRON	APK 11	2562 LAMAR VALLEY ST	5400 000006000	000006500
07-21-28-1390-00-480	BAZILE SANDEL	APK 11	2563 LAMAR VALLEY ST	5400 000007200	000007800
07-21-28-1390-00-490	MALAVE ALCANTARA JOSE EMMANUEL	APK 11	2557 LAMAR VALLEY ST	5400 000006000	000006500
07-21-28-1390-00-500	WHITTED CHAUKA R	APK 11	2551 LAMAR VALLEY ST	5400 000006000	000006500
07-21-28-1390-00-510	THOMPSON CARLOS D	APK 11	2545 LAMAR VALLEY ST	5400 000006000	000006500
07-21-28-1390-00-520	HAUN TROY	APK 11	2539 LAMAR VALLEY ST	5400 000006000	000006500
07-21-28-1390-00-530	LONOZA THERESA RAMOS	APK 11	2527 LAMAR VALLEY ST	5400 000006000	000006500
07-21-28-1390-00-540	SANES JOHANNA	APK 11	2521 LAMAR VALLEY ST	5400 000006000	000006500
07-21-28-1390-00-550	ROSA EDUVIGES ANTONIO	APK 11	2515 LAMAR VALLEY ST	5400 000006000	000006500
07-21-28-1390-00-560	CASTRO SHEMAY	APK 11	2509 LAMAR VALLEY ST	5400 000006000	000006500
07-21-28-1390-00-570	CONFIDENTIAL	APK 11	2503 LAMAR VALLEY ST	5400 000006000	000006500
07-21-28-1390-00-580	ALLEN JOHN JR	APK 11	2500 HAYDEN VALLEY ST	5400 000007200	000007800
07-21-28-1390-00-590	TAYLOR DARNELL W	APK 11	2506 HAYDEN VALLEY ST	5400 000006000	000006500
07-21-28-1390-00-600	ROMULUS MARIE YVES	APK 11	2512 HAYDEN VALLEY ST	5400 000006000	000006500
07-21-28-1390-00-610	VEGA KATTIA	APK 11	2518 HAYDEN VALLEY ST	5400 000006000	000006500
07-21-28-1390-00-620	EMANUEL NATHAN	APK 11	2524 HAYDEN VALLEY ST	5400 000006000	000006500
07-21-28-1390-00-630	BLAIR BRIAN	APK 11	2536 HAYDEN VALLEY ST	5400 000006000	000006500
07-21-28-1390-00-640	MORA MARJORIE NUBIAN	APK 11	2542 HAYDEN VALLEY ST	5400 000006000	000006500
07-21-28-1390-00-650	HYATT DAVID A	APK 11	2548 HAYDEN VALLEY ST	5400 000006000	000006500
07-21-28-1390-00-660	PLANCHER JOSE	APK 11	2554 HAYDEN VALLEY ST	5400 000006000	000006500
07-21-28-1390-00-670	DESROSIERS GERSON F	APK 11	2560 HAYDEN VALLEY ST	5400 000006000	000006500
07-21-28-1390-00-680	FOWLER CHESTER EMANUEL	APK 11	643 BAY BRIDGE CIR	5400 000007200	000007800
07-21-28-1390-00-690	HERNANDEZ-LOPEZ BRYAN JOSE	APK 11	637 BAY BRIDGE CIR	5400 000006000	000006500
07-21-28-1390-00-700	HAYES ROOSEVELT F	APK 11	631 BAY BRIDGE CIR	5400 000006000	000006500
07-21-28-1390-00-710	MARTINEZ GAIL DENISE	APK 11	625 BAY BRIDGE CIR	5400 000006000	000006500
07-21-28-1390-00-720	IRIZARRY LUIS MANUEL JR	APK 11	619 BAY BRIDGE CIR	5400 000006000	000006500
07-21-28-1390-00-730	VANDIVER JENNIFER	APK 11	613 BAY BRIDGE CIR	5400 000006000	000006500
07-21-28-1390-00-740	MARCOVICH BRIAN CARLOS	APK 11	607 BAY BRIDGE CIR	5400 000006000	000006500
07-21-28-1390-00-750	MORRISON ALBERT COLEMAN JR	APK 11	601 BAY BRIDGE CIR	5400 000006000	000006500

07-21-28-1390-00-760	THOMAS PAULA	APK 11	2412 ARTIST POINT CT	5400 000006000	000006500
07-21-28-1390-00-770	ERWIN JEFFREY	APK 11	2400 ARTIST POINT CT	5400 000007200	000007800
07-21-28-1390-00-780	COTRONE NICHOLE	APK 11	2407 ARTIST POINT CT	5400 000006000	000006500
07-21-28-1390-00-790	ALICEA SANTIAGO ERIC FRANCISCO	APK 11	2413 ARTIST POINT CT	5400 000006000	000006500
07-21-28-1390-00-800	WILLIAM H KELLY SR REVOCABLE TRUST	APK 11	2419 ARTIST POINT CT	5400 000006000	000006500
07-21-28-1390-00-810	TRAN THANH TUONG	APK 11	2425 ARTIST POINT CT	5400 000006000	000006500
07-21-28-1390-00-820	FELIZ LUNA AMIN A	APK 11	961 BAY BRIDGE CIR	5400 000006000	000006500
07-21-28-1390-00-830	CHAMPAGNE DAVID JOSEPH	APK 11	602 BAY BRIDGE CIR	5400 000006000	000006500
07-21-28-1390-00-840	RICHARDSON ALFONSO	APK 11	608 BAY BRIDGE CIR	5400 000006000	000006500
07-21-28-1390-00-850	JEAN-PHILIPPE GAMMANIEL	APK 11	614 BAY BRIDGE CIR	5400 000006000	000006500
07-21-28-1390-00-860	MAUCH MICHAEL J	APK 11	620 BAY BRIDGE CIR	5400 000006000	000006500
07-21-28-1390-00-870	BORJA JOHAN CORREA	APK 11	626 BAY BRIDGE CIR	5400 000006000	000006500
07-21-28-1390-00-880	JEAN-BAPTISTE JUDITH HELENE	APK 11	632 BAY BRIDGE CIR	5400 000007200	000007800
07-21-28-1390-00-890	LIM CHARLIE H	APK 11	638 BAY BRIDGE CIR	5400 000006000	000006500
07-21-28-1390-00-900	KAUL ASHWANI	APK 11	644 BAY BRIDGE CIR	5400 000005280	00057.200
07-21-28-1390-00-910	KOPATICH RICHARD CHARLES	APK 11	2507 HAYDEN VALLEY ST	5400 000006000	000006500
07-21-28-1390-00-920	WILSON NIKITA	APK 11	2513 HAYDEN VALLEY ST	5400 000006000	000006500
07-21-28-1390-00-930	FORD TONDA D	APK 11	2519 HAYDEN VALLEY ST	5400 000006000	000006500
07-21-28-1390-00-940	RAMOS GARRIGA ANGEL LUIS	APK 11	2525 HAYDEN VALLEY ST	5400 000006000	000006500
07-21-28-1390-00-950	LIPSCOMB AMBER	APK 11	2531 HAYDEN VALLEY ST	5400 000006000	000006500
07-21-28-1390-00-960	ARTHUR-RODRIGUEZ PATRICIA HENRIETTA	APK 11	2537 HAYDEN VALLEY ST	5400 000006000	000006500
07-21-28-1390-00-970	JEFFERSON JULIAN JAFFAR	APK 11	2543 HAYDEN VALLEY ST	5400 000007200	000007800
07-21-28-1390-00-980	SARRIS WILLIAM	APK 11	2549 HAYDEN VALLEY ST	5400 000006000	000006500
07-21-28-1390-00-990	BENOIT ANNIE N	APK 11	2555 HAYDEN VALLEY ST	5400 000007200	000007800
07-21-28-1390-01-000	DUANY EFFRAIN	APK 11	836 BAY BRIDGE CIR	5400 000006000	000006500
07-21-28-1390-01-010	MEI SHI	APK 11	842 BAY BRIDGE CIR	5400 000006000	000006500
07-21-28-1390-01-020	DAILY ELAINA	APK 11	848 BAY BRIDGE CIR	5400 000006000	000006500
07-21-28-1390-01-030	GLUHAN JONATHAN MICHAEL	APK 11	854 BAY BRIDGE CIR	5400 000006000	000006500
07-21-28-1390-01-040	HPA II BORROWER 2021-1 LLC	APK 11	860 BAY BRIDGE CIR	5400 000007200	000007800
07-21-28-1390-01-050	MARKS JERALD	APK 11	866 BAY BRIDGE CIR	5400 000007200	000007800
07-21-28-1390-01-060	WIGGINS TRAVIS LEE	APK 11	878 BAY BRIDGE CIR	5400 000006000	000006500
07-21-28-1390-01-070	REDHEAD KERRY CLASSTON	APK 11	884 BAY BRIDGE CIR	5400 000006000	000006500
07-21-28-1390-01-080	HOWELL FAMILY TRUST	APK 11	902 BAY BRIDGE CIR	5400 000006000	000006500
07-21-28-1390-01-090	ZALDIVAR CASTELLANOS CARLOS ALFONSO	APK 11	908 BAY BRIDGE CIR	5400 000007200	000007800
07-21-28-1390-01-100	HILLYARD JAMES DUSTIN	APK 11	914 BAY BRIDGE CIR	5400 000006000	000006500
07-21-28-1390-01-110	MAGWOOD GAIL DENISE	APK 11	920 BAY BRIDGE CIR	5400 000006000	000006500
07-21-28-1390-01-120	HATCHER MELISSA GAUDREULT	APK 11	926 BAY BRIDGE CIR	5400 000006000	000006500
07-21-28-1390-01-130	MEDINA OMAR	APK 11	932 BAY BRIDGE CIR	5400 000006000	000006500
07-21-28-1390-01-140	PUJOLS CARLOS M	APK 11	938 BAY BRIDGE CIR	5400 000006000	000006500
07-21-28-1390-01-150	ELLIS MICHAEL ERIC	APK 11	944 BAY BRIDGE CIR	5400 000006000	000006500
07-21-28-1390-01-160	MILE HIGH BORROWER 1 (VALUE) LLC	APK 11	950 BAY BRIDGE CIR	5400 000006000	000006500
07-21-28-1390-01-170	TRAN JESSICA MY-LE	APK 11	955 BAY BRIDGE CIR	5400 000007200	000007800
07-21-28-1390-01-180	WILCOX KAREN LYNNE	APK 11	949 BAY BRIDGE CIR	5400 000006000	000006500
07-21-28-1390-01-190	PERC-LYNN LISA MARIE	APK 11	943 BAY BRIDGE CIR	5400 000006000	000006500
07-21-28-1390-01-200	CAMPOPIANO FRANK ROBERT	APK 11	937 BAY BRIDGE CIR	5400 000006000	000006500
07-21-28-1390-01-210	TRYTTEN NICOLE	APK 11	931 BAY BRIDGE CIR	5400 000006000	000006500
07-21-28-1390-01-220	FERMIN MIGUEL R	APK 11	925 BAY BRIDGE CIR	5400 000007200	000007800
07-21-28-1390-01-230	PRINCE VANESSA	APK 11	919 BAY BRIDGE CIR	5400 000006000	000006500
07-21-28-1390-01-240	HAMRICK LINDSEY K	APK 11	913 BAY BRIDGE CIR	5400 000007200	000007800
07-21-28-1390-01-250	JHALA DUSHYANT V	APK 11	501 NATURAL BRIDGE CT	5400 000006000	000006500
07-21-28-1390-01-260	BLAKENEY FAYE	APK 11	507 NATURAL BRIDGE CT	5400 000007200	000007800
07-21-28-1390-01-270	SILCOX GEORGE FREDERICK	APK 11	513 NATURAL BRIDGE CT	5400 000006000	000006500
07-21-28-1390-01-280	JENNINGS RICHARD K	APK 11	519 NATURAL BRIDGE CT	5400 000006000	000006500
03-21-28-4835-00-070	ATKINS JERRY JR	APK 11	717 PRIMROSE WILLOW WAY	5400 000007200	000007800
07-21-28-1383-00-230	FAIELLO ALAINA LEA	APK 11	63 CLEAR HARBOR CT	5400 000006000	000006500
07-21-28-1390-01-310	STEVENS YOLANDA	APK 11	901 BAY BRIDGE CIR	5400 000007200	000007800
07-21-28-1390-01-320	TAYLOR CLARENCE BRYON III	APK 11	895 BAY BRIDGE CIR	5400 000006000	000006500
07-21-28-1390-01-330	ROMERO CALDERON GUILLERMO	APK 11	889 BAY BRIDGE CIR	5400 000006000	000006500
07-21-28-1390-01-340	HENRY WILLIAM	APK 11	883 BAY BRIDGE CIR	5400 000006000	000006500
07-21-28-1390-01-350	COOK JODY ANN	APK 11	877 BAY BRIDGE CIR	5400 000006000	000006500
07-21-28-1390-01-360	TREVINO JOSHUA	APK 11	871 BAY BRIDGE CIR	5400 000006000	000006500
07-21-28-1390-01-370	FIELDS CAROLYN	APK 11	865 BAY BRIDGE CIR	5400 000006000	000006500
07-21-28-1390-01-380	RAYMOND DANIEL	APK 11	859 BAY BRIDGE CIR	5400 000006000	000006500

07-21-28-1390-01-390	WIXTED THOMAS CLAYTON	APK 11	853 BAY BRIDGE CIR	5400	000006000	000006500
07-21-28-1390-01-400	BATIE JAMES MARTIOUS	APK 11	847 BAY BRIDGE CIR	5400	000006000	000006500
07-21-28-1390-01-410	DUROSIER NEAL	APK 11	841 BAY BRIDGE CIR	5400	000006000	000006500
07-21-28-1390-01-420	WILLIAMS MICHAEL ALLEN	APK 11	835 BAY BRIDGE CIR	5400	000006000	000006500
07-21-28-1384-00-220	DAVILA IVAN J	APK 11	2672 WYNDAM BAY PL	5400	000007200	000007800
21-20-28-8241-00-005	CITY OF APOPKA	APK 11	3270 MT BERWICK DR	5400	000003600	000003900
09-21-28-1664-00-002	COOPER INDUSTRIAL CENTER PROPERTY OWNERS ASSN INC	APK 11	COOPER INDUSTRIAL PKWY	5400		000045500
07-21-28-5548-00-010	KISIMBI MAXINE K SHARPE	APK 11	2265 BEARDSLEY DR	5400	000006000	000006500
07-21-28-5548-00-020	KEPPLER JENNIFER	APK 11	2259 BEARDSLEY DR	5400	000006000	000006500
07-21-28-5548-00-030	CROMWELL MARK	APK 11	2253 BEARDSLEY DR	5400	000007200	000007800
07-21-28-5548-00-040	MONKS MICHAEL E	APK 11	2247 BEARDSLEY DR	5400	000006000	000006500
07-21-28-5548-00-050	MATTHEWS REUBEN THOMAS JR	APK 11	2241 BEARDSLEY DR	5400	000006000	000006500
07-21-28-5548-00-060	FLOR CHRISTOPHER A	APK 11	2235 BEARDSLEY DR	5400	000006000	000006500
07-21-28-5548-00-070	MILLER JESSE CAMERON	APK 11	2229 BEARDSLEY DR	5400	000006000	000006500
07-21-28-5548-00-080	ORTIZ CARMEN G	APK 11	2223 BEARDSLEY DR	5400	000006000	000006500
07-21-28-5548-00-090	PERSAUD KRISHNA	APK 11	2217 BEARDSLEY DR	5400	000007200	000007800
07-21-28-5548-00-100	CAO LE S	APK 11	2211 BEARDSLEY DR	5400	000006000	000006500
07-21-28-5548-00-110	TORRES JOHN LIFE ESTATE	APK 11	2205 BEARDSLEY DR	5400	000007200	000007800
07-21-28-5548-00-120	CHANDRASAIN AHDESH K	APK 11	346 WILLET AVE	5400	000006000	000006500
07-21-28-5548-00-130	MORGAN PATRICIA TR	APK 11	340 WILLET AVE	5400	000007200	000007800
07-21-28-5548-00-140	DELGADO ANGEL F	APK 11	334 WILLET AVE	5400	000006000	000006500
07-21-28-5548-00-150	ANDERSON OMAR MIGUEL SR	APK 11	328 WILLET AVE	5400	000006000	000006500
07-21-28-5548-00-160	CARR FAWN F	APK 11	322 WILLET AVE	5400	000006000	000006500
07-21-28-5548-00-170	CAMPBELL CHRISTOPHER MICHAEL	APK 11	316 WILLET AVE	5400	000006000	000006500
07-21-28-5548-00-180	AARONS DAMION	APK 11	310 WILLET AVE	5400	000006000	000006500
07-21-28-5548-00-190	RAMDIHAL KHAMTA LIFE ESTATE	APK 11	304 WILLET AVE	5400	000007200	000007800
07-21-28-5548-00-200	GARZA ADELAIDO A	APK 11	197 MAUDEHELEN ST	5400	000007200	000007800
07-21-28-5548-00-210	LOUIS YVONETTE PIERRE	APK 11	261 MAUDEHELEN ST	5400	000006000	000006500
07-21-28-5548-00-220	JOVIN ALPHONSE O	APK 11	267 MAUDEHELEN ST	5400	000006000	000006500
07-21-28-5548-00-230	GRAY DEBORAH	APK 11	273 MAUDEHELEN ST	5400	000006000	000006500
07-21-28-5548-00-240	STORR JOSE B	APK 11	279 MAUDEHELEN ST	5400	000006000	000006500
07-21-28-5548-00-250	ROSSELOT DAVID L	APK 11	285 MAUDEHELEN ST	5400	000006000	000006500
07-21-28-5548-00-260	ALTIDOR JOHN	APK 11	1643 SCRUB JAY RD	5400	000007200	000007800
07-21-28-5548-00-270	SUKHRAM RUDRANAUTH	APK 11	1649 SCRUB JAY RD	5400	000006000	000006500
07-21-28-5548-00-280	BULLOCK ELTON	APK 11	1655 SCRUB JAY RD	5400	000007200	000007800
07-21-28-5548-00-290	MILLS LASHONDA	APK 11	1661 SCRUB JAY RD	5400	000006000	000006500
07-21-28-5548-00-300	SAUJANI JAYSHREE D	APK 11	1667 SCRUB JAY RD	5400	000006000	000006500
07-21-28-5548-00-310	SINGH TRUST	APK 11	1673 SCRUB JAY RD	5400	000006000	000006500
07-21-28-5548-00-320	LUC INESSE	APK 11	1679 SCRUB JAY RD	5400	000006000	000006500
07-21-28-5548-00-330	BROOKES JANELL M	APK 11	1685 SCRUB JAY RD	5400	000006000	000006500
07-21-28-5548-00-340	JAILALL JAGMOHAN FAMILY TRUST	APK 11	1691 SCRUB JAY RD	5400	000007200	000007800
07-21-28-5548-00-350	JOHNSON JEREMIAH	APK 11	1697 SCRUB JAY RD	5400	000006000	000006500
07-21-28-5548-00-360	BUTLER MARY A	APK 11	1763 SCRUB JAY RD	5400	000007200	000007800
07-21-28-5548-00-370	FIGUEROA ALEX	APK 11	1769 SCRUB JAY RD	5400	000006000	000006500
07-21-28-5548-00-380	COLON INGRID	APK 11	1775 SCRUB JAY RD	5400	000006000	000006500
07-21-28-5548-00-390	REYNOLDS CLAUDE N	APK 11	1781 SCRUB JAY RD	5400	000006000	000006500
07-21-28-5548-00-400	COON STEPHEN ALFRED	APK 11	1787 SCRUB JAY RD	5400	000006000	000006500
07-21-28-5548-00-410	RAYMOND MICHAEL JOSEPH JR	APK 11	1793 SCRUB JAY RD	5400	000006000	000006500
07-21-28-5548-00-420	BACCHUS EMAMALI	APK 11	1831 SCRUB JAY RD	5400	000006000	000006500
07-21-28-5548-00-430	CHAVEZ LUIS F	APK 11	1837 SCRUB JAY RD	5400	000006000	000006500
07-21-28-5548-00-440	CAMPBELL CHRISTOPHER O	APK 11	1843 SCRUB JAY RD	5400	000006000	000006500
07-21-28-5548-00-450	LAMOTHE MICHAEL J	APK 11	1849 SCRUB JAY RD	5400	000006000	000006500
07-21-28-5548-00-460	VSP ORLANDO LLC	APK 11	1855 SCRUB JAY RD	5400	000006000	000006500
07-21-28-5548-00-470	TIMMONS GEORGE	APK 11	1861 SCRUB JAY RD	5400	000006000	000006500
07-21-28-5548-00-480	RODRIGUEZ JENNIFER CARRASCO	APK 11	1867 SCRUB JAY RD	5400	000006000	000006500
07-21-28-5548-00-490	ALEXANDRE ANTOINE	APK 11	1873 SCRUB JAY RD	5400	000007200	000007800
07-21-28-5548-00-500	JOHNSON AUNDRA	APK 11	1879 SCRUB JAY RD	5400	000006000	000006500
07-21-28-5548-00-510	WILLIAMS FELISHA	APK 11	1885 SCRUB JAY RD	5400	000006000	000006500
07-21-28-5548-00-520	HARRY SOLOMON	APK 11	1891 SCRUB JAY RD	5400	000006000	000006500
07-21-28-5548-00-530	PROGRESS RESIDENTIAL BORROWER 14 LLC	APK 11	1919 BEARDSLEY DR	5400	000006000	000006500
07-21-28-5548-00-540	WILLIAMS DONN E	APK 11	1866 SCRUB JAY RD	5400	000006000	000006500
07-21-28-5548-00-550	MUNOZ DIONICIO	APK 11	1860 SCRUB JAY RD	5400	000006000	000006500
07-21-28-5548-00-560	HORNE ALDRICK	APK 11	1848 SCRUB JAY RD	5400	000006000	000006500

07-21-28-5548-00-570	AMH 2015-1 BORROWER LP	APK 11	1842 SCRUB JAY RD	5400 000006000	000006500
07-21-28-5548-00-580	CARTY LILEITH MILLER LIFE ESTATE	APK 11	1836 SCRUB JAY RD	5400 000007200	000007800
07-21-28-5548-00-590	PERKINS TRACY	APK 11	1830 SCRUB JAY RD	5400 000006000	000006500
07-21-28-5548-00-600	ZAMY RICARDO	APK 11	1792 SCRUB JAY RD	5400 000007200	000007800
07-21-28-5548-00-610	TURNER KERRY	APK 11	1786 SCRUB JAY RD	5400 000006000	000006500
07-21-28-5548-00-620	CUNNINGHAM PATRICIA R	APK 11	1780 SCRUB JAY RD	5400 000006000	000006500
07-21-28-5548-00-630	MELO ERICK	APK 11	1774 SCRUB JAY RD	5400 000006000	000006500
07-21-28-5548-00-640	SALLS ROGER HARRY	APK 11	1768 SCRUB JAY RD	5400 000006000	000006500
07-21-28-5548-00-650	PAUL DJONNY	APK 11	1762 SCRUB JAY RD	5400 000007200	000007800
07-21-28-5548-00-660	FRANKLIN TENESHIA	APK 11	1692 SCRUB JAY RD	5400 000007200	000007800
07-21-28-5548-00-670	SATCHELL OLGA FAY	APK 11	1686 SCRUB JAY RD	5400 000007200	000007800
07-21-28-5548-00-680	PARIKH KIRAT	APK 11	1680 SCRUB JAY RD	5400 000007200	000007800
07-21-28-5548-00-690	VAZQUEZ-PASTRANA VICTOR	APK 11	1674 SCRUB JAY RD	5400 000006000	000006500
07-21-28-5548-00-700	FRANCOIS MARGALIE	APK 11	1668 SCRUB JAY RD	5400 000006000	000006500
07-21-28-5548-00-710	CHUNG LISA M	APK 11	1662 SCRUB JAY RD	5400 000006000	000006500
07-21-28-5548-00-720	HALTER JOHNNY	APK 11	1656 SCRUB JAY RD	5400 000006000	000006500
07-21-28-5548-00-730	JEROME DUVERCEAU	APK 11	339 MAUDEHELEN ST	5400 000006000	000006500
07-21-28-5548-00-740	BINNS JENNIFER M	APK 11	345 MAUDEHELEN ST	5400 000006000	000006500
07-21-28-5548-00-750	HENDERSON JOSEPHINE	APK 11	351 MAUDEHELEN ST	5400 000007200	000007800
07-21-28-5548-00-760	RENOIS JEAN A	APK 11	357 MAUDEHELEN ST	5400 000006000	000006500
07-21-28-5548-00-770	ROTHFELD DAVID	APK 11	363 MAUDEHELEN ST	5400 000006000	000006500
07-21-28-5548-00-780	MOORE KEVIN	APK 11	369 MAUDEHELEN ST	5400 000006000	000006500
07-21-28-5548-00-790	RUGHANI AVNISH	APK 11	375 MAUDEHELEN ST	5400 000007200	000007800
07-21-28-5548-00-800	FKH SFR C2 L P	APK 11	381 MAUDEHELEN ST	5400 000007200	000007800
07-21-28-5548-00-810	LOUIS JEAN G	APK 11	387 MAUDEHELEN ST	5400 000007200	000007800
07-21-28-5548-00-820	RANKINE ONEIL R	APK 11	393 MAUDEHELEN ST	5400 000006000	000006500
07-21-28-5548-00-830	MCH SFR PROPERTY OWNER 1 LLC	APK 11	433 MAUDEHELEN ST	5400 000006000	000006500
07-21-28-5548-00-840	CONFIDENTIAL	APK 11	439 MAUDEHELEN ST	5400 000006000	000006500
07-21-28-5548-00-850	RAMNARAIN TRACY ERICA	APK 11	445 MAUDEHELEN ST	5400 000006000	000006500
07-21-28-5548-00-860	IHS PROPERTY FLORIDA LP	APK 11	451 MAUDEHELEN ST	5400 000006000	000006500
07-21-28-5548-00-870	SEPULVEDA MARTHA J	APK 11	457 MAUDEHELEN ST	5400 000006000	000006500
07-21-28-5548-00-880	FERRAO SADILKA	APK 11	1949 BEARDSLEY DR	5400 000006000	000006500
07-21-28-5548-00-890	LAURENCIN ESAU	APK 11	1943 BEARDSLEY DR	5400 000007200	000007800
07-21-28-5548-00-900	MERCHANT VIJAY M	APK 11	1937 BEARDSLEY DR	5400 000007200	000007800
07-21-28-5548-00-910	MARCELLUS LIVING TRUST	APK 11	1931 BEARDSLEY DR	5400 000007200	000007800
07-21-28-5548-00-920	HARVEY DAVID	APK 11	1925 BEARDSLEY DR	5400 000007200	000007800
07-21-28-5548-00-930	TOBERY GREGORY R	APK 11	350 MAUDEHELEN ST	5400 000006000	000006500
07-21-28-5548-00-940	MOSS GERARD A	APK 11	344 MAUDEHELEN ST	5400 000006000	000006500
07-21-28-5548-00-950	TORRES LEONARDO F	APK 11	338 MAUDEHELEN ST	5400 000006000	000006500
07-21-28-5548-00-960	LETTSSOME FREDERICK V	APK 11	332 MAUDEHELEN ST	5400 000006000	000006500
07-21-28-5548-00-970	LE KENNY HUY	APK 11	286 MAUDEHELEN ST	5400 000006000	000006500
07-21-28-5548-00-980	SAUL DONALD	APK 11	280 MAUDEHELEN ST	5400 000006000	000006500
07-21-28-5548-00-990	ALEXANDER JAMILA S	APK 11	272 MAUDEHELEN ST	5400 000006000	000006500
07-21-28-5548-01-000	IH4 PROPERTY FLORIDA LP	APK 11	266 MAUDEHELEN ST	5400 000006000	000006500
07-21-28-5548-01-010	CHERY RODRIGUE	APK 11	260 MAUDEHELEN ST	5400 000006000	000006500
07-21-28-5548-01-020	HAGINS ALVIN SR	APK 11	2185 CHICKADEE DR	5400 000006000	000006500
07-21-28-5548-01-030	OTERO JERONIMO L	APK 11	2179 CHICKADEE DR	5400 000006000	000006500
07-21-28-5548-01-040	TRAN PHILLIP	APK 11	2173 CHICKADEE DR	5400 000006000	000006500
07-21-28-5548-01-050	HUGHES PATRICIA IROUER	APK 11	2167 CHICKADEE DR	5400 000006000	000006500
07-21-28-5548-01-060	DELVA GELES	APK 11	2161 CHICKADEE DR	5400 000006000	000006500
07-21-28-5548-01-070	FOOTMAN JOSEPH	APK 11	2053 CHICKADEE DR	5400 000006000	000006500
07-21-28-5548-01-080	MURPHY STACEY D	APK 11	2047 CHICKADEE DR	5400 000006000	000006500
07-21-28-5548-01-090	RIDGEWAY SYLVESTER	APK 11	2041 CHICKADEE DR	5400 000006000	000006500
07-21-28-5548-01-100	DIAZ MARIETA	APK 11	2035 CHICKADEE DR	5400 000006000	000006500
07-21-28-5548-01-110	WALKER APRIL YANIK	APK 11	2029 CHICKADEE DR	5400 000006000	000006500
07-21-28-5548-01-120	BARNER RODNEY	APK 11	2023 CHICKADEE DR	5400 000006000	000006500
07-21-28-5548-01-130	SRP SUB LLC	APK 11	2018 CHICKADEE DR	5400 000006000	000006500
07-21-28-5548-01-140	BROWN MARGARETTE	APK 11	2024 CHICKADEE DR	5400 000006000	000006500
07-21-28-5548-01-150	STOCKDALE REVOCABLE TRUST	APK 11	2030 CHICKADEE DR	5400 000006000	000006500
07-21-28-5548-01-160	CENATUS SIMONE	APK 11	2036 CHICKADEE DR	5400 000006000	000006500
07-21-28-5548-01-170	KHADAROO ERIC	APK 11	2042 CHICKADEE DR	5400 000006000	000006500
07-21-28-5548-01-180	KEITH-LYTLF ALFRED A	APK 11	2048 CHICKADEE DR	5400 000006000	000006500
07-21-28-5548-01-190	PERSAUD CHANDRAWATTI	APK 11	2054 CHICKADEE DR	5400 000006000	000006500

07-21-28-5548-01-200	AH4R PROPERTIES TWO LLC	APK 11	2160 CHICKADEE DR	5400 000006000	000006500
07-21-28-5548-01-210	CONFIDENTIAL	APK 11	2166 CHICKADEE DR	5400 000006000	000006500
07-21-28-5548-01-220	RUSSELL RICARDO A	APK 11	2172 CHICKADEE DR	5400 000006000	000006500
07-21-28-5548-01-230	FKH SFR C2 L P	APK 11	2178 CHICKADEE DR	5400 000007200	000007800
07-21-28-5548-01-240	ANTOINE MARSHA	APK 11	2184 CHICKADEE DR	5400 000006000	000006500
07-21-28-5548-01-250	SCARBROUGH JOHN R	APK 11	2185 CLAPPER TRL	5400 000006000	000006500
07-21-28-5548-01-260	CANTERO JOSE A LIFE ESTATE	APK 11	2179 CLAPPER TRL	5400 000006000	000006500
07-21-28-5548-01-270	ROSALVO WIDLER	APK 11	2173 CLAPPER TRL	5400 000006000	000006500
07-21-28-5548-01-280	ALEXIS JOACHIN	APK 11	2167 CLAPPER TRL	5400 000006000	000006500
07-21-28-5548-01-290	WILLMAN PAUL C	APK 11	2161 CLAPPER TRL	5400 000006000	000006500
07-21-28-5548-01-300	HARRIS TERRANCE L	APK 11	2055 CLAPPER TRL	5400 000007200	000007800
07-21-28-5548-01-310	TAYLOR RODNEY	APK 11	2049 CLAPPER TRL	5400 000006000	000006500
07-21-28-5548-01-320	WILLIAMS SHOMARI	APK 11	2043 CLAPPER TRL	5400 000007200	000007800
07-21-28-5548-01-330	MARTINEZ RITA	APK 11	2037 CLAPPER TRL	5400 000006000	000006500
07-21-28-5548-01-340	DESULME CHRISNA LEGER	APK 11	2031 CLAPPER TRL	5400 000006000	000006500
07-21-28-5548-01-350	CAMPBELL HOPE BEVERLEY	APK 11	2025 CLAPPER TRL	5400 000006000	000006500
07-21-28-5548-01-360	CLARK LAFREDDRICK	APK 11	2019 CLAPPER TRL	5400 000006000	000006500
07-21-28-5548-01-370	COLAS KETSIA	APK 11	2013 CLAPPER TRL	5400 000007200	000007800
07-21-28-5548-01-380	HECTOR NICOLE LIFE ESTATE	APK 11	2008 CLAPPER TRL	5400 000006000	000006500
07-21-28-5548-01-390	ROSAS ARANA SERGIO	APK 11	2014 CLAPPER TRL	5400 000006000	000006500
07-21-28-5548-01-400	DORLEUS JULES	APK 11	2020 CLAPPER TRL	5400 000007200	000007800
07-21-28-5548-01-410	SHERRALL DENISE BASS LIVING TRUST	APK 11	2026 CLAPPER TRL	5400 000006000	000006500
07-21-28-5548-01-420	JOSAPHAT-CHERISOL LIVING TRUST	APK 11	2032 CLAPPER TRL	5400 000006000	000006500
07-21-28-5548-01-430	CRIDER BRANDON	APK 11	2038 CLAPPER TRL	5400 000007200	000007800
07-21-28-5548-01-440	ANDERSON TACHAENA	APK 11	2044 CLAPPER TRL	5400 000006000	000006500
07-21-28-5548-01-450	CHARLES JOSIANE	APK 11	2050 CLAPPER TRL	5400 000007200	000007800
07-21-28-5548-01-460	GABRIEL LONEL	APK 11	2056 CLAPPER TRL	5400 000006000	000006500
07-21-28-5548-01-470	RAMSBOTT LUIS E	APK 11	2162 CLAPPER TRL	5400 000006000	000006500
07-21-28-5548-01-480	CAMPBELL JAQUIL D	APK 11	2168 CLAPPER TRL	5400 000006000	000006500
07-21-28-5548-01-490	LEVATINO TERRIE	APK 11	2174 CLAPPER TRL	5400 000006000	000006500
07-21-28-5548-01-500	HIGGINS PHYLLIS J	APK 11	2180 CLAPPER TRL	5400 000006000	000006500
07-21-28-5548-01-510	PROGRESS RESIDENTIAL BORROWER 14 LLC	APK 11	2186 CLAPPER TRL	5400 000006000	000006500
07-21-28-5548-01-520	MCCLYMONT-STODDART NICOLA	APK 11	365 WILLET AVE	5400 000006000	000006500
07-21-28-5548-01-530	JUPITER INVESTMENT LLC	APK 11	2183 BEARDSLEY DR	5400 000006000	000006500
07-21-28-5548-01-540	NUTT BLAKE EDWARD	APK 11	2177 BEARDSLEY DR	5400 000006000	000006500
07-21-28-5548-01-550	WALLACE JACQUELINE Y	APK 11	2171 BEARDSLEY DR	5400 000006000	000006500
07-21-28-5548-01-560	BRADLEY DENARD	APK 11	2165 BEARDSLEY DR	5400 000006000	000006500
07-21-28-5548-01-570	PARKER MICHAEL	APK 11	2055 BEARDSLEY DR	5400 000006000	000006500
07-21-28-5548-01-580	LEJISTE ROSE LAURE	APK 11	2049 BEARDSLEY DR	5400 000006000	000006500
07-21-28-5548-01-590	GARCIA LOIDA	APK 11	2043 BEARDSLEY DR	5400 000006000	000006500
07-21-28-5548-01-600	WALKER ERICKA J	APK 11	2037 BEARDSLEY DR	5400 000006000	000006500
07-21-28-5548-01-610	GRAZETTE THERESA	APK 11	2031 BEARDSLEY DR	5400 000006000	000006500
07-21-28-5548-01-620	BILLINI RUBEN DARIO	APK 11	2025 BEARDSLEY DR	5400 000007200	000007800
07-21-28-5548-01-630	JOSEPH WADSON	APK 11	2019 BEARDSLEY DR	5400 000007200	000007800
07-21-28-5548-01-640	STINARD SCOTT	APK 11	2013 BEARDSLEY DR	5400 000007200	000007800
07-21-28-5548-01-650	SINGH TRUST	APK 11	2007 BEARDSLEY DR	5400 000007200	000007800
07-21-28-5548-01-660	JOHNSON BERNADETTE E LIFE ESTATE	APK 11	2190 BEARDSLEY DR	5400 000006000	000006500
07-21-28-5548-01-670	LOUIS NICOLAS	APK 11	2184 BEARDSLEY DR	5400 000006000	000006500
07-21-28-5548-01-680	BREDY ADELSON	APK 11	2178 BEARDSLEY DR	5400 000006000	000006500
07-21-28-5548-01-690	THOMAS DEANNA SHIRRELLE	APK 11	2172 BEARDSLEY DR	5400 000006000	000006500
07-21-28-5548-01-700	BHIRO JAMES	APK 11	2166 BEARDSLEY DR	5400 000007200	000007800
07-21-28-5548-01-710	BARTHELUS EDZER	APK 11	2160 BEARDSLEY DR	5400 000007200	000007800
07-21-28-5548-01-720	BRIDGES JOPPA LEQUA	APK 11	2054 BEARDSLEY DR	5400 000007200	000007800
07-21-28-5548-01-730	CAJUSTE MAGALIE LIFE ESTATE	APK 11	2048 BEARDSLEY DR	5400 000007200	000007800
07-21-28-5548-01-740	DELGADO EVELINA	APK 11	2042 BEARDSLEY DR	5400 000006000	000006500
07-21-28-5548-01-750	BHANDARI RAJESH I	APK 11	2036 BEARDSLEY DR	5400 000006000	000006500
07-21-28-5548-01-760	MCKENZIE THELMA	APK 11	2030 BEARDSLEY DR	5400 000006000	000006500
07-21-28-5548-01-770	CRUZ JUAN A JR	APK 11	2024 BEARDSLEY DR	5400 000006000	000006500
07-21-28-5548-01-780	CARTER RICHARD A	APK 11	2018 BEARDSLEY DR	5400 000007200	000007800
07-21-28-5548-01-790	STEWART VIVIEN L	APK 11	2012 BEARDSLEY DR	5400 000007200	000007800
07-21-28-5548-01-800	IH6 PROPERTY FLORIDA LP	APK 11	2006 BEARDSLEY DR	5400 000007200	000007800
07-21-28-5548-01-810	NANDRAM MOHABIR	APK 11	1948 BEARDSLEY DR	5400 000007200	000007800
07-21-28-5548-01-820	AMH 2015-1 BORROWER LP	APK 11	1942 BEARDSLEY DR	5400 000006000	000006500

07-21-28-5548-01-830 PROGRESS RESIDENTIAL BORROWER 4 LLC
 07-21-28-5548-01-840 WALKER TARA S
 07-21-28-5548-01-850 CASSEUS ANDERSON
 07-21-28-5548-01-860 DEMEZIER RONY
 07-21-28-5548-11-000 CITY OF APOPKA
 07-21-28-5549-01-870 HOLT PHILIP PRESTON
 07-21-28-5549-01-880 TULLOCH RENEE
 07-21-28-5549-01-890 QIU ZHUANGZHI
 07-21-28-5549-01-900 LIBRAN ANA LUCIA
 07-21-28-5549-01-910 GERVIN TEESHA F
 07-21-28-5549-01-920 PICHARDO ERICA I
 07-21-28-5549-01-930 JACKSON DESIREE
 07-21-28-5549-01-940 BALGOBIN ISHWARDAI
 07-21-28-5549-01-950 VAN NUS CURTIS JACK
 07-21-28-5549-01-960 RESIDENTIAL HOME BUYER ORLANDO LLC
 07-21-28-5549-01-970 ROBINSON DAMION
 07-21-28-5549-01-980 WILLIAMS ABEGAIL
 07-21-28-5549-01-990 HOOSAIN MOHAMED A
 07-21-28-5549-02-000 DAMEUS SCHNEIDER
 07-21-28-5549-02-010 ADAMS ALBERT JR
 07-21-28-5549-02-020 RAMSUNDAR YOGMATTI D
 07-21-28-5549-02-030 WILLIAMS SALINA L
 07-21-28-5549-02-040 SIMPSON KETNA
 07-21-28-5549-02-050 WRIGHT ANGELINA
 07-21-28-5549-02-060 MALDONADO SAMUEL J
 07-21-28-5549-02-070 YOUNG SHAWN A
 07-21-28-5549-02-080 MORRISON RYAN P
 07-21-28-5549-02-090 PATRICK NIESHA
 07-21-28-5549-02-100 CASTANO ROXANNE
 07-21-28-5549-02-110 GARCIA CAITLYN
 07-21-28-5549-02-120 WOOD HANNAH
 07-21-28-5549-02-130 DE LA MORA SHIRLEY
 07-21-28-5549-02-140 PENA FEBRES ROBERTO
 07-21-28-5549-02-150 ROBERTS MONICA
 07-21-28-5549-02-160 PETERSON SHAUNDELL L
 07-21-28-5549-02-170 GORDON JUBAL
 07-21-28-5549-02-180 ANTHONY SUNIL S
 07-21-28-5549-02-190 FKH SFR PROPCO K L P
 07-21-28-5549-02-200 ZAITER SONNY ROA
 07-21-28-5549-02-210 PENA MOLINA ROBERTO
 07-21-28-5549-02-220 VALBRUN ALAND
 07-21-28-5549-02-230 CASIMIR RANDY D
 07-21-28-5549-02-240 PIERCE TONY D
 07-21-28-5549-02-250 LAURETTA DAREUS REVOCABLE TRUST
 07-21-28-5549-02-260 FUENTES LALAITE OSMAR A
 07-21-28-5549-02-270 OLYMPUS BORROWER 1 LLC
 07-21-28-5549-02-280 ROBERTSON JUSTIN B
 07-21-28-5549-02-290 TAYLOR MICHELE J
 07-21-28-5549-02-300 BRUNO ALICIA G
 07-21-28-5549-02-310 RAMOS OLGA
 07-21-28-5549-02-320 LABOY HUGO L
 07-21-28-5549-02-330 SMITH BRIAN JAMES
 07-21-28-5549-02-340 SMITH RICHARD ANTHONY
 07-21-28-5549-02-350 SUTTON RODNEY E
 07-21-28-5549-02-360 SCHECK JENNIFER LEE
 07-21-28-5549-02-370 ARLEGUI LAURABELLE CUESTA
 07-21-28-5549-02-380 MILLER DANIEL C
 07-21-28-5549-02-390 DARNELL CHARLES MCGARVEY III
 07-21-28-5549-02-400 CAMILLE GUERDIE J
 07-21-28-5549-02-410 MIDDLETON ANTANETTE
 07-21-28-5549-02-420 BENNETT CHESTER
 07-21-28-5549-02-430 GREGG JOANNA A
 07-21-28-5549-02-440 DEUBERRY BELINDA K

APK 11	1936 BEARDSLEY DR	5400 000006000	000006500
APK 11	1930 BEARDSLEY DR	5400 000006000	000006500
APK 11	1924 BEARDSLEY DR	5400 000006000	000006500
APK 11	1918 BEARDSLEY DR	5400 000007200	000007800
APK 11	1901 BEARDSLEY DR	5400 000003600	000003900
APK 11	1964 SCRUB JAY RD	5400 000006000	000006500
APK 11	1970 SCRUB JAY RD	5400 000006000	000006500
APK 11	1976 SCRUB JAY RD	5400 000006000	000006500
APK 11	1982 SCRUB JAY RD	5400 000006000	000006500
APK 11	2010 SCRUB JAY RD	5400 000006000	000006500
APK 11	2016 SCRUB JAY RD	5400 000007200	000007800
APK 11	2022 SCRUB JAY RD	5400 000006000	000006500
APK 11	2028 SCRUB JAY RD	5400 000006000	000006500
APK 11	2034 SCRUB JAY RD	5400 000006000	000006500
APK 11	2040 SCRUB JAY RD	5400 000006000	000006500
APK 11	2046 SCRUB JAY RD	5400 000006000	000006500
APK 11	2052 SCRUB JAY RD	5400 000006000	000006500
APK 11	2158 SCRUB JAY RD	5400 000006000	000006500
APK 11	2164 SCRUB JAY RD	5400 000006000	000006500
APK 11	2170 SCRUB JAY RD	5400 000006000	000006500
APK 11	2176 SCRUB JAY RD	5400 000006000	000006500
APK 11	2182 SCRUB JAY RD	5400 000006000	000006500
APK 11	2188 SCRUB JAY RD	5400 000006000	000006500
APK 11	2208 SCRUB JAY RD	5400 000007200	000007800
APK 11	2214 SCRUB JAY RD	5400 000007200	000007800
APK 11	2220 SCRUB JAY RD	5400 000006000	000006500
APK 11	2226 SCRUB JAY RD	5400 000006000	000006500
APK 11	2232 SCRUB JAY RD	5400 000006000	000006500
APK 11	2238 SCRUB JAY RD	5400 000006000	000006500
APK 11	2250 SCRUB JAY RD	5400 000006000	000006500
APK 11	2249 SCRUB JAY RD	5400 000006000	000006500
APK 11	2243 SCRUB JAY RD	5400 000006000	000006500
APK 11	2237 SCRUB JAY RD	5400 000006000	000006500
APK 11	2231 SCRUB JAY RD	5400 000006000	000006500
APK 11	2225 SCRUB JAY RD	5400 000006000	000006500
APK 11	2219 SCRUB JAY RD	5400 000006000	000006500
APK 11	2213 SCRUB JAY RD	5400 000006000	000006500
APK 11	500 WILLET AVE	5400 000006000	000006500
APK 11	2181 SCRUB JAY RD	5400 000006000	000006500
APK 11	2175 SCRUB JAY RD	5400 000006000	000006500
APK 11	2169 SCRUB JAY RD	5400 000006000	000006500
APK 11	2163 SCRUB JAY RD	5400 000006000	000006500
APK 11	2157 SCRUB JAY RD	5400 000006000	000006500
APK 11	2051 SCRUB JAY RD	5400 000005280	00057.200
APK 11	2045 SCRUB JAY RD	5400 000006000	000006500
APK 11	2039 SCRUB JAY RD	5400 000006000	000006500
APK 11	2033 SCRUB JAY RD	5400 000006000	000006500
APK 11	2027 SCRUB JAY RD	5400 000005280	00057.200
APK 11	2021 SCRUB JAY RD	5400 000006000	000006500
APK 11	2015 SCRUB JAY RD	5400 000006000	000006500
APK 11	2009 SCRUB JAY RD	5400 000006000	000006500
APK 11	1981 SCRUB JAY RD	5400 000007200	000007800
APK 11	1975 SCRUB JAY RD	5400 000006000	000006500
APK 11	1969 SCRUB JAY RD	5400 000006000	000006500
APK 11	1963 SCRUB JAY RD	5400 000006000	000006500
APK 11	1957 SCRUB JAY RD	5400 000007200	000007800
APK 11	1951 SCRUB JAY RD	5400 000007200	000007800
APK 11	1945 SCRUB JAY RD	5400 000007200	000007800
APK 11	1939 SCRUB JAY RD	5400 000006000	000006500
APK 11	1961 BLACKBIRD DR	5400 000006000	000006500
APK 11	1967 BLACKBIRD DR	5400 000006000	000006500
APK 11	1973 BLACKBIRD DR	5400 000006000	000006500
APK 11	1979 BLACKBIRD DR	5400 000006000	000006500

07-21-28-5549-02-450	THEVENIN ANTHONY	APK 11	1985 BLACKBIRD DR	5400 000006000	000006500
07-21-28-5549-02-460	MOJICA VICTOR	APK 11	2005 BLACKBIRD DR	5400 000006000	000006500
07-21-28-5549-02-470	JACKSON JOSHUA S	APK 11	2011 BLACKBIRD DR	5400 000006000	000006500
07-21-28-5549-02-480	VAUGHT DAISY A	APK 11	2017 BLACKBIRD DR	5400 000006000	000006500
07-21-28-5549-02-490	GARCIA JULIO E JR	APK 11	2023 BLACKBIRD DR	5400 000006000	000006500
07-21-28-5549-02-500	PEREZ PEDRO	APK 11	2029 BLACKBIRD DR	5400 000006000	000006500
07-21-28-5549-02-510	DEARING RUDOLPH ALTON III	APK 11	2035 BLACKBIRD DR	5400 000006000	000006500
07-21-28-5549-02-520	GUNN-WHITTED CAREA	APK 11	2041 BLACKBIRD DR	5400 000006000	000006500
07-21-28-5549-02-530	HURST LINDSEY ANASTASIA	APK 11	2047 BLACKBIRD DR	5400 000006000	000006500
07-21-28-5549-02-540	RODRIGUEZ FERNANDO JR	APK 11	2053 BLACKBIRD DR	5400 000006000	000006500
07-21-28-5549-02-550	CONFIDENTIAL	APK 11	2165 WHITE BIRD WAY	5400 000006000	000006500
07-21-28-5549-02-560	CARLISLE ASHLEY N	APK 11	2171 WHITE BIRD WAY	5400 000006000	000006500
07-21-28-5549-02-570	PERKINS CLIFTON	APK 11	2177 WHITE BIRD WAY	5400 000006000	000006500
07-21-28-5549-02-580	WILLIAMS KAYLA M	APK 11	2183 WHITE BIRD WAY	5400 000006000	000006500
07-21-28-5549-02-590	BELLAMY CAFFEE M	APK 11	506 WILLET AVE	5400 000006000	000006500
07-21-28-5549-02-600	SIPP AARON JOSHUA	APK 11	512 WILLET AVE	5400 000006000	000006500
07-21-28-5549-02-610	PATEL ASHISHKUMAR PRAHLADKUMAR	APK 11	552 WILLET AVE	5400 000007200	000007800
07-21-28-5549-02-620	GONZALEZ STEPHANIE N	APK 11	558 WILLET AVE	5400 000006000	000006500
07-21-28-5549-02-630	MORGAN EVERARD W	APK 11	564 WILLET AVE	5400 000006000	000006500
07-21-28-5549-02-640	TRAN HOAI H	APK 11	570 WILLET AVE	5400 000006000	000006500
07-21-28-5549-02-650	MARTINEZ JOSE	APK 11	2182 BLACKBIRD DR	5400 000006000	000006500
07-21-28-5549-02-660	KIRAN RAMCHARITAR SINGH TRUST	APK 11	2176 BLACKBIRD DR	5400 000006000	000006500
07-21-28-5549-02-670	KEATON MARTRIVUS D	APK 11	2170 BLACKBIRD DR	5400 000007200	000007800
07-21-28-5549-02-680	SMITH DONTA S	APK 11	2164 BLACKBIRD DR	5400 000006000	000006500
07-21-28-5549-02-690	SPARKS TONJA	APK 11	2158 BLACKBIRD DR	5400 000006000	000006500
07-21-28-5549-02-700	MASSILLON KENDER	APK 11	2046 BLACKBIRD DR	5400 000006000	000006500
07-21-28-5549-02-710	MENNCHE JOHN	APK 11	2040 BLACKBIRD DR	5400 000006000	000006500
07-21-28-5549-02-720	HUTCHINSON CHRISTOPHER M	APK 11	2034 BLACKBIRD DR	5400 000006000	000006500
07-21-28-5549-02-730	TKACHUK BOGDAN	APK 11	2028 BLACKBIRD DR	5400 000006000	000006500
07-21-28-5549-02-740	WONG IVELISSE LIFE ESTATE	APK 11	2022 BLACKBIRD DR	5400 000006000	000006500
07-21-28-5549-02-750	NARCISSE VLADIMIR	APK 11	2016 BLACKBIRD DR	5400 000006000	000006500
07-21-28-5549-02-760	DENNINGTON RYAN T	APK 11	2010 BLACKBIRD DR	5400 000006000	000006500
07-21-28-5549-02-770	FLORES WENCESLAO JR	APK 11	2004 BLACKBIRD DR	5400 000006000	000006500
07-21-28-5549-02-780	BANKS TPOLLIFER O LEWIS	APK 11	1984 BLACKBIRD DR	5400 000006000	000006500
07-21-28-5549-02-790	WALSH EDWARD F III	APK 11	1978 BLACKBIRD DR	5400 000006000	000006500
07-21-28-5549-02-800	SARGENT RONNIE O JR	APK 11	1972 BLACKBIRD DR	5400 000006000	000006500
07-21-28-5549-02-810	SANTIAGO CRYSTAL	APK 11	1966 BLACKBIRD DR	5400 000006000	000006500
07-21-28-5549-02-820	WHITE KRISTINA	APK 11	1960 BLACKBIRD DR	5400 000006000	000006500
07-21-28-5549-02-830	WALKER-BROWN CLAREEN	APK 11	2166 WHITE BIRD WAY	5400 000006000	000006500
07-21-28-5549-02-840	ZILAVETZ GARY S	APK 11	2172 WHITE BIRD WAY	5400 000006000	000006500
07-21-28-5549-02-850	SIKES JOSEPH S	APK 11	2178 WHITE BIRD WAY	5400 000006000	000006500
07-21-28-5549-02-860	CONFIDENTIAL	APK 11	2184 WHITE BIRD WAY	5400 000006000	000006500
07-21-28-5549-02-870	MONTES LORENA	APK 11	2185 BLACKBIRD DR	5400 000006000	000006500
07-21-28-5549-02-880	TORRES ELISABETH CORCHADO	APK 11	2179 BLACKBIRD DR	5400 000006000	000006500
07-21-28-5549-02-890	LEFFLER MELISSA	APK 11	2173 BLACKBIRD DR	5400 000006000	000006500
07-21-28-5549-02-900	COLEMAN SONYA T	APK 11	2167 BLACKBIRD DR	5400 000006000	000006500
07-21-28-5550-02-910	GURALNIK NEHAMA	APK 11	2016 SANDERLIN POINT LOOP	5400 000006000	000006500
07-21-28-5550-02-920	LAWRIE MARTHA	APK 11	2010 SANDERLIN POINT LOOP	5400 000006000	000006500
07-21-28-5550-02-930	CHANEY DELONTA DAUSHAWN AVERY	APK 11	2004 SANDERLIN POINT LOOP	5400 000006000	000006500
07-21-28-5550-02-940	WILKERSON MIKO JOMEL	APK 11	1998 SANDERLIN POINT LOOP	5400 000006000	000006500
07-21-28-5550-02-950	GALL KENNETH ROBERT	APK 11	1992 SANDERLIN POINT LOOP	5400 000006000	000006500
07-21-28-5550-02-960	LEBLANC RUSSELL JOHN	APK 11	148 MAUDEHELEN ST	5400 000006000	000006500
07-21-28-5550-02-970	HAUGHTON RASHIDI	APK 11	154 MAUDEHELEN ST	5400 000006000	000006500
07-21-28-5550-02-980	ALEXANDER AND LINA CARRILLO LIVING TRUST	APK 11	160 MAUDEHELEN ST	5400 000006000	000006500
07-21-28-5550-02-990	SAMSUNDAR CHANDRA L	APK 11	166 MAUDEHELEN ST	5400 000006000	000006500
07-21-28-5550-03-000	CROCKER MICHAEL A	APK 11	172 MAUDEHELEN ST	5400 000006000	000006500
07-21-28-5550-03-010	PEREZ MARICELY JEANETTE	APK 11	178 MAUDEHELEN ST	5400 000006000	000006500
07-21-28-5550-03-020	RIVAS RYAN CLAY	APK 11	184 MAUDEHELEN ST	5400 000006000	000006500
07-21-28-5550-03-030	JOSEPH-SIMELUS CHILNA	APK 11	190 MAUDEHELEN ST	5400 000007200	000007800
07-21-28-5550-03-040	ARAUJO DOMINGO RAPHAEL	APK 11	185 MAUDEHELEN ST	5400 000006000	000006500
07-21-28-5550-03-050	MINCEY MALISHA	APK 11	179 MAUDEHELEN ST	5400 000006000	000006500
07-21-28-5550-03-060	WALTER ROBERT	APK 11	173 MAUDEHELEN ST	5400 000006000	000006500
07-21-28-5550-03-070	THOMAS LATOYAH	APK 11	167 MAUDEHELEN ST	5400 000006000	000006500

07-21-28-5550-03-080 DE JESUS MARTINEZ IVONDELISSE
 07-21-28-5550-03-090 ARROYO AIDA C
 07-21-28-5550-03-100 CLARK MICHAEL ANDRE
 07-21-28-5550-03-110 SAMSONOVA OLGA
 07-21-28-5550-03-120 ZAMOT JOSE C
 07-21-28-5550-03-130 HOLTOM NICOLE R
 07-21-28-5550-03-140 SFR ACQUISITIONS 1 LLC
 07-21-28-5550-03-150 WISHART-RICHARDS SHARINE T
 07-21-28-5550-03-160 JEAN S PROVIDENCE & LYNE A PROVIDENCE REVOCABLE TRUST
 07-21-28-5550-03-170 WARNER HAROLYN A
 07-21-28-5550-03-180 KEATON JASON J
 07-21-28-5550-03-190 WASHINGTON-LINGO ADRIAN L
 07-21-28-5550-03-200 JOHNSON MELBA Y
 07-21-28-5550-03-210 MAND OTTO JOHAN
 07-21-28-5550-03-220 POLLARD FRANCINE V
 07-21-28-5550-03-230 ZGAGA KERRI ANNE
 07-21-28-5550-03-240 ST VICTOR ROSEMAY
 07-21-28-5550-03-250 LOUIS BILLY JEAN
 07-21-28-5550-03-260 ANDERSON SHEDRIC
 07-21-28-5550-03-270 CHAU DAVID
 07-21-28-5550-03-280 TOUSSAINT ARLANNE
 07-21-28-5550-03-290 SCOON-JEROME AYANNA
 07-21-28-5550-03-300 PRASHAD ERIN L
 07-21-28-5550-03-310 DOHER SHERI MICHELLE
 07-21-28-5550-03-320 CAPERS KEVIN J
 07-21-28-5550-03-330 TREJO SAMUEL CHAVEZ
 07-21-28-5550-03-340 CONFIDENTIAL
 07-21-28-5550-03-350 WELCH MICHELE
 07-21-28-5550-03-360 DY JACQUELINE
 07-21-28-5550-03-370 NAVAS AMANDA
 07-21-28-5550-03-380 MCCLENDON DARRYL JR
 07-21-28-5551-03-390 MAVIN TERRELL
 07-21-28-5551-03-400 HEWETT VINA
 07-21-28-5551-03-410 WHALEY MARC
 07-21-28-5551-03-420 MOORE DAVID
 07-21-28-5551-03-430 NICHOLS SHANENEECE
 07-21-28-5551-03-440 CAMPBELL FITZGERALD
 07-21-28-5551-03-450 LIGHTNER JORDAN
 07-21-28-5551-03-460 ORTEGA ROBERT
 07-21-28-5551-03-470 SANTOS MOISES
 07-21-28-5551-03-480 HOPKINS MISTY
 07-21-28-5551-03-490 POOLE BRIAN
 07-21-28-5551-03-500 RODRIGUEZ RYAN
 07-21-28-5551-03-510 EDWARDS JOHNNY C JR
 07-21-28-5551-03-520 BELL LEROY
 07-21-28-5551-03-530 JOSEPH MEDALINE
 07-21-28-5575-00-010 MATTAMY ORLANDO LLC
 07-21-28-5575-00-020 MATTAMY ORLANDO LLC
 07-21-28-5575-00-030 MATTAMY ORLANDO LLC
 07-21-28-5575-00-040 MATTAMY ORLANDO LLC
 07-21-28-5575-00-050 MATTAMY ORLANDO LLC
 07-21-28-5575-00-060 MATTAMY ORLANDO LLC
 07-21-28-5575-00-070 MATTAMY ORLANDO LLC
 07-21-28-5575-00-080 MATTAMY ORLANDO LLC
 07-21-28-5575-00-090 MATTAMY ORLANDO LLC
 07-21-28-5575-00-100 MATTAMY ORLANDO LLC
 07-21-28-5575-00-110 MATTAMY ORLANDO LLC
 07-21-28-5575-00-120 MATTAMY ORLANDO LLC
 07-21-28-5575-00-130 MATTAMY ORLANDO LLC
 07-21-28-5575-00-140 MATTAMY ORLANDO LLC
 07-21-28-5575-00-150 MATTAMY ORLANDO LLC
 07-21-28-5575-00-160 MATTAMY ORLANDO LLC
 07-21-28-5575-00-170 MATTAMY ORLANDO LLC

APK 11	161 MAUDEHELEN ST	5400 000006000	000006500
APK 11	155 MAUDEHELEN ST	5400 000006000	000006500
APK 11	149 MAUDEHELEN ST	5400 000006000	000006500
APK 11	143 MAUDEHELEN ST	5400 000006000	000006500
APK 11	1962 SANDERLIN POINT LOOP	5400 000006000	000006500
APK 11	1956 SANDERLIN POINT LOOP	5400 000006000	000006500
APK 11	1950 SANDERLIN POINT LOOP	5400 000006000	000006500
APK 11	1944 SANDERLIN POINT LOOP	5400 000006000	000006500
APK 11	1938 SANDERLIN POINT LOOP	5400 000006000	000006500
APK 11	1932 SANDERLIN POINT LOOP	5400 000006000	000006500
APK 11	1926 SANDERLIN POINT LOOP	5400 000006000	000006500
APK 11	1920 SANDERLIN POINT LOOP	5400 000006000	000006500
APK 11	191 MAUDEHELEN ST	5400 000006000	000006500
APK 11	1907 SANDERLIN POINT LOOP	5400 000006000	000006500
APK 11	1913 SANDERLIN POINT LOOP	5400 000006000	000006500
APK 11	1919 SANDERLIN POINT LOOP	5400 000006000	000006500
APK 11	1925 SANDERLIN POINT LOOP	5400 000006000	000006500
APK 11	1931 SANDERLIN POINT LOOP	5400 000006000	000006500
APK 11	1937 SANDERLIN POINT LOOP	5400 000006000	000006500
APK 11	1955 SANDERLIN POINT LOOP	5400 000006000	000006500
APK 11	1961 SANDERLIN POINT LOOP	5400 000005280	00057.200
APK 11	1967 SANDERLIN POINT LOOP	5400 000006000	000006500
APK 11	1973 SANDERLIN POINT LOOP	5400 000006000	000006500
APK 11	1979 SANDERLIN POINT LOOP	5400 000006000	000006500
APK 11	1985 SANDERLIN POINT LOOP	5400 000006000	000006500
APK 11	1991 SANDERLIN POINT LOOP	5400 000006000	000006500
APK 11	1997 SANDERLIN POINT LOOP	5400 000006000	000006500
APK 11	2003 SANDERLIN POINT LOOP	5400 000006000	000006500
APK 11	2009 SANDERLIN POINT LOOP	5400 000006000	000006500
APK 11	2015 SANDERLIN POINT LOOP	5400 000006000	000006500
APK 11	2021 SANDERLIN POINT LOOP	5400 000006000	000006500
APK 11	2305 BLUE MEADOWS CT	5400 000006000	000006500
APK 11	2311 BLUE MEADOWS CT	5400 000006000	000006500
APK 11	2317 BLUE MEADOWS CT	5400 000006000	000006500
APK 11	2323 BLUE MEADOWS CT	5400 000006000	000006500
APK 11	2329 BLUE MEADOWS CT	5400 000006000	000006500
APK 11	2335 BLUE MEADOWS CT	5400 000006000	000006500
APK 11	2341 BLUE MEADOWS CT	5400 000006000	000006500
APK 11	2344 BLUE MEADOWS CT	5400 000006000	000006500
APK 11	2338 BLUE MEADOWS CT	5400 000006000	000006500
APK 11	2332 BLUE MEADOWS CT	5400 000006000	000006500
APK 11	2326 BLUE MEADOWS CT	5400 000006000	000006500
APK 11	2320 BLUE MEADOWS CT	5400 000006000	000006500
APK 11	2314 BLUE MEADOWS CT	5400 000006000	000006500
APK 11	2308 BLUE MEADOWS CT	5400 000006000	000006500
APK 11	2302 BLUE MEADOWS CT	5400 000006000	000006500
APK 11	2703 CAMELLIA FLOWER ST	5400	00057.200
APK 11	2707 CAMELLIA FLOWER ST	5400	00057.200
APK 11	2711 CAMELLIA FLOWER ST	5400	00057.200
APK 11	2715 CAMELLIA FLOWER ST	5400	00057.200
APK 11	2719 CAMELLIA FLOWER ST	5400	00057.200
APK 11	2723 CAMELLIA FLOWER ST	5400	00057.200
APK 11	2727 CAMELLIA FLOWER ST	5400	00057.200
APK 11	2731 CAMELLIA FLOWER ST	5400	00057.200
APK 11	2751 CAMELLIA FLOWER ST	5400	00057.200
APK 11	2755 CAMELLIA FLOWER ST	5400	00057.200
APK 11	2759 CAMELLIA FLOWER ST	5400	00057.200
APK 11	2763 CAMELLIA FLOWER ST	5400	00057.200
APK 11	2767 CAMELLIA FLOWER ST	5400	00057.200
APK 11	2771 CAMELLIA FLOWER ST	5400	00057.200
APK 11	2775 CAMELLIA FLOWER ST	5400	00057.200
APK 11	2779 CAMELLIA FLOWER ST	5400	00057.200
APK 11	2791 CAMELLIA FLOWER ST	5400	00057.200

[illegible]

[illegible]

APK 11	2804 CAMELLIA FLOWER ST	5400	000003900
APK 11	2800 CAMELLIA FLOWER ST	5400	000003900
APK 11	2796 CAMELLIA FLOWER ST	5400	000003900
APK 11	2792 CAMELLIA FLOWER ST	5400	000003900
APK 11	2780 CAMELLIA FLOWER ST	5400	000003900
APK 11	2776 CAMELLIA FLOWER ST	5400	000003900
APK 11	2772 CAMELLIA FLOWER ST	5400	000003900
APK 11	2768 CAMELLIA FLOWER ST	5400	000003900
APK 11	2764 CAMELLIA FLOWER ST	5400	000003900
APK 11	2760 CAMELLIA FLOWER ST	5400	000003900
APK 11	2756 CAMELLIA FLOWER ST	5400	000003900
APK 11	2752 CAMELLIA FLOWER ST	5400	000003900
APK 11	2740 CAMELLIA FLOWER ST	5400	00057.200
APK 11	2736 CAMELLIA FLOWER ST	5400	00057.200
APK 11	2732 CAMELLIA FLOWER ST	5400	00057.200
APK 11	2728 CAMELLIA FLOWER ST	5400	00057.200
APK 11	2724 CAMELLIA FLOWER ST	5400	00057.200
APK 11	2720 CAMELLIA FLOWER ST	5400	00057.200
APK 11	2716 CAMELLIA FLOWER ST	5400	00057.200
APK 11	2712 CAMELLIA FLOWER ST	5400	00057.200
APK 11	3013 DOUGLAS FIR DR	5400	000003900
APK 11	3017 DOUGLAS FIR DR	5400	000003900
APK 11	3021 DOUGLAS FIR DR	5400	000003900
APK 11	3025 DOUGLAS FIR DR	5400	000003900
APK 11	3029 DOUGLAS FIR DR	5400	000003900
APK 11	3033 DOUGLAS FIR DR	5400	000003900
APK 11	3037 DOUGLAS FIR DR	5400	000003900
APK 11	3041 DOUGLAS FIR DR	5400	000003900
APK 11	3053 DOUGLAS FIR DR	5400	000003900
APK 11	3057 DOUGLAS FIR DR	5400	000003900
APK 11	3061 DOUGLAS FIR DR	5400	000003900
APK 11	3065 DOUGLAS FIR DR	5400	000003900
APK 11	3069 DOUGLAS FIR DR	5400	000003900
APK 11	3073 DOUGLAS FIR DR	5400	000003900
APK 11	3085 DOUGLAS FIR DR	5400	000003900
APK 11	3089 DOUGLAS FIR DR	5400	000003900
APK 11	3093 DOUGLAS FIR DR	5400	000003900
APK 11	3097 DOUGLAS FIR DR	5400	000003900
APK 11	3101 DOUGLAS FIR DR	5400	000003900
APK 11	3105 DOUGLAS FIR DR	5400	000003900
APK 11	3169 DOUGLAS FIR DR	5400	000003900
APK 11	3173 DOUGLAS FIR DR	5400	000003900
APK 11	3177 DOUGLAS FIR DR	5400	000003900
APK 11	3181 DOUGLAS FIR DR	5400	000003900
APK 11	3185 DOUGLAS FIR DR	5400	000003900
APK 11	3189 DOUGLAS FIR DR	5400	000003900
APK 11	3201 DOUGLAS FIR DR	5400	000003900
APK 11	3205 DOUGLAS FIR DR	5400	000003900
APK 11	3209 DOUGLAS FIR DR	5400	000003900
APK 11	3213 DOUGLAS FIR DR	5400	000003900
APK 11	3217 DOUGLAS FIR DR	5400	000003900
APK 11	3221 DOUGLAS FIR DR	5400	000003900
APK 11	3225 DOUGLAS FIR DR	5400	000003900
APK 11	3229 DOUGLAS FIR DR	5400	000003900
APK 11	3241 DOUGLAS FIR DR	5400	00057.200
APK 11	3245 DOUGLAS FIR DR	5400	00057.200
APK 11	3249 DOUGLAS FIR DR	5400	00057.200
APK 11	3253 DOUGLAS FIR DR	5400	00057.200
APK 11	3257 DOUGLAS FIR DR	5400	00057.200
APK 11	3261 DOUGLAS FIR DR	5400	00057.200
APK 11	3265 DOUGLAS FIR DR	5400	00057.200
APK 11	3273 DOUGLAS FIR DR	5400	00057.200
APK 11	2600 GINSENG IVY ST	5400	00057.200

07-21-28-5575-01-440	MATTAMY ORLANDO LLC	APK 11	2606 GINSENG IVY ST	5400	000006500
07-21-28-5575-01-450	MATTAMY ORLANDO LLC	APK 11	2612 GINSENG IVY ST	5400	00057.200
07-21-28-5575-01-460	MATTAMY ORLANDO LLC	APK 11	2618 GINSENG IVY ST	5400	00057.200
07-21-28-5575-01-470	MATTAMY ORLANDO LLC	APK 11	2624 GINSENG IVY ST	5400	00057.200
07-21-28-5575-01-480	MATTAMY ORLANDO LLC	APK 11	2630 GINSENG IVY ST	5400	00057.200
07-21-28-5575-01-490	MATTAMY ORLANDO LLC	APK 11	2636 GINSENG IVY ST	5400	00057.200
07-21-28-5575-01-500	MATTAMY ORLANDO LLC	APK 11	2642 GINSENG IVY ST	5400	00057.200
07-21-28-5575-01-510	MATTAMY ORLANDO LLC	APK 11	2648 GINSENG IVY ST	5400	00057.200
07-21-28-5575-01-520	MATTAMY ORLANDO LLC	APK 11	2654 GINSENG IVY ST	5400	00057.200
07-21-28-5575-01-530	MATTAMY ORLANDO LLC	APK 11	2660 GINSENG IVY ST	5400	00057.200
07-21-28-5575-01-540	MATTAMY ORLANDO LLC	APK 11	2666 GINSENG IVY ST	5400	00057.200
07-21-28-5575-01-550	MATTAMY ORLANDO LLC	APK 11	2672 GINSENG IVY ST	5400	00057.200
07-21-28-5575-01-560	MATTAMY ORLANDO LLC	APK 11	2678 GINSENG IVY ST	5400	00057.200
07-21-28-5575-01-570	MATTAMY ORLANDO LLC	APK 11	2684 GINSENG IVY ST	5400	00057.200
07-21-28-5575-01-580	MATTAMY ORLANDO LLC	APK 11	2690 GINSENG IVY ST	5400	00057.200
07-21-28-5575-01-590	MATTAMY ORLANDO LLC	APK 11	2696 GINSENG IVY ST	5400	00057.200
07-21-28-5575-01-600	MATTAMY ORLANDO LLC	APK 11	3400 DOUGLAS FIR DR	5400	00057.200
07-21-28-5575-01-610	MATTAMY ORLANDO LLC	APK 11	3406 DOUGLAS FIR DR	5400	00057.200
07-21-28-5575-01-620	MATTAMY ORLANDO LLC	APK 11	3412 DOUGLAS FIR DR	5400	00057.200
07-21-28-5575-01-630	MATTAMY ORLANDO LLC	APK 11	3418 DOUGLAS FIR DR	5400	00057.200
07-21-28-5575-01-640	MATTAMY ORLANDO LLC	APK 11	3424 DOUGLAS FIR DR	5400	00057.200
07-21-28-5575-01-650	MATTAMY ORLANDO LLC	APK 11	3430 DOUGLAS FIR DR	5400	00057.200
07-21-28-5575-01-660	MATTAMY ORLANDO LLC	APK 11	3436 DOUGLAS FIR DR	5400	00057.200
07-21-28-5575-01-670	MATTAMY ORLANDO LLC	APK 11	3442 DOUGLAS FIR DR	5400	00057.200
07-21-28-5575-01-680	MATTAMY ORLANDO LLC	APK 11	3448 DOUGLAS FIR DR	5400	00057.200
07-21-28-5575-01-690	MATTAMY ORLANDO LLC	APK 11	3454 DOUGLAS FIR DR	5400	00057.200
07-21-28-5575-01-700	MATTAMY ORLANDO LLC	APK 11	3460 DOUGLAS FIR DR	5400	00057.200
07-21-28-5575-01-710	MATTAMY ORLANDO LLC	APK 11	3466 DOUGLAS FIR DR	5400	00057.200
07-21-28-5575-01-720	MATTAMY ORLANDO LLC	APK 11	3472 DOUGLAS FIR DR	5400	00057.200
07-21-28-5575-01-730	MATTAMY ORLANDO LLC	APK 11	3478 DOUGLAS FIR DR	5400	00057.200
07-21-28-5575-01-740	MATTAMY ORLANDO LLC	APK 11	3484 DOUGLAS FIR DR	5400	00057.200
07-21-28-5575-01-750	MATTAMY ORLANDO LLC	APK 11	3490 DOUGLAS FIR DR	5400	00057.200
07-21-28-5575-01-760	MATTAMY ORLANDO LLC	APK 11	3496 DOUGLAS FIR DR	5400	00057.200
07-21-28-5575-01-770	MATTAMY ORLANDO LLC	APK 11	3502 DOUGLAS FIR DR	5400	00057.200
07-21-28-5575-01-780	MATTAMY ORLANDO LLC	APK 11	3508 DOUGLAS FIR DR	5400	00057.200
07-21-28-5575-01-790	MATTAMY ORLANDO LLC	APK 11	3514 DOUGLAS FIR DR	5400	00057.200
07-21-28-5575-01-800	MATTAMY ORLANDO LLC	APK 11	3420 DOUGLAS FIR DR	5400	00057.200
07-21-28-5575-01-810	MATTAMY ORLANDO LLC	APK 11	3526 DOUGLAS FIR DR	5400	00057.200
07-21-28-5575-01-820	MATTAMY ORLANDO LLC	APK 11	3532 DOUGLAS FIR DR	5400	00057.200
07-21-28-5575-01-830	MATTAMY ORLANDO LLC	APK 11	3538 DOUGLAS FIR DR	5400	00057.200
07-21-28-5575-01-840	MATTAMY ORLANDO LLC	APK 11	3511 DOUGLAS FIR DR	5400	00057.200
07-21-28-5575-01-850	MATTAMY ORLANDO LLC	APK 11	3505 DOUGLAS FIR DR	5400	00057.200
07-21-28-5575-01-860	MATTAMY ORLANDO LLC	APK 11	3499 DOUGLAS FIR DR	5400	00057.200
07-21-28-5575-01-870	MATTAMY ORLANDO LLC	APK 11	3493 DOUGLAS FIR DR	5400	00057.200
07-21-28-5575-01-880	MATTAMY ORLANDO LLC	APK 11	2681 GINSENG IVY ST	5400	00057.200
07-21-28-5575-01-890	MATTAMY ORLANDO LLC	APK 11	2675 GINSENG IVY ST	5400	00057.200
07-21-28-5575-01-900	MATTAMY ORLANDO LLC	APK 11	2669 GINSENG IVY ST	5400	00057.200
07-21-28-5575-01-910	MATTAMY ORLANDO LLC	APK 11	2663 GINSENG IVY ST	5400	00057.200
07-21-28-5575-01-920	MATTAMY ORLANDO LLC	APK 11	2657 GINSENG IVY ST	5400	00057.200
07-21-28-5575-01-930	MATTAMY ORLANDO LLC	APK 11	2651 GINSENG IVY ST	5400	00057.200
07-21-28-5575-01-940	MATTAMY ORLANDO LLC	APK 11	2645 GINSENG IVY ST	5400	00057.200
07-21-28-5575-01-950	MATTAMY ORLANDO LLC	APK 11	2639 GINSENG IVY ST	5400	00057.200
07-21-28-5575-01-960	MATTAMY ORLANDO LLC	APK 11	2633 GINSENG IVY ST	5400	00057.200
07-21-28-5575-01-970	MATTAMY ORLANDO LLC	APK 11	2627 GINSENG IVY ST	5400	00057.200
07-21-28-5575-01-980	MATTAMY ORLANDO LLC	APK 11	2621 GINSENG IVY ST	5400	00057.200
07-21-28-5575-01-990	MATTAMY ORLANDO LLC	APK 11	2615 GINSENG IVY ST	5400	00057.200
07-21-28-5575-02-000	MATTAMY ORLANDO LLC	APK 11	2609 GINSENG IVY ST	5400	00057.200
07-21-28-5575-11-000	CITY OF APOPKA	APK 11	3117 DOUGLAS FIR DR	5400	000003900
07-21-28-1383-00-360	SRP SUB LLC	APK 11	61 SEDONA COVE DR	5400	000007200
30-20-28-9146-20-000	CITY OF APOPKA	APK 11	MISTY COVE CIR	5400	000003600
33-20-28-7350-12-001	CITY OF APOPKA	APK 11	526 KEYHOLD LOOP	5400	000003600
07-21-28-8150-00-010	D R HORTON INC	APK 11	2661 GOUDA DR	5400	000005280
07-21-28-8150-00-020	D R HORTON INC	APK 11	2665 GOUDA DR	5400	000005280

[illegible]

APK 11	2669	GOUDA	DR
APK 11	2673	GOUDA	DR
APK 11	2677	GOUDA	DR
APK 11	2681	GOUDA	DR
APK 11	2685	GOUDA	DR
APK 11	2689	GOUDA	DR
APK 11	2697	GOUDA	DR
APK 11	2701	GOUDA	DR
APK 11	2705	GOUDA	DR
APK 11	2709	GOUDA	DR
APK 11	2713	GOUDA	DR
APK 11	2717	GOUDA	DR
APK 11	2721	GOUDA	DR
APK 11	2725	GOUDA	DR
APK 11	2660	GOUDA	DR
APK 11	2664	GOUDA	DR
APK 11	2668	GOUDA	DR
APK 11	2672	GOUDA	DR
APK 11	2676	GOUDA	DR
APK 11	2680	GOUDA	DR
APK 11	2684	GOUDA	DR
APK 11	2688	GOUDA	DR
APK 11	2696	GOUDA	DR
APK 11	2700	GOUDA	DR
APK 11	2704	GOUDA	DR
APK 11	2708	GOUDA	DR
APK 11	2712	GOUDA	DR
APK 11	2716	GOUDA	DR
APK 11	2720	GOUDA	DR
APK 11	2724	GOUDA	DR
APK 11	2725	FLUSHING	DR
APK 11	2729	FLUSHING	DR
APK 11	2733	FLUSHING	DR
APK 11	2737	FLUSHING	DR
APK 11	2741	FLUSHING	DR
APK 11	2745	FLUSHING	DR
APK 11	2749	FLUSHING	DR
APK 11	2753	FLUSHING	DR
APK 11	2761	FLUSHING	DR
APK 11	2765	FLUSHING	DR
APK 11	2769	FLUSHING	DR
APK 11	2773	FLUSHING	DR
APK 11	2777	FLUSHING	DR
APK 11	2781	FLUSHING	DR
APK 11	2785	FLUSHING	DR
APK 11	2789	FLUSHING	DR
APK 11	2726	FLUSHING	DR
APK 11	2730	FLUSHING	DR
APK 11	2734	FLUSHING	DR
APK 11	2738	FLUSHING	DR
APK 11	2742	FLUSHING	DR
APK 11	2746	FLUSHING	DR
APK 11	2750	FLUSHING	DR
APK 11	2754	FLUSHING	DR
APK 11	2762	FLUSHING	DR
APK 11	2766	FLUSHING	DR
APK 11	2770	FLUSHING	DR
APK 11	2774	FLUSHING	DR
APK 11	2778	FLUSHING	DR
APK 11	2782	FLUSHING	DR
APK 11	2786	FLUSHING	DR
APK 11	2790	FLUSHING	DR
APK 11	2801	ROTTERDAM	DR

[illegible]

07-21-28-8150-00-660 D R HORTON INC
 07-21-28-8150-00-670 D R HORTON INC
 07-21-28-8150-00-680 D R HORTON INC
 07-21-28-8150-00-690 D R HORTON INC
 07-21-28-8150-00-700 D R HORTON INC
 07-21-28-8150-00-710 D R HORTON INC
 07-21-28-8150-00-720 D R HORTON INC
 07-21-28-8150-00-730 D R HORTON INC
 07-21-28-8150-00-740 D R HORTON INC
 07-21-28-8150-00-750 D R HORTON INC
 07-21-28-8150-00-760 D R HORTON INC
 07-21-28-8150-00-770 D R HORTON INC
 07-21-28-8150-00-780 D R HORTON INC
 07-21-28-8150-00-790 D R HORTON INC
 07-21-28-8150-00-800 D R HORTON INC
 07-21-28-8150-00-810 D R HORTON INC
 07-21-28-8150-00-820 D R HORTON INC
 07-21-28-8150-00-830 D R HORTON INC
 07-21-28-8150-00-840 D R HORTON INC
 07-21-28-8150-00-850 D R HORTON INC
 07-21-28-8150-00-860 D R HORTON INC
 07-21-28-8150-00-870 D R HORTON INC
 07-21-28-8150-00-880 D R HORTON INC
 07-21-28-8150-00-890 D R HORTON INC
 07-21-28-8150-00-900 D R HORTON INC
 07-21-28-8150-00-910 D R HORTON INC
 07-21-28-8150-00-920 D R HORTON INC
 07-21-28-8150-00-930 D R HORTON INC
 07-21-28-8150-00-940 D R HORTON INC
 07-21-28-8150-00-950 D R HORTON INC
 07-21-28-8150-00-960 D R HORTON INC
 07-21-28-8150-00-970 D R HORTON INC
 07-21-28-8150-00-980 D R HORTON INC
 07-21-28-8150-00-990 D R HORTON INC
 07-21-28-8150-01-000 D R HORTON INC
 07-21-28-8150-01-010 D R HORTON INC
 07-21-28-8150-01-020 D R HORTON INC
 08-21-28-0000-00-007 STAPLER VERNUS
 08-21-28-0000-00-010 MARSHALL LAKE PROPERTIES LLC
 08-21-28-0000-00-011 OLEARY ANDREW
 08-21-28-0000-00-013 CLPF CADENCE NORTHSTAR PHASE II LLC
 08-21-28-0000-00-018 CLPF CADENCE NORTHSTAR PHASE II LLC
 08-21-28-0000-00-021 CLPF CADENCE NORTHSTAR PHASE II LLC
 08-21-28-0000-00-027 POE L RALPH ESTATE 50% INT
 08-21-28-0000-00-033 PRITCHARD JEFFREY
 32-20-28-2496-00-150 WILSON ALICIA
 08-21-28-0000-00-036 MEJIAS CASTRO ANDRES D
 08-21-28-0000-00-044 MERCER ANTHONY R LIFE ESTATE
 08-21-28-0000-00-046 POE NANCY E LIFE ESTATE
 08-21-28-0000-00-050 HOLSTON PROPERTIES AND DEVELOPMENT LLC
 08-21-28-0000-00-060 CITY OF APOPKA
 08-21-28-0881-01-600 SARJU ROKESH ANAND
 08-21-28-0881-01-610 HUNTER WILLIAM T
 08-21-28-0881-01-620 MARTINEZ NELSON E
 08-21-28-0881-01-630 LI LI
 08-21-28-0881-01-640 DU MIN
 08-21-28-0881-01-650 PEREZ BYRON BARRERA
 08-21-28-0881-01-660 KEO PISETH
 08-21-28-0881-01-670 LI XIAOYING
 08-21-28-0881-01-680 SUNNY 360 LLC
 08-21-28-0881-01-690 BAO KENNETH
 08-21-28-0881-01-700 FU DONGHONG 10% INT
 08-21-28-0881-01-710 SONGPING ZHAO

APK 11	2805 ROTTERDAM DR	5400 000003600	000003900
APK 11	2809 ROTTERDAM DR	5400 000003600	000003900
APK 11	2813 ROTTERDAM DR	5400 000003600	000003900
APK 11	2817 ROTTERDAM DR	5400 000003600	000003900
APK 11	2821 ROTTERDAM DR	5400 000003600	000003900
APK 11	2825 ROTTERDAM DR	5400 000003600	000003900
APK 11	2829 ROTTERDAM DR	5400 000003600	000003900
APK 11	2837 ROTTERDAM DR	5400 000003600	000003900
APK 11	2841 ROTTERDAM DR	5400 000003600	000003900
APK 11	2845 ROTTERDAM DR	5400 000003600	000003900
APK 11	2849 ROTTERDAM DR	5400 000003600	000003900
APK 11	2853 ROTTERDAM DR	5400 000003600	000003900
APK 11	2857 ROTTERDAM DR	5400 000003600	000003900
APK 11	2861 ROTTERDAM DR	5400 000003600	000003900
APK 11	2865 ROTTERDAM DR	5400 000003600	000003900
APK 11	2810 ROTTERDAM DR	5400 000003600	000003900
APK 11	2814 ROTTERDAM DR	5400 000003600	000003900
APK 11	2818 ROTTERDAM DR	5400 000003600	000003900
APK 11	2822 ROTTERDAM DR	5400 000003600	000003900
APK 11	2826 ROTTERDAM DR	5400 000003600	000003900
APK 11	2830 ROTTERDAM DR	5400 000003600	000003900
APK 11	2838 ROTTERDAM DR	5400 000003600	000003900
APK 11	2842 ROTTERDAM DR	5400 000003600	000003900
APK 11	2846 ROTTERDAM DR	5400 000003600	000003900
APK 11	2850 ROTTERDAM DR	5400 000003600	000003900
APK 11	2854 ROTTERDAM DR	5400 000003600	000003900
APK 11	2858 ROTTERDAM DR	5400 000003600	000003900
APK 11	2862 ROTTERDAM DR	5400 000003600	000003900
APK 11	2866 ROTTERDAM DR	5400 000003600	000003900
APK 11	2866 LUXEMBOURG DR	5400 000005280	00057.200
APK 11	2870 LUXEMBOURG DR	5400 000005280	00057.200
APK 11	2874 LUXEMBOURG DR	5400 000005280	00057.200
APK 11	2878 LUXEMBOURG DR	5400 000005280	00057.200
APK 11	2882 LUXEMBOURG DR	5400 000005280	00057.200
APK 11	2886 LUXEMBOURG DR	5400 000005280	00057.200
APK 11	2890 LUXEMBOURG DR	5400 000005280	00057.200
APK 11	2894 LUXEMBOURG DR	5400 000005280	00057.200
APK 11	JOHNS RD	5400 000003600	000003900
APK 11	780 MARSHALL LAKE RD	5400 000018000	000024700
APK 11	841 MARSHALL LAKE RD	5400 000007200	000007800
APK 11	JOHNS RD	5400 000003600	000003900
APK 11	815 JOHNS RD	5400 000025200	000027300
APK 11	735 JOHNS RD	5400 000090000	000097500
APK 11	397 LAKE DOE BLVD	5400 000003600	000003900
APK 11	849 MARSHALL LAKE RD	5400 000007200	000007800
APK 11	1079 ENCOURTE GRN	5400 000005280	00057.200
APK 11	1303 JOHNS RD	5400 000003600	000003900
APK 11	109 MARSHALL LAKE RD	5400 000003600	000003900
APK 11	499 LAKE DOE BLVD	5400 000007200	000007800
APK 11	MARSHALL LAKE RD	5400 000003600	000003900
APK 11	1188 RALPH POE DR	5400 000013200	000014300
APK 11	795 CAVAN DR	5400 000006000	000006500
APK 11	787 CAVAN DR	5400 000007200	000007800
APK 11	779 CAVAN DR	5400 000007200	000007800
APK 11	771 CAVAN DR	5400 000007200	000007800
APK 11	763 CAVAN DR	5400 000006000	000006500
APK 11	755 CAVAN DR	5400 000007200	000007800
APK 11	747 CAVAN DR	5400 000007200	000007800
APK 11	739 CAVAN DR	5400 000006000	000006500
APK 11	731 CAVAN DR	5400 000007200	000007800
APK 11	723 CAVAN DR	5400 000006000	000006500
APK 11	715 CAVAN DR	5400 000007200	000007800
APK 11	707 CAVAN DR	5400 000007200	000007800

08-21-28-0881-01-720	ZHANG WENXIANG	APK 11	699 CAVAN DR	5400 000007200	000007800
08-21-28-0881-01-730	WAI KAR MING RAYMOND	APK 11	691 CAVAN DR	5400 000007200	000007800
08-21-28-0881-01-740	SMITH KYLE E	APK 11	698 CAVAN DR	5400 000007200	000007800
08-21-28-0881-01-750	DAI QUN	APK 11	706 CAVAN DR	5400 000007200	000007800
08-21-28-0881-01-760	DALLEY ZION	APK 11	714 CAVAN DR	5400 000007200	000007800
08-21-28-0881-01-770	ZHOU ZHIQI	APK 11	722 CAVAN DR	5400 000006000	000006500
08-21-28-0881-01-780	XU JING	APK 11	730 CAVAN DR	5400 000007200	000007800
08-21-28-0881-01-790	HINES KIMERLY	APK 11	738 CAVAN DR	5400 000007200	000007800
08-21-28-0881-01-800	DELGADO CHRISTOPHER	APK 11	746 CAVAN DR	5400 000007200	000007800
08-21-28-0881-01-810	LOU QI	APK 11	1520 LEITRIM LOOP	5400 000006000	000006500
08-21-28-0881-01-820	ZHOU XIAO TAO	APK 11	1512 LEITRIM LOOP	5400 000006000	000006500
08-21-28-0881-01-830	RANSON TASHEA T	APK 11	1504 LEITRIM LOOP	5400 000007200	000007800
08-21-28-0881-01-840	LI YANMIN	APK 11	1496 LEITRIM LOOP	5400 000007200	000007800
08-21-28-0881-01-850	JOACHIM CARTHIA	APK 11	1488 LEITRIM LOOP	5400 000007200	000007800
08-21-28-0881-01-860	NORMA JEAN ELLIS LIVING TRUST	APK 11	1480 LEITRIM LOOP	5400 000006000	000006500
08-21-28-0881-01-870	BRYAN LENNAYA	APK 11	1472 LEITRIM LOOP	5400 000006000	000006500
08-21-28-0881-01-880	WANG JINXIU	APK 11	1464 LEITRIM LOOP	5400 000007200	000007800
08-21-28-0881-01-890	BRYAN MARLON ANDRE	APK 11	1456 LEITRIM LOOP	5400 000007200	000007800
08-21-28-0881-01-900	FULLER MORGAN L	APK 11	1448 LEITRIM LOOP	5400 000006000	000006500
08-21-28-0881-01-910	LIU CHUNLAI	APK 11	1440 LEITRIM LOOP	5400 000007200	000007800
08-21-28-0881-01-920	ACOSTA DAVID	APK 11	1432 LEITRIM LOOP	5400 000007200	000007800
08-21-28-0881-01-930	HUANG XU	APK 11	1424 LEITRIM LOOP	5400 000006000	000006500
08-21-28-0881-01-940	ROBINSON EDGAR	APK 11	1416 LEITRIM LOOP	5400 000007200	000007800
08-21-28-0881-01-950	LOU SHOUQIANG	APK 11	1408 LEITRIM LOOP	5400 000007200	000007800
08-21-28-0881-01-960	WANG GUIBIN	APK 11	1400 LEITRIM LOOP	5400 000006000	000006500
08-21-28-0881-01-970	MALDONADO ORTIZ DELIS	APK 11	778 CAVAN DR	5400 000005280	00057.200
08-21-28-0881-01-980	NIEVES ANDREW	APK 11	1407 LEITRIM LOOP	5400 000007200	000007800
08-21-28-0881-01-990	ALFORD MARCUS G	APK 11	1415 LEITRIM LOOP	5400 000007200	000007800
08-21-28-0881-02-000	WANG BAOPING	APK 11	1423 LEITRIM LOOP	5400 000006000	000006500
08-21-28-0881-02-010	RIVERA EUGENIO D SANTIAGO	APK 11	1431 LEITRIM LOOP	5400 000006000	000006500
08-21-28-0881-02-020	WANG BAOPING	APK 11	1439 LEITRIM LOOP	5400 000007200	000007800
08-21-28-0881-02-030	LUO SHEILA YUEMEI	APK 11	1487 LEITRIM LOOP	5400 000006000	000006500
08-21-28-0881-02-040	AYUSO SARA D	APK 11	1495 LEITRIM LOOP	5400 000007200	000007800
08-21-28-0881-02-050	WANG WEILI	APK 11	1503 LEITRIM LOOP	5400 000006000	000006500
08-21-28-0881-02-060	DAHL ALISON RENEE	APK 11	1511 LEITRIM LOOP	5400 000006000	000006500
08-21-28-0881-02-070	BABOOLAL FAARIA	APK 11	1519 LEITRIM LOOP	5400 000007200	000007800
07-21-28-1384-00-290	QUACKENBUSH ANDREW WILLIAM	APK 11	32 CLEAR HARBOR CT	5400 000007200	000007800
18-20-28-6099-00-002	CITY OF APOPKA	APK 11	4274 BLUEJACK RIDGE AVE	5400 000003600	000003900
07-21-28-1384-00-280	MCNEALY MITZI	APK 11	40 CLEAR HARBOR CT	5400 000007200	000007800
28-20-28-7826-00-150	DUDHWALA JAY NITINKUMAR	APK 11	2027 EMERALD SPRINGS DR	5400 000005280	00057.200
20-21-28-2522-00-006	CITY OF APOPKA	APK 11	2195 SUNBOW AVE	5400 000003600	000003900
32-20-28-2496-00-220	FARINHA RONALDO JOSE N	APK 11	1023 ENCOURTE GRN	5400 000005280	00057.200
28-20-28-8724-00-003	CITY OF APOPKA	APK 11	98 WEKIVA POINTE CIR	5400 000003600	000003900
08-21-28-1806-00-010	POE NANCY E LIFE ESTATE	APK 11	421 LAKE DOE BLVD	5400 000003600	000003900
08-21-28-1806-00-020	SPINNER MATTHEW A	APK 11	429 LAKE DOE BLVD	5400 000007200	000007800
08-21-28-1806-00-030	HUDSPETH AUSTEN TIMOTHY	APK 11	435 LAKE DOE BLVD	5400 000006000	000006500
08-21-28-1806-00-050	MCGUFFIN PATRICK J	APK 11	289 LAKE DOE BLVD	5400 000007200	000007800
08-21-28-1806-00-060	CLAYTON JEFFREY	APK 11	252 LAKE DOE BLVD	5400 000006000	000006500
08-21-28-1806-00-070	HYATT WINDELL	APK 11	258 LAKE DOE BLVD	5400 000006000	000006500
08-21-28-1806-00-080	HENNY JANET M	APK 11	264 LAKE DOE BLVD	5400 000006000	000006500
08-21-28-1806-00-090	JIRSA REGIS A	APK 11	270 LAKE DOE BLVD	5400 000005280	00057.200
08-21-28-1806-00-100	MASTER MATTHEW EDWIN	APK 11	276 LAKE DOE BLVD	5400 000006000	000006500
08-21-28-1806-00-110	THR FLORIDA L P	APK 11	282 LAKE DOE BLVD	5400 000006000	000006500
08-21-28-1806-00-120	LOPEZ VELAZQUEZ ARLENE	APK 11	288 LAKE DOE BLVD	5400 000006000	000006500
08-21-28-1806-00-130	HAAS MARK N	APK 11	292 LAKE DOE BLVD	5400 000006000	000006500
08-21-28-1806-00-140	DASILVA JOHN GOULART	APK 11	294 LAKE DOE BLVD	5400 000006000	000006500
08-21-28-1806-00-150	VO SON NGOC	APK 11	296 LAKE DOE BLVD	5400 000006000	000006500
08-21-28-1806-00-160	SHORE TINA RENZELLA	APK 11	298 LAKE DOE BLVD	5400 000006000	000006500
08-21-28-1806-00-170	CLAUDE CHRISTOPHER MICHAEL JR	APK 11	302 LAKE DOE BLVD	5400 000006000	000006500
08-21-28-1806-00-180	ROBLES ALMA N	APK 11	304 LAKE DOE BLVD	5400 000006000	000006500
08-21-28-1806-00-190	HONORE MUDEL	APK 11	310 LAKE DOE BLVD	5400 000005280	00057.200
08-21-28-1806-00-200	BORELL STEPHEN JOHN JR	APK 11	316 LAKE DOE BLVD	5400 000006000	000006500
08-21-28-1806-00-210	LEE ALLISON	APK 11	322 LAKE DOE BLVD	5400 000005280	00057.200

08-21-28-1806-00-220	JOHNSON EDWIN	APK 11	328 LAKE DOE BLVD	5400 000006000	000006500
08-21-28-1806-00-230	BRATCHER TAKARA	APK 11	332 LAKE DOE BLVD	5400 000006000	000006500
08-21-28-1806-00-240	JOHNSON BRANDON D	APK 11	336 LAKE DOE BLVD	5400 000006000	000006500
08-21-28-1806-00-250	RIVERA PATRICIA MCLOUD	APK 11	340 LAKE DOE BLVD	5400 000005280	00057.200
08-21-28-1806-00-260	BELIZAIRES YVES	APK 11	344 LAKE DOE BLVD	5400 000006000	000006500
08-21-28-1806-00-270	BEIRA BERNARDO N SR	APK 11	348 LAKE DOE BLVD	5400 000006000	000006500
08-21-28-1806-00-280	HELMLINGER PATRICIA L	APK 11	352 LAKE DOE BLVD	5400 000006000	000006500
08-21-28-1806-00-290	RUGGIERO JOSEPH L JR	APK 11	351 COUNTRY LANDING BLVD	5400 000006000	000006500
08-21-28-1806-00-300	COLON LOYDA	APK 11	345 COUNTRY LANDING BLVD	5400 000006000	000006500
08-21-28-1806-00-310	TURK KEVIN JOHN	APK 11	341 COUNTRY LANDING BLVD	5400 000005280	00057.200
08-21-28-1806-00-320	PENNY CHRISTOPHER SCOTT	APK 11	337 COUNTRY LANDING BLVD	5400 000006000	000006500
08-21-28-1806-00-330	JACOBS WILLIAM	APK 11	1501 COUNTRY MANSION CT	5400 000006000	000006500
08-21-28-1806-00-340	PATINO WILLIAM F	APK 11	1495 COUNTRY MANSION CT	5400 000006000	000006500
08-21-28-1806-00-350	CLASS JOSE	APK 11	1489 COUNTRY MANSION CT	5400 000006000	000006500
08-21-28-1806-00-360	EDWARDS WILLIAM LARRY	APK 11	1483 COUNTRY MANSION CT	5400 000006000	000006500
08-21-28-1806-00-370	WARD ROBERT N	APK 11	1482 COUNTRY MANSION CT	5400 000006000	000006500
08-21-28-1806-00-380	SFR JV-2 2022-1 BORROWER LLC	APK 11	1488 COUNTRY MANSION CT	5400 000006000	000006500
08-21-28-1806-00-390	GAGNE LOUISE M	APK 11	1494 COUNTRY MANSION CT	5400 000006000	000006500
08-21-28-1806-00-400	GONZALEZ MAGDAMARI RIOS	APK 11	1500 COUNTRY MANSION CT	5400 000006000	000006500
08-21-28-1806-00-410	MARKS ROBERT	APK 11	1503 COUNTRY VILLA CT	5400 000006000	000006500
08-21-28-1806-00-420	BRAITHWAITE JOHN D	APK 11	1493 COUNTRY VILLA CT	5400 000006000	000006500
08-21-28-1806-00-430	TOUCHET MICHAEL J	APK 11	1487 COUNTRY VILLA CT	5400 000006000	000006500
08-21-28-1806-00-440	FELIPE DANIEL	APK 11	1481 COUNTRY VILLA CT	5400 000006000	000006500
08-21-28-1806-00-450	FREEMAN ALFRED J	APK 11	1478 COUNTRY VILLA CT	5400 000006000	000006500
08-21-28-1806-00-460	MEEKS JASON D	APK 11	1484 COUNTRY VILLA CT	5400 000006000	000006500
08-21-28-1806-00-470	SOTO EFRAIN	APK 11	1492 COUNTRY VILLA CT	5400 000005280	00057.200
08-21-28-1806-00-480	2018-2 IH BORROWER LP	APK 11	1502 COUNTRY VILLA CT	5400 000005280	00057.200
08-21-28-1806-00-490	FUNCHESS MICHAEL AUBREY	APK 11	301 COUNTRY LANDING BLVD	5400 000006000	000006500
08-21-28-1806-00-500	KNUDTZON PETER C	APK 11	297 COUNTRY LANDING BLVD	5400 000006000	000006500
08-21-28-1806-00-510	FOSSON ZACHARY A	APK 11	291 COUNTRY LANDING BLVD	5400 000006000	000006500
08-21-28-1806-00-520	DAVIS MARVA	APK 11	285 COUNTRY LANDING BLVD	5400 000006000	000006500
08-21-28-1806-00-530	RICHTER PATRICIA A LIFE ESTATE	APK 11	279 COUNTRY LANDING BLVD	5400 000006000	000006500
08-21-28-1806-00-540	FERGUSON LAKIA S	APK 11	273 COUNTRY LANDING BLVD	5400 000006000	000006500
08-21-28-1806-00-550	AUGUSTE MARIE F	APK 11	267 COUNTRY LANDING BLVD	5400 000006000	000006500
08-21-28-1806-00-560	RHODES MARK D	APK 11	261 COUNTRY LANDING BLVD	5400 000006000	000006500
08-21-28-1806-00-570	QUEELEY IXCHELLE	APK 11	1700 COUNTRY TERRACE LN	5400 000006000	000006500
08-21-28-1806-00-580	STEVENS CYRIL H	APK 11	1702 COUNTRY TERRACE LN	5400 000006000	000006500
08-21-28-1806-00-590	WEBER ANTHONY W	APK 11	1704 COUNTRY TERRACE LN	5400 000006000	000006500
08-21-28-1806-00-600	LOPEZ BURTON ROSANNA	APK 11	1706 COUNTRY TERRACE LN	5400 000006000	000006500
08-21-28-1806-00-610	DUNCAN TARA F	APK 11	1708 COUNTRY TERRACE LN	5400 000006000	000006500
08-21-28-1806-00-620	CALLE NILO F	APK 11	1712 COUNTRY TERRACE LN	5400 000006000	000006500
08-21-28-1806-00-630	MORRIS ANTHONY	APK 11	1718 COUNTRY TERRACE LN	5400 000006000	000006500
08-21-28-1806-00-640	BARNETT LINDA NESMITH	APK 11	1724 COUNTRY TERRACE LN	5400 000006000	000006500
08-21-28-1806-00-650	NEIVES CHRISTIANA	APK 11	1726 COUNTRY TERRACE LN	5400 000006000	000006500
08-21-28-1806-00-660	REID JENNIFER M	APK 11	1728 COUNTRY TERRACE LN	5400 000006000	000006500
08-21-28-1806-00-670	MCCONNELL TYLER R	APK 11	1730 COUNTRY TERRACE LN	5400 000006000	000006500
08-21-28-1806-00-680	JACKSON KONNOR M	APK 11	1732 COUNTRY TERRACE LN	5400 000006000	000006500
08-21-28-1806-00-690	ROSE FREDRICK R	APK 11	1736 COUNTRY TERRACE LN	5400 000006000	000006500
08-21-28-1806-00-700	MULERO JONATHAN	APK 11	1742 COUNTRY TERRACE LN	5400 000005280	00057.200
08-21-28-1806-00-710	MAGWOOD MICHELLE E WILSON	APK 11	1748 COUNTRY TERRACE LN	5400 000006000	000006500
08-21-28-1806-00-720	HYLTON CAREY	APK 11	1754 COUNTRY TERRACE LN	5400 000006000	000006500
08-21-28-1806-00-730	DAVIS ROSE MARIA	APK 11	1760 COUNTRY TERRACE LN	5400 000006000	000006500
08-21-28-1806-00-740	RIVERA JIMMY	APK 11	1766 COUNTRY TERRACE LN	5400 000006000	000006500
08-21-28-1806-00-750	LYLE MARGARET	APK 11	1772 COUNTRY TERRACE LN	5400 000006000	000006500
08-21-28-1806-00-760	POSTELL DEIRDRE L	APK 11	1778 COUNTRY TERRACE LN	5400 000006000	000006500
08-21-28-1806-00-770	PELLETIER JACQUES A	APK 11	1784 COUNTRY TERRACE LN	5400 000006000	000006500
08-21-28-1806-00-780	SHELDON LINDA	APK 11	200 COUNTRY LANDING BLVD	5400 000006000	000006500
08-21-28-1806-00-790	FRENCH ALAN JAMES	APK 11	206 COUNTRY LANDING BLVD	5400 000006000	000006500
08-21-28-1806-00-800	WALKER CHRISTOPHER JOHN	APK 11	212 COUNTRY LANDING BLVD	5400 000006000	000006500
08-21-28-1806-00-810	ELLIS NICOLE K	APK 11	1767 COUNTRY TERRACE LN	5400 000006000	000006500
08-21-28-1806-00-820	LOVEJOY DANIEL J	APK 11	1761 COUNTRY TERRACE LN	5400 000006000	000006500
08-21-28-1806-00-830	COMAS MANUEL A	APK 11	1755 COUNTRY TERRACE LN	5400 000006000	000006500
08-21-28-1806-00-840	GUZMAN FELIX	APK 11	1749 COUNTRY TERRACE LN	5400 000006000	000006500

08-21-28-1806-00-850	SANCHEZ NINFA	APK 11	1743 COUNTRY TERRACE LN	5400 000006000	000006500
08-21-28-1806-00-860	JAGDEO SAVITRIE	APK 11	1737 COUNTRY TERRACE LN	5400 000006000	000006500
08-21-28-1806-00-870	RAMOS CRISTINE	APK 11	1731 COUNTRY TERRACE LN	5400 000006000	000006500
08-21-28-1806-00-880	CANNON CYNTHIA	APK 11	1725 COUNTRY TERRACE LN	5400 000006000	000006500
08-21-28-1806-00-890	ROBLES AMANDA	APK 11	1719 COUNTRY TERRACE LN	5400 000006000	000006500
08-21-28-1806-00-900	ELOI NADEGE	APK 11	1713 COUNTRY TERRACE LN	5400 000006000	000006500
08-21-28-1806-00-910	MAPP NATHAN R	APK 11	1707 COUNTRY TERRACE LN	5400 000006000	000006500
08-21-28-1806-00-920	ROSS ROBERT R LIFE ESTATE	APK 11	259 COUNTRY LANDING BLVD	5400 000006000	000006500
08-21-28-1806-00-930	PAXSON RYAN	APK 11	253 COUNTRY LANDING BLVD	5400 000006000	000006500
08-21-28-1806-00-940	NIEVES FREDERICK	APK 11	247 COUNTRY LANDING BLVD	5400 000006000	000006500
08-21-28-1806-00-950	PASTORELLA GEENA ELIZABETH	APK 11	243 COUNTRY LANDING BLVD	5400 000005280	00057.200
08-21-28-1806-00-960	VARGAS WANDA	APK 11	1714 COUNTRY CHALET CT	5400 000006000	000006500
08-21-28-1806-00-970	MITROVICH LOUIS M TR	APK 11	1716 COUNTRY CHALET CT	5400 000006000	000006500
08-21-28-1806-00-980	JONES BARRON D	APK 11	1721 COUNTRY CHALET CT	5400 000006000	000006500
08-21-28-1806-00-990	FAMA WENDY G	APK 11	1717 COUNTRY CHALET CT	5400 000006000	000006500
08-21-28-1806-01-000	NORDBLOM LUMEN B	APK 11	1715 COUNTRY CHALET CT	5400 000006000	000006500
08-21-28-1806-01-010	CAMPO MADAY	APK 11	229 COUNTRY LANDING BLVD	5400 000006000	000006500
08-21-28-1806-01-020	RODRIGUEZ ANTONIO CASTRO	APK 11	223 COUNTRY LANDING BLVD	5400 000006000	000006500
08-21-28-1806-01-030	DARUS D WEATHERS TRUST	APK 11	218 COUNTRY LANDING BLVD	5400 000006000	000006500
08-21-28-1806-01-040	ROUSE RYAN L	APK 11	224 COUNTRY LANDING BLVD	5400 000006000	000006500
08-21-28-1806-01-050	AVALOS SANDRA G	APK 11	230 COUNTRY LANDING BLVD	5400 000006000	000006500
08-21-28-1806-01-060	HULL BRIAN	APK 11	236 COUNTRY LANDING BLVD	5400 000006000	000006500
08-21-28-1806-01-070	OXILD SUSANNE	APK 11	242 COUNTRY LANDING BLVD	5400 000006000	000006500
08-21-28-1806-01-080	AMERICAN HOMES 4 RENT PROPERTIES SIX LLC	APK 11	248 COUNTRY LANDING BLVD	5400 000006000	000006500
08-21-28-1806-01-090	TALCHIV OLEG	APK 11	254 COUNTRY LANDING BLVD	5400 000006000	000006500
08-21-28-1806-01-100	ROSADO ARCE AIDA ESTHER	APK 11	260 COUNTRY LANDING BLVD	5400 000006000	000006500
08-21-28-1806-01-110	LOY DWAYNE	APK 11	300 COUNTRY LANDING BLVD	5400 000006000	000006500
08-21-28-1806-01-120	NEWLAND WINSOME	APK 11	306 COUNTRY LANDING BLVD	5400 000006000	000006500
08-21-28-1806-01-130	GRICE LORI J	APK 11	312 COUNTRY LANDING BLVD	5400 000006000	000006500
08-21-28-1806-01-140	SALVADOR CARLOS M	APK 11	318 COUNTRY LANDING BLVD	5400 000006000	000006500
08-21-28-1806-01-150	WRIGHT BENJAMIN	APK 11	324 COUNTRY LANDING BLVD	5400 000006000	000006500
08-21-28-1806-01-160	COWAN LAUREN	APK 11	330 COUNTRY LANDING BLVD	5400 000006000	000006500
08-21-28-1806-01-170	HERNANDEZ RONEY ALONSO CASTILLO	APK 11	332 COUNTRY LANDING BLVD	5400 000006000	000006500
08-21-28-1806-01-180	TORBERT FRANK D JR	APK 11	338 COUNTRY LANDING BLVD	5400 000006000	000006500
08-21-28-1806-01-190	LARKIN STREET HOMES LLC	APK 11	1566 COUNTRY CT	5400 000006000	000006500
08-21-28-1806-01-200	MICOURT THEOLAND	APK 11	1610 COUNTRY CT	5400 000006000	000006500
08-21-28-1806-01-210	2017-2 IH BORROWER LP	APK 11	1715 COUNTRY CT	5400 000006000	000006500
08-21-28-1806-01-220	PALERMO THOMAS J LIFE ESTATE 70% INT	APK 11	1709 COUNTRY CT	5400 000006000	000006500
08-21-28-1806-01-230	GAMAGE BRIAN D	APK 11	1699 COUNTRY CT	5400 000006000	000006500
08-21-28-1806-01-240	CHARLOT ALEX	APK 11	1673 COUNTRY CT	5400 000006000	000006500
08-21-28-1806-01-250	GONCALVES LUDMILA RIBEIRO	APK 11	1631 COUNTRY CT	5400 000006000	000006500
08-21-28-1806-01-260	FASSASSI CHOUWAIB ADEMOLA	APK 11	1601 COUNTRY CT	5400 000006000	000006500
08-21-28-1806-01-270	OTTO JARED	APK 11	1565 COUNTRY CT	5400 000006000	000006500
08-21-28-1806-01-280	HOLSTEN JOSEPH EDWARD	APK 11	1527 COUNTRY CT	5400 000006000	000006500
32-20-28-2496-00-190	BERN GLORIA	APK 11	1047 ENCOURTE GRN	5400 000005280	00057.200
08-21-28-4394-00-003	DOWMAN MARTHA L TR	APK 11	LAKE DOE BLVD	5400 000003600	000003900
32-20-28-2496-00-160	STONE KATHRYN	APK 11	1071 ENCOURTE GRN	5400 000005280	00057.200
08-21-28-4394-00-010	DIFAZIO DEBORAH M LIFE ESTATE	APK 11	501 LAKE DOE BLVD	5400 000006000	000006500
08-21-28-4394-00-020	WILSON JOHN P 50% INT	APK 11	513 LAKE DOE BLVD	5400 000006000	000006500
08-21-28-4394-00-030	GRUBBS JACK WILLIAM JR LIFE ESTATE	APK 11	525 LAKE DOE BLVD	5400 000006000	000006500
08-21-28-4394-00-040	BLACKWELL PATRICIA A	APK 11	537 LAKE DOE BLVD	5400 000006000	000006500
08-21-28-4394-00-050	CABLE MELAHN	APK 11	549 LAKE DOE BLVD	5400 000006000	000006500
08-21-28-4394-00-060	AYALA RAMOS JOSEPH GLEN	APK 11	561 LAKE DOE BLVD	5400 000006000	000006500
08-21-28-4394-00-070	PEPPER JUDY M	APK 11	573 LAKE DOE BLVD	5400 000006000	000006500
08-21-28-4394-00-080	BITTERMAN IRVIN D	APK 11	585 LAKE DOE BLVD	5400 000006000	000006500
08-21-28-4394-00-090	WRIGHT VIRGINIA M	APK 11	597 LAKE DOE BLVD	5400 000006000	000006500
08-21-28-4394-00-100	AZZALIN SIMONE	APK 11	603 LAKE DOE BLVD	5400 000006000	000006500
08-21-28-4394-00-110	CARRINGTON NORVA E	APK 11	611 LAKE DOE BLVD	5400 000006000	000006500
08-21-28-4394-00-120	ROWE MICHAEL S	APK 11	619 LAKE DOE BLVD	5400 000006000	000006500
08-21-28-4394-00-130	COLLINS ALAIN	APK 11	627 LAKE DOE BLVD	5400 000006000	000006500
08-21-28-4394-00-140	HILL SCOTT P	APK 11	635 LAKE DOE BLVD	5400 000006000	000006500
08-21-28-4394-00-150	ROWE MICHAEL	APK 11	643 LAKE DOE BLVD	5400 000007200	000007800
08-21-28-4394-00-160	ROWE MICHAEL S	APK 11	651 LAKE DOE BLVD	5400 000007200	000007800

08-21-28-4394-00-170	SANDI ROSA	APK 11	659 LAKE DOE BLVD	5400 000006000	000006500
08-21-28-4394-00-180	WOOD ALAN M	APK 11	667 LAKE DOE BLVD	5400 000003600	000003900
08-21-28-4394-00-190	WOOD ALAN M	APK 11	675 LAKE DOE BLVD	5400 000006000	000006500
08-21-28-4394-00-200	BARWIKOWSKI DANA K	APK 11	698 LAKE DOE BLVD	5400 000005280	00057.200
08-21-28-4394-00-210	SKULASON SIGHVATUR S	APK 11	690 LAKE DOE BLVD	5400 000005280	00057.200
08-21-28-4394-00-220	HART RANDY	APK 11	682 LAKE DOE BLVD	5400 000006000	000006500
08-21-28-4394-00-230	MARTINS RICHARD C	APK 11	674 LAKE DOE BLVD	5400 000005280	00057.200
08-21-28-4394-00-240	JOHNSON PATRUSHKA	APK 11	668 LAKE DOE BLVD	5400 000005280	00057.200
08-21-28-4394-00-250	TAH MS BORROWER LLC	APK 11	658 LAKE DOE BLVD	5400 000005280	00057.200
08-21-28-4394-00-260	EXUME MILFORT	APK 11	650 LAKE DOE BLVD	5400 000005280	00057.200
08-21-28-4394-00-270	SHELDON LINDA	APK 11	642 LAKE DOE BLVD	5400 000005280	00057.200
08-21-28-4394-00-280	MILE HIGH TL BORROWER 1 (CORE) LLC	APK 11	634 LAKE DOE BLVD	5400 000005280	00057.200
08-21-28-4394-00-290	DICKEY ROBERT S	APK 11	626 LAKE DOE BLVD	5400 000005280	00057.200
08-21-28-4394-00-300	KORNAKER KATHLEEN M	APK 11	618 LAKE DOE BLVD	5400 000005280	00057.200
08-21-28-4394-00-310	JOAN OF ARC FL LLC	APK 11	610 LAKE DOE BLVD	5400 000005280	00057.200
08-21-28-4394-00-320	BAF ASSETS 6 LLC	APK 11	602 LAKE DOE BLVD	5400 000005280	00057.200
08-21-28-4394-00-330	SANCHEZ BORGES FRANCISCO JAVIER	APK 11	596 LAKE DOE BLVD	5400 000005280	00057.200
08-21-28-4394-00-340	STEPHENSON TRACEY B 50% INT	APK 11	590 LAKE DOE BLVD	5400 000005280	00057.200
08-21-28-4394-00-350	MARAGH NEVILLE W	APK 11	584 LAKE DOE BLVD	5400 000005280	00057.200
08-21-28-4394-00-360	MEHMOOD MASOOD	APK 11	578 LAKE DOE BLVD	5400 000006000	000006500
08-21-28-4394-00-370	HOME SFR BORROWER IV LLC	APK 11	572 LAKE DOE BLVD	5400 000005280	00057.200
08-21-28-4394-00-380	WOLFAL JOSHUA D	APK 11	566 LAKE DOE BLVD	5400 000005280	00057.200
08-21-28-4394-00-390	ZEN LIVING REALTY LLC	APK 11	560 LAKE DOE BLVD	5400 000006000	000006500
08-21-28-4394-00-400	JOAN OF ARC FL LLC	APK 11	548 LAKE DOE BLVD	5400 000005280	00057.200
08-21-28-4394-00-410	PROGRESS RESIDENTIAL BORROWER 18 LLC	APK 11	542 LAKE DOE BLVD	5400 000005280	00057.200
08-21-28-4394-00-420	HAMLIN JAMIE A	APK 11	528 LAKE DOE BLVD	5400 000006000	000006500
08-21-28-4423-00-010	WIEBE GEORGE T	APK 11	729 LAKE DOE BLVD	5400 000006000	000006500
08-21-28-4423-00-020	CUNNINGHAM MARK E	APK 11	737 LAKE DOE BLVD	5400 000006000	000006500
08-21-28-4423-00-030	CHUNG CHRISTOPHER A	APK 11	745 LAKE DOE BLVD	5400 000006000	000006500
08-21-28-4423-00-040	HAYS CHARLES M III	APK 11	753 LAKE DOE BLVD	5400 000006000	000006500
08-21-28-4423-00-050	MCNEVICH JACOB	APK 11	761 LAKE DOE BLVD	5400 000006000	000006500
08-21-28-4423-00-060	BROCK PAMELA	APK 11	769 LAKE DOE BLVD	5400 000006000	000006500
08-21-28-4423-00-070	DAMATO MONIQUE	APK 11	779 LAKE DOE BLVD	5400 000006000	000006500
08-21-28-4423-00-080	BARRETO JASON E	APK 11	785 LAKE DOE BLVD	5400 000006000	000006500
08-21-28-4423-00-090	FORBES ALEXANDER W	APK 11	793 LAKE DOE BLVD	5400 000006000	000006500
08-21-28-4423-00-100	FRAGOSO GABRIEL	APK 11	801 LAKE DOE BLVD	5400 000005280	00057.200
08-21-28-4423-00-110	RUTLEDGE MELVIN	APK 11	809 LAKE DOE BLVD	5400 000006000	000006500
08-21-28-4423-00-120	BYTHEWAY CHARLES HENRY III	APK 11	817 LAKE DOE BLVD	5400 000006000	000006500
08-21-28-4423-00-130	EMMANUEL ISAIAS	APK 11	825 LAKE DOE BLVD	5400 000006000	000006500
08-21-28-4423-00-140	LIDDELOW GARY C	APK 11	833 LAKE DOE BLVD	5400 000006000	000006500
08-21-28-4423-00-150	OLIVER NORMAN F	APK 11	841 LAKE DOE BLVD	5400 000006000	000006500
08-21-28-4423-00-160	CAMACHO JOHN A	APK 11	849 LAKE DOE BLVD	5400 000006000	000006500
08-21-28-4423-00-170	PEREZ VIVIANA	APK 11	857 LAKE DOE BLVD	5400 000006000	000006500
08-21-28-4423-00-180	PROGRESS RESIDENTIAL BORROWER 3 LLC	APK 11	865 LAKE DOE BLVD	5400 000006000	000006500
08-21-28-4423-00-190	SAINVIL GUERRY	APK 11	873 LAKE DOE BLVD	5400 000006000	000006500
08-21-28-4423-00-200	GUPTA RISHI	APK 11	842 LAKE DOE BLVD	5400 000006000	000006500
08-21-28-4423-00-210	CONFIDENTIAL	APK 11	1859 DOE LAKE CT	5400 000006000	000006500
08-21-28-4423-00-220	STUBBINS NASHA	APK 11	1851 DOE LAKE CT	5400 000005280	00057.200
08-21-28-4423-00-230	HALL ROBERT J	APK 11	1843 DOE LAKE CT	5400 000006000	000006500
08-21-28-4423-00-240	JEANTY MONIQUE	APK 11	1835 DOE LAKE CT	5400 000006000	000006500
08-21-28-4423-00-250	COX KENDRA SUE	APK 11	1827 DOE LAKE CT	5400 000006000	000006500
08-21-28-4423-00-260	FKH SFR PROPCO H L P	APK 11	1844 DOE LAKE CT	5400 000006000	000006500
08-21-28-4423-00-270	FKH SFR C1 L P	APK 11	818 LAKE DOE BLVD	5400 000006000	000006500
08-21-28-4423-00-280	GRIFFIN DERRICA	APK 11	810 LAKE DOE BLVD	5400 000005280	00057.200
08-21-28-4423-00-290	GROW THADDEUS	APK 11	802 LAKE DOE BLVD	5400 000005280	00057.200
08-21-28-4423-00-300	PROGRESS RESIDENTIAL BORROWER 9 LLC	APK 11	792 LAKE DOE BLVD	5400 000006000	000006500
08-21-28-4423-00-310	AMH 2015-1 BORROWER LLC	APK 11	784 LAKE DOE BLVD	5400 000006000	000006500
08-21-28-4423-00-320	WILLIS LUCRETIA J	APK 11	778 LAKE DOE BLVD	5400 000006000	000006500
08-21-28-4423-00-330	REN CHENG GUI	APK 11	768 LAKE DOE BLVD	5400 000006000	000006500
08-21-28-4423-00-340	LPF BLVD ORLANDO LLC	APK 11	760 LAKE DOE BLVD	5400 000006000	000006500
08-21-28-4423-00-350	WATSON HARLISE	APK 11	752 LAKE DOE BLVD	5400 000006000	000006500
08-21-28-4423-00-360	2017-1 IH BORROWER L P	APK 11	736 LAKE DOE BLVD	5400 000006000	000006500
08-21-28-4423-00-370	ADAMS PAUL III	APK 11	722 LAKE DOE BLVD	5400 000006000	000006500

08-21-28-4423-00-380 CRANLEY BRAD
 08-21-28-4423-00-390 MCCLINTOCK SUSIE D BELL-TOMLIN
 08-21-28-4424-00-400 HOLLOMAN NORWOOD LELAND IV
 08-21-28-4424-00-410 APOKA REGIONAL PROPERTIES LLP
 08-21-28-4424-00-420 FKH SFR PROPCO G L P
 08-21-28-4424-00-430 CARABALLO CRISTINA
 08-21-28-4424-00-440 IH5 PROPERTY FLORIDA LP
 08-21-28-4424-00-450 CROOKS DEENA
 08-21-28-4424-00-460 ZC REALTY LLC
 08-21-28-4424-00-470 PUPO YULIER LABRADA
 08-21-28-4424-00-480 WARLOW SASHA B
 08-21-28-4424-00-490 RESICAP FLORIDA OWNER II LLC
 08-21-28-4424-00-500 ADAMS IAN
 08-21-28-4424-00-510 BHRAMDAT NARAD
 08-21-28-4424-00-520 2018-2 IH BORROWER LP
 08-21-28-4424-00-530 ZAMBRANO MARIA ISABEL
 08-21-28-4424-00-540 STRAIN TERRY R
 08-21-28-4424-00-550 GRAY CLARENCE H
 08-21-28-4424-00-560 CAIN CLARENCE
 08-21-28-4424-00-570 TAFTE DAIN
 08-21-28-4424-00-580 SIMON LOSMAY
 08-21-28-4424-00-590 JOYNER CATHRYN M
 08-21-28-4424-00-600 PHILIPPE SHERLY
 08-21-28-4424-00-610 SRP SUB LLC
 08-21-28-4424-00-620 DANIELS KATHLENE JARVIS
 08-21-28-4424-00-630 SRP SUB LLC
 08-21-28-4424-00-640 HAYLES-THOMAS DIANA F
 08-21-28-4424-00-650 HATTEN MIASHA
 08-21-28-4424-00-660 LITTLEJOHN JAMAR W
 08-21-28-4424-00-670 LOPEZ-CORONA ALAIN
 08-21-28-4424-00-680 VO CHAI
 08-21-28-4424-00-690 SFR JV-2 NTL BORROWER LLC
 08-21-28-4424-00-700 IH3 PROPERTY FLORIDA LP
 08-21-28-4424-00-710 MAT HEWS BRADLEY
 08-21-28-4424-00-720 LINDO ROXANNE
 08-21-28-4424-00-730 FKH SFR C2 L P
 08-21-28-4424-00-740 BLAINE GREGORY
 08-21-28-4424-00-750 TRUE NORTH PROPERTY OWNER B LLC
 08-21-28-4424-00-760 ORTEGA JOSE SAUL
 08-21-28-4424-00-770 MCH SFR PROPERTY OWNER 1 LLC
 08-21-28-4424-00-780 LAVEUS CLOBERT
 08-21-28-4424-00-790 TIRADO NELSON
 08-21-28-4424-00-800 AH4R PROPERTIES TWO LLC
 08-21-28-4424-00-810 LAKE BALDIE
 08-21-28-4424-00-820 SMITH ANTHONY
 08-21-28-4424-00-830 PHAUSTIN PRESLET
 08-21-28-4424-00-840 ADAMS PAUL III
 05-21-28-6691-01-810 STEGER GARTH
 08-21-28-4425-00-007 CITY OF APOKA
 08-21-28-4425-00-010 DURIVAGE PAUL
 08-21-28-4425-00-020 CIGGS KHIERRA DNIETRA
 08-21-28-4425-00-030 RICHARDS ANNETTE BRADLEY LIFE ESTATE
 08-21-28-4425-00-040 ANSON PAMELA S
 08-21-28-4425-00-050 DE CARLO RAYMOND
 08-21-28-4425-00-060 SANTIAGO ENRIQUE FELIPE
 08-21-28-4425-00-070 ELAM KEARA LOREAL
 08-21-28-4425-00-080 GONZALEZ ALEIDA
 08-21-28-4425-00-090 GRANDISON JEFFREY A
 08-21-28-4425-00-100 BARRERA RAMON ESTATE
 08-21-28-4425-00-110 PEREZ BRIAN J
 08-21-28-4425-00-120 BROWN GEORGE A
 08-21-28-4425-00-130 CROSS CURTIS
 08-21-28-4425-00-140 SEEMONGAL AUTAR

APK 11	714 LAKE DOE BLVD	5400 000005280	00057.200
APK 11	706 LAKE DOE BLVD	5400 000006000	000006500
APK 11	1749 W MARSHALL LAKE DR	5400 000006000	000006500
APK 11	1745 W MARSHALL LAKE DR	5400 000006000	000006500
APK 11	1741 W MARSHALL LAKE DR	5400 000006000	000006500
APK 11	1737 W MARSHALL LAKE DR	5400 000006000	000006500
APK 11	1733 W MARSHALL LAKE DR	5400 000006000	000006500
APK 11	1729 W MARSHALL LAKE DR	5400 000006000	000006500
APK 11	1725 W MARSHALL LAKE DR	5400 000006000	000006500
APK 11	1721 W MARSHALL LAKE DR	5400 000006000	000006500
APK 11	1717 W MARSHALL LAKE DR	5400 000006000	000006500
APK 11	1713 W MARSHALL LAKE DR	5400 000006000	000006500
APK 11	1709 W MARSHALL LAKE DR	5400 000005280	00057.200
APK 11	1705 W MARSHALL LAKE DR	5400 000005280	00057.200
APK 11	1710 W MARSHALL LAKE DR	5400 000006000	000006500
APK 11	1714 W MARSHALL LAKE DR	5400 000005280	00057.200
APK 11	551 DOE COVE PL	5400 000006000	000006500
APK 11	557 DOE COVE PL	5400 000006000	000006500
APK 11	563 DOE COVE PL	5400 000006000	000006500
APK 11	569 DOE COVE PL	5400 000005280	00057.200
APK 11	575 DOE COVE PL	5400 000006000	000006500
APK 11	581 DOE COVE PL	5400 000005280	00057.200
APK 11	587 DOE COVE PL	5400 000006000	000006500
APK 11	593 DOE COVE PL	5400 000005280	00057.200
APK 11	599 DOE COVE PL	5400 000006000	000006500
APK 11	613 DOE COVE PL	5400 000006000	000006500
APK 11	619 DOE COVE PL	5400 000006000	000006500
APK 11	625 DOE COVE PL	5400 000005280	00057.200
APK 11	631 DOE COVE PL	5400 000006000	000006500
APK 11	637 DOE COVE PL	5400 000006000	000006500
APK 11	643 DOE COVE PL	5400 000006000	000006500
APK 11	649 DOE COVE PL	5400 000006000	000006500
APK 11	655 DOE COVE PL	5400 000006000	000006500
APK 11	661 DOE COVE PL	5400 000006000	000006500
APK 11	656 DOE COVE PL	5400 000006000	000006500
APK 11	618 DOE COVE PL	5400 000006000	000006500
APK 11	612 DOE COVE PL	5400 000006000	000006500
APK 11	568 DOE COVE PL	5400 000005280	00057.200
APK 11	562 DOE COVE PL	5400 000006000	000006500
APK 11	556 DOE COVE PL	5400 000006000	000006500
APK 11	550 DOE COVE PL	5400 000006000	000006500
APK 11	1726 W MARSHALL LAKE DR	5400 000006000	000006500
APK 11	1732 W MARSHALL LAKE DR	5400 000006000	000006500
APK 11	1738 W MARSHALL LAKE DR	5400 000006000	000006500
APK 11	1742 W MARSHALL LAKE DR	5400 000005280	00057.200
APK 11	1748 W MARSHALL LAKE DR	5400 000006000	000006500
APK 11	1752 W MARSHALL LAKE DR	5400 000006000	000006500
APK 11	596 LEXINGTON PKWY	5400 000007200	000007800
APK 11	202 LAKE SHEPARD DR	5400 000003600	000003900
APK 11	889 LAKE DOE BLVD	5400 000006000	000006500
APK 11	897 LAKE DOE BLVD	5400 000006000	000006500
APK 11	150 LAKE SHEPARD DR	5400 000006000	000006500
APK 11	158 LAKE SHEPARD DR	5400 000006000	000006500
APK 11	166 LAKE SHEPARD DR	5400 000006000	000006500
APK 11	174 LAKE SHEPARD DR	5400 000005280	00057.200
APK 11	182 LAKE SHEPARD DR	5400 000006000	000006500
APK 11	190 LAKE SHEPARD DR	5400 000006000	000006500
APK 11	198 LAKE SHEPARD DR	5400 000006000	000006500
APK 11	212 LAKE SHEPARD DR	5400 000006000	000006500
APK 11	220 LAKE SHEPARD DR	5400 000006000	000006500
APK 11	228 LAKE SHEPARD DR	5400 000006000	000006500
APK 11	236 LAKE SHEPARD DR	5400 000006000	000006500
APK 11	207 LAKE SHEPARD DR	5400 000006000	000006500

08-21-28-4425-00-150	BROWN RONALD	APK 11	219 LAKE SHEPARD DR	5400 000006000	000006500
08-21-28-4425-00-160	HATCH MACKENZIE B	APK 11	227 LAKE SHEPARD DR	5400 000006000	000006500
08-21-28-4425-00-170	NIEVES VAZQUEZ CORALIA	APK 11	235 LAKE SHEPARD DR	5400 000006000	000006500
08-21-28-4425-00-180	GILKEY TRENT	APK 11	243 LAKE SHEPARD DR	5400 000006000	000006500
08-21-28-4425-00-190	DERRICO BETH A	APK 11	1726 FAWN COVE LN	5400 000006000	000006500
08-21-28-4425-00-200	SHAKESPEARE-RAMSAY JOAN A	APK 11	1718 FAWN COVE LN	5400 000006000	000006500
08-21-28-4425-00-210	SUAREZ ROCIO CRUZ	APK 11	1710 FAWN COVE LN	5400 000006000	000006500
08-21-28-4425-00-220	COLLINS WILLIE A	APK 11	955 LAKE DOE BLVD	5400 000006000	000006500
08-21-28-4425-00-230	GREENHILL CYNTHIA	APK 11	947 LAKE DOE BLVD	5400 000006000	000006500
08-21-28-4425-00-240	CONFIDENTIAL	APK 11	939 LAKE DOE BLVD	5400 000006000	000006500
08-21-28-4425-00-250	ROWELL SAMUEL	APK 11	931 LAKE DOE BLVD	5400 000006000	000006500
08-21-28-4425-00-260	VO CHAI	APK 11	151 LAKE SHEPARD DR	5400 000006000	000006500
08-21-28-4425-00-270	CHARLEMAGNE RONISE	APK 11	159 LAKE SHEPARD DR	5400 000006000	000006500
08-21-28-4425-00-280	AH4R PROPERTIES TWO LLC	APK 11	167 LAKE SHEPARD DR	5400 000006000	000006500
08-21-28-4425-00-290	BRADLEY EUGENE E	APK 11	175 LAKE SHEPARD DR	5400 000006000	000006500
08-21-28-4425-00-300	IDELY JEAN PATRICK	APK 11	962 LAKE DOE BLVD	5400 000006000	000006500
08-21-28-4425-00-310	MASTANTONIO GREGG M	APK 11	954 LAKE DOE BLVD	5400 000006000	000006500
08-21-28-4425-00-320	ABRAHAMS GILLIAN	APK 11	946 LAKE DOE BLVD	5400 000006000	000006500
08-21-28-4425-00-330	WASHINGTON JOSEPH A JR	APK 11	938 LAKE DOE BLVD	5400 000007200	000007800
08-21-28-4425-00-340	DIPINI GRISEL CRUZ	APK 11	930 LAKE DOE BLVD	5400 000006000	000006500
08-21-28-4425-00-350	MAXWELL TOMECCIA	APK 11	922 LAKE DOE BLVD	5400 000006000	000006500
08-21-28-4425-00-360	GALLOWAY MARIO	APK 11	914 LAKE DOE BLVD	5400 000006000	000006500
08-21-28-4425-00-370	WILSON IVAN L	APK 11	162 WINDING COVE AVE	5400 000006000	000006500
08-21-28-4425-00-380	EDMOND RAYMOND	APK 11	170 WINDING COVE AVE	5400 000006000	000006500
08-21-28-4425-00-390	GALLON CARLA J	APK 11	178 WINDING COVE AVE	5400 000006000	000006500
08-21-28-4425-00-400	GONZALEZ CHRISTIAN PATERNINA	APK 11	186 WINDING COVE AVE	5400 000006000	000006500
08-21-28-4425-00-410	HERNANDEZ MIGUEL	APK 11	218 WINDING COVE AVE	5400 000006000	000006500
08-21-28-4425-00-420	PRASHAD BONNIE	APK 11	226 WINDING COVE AVE	5400 000006000	000006500
08-21-28-4425-00-430	MIZZELL ORVIE T	APK 11	234 WINDING COVE AVE	5400 000006000	000006500
08-21-28-4425-00-440	DUNKLEY MONICA	APK 11	242 WINDING COVE AVE	5400 000006000	000006500
08-21-28-4425-00-450	PIGFORD CLIFFORD A	APK 11	250 WINDING COVE AVE	5400 000006000	000006500
08-21-28-4425-00-460	CABRERA JAMES	APK 11	304 WINDING COVE AVE	5400 000006000	000006500
08-21-28-4425-00-470	ABDOOL RIAN C	APK 11	312 WINDING COVE AVE	5400 000006000	000006500
08-21-28-4425-00-480	MERTENS PIETER	APK 11	320 WINDING COVE AVE	5400 000006000	000006500
08-21-28-4425-00-490	CONFIDENTIAL	APK 11	328 WINDING COVE AVE	5400 000006000	000006500
08-21-28-4425-00-500	CARMONA ROBERTO	APK 11	336 WINDING COVE AVE	5400 000006000	000006500
08-21-28-4425-00-510	BODDEN ELRIC L	APK 11	344 WINDING COVE AVE	5400 000006000	000006500
08-21-28-4425-00-520	ATHANASE MICHELL	APK 11	352 WINDING COVE AVE	5400 000006000	000006500
08-21-28-4425-00-530	HULL CHRIS	APK 11	161 WINDING COVE AVE	5400 000006000	000006500
08-21-28-4425-00-540	LEE LAMAR DEANGELO SR	APK 11	169 WINDING COVE AVE	5400 000005280	00057.200
08-21-28-4425-00-550	SMITH LEO	APK 11	177 WINDING COVE AVE	5400 000006000	000006500
08-21-28-4425-00-560	ELLIOTT GEORGIA	APK 11	185 WINDING COVE AVE	5400 000006000	000006500
08-21-28-4425-00-570	RAY ANDREA L	APK 11	193 WINDING COVE AVE	5400 000006000	000006500
08-21-28-4425-00-580	ETIENNE CARILLE	APK 11	201 WINDING COVE AVE	5400 000006000	000006500
08-21-28-4425-00-590	2018-2 IH BORROWER LP	APK 11	209 WINDING COVE AVE	5400 000006000	000006500
08-21-28-4425-00-600	SEEVVIEW LLC	APK 11	217 WINDING COVE AVE	5400 000006000	000006500
08-21-28-4425-00-610	MCH SFR PROPERTY OWNER 2 LLC	APK 11	225 WINDING COVE AVE	5400 000006000	000006500
08-21-28-4425-00-620	MADISON MATTHEW J SR	APK 11	233 WINDING COVE AVE	5400 000006000	000006500
08-21-28-4425-00-630	FARMER MICHELE DEFILIPPO	APK 11	241 WINDING COVE AVE	5400 000006000	000006500
08-21-28-4425-00-640	AMH 2015-1 BORROWER LP	APK 11	249 WINDING COVE AVE	5400 000006000	000006500
08-21-28-4425-00-650	STOFFREGEN ROSEANNE A	APK 11	257 WINDING COVE AVE	5400 000006000	000006500
08-21-28-4425-00-660	PETIT FORT JOCELYNE	APK 11	305 WINDING COVE AVE	5400 000006000	000006500
08-21-28-4425-00-670	JONES FREDERICK A	APK 11	313 WINDING COVE AVE	5400 000006000	000006500
08-21-28-4425-00-680	MANGAROO ROY	APK 11	321 WINDING COVE AVE	5400 000006000	000006500
08-21-28-4425-00-690	RODRIGUEZ NESTOR O	APK 11	329 WINDING COVE AVE	5400 000006000	000006500
08-21-28-4425-00-700	CONFIDENTIAL	APK 11	337 WINDING COVE AVE	5400 000006000	000006500
08-21-28-4425-00-710	FLORESTAL MARTINE B	APK 11	345 WINDING COVE AVE	5400 000006000	000006500
08-21-28-4425-00-720	CARTWRIGHT TANGELA	APK 11	1552 DUNN COVE DR	5400 000006000	000006500
08-21-28-4425-00-730	RIVADENEYRA CARLOS	APK 11	1544 DUNN COVE DR	5400 000006000	000006500
08-21-28-4425-00-740	DELAUGHTER CHARLES E II	APK 11	1536 DUNN COVE DR	5400 000006000	000006500
08-21-28-4425-00-750	JONES ERIC L SR	APK 11	1528 DUNN COVE DR	5400 000006000	000006500
08-21-28-4425-00-760	GOPAUL SEECHARAN LIFE ESTATE	APK 11	1520 DUNN COVE DR	5400 000006000	000006500
08-21-28-4425-00-770	BEAUCHAMP BRENNITE	APK 11	1512 DUNN COVE DR	5400 000006000	000006500

08-21-28-4425-00-780	SHEFFIELD BRYCE A	APK 11	1504 DUNN COVE DR	5400 000006000	000006500
08-21-28-4425-00-790	MAHAMADEEN NASSER	APK 11	1472 DUNN COVE DR	5400 000006000	000006500
08-21-28-4425-00-800	AMH PORTFOLIO A LLC	APK 11	1464 DUNN COVE DR	5400 000006000	000006500
08-21-28-4425-00-810	DAY ANGELA J	APK 11	1456 DUNN COVE DR	5400 000006000	000006500
08-21-28-4425-00-820	KHVAN TATIANA	APK 11	1448 DUNN COVE DR	5400 000006000	000006500
08-21-28-4425-00-830	SERRANO MANUEL	APK 11	1440 DUNN COVE DR	5400 000006000	000006500
08-21-28-4425-00-840	JERNIGAN JANET T	APK 11	1432 DUNN COVE DR	5400 000006000	000006500
08-21-28-4425-00-850	PETIT-FRERE ELDA	APK 11	1424 DUNN COVE DR	5400 000006000	000006500
08-21-28-4425-00-860	PERSAD LATCHMIDATH	APK 11	1416 DUNN COVE DR	5400 000006000	000006500
08-21-28-4425-00-870	MCCARTHY LYNN M	APK 11	1408 DUNN COVE DR	5400 000006000	000006500
08-21-28-4425-00-880	CRAWFORD JOHN E	APK 11	311 LAKE HILL PL	5400 000006000	000006500
08-21-28-4425-00-890	RUIZ CHERYL LENA	APK 11	319 LAKE HILL PL	5400 000006000	000006500
08-21-28-4425-00-900	PACIA LILLIANA	APK 11	327 LAKE HILL PL	5400 000006000	000006500
08-21-28-4425-00-910	JOBE MARC K	APK 11	335 LAKE HILL PL	5400 000007200	000007800
08-21-28-4425-00-920	CAREY-JONES ROSETTA	APK 11	343 LAKE HILL PL	5400 000006000	000006500
08-21-28-4425-00-930	MACKRODT ROBERT	APK 11	351 LAKE HILL PL	5400 000006000	000006500
08-21-28-4425-00-940	PANYANOUVONG HATSADY	APK 11	359 LAKE HILL PL	5400 000006000	000006500
08-21-28-4425-00-950	HATTER ROBBIE L	APK 11	367 LAKE HILL PL	5400 000006000	000006500
08-21-28-4425-00-960	HARGITT LANCE L	APK 11	398 LAKE HILL PL	5400 000007200	000007800
08-21-28-4425-00-970	AMH 2015-1 BORROWER LP	APK 11	390 LAKE HILL PL	5400 000006000	000006500
08-21-28-4425-00-980	LOCKE JERRY A	APK 11	382 LAKE HILL PL	5400 000006000	000006500
08-21-28-4425-00-990	SMYTH URSULA K	APK 11	374 LAKE HILL PL	5400 000006000	000006500
08-21-28-4425-01-000	TERRIO CYNTHIA L	APK 11	366 LAKE HILL PL	5400 000006000	000006500
08-21-28-4425-01-010	MAXWELL MARY JOYCE	APK 11	358 LAKE HILL PL	5400 000006000	000006500
08-21-28-4425-01-020	RICE THADDEUS A	APK 11	350 LAKE HILL PL	5400 000006000	000006500
08-21-28-4425-01-030	BURGOS ELVIS N	APK 11	1535 DUNN COVE DR	5400 000006000	000006500
08-21-28-4425-01-040	ABRAHAM MIRIAME	APK 11	1527 DUNN COVE DR	5400 000006000	000006500
08-21-28-4425-01-050	CANTAVE ANDERSON	APK 11	1519 DUNN COVE DR	5400 000006000	000006500
08-21-28-4425-01-060	BURKHART GAYLE	APK 11	1511 DUNN COVE DR	5400 000006000	000006500
08-21-28-4425-01-070	CHOWCOP CHARNELE	APK 11	1479 DUNN COVE DR	5400 000006000	000006500
08-21-28-4425-01-080	WRIGHT STEVEN JR	APK 11	1471 DUNN COVE DR	5400 000006000	000006500
08-21-28-4425-01-090	CORTES CARLOS	APK 11	1463 DUNN COVE DR	5400 000006000	000006500
08-21-28-4425-01-100	NELSON SHELLIE ANDRE	APK 11	1455 DUNN COVE DR	5400 000006000	000006500
08-21-28-4425-01-110	KENNEDY NEVILLE	APK 11	1447 DUNN COVE DR	5400 000006000	000006500
08-21-28-4425-01-120	ABRAHAMS TREVOR	APK 11	1439 DUNN COVE DR	5400 000006000	000006500
08-21-28-4425-01-130	MARTINUSEN LEO R	APK 11	1431 DUNN COVE DR	5400 000006000	000006500
08-21-28-4425-01-140	SAINT AMOUR GILSAINT	APK 11	1423 DUNN COVE DR	5400 000006000	000006500
08-21-28-4425-01-150	MUNOZ ROQUE	APK 11	1415 DUNN COVE DR	5400 000006000	000006500
17-21-28-0880-14-000	CITY OF APOPKA	APK 11	1074 CAVAN DR	5400 000003600	000003900
33-20-28-8945-00-004	CITY OF APOPKA	APK 11	476 WEKIVA CREST DR	5400 000003600	000003900
07-21-28-1390-01-300	SEGOVIA REY ROBERT	APK 11	531 NATURAL BRIDGE CT	5400 000007200	000007800
30-20-28-9139-00-180	ALLEN ROBERT A	APK 11	2855 PONKAN SUMMIT DR	5400 000007200	000007800
30-20-28-9139-00-170	MALAVET-RIVERA DAISEY M	APK 11	2867 PONKAN SUMMIT DR	5400 000006000	000006500
08-21-28-4840-00-010	ZARZUELA ALAINA	APK 11	1085 LAKESIDE ESTATES DR	5400 000006000	000006500
08-21-28-4840-00-020	ASIF GABRIEL	APK 11	1091 LAKESIDE ESTATES DR	5400 000006000	000006500
08-21-28-4840-00-030	BENAY ALLEN TOVAH SHIRLETTE	APK 11	1097 LAKESIDE ESTATES DR	5400 000006000	000006500
08-21-28-4840-00-040	IVANCHENKO YEVHENII	APK 11	1103 LAKESIDE ESTATES DR	5400 000006000	000006500
08-21-28-4840-00-050	CHARLES JOY	APK 11	1109 LAKESIDE ESTATES DR	5400 000006000	000006500
08-21-28-4840-00-060	MADRAY ANTHONY	APK 11	1115 LAKESIDE ESTATES DR	5400 000006000	000006500
08-21-28-4840-00-070	GARCIA LEJANNIE	APK 11	1121 LAKESIDE ESTATES DR	5400 000006000	000006500
08-21-28-4840-00-080	CANNON CHARLENE MARIA	APK 11	1127 LAKESIDE ESTATES DR	5400 000006000	000006500
08-21-28-4840-00-090	WOODSON LATANYA GAIL	APK 11	1133 LAKESIDE ESTATES DR	5400 000006000	000006500
08-21-28-4840-00-100	SAYED IMRAAN AHMED	APK 11	1139 LAKESIDE ESTATES DR	5400 000006000	000006500
08-21-28-4840-00-110	DELGADO LUCETTE MARIE	APK 11	1145 LAKESIDE ESTATES DR	5400 000006000	000006500
08-21-28-4840-00-120	HERR JACKIE L LIFE ESTATE	APK 11	1151 LAKESIDE ESTATES DR	5400 000006000	000006500
08-21-28-4840-00-130	NOBLE STEPHANIE LAUREN	APK 11	1157 LAKESIDE ESTATES DR	5400 000006000	000006500
08-21-28-4840-00-140	FORD MICHAEL HENRY JR	APK 11	1163 LAKESIDE ESTATES DR	5400 000006000	000006500
08-21-28-4840-00-150	HUBER GREGORY GEORGE	APK 11	1265 WATERVIEW RIDGE CIR	5400 000005280	00057.200
08-21-28-4840-00-160	HOLLOWELL WILLIAM JAMES	APK 11	1271 WATERVIEW RIDGE CIR	5400 000005280	000007800
08-21-28-4840-00-170	LLEWELLYN TRICIA ANNMARIE	APK 11	1277 WATERVIEW RIDGE CIR	5400 000005280	000007800
08-21-28-4840-00-180	SAINT HILAIRE YVONISE	APK 11	1283 WATERVIEW RIDGE CIR	5400 000007200	000007800
08-21-28-4840-00-190	TAYLOR DENNIS HARRIS	APK 11	1289 WATERVIEW RIDGE CIR	5400 000007200	000007800
08-21-28-4840-00-200	BRODE WILLIAM ALLEN	APK 11	1295 WATERVIEW RIDGE CIR	5400 000007200	000007800

08-21-28-4840-00-210	ANDO DONOVAN	APK 11	1301 WATERVIEW RIDGE CIR	5400 000007200	000007800
08-21-28-4840-00-220	HARRISON CORRY	APK 11	1307 WATERVIEW RIDGE CIR	5400 000007200	000007800
08-21-28-4840-00-230	FRANCIS LIONEL GEORGE	APK 11	1313 WATERVIEW RIDGE CIR	5400 000007200	000007800
08-21-28-4840-00-240	DILLER THOMAS WILLIAM	APK 11	1319 WATERVIEW RIDGE CIR	5400 000007200	000007800
08-21-28-4840-00-250	GRIFFITHS ANDRE DENECO	APK 11	1325 WATERVIEW RIDGE CIR	5400 000007200	000007800
08-21-28-4840-00-260	JENKINS NAKITA B	APK 11	1331 WATERVIEW RIDGE CIR	5400 000007200	000007800
08-21-28-4840-00-270	REEVES MELANIE	APK 11	1337 WATERVIEW RIDGE CIR	5400 000007200	000007800
08-21-28-4840-00-280	MALBOEUF ALICIA MARIA	APK 11	1343 WATERVIEW RIDGE CIR	5400 000007200	000007800
08-21-28-4840-00-290	TARPLEY NADINE RINADA	APK 11	1353 WATERVIEW RIDGE CIR	5400 000007200	000007800
08-21-28-4840-00-300	GUILLITE AYESHA TEDRA	APK 11	1359 WATERVIEW RIDGE CIR	5400 000007200	000007800
08-21-28-4840-00-310	VERTY RESILIEN	APK 11	1365 WATERVIEW RIDGE CIR	5400 000007200	000007800
08-21-28-4840-00-320	DECADE JOANNE ISABELLE	APK 11	1371 WATERVIEW RIDGE CIR	5400 000007200	000007800
08-21-28-4840-00-330	DAMEUS DEBBIE ETIENNE	APK 11	1377 WATERVIEW RIDGE CIR	5400 000007200	000007800
08-21-28-4840-00-340	LAWSON YOUNG ROBYN-ANN	APK 11	1383 WATERVIEW RIDGE CIR	5400 000007200	000007800
08-21-28-4840-00-350	BARLOW HOWARD	APK 11	1389 WATERVIEW RIDGE CIR	5400 000007200	000007800
08-21-28-4840-00-360	STANCIL CLIFTON EDWARD	APK 11	1395 WATERVIEW RIDGE CIR	5400 000007200	000007800
08-21-28-4840-00-370	ARAUQUE HENRY ALEJANDRO CHIRINOS	APK 11	1401 WATERVIEW RIDGE CIR	5400 000007200	000007800
08-21-28-4840-00-380	ZHAO JUN JIE	APK 11	1407 WATERVIEW RIDGE CIR	5400 000007200	000007800
08-21-28-4840-00-390	FORD TIMOTHY L	APK 11	1413 WATERVIEW RIDGE CIR	5400 000007200	000007800
08-21-28-4840-00-400	BUSH FREDERICK	APK 11	1427 WATERVIEW RIDGE CIR	5400 000007200	000007800
08-21-28-4840-00-410	COLLINS MARCUS	APK 11	1433 WATERVIEW RIDGE CIR	5400 000007200	000007800
08-21-28-4840-00-420	WILLIAMS CHENICQUA TARIA	APK 11	1439 WATERVIEW RIDGE CIR	5400 000007200	000007800
08-21-28-4840-00-430	OPPERHAUSER KEITH WILLIAM	APK 11	1445 WATERVIEW RIDGE CIR	5400 000007200	000007800
08-21-28-4840-00-440	ESTRELLA JOSE	APK 11	1451 WATERVIEW RIDGE CIR	5400 000007200	000007800
08-21-28-4840-00-450	METELLUS LISENIE	APK 11	1457 WATERVIEW RIDGE CIR	5400 000007200	000007800
08-21-28-4840-00-460	TANNER AMY KATHERINE	APK 11	1463 WATERVIEW RIDGE CIR	5400 000007200	000007800
08-21-28-4840-00-470	RICE LAWRENCE RUSSELL	APK 11	1469 WATERVIEW RIDGE CIR	5400 000007200	000007800
08-21-28-4840-00-480	MINGOT JOSEPH JOUBERT	APK 11	1475 WATERVIEW RIDGE CIR	5400 000007200	000007800
08-21-28-4840-00-490	MEDINA ONGAY FREDERICK V	APK 11	1481 WATERVIEW RIDGE CIR	5400 000007200	000007800
08-21-28-4840-00-500	TSIU ELIZABETH ANNE	APK 11	1487 WATERVIEW RIDGE CIR	5400 000007200	000007800
08-21-28-4840-00-510	LEWIS PATRICK LLOYD II	APK 11	1493 WATERVIEW RIDGE CIR	5400 000007200	000007800
08-21-28-4840-00-520	FRITZ PHILIP AARON	APK 11	1499 WATERVIEW RIDGE CIR	5400 000007200	000007800
08-21-28-4840-00-530	JILES VICTORIA STEVENSON	APK 11	1505 WATERVIEW RIDGE CIR	5400 000007200	000007800
08-21-28-4840-00-540	BRINSON ROSALIND LASHAWN	APK 11	1511 WATERVIEW RIDGE CIR	5400 000007200	000007800
08-21-28-4840-00-550	CREAMER BRENDA MARIE	APK 11	1517 WATERVIEW RIDGE CIR	5400 000007200	000007800
08-21-28-4840-00-560	HOLTHE RUSSELL A	APK 11	1169 WATERVIEW RIDGE CIR	5400 000007200	000007800
08-21-28-4840-00-570	THOMPSON BARBARA ANN	APK 11	1175 WATERVIEW RIDGE CIR	5400 000007200	000007800
08-21-28-4840-00-580	BOWSER BENJAMIN TODD	APK 11	1181 WATERVIEW RIDGE CIR	5400 000007200	000007800
08-21-28-4840-00-590	PATEL HEMIL A	APK 11	1193 WATERVIEW RIDGE CIR	5400 000007200	000007800
08-21-28-4840-00-600	REED BRYSON BATES	APK 11	1199 WATERVIEW RIDGE CIR	5400 000006000	000006500
08-21-28-4840-00-610	GENANIAN RODRIGO NICOLAS	APK 11	1205 WATERVIEW RIDGE CIR	5400 000007200	000007800
08-21-28-4840-00-620	OLSON ANEISE ELLEN	APK 11	1211 WATERVIEW RIDGE CIR	5400 000007200	000007800
08-21-28-4840-00-630	WILLIAMS HARRY LEONARD	APK 11	1217 WATERVIEW RIDGE CIR	5400 000007200	000007800
08-21-28-4840-00-640	CRICHLLOW ROBERTO ERNESTO	APK 11	1223 WATERVIEW RIDGE CIR	5400 000007200	000007800
08-21-28-4840-00-650	JOSEPH GERTHA	APK 11	1229 WATERVIEW RIDGE CIR	5400 000007200	000007800
08-21-28-4840-00-660	RATIU RALUCA ILEANA	APK 11	1235 WATERVIEW RIDGE CIR	5400 000007200	000007800
08-21-28-4840-00-670	BURNETT ONEKA AISHA	APK 11	1241 WATERVIEW RIDGE CIR	5400 000007200	000007800
08-21-28-4840-00-680	ETIENNE ANISE OREUS	APK 11	1247 WATERVIEW RIDGE CIR	5400 000007200	000007800
08-21-28-4840-00-690	STRONG DE ANDRE LARON	APK 11	1253 WATERVIEW RIDGE CIR	5400 000007200	000007800
08-21-28-4840-00-700	WASHINGTON LONNIE	APK 11	1284 HILLCREST VIEW LOOP	5400 000007200	000007800
08-21-28-4840-00-710	TURNER BRUCE EDWARD	APK 11	1278 HILLCREST VIEW LOOP	5400 000007200	000007800
08-21-28-4840-00-720	CRUZ NERISSA I	APK 11	1272 HILLCREST VIEW LOOP	5400 000007200	000007800
08-21-28-4840-00-730	ROBINSON SYLVESTER	APK 11	1266 HILLCREST VIEW LOOP	5400 000007200	000007800
08-21-28-4840-00-740	SCHREPFER TIMOTHY JOHN	APK 11	1260 HILLCREST VIEW LOOP	5400 000007200	000007800
08-21-28-4840-00-750	DIXON MARVINE CHANELL BAKER	APK 11	1254 HILLCREST VIEW LOOP	5400 000007200	000007800
08-21-28-4840-00-760	BONAMY REGINALD	APK 11	1248 HILLCREST VIEW LOOP	5400 000007200	000007800
08-21-28-4840-00-770	KREMER LEIGH E	APK 11	1242 HILLCREST VIEW LOOP	5400 000007200	000007800
08-21-28-4840-00-780	SUTHERLAND JAMES BOYD	APK 11	1236 HILLCREST VIEW LOOP	5400 000007200	000007800
08-21-28-4840-00-790	COLLINS SEDRIC BRYAN	APK 11	1230 HILLCREST VIEW LOOP	5400 000007200	000007800
08-21-28-4840-00-800	RUTH KENNETH STANLEY	APK 11	1224 HILLCREST VIEW LOOP	5400 000006000	000006500
08-21-28-4840-00-810	NUNEZ FELIX D	APK 11	1218 HILLCREST VIEW LOOP	5400 000007200	000007800
08-21-28-4840-00-820	CRUZ EDWIN CHARLES	APK 11	1212 HILLCREST VIEW LOOP	5400 000007200	000007800
08-21-28-4840-00-830	HELM DARRYL	APK 11	1206 HILLCREST VIEW LOOP	5400 000007200	000007800

08-21-28-4840-00-840	GRAVEN RICHARD JAMES	APK 11	1200 HILLCREST VIEW LOOP	5400 000007200	000007800
08-21-28-4840-00-850	BERRY ERICA M	APK 11	1104 LAKESIDE ESTATES DR	5400 000005280	00057.200
08-21-28-4840-00-860	JOASSAINT MARIE CHANTAL	APK 11	1098 LAKESIDE ESTATES DR	5400 000007200	000007800
08-21-28-4840-00-870	OBRIEN VICKI E	APK 11	1092 LAKESIDE ESTATES DR	5400 000007200	000007800
08-21-28-4840-00-880	VASQUEZ VANESSA HELISTH	APK 11	1086 LAKESIDE ESTATES DR	5400 000006000	000006500
08-21-28-4840-00-890	RAMOS GIOVANNI	APK 11	1068 LAKESIDE ESTATES DR	5400 000006000	000006500
08-21-28-4840-00-900	BHEEMREDDY VENKATESHWAR REDDY	APK 11	1062 LAKESIDE ESTATES DR	5400 000006000	000006500
08-21-28-4840-00-910	TATE ANTONIA	APK 11	1056 LAKESIDE ESTATES DR	5400 000007200	000007800
08-21-28-4840-00-920	ROBINSON BRANDON JUSTIN SR	APK 11	1144 LAKESIDE ESTATES DR	5400 000005280	00057.200
08-21-28-4840-00-930	THORNTON TODD	APK 11	1138 LAKESIDE ESTATES DR	5400 000006000	000006500
08-21-28-4840-00-940	NGO QUAN DUC	APK 11	1132 LAKESIDE ESTATES DR	5400 000007200	000007800
08-21-28-4840-00-950	LANKFORD BERNARD LENNIS	APK 11	1126 LAKESIDE ESTATES DR	5400 000007200	000007800
08-21-28-4840-00-960	SMITH KELLY M	APK 11	1120 LAKESIDE ESTATES DR	5400 000007200	000007800
08-21-28-4840-00-970	GEORGE BRANDELL IAN	APK 11	1223 HILLCREST VIEW LOOP	5400 000007200	000007800
08-21-28-4840-00-980	COLON ILARRAZA JANITZA	APK 11	1229 HILLCREST VIEW LOOP	5400 000006000	000006500
08-21-28-4840-00-990	DOS SANTOS EDUARDO MOREIRA	APK 11	1235 HILLCREST VIEW LOOP	5400 000007200	000007800
08-21-28-4840-01-000	PATEL MARGESH	APK 11	1241 HILLCREST VIEW LOOP	5400 000007200	000007800
08-21-28-4840-01-010	GAMBLE RANDOLPH LAWRENCE	APK 11	1247 HILLCREST VIEW LOOP	5400 000007200	000007800
08-21-28-4840-01-020	AIELLO LAUREN PEREIRA	APK 11	1314 WATERVIEW RIDGE CIR	5400 000007200	000007800
08-21-28-4840-01-030	SANZ JOHANNA	APK 11	1308 WATERVIEW RIDGE CIR	5400 000007200	000007800
08-21-28-4840-01-040	GROVES JOSEFINA CASTRO	APK 11	1302 WATERVIEW RIDGE CIR	5400 000007200	000007800
08-21-28-4840-01-050	LUMA ALBERTO	APK 11	1296 WATERVIEW RIDGE CIR	5400 000007200	000007800
08-21-28-4840-01-060	BOWENS WILLIE FRANK	APK 11	1290 WATERVIEW RIDGE CIR	5400 000007200	000007800
08-21-28-4840-01-070	SHARPE TONEY A JR	APK 11	1284 WATERVIEW RIDGE CIR	5400 000007200	000007800
08-21-28-4840-01-080	AZOR SUZANNA	APK 11	1278 WATERVIEW RIDGE CIR	5400 000007200	000007800
08-21-28-4840-01-090	PEREZ SANTIAGO	APK 11	1272 WATERVIEW RIDGE CIR	5400 000007200	000007800
08-21-28-4840-01-100	TINTIN CRISTELA	APK 11	1266 WATERVIEW RIDGE CIR	5400 000007200	000007800
08-21-28-4840-01-110	CHIN MICHAEL GEORGE-RAPHAEL	APK 11	1260 WATERVIEW RIDGE CIR	5400 000007200	000007800
08-21-28-4840-01-120	SULLANO GRACE SABERON	APK 11	1254 WATERVIEW RIDGE CIR	5400 000007200	000007800
08-21-28-4840-01-130	DENAU PETERSON	APK 11	1248 WATERVIEW RIDGE CIR	5400 000007200	000007800
08-21-28-4840-01-140	LEE ROBERT WONJUN	APK 11	1242 WATERVIEW RIDGE CIR	5400 000007200	000007800
08-21-28-4840-01-150	BARNES LEON LAMONT	APK 11	1236 WATERVIEW RIDGE CIR	5400 000007200	000007800
08-21-28-4840-01-160	LORICK SHIVSANKAR	APK 11	1230 WATERVIEW RIDGE CIR	5400 000007200	000007800
08-21-28-4840-01-170	MCKENZIE PATRICIA ALTHEA	APK 11	1224 WATERVIEW RIDGE CIR	5400 000007200	000007800
08-21-28-4840-01-180	HOLLINGSWORTH CLIFTON JR	APK 11	1218 WATERVIEW RIDGE CIR	5400 000007200	000007800
08-21-28-4840-01-190	MAJOR DENISE E	APK 11	1212 WATERVIEW RIDGE CIR	5400 000007200	000007800
08-21-28-4840-01-200	DUDHWALA RUSHANG NITIN	APK 11	1206 WATERVIEW RIDGE CIR	5400 000007200	000007800
08-21-28-4840-01-210	SANZ GLADYS E	APK 11	1200 WATERVIEW RIDGE CIR	5400 000007200	000007800
08-21-28-4840-01-220	ANDREWS TAVARUS JAMAL	APK 11	1194 WATERVIEW RIDGE CIR	5400 000007200	000007800
08-21-28-4840-01-230	MYLES RICHARD T	APK 11	1188 WATERVIEW RIDGE CIR	5400 000007200	000007800
08-21-28-4840-01-240	MINOO AMY CHAYA	APK 11	1182 WATERVIEW RIDGE CIR	5400 000007200	000007800
08-21-28-4840-01-250	PLUMMER ISAAC HENRY	APK 11	1176 WATERVIEW RIDGE CIR	5400 000007200	000007800
08-21-28-4840-01-260	ANDERSEN NEIL CHRISTIAN	APK 11	1484 OSPREY VIEW DR	5400 000007200	000007800
08-21-28-4840-01-270	ARROYO MICHAEL JULISES	APK 11	1490 OSPREY VIEW DR	5400 000007200	000007800
08-21-28-4840-01-280	SAINT-FLEUR FRED	APK 11	1496 OSPREY VIEW DR	5400 000007200	000007800
08-21-28-4840-01-290	OLIVER ORLANTHIA NATASHA	APK 11	1502 OSPREY VIEW DR	5400 000007200	000007800
08-21-28-4840-01-300	FOX TAMMY FAYE	APK 11	1508 OSPREY VIEW DR	5400 000007200	000007800
08-21-28-4840-01-310	LUMA ROSE DANIE	APK 11	1514 OSPREY VIEW DR	5400 000007200	000007800
08-21-28-4840-01-320	ALLEN WELBRIDGE DAVID	APK 11	1520 OSPREY VIEW DR	5400 000007200	000007800
08-21-28-4840-01-330	WILLIAMS RAFAEL ORLANDO	APK 11	1526 OSPREY VIEW DR	5400 000007200	000007800
08-21-28-4840-01-340	SHELTON TYLER SCOTT JAMES	APK 11	1532 OSPREY VIEW DR	5400 000007200	000007800
08-21-28-4840-01-350	MC GEE PAMELA JOAN	APK 11	1538 OSPREY VIEW DR	5400 000007200	000007800
08-21-28-4840-01-360	BRADSHAW JACQUELINE RUTH	APK 11	1544 OSPREY VIEW DR	5400 000007200	000007800
08-21-28-4840-01-370	CARDONA YESENIA	APK 11	1550 OSPREY VIEW DR	5400 000007200	000007800
08-21-28-4840-01-380	NUNEZ CARLOS RUBEN BELLO	APK 11	1556 OSPREY VIEW DR	5400 000007200	000007800
08-21-28-4840-01-390	MONPLAISIR BONA	APK 11	1562 OSPREY VIEW DR	5400 000007200	000007800
08-21-28-4840-01-400	NELSON FREDNET	APK 11	1568 OSPREY VIEW DR	5400 000007200	000007800
08-21-28-4840-01-410	GREY MICHAEL ERROL	APK 11	1574 OSPREY VIEW DR	5400 000007200	000007800
08-21-28-4840-01-420	HOWARD SHONDRICA	APK 11	1580 OSPREY VIEW DR	5400 000007200	000007800
08-21-28-4840-01-430	CHAVERS BYRON L	APK 11	1586 OSPREY VIEW DR	5400 000007200	000007800
08-21-28-4840-01-440	GAMBLE JONATHAN ISAAC	APK 11	1592 OSPREY VIEW DR	5400 000007200	000007800
08-21-28-4840-01-450	SINGH NIRVANA D	APK 11	1598 OSPREY VIEW DR	5400 000007200	000007800
08-21-28-4840-01-460	BENS KENDALL LASHAWN	APK 11	1604 OSPREY VIEW DR	5400 000006000	000006500

08-21-28-4840-01-470	SMITH MITCHELL LEE	APK 11	1610 OSPREY VIEW DR	5400	000007200	000007800
08-21-28-4840-01-480	REDDEN LIYA NAZMUTDINOVA	APK 11	1616 OSPREY VIEW DR	5400	000007200	000007800
08-21-28-4840-01-490	MCKAY DUAIN CASMOORE	APK 11	1599 OSPREY VIEW DR	5400	000007200	000007800
08-21-28-4840-01-500	PATEL TANMAY A	APK 11	1593 OSPREY VIEW DR	5400	000007200	000007800
08-21-28-4840-01-510	CHICA JUAN MANUEL HINCAPIE	APK 11	1587 OSPREY VIEW DR	5400	000007200	000007800
08-21-28-4840-01-520	HARRIS-TAHER JOAN	APK 11	1581 OSPREY VIEW DR	5400	000007200	000007800
08-21-28-4840-01-530	BURNS STONEY ALLEN II	APK 11	1575 OSPREY VIEW DR	5400	000007200	000007800
08-21-28-4840-01-540	RODRIGUEZ ROBLES RAUL JAVIER	APK 11	1569 OSPREY VIEW DR	5400	000007200	000007800
08-21-28-4840-01-550	PETULLO STEPHEN ANTHONY	APK 11	1563 OSPREY VIEW DR	5400	000007200	000007800
08-21-28-4840-01-560	PETULLO SCOTT ANTHONY	APK 11	1557 OSPREY VIEW DR	5400	000007200	000007800
08-21-28-4840-01-570	RILEY LARRY EDWARD	APK 11	1551 OSPREY VIEW DR	5400	000007200	000007800
08-21-28-4840-01-580	VILLAMAR JOSE L	APK 11	1545 OSPREY VIEW DR	5400	000007200	000007800
08-21-28-4840-01-590	SCHROEDER JACOB AUSTIN	APK 11	1539 OSPREY VIEW DR	5400	000007200	000007800
08-21-28-4840-01-600	NOVEL JOSEPH M JR	APK 11	1533 OSPREY VIEW DR	5400	000007200	000007800
08-21-28-4840-01-610	CASSANO SAMBUENO JENNIFER ROSE	APK 11	1527 OSPREY VIEW DR	5400	000007200	000007800
08-21-28-4840-01-620	FERRAN SKYLER TOD	APK 11	1521 OSPREY VIEW DR	5400	000007200	000007800
08-21-28-4840-01-630	WRIGHT TRAMAYNE J	APK 11	1515 OSPREY VIEW DR	5400	000007200	000007800
08-21-28-4840-01-640	CARTER CUSHANE DAMIAH	APK 11	1509 OSPREY VIEW DR	5400	000007200	000007800
08-21-28-4840-01-650	KULDEEP SHARDA RAMONA	APK 11	1503 OSPREY VIEW DR	5400	000007200	000007800
08-21-28-4840-01-660	COELLO RODNEY ALBERTO	APK 11	1497 OSPREY VIEW DR	5400	000007200	000007800
08-21-28-4840-01-670	BURCH RONALD JEFFREY	APK 11	1491 OSPREY VIEW DR	5400	000007200	000007800
08-21-28-4840-01-680	JOHNSON BLAKE DEREL	APK 11	1485 OSPREY VIEW DR	5400	000007200	000007800
08-21-28-4840-01-690	DUARTE YARADDIE	APK 11	1476 WATERVIEW RIDGE CIR	5400	000007200	000007800
08-21-28-4840-01-700	SOSA MARTHA ROCIO	APK 11	1470 WATERVIEW RIDGE CIR	5400	000007200	000007800
08-21-28-4840-01-710	HAUGSOEN BARBARA ROSE	APK 11	1464 WATERVIEW RIDGE CIR	5400	000007200	000007800
08-21-28-4840-01-720	GUSTAMAT PAUL	APK 11	1458 WATERVIEW RIDGE CIR	5400	000007200	000007800
08-21-28-4840-01-730	ZHENG ZHENG CHAI	APK 11	1452 WATERVIEW RIDGE CIR	5400	000007200	000007800
08-21-28-4840-01-740	JEAN-FRANCOIS ISAAC	APK 11	1446 WATERVIEW RIDGE CIR	5400	000007200	000007800
08-21-28-4840-01-750	MARTN RICHARD EDWIN	APK 11	1440 WATERVIEW RIDGE CIR	5400	000007200	000007800
08-21-28-4840-01-760	RIVERA DIAZ DENORAH	APK 11	1434 WATERVIEW RIDGE CIR	5400	000007200	000007800
08-21-28-4840-01-770	SADEO VANESSA	APK 11	1428 WATERVIEW RIDGE CIR	5400	000007200	000007800
30-20-28-0230-14-000	CITY OF APOPKA	APK 11	2389 DEVON OAK PKWY	5400	000003600	000003900
03-21-28-4671-00-180	HERNANDEZ MARIA	APK 11	340 MCCOY VILLAGE CT	5400	000006000	000006500
08-21-28-7200-00-010	THUNEM LINDA J	APK 11	305 LAKE DOE BLVD	5400	000006000	000006500
08-21-28-7200-00-020	CORBIN IVAN M	APK 11	309 LAKE DOE BLVD	5400	000006000	000006500
08-21-28-7200-00-030	BILDERBACK JAMES L	APK 11	313 LAKE DOE BLVD	5400	000006000	000006500
08-21-28-7200-00-040	MEGNATH REBECCA	APK 11	317 LAKE DOE BLVD	5400	000006000	000006500
08-21-28-7200-00-050	BLUEMKE GEORGE LAWRENCE	APK 11	321 LAKE DOE BLVD	5400	000006000	000006500
08-21-28-7200-00-060	ZHENG ZHENG CHAI	APK 11	325 LAKE DOE BLVD	5400	000006000	000006500
08-21-28-7200-00-070	NAIRNE PATRICIA DELORIS	APK 11	329 LAKE DOE BLVD	5400	000006000	000006500
08-21-28-7200-00-080	ANDINO LUIS A RUIZ	APK 11	333 LAKE DOE BLVD	5400	000006000	000006500
08-21-28-7200-00-090	ORTIZ REBECCA LOYAGA	APK 11	337 LAKE DOE BLVD	5400	000006000	000006500
08-21-28-7201-00-100	NGUYEN LONG D	APK 11	341 LAKE DOE BLVD	5400	000006000	000006500
08-21-28-7201-00-110	PEREZ TRUJILLO EUNISSE	APK 11	345 LAKE DOE BLVD	5400	000006000	000006500
08-21-28-7201-00-120	HAMILTON PHYLLIS BRAGGS	APK 11	349 LAKE DOE BLVD	5400	000006000	000006500
08-21-28-7201-00-130	CASTIBLANCO WILLIAM	APK 11	353 LAKE DOE BLVD	5400	000005280	00057.200
08-21-28-7201-00-140	GRAHAM MICHAEL EUGENE SR	APK 11	1399 RALPH POE DR	5400	000007200	000007800
08-21-28-7201-00-150	LOPEZ SANDOVAL RICARDO	APK 11	1391 RALPH POE DR	5400	000005280	000007800
08-21-28-7201-00-160	PIPOCA LLC	APK 11	1383 RALPH POE DR	5400	000006000	000006500
08-21-28-7201-00-170	DIAZ JUAN ANTONIO DAUGHERTY	APK 11	1375 RALPH POE DR	5400	000006000	000006500
08-21-28-7201-00-180	RUIZ ESCOBAR JOSE MANUEL LIFE ESTATE	APK 11	1367 RALPH POE DR	5400	000006000	000006500
08-21-28-7201-00-190	ORIVAL MARLENE	APK 11	1359 RALPH POE DR	5400	000007200	000007800
08-21-28-7201-00-200	LARO KRISSIA NICOLE	APK 11	1351 RALPH POE DR	5400	000006000	000006500
08-21-28-7201-00-210	WRIGHT DESLYN CHRISTENA	APK 11	1343 RALPH POE DR	5400	000007200	000007800
08-21-28-7201-00-220	POLLARD ERIC L SR	APK 11	1335 RALPH POE DR	5400	000006000	000006500
08-21-28-7201-00-230	UPSON RAYMON JR	APK 11	1327 RALPH POE DR	5400	000006000	000006500
08-21-28-7201-00-240	MCGLOUGHLIN NATASHA JASMINE	APK 11	1319 RALPH POE DR	5400	000005280	00057.200
08-21-28-7201-00-250	MEFFORD COREY	APK 11	1311 RALPH POE DR	5400	000006000	000006500
08-21-28-7201-00-260	POUNCEY JARROD DEMETRICE	APK 11	1303 RALPH POE DR	5400	000006000	000006500
08-21-28-7201-00-270	DANNI-CRIGHTON ALECIA ANTOINETTE	APK 11	1295 RALPH POE DR	5400	000006000	000006500
08-21-28-7201-00-280	DOWE DWIGHT ANTHONY	APK 11	1287 RALPH POE DR	5400	000007200	000007800
08-21-28-7201-00-290	WRIGHT DENITA	APK 11	1279 RALPH POE DR	5400	000006000	000006500
08-21-28-7201-00-300	VARGAS ADRIAN OSCAR	APK 11	1271 RALPH POE DR	5400	000007200	000007800

08-21-28-7201-00-310	SANTOS HECTOR DEJESUS	APK 11	1263 RALPH POE DR	5400 000006000	000006500
08-21-28-7201-00-320	RAMNARAIN GANESH	APK 11	1255 RALPH POE DR	5400 000006000	000006500
08-21-28-7201-00-330	LOPEZ SANDOVAL RICARDO	APK 11	1247 RALPH POE DR	5400 000006000	000006500
08-21-28-7201-00-340	SFR JV-HD PROPERTY LLC	APK 11	1210 SASSY WAY	5400 000006000	000006500
08-21-28-7201-00-350	BEHARI TAJWANTIE	APK 11	1218 SASSY WAY	5400 000006000	000006500
08-21-28-7201-00-360	HARRIS JOHNNIE LEE II	APK 11	1226 SASSY WAY	5400 000006000	000006500
08-21-28-7201-00-370	MARSHALL SHAWN	APK 11	1234 SASSY WAY	5400 000006000	000006500
08-21-28-7201-00-380	SMITH REGINALD	APK 11	1242 SASSY WAY	5400 000007200	000007800
08-21-28-7201-00-390	YANG JIAN GUO	APK 11	1241 SASSY WAY	5400 000007200	000007800
08-21-28-7201-00-400	CHEN XIU ZHU	APK 11	1233 SASSY WAY	5400 000007200	000007800
08-21-28-7201-00-410	ZHAO XIU LING	APK 11	1225 SASSY WAY	5400 000007200	000007800
08-21-28-7201-00-420	RYAN CHRISTIAN TYRONE	APK 11	1217 SASSY WAY	5400 000006000	000006500
08-21-28-7201-00-430	VEGA RICARDO	APK 11	1254 RALPH POE DR	5400 000006000	000006500
08-21-28-7201-00-440	ALTAMIRANO PATRICK JESUS	APK 11	1280 RALPH POE DR	5400 000007200	000007800
08-21-28-7201-00-450	HENRY KRISTINA MARIE HODGE	APK 11	1288 RALPH POE DR	5400 000007200	000007800
08-21-28-7201-00-460	DRAPER MATTHEW CHRISTOPHER	APK 11	1296 RALPH POE DR	5400 000007200	000007800
08-21-28-7201-00-470	CHAU BINH CAM	APK 11	1304 RALPH POE DR	5400 000006000	000006500
08-21-28-7201-00-480	MATOS JOSE ANTONIO	APK 11	1312 RALPH POE DR	5400 000006000	000006500
08-21-28-7201-00-490	CRUZ HOPE ELIZABETH	APK 11	1352 RALPH POE DR	5400 000007200	000007800
08-21-28-7201-00-500	WIENER CHERYL	APK 11	414 NANCY LOU RD	5400 000007200	000007800
08-21-28-7201-00-510	SCHWARTZ PAMELA MERYL	APK 11	406 NANCY LOU RD	5400 000006000	000006500
08-21-28-7201-00-520	EBANKS NEIL EDMOND	APK 11	398 NANCY LOU RD	5400 000006000	000006500
08-21-28-7201-00-530	SPENCE SHERON FARINHA	APK 11	390 NANCY LOU RD	5400 000006000	000006500
08-21-28-7201-00-540	VASQUEZ CARLOS ANDRES ARANGO	APK 11	382 NANCY LOU RD	5400 000006000	000006500
08-21-28-7201-00-550	PAYNE CALVIN G	APK 11	374 NANCY LOU RD	5400 000006000	000006500
08-21-28-7202-00-560	MORALES JONATHAN	APK 11	366 NANCY LOU RD	5400 000007200	000007800
08-21-28-7202-00-570	JACKSON LOUIS L SR	APK 11	358 NANCY LOU RD	5400 000007200	000007800
08-21-28-7202-00-580	BELTRAN WALLY	APK 11	350 NANCY LOU RD	5400 000006000	000006500
08-21-28-7202-00-590	MCLEAN MOHAMMED I	APK 11	342 NANCY LOU RD	5400 000007200	000007800
08-21-28-7202-00-600	OUK VANNAK	APK 11	334 NANCY LOU RD	5400 000006000	000006500
08-21-28-7202-00-610	MATAMOROS CLAUDIA MARIA	APK 11	326 NANCY LOU RD	5400 000006000	000006500
08-21-28-7202-00-620	MONTGOMERY TERRY LEE	APK 11	318 NANCY LOU RD	5400 000007200	000007800
08-21-28-7202-00-630	FRY THOMAS L	APK 11	310 NANCY LOU RD	5400 000006000	000006500
08-21-28-7202-00-640	NORMAN ANNETTE HARRISON	APK 11	335 NANCY LOU RD	5400 000007200	000007800
08-21-28-7202-00-650	MARTIN RANDALL RAY	APK 11	327 NANCY LOU RD	5400 000006000	000006500
08-21-28-7202-00-660	GORDON CEAYRA	APK 11	319 NANCY LOU RD	5400 000006000	000006500
08-21-28-7202-00-670	WARD ANELLE MELISSA	APK 11	311 NANCY LOU RD	5400 000006000	000006500
08-21-28-7202-00-680	JAMES TARYN KAMI ODALES	APK 11	303 NANCY LOU RD	5400 000006000	000006500
08-21-28-7202-00-690	BOL ARWIN MARK	APK 11	1239 RALPH POE DR	5400 000007200	000007800
08-21-28-7202-00-700	BARNES BEVERLY DONNA	APK 11	1231 RALPH POE DR	5400 000006000	000006500
08-21-28-7202-00-710	SARIO BENJAMIN DAMMANG	APK 11	1223 RALPH POE DR	5400 000006000	000006500
08-21-28-7202-00-720	SANCHEZ MIGUEL ANGEL BAS	APK 11	1215 RALPH POE DR	5400 000006000	000006500
08-21-28-7203-00-730	LESLIE TRAVIS MICHAEL	APK 11	1207 RALPH POE DR	5400 000006000	000006500
08-21-28-7203-00-740	CAVALIERE CHRISTOPHER JAMES	APK 11	1199 RALPH POE DR	5400 000006000	000006500
08-21-28-7203-00-750	PALOMINO MARIO CESAR	APK 11	1191 RALPH POE DR	5400 000007200	000007800
08-21-28-7203-00-760	RODRIGUEZ DECENA JOAN GILBERTO	APK 11	1183 RALPH POE DR	5400 000006000	000006500
08-21-28-7203-00-770	ELIAS SAINT MAUDE LINE	APK 11	1175 RALPH POE DR	5400 000005280	00057.200
08-21-28-7203-00-780	ANGLIN DARRYL ANTWAN	APK 11	1176 RALPH POE DR	5400 000005280	000007800
08-21-28-7203-00-790	CONFIDENTIAL	APK 11	1184 RALPH POE DR	5400 000006000	000006500
08-21-28-7203-00-800	GONZALEZ JOEL FRITZ PERCY	APK 11	1200 RALPH POE DR	5400 000006000	000006500
08-21-28-7203-00-810	GINGRAS RYAN MATTHEW	APK 11	1208 RALPH POE DR	5400 000006000	000006500
09-21-28-0000-00-001	FLORIDA CONFERENCE ASSN OF SEVENTH DAY ADVENTIST	APK 11	301 OLD DIXIE HWY	5400 000022800	000024700
09-21-28-0000-00-005	DUKE ENERGY FLORIDA INC	APK 11	228 N BRADSHAW RD	5400 000003600	000003900
09-21-28-0000-00-008	VALLE MARTIN	APK 11	147 N NEW HAMPSHIRE AVE	5400 000007200	000007800
09-21-28-0000-00-013	PEEN INDUSTRIES LLC	APK 11	500 W ORANGE BLOSSOM TRL	5400 000063600	000068900
09-21-28-0000-00-022	SWISS HELLENIC TRUST LLC	APK 11	500 W ORANGE BLOSSOM TRL	5400 000092400	000097500
09-21-28-0000-00-023	CSX TRANSPORTATION INC	APK 5	S CENTRAL AVE	5400 000003600	000003900
09-21-28-0000-00-024	ELRO PROPERTIES LLC	APK 11	90 S BRADSHAW RD	5400 000090000	000141700
09-21-28-0000-00-025	BRISCOE R W	APK 11	W ORANGE BLOSSOM TRL	5400 000003600	000003900
09-21-28-0196-10-010	S & G INVESTMENT PROPERTIES LLC	APK 5	247 W MAIN ST	5400 000022800	000024700
09-21-28-0196-10-011	SMITH RODNEY STEWART	APK 5	240 W MAIN ST	5400 000015600	000019500
09-21-28-0196-10-030	REMNANT CHRISTIAN CENTER INC	APK 5	170 S WASHINGTON AVE	5400 000032400	000035100
09-21-28-0196-10-040	CPI APOPKA I LLC 9.686% INT	APK 5	131 W 2ND ST	5400 000078000	000084500

09-21-28-0196-10-061	LA REGIA PROPERTIES INC	APK 5	130 S LAKE AVE	5400 000005280	00057.200
09-21-28-0196-10-062	GETAHOUSEBYME LLC	APK 5	112 S LAKE AVE	5400 000005280	00057.200
09-21-28-0196-10-063	MENDEZ FRANCISCO SAUL	APK 5	120 S LAKE AVE	5400 000005280	00057.200
09-21-28-0196-10-064	CPI APOPKA I LLC 9.686% INT	APK 5	118 W 1ST ST	5400 000003600	000003900
09-21-28-0196-10-070	SAI KRISHNA HOSPITALITY LLC	APK 5	228 W MAIN ST	5400 000039600	000042900
09-21-28-0196-10-091	SCORE PROPERTIES LLC 75% INT	APK 5	207 W MAIN ST	5400 000020400	000022100
09-21-28-0196-10-121	HANLEX FIRST STREET LLC	APK 5	148 S LAKE AVE	5400 000003600	000003900
09-21-28-0196-10-122	CPI APOPKA I LLC 9.686% INT	APK 5	115 W 2ND ST	5400 000003600	000003900
09-21-28-0196-10-132	A O K TIRE MART II INC	APK 5	226 W 2ND ST	5400 000018000	000019500
09-21-28-0196-10-143	D G W INC	APK 5	210 W 2ND ST	5400 000037200	000042900
09-21-28-0196-10-150	A O K TIRE MART II INC	APK 5	200 W MAIN ST	5400 000070800	000076700
09-21-28-0196-10-161	SONAY INC	APK 5	175 W MAIN ST	5400 000018000	000019500
09-21-28-0196-10-171	DELLA COLENE LEDFORD TRUST	APK 5	120 W 2ND ST	5400 000020400	000022100
09-21-28-0196-10-172	APOPKA PROPERTY HOLDINGS LLC	APK 5	123 W MAIN ST	5400 000018000	000019500
09-21-28-0196-10-181	DECLUE INC	APK 5	200 S LAKE AVE	5400 000020400	000022100
09-21-28-0196-10-182	ST GERMAIN MELINDA TR	APK 5	218 S LAKE AVE	5400 000013200	000014300
09-21-28-0196-10-184	ST GERMAIN MELINDA TR	APK 5	214 S LAKE AVE	5400 000013200	000014300
09-21-28-0196-10-190	CARGIL RONALD T	APK 5	227 S HAWTHORNE AVE	5400 000032400	000035100
09-21-28-0196-10-221	132 W MAIN STREET LLC	APK 5	132 W MAIN ST	5400 000018000	000019500
09-21-28-0196-10-250	MICHAEL R COOPER CONSTRUCTION COMPANY INC	APK 5	335 S HAWTHORNE AVE	5400 000003600	000003900
09-21-28-0196-10-270	SBA PROPERTIES INC	APK 5	215 W 4TH ST	5400 000013200	000014300
09-21-28-0196-10-271	PS FLORIDA ONE DYER/WEST MAIN INC	APK 5	108 W MAIN ST	5400 000128400	000139100
09-21-28-0196-10-330	CUCCARO THOMAS L	APK 11	217 W 4TH ST	5400 000025200	000027300
09-21-28-0196-10-340	ANN U CARR TRUST	APK 5	179 W 4TH ST	5400 000025200	000027300
09-21-28-0196-20-010	QUINN RASHARD	APK 5	58 W 1ST ST	5400 000005280	00057.200
09-21-28-0196-20-011	SCHIONNING NATHAN MARK	APK 5	70 W 1ST ST	5400 000006000	000006500
09-21-28-0196-20-021	GEORGE JAMES DOUGLAS LIFE ESTATE	APK 5	28 W 1ST ST	5400 000006000	000006500
09-21-28-0196-20-022	SCOTTISH LASSIE LLC	APK 5	32 W 1ST ST	5400 000006000	000006500
09-21-28-0196-20-030	PEAK JOANNE	APK 5	102 S CENTRAL AVE	5400 000006000	000007800
09-21-28-0196-20-031	FLAQUER ROMEO	APK 5	114 S CENTRAL AVE	5400 000006000	000006500
09-21-28-0196-20-040	VELAZQUEZ ESCALANTE ELIFAS FELIX	APK 5	107 S CENTRAL AVE	5400 000007200	000007800
09-21-28-0196-20-041	COLAS GERALD J	APK 5	111 S CENTRAL AVE	5400 000006000	000006500
09-21-28-0196-20-050	PATTEN JOHN PATRICK	APK 5	34 E 1ST ST	5400 000007200	000007800
09-21-28-3515-18-001	HIDDEN LAKE TOWNHOME OWNERS ASSOCIATION INC	APK 11	233 SMUGGLERS WAY	5400	000019500
09-21-28-0196-20-070	TRUST NO 77	APK 5	77 W 2ND ST	5400 000006000	000006500
09-21-28-0196-20-080	CROCKER NICOLE P	APK 5	51 W 2ND ST	5400 000005280	000014300
09-21-28-0196-20-081	CROCKER NICOLE P	APK 5	W 2ND ST	5400 000003600	000003900
09-21-28-0196-20-082	BIGLER BRENT A	APK 5	35 W 2ND ST	5400 000005280	00057.200
09-21-28-0196-20-090	VAIVE GARY	APK 5	140 S CENTRAL AVE	5400 000006000	000006500
09-21-28-0196-20-091	MADDOX DANIELLE LYNETTE	APK 5	21 W 2ND ST	5400 000005280	00057.200
09-21-28-0196-20-092	HASKETT LYNDA	APK 5	126 S CENTRAL AVE	5400 000005280	00057.200
09-21-28-0196-20-100	PIPITONE PAUL J	APK 5	141 S CENTRAL AVE	5400 000006000	000006500
09-21-28-0196-20-111	IGLESIA DE DIOS PENTECOSTAL M I	APK 5	35 E 2ND ST	5400 000015600	000016900
09-21-28-0196-20-122	APOPKA HOLDINGS IX LLC	APK 5	55 E 2ND ST	5400 000020400	000022100
09-21-28-0196-20-123	J & T ESTATES INC	APK 5	130 S PARK AVE	5400 000022800	000024700
09-21-28-0196-20-131	CLARK MARY A	APK 5	66 W 2ND ST	5400 000005280	000007800
09-21-28-0196-20-132	RACHIELE LLC	APK 5	74 W 2ND ST	5400 000018000	000019500
09-21-28-0196-20-141	BOLAND PAMELA E	APK 5	32 W 2ND ST	5400 000006000	000006500
09-21-28-0196-20-142	FLORES YARITZA MUNIZ	APK 5	60 W 2ND ST	5400 000007200	000007800
09-21-28-0196-20-150	PC REAL ESTATE LLC	APK 5	204 S CENTRAL AVE	5400 000022800	000024700
09-21-28-0196-20-161	ONE FLORIDA BANK	APK 5	21 E 3RD ST	5400 000030000	000035100
09-21-28-0196-20-162	THORNE PATRICK S	APK 5	205 S CENTRAL AVE	5400 000005280	00057.200
09-21-28-0196-20-163	THUNDERBOWL LAND TRUST	APK 5	211 S CENTRAL AVE	5400 000005280	00057.200
09-21-28-0196-20-171	O AND E LP	APK 5	42 E 2ND ST	5400 000018000	000019500
09-21-28-0196-20-172	KPS ASSOCIATES II TRUSTEE	APK 5	34 E 2ND ST	5400 000007200	000007800
09-21-28-0196-20-180	EMBARQ CORP	APK 5	54 E 2ND ST	5400 000042000	000045500
09-21-28-0196-20-191	S LAKE APOPKA LLC	APK 5	243 S LAKE AVE	5400 000013200	000014300
09-21-28-0196-20-192	S LAKE APOPKA LLC	APK 5	249 S LAKE AVE	5400 000003600	000003900
09-21-28-0196-20-193	S LAKE APOPKA LLC	APK 5	53 W 3RD ST	5400 000003600	000003900
09-21-28-0196-20-201	MEYER ROGER A	APK 5	27 W 3RD ST	5400 000005280	00057.200
09-21-28-0196-20-202	MEYER ROGER A	APK 5	39 W 3RD ST	5400 000005280	00057.200
09-21-28-0196-20-211	OLIVO MIGUEL	APK 5	234 S CENTRAL AVE	5400 000013200	000016900
09-21-28-0196-20-212	JOSHUA W MCGRIFF INC	APK 5	242 S CENTRAL AVE	5400 000018000	000019500

09-21-28-0196-20-213	MEYER ROGER A	APK 5	19 W 3RD ST	5400	000005280	00057.200
09-21-28-0196-20-221	YEAGER INSURANCE AGENCY INC	APK 5	49 E 3RD ST	5400	000018000	000019500
09-21-28-0196-20-231	O AND E LP	APK 5	63 E 3RD ST	5400	000018000	000019500
09-21-28-0196-20-232	FARM CREDIT OF CENTRAL FLORIDA ACA	APK 5	57 E 3RD ST	5400	000020400	000022100
09-21-28-0196-20-242	BRUMMER CATHERINE A LIFE ESTATE	APK 5	246 S PARK AVE	5400	000018000	000019500
09-21-28-0196-20-252	DISCOUNT AUTO PARTS LLC	APK 5	50 W MAIN ST	5400	000022800	000024700
09-21-28-0196-20-261	COMMERCIAL CONDOMINIUMS INC	APK 5	S CENTRAL AVE	5400	000003600	000003900
09-21-28-0196-20-271	SOUTH CENTRAL HOLDINGS LLC	APK 5	S CENTRAL AVE	5400	000015600	000016900
09-21-28-0196-20-272	AI RESEARCH ENTERPRISES LLC	APK 5	300 S CENTRAL AVE	5400	000015600	000016900
09-21-28-0196-20-273	SOUTH CENTRAL HOLDINGS LLC	APK 5	316 S CENTRAL AVE	5400	000013200	000014300
09-21-28-0196-20-281	JPMORGAN CHASE BANK NA	APK 5	1 E MAIN ST	5400	000030000	000032500
09-21-28-0196-20-331	AKELIS VINCENT P	APK 5	332 S CENTRAL AVE	5400	000015600	000016900
09-21-28-0196-20-333	DART AUTO REPAIRS LLC	APK 5	3 W MAIN ST	5400	000018000	000019500
09-21-28-0196-30-162	FIRST UNITED METHODIST CHURCH OF APOPKA	APK 5	124 E 2ND ST	5400	000005280	00057.200
09-21-28-0196-30-190	FIRST UNITED METHODIST CHURCH OF APOPKA	APK 5	201 S PARK AVE	5400	000058800	000063700
09-21-28-0196-30-240	AVRETT GUY C	APK 5	173 E 3RD ST	5400	000006000	000006500
09-21-28-0196-30-310	215 EAST MAIN APOPAKA LLC	APK 5	215 E MAIN ST	5400	000022800	000024700
09-21-28-0196-30-430	311 FOREST LLC	APK 5	310 FOREST AVE	5400	000020400	000022100
09-21-28-0196-30-591	199EM LLC	APK 5	199 E MAIN ST	5400	000018000	000019500
09-21-28-0196-30-592	199EM LLC	APK 5	332 S FOREST AVE	5400	000003600	000014300
09-21-28-0196-40-010	LIFE CONCEPTS INC	APK 5	220 W 4TH ST	5400	000015600	000014300
09-21-28-0196-40-011	LIFE CONCEPTS INC	APK 5	210 W 4TH ST	5400	000042000	000045500
09-21-28-0196-40-040	ANN U CARR TRUST	APK 5	172 W 4TH ST	5400	000046800	000050700
09-21-28-0196-40-061	ALPHA DISTRIBUTIONS LLC	APK 5	106 W 4TH ST	5400	000003600	000003900
09-21-28-0196-40-080	LIFE CONCEPTS INC	APK 5	S WASHINGTON AVE	5400	000003600	000003900
09-21-28-0196-40-100	ANN U CARR TRUST	APK 5	165 W 5TH ST	5400	000051600	000055900
09-21-28-0196-40-121	ANN U CARR TRUST	APK 5	508 MARVIN C ZANDERS AVE	5400	000018000	000019500
09-21-28-0196-40-130	CITY OF APOPKA	APK 5	515 S HAWTHORNE AVE	5400	000027600	000029900
09-21-28-0196-40-140	CITY OF APOPKA	APK 5	220 W 5TH ST	5400	000003600	000003900
09-21-28-0196-40-151	CITY OF APOPKA	APK 5	504 S WASHINGTON AVE	5400	000003600	000003900
09-21-28-0196-40-160	DUBOSE BETTY J	APK 5	503 S WASHINGTON AVE	5400	000005280	00057.200
09-21-28-0196-40-161	GREEN HOUSE GROUP LLC	APK 5	157 M A BOARD ST	5400	000006000	000006500
09-21-28-0196-40-162	SIMS LENORA	APK 5	505 S WASHINGTON AVE	5400	000005280	00057.200
09-21-28-0196-40-163	MACON MARY A	APK 5	509 S WASHINGTON AVE	5400	000005280	00057.200
09-21-28-0196-40-164	J & J CONSTRUCTION & INVESTMENTS LLC	APK 5	140 W 5TH ST	5400	000003600	000003900
09-21-28-0196-40-166	FLING VIVIAN P	APK 5	573 S WASHINGTON AVE	5400	000006000	000006500
09-21-28-0196-40-167	GILCREASE DENISE BROWN	APK 5	515 S WASHINGTON AVE	5400	000005280	00057.200
09-21-28-0196-40-180	LTAB LLC	APK 5	510 MARVIN C ZANDERS AVE	5400	000025200	000027300
09-21-28-0196-40-210	MA BOARD 202 LLC	APK 5	207 M A BOARD ST	5400	000020400	000022100
09-21-28-0196-40-212	RICHARDSON EULA MAE	APK 5	518 S WASHINGTON AVE	5400	000005280	00057.200
09-21-28-0196-40-231	BEAUFORD MARGARET E	APK 5	151 M A BOARD ST	5400	000005280	00057.200
09-21-28-0196-40-232	BEAUFORD MARGARET E	APK 5	149 M A BOARD ST	5400	000005280	00057.200
09-21-28-0196-40-233	FG SQUARED FINANCIAL CONSULTING LLC	APK 5	155 M A BOARD ST	5400	000005280	000003900
09-21-28-0196-40-240	MF MORGAN INVESTMENTS LLC	APK 5	131 M A BOARD ST	5400	000005280	00057.200
09-21-28-0196-40-241	SANDOVAL JUAN A	APK 5	139 M A BOARD ST	5400	000005280	00057.200
09-21-28-0196-40-242	BECKFORD JOSEPH O	APK 5	147 M A BOARD ST	5400	000005280	00057.200
09-21-28-0196-40-243	WOODS HENRY	APK 5	518 MARVIN C ZANDERS AVE	5400	000005280	00057.200
09-21-28-0196-40-250	CITY OF APOPKA	APK 5	228 M A BOARD ST	5400	000003600	000003900
09-21-28-0196-40-261	STUDSTILL BARBARA K 14.3%	APK 5	220 M A BOARD ST	5400	000006000	000006500
09-21-28-0196-40-262	SMITH JOSEPHINE	APK 5	226 M A BOARD ST	5400	000005280	00057.200
09-21-28-0196-40-270	MA BOARD 207 LLC	APK 5	202 M A BOARD ST	5400	000020400	000024700
09-21-28-0196-40-280	FREEMAN WILLIE	APK 5	623 S WASHINGTON AVE	5400	000003600	000003900
09-21-28-0196-40-281	FREEMAN WILLIE L	APK 5	625 S WASHINGTON AVE	5400	000006000	000006500
09-21-28-0196-40-282	FREEMAN WILLIE	APK 5	S WASHINGTON AVE	5400	000005280	00057.200
09-21-28-0196-40-283	BRIDGES SHOTZI	APK 5	156 M A BOARD ST	5400	000005280	00057.200
09-21-28-0196-40-284	REED MARVIN	APK 5	607 S WASHINGTON AVE	5400	000005280	00057.200
09-21-28-0196-40-285	BRIDGES THEOTIS ESTATE	APK 5	164 M A BOARD ST	5400	000005280	00057.200
09-21-28-0196-40-291	WILLIAMS TONYA LANETTE	APK 5	140 M A BOARD ST	5400	000005280	00057.200
09-21-28-0196-40-292	FLOWERS WILLIE L JR	APK 5	148 M A BOARD ST	5400	000005280	00057.200
09-21-28-0196-40-300	JACKSON TONY R	APK 5	622 MARVIN C ZANDERS AVE	5400	000005280	00057.200
09-21-28-0196-40-301	REDONDO MANCIA JUAN PABLO	APK 5	616 MARVIN C ZANDERS AVE	5400	000005280	00057.200
09-21-28-0196-40-302	DANGNGOC FRANCOIS KHIEM	APK 5	152 M A BOARD ST	5400	000005280	00057.200
09-21-28-0196-40-303	PIERRE LINDA	APK 5	132 M A BOARD ST	5400	000005280	00057.200

09-21-28-0196-40-311	STANLEY AMY	APK 5	227 W 7TH ST	5400 000005280	00057.200
09-21-28-0196-40-312	YOUNG LARRY BIRTHEL ESTATE	APK 5	229 W 7TH ST	5400 000003600	000003900
09-21-28-0196-40-313	CITY OF APOPKA	APK 5	W 7TH ST	5400 000003600	000003900
09-21-28-0196-40-321	MARTIN JAMES A	APK 5	219 W 7TH ST	5400 000005280	00057.200
09-21-28-0196-40-322	SWANSON OLA MAE	APK 5	217 W 7TH ST	5400 000005280	00057.200
09-21-28-0196-40-323	SWANSON EDDIE	APK 5	215 W 7TH ST	5400 000005280	00057.200
09-21-28-0196-40-324	BAKER BETTY J LIFE ESTATE	APK 5	213 W 7TH ST	5400 000005280	00057.200
09-21-28-0196-40-325	TOLBERT ETHEL M	APK 5	211 W 7TH ST	5400 000005280	00057.200
09-21-28-0196-40-331	FISHER MATTHEW E	APK 5	209 W 7TH ST	5400 000005280	00057.200
09-21-28-0196-40-332	MOSLEY MARY ELIZABETH	APK 5	207 W 7TH ST	5400 000005280	00057.200
09-21-28-0196-40-334	ROYAL TRUST INC	APK 5	205 W 7TH ST	5400 000013200	000014300
09-21-28-0196-40-340	DOWDELL MARTHA A	APK 5	185 W 7TH ST	5400 000006000	000006500
09-21-28-0196-40-341	DOWDELL LAFAYETTE	APK 5	183 W 7TH ST	5400 000003600	000003900
09-21-28-0196-40-342	DOWDELL FAITHEY	APK 5	181 W 7TH ST	5400 000003600	000003900
09-21-28-0196-40-350	POPE CHESTER	APK 5	161 W 7TH ST	5400 000006000	000006500
09-21-28-0196-40-351	BHANDARI LUVI	APK 5	151 W 7TH ST	5400 000005280	00057.200
09-21-28-0196-40-352	SIEUNARAIN GEEWANTTIE	APK 5	141 W 7TH ST	5400 000006000	000006500
09-21-28-0196-40-360	ALERT HOMES LLC	APK 5	626 MARVIN C ZANDERS AVE	5400 000018000	000022100
09-21-28-0196-50-011	FITZGERALD PAUL G	APK 5	48 W 4TH ST	5400 000020400	000022100
09-21-28-0196-50-012	FITZGERALD PAUL G	APK 5	56 W 4TH ST	5400 000005280	00057.200
09-21-28-0196-50-040	P AND C INVESTMENT MANAGEMENT INC	APK 5	45 W STATION ST	5400 000013200	000014300
09-21-28-0196-50-050	CITY OF APOPKA	APK 5	35 W STATION ST	5400 000013200	000003900
09-21-28-0196-50-121	CITY OF APOPKA	APK 5	S CENTRAL AVE	5400 000013200	000003900
09-21-28-0196-50-122	CITY OF APOPKA	APK 5	444 S CENTRAL AVE	5400 000003600	000003900
09-21-28-0196-50-130	FITZGERALD PAUL G	APK 5	40 W 4TH ST	5400 000003600	000003900
09-21-28-0196-50-140	PAUL MANBAHAR	APK 5	32 W 4TH ST	5400 000013200	000016900
09-21-28-0196-50-150	MERCER ANTHONY R LIFE ESTATE	APK 5	26 W 4TH ST	5400 000013200	000014300
09-21-28-0196-50-151	BRATTON ROBERT R	APK 5	24 W 4TH ST	5400 000013200	000014300
09-21-28-0196-50-160	SHREE PC PROPERTIES LLC	APK 5	12 W 4TH ST	5400 000003600	000003900
09-21-28-0196-50-170	SHREE PC PROPERTIES LLC	APK 5	414 S CENTRAL AVE	5400 000003600	000003900
09-21-28-0196-50-181	SHREE PC PROPERTIES LLC	APK 5	422 S CENTRAL AVE	5400 000003600	000003900
09-21-28-0196-50-190	BRATTON ROBERT R	APK 5	426 S CENTRAL AVE	5400 000018000	000019500
09-21-28-0196-50-200	430 S CENTRAL LLC	APK 5	430 S CENTRAL AVE	5400 000015600	000016900
09-21-28-0196-50-221	MUN MI ALISA	APK 5	2 E MAIN ST	5400 000015600	000016900
09-21-28-0196-50-222	2 B REAL VENTURES LLC	APK 5	16 E MAIN ST	5400 000013200	000014300
09-21-28-0196-50-232	MUN MI ALISA	APK 5	411 S CENTRAL AVE	5400 000013200	000014300
09-21-28-0196-50-233	TABERNACLE OF PRAYER AND DELIVERANCE INC	APK 5	415 S CENTRAL AVE	5400 000018000	000019500
09-21-28-0196-50-241	BETANCOURT PEDRO ALBERTO	APK 5	419 S CENTRAL AVE	5400 000015600	000016900
09-21-28-0196-50-251	CITY OF APOPKA	APK 5	429 S CENTRAL AVE	5400 000003600	000003900
09-21-28-0196-50-261	TRUST NO 431-433	APK 5	431 S CENTRAL AVE	5400 000013200	000014300
09-21-28-0196-50-262	TRUST NO 431-433	APK 5	433 S CENTRAL AVE	5400 000013200	000014300
09-21-28-0196-50-271	TRUST NO 439	APK 5	439 S CENTRAL AVE	5400 000018000	000019500
09-21-28-0196-50-291	PEGGY G CHARLTON LIVING TRUST	APK 5	24 E MAIN ST	5400 000018000	000019500
09-21-28-0196-50-300	32 EAST MAIN LLC	APK 5	32 E MAIN ST	5400 000018000	000019500
09-21-28-0196-50-310	HIN INVESTMENT LLC	APK 5	38 E MAIN ST	5400 000013200	000014300
09-21-28-0196-50-312	BETANCOURT PEDRO A	APK 5	36 E MAIN ST	5400 000013200	000014300
09-21-28-0196-50-321	MCLEOD MCLEOD AND MCLEOD P A	APK 5	48 E MAIN ST	5400 000020400	000022100
09-21-28-0196-50-330	LOUIS R HAUBNER JR FAMILY TRUST	APK 5	58 E MAIN ST	5400 000022800	000024700
09-21-28-0196-50-350	NAYEE JAYANTILAL S LIFE ESTATE	APK 5	64 E MAIN ST	5400 000018000	000019500
09-21-28-0196-50-360	HUTCH AND BROWN LLC	APK 5	72 E MAIN ST	5400 000020400	000022100
09-21-28-0196-50-371	NUTMEG ESTATES LLC	APK 5	15 E 5TH ST	5400 000015600	000019500
09-21-28-0196-50-380	APOPKA COMMUNITY REDEVELOPMENT AGENCY	APK 5	E 5TH ST	5400 000039600	000037700
09-21-28-0196-50-440	REGINALD A FECHTEL SR REVOCABLE LIVING TRUST	APK 5	440 S PARK AVE	5400 000025200	000027300
09-21-28-0196-50-460	AK FLORIDA REAL ESTATE LLC	APK 5	507 MARVIN C ZANDERS AVE	5400 000032400	000048100
09-21-28-0196-50-461	APOPKA INDUSTRIAL PARK LLC	APK 5	590 S CENTRAL AVE	5400 000037200	000040300
09-21-28-0196-50-540	TREVINO FAMILY REVOCABLE TRUST	APK 5	23 M A BOARD ST	5400 000003600	000003900
09-21-28-0196-50-570	AK FLORIDA REAL ESTATE LLC	APK 5	33 M A BOARD ST	5400 000003600	000003900
09-21-28-0196-50-610	CITY OF APOPKA	APK 5	502 S CENTRAL AVE	5400 000003600	000003900
09-21-28-0196-50-621	CITY OF APOPKA	APK 5	519 S CENTRAL AVE	5400 000046800	000050700
09-21-28-0196-50-680	CARTER ROY CADE JR TR	APK 5	17 E STATION ST	5400 000020400	000022100
09-21-28-0196-50-690	CARTER ROY CADE JR TR	APK 5	31 E STATION ST	5400 000042000	000045500
09-21-28-0196-50-790	KIM HAI YONG	APK 5	60 E 5TH ST	5400 000032400	000035100
09-21-28-0196-50-880	STEESE CHAD L	APK 5	615 MARVIN C ZANDERS AVE	5400 000007200	000007800

09-21-28-0196-50-881	STEESE CHAD L	APK 5	617 MARVIN C ZANDERS AVE	5400 000005280	00057.200
09-21-28-0196-50-890	STEESE CHAD L	APK 5	50 M A BOARD ST	5400 000015600	000014300
09-21-28-0196-50-900	DAVIS ADA MAE ESTATE	APK 5	46 M A BOARD ST	5400 000005280	00057.200
09-21-28-0196-50-920	STEESE CHAD L	APK 5	36 M A BOARD ST	5400 000015600	000016900
09-21-28-0196-50-940	HOMES IN PARTNERSHIP INC	APK 5	30 M A BOARD ST	5400 000003600	000003900
09-21-28-0196-50-950	HOMES IN PARTNERSHIP INC	APK 5	26 M A BOARD ST	5400 000003600	000003900
09-21-28-0196-50-960	STEESE CHAD L	APK 5	45 W 7TH ST	5400 000015600	000019500
09-21-28-0196-50-970	ALEXANDER CALVIN	APK 5	35 W 7TH ST	5400 000006000	000006500
09-21-28-0196-50-990	ALEXANDER TONYA C	APK 5	33 W 7TH ST	5400 000003600	000003900
09-21-28-0196-51-000	TARVER DENISE	APK 5	27 W 7TH ST	5400 000003600	000003900
09-21-28-0196-51-010	ALEXANDER TONYA C	APK 5	25 W 7TH ST	5400 000003600	000003900
09-21-28-0196-51-020	TOLEDO ALEX	APK 5	PALMETTO CT	5400 000003600	000003900
09-21-28-0196-51-021	21 WEST 7TH STREET LLC	APK 5	21 W 7TH ST	5400 000005280	00057.200
09-21-28-0196-51-030	HOMES IN PARTNERSHIP INC	APK 5	13 W 7TH ST	5400 000003600	000003900
09-21-28-0196-51-040	HOMES IN PARTNERSHIP INC	APK 5	602 S CENTRAL AVE	5400 000003600	000003900
09-21-28-0196-51-050	HOMES IN PARTNERSHIP INC	APK 5	612 S CENTRAL AVE	5400 000003600	000003900
09-21-28-0196-51-070	HOMES IN PARTNERSHIP INC	APK 5	614 S CENTRAL AVE	5400 000003600	000003900
09-21-28-0196-51-080	HOMES IN PARTNERSHIP INC	APK 5	618 S CENTRAL AVE	5400 000003600	000003900
09-21-28-0196-51-090	HOMES IN PARTNERSHIP INC	APK 5	624 S CENTRAL AVE	5400 000003600	000003900
09-21-28-0196-51-111	CITY OF APOPKA	APK 5	627 S CENTRAL AVE	5400 000037200	000040300
09-21-28-0196-51-191	APOPKA PROPERTY LLC	APK 5	602 S PARK AVE	5400 000003600	000016900
09-21-28-0196-51-192	DEXINOLE INSURANCE LLC	APK 5	65 E STATION ST	5400 000013200	000014300
09-21-28-0196-51-241	WIGGS RONALD LEROY	APK 5	614 S PARK AVE	5400 000003600	000003900
09-21-28-0196-51-250	GOBERDHAN HOLDINGS LLC	APK 5	635 S CENTRAL AVE	5400 000013200	000014300
09-21-28-0196-51-260	CITY OF APOPKA	APK 5	46 W STATION ST	5400 000003600	000003900
09-21-28-0196-51-352	CSX TRANSPORTATION INC	APK 5	30 W STATION ST	5400 000003600	000003900
09-21-28-0196-51-390	CITY OF APOPKA	APK 5	26 W STATION ST	5400 000003600	000003900
09-21-28-0196-51-400	CITY OF APOPKA	APK 5	550 S CENTRAL AVE	5400 000003600	000003900
09-21-28-0196-51-430	SACK MARION J	APK 5	14 E STATION ST	5400 000018000	000019500
09-21-28-0196-51-460	HASAN MONERA	APK 5	18 E STATION ST	5400 000015600	000016900
09-21-28-0196-51-471	JORDAN BRETT MATTHEW	APK 5	36 E STATION ST	5400 000013200	000014300
09-21-28-0196-51-480	JORDAN BRETT MATTHEW	APK 5	66 E STATION ST	5400 000013200	000014300
09-21-28-0196-51-510	VIRTUS NORTH AMERICA LLC	APK 5	96 E STATION ST	5400 000015600	000016900
09-21-28-0196-60-010	FIRST BAPTIST CHURCH OF APOPKA	APK 5	442 S HIGHLAND AVE	5400 000015600	000019500
09-21-28-0196-60-031	MCCLURE NANCY B TR	APK 5	260 E MAIN ST	5400 000022800	000024700
09-21-28-0196-60-050	MCCLURE NANCY B TR	APK 5	256 E MAIN ST	5400 000022800	000024700
09-21-28-0196-60-080	EAST COAST WAFFLES INC	APK 5	236 E MAIN ST	5400 000020400	000022100
09-21-28-0196-60-100	HEIDNER/YORMARK PROPERTIES LLC	APK 5	212 E MAIN ST	5400 000025200	000027300
09-21-28-0196-60-132	RYAN BROTHERS INC	APK 5	215 E 5TH ST	5400 000013200	000014300
09-21-28-0196-60-133	ORANGE COUNTY BCC	APK 5	S FOREST AVE	5400 000013200	000014300
09-21-28-0196-60-150	THOMAS A STALEY AND NORMA L STALEY REVOCABLE TRUST	APK 5	219 E 5TH ST	5400 000005280	00057.200
09-21-28-0196-60-170	FAULK JONATHAN	APK 5	225 E 5TH ST	5400 000007200	000006500
09-21-28-0196-60-190	ROSARIO TANIA E	APK 5	229 E 5TH ST	5400 000018000	000019500
09-21-28-0196-60-200	PARKVIEW BUILDINGS LLC	APK 5	235 E 5TH ST	5400 000015600	000016900
09-21-28-0196-60-220	FIRST BAPTIST CHURCH OF APOPKA	APK 11	E 5TH ST	5400 000027600	000029900
09-21-28-0196-60-250	CITY OF APOPKA	APK 5	106 E MAIN ST	5400 000078000	000084500
09-21-28-0196-60-251	CITY OF APOPKA	APK 5	180 E MAIN ST	5400 000018000	000019500
09-21-28-0196-60-353	CITY OF APOPKA	APK 11	405 S PARK AVE	5400 000013200	000014300
09-21-28-0196-60-354	CITY OF APOPKA	APK 5	409 S PARK AVE	5400 000013200	000014300
09-21-28-0196-60-361	CITY OF APOPKA	APK 5	409 S PARK AVE	5400 000003600	000003900
09-21-28-0196-60-362	CITY OF APOPKA	APK 5	409 S PARK AVE	5400 000003600	000003900
09-21-28-0196-60-441	CITY OF APOPKA	APK 5	175 E 5TH ST	5400 000020400	000022100
09-21-28-0196-60-461	CITY OF APOPKA	APK 5	177 E 5TH ST	5400 000013200	000014300
09-21-28-0196-60-490	APOPKA PRESBYTERIAN CHURCH	APK 5	500 S HIGHLAND AVE	5400 000030000	000032500
09-21-28-0196-60-570	RYAN BROTHERS INC	APK 5	210 E 5TH ST	5400 000037200	000048100
09-21-28-0196-60-630	RYAN BROTHERS INC	APK 5	207 E 6TH ST	5400 000013200	000016900
09-21-28-0196-60-640	FIRST PRESBYTERIAN CHURCH OF APOPKA FLORIDA INC	APK 5	213 E 6TH ST	5400 000013200	000014300
09-21-28-0196-60-731	METRO FIBERNET LLC	APK 5	180 E 5TH ST	5400 000003600	000003900
09-21-28-0196-60-732	CITY OF APOPKA	APK 5	526 S FOREST AVE	5400 000015600	000016900
09-21-28-0196-60-750	CITY OF APOPKA	APK 5	176 E 5TH ST	5400 000027600	000029900
09-21-28-0196-60-780	CITY OF APOPKA	APK 5	150 E 5TH ST	5400 000020400	000022100
09-21-28-0196-60-801	CITY OF APOPKA	APK 5	114 E 5TH ST	5400 000013200	000014300
09-21-28-0196-60-810	VICTORY CHURCH WORLD OUTREACH CENTER INC	APK 5	509 S PARK AVE	5400 000046800	000050700

09-21-28-0196-60-870	RISSE RICHARD J	APK 5	533 S PARK AVE	5400	000013200	000014300
09-21-28-0196-60-880	VICTORY CHURCH WORLD OUTREACH CENTER INC	APK 5	111 E 6TH ST	5400	000006000	000006500
09-21-28-0196-60-900	CITY OF APOPKA	APK 5	121 E 6TH ST	5400	000013200	000014300
09-21-28-0196-60-910	CITY OF APOPKA	APK 5	125 E 6TH ST	5400	000015600	000016900
09-21-28-0196-60-960	COBB ANDREW J JR	APK 5	161 E 6TH ST	5400	000003600	000003900
09-21-28-0196-60-980	WALLS RONALD W	APK 5	E 6TH ST	5400	000003600	000003900
09-21-28-0196-61-000	WALLS RONALD W	APK 5	244 E 6TH ST	5400	000006000	000006500
09-21-28-0196-61-020	MCKEE JOSEPH BENTLEY	APK 5	238 E 6TH ST	5400	000005280	00057.200
09-21-28-0196-61-040	FOREST AVE INDEPENDENT BAPTIST CHURCH OF APOPKA INC	APK 5	230 E 6TH ST	5400	000006000	000007800
09-21-28-0196-61-070	FOREST AVE BAPTIST CHURCH	APK 5	200 E 6TH ST	5400	000018000	000019500
09-21-28-0196-61-100	COMMUNITY HEALTH CENTERS INC	APK 11	225 E 7TH ST	5400	000034800	000037700
09-21-28-0196-61-170	SAUCEDA MAURILIO	APK 11	239 E 7TH ST	5400	000007200	000007800
09-21-28-0196-61-200	VILLANUEVA ALEXI	APK 11	616 S HIGHLAND AVE	5400	000005280	00057.200
09-21-28-0196-61-201	RUSHING PATRICE	APK 11	673 S HIGHLAND AVE	5400	000005280	00057.200
09-21-28-0196-61-220	CITY OF APOPKA	APK 5	160 E 6TH ST	5400	000003600	000003900
09-21-28-0196-61-230	CITY OF APOPKA	APK 5	156 E 6TH ST	5400	000003600	000003900
09-21-28-0196-61-240	CITY OF APOPKA	APK 5	126 E 6TH ST	5400	000003600	000003900
09-21-28-0196-61-250	CITY OF APOPKA	APK 11	112 E 6TH ST	5400	000042000	000045500
09-21-28-0196-61-340	CITY OF APOPKA	APK 5	615 S PARK AVE	5400	000015600	000016900
09-21-28-0196-61-360	CITY OF APOPKA	APK 5	619 S PARK AVE	5400	000003600	000003900
09-21-28-0196-61-370	CITY OF APOPKA	APK 5	633 S PARK AVE	5400	000013200	000014300
09-21-28-0196-61-380	MCGEE FAMILY TRUST	APK 5	123 E 7TH ST	5400	000006000	000006500
09-21-28-0196-61-400	CITY OF APOPKA	APK 5	133 E 7TH ST	5400	000003600	000003900
09-21-28-0196-61-410	CITY OF APOPKA	APK 5	151 E 7TH ST	5400	000003600	000003900
09-21-28-0196-61-420	COMMUNITY HEALTH CENTERS INC	APK 5	618 S FOREST AVE	5400	000030000	000032500
09-21-28-0196-70-011	SAFFOLD RICHARD E	APK 5	260 W 7TH ST	5400	000006000	000006500
09-21-28-0196-70-012	ROBINSON JOHN	APK 5	264 W 7TH ST	5400	000005280	00057.200
09-21-28-0196-70-013	JACKSON KITRINA L	APK 5	739 S HAWTHORNE AVE	5400	000005280	00057.200
09-21-28-0196-70-014	WILLIAMS HILL INVESTMENTS INC	APK 5	715 S HAWTHORNE AVE	5400	000003600	000003900
09-21-28-0196-70-021	TAYLOR CHARLES	APK 5	220 W 7TH ST	5400	000005280	00057.200
09-21-28-0196-70-022	CANNON VIRGINIA	APK 5	248 W 7TH ST	5400	000003600	000003900
09-21-28-0196-70-023	INGRAM HAROLD EUGENE	APK 5	226 W 7TH ST	5400	000005280	00057.200
09-21-28-0196-70-024	GIBBS ZACHERY	APK 5	250 W 7TH ST	5400	000005280	00057.200
09-21-28-0196-70-031	IVEY MARTINEAU	APK 5	708 S WASHINGTON AVE	5400	000005280	00057.200
09-21-28-0196-70-032	ANDREWS VALERIE E	APK 5	730 S WASHINGTON AVE	5400	000005280	00057.200
09-21-28-0196-70-033	TILLMAN CONCHITA D	APK 5	218 W 7TH ST	5400	000003600	000003900
09-21-28-0196-70-041	SIMMONS MAERENE	APK 5	188 W 7TH ST	5400	000005280	00057.200
09-21-28-0196-70-042	ELDER CALVIN	APK 5	721 S WASHINGTON AVE	5400	000005280	00057.200
09-21-28-0196-70-043	TRIPLETT TAMARA	APK 5	170 W 7TH ST	5400	000005280	00057.200
09-21-28-0196-70-044	THOMAS WILLIE	APK 5	711 S WASHINGTON AVE	5400	000005280	00057.200
09-21-28-0196-70-051	GRIFFIN MAURICE	APK 5	270 W MICHAEL GLADDEN BLVD	5400	000003600	000003900
09-21-28-0196-70-052	GRIFFIN MAURICE	APK 5	262 W MICHAEL GLADDEN BLVD	5400	000018000	000019500
09-21-28-0196-70-053	VELEZ ELIEZER	APK 5	913 S HAWTHORNE AVE	5400	000005280	00057.200
09-21-28-0196-70-054	ENNETT CECIL S	APK 5	268 W MICHAEL GLADDEN BLVD	5400	000003600	000003900
09-21-28-0196-70-060	ZANDERS HELEN R	APK 5	232 W MICHAEL GLADDEN BLVD	5400	000030000	000032500
09-21-28-0196-70-071	HV FAMILY LLC	APK 5	210 W MICHAEL GLADDEN BLVD	5400	000003600	000003900
09-21-28-0196-70-072	NGUYEN HO VAN	APK 5	220 W MICHAEL GLADDEN BLVD	5400	000003600	000003900
09-21-28-0196-70-074	FORD TIMOTHY L	APK 5	209 W 10TH ST	5400	000006000	000006500
09-21-28-0196-70-081	TENTH STREET CHURCH OF CHRIST	APK 5	921 S WASHINGTON AVE	5400	000003600	000003900
09-21-28-0196-70-082	TENTH STREET CHURCH OF CHRIST	APK 5	903 S WASHINGTON AVE	5400	000005280	00057.200
09-21-28-0196-70-083	TENTH STREET CHURCH OF CHRIST	APK 5	158 W MICHAEL GLADDEN BLVD	5400	000003600	000003900
09-21-28-0196-70-084	TENTH STREET CHURCH OF CHRIST	APK 5	170 W MICHAEL GLADDEN BLVD	5400	000005280	00057.200
09-21-28-0196-70-090	JACKSON RUDOLPHUS	APK 5	142 W MICHAEL GLADDEN BLVD	5400	000018000	000019500
09-21-28-0196-70-091	TENTH STREET CHURCH OF CHRIST	APK 5	150 W MICHAEL GLADDEN BLVD	5400	000003600	000003900
09-21-28-0196-70-100	HERNANDEZ MARIA PAULA GUIZA	APK 5	104 W MICHAEL GLADDEN BLVD	5400	000003600	000003900
09-21-28-0196-70-121	BLACK MARY JULIA	APK 5	917 S HAWTHORNE AVE	5400	000005280	00057.200
09-21-28-0196-70-123	BUSBY WILLIE 1/2 INT	APK 5	241 W 10TH ST	5400	000005280	00057.200
09-21-28-0196-70-124	GRIFFIN JAMES E ESTATE	APK 5	235 W 10TH ST	5400	000006000	000006500
09-21-28-0196-70-131	DENNIS DEBORAH E	APK 5	215 W 10TH ST	5400	000005280	00057.200
09-21-28-0196-70-132	WILLIAMS SAMUEL LEE JR	APK 5	223 W 10TH ST	5400	000005280	00057.200
09-21-28-0196-70-133	ZANDERS HELEN R	APK 5	W 10TH ST	5400	000003600	000003900
09-21-28-0196-70-141	HATTEN LEOLA	APK 5	203 W 10TH ST	5400	000005280	00057.200
09-21-28-0196-70-152	TENTH AVENUE CHURCH OF CHRIST	APK 5	157 W 10TH ST	5400	000027600	000029900

09-21-28-0196-70-163	FLOWERS ANTHONY J	APK 5	125 W 10TH ST	5400	000005280	00057.200
09-21-28-0196-70-171	ALCIUS DINA	APK 5	117 W 10TH ST	5400	000005280	00057.200
09-21-28-0196-70-180	GIL JULIAN	APK 5	938 MARVIN C ZANDERS AVE	5400	000005280	00057.200
09-21-28-0196-70-181	SMART PROPERTY HOLDINGS LLC	APK 5	942 MARVIN C ZANDERS AVE	5400	000006000	000006500
09-21-28-0196-70-190	LOU ANN DRIVE LAND TRUST	APK 5	131 W 8TH ST	5400	000015600	000019500
09-21-28-0196-70-201	BRONDANI GISELI K	APK 5	702 MARVIN C ZANDERS AVE	5400	000003600	000003900
09-21-28-0196-70-202	RAMIREZ FRANCISCO	APK 5	124 W 7TH ST	5400	000005280	00057.200
09-21-28-0196-70-203	SWIFT OTHELLUS	APK 5	728 MARVIN C ZANDERS AVE	5400	000005280	00057.200
09-21-28-0196-70-204	SWIFT OTHELLUS	APK 5	726 MARVIN C ZANDERS AVE	5400	000005280	00057.200
09-21-28-0196-70-205	112 W 7TH ST LAND TRUST	APK 5	112 W 7TH ST	5400	000005280	00057.200
09-21-28-0196-70-211	ROWELL W T ESTATE	APK 5	741 S HAWTHORNE AVE	5400	000005280	00057.200
09-21-28-0196-70-212	BROWN WHITNEY VERNEE	APK 5	261 W 8TH ST	5400	000005280	00057.200
09-21-28-0196-70-213	BURNETTE LISA G	APK 5	259 W 8TH ST	5400	000005280	00057.200
09-21-28-0196-70-214	NEW LEAF REAL ESTATE LLC	APK 5	269 W 8TH ST	5400	000005280	00057.200
09-21-28-0196-70-215	NEAL VIRGINIA	APK 5	745 S HAWTHORNE AVE	5400	000005280	00057.200
09-21-28-0196-70-221	TAYLOR INELL LIFE ESTATE	APK 5	243 W 8TH ST	5400	000005280	00057.200
09-21-28-0196-70-222	ROBINSON LILLIE M	APK 5	249 W 8TH ST	5400	000005280	00057.200
09-21-28-0196-70-223	OROZCO ERY ORLANDO	APK 5	247 W 8TH ST	5400	000005280	00057.200
09-21-28-0196-70-224	UNIQUE PAINTING INVESTMENTS LLC	APK 5	253 W 8TH ST	5400	000005280	00057.200
09-21-28-0196-70-231	RAMIREZ MORALES MARIO	APK 5	740 S WASHINGTON AVE	5400	000003600	000003900
09-21-28-0196-70-232	WARE LOUISE	APK 5	750 S WASHINGTON AVE	5400	000005280	00057.200
09-21-28-0196-70-233	MARSICH VICTOR	APK 5	231 W 8TH ST	5400	000005280	000006500
09-21-28-0196-70-234	BUSTILLO SINDY ELIZABETH	APK 5	233 W 8TH ST	5400	000005280	00057.200
09-21-28-0196-70-235	GRIMMAGE JEFFERY	APK 5	742 S WASHINGTON AVE	5400	000005280	00057.200
09-21-28-0196-70-241	APOP WASH HIGH LLC	APK 5	735 S WASHINGTON AVE	5400	000018000	000022100
09-21-28-0196-70-242	ELDER CALVIN 50% INT	APK 5	727 S WASHINGTON AVE	5400	000003600	000003900
09-21-28-0196-70-250	LOU ANN DRIVE LAND TRUST	APK 5	719 LOU ANN DR	5400	000018000	000019500
09-21-28-0196-70-260	RAMDEEN SOMOSA	APK 5	103 W 8TH ST	5400	000006000	000006500
09-21-28-0196-70-271	ROUSE SHARON R	APK 5	250 W 8TH ST	5400	000006000	000006500
09-21-28-0196-70-273	QUALITY RESIDENTIAL HOLDINGS LLC	APK 5	268 W 8TH ST	5400	000005280	00057.200
09-21-28-0196-70-281	RICHARDSON SHIRLEY WYNN LIFE ESTATE	APK 5	242 W 8TH ST	5400	000005280	00057.200
09-21-28-0196-70-282	TINSLEY MARY	APK 5	246 W 8TH ST	5400	000005280	00057.200
09-21-28-0196-70-283	PRESTON LASHUN	APK 5	248 W 8TH ST	5400	000005280	00057.200
09-21-28-0196-70-291	CHURCH OF GOD IN CHRIST	APK 5	232 W 8TH ST	5400	000018000	000019500
09-21-28-0196-70-292	WYNN DONALD	APK 5	238 W 8TH ST	5400	000006000	000006500
09-21-28-0196-70-293	WYNN DONALD	APK 5	820 S WASHINGTON AVE	5400	000003600	000003900
09-21-28-0196-70-301	LESTER CURTIS A	APK 5	821 S WASHINGTON AVE	5400	000006000	000006500
09-21-28-0196-70-302	WOOD LASHONDA	APK 5	134 W 8TH ST	5400	000006000	000006500
09-21-28-0196-70-303	RUSHING LAVON AARON	APK 5	825 S WASHINGTON AVE	5400	000005280	000006500
09-21-28-0196-70-306	APOP WASH HIGH LLC	APK 5	138 W 8TH ST	5400	000006000	000006500
09-21-28-0196-70-310	GRIFFIN ROSCOE SR	APK 5	118 W 8TH ST	5400	000006000	000006500
09-21-28-0196-70-311	JOHNSON ALVIN J	APK 5	120 W 8TH ST	5400	000006000	000006500
09-21-28-0196-70-321	STEWART DOROTHY B	APK 5	114 W 8TH ST	5400	000005280	00057.200
09-21-28-0196-70-322	HARDNETT ODESSA	APK 5	110 W 8TH ST	5400	000005280	00057.200
09-21-28-0196-70-323	A & L DEVELOPMENTS LLC	APK 5	802 MARVIN C ZANDERS AVE	5400	000005280	00057.200
09-21-28-0196-70-324	BROWN DANDRE	APK 5	808 MARVIN C ZANDERS AVE	5400	000005280	00057.200
09-21-28-0196-70-331	FAIR TAMILAR	APK 5	825 S HAWTHORNE AVE	5400	000003600	000003900
09-21-28-0196-70-332	FAIR TAMILIA S	APK 5	815 S HAWTHORNE AVE	5400	000007200	000007800
09-21-28-0196-70-333	HUGHLEY LAMAR	APK 5	265 W MICHAEL GLADDEN BLVD	5400	000003600	000003900
09-21-28-0196-70-341	RAMESAR RISHI	APK 5	241 W MICHAEL GLADDEN BLVD	5400	000006000	000006500
09-21-28-0196-70-342	NICHOLSON MARY	APK 5	231 W MICHAEL GLADDEN BLVD	5400	000005280	00057.200
09-21-28-0196-70-350	SIMMONS CHESTER LEON	APK 5	828 S WASHINGTON AVE	5400	000013200	000014300
09-21-28-0196-70-351	BOOKER CHARLES R	APK 5	834 S WASHINGTON AVE	5400	000005280	00057.200
09-21-28-0196-70-352	HOWARD WALTER	APK 5	824 S WASHINGTON AVE	5400	000005280	00057.200
09-21-28-0196-70-361	SOLIMAN CLAUDIA	APK 5	157 W MICHAEL GLADDEN BLVD	5400	000005280	00057.200
09-21-28-0196-70-362	RAVENELL LILLIAN	APK 5	165 W MICHAEL GLADDEN BLVD	5400	000003600	000003900
09-21-28-0196-70-363	JONES SAUNDRA D	APK 5	829 S WASHINGTON AVE	5400	000005280	00057.200
09-21-28-0196-70-371	MILORD-GIORDANI CYNDIA	APK 5	135 W MICHAEL GLADDEN BLVD	5400	000003600	000003900
09-21-28-0196-70-372	GUERRERO FRANCISCO O	APK 5	145 W MICHAEL GLADDEN BLVD	5400	000005280	00057.200
09-21-28-0196-70-381	HV FAMILY LLC	APK 5	125 W MICHAEL GLADDEN BLVD	5400	000013200	000014300
09-21-28-0196-70-382	PAZ MEDINA ALEXIS	APK 5	812 MARVIN C ZANDERS AVE	5400	000006000	00057.200
09-21-28-0196-70-383	MCCLAIN EDWARD	APK 5	115 W MICHAEL GLADDEN BLVD	5400	000013200	000014300
09-21-28-0196-70-384	HENDERSON ARION	APK 5	814 MARVIN C ZANDERS AVE	5400	000003600	000003900

09-21-28-0196-80-010	SMITH EUGENE A JR	APK 5	723 MARVIN C ZANDERS AVE	5400 000006000	000006500
09-21-28-0196-80-011	SWANSON EMMA M	APK 5	46 W 7TH ST	5400 000005280	00057.200
09-21-28-0196-80-021	STEESE CHAD L	APK 5	42 W 7TH ST	5400 000006000	000006500
09-21-28-0196-80-031	BRITO MARIA D	APK 5	38 W 7TH ST	5400 000006000	000006500
09-21-28-0196-80-041	STEESE CHAD L	APK 5	W 7TH ST	5400 000003600	000003900
09-21-28-0196-80-051	STEESE CHAD L	APK 5	W 7TH ST	5400 000003600	000003900
09-21-28-0196-80-060	STEESE CHAD L	APK 5	20 W 7TH ST	5400 000007200	000019500
09-21-28-0196-80-091	BURRELL JOHN	APK 5	73 W 8TH ST	5400 000003600	000003900
09-21-28-0196-80-092	BURRELL JOHN F JR ESTATE	APK 5	735 MARVIN C ZANDERS AVE	5400 000003600	000003900
09-21-28-0196-80-100	MCFADDEN ANNETTE O	APK 5	69 W 8TH ST	5400 000005280	00057.200
09-21-28-0196-80-110	LUTON CHRISTIE E	APK 5	63 W 8TH ST	5400 000005280	00057.200
09-21-28-0196-80-120	NUNEZ JOSE ENRIQUE	APK 5	57 W 8TH ST	5400 000005280	00057.200
09-21-28-0196-80-130	ALABE SILVIANA BUTNARU	APK 5	51 W 8TH ST	5400 000005280	00057.200
09-21-28-0196-80-140	PICKARD CHERRY	APK 5	39 W 8TH ST	5400 000005280	00057.200
09-21-28-0196-80-150	GRIFFIN MARCUS E	APK 5	31 W 8TH ST	5400 000005280	00057.200
09-21-28-0196-80-160	HENDERSON COMMUNITY BUILDERS INC	APK 5	27 W 8TH ST	5400 000006000	000006500
09-21-28-0196-80-171	HOMES IN PARTNERSHIP INC	APK 5	702 S CENTRAL AVE	5400 000003600	000003900
09-21-28-0196-80-172	KING FITZGERALD	APK 5	8 W 7TH ST	5400 000005280	00057.200
09-21-28-0196-80-180	CARING HANDS SERVICE	APK 5	712 S CENTRAL AVE	5400 000003600	000003900
09-21-28-0196-80-190	WHITE MARIAN B	APK 5	722 S CENTRAL AVE	5400 000013200	000014300
09-21-28-0196-80-210	WHITE CALVIN L ESTATE	APK 5	728 S CENTRAL AVE	5400 000003600	000003900
09-21-28-0196-80-220	MEUS JUDE	APK 5	734 S CENTRAL AVE	5400 000015600	000019500
09-21-28-0196-80-230	GARNER RUFUS JAMES 25%	APK 5	23 W 8TH ST	5400 000005280	00057.200
09-21-28-0196-80-240	LIGHTHOUSE OF DELIVERANCE CHURCH INC	APK 5	705 S CENTRAL AVE	5400 000015600	000016900
09-21-28-0196-80-280	LIGHTHOUSE OF DELIVERANCE CHURCH INC	APK 5	727 S CENTRAL AVE	5400 000013200	000014300
09-21-28-0196-80-290	LIGHTHOUSE OF DELIVERANCE CHURCH INC	APK 5	735 S CENTRAL AVE	5400 000013200	000014300
09-21-28-0196-80-300	LIGHTHOUSE OF DELIVERANCE CHURCH INC	APK 5	743 S CENTRAL AVE	5400 000015600	000016900
09-21-28-0196-80-311	BETTS ROSA	APK 5	34 W 8TH ST	5400 000005280	00057.200
09-21-28-0196-80-312	RICHMOND NAYLAND LEON	APK 5	38 W 8TH ST	5400 000006000	000006500
09-21-28-0196-80-321	FONSECA DAMARIS	APK 5	28 W 8TH ST	5400 000006000	000006500
09-21-28-0196-80-322	REID ROBERT A SR	APK 5	30 W 8TH ST	5400 000006000	000006500
09-21-28-0196-80-331	LETTSOME ELESTON A	APK 5	61 W MICHAEL GLADDEN BLVD	5400 000013200	000014300
09-21-28-0196-80-332	HOWARD MOSE ESTATE	APK 5	67 W MICHAEL GLADDEN BLVD	5400 000013200	000014300
09-21-28-0196-80-333	TIPPENS ELIZABETH HOWARD ESTATE	APK 5	813 MARVIN C ZANDERS AVE	5400 000005280	00057.200
09-21-28-0196-80-334	HOWARD JIMMY D	APK 5	63 W MICHAEL GLADDEN BLVD	5400 000013200	000014300
09-21-28-0196-80-341	PRESTON RETHA M	APK 5	31 W MICHAEL GLADDEN BLVD	5400 000003600	000003900
09-21-28-0196-80-350	GREY STONE DEVELOPMENT SERVICES INC	APK 5	816 S CENTRAL AVE	5400 000003600	000003900
09-21-28-0196-80-390	DILLON GEORGE	APK 5	820 S CENTRAL AVE	5400 000003600	000003900
09-21-28-0196-80-400	ELLIOTT CAVEL	APK 5	824 S CENTRAL AVE	5400 000003600	000003900
09-21-28-0196-80-410	BARNES LLOYD O	APK 5	23 W MICHAEL GLADDEN BLVD	5400 000013200	000016900
09-21-28-0196-80-420	MOTT IANA	APK 5	10 E 8TH ST	5400 000005280	00057.200
09-21-28-0196-80-430	MOTT SOPHIA S	APK 5	815 S CENTRAL AVE	5400 000013200	000003900
09-21-28-0196-80-440	SANDERS CHARLES EDWARD II	APK 5	817 S CENTRAL AVE	5400 000003600	000003900
09-21-28-0196-80-450	SANDERS CHARLES EDWARD II	APK 5	833 S CENTRAL AVE	5400 000003600	000003900
09-21-28-0196-80-461	WILFRED A SANDERS REVOCABLE LIVING TRUST	APK 5	S CENTRAL AVE	5400 000003600	000003900
09-21-28-0196-80-480	MOTT SOPHIA IANA LIFE ESTATE	APK 5	837 S CENTRAL AVE	5400 000003600	000003900
09-21-28-0196-80-490	HEALTHY HOME LLC	APK 5	36 E 8TH ST	5400 000022800	000035100
09-21-28-0196-80-500	LEHIGH GAS WHOLESALE SERVICES INC	APK 5	808 S PARK AVE	5400 000022800	000024700
09-21-28-0196-80-511	KIM JUN H	APK 5	41 E MICHAEL GLADDEN BLVD	5400 000003600	000003900
09-21-28-0196-80-513	MOTT EDNA P	APK 5	47 E MICHAEL GLADDEN BLVD	5400 000005280	00057.200
09-21-28-0196-80-520	LINDEN HOUSE LLLC	APK 5	57 E MICHAEL GLADDEN BLVD	5400 000027600	000029900
09-21-28-0196-80-531	MCKENZIE BOBBIE G	APK 5	52 W MICHAEL GLADDEN BLVD	5400 000005280	00057.200
09-21-28-0196-80-532	BATES DWANETTE	APK 5	70 W MICHAEL GLADDEN BLVD	5400 000006000	000006500
09-21-28-0196-80-533	RAVENELL LILLIAN	APK 5	917 MARVIN C ZANDERS AVE	5400 000003600	000003900
09-21-28-0196-80-540	UNITY MEMORIAL FUNERAL HOME EAST INC	APK 5	44 W MICHAEL GLADDEN BLVD	5400 000015600	000019500
09-21-28-0196-80-542	RANGOON1 LLC	APK 5	36 W MICHAEL GLADDEN BLVD	5400 000003600	000003900
09-21-28-0196-80-551	ROBINSON JOHN	APK 5	14 W MICHAEL GLADDEN BLVD	5400 000003600	000003900
09-21-28-0196-80-552	MCBAIN CAROLYN G	APK 5	22 W MICHAEL GLADDEN BLVD	5400 000005280	00057.200
09-21-28-0196-80-553	DAVIS LODGE NO 47 MASONIC LODGE	APK 5	900 S CENTRAL AVE	5400 000013200	000014300
09-21-28-0196-80-560	NEW HOPE MISSIONARY BAPTIST CHURCH INC	APK 5	26 E MICHAEL GLADDEN BLVD	5400 000018000	000019500
09-21-28-0196-80-571	HAYES JULIA ESTATE	APK 5	44 E MICHAEL GLADDEN BLVD	5400 000005280	00057.200
09-21-28-0196-80-572	CAMBRIC LUCILLE SMITH LIFE ESTATE	APK 5	52 E MICHAEL GLADDEN BLVD	5400 000005280	00057.200
09-21-28-0196-80-573	R & R DIRECT INC	APK 5	32 E MICHAEL GLADDEN BLVD	5400 000013200	000014300

09-21-28-0196-80-581	STEESE CHAD L	APK 5	902 S PARK AVE	5400	000005280	00057.200
09-21-28-0196-80-582	STEESE CHAD L	APK 5	910 S PARK AVE	5400	000013200	000014300
09-21-28-0196-80-583	BETHEL BAPTIST CHURCH OF APOPKA INC	APK 5	914 S PARK AVE	5400	000013200	000014300
09-21-28-0196-80-585	DIAMON REALTY INVESTMENTS CORP	APK 5	54 E MICHAEL GLADDEN BLVD	5400	000013200	000014300
09-21-28-0196-80-611	GRIFFIN ANGELA	APK 5	914 S CENTRAL AVE	5400	000003600	000003900
09-21-28-0196-80-612	GREENFLOWER CAPITAL LLC	APK 5	S CENTRAL AVE	5400	000013200	000014300
09-21-28-0196-80-613	GEORGE YOLONDA	APK 5	920 S CENTRAL AVE	5400	000013200	000014300
09-21-28-0196-80-620	NEW HOPE MISSIONARY BAPTIST CHURCH INC	APK 5	927 S CENTRAL AVE	5400	000025200	000027300
09-21-28-0196-80-640	BETTA CREATIVE LLC	APK 5	950 S PARK AVE	5400	000003600	000003900
09-21-28-0196-80-650	HOMES IN PARTNERSHIP INC	APK 5	20 E 7TH ST	5400	000003600	000003900
09-21-28-0196-80-670	HOMES IN PARTNERSHIP INC	APK 5	56 E 7TH ST	5400	000003600	000003900
09-21-28-0196-80-680	HOMES IN PARTNERSHIP INC	APK 5	58 E 7TH ST	5400	000003600	000003900
09-21-28-0196-80-690	JALPAR LLC	APK 5	60 E 7TH ST	5400	000003600	000003900
09-21-28-0196-80-700	JALPAR LLC	APK 5	64 E 7TH ST	5400	000003600	000003900
09-21-28-0196-80-710	JALPAR LLC	APK 5	33 DAVIS CT	5400	000003600	000003900
09-21-28-0196-80-711	NEW JOURNEY YOUTH CENTER INC	APK 5	70 E 7TH ST	5400	000003600	000003900
09-21-28-0196-80-720	JALPAR LLC	APK 5	704 S PARK AVE	5400	000003600	000003900
09-21-28-0196-80-730	STEESE CHAD L	APK 5	13 E 8TH ST	5400	000005280	00057.200
09-21-28-0196-80-740	POLLARD HENRY	APK 5	19 E 8TH ST	5400	000005280	00057.200
09-21-28-0196-80-761	STEESE CHAD L	APK 5	47 E 8TH ST	5400	000006000	000016900
09-21-28-0196-80-762	SMART SERVICES LLC	APK 5	718 S PARK AVE	5400	000007200	000016900
09-21-28-0196-80-811	HENDERSON COMMUNITY BUILDERS INC	APK 5	67 W 10TH ST	5400	000005280	000006500
07-21-28-1383-00-040	RECKLING DEBBIE	APK 11	2452 WYNDAM BAY PL	5400	000007200	000007800
09-21-28-0196-80-822	COBB NINA R	APK 5	19 W 10TH ST	5400	000005280	00057.200
09-21-28-0196-80-823	JACKSON SHIRLEY Y	APK 5	41 W 10TH ST	5400	000006000	000006500
09-21-28-0196-80-824	JONES THELMA LEE ESTATE	APK 5	31 W 10TH ST	5400	000003600	000003900
09-21-28-0196-80-830	HUGHLEY LAMAR	APK 5	932 S CENTRAL AVE	5400	000013200	000014300
09-21-28-0196-80-832	DOOBAY HAIMNARINE	APK 5	944 S CENTRAL AVE	5400	000013200	000014300
09-21-28-0196-80-833	BROWN DANDRE	APK 5	934 S CENTRAL AVE	5400	000005280	00057.200
09-21-28-0196-80-834	CPR WHOLESALE AND INVESTMENT PROPERTIES LLC TR	APK 5	938 S CENTRAL AVE	5400	000005280	00057.200
09-21-28-0196-80-835	DOOBAY HAIMNARINE	APK 5	15 W 10TH ST	5400	000003600	000003900
09-21-28-0196-80-836	CITY OF APOPKA	APK 5	13 W 10TH ST	5400	000013200	000014300
09-21-28-0196-80-837	LEGACY ENTERPRISE OF FL LLC	APK 5	948 S CENTRAL AVE	5400	000013200	000014300
09-21-28-0196-80-838	H & CC INVEST LLC	APK 5	940 S CENTRAL AVE	5400	000013200	000014300
09-21-28-0196-80-839	CITY OF APOPKA	APK 5	936 S CENTRAL AVE	5400	000013200	000014300
09-21-28-0196-90-211	BECKWOOD REAL ESTATE DEVELOPMENT LLC	APK 11	1109 S HAWTHORNE AVE	5400		00057.200
09-21-28-0196-90-213	BECKWOOD REAL ESTATE DEVELOPMENT LLC	APK 11	S HAWTHORNE AVE	5400		00057.200
09-21-28-0197-10-042	MCCRAY ROY LEE	APK 11	1007 S CENTRAL AVE	5400	000005280	00057.200
09-21-28-0197-10-049	HOWARD JIMMY D SR	APK 11	1013 S CENTRAL AVE	5400	000006000	000006500
09-21-28-0197-10-060	ST PAUL AFRICAN METHODIST EPISCOPAL CHURCH INC	APK 11	1012 S PARK AVE	5400	000022800	000024700
09-21-28-0197-10-114	ST PAUL AFRICAN METHODIST EPISCOPAL CHURCH INC	APK 11	27 E G H WASHINGTON ST	5400	000005280	000014300
09-21-28-0197-10-211	APOPKA HOLDING LLC	APK 11	1124 S PARK AVE	5400	000020400	000022100
09-21-28-0197-10-212	ST PAUL AFRICAN METHODIST EPISCOPAL CHURCH INC	APK 11	30 E G H WASHINGTON ST	5400	000018000	000019500
09-21-28-0197-10-213	APOPKA HOLDING LLC	APK 11	1120 S PARK AVE	5400	000015600	000016900
09-21-28-0868-01-042	JMS INVESTMENT PROPERTIES LLC	APK 11	326 W 1ST ST	5400	000005280	00057.200
09-21-28-0868-02-001	REASON FOR THE SEASON LLC	APK 11	606 S HAWTHORNE AVE	5400	000030000	000040300
09-21-28-0868-02-002	REASON FOR THE SEASON LLC	APK 11	560 S HAWTHORNE AVE	5400	000013200	000016900
09-21-28-0868-02-011	PICKARD GLORIA JEAN ESTATE	APK 11	444 S HAWTHORNE AVE	5400	000005280	00057.200
09-21-28-0868-03-007	BECERRA ASCENCIO ANGEL ISAAC	APK 11	406 S BRADSHAW RD	5400	000005280	00057.200
09-21-28-0868-04-000	CARTER LAND DEVELOPMENT LLC	APK 11	450 MARSHALL LAKE RD	5400	000058800	000087100
09-21-28-0868-04-001	ARROWROCK IV APOPKA 451 LLC	APK 11	MARSHALL LAKE RD	5400	000106800	000110500
09-21-28-0868-04-002	ARROWROCK IV APOPKA 451 LLC	APK 11	550 MARSHALL LAKE RD	5400	000003600	000003900
09-21-28-0868-04-003	ARROWROCK IV APOPKA 451 LLC	APK 11	650 MARSHALL LAKE RD	5400	000022800	000024700
09-21-28-0868-04-006	ARROWROCK IV APOPKA 451 LLC	APK 11	MARSHALL LAKE RD	5400	000007200	00057.200
09-21-28-0868-04-012	CITY OF APOPKA	APK 11	388 S BRADSHAW RD	5400	000013200	000014300
09-21-28-0868-04-013	CARTER LAND DEVELOPMENT LLC	APK 11	S BRADSHAW RD	5400	000003600	000003900
09-21-28-1250-00-010	DECLUE JONATHAN	APK 11	256 EDISTO PL	5400	000006000	000006500
09-21-28-1250-00-020	GIBSON RHONDA CRANETTA	APK 11	260 EDISTO PL	5400	000006000	000006500
09-21-28-1250-00-030	URENA TOMAS	APK 11	264 EDISTO PL	5400	000006000	000006500
09-21-28-1250-00-040	NICHOLAS WILLIAM C JR	APK 11	268 EDISTO PL	5400	000006000	000006500
09-21-28-1250-00-050	PROGRESS RESIDENTIAL BORROWER 17 LLC	APK 11	272 EDISTO PL	5400	000006000	000006500
09-21-28-1250-00-060	MCINTYRE MATTHEW ALLAN 1/2 INT	APK 11	276 EDISTO PL	5400	000005280	00057.200
09-21-28-1250-00-070	CONNOR-PROPHET CORENE E	APK 11	280 EDISTO PL	5400	000006000	000006500

09-21-28-1250-00-080	LARSON STEVEN M	APK 11	284 EDISTO PL	5400 000007200	000007800
09-21-28-1250-00-090	LAFAYETTE TERESA	APK 11	288 EDISTO PL	5400 000006000	000006500
09-21-28-1250-00-100	DEMAY SUSAN M	APK 11	292 EDISTO PL	5400 000006000	000006500
09-21-28-1250-00-110	PROGRESS RESIDENTIAL BORROWER 12 LLC	APK 11	308 EDISTO PL	5400 000006000	000006500
09-21-28-1250-00-120	PROGRESS RESIDENTIAL BORROWER 3 LLC	APK 11	312 EDISTO PL	5400 000006000	000006500
09-21-28-1250-00-130	ASKA-AUDAIN NIKELA D	APK 11	316 EDISTO PL	5400 000006000	000006500
09-21-28-1250-00-140	FOLZ MARK A	APK 11	320 EDISTO PL	5400 000005280	00057.200
09-21-28-1250-00-150	DEMORAES CESAR	APK 11	324 EDISTO PL	5400 000006000	000006500
09-21-28-1250-00-160	JACKSON JASMINE VONZIER	APK 11	328 EDISTO PL	5400 000006000	000006500
09-21-28-1250-00-170	HERON CANDACE R	APK 11	332 EDISTO PL	5400 000005280	00057.200
09-21-28-1250-00-180	BOUSKILA SHARONE	APK 11	311 RAMBLING CIR	5400 000006000	000006500
09-21-28-1250-00-190	RONQUILLO GLADIOLA R	APK 11	307 RAMBLING CIR	5400 000006000	000006500
09-21-28-1250-00-200	STRICKLAND ANTONIO	APK 11	303 RAMBLING CIR	5400 000005280	00057.200
09-21-28-1250-00-210	DARKHABANI BAREAA LIFE ESTATE	APK 11	299 RAMBLING CIR	5400 000006000	000006500
09-21-28-1250-00-220	SMITH ROGER B	APK 11	295 RAMBLING CIR	5400 000006000	000006500
09-21-28-1250-00-230	MARCELINO KERLYN R	APK 11	291 RAMBLING CIR	5400 000006000	000006500
09-21-28-1250-00-240	RICHARDSON KARL	APK 11	283 RAMBLING CIR	5400 000006000	000006500
09-21-28-1250-00-250	PROGRESS RESIDENTIAL BORROWER 4 LLC	APK 11	279 RAMBLING CIR	5400 000006000	000006500
09-21-28-1250-00-260	DYKES MADISON	APK 11	275 RAMBLING CIR	5400 000006000	000006500
09-21-28-1250-00-270	HENRY CURTIS O	APK 11	271 RAMBLING CIR	5400 000006000	000006500
09-21-28-1250-00-280	JAMES CARMEN NICOLE H	APK 11	267 RAMBLING CIR	5400 000006000	000006500
09-21-28-1250-00-290	PROGRESS RESIDENTIAL BORROWER 14 LLC	APK 11	259 RAMBLING CIR	5400 000005280	00057.200
09-21-28-1250-00-300	SANCHEZ RUIZ SENDY XIOMARA	APK 11	255 RAMBLING CIR	5400 000006000	000006500
09-21-28-1250-00-310	BEARD MARGARET E	APK 11	251 RAMBLING CIR	5400 000006000	000006500
09-21-28-1250-00-320	PROGRESS RESIDENTIAL BORROWER 12 LLC	APK 11	247 RAMBLING CIR	5400 000006000	000006500
09-21-28-1250-00-330	ANDERSON MIKEL DANIELLE	APK 11	243 RAMBLING CIR	5400 000006000	000006500
09-21-28-1250-00-340	VINES JARVIN DURAN	APK 11	239 RAMBLING CIR	5400 000006000	000006500
09-21-28-1250-00-350	HENRY JOSEPH	APK 11	235 RAMBLING CIR	5400 000006000	000006500
09-21-28-1250-00-360	ORELLANA ROLON ELVIS	APK 11	231 RAMBLING CIR	5400 000006000	000006500
09-21-28-1250-00-370	CUBILLAN MONTALVO JESSENIA	APK 11	227 RAMBLING CIR	5400 000006000	000006500
09-21-28-1250-00-380	MILORD PERSHARA MORTIMER	APK 11	223 RAMBLING CIR	5400 000006000	000006500
09-21-28-1250-00-390	ADORNO-LOPEZ ARGENIS D	APK 11	219 RAMBLING CIR	5400 000006000	000006500
09-21-28-1250-00-400	PROGRESS RESIDENTIAL BORROWER 7 LLC	APK 11	215 RAMBLING CIR	5400 000006000	000006500
09-21-28-1250-00-410	NUNEZ-PRIETO JOSE L	APK 11	211 RAMBLING CIR	5400 000006000	000006500
09-21-28-1250-00-420	ANTENOR MICHAELLE MOREAU	APK 11	234 RAMBLING CIR	5400 000006000	000006500
09-21-28-1250-00-430	BARRUOS OSALIQUEI	APK 11	238 RAMBLING CIR	5400 000006000	000006500
09-21-28-1250-00-440	MEEKS KENTRYCE L	APK 11	242 RAMBLING CIR	5400 000006000	000006500
09-21-28-1250-00-450	SINGH KUMAR	APK 11	246 RAMBLING CIR	5400 000006000	000006500
09-21-28-1250-00-460	BAUTISTA REYES ALBA D	APK 11	250 RAMBLING CIR	5400 000006000	000006500
09-21-28-1250-00-470	WILLIAMS BRANDON MARCUS	APK 11	268 RAMBLING CIR	5400 000006000	000006500
09-21-28-1250-00-480	HUGHES JOHN A III	APK 11	274 RAMBLING CIR	5400 000006000	000006500
09-21-28-1250-00-490	GULOTTA BRIAN A	APK 11	278 RAMBLING CIR	5400 000005280	00057.200
09-21-28-1250-00-500	SIMON WINSOME	APK 11	302 RAMBLING CIR	5400 000006000	000006500
09-21-28-1250-00-510	PROGRESS RESIDENTIAL BORROWER 3 LLC	APK 11	306 RAMBLING CIR	5400 000006000	000006500
09-21-28-1250-00-520	HARRIS ALLISON R	APK 11	310 RAMBLING CIR	5400 000005280	00057.200
09-21-28-1250-00-530	KYEI ALEX KOFI	APK 11	314 RAMBLING CIR	5400 000006000	000006500
09-21-28-1250-00-540	LEGER WILINGTON	APK 11	318 RAMBLING CIR	5400 000006000	000006500
09-21-28-1250-00-550	PROGRESS RESIDENTIAL BORROWER 4 LLC	APK 11	333 EDISTO PL	5400 000006000	000006500
09-21-28-1250-00-560	GARCIA ROY	APK 11	329 EDISTO PL	5400 000006000	000006500
09-21-28-1250-00-570	SEAGRAVES DAVID R JR	APK 11	321 EDISTO PL	5400 000006000	000006500
09-21-28-1250-00-580	MENDEZ JOSEPH L	APK 11	309 EDISTO PL	5400 000006000	000006500
09-21-28-1250-00-590	WHITE MARLIN W JR	APK 11	305 EDISTO PL	5400 000006000	000006500
09-21-28-1250-00-600	REYNOLDS GLENN	APK 11	301 EDISTO PL	5400 000006000	000006500
09-21-28-1250-00-610	WILKINS CORRILEE V LIFE ESTATE	APK 11	297 EDISTO PL	5400 000006000	000006500
09-21-28-1250-00-620	OAKLEY AMY T	APK 11	293 EDISTO PL	5400 000006000	000006500
09-21-28-1250-00-630	COX MARLON	APK 11	289 EDISTO PL	5400 000006000	000006500
09-21-28-1250-00-640	HERNANDEZ-CARMONA ADA	APK 11	285 EDISTO PL	5400 000006000	000006500
09-21-28-1250-00-650	ORTIZ NELSON	APK 11	281 EDISTO PL	5400 000006000	000006500
09-21-28-1250-00-660	RIDANPAA WILJO E	APK 11	277 EDISTO PL	5400 000006000	000006500
09-21-28-1250-00-670	SFR JV-2 NTL BORROWER LLC	APK 11	273 EDISTO PL	5400 000006000	000006500
09-21-28-3515-18-002	HIDDEN LAKE TOWNHOME OWNERS ASSOCIATION INC	APK 11	230 SMUGGLERS WAY	5400	000014300
09-21-28-1664-00-010	519 COOPER INDUSTRIAL PARKWAY LLC	APK 11	519 COOPER INDUSTRIAL PKWY	5400 000022800	000024700
09-21-28-1664-00-020	526 COOPER PKWY LLC	APK 11	526 COOPER INDUSTRIAL PKWY	5400 000025200	000027300

09-21-28-1664-00-030	MJR WOODWORKS LLC	APK 11	552 COOPER INDUSTRIAL PKWY	5400 000030000	000029900
09-21-28-1664-00-040	MJR WOODWORKS LLC	APK 11	578 COOPER INDUSTRIAL PKWY	5400 000027600	000029900
09-21-28-1664-00-060	JKMP REALTY LLC	APK 11	531 COOPER INDUSTRIAL PKWY	5400 000034800	000037700
09-21-28-1664-00-070	K&T WATERJET & FABRICATION LLC	APK 11	557 COOPER INDUSTRIAL PKWY	5400 000025200	000027300
09-21-28-1664-00-080	TRANSPORTATION SYSTEMS INC	APK 11	575 COOPER INDUSTRIAL PKWY	5400 000027600	000029900
09-21-28-1664-00-090	COLLINS MFG INC	APK 11	672 JOHNS RD	5400 000063600	000068900
09-21-28-1665-01-000	HURRICANEZ PROPERTIES LLC	APK 11	626 COOPER INDUSTRIAL PKWY	5400 000044400	000045500
09-21-28-1670-00-001	COOPER OAKS COMMERCE PARK OWNERS ASSN INC	APK 11	553 COOPER OAKS CT	5400 000003600	000003900
09-21-28-1670-00-002	COOPER OAKS COMMERCE PARK OWNERS ASSN INC	APK 11	565 COOPER OAKS CT	5400 000003600	000003900
09-21-28-1670-00-010	HURRICANEZ PROPERTIES LLC	APK 11	517 COOPER OAKS CT	5400 000030000	000032500
09-21-28-1670-00-020	BE-BREAD LLC	APK 11	529 COOPER OAKS CT	5400 000034800	000037700
09-21-28-1670-00-030	CARPET VALLE INC	APK 11	541 COOPER OAKS CT	5400 000037200	000040300
09-21-28-1670-00-040	EJ10 COOPER OAKS LLC	APK 11	516 COOPER OAKS CT	5400 000022800	000024700
09-21-28-1670-00-050	KEWL PROPERTIES LLC	APK 11	528 COOPER OAKS CT	5400 000003600	000003900
09-21-28-1670-00-060	KEWL PROPERTIES LLC	APK 11	540 COOPER OAKS CT	5400 000030000	000032500
09-21-28-1670-00-070	CARPET VALLE INC	APK 11	552 COOPER OAKS CT	5400 000013200	000014300
09-21-28-1670-00-080	BNY PROPERTIES LLC	APK 11	564 COOPER OAKS CT	5400 000030000	000032500
09-21-28-1670-00-090	KJW REAL ESTATE LLC	APK 11	578 COOPER OAKS CT	5400 000032400	000035100
09-21-28-1675-00-001	COOPER PALMS SPORTS/COMMERCE PARK PROPERTY OWNERS' ASSN INC	APK 11	399 COOPER PALMS PKWY	5400 000039600	000042900
09-21-28-1675-00-050	S&K HOLDINGS OF APOPKA LLC	APK 11	370 COOPER PALMS PKWY	5400 000030000	000032500
09-21-28-1675-00-060	4 JS BUSINESS PARK LLC	APK 11	360 COOPER PALMS PKWY	5400 000032400	000035100
09-21-28-1675-00-080	341 COOPER PALMS PARKWAY LLC	APK 11	341 COOPER PALMS PKWY	5400 000022800	000066300
09-21-28-1676-01-000	SOUTHEASTERN CONFERENCE ASSOCIATION OF SEVENTH-DAY ADVENTISTS INC	APK 11	110 ATHLETES ROW	5400 000126000	000136500
09-21-28-1677-00-002	COOPER PALMS SPORTS/COMMERCE PARK PROPERTY OWNERS' ASSN INC	APK 11	COOPER PALMS PKWY	5400 000003600	000003900
09-21-28-1677-07-000	4JS BUSINESS PARK LLC	APK 11	350 COOPER PALMS PKWY	5400 000003600	000045500
09-21-28-1677-09-000	TOLUNAY PROPERTIES LLC	APK 11	340 COOPER PALMS PKWY	5400 000070800	000076700
09-21-28-1678-10-000	SEGA COMMERCIAL PROPERTIES LLC	APK 11	330 COOPER PALMS PKWY	5400 000044400	000048100
09-21-28-1678-11-000	S&F ELECTRONICS LLC	APK 11	200 S HAWTHORNE AVE	5400 000003600	000037700
09-21-28-1944-00-010	BRONSON PATRICIA	APK 5	142 W OAK ST	5400 000006000	000006500
09-21-28-1944-00-031	MALTBY DONITA STILES	APK 5	146 W OAK ST	5400 000006000	000006500
09-21-28-1944-00-032	VALENCIA GERARDO	APK 5	115 N WASHINGTON AVE	5400 000005280	00057.200
09-21-28-1944-00-050	ORTIZ JOSE	APK 5	173 W MAGNOLIA ST	5400 000006000	000006500
09-21-28-1944-00-060	GRICE JEAN R	APK 5	163 W MAGNOLIA ST	5400 000006000	000006500
09-21-28-1944-00-080	CARTER LONIE GENE LIFE ESTATE	APK 5	157 W MAGNOLIA ST	5400 000005280	00057.200
09-21-28-1944-00-090	WILLIAMS DONALD E JR	APK 5	145 W MAGNOLIA ST	5400 000006000	000006500
09-21-28-1944-00-100	HUERTAS ANA M	APK 5	141 W MAGNOLIA ST	5400 000006000	000006500
09-21-28-1944-00-120	HUERTAS ANA	APK 5	131 W MAGNOLIA ST	5400 000005280	00057.200
09-21-28-1944-00-130	LUCIANO BADILLO ERIKA EDITH	APK 5	113 W MAGNOLIA ST	5400 000005280	00057.200
09-21-28-1944-00-141	WILLIAMS DONALD E JR	APK 5	118 N LAKE AVE	5400 000007200	000007800
09-21-28-1944-00-142	NEW DENNIS J	APK 5	105 W MAGNOLIA ST	5400 000006000	000006500
09-21-28-1972-01-171	126 WEST MAGNOLIA LLC	APK 5	126 W MAGNOLIA ST	5400 000005280	00057.200
09-21-28-1972-01-172	DE JESUS GARCIA MARIA	APK 5	142 W MAGNOLIA ST	5400 000005280	00057.200
09-21-28-1972-01-173	KIRBY JOANNE VICTORIA LIFE ESTATE	APK 5	148 W MAGNOLIA ST	5400 000005280	00057.200
09-21-28-1972-01-181	RODRIGUEZ JOSE	APK 5	118 W MAGNOLIA ST	5400 000005280	00057.200
09-21-28-1972-01-182	RODRIGUEZ EVELYN	APK 5	12 N LAKE AVE	5400 000006000	000006500
09-21-28-1972-01-183	JACKSON ERVAN E	APK 5	122 W MAGNOLIA ST	5400 000005280	00057.200
09-21-28-1972-01-190	FLORIDA CONFERENCE ASSN OF SEVENTH DAY ADVENTIST	APK 5	263 W ORANGE ST	5400 000013200	000014300
09-21-28-1972-01-201	233 W ORANGE LLC	APK 5	233 W ORANGE ST	5400 000006000	000006500
09-21-28-1972-01-202	JOHN FREDRICKS FAMILY TRUST 1/2 INT	APK 5	235 W ORANGE ST	5400 000006000	000006500
09-21-28-1972-01-210	APOPKA ELKS LODGE INC NUMBER 2422	APK 5	201 W ORANGE ST	5400 000030000	000032500
09-21-28-1972-01-220	JV CV RESIDENTIAL PROPERTIES LLC	APK 5	171 W ORANGE ST	5400 000007200	000006500
09-21-28-1972-01-221	JV CV RESIDENTIAL PROPERTIES LLC	APK 5	15 N WASHINGTON AVE	5400 000007200	000007800
09-21-28-1972-01-241	WAGNER DONNA M	APK 5	105 W ORANGE ST	5400 000006000	000006500
09-21-28-1972-01-242	MARTINEZ RAFAEL ADAN	APK 5	121 W ORANGE ST	5400 000007200	000007800
09-21-28-1972-02-011	ESQUERDO JOSE ANTONIO	APK 5	145 N LAKE AVE	5400 000006000	000006500
09-21-28-1972-02-012	SHEARON MARION E LIFE ESTATE	APK 5	131 N LAKE AVE	5400 000005280	00057.200
09-21-28-1972-02-021	CANFIELD MICHAEL	APK 5	52 W OAK ST	5400 000005280	00057.200
09-21-28-1972-02-022	HIDALGO AARON	APK 5	56 W OAK ST	5400 000005280	00057.200
09-21-28-1972-02-029	PALMER BOBBY G LIFE ESTATE	APK 5	50 W OAK ST	5400 000006000	000006500
09-21-28-1972-02-030	LUJAN OSCAR	APK 5	18 W OAK ST	5400 000007200	000007800
09-21-28-1972-02-050	WILLIAMS ROGER FRANKLIN	APK 5	138 N CENTRAL AVE	5400 000007200	000007800
09-21-28-1972-02-071	HERRERA THALIA DENISE	APK 5	141 N CENTRAL AVE	5400 000005280	00057.200
09-21-28-1972-02-072	SANTANA LILLIANA	APK 5	131 N CENTRAL AVE	5400 000005280	00057.200

09-21-28-1972-02-080	LINVESTMENTS INC	APK 5	22 E OAK ST	5400 000005280	00057.200
09-21-28-1972-02-090	OVALLES LARISA	APK 5	36 E OAK ST	5400 000006000	000006500
09-21-28-1972-02-100	NANAN GILBERT	APK 5	48 E OAK ST	5400 000006000	000006500
09-21-28-1972-02-111	ACT ASSETS LLC	APK 5	56 E OAK ST	5400 000005280	00057.200
09-21-28-1972-02-112	ACT ASSETS LLC	APK 5	130 N PARK AVE	5400 000018000	000019500
09-21-28-1972-02-121	ACT ASSETS LLC	APK 5	144 N PARK AVE	5400 000013200	000014300
09-21-28-1972-02-130	RUTH SAMMY LEE	APK 5	75 W MAGNOLIA ST	5400 000005280	00057.200
09-21-28-1972-02-131	MEDINA JOSE A	APK 5	63 W MAGNOLIA ST	5400 000006000	000006500
09-21-28-1972-02-151	KOCH LAWRENCE WALTER	APK 5	45 W MAGNOLIA ST	5400 000005280	00057.200
09-21-28-1972-02-152	BARRAGAN ADAM	APK 5	35 W MAGNOLIA ST	5400 000005280	00057.200
09-21-28-1972-02-161	WARD DAWN	APK 5	33 W MAGNOLIA ST	5400 000005280	00057.200
09-21-28-1972-02-170	WILLIAMS ROGER F 1/2 INT	APK 5	102 N CENTRAL AVE	5400 000006000	000006500
09-21-28-1972-02-171	WESELA DONNA	APK 5	27 W MAGNOLIA ST	5400 000005280	00057.200
09-21-28-1972-02-191	CRUZ CAROLINA F	APK 5	117 N CENTRAL AVE	5400 000005280	00057.200
09-21-28-1972-02-192	GORYL GWEN	APK 5	107 N CENTRAL AVE	5400 000005280	00057.200
09-21-28-1972-02-200	ROUSE SAMANTHA	APK 5	19 E MAGNOLIA ST	5400 000006000	000006500
09-21-28-1972-02-210	MATTOX MARY KATHLEEN WALTERS	APK 5	43 E MAGNOLIA ST	5400 000006000	000006500
09-21-28-1972-02-220	WOODHAM GUY JR	APK 5	47 E MAGNOLIA ST	5400 000007200	000007800
09-21-28-1972-02-231	BAUTISTA NAVARRO LIBNEY J	APK 5	61 E MAGNOLIA ST	5400 000006000	000006500
09-21-28-1972-02-232	ROPER AND ROPER PA	APK 5	116 N PARK AVE	5400 000015600	000016900
09-21-28-1972-02-241	PRECISION ESTHETICS INC	APK 5	100 N PARK AVE	5400 000015600	000016900
09-21-28-1972-02-250	HOUVOURAS MATTHEW T	APK 5	70 W MAGNOLIA ST	5400 000006000	000006500
09-21-28-1972-02-260	BROWN ALFONSO R	APK 5	62 W MAGNOLIA ST	5400 000006000	000006500
09-21-28-1972-02-271	MERCADO ANGELO	APK 5	44 W MAGNOLIA ST	5400 000005280	00057.200
09-21-28-1972-02-272	MATHIS BILLIE J	APK 5	50 W MAGNOLIA ST	5400 000005280	00057.200
09-21-28-1972-02-281	HEPNER PATRICIA	APK 5	32 W MAGNOLIA ST	5400 000006000	000006500
09-21-28-1972-02-282	PARRY JANET M	APK 5	42 W MAGNOLIA ST	5400 000005280	00057.200
09-21-28-1972-02-291	RAMSWEL INVESTMENT LLC	APK 5	24 W MAGNOLIA ST	5400 000003600	00057.200
09-21-28-1972-02-292	COSTANZA GAYLE	APK 5	38 N CENTRAL AVE	5400 000006000	000006500
09-21-28-1972-02-301	RAMSWEL INVESTMENT LLC	APK 5	40 N CENTRAL AVE	5400 000005280	00057.200
09-21-28-1972-02-311	NARCISSE MOZYE	APK 5	14 E MAGNOLIA ST	5400 000005280	00057.200
09-21-28-1972-02-312	CRUZ JORGE L	APK 5	35 N CENTRAL AVE	5400 000005280	00057.200
09-21-28-1972-02-313	SCHOSEK TODD	APK 5	33 N CENTRAL AVE	5400 000005280	00057.200
09-21-28-1972-02-331	MARTINEZ SANDRA	APK 5	26 E MAGNOLIA ST	5400 000006000	000006500
09-21-28-1972-02-332	MAGNOLIA STREET RENTALS LLC	APK 5	40 E MAGNOLIA ST	5400 000005280	00057.200
09-21-28-1972-02-340	BARTELS ANN	APK 5	46 E MAGNOLIA ST	5400 000005280	00057.200
09-21-28-1972-02-350	FLAQUER ROMEO	APK 5	50 E MAGNOLIA ST	5400 000007200	000007800
09-21-28-1972-02-361	HORACE H THOMPSON TRUST 1/2 INT	APK 5	38 N PARK AVE	5400 000018000	000019500
09-21-28-1972-02-370	VOLL JOHN H	APK 5	73 W ORANGE ST	5400 000006000	000006500
09-21-28-1972-02-381	RODRIGUEZ CIARA	APK 5	61 W ORANGE ST	5400 000005280	00057.200
09-21-28-1972-02-391	HALL FAMILY TRUST	APK 5	15 W ORANGE ST	5400 000006000	000006500
09-21-28-1972-02-392	MATOS NORMARY SIERRA	APK 5	45 W ORANGE ST	5400 000006000	000006500
09-21-28-1972-02-410	NGUYEN PETER ANH TUAN	APK 5	11 W ORANGE ST	5400 000006000	000006500
09-21-28-1972-02-421	JACKSON DEENA RENEE	APK 5	24 N CENTRAL AVE	5400 000005280	00057.200
09-21-28-1972-02-422	HPA BORROWER 2017-1 LLC	APK 5	5 W ORANGE ST	5400 000006000	000006500
09-21-28-1972-02-430	LE COUMPTTE MICHELE	APK 5	11 N CENTRAL AVE	5400 000005280	00057.200
09-21-28-1972-02-431	SANABRIA MARIA E	APK 5	39 E ORANGE ST	5400 000005280	00057.200
09-21-28-1972-02-440	ADAMS JAMES	APK 5	21 E ORANGE ST	5400 000006000	000006500
09-21-28-1972-02-450	WHEELER SUZANNE E	APK 5	31 E ORANGE ST	5400 000005280	00057.200
09-21-28-1972-02-460	MATEOS SULYQUEY	APK 5	49 E ORANGE ST	5400 000005280	000006500
09-21-28-1972-02-471	FRITZ SANDRA M	APK 5	71 E ORANGE ST	5400 000003600	000003900
09-21-28-1972-02-472	RIVERA PAULA JEAN	APK 5	61 E ORANGE ST	5400 000006000	000006500
09-21-28-1972-02-481	NELSONS INSURANCE SERVICES INC	APK 5	10 N PARK AVE	5400 000018000	000019500
09-21-28-1972-02-491	DEVORE MARK JAMES	APK 5	23 S LAKE AVE	5400 000005280	00057.200
09-21-28-1972-02-492	SILVA ROSA YORDANIS RAMON	APK 5	72 W ORANGE ST	5400 000006000	000006500
09-21-28-1972-02-501	MORALES LINO DAMIAN	APK 5	48 W ORANGE ST	5400 000006000	000006500
09-21-28-1972-02-511	CONFIDENTIAL	APK 5	38 W ORANGE ST	5400 000006000	000006500
09-21-28-1972-02-521	HENDRIX R TERRELL	APK 5	32 W ORANGE ST	5400 000006000	000006500
09-21-28-1972-02-530	SERWE JOSEPH M III	APK 5	18 W ORANGE ST	5400 000005280	00057.200
09-21-28-1972-02-531	NGUYEN VIET VAN	APK 5	24 W ORANGE ST	5400 000006000	000006500
09-21-28-1972-02-541	HYLANDS TRACEY LORRAINE	APK 5	22 S CENTRAL AVE	5400 000006000	000006500
09-21-28-1972-02-542	VAIVE GARY	APK 5	6 S CENTRAL AVE	5400 000005280	00057.200
09-21-28-1972-02-551	CULLEN IAN M	APK 5	5 S CENTRAL AVE	5400 000006000	000006500

09-21-28-1972-02-561	CONFIDENTIAL	APK 5	30 E ORANGE ST	5400 000005280	00057.200
09-21-28-1972-02-562	CRUZ MARQUEZ MOISES	APK 5	21 S CENTRAL AVE	5400 000005280	00057.200
09-21-28-1972-02-590	LINCWEST HOLDINGS LLC	APK 5	12 S PARK AVE	5400 000018000	000019500
09-21-28-1972-02-591	SPARK OFFICE LLC	APK 5	20 S PARK AVE	5400 000020400	000022100
09-21-28-1972-02-610	JORDAN BRETT M	APK 5	61 W 1ST ST	5400 000007200	000007800
09-21-28-1972-02-631	HOUSE STONEY G	APK 5	31 W 1ST ST	5400 000007200	000007800
09-21-28-1972-02-632	JOYCE B BROCKER REVOCABLE TRUST	APK 5	33 W 1ST ST	5400 000005280	00057.200
09-21-28-1972-02-650	LIFE CONCEPTS GROUP HOME I INC	APK 5	27 W 1ST ST	5400 000018000	000019500
09-21-28-1972-02-660	MEGNA PETER	APK 5	30 S CENTRAL AVE	5400 000005280	00057.200
09-21-28-1972-02-661	PEAK WILLIAM EDWARD	APK 5	70 S CENTRAL AVE	5400 000006000	000006500
09-21-28-1972-02-670	CHE DARLINE J LIFE ESTATE	APK 5	31 S CENTRAL AVE	5400 000006000	000006500
09-21-28-1972-02-671	A D M INVESTMENT HOMES LLC	APK 5	11 E 1ST ST	5400 000006000	000006500
09-21-28-1972-02-690	HOWARD MARSHALL	APK 5	41 E 1ST ST	5400 000007200	000007800
09-21-28-1972-02-710	AXSOM RUSSELL W	APK 5	61 E 1ST ST	5400 000007200	000007800
09-21-28-1972-02-720	LITTLE TOTS ON THE MOVE	APK 5	34 S PARK AVE	5400 000015600	000016900
09-21-28-1976-00-010	SUBURBAN VENTURES INC	APK 5	53 S HAWTHORNE AVE	5400 000044400	000048100
09-21-28-1976-00-060	WHITE CHRISTIN MEREDITH	APK 5	174 W ORANGE ST	5400 000007200	000007800
09-21-28-1976-00-072	FERGUSON MARY E	APK 5	138 W ORANGE ST	5400 000005280	000003900
09-21-28-1976-00-080	FERGUSON MARY E	APK 5	136 W ORANGE ST	5400 000006000	000006500
09-21-28-1976-00-090	HENDERSON JASON M	APK 5	110 W ORANGE ST	5400 000006000	000006500
09-21-28-1976-00-101	MITHOOLALL MOHANRAM LIFE ESTATE	APK 5	106 W ORANGE ST	5400 000006000	000006500
09-21-28-1976-00-102	22 SOUTH LAKE AVE TRUST AGREEMENT	APK 5	22 S LAKE AVE	5400 000006000	000006500
09-21-28-1976-00-130	HYDRADRY INC	APK 5	203 W 1ST ST	5400 000061200	000066300
09-21-28-1976-00-160	RF APOPKA REAL ESTATE LLC	APK 5	33 S WASHINGTON AVE	5400 000030000	000032500
09-21-28-1976-00-180	CARRAWAY JENNIFER	APK 5	119 W 1ST ST	5400 000006000	000006500
09-21-28-1976-00-190	CAROL FREDRICKS LIVING TRUST	APK 5	115 W 1ST ST	5400 000006000	000006500
09-21-28-1976-00-201	HUDSON GARY G	APK 5	32 S LAKE AVE	5400 000005280	00057.200
09-21-28-1976-00-202	MARTIN PATRICIA A	APK 5	28 S LAKE AVE	5400 000006000	000006500
09-21-28-1976-00-203	DENNING FAMILY TRUST	APK 5	103 W 1ST ST	5400 000005280	00057.200
09-21-28-3460-00-010	RUGGIERO JOSEPH L JR	APK 5	101 N HAWTHORNE AVE	5400 000005280	00057.200
09-21-28-3460-00-020	WOLFE STEPHEN H JR	APK 5	109 N HAWTHORNE AVE	5400 000006000	000006500
09-21-28-3460-00-030	JOHNSON ASHANTIS	APK 5	298 OAK RUN CT	5400 000005280	00057.200
09-21-28-3460-00-040	DEAN KIKI N	APK 5	292 OAK RUN CT	5400 000005280	00057.200
09-21-28-3460-00-050	LI GUANG QIN	APK 5	286 OAK RUN CT	5400 000005280	00057.200
09-21-28-3460-00-060	WARD-WATSON DONNA W	APK 5	280 OAK RUN CT	5400 000006000	000006500
09-21-28-3460-00-070	JASOCA FLORIDA LLC	APK 5	274 OAK RUN CT	5400 000006000	000006500
09-21-28-3460-00-080	CHEEVER LAWRENCE M	APK 5	268 OAK RUN CT	5400 000005280	00057.200
09-21-28-3460-00-090	MCCLOSKEY ERIN	APK 5	262 OAK RUN CT	5400 000005280	00057.200
09-21-28-3460-00-100	RODRIGUEZ EDDIE	APK 11	256 OAK RUN CT	5400 000005280	00057.200
09-21-28-3460-00-110	GARREN KENNETH A	APK 11	250 OAK RUN CT	5400 000005280	00057.200
09-21-28-3460-00-120	AMERICAN HOMES 4 RENT	APK 11	244 OAK RUN CT	5400 000005280	00057.200
09-21-28-3460-00-130	CAMACHO LOUIS	APK 11	238 OAK RUN CT	5400 000006000	000006500
09-21-28-3460-00-140	GODFREY C BAPTISTE TRUST	APK 11	232 OAK RUN CT	5400 000005280	00057.200
09-21-28-3460-00-150	PEREZ-RIVAS KATIUSCA	APK 11	239 OAK RUN CT	5400 000005280	00057.200
09-21-28-3460-00-160	AMH 2015-1 BORROWER LP	APK 11	245 OAK RUN CT	5400 000005280	00057.200
09-21-28-3460-00-170	ALLEN DANIELLE L	APK 11	251 OAK RUN CT	5400 000005280	00057.200
09-21-28-3460-00-180	SARAVIA MIGUEL	APK 11	257 OAK RUN CT	5400 000005280	00057.200
09-21-28-3460-00-190	RIVEROS MIGUEL	APK 5	263 OAK RUN CT	5400 000005280	00057.200
09-21-28-3460-00-200	NEGRON ZENAIDA I	APK 5	213 N HAWTHORNE AVE	5400 000005280	00057.200
09-21-28-3460-00-210	DUENAS ALDO	APK 11	102 N HAWTHORNE AVE	5400 000005280	00057.200
09-21-28-3460-00-220	ZAYAS ZAULL	APK 11	110 N HAWTHORNE AVE	5400 000005280	00057.200
09-21-28-3460-00-230	AMH 2015-1 BORROWER LP	APK 11	200 N HAWTHORNE AVE	5400 000005280	00057.200
09-21-28-3460-00-240	CHARLES FREDERICK VAN DEUSEN TRUST	APK 11	206 N HAWTHORNE AVE	5400 000005280	00057.200
09-21-28-3460-00-250	PUN KWAI KAM	APK 11	212 N HAWTHORNE AVE	5400 000005280	00057.200
09-21-28-3461-00-260	NOVOA JOSE R	APK 11	218 N HAWTHORNE AVE	5400 000005280	00057.200
09-21-28-3461-00-270	CASTILLO BEATRIZ RIVEROS	APK 11	224 N HAWTHORNE AVE	5400 000005280	00057.200
09-21-28-3461-00-280	RODRIGUEZ RICHARD	APK 11	230 N HAWTHORNE AVE	5400 000005280	00057.200
09-21-28-3461-00-290	AVILES LUIS	APK 11	236 N HAWTHORNE AVE	5400 000005280	00057.200
09-21-28-3461-00-300	MORGAN MILLICENT	APK 11	242 N HAWTHORNE AVE	5400 000005280	00057.200
09-21-28-3461-00-310	TIMOTHY V RANDOLPH II TRUST 50% INT	APK 11	251 RHAPSODY LN	5400 000005280	00057.200
09-21-28-3461-00-320	DHLAMINI MNQOBI	APK 11	245 RHAPSODY LN	5400 000005280	00057.200
09-21-28-3461-00-330	VEGA VIVIAN	APK 11	239 RHAPSODY LN	5400 000005280	00057.200
09-21-28-3461-00-340	MARTINEZ EUGENIO ALMARAZ	APK 11	233 RHAPSODY LN	5400 000005280	00057.200

09-21-28-3461-00-350	RICO CARLOS	APK 11	227 RHAPSODY LN	5400 000005280	00057.200
09-21-28-3461-00-360	RUGGIERO JOSEPH L JR	APK 11	221 RHAPSODY LN	5400 000005280	00057.200
09-21-28-3461-00-370	JOLY NERLINE	APK 11	215 RHAPSODY LN	5400 000005280	00057.200
09-21-28-3461-00-380	AGUIRRE DERRICK ABDIEL	APK 11	209 RHAPSODY LN	5400 000005280	00057.200
09-21-28-3461-00-390	DRAKE JAMIE A	APK 11	202 RHAPSODY LN	5400 000005280	00057.200
09-21-28-3461-00-400	TAH 2017-1 BORROWER LLC	APK 11	208 RHAPSODY LN	5400 000005280	00057.200
09-21-28-3461-00-410	DE SAGUN ELIEZER M	APK 11	214 RHAPSODY LN	5400 000005280	00057.200
09-21-28-3461-00-420	MONROE SHAWN M SR	APK 11	220 RHAPSODY LN	5400 000005280	00057.200
09-21-28-3461-00-430	QUINONEZ MADELINE	APK 11	226 RHAPSODY LN	5400 000005280	00057.200
09-21-28-3461-00-440	ANISIMOVA LYUDMILA A 50%	APK 11	232 RHAPSODY LN	5400 000006000	000006500
09-21-28-3461-00-450	MENDEZ LUIS A	APK 11	238 RHAPSODY LN	5400 000005280	00057.200
09-21-28-3461-00-460	HERNANDEZ MANUEL	APK 11	244 RHAPSODY LN	5400 000005280	00057.200
09-21-28-3461-00-470	2018-2 IH BORROWER LP	APK 11	250 RHAPSODY LN	5400 000006000	000006500
09-21-28-3461-00-480	CRUZ JOEL	APK 11	320 N HAWTHORNE AVE	5400 000005280	00057.200
09-21-28-3461-00-490	MONSANTO WILDELINE	APK 11	326 N HAWTHORNE AVE	5400 000006000	000006500
09-21-28-3461-00-500	SANTOS-RODRIGUEZ ANTONIO	APK 11	325 N HAWTHORNE AVE	5400 000006000	000006500
09-21-28-3461-00-510	RUMZI BILLY	APK 11	319 N HAWTHORNE AVE	5400 000005280	00057.200
09-21-28-3461-00-520	HALL DAVID	APK 11	313 N HAWTHORNE AVE	5400 000005280	00057.200
09-21-28-3461-00-530	BUSCHMANN MARY R	APK 11	307 N HAWTHORNE AVE	5400 000005280	00057.200
09-21-28-3461-00-540	SPRY ALLEN J	APK 11	301 N HAWTHORNE AVE	5400 000005280	00057.200
09-21-28-3461-00-550	VAYOS MINERVA	APK 11	279 N HAWTHORNE AVE	5400 000005280	00057.200
09-21-28-3461-00-560	SMITH SHARON A	APK 11	273 N HAWTHORNE AVE	5400 000005280	00057.200
09-21-28-3461-00-570	SARDUY ANGEL SIGIFRESO	APK 11	267 N HAWTHORNE AVE	5400 000005280	00057.200
09-21-28-3461-00-580	MEDEROS JIMENEZ MINERVA LIFE ESTATE	APK 11	261 N HAWTHORNE AVE	5400 000005280	00057.200
09-21-28-3461-00-590	MURDOCK JOSHUA L	APK 11	255 N HAWTHORNE AVE	5400 000005280	00057.200
09-21-28-3461-00-600	PARTIDA BENITO	APK 11	249 N HAWTHORNE AVE	5400 000005280	00057.200
09-21-28-3461-00-610	ALCANTARA MARIA	APK 11	243 N HAWTHORNE AVE	5400 000005280	00057.200
09-21-28-3461-00-620	LERNER ROBERT	APK 11	237 N HAWTHORNE AVE	5400 000005280	00057.200
09-21-28-3461-00-630	DUANY GUILBERTO	APK 11	231 N HAWTHORNE AVE	5400 000006000	000006500
09-21-28-3461-00-640	SERRANO REBECCA	APK 11	225 N HAWTHORNE AVE	5400 000005280	00057.200
09-21-28-3461-00-650	HENDRICKSON EMMA A	APK 11	219 N HAWTHORNE AVE	5400 000006000	000006500
33-20-28-8257-00-008	CITY OF APOPKA	APK 11	556 SANCTUARY GOLF PL	5400 000003600	000003900
09-21-28-3515-00-020	HERRERO ARNALDO	APK 11	244 SMUGGLERS WAY	5400 000005280	00057.200
09-21-28-3515-00-030	JOSHI PINAL	APK 11	248 SMUGGLERS WAY	5400 000005280	00057.200
09-21-28-3515-00-040	ORLANDO SNOW BIRD LLC	APK 11	252 SMUGGLERS WAY	5400 000005280	00057.200
09-21-28-3515-00-050	PALMER DEVON A	APK 11	256 SMUGGLERS WAY	5400 000005280	00057.200
09-21-28-3515-00-060	CAMARA JAYSON	APK 11	260 SMUGGLERS WAY	5400 000006000	000006500
09-21-28-3515-00-070	JORDAN KEAUSHA CHANTEY	APK 11	264 SMUGGLERS WAY	5400 000005280	00057.200
09-21-28-3515-00-080	DAY TRISHA	APK 11	268 SMUGGLERS WAY	5400 000005280	00057.200
09-21-28-3515-00-090	CAMARA JARRETT	APK 11	272 SMUGGLERS WAY	5400 000005280	00057.200
09-21-28-3515-00-100	SATTERFIELD LYNNETTE ROSE	APK 11	276 SMUGGLERS WAY	5400 000005280	00057.200
09-21-28-3515-00-110	FISHER LAWRENCE ALAN	APK 11	280 SMUGGLERS WAY	5400 000005280	00057.200
09-21-28-3515-00-120	BOWMAN ASHLEY A	APK 11	284 SMUGGLERS WAY	5400 000005280	00057.200
09-21-28-3515-00-130	MANNIX-THOMAS KRISTEN	APK 11	288 SMUGGLERS WAY	5400 000005280	00057.200
09-21-28-3515-00-140	JOHNSON JEANNE V	APK 11	292 SMUGGLERS WAY	5400 000005280	00057.200
09-21-28-3515-00-150	SMALL RECARDO J	APK 11	304 SMUGGLERS WAY	5400 000005280	00057.200
09-21-28-3515-00-160	SEGAL CHANTELL	APK 11	308 SMUGGLERS WAY	5400 000005280	00057.200
09-21-28-3515-00-170	LE VERE ISHAN	APK 11	312 SMUGGLERS WAY	5400 000005280	00057.200
09-21-28-3515-00-180	EVANGELISTA DAVID A	APK 11	316 SMUGGLERS WAY	5400 000005280	00057.200
09-21-28-3515-00-190	BROWN SHAYLA DENISE	APK 11	320 SMUGGLERS WAY	5400 000005280	00057.200
09-21-28-3515-00-200	ALAM MAHABUBUL	APK 11	324 SMUGGLERS WAY	5400 000005280	00057.200
09-21-28-3515-00-210	YATIN CAMILLO	APK 11	328 SMUGGLERS WAY	5400 000005280	00057.200
09-21-28-3515-00-220	MARKS BRANDON A	APK 11	332 SMUGGLERS WAY	5400 000005280	00057.200
09-21-28-3515-00-230	RUIZ BRYAN	APK 11	336 SMUGGLERS WAY	5400 000005280	00057.200
09-21-28-3515-00-240	HANSEN RICHARD T JR	APK 11	340 SMUGGLERS WAY	5400 000005280	00057.200
09-21-28-3515-00-250	MCFALL DOMINIC A	APK 11	344 SMUGGLERS WAY	5400 000005280	00057.200
09-21-28-3515-00-260	MASSON CHANTELE R	APK 11	348 SMUGGLERS WAY	5400 000005280	00057.200
09-21-28-3515-00-270	RODRIGUEZ WILMARIE	APK 11	352 SMUGGLERS WAY	5400 000005280	00057.200
09-21-28-3515-00-280	APPLEGATE CYNTHIA L LIFE ESTATE	APK 11	356 SMUGGLERS WAY	5400 000006000	000006500
09-21-28-3515-00-290	WATSON ERIN NICOLE	APK 11	376 SMUGGLERS WAY	5400 000005280	00057.200
09-21-28-3515-00-300	RIZO JULIAN	APK 11	380 SMUGGLERS WAY	5400 000005280	00057.200
09-21-28-3515-00-310	CORDERO LISSETTE MARISA BAHAMUNDI	APK 11	384 SMUGGLERS WAY	5400 000005280	00057.200
09-21-28-3515-00-320	JAMIESON RUTH ANN	APK 11	388 SMUGGLERS WAY	5400 000005280	00057.200

09-21-28-3515-00-330	CARVAJAL MUZIOTTI MARIA CAROLINA	APK 11	392 SMUGGLERS WAY	5400 000005280	00057.200
09-21-28-3515-00-340	STERLING MARLON FEDROY	APK 11	396 SMUGGLERS WAY	5400 000005280	00057.200
09-21-28-3515-00-350	WILKES DESEIRIA LAFAY	APK 11	400 SMUGGLERS WAY	5400 000005280	00057.200
09-21-28-3515-00-360	HIGGINS CHRISTINA M	APK 11	404 SMUGGLERS WAY	5400 000005280	00057.200
09-21-28-3515-00-370	HUNTER AYANNA NATALIA	APK 11	408 SMUGGLERS WAY	5400 000005280	00057.200
09-21-28-3515-00-380	RODRIGUEZ BALDALLO SUHAIL PAOLA	APK 11	412 SMUGGLERS WAY	5400 000005280	00057.200
09-21-28-3515-00-390	JONES TAKEDRA	APK 11	416 SMUGGLERS WAY	5400 000005280	00057.200
09-21-28-3515-00-400	MOODIE MARLENIE	APK 11	420 SMUGGLERS WAY	5400 000005280	00057.200
09-21-28-3515-00-410	PEREZ GARCIA FREDDY ALEXANDER SR	APK 11	432 SMUGGLERS WAY	5400 000005280	00057.200
09-21-28-3515-00-420	MCLOUD TEDRA V	APK 11	436 SMUGGLERS WAY	5400 000005280	00057.200
09-21-28-3515-00-430	RODRIGUEZ RODRIGUEZ BERNARDO PASTOR	APK 11	440 SMUGGLERS WAY	5400 000005280	00057.200
09-21-28-3515-00-440	LEON KAMILA ANTONETTE	APK 11	444 SMUGGLERS WAY	5400 000005280	00057.200
23-21-28-7961-00-003	CITY OF APOPKA	APK 11	SHEELER HILLS DR	5400 000003600	000003900
30-20-28-9139-00-160	MUNOZ IRENE CARRION	APK 11	2879 PONKAN SUMMIT DR	5400 000007200	000007800
05-21-28-6690-00-004	CITY OF APOPKA	APK 11	ERROL PKWY	5400 000003600	000003900
29-20-28-8261-00-240	SANTIAGO LUIS RAMOS	APK 11	1201 HIMALAYAN CT	5400 000005280	00057.200
07-21-28-1383-00-350	SWILLEY WILLIE FAYE	APK 11	53 SEDONA COVE DR	5400 000007200	000007800
07-21-28-1383-00-010	GRIFFITH GREGORY D	APK 11	2428 WYNDAM BAY PL	5400 000007200	000007800
07-21-28-1383-00-370	NOVAK ROBERT L	APK 11	62 SEDONA COVE DR	5400 000007200	000007800
09-21-28-3515-00-600	JAMES MAURICE SR	APK 11	377 SMUGGLERS WAY	5400 000006000	000006500
07-21-28-1383-00-030	CHAFFEE JEFFREY R	APK 11	2444 WYNDAM BAY PL	5400 000007200	000007800
05-21-28-6692-03-300	GONZALES IRIS	APK 11	562 ERROL PKWY	5400 000006000	000006500
07-21-28-1383-00-250	ROBERTO S PEREZ AND GAIL M PEREZ REVOCABLE TRUST	APK 11	64 CLEAR HARBOR CT	5400 000007200	000007800
03-21-28-4835-00-390	BECKER DEVIN J	APK 11	633 PRIMROSE WILLOW WAY	5400 000007200	000007800
29-20-28-8261-00-570	SZYMCIZYK DUSTIN	APK 11	1141 OZARK CT	5400 000005280	00057.200
07-21-28-1384-00-240	GURLEY BRANDI	APK 11	55 CLEAR HARBOR CT	5400 000007200	000007800
09-21-28-3515-00-490	NEWMAN LAWRENCE A	APK 11	421 SMUGGLERS WAY	5400 000005280	00057.200
30-20-28-9140-01-250	SEHWEIL IFTERAG A M	APK 11	2804 PONKAN MEADOW DR	5400 000007200	000007800
09-21-28-3515-00-610	BURCHENSON KRISTA-GAYE LATOYA	APK 11	323 SMUGGLERS WAY	5400 000005280	00057.200
09-21-28-3515-00-620	BLACKMON ASHLEY	APK 11	319 SMUGGLERS WAY	5400 000005280	00057.200
09-21-28-3515-00-630	VYAS ITIKA	APK 11	315 SMUGGLERS WAY	5400 000005280	00057.200
09-21-28-3515-00-640	MONGE PABLO	APK 11	311 SMUGGLERS WAY	5400 000005280	00057.200
09-21-28-3515-00-650	ROBINSON CHRISTOPHER ANTHONY JR	APK 11	307 SMUGGLERS WAY	5400 000005280	00057.200
09-21-28-3515-00-660	VAITSUUK DIANA	APK 11	303 SMUGGLERS WAY	5400 000005280	00057.200
09-21-28-3515-00-670	MATTHEWS TIFFANY L	APK 11	287 SMUGGLERS WAY	5400 000005280	00057.200
09-21-28-3515-00-680	SIMMONS LEIGHA K	APK 11	283 SMUGGLERS WAY	5400 000005280	00057.200
09-21-28-3515-00-690	GOMES GOMES HELIODORO	APK 11	279 SMUGGLERS WAY	5400 000005280	00057.200
09-21-28-3515-00-700	BLOOM TRUST 50% INT	APK 11	275 SMUGGLERS WAY	5400 000005280	00057.200
09-21-28-3515-00-710	LANZA-FISCHETTI LOU ANN	APK 11	271 SMUGGLERS WAY	5400 000005280	00057.200
09-21-28-3515-00-720	DENISE JO FISHER REVOCABLE LIVING TRUST	APK 11	267 SMUGGLERS WAY	5400 000005280	00057.200
09-21-28-3515-00-730	TAUREL BRITTANY	APK 11	263 SMUGGLERS WAY	5400 000005280	00057.200
09-21-28-3515-00-740	ZHENG ZHE	APK 11	259 SMUGGLERS WAY	5400 000005280	00057.200
09-21-28-3515-00-750	SIMS SHEQUITTA LOVETT	APK 11	255 SMUGGLERS WAY	5400 000005280	00057.200
09-21-28-3515-00-760	ARCE JULIAN	APK 11	251 SMUGGLERS WAY	5400 000005280	00057.200
09-21-28-3515-00-770	FISHER LAWRENCE ALAN	APK 11	247 SMUGGLERS WAY	5400 000005280	00057.200
09-21-28-3515-00-780	FISHER LAWRENCE ALAN	APK 11	243 SMUGGLERS WAY	5400 000006000	00057.200
09-21-28-3515-00-790	DOUGLAS A JAMES REVOCABLE TRUST	APK 11	219 SMUGGLERS WAY	5400 000005280	00057.200
09-21-28-3515-00-800	IND RENTALS LLC	APK 11	215 SMUGGLERS WAY	5400 000005280	00057.200
09-21-28-3515-00-810	DUQUE OQUENDO DIANA CATALINA	APK 11	211 SMUGGLERS WAY	5400 000005280	00057.200
09-21-28-3515-00-820	WRIGHT DANAE ANELLA	APK 11	207 SMUGGLERS WAY	5400 000005280	00057.200
09-21-28-3515-00-830	RODRIGUEZ YARIMEL NATALIA	APK 11	203 SMUGGLERS WAY	5400 000005280	00057.200
09-21-28-3515-00-840	BARUCH JULIEN	APK 11	199 SMUGGLERS WAY	5400 000005280	00057.200
09-21-28-3515-00-850	TAYLOR ANDREW OTIS	APK 11	195 SMUGGLERS WAY	5400 000005280	00057.200
09-21-28-3515-00-860	STRIBLING PERCY L III	APK 11	191 SMUGGLERS WAY	5400 000005280	00057.200
09-21-28-3515-00-870	HOLLAND JULIA LIFE ESTATE	APK 11	187 SMUGGLERS WAY	5400 000005280	00057.200
09-21-28-3515-00-880	THOMAS TONI	APK 11	183 SMUGGLERS WAY	5400 000005280	00057.200
09-21-28-3515-00-890	LONDON COLLEEN AMANDA	APK 11	179 SMUGGLERS WAY	5400 000006000	000006500
09-21-28-3515-00-900	SUAREZ JONATHAN E	APK 11	175 SMUGGLERS WAY	5400 000005280	00057.200
09-21-28-3515-00-910	BUCHER VICTORIA SUZANNE	APK 11	171 SMUGGLERS WAY	5400 000005280	00057.200
09-21-28-3515-00-920	ROSENBERG HARLAN	APK 11	167 SMUGGLERS WAY	5400 000005280	00057.200
08-21-28-0881-20-000	CITY OF APOPKA	APK 11	1478 LEITRIM LOOP	5400 000003600	000003900
03-21-28-4835-00-080	DIAZ DENNIS C	APK 11	723 PRIMROSE WILLOW WAY	5400 000007200	000007800
07-21-28-1383-00-340	AMER ALMOUSTAFA	APK 11	45 SEDONA COVE DR	5400 000007200	000007800

28-20-28-8724-00-020	DREW BRAD E	APK 11	28 WEKIVA POINTE CIR	5400	000006000	000006500
05-21-28-6691-01-800	ZENO ROSARIA T	APK 11	588 LEXINGTON PKWY	5400	000007200	000007800
30-20-28-9144-02-240	SMITH WELLINGTON NEMORN	APK 11	2502 WOODSIDE RIDGE DR	5400	000007200	000007800
05-21-28-6692-03-290	LITTON GILFORD E	APK 11	568 ERROL PKWY	5400	000007200	000007800
10-21-28-1315-00-002	CHRISTIANA GARDENS HOMEOWNERS ASSOCIATION INC	APK 11	841 HAVEN OAK CT	5400		000014300
08-21-28-0000-00-034	BRATTON CARRIE RAE	APK 11	857 MARSHALL LAKE RD	5400	000007200	000007800
09-21-28-3572-00-010	GOMEZ LUZ MARINA	APK 5	230 W OAK ST	5400	000003600	000003900
09-21-28-3572-00-080	HENRY STANLEY E	APK 5	122 N WASHINGTON AVE	5400	000007200	000007800
09-21-28-3572-00-120	CAMERON KEITH T	APK 5	138 W OAK ST	5400	000007200	000007800
09-21-28-3572-00-140	CLARK JOEL U	APK 5	130 W OAK ST	5400	000006000	000006500
09-21-28-3572-00-170	SMITH MELANIE C	APK 5	126 W OAK ST	5400	000005280	00057.200
09-21-28-3572-00-180	SMITH DENNIS M	APK 5	144 N LAKE AVE	5400	000006000	000006500
09-21-28-3572-00-220	PYBURN CHARLES A	APK 5	257 W MAGNOLIA ST	5400	000006000	000006500
09-21-28-3572-00-240	HYCENKO JUSTIN	APK 5	233 W MAGNOLIA ST	5400	000006000	000006500
09-21-28-3572-00-270	ES1 LLC	APK 5	221 W MAGNOLIA ST	5400	000005280	00057.200
09-21-28-3572-00-281	MEIER WILLIAM	APK 5	203 W MAGNOLIA ST	5400	000006000	000006500
09-21-28-3572-00-310	FLORIDA CONFERENCE ASSOCIATION OF SEVENTH-DAY ADVENTISTS	APK 5	262 W MAGNOLIA ST	5400	000003600	000003900
09-21-28-3572-00-311	FLORIDA CONFERENCE ASSOCIATION OF SEVENTH-DAY ADVENTISTS	APK 5	15 N HAWTHORNE AVE	5400	000006000	000006500
09-21-28-3572-00-340	VALHUND LLC	APK 5	254 W MAGNOLIA ST	5400	000005280	00057.200
09-21-28-3572-00-350	RAPHAEL JEAN R	APK 5	234 W MAGNOLIA ST	5400	000006000	000006500
09-21-28-3572-00-370	MCCOLLOUGH K-LONDA	APK 5	230 W MAGNOLIA ST	5400	000006000	000006500
09-21-28-3572-00-380	GOODEN BRIAN GABRIEL	APK 5	220 W MAGNOLIA ST	5400	000006000	000006500
09-21-28-3572-00-400	210 W MAGNOLIA LLC	APK 5	210 W MAGNOLIA ST	5400	000006000	000006500
09-21-28-3572-00-401	ALMENARES IVAN IGLESIAS	APK 5	18 N WASHINGTON AVE	5400	000006000	000006500
09-21-28-3572-00-421	ANDERSON LYNETTE J	APK 5	170 W MAGNOLIA ST	5400	000005280	00057.200
09-21-28-3572-00-422	L & P ORLANDO INVESTMENTS GROUP LLC	APK 5	17 N WASHINGTON AVE	5400	000006000	000006500
09-21-28-3572-00-440	CONNELLY ANTHONY JAY	APK 5	158 W MAGNOLIA ST	5400	000006000	000006500
09-21-28-3572-00-460	JBO EBEN-EZER LLC	APK 5	151 W ORANGE ST	5400	000006000	000006500
09-21-28-3572-00-480	COOKE DAVID R	APK 5	133 W ORANGE ST	5400	000006000	000006500
09-21-28-3986-00-001	CYC VENTURES LLC	APK 11	577 JOHNS RD	5400	000003600	000003900
09-21-28-3986-00-002	CYC VENTURES LLC	APK 11	JOHNS RD	5400	000003600	000003900
09-21-28-3986-00-003	CITY OF APOPKA	APK 11	571 JOHNS RD	5400	000013200	000003900
09-21-28-3986-00-010	KMG FENCE LLC	APK 11	505 JOHNS RD	5400	0000051600	000055900
09-21-28-3986-00-030	NORMAN AND THELMA SHRODE REVOCABLE TRUST	APK 11	529 JOHNS RD	5400	000013200	000014300
09-21-28-3986-00-050	ACJ RENTALS LLC	APK 11	553 JOHNS RD	5400	000013200	000027300
09-21-28-4090-00-010	NEAL REGINA L	APK 5	36 E ORANGE ST	5400	000007200	000007800
09-21-28-4090-00-020	WARNER BARRIE M	APK 5	40 E ORANGE ST	5400	000006000	000006500
09-21-28-4453-00-001	LAKE GEM COMMERCE PARK PROPERTY OWNERS ASSN INC	APK 11	GEM COMMERCE CT	5400	000032400	000037700
09-21-28-4453-00-003	LAKE GEM COMMERCE PARK PROPERTY OWNERS ASSN INC	APK 11	625 GEM COMMERCE CT	5400	000003600	000003900
09-21-28-4453-01-000	C J S HOLDINGS COMPANY LLC	APK 11	701 MARSHALL LAKE RD	5400	000044400	000048100
09-21-28-4453-02-000	SIGLE HOLDINGS LLC	APK 11	651 MARSHALL LAKE RD	5400	000044400	000048100
09-21-28-4453-03-000	LABELLA LAKE GEM CORP	APK 11	601 MARSHALL LAKE RD	5400	000034800	000037700
09-21-28-4453-04-000	SPEGAL PROPERTIES LLC	APK 11	551 MARSHALL LAKE RD	5400	000061200	000066300
09-21-28-4453-06-000	BEJJ ENTERPRISES LLC	APK 11	605 GEM COMMERCE CT	5400	000030000	000032500
09-21-28-4453-07-000	600GEM LLC	APK 11	600 GEM COMMERCE CT	5400	000003600	000027300
09-21-28-4453-08-000	POTTER PROPERTIES LLC	APK 11	655 GEM COMMERCE CT	5400	000022800	000024700
09-21-28-4453-09-001	COLWILL APOPKA LLC	APK 11	650 GEM COMMERCE CT	5400	000044400	000048100
09-21-28-4453-10-000	MARSHALL LAKE BUILDING LLC	APK 11	705 GEM COMMERCE CT	5400	000027600	000029900
09-21-28-4453-11-000	PROPERTY INDUSTRIAL ENTERPRISES LLC	APK 11	700 GEM COMMERCE CT	5400	000039600	000042900
09-21-28-4453-12-000	755 GEM COMMERCE COURT LLC	APK 11	755 GEM COMMERCE CT	5400	000030000	000032500
09-21-28-5233-00-001	LOT 4 JOHNS RD CONDOMINIUM ASSN INC	APK 11	JOHNS RD	5400		000027300
09-21-28-5233-04-010	ALL WORLD LIFT TRUCK COMPANY LLC	APK 11	541 JOHNS RD UNIT 4-A	5400	000015600	000016900
09-21-28-5233-04-020	CYC VENTURES LLC	APK 11	545 JOHNS RD UNIT 4-B	5400	000015600	000016900
09-21-28-5304-00-010	FAY MAGNOLIA LLC	APK 5	99 W MAIN ST	5400	000042000	000045500
09-21-28-5304-00-072	GRAS HUT PROPERTIES LLC	APK 5	22 W MAIN ST	5400	000018000	000019500
09-21-28-5451-01-000	ANDERSEN APOPKA LLC	APK 11	91 S BRADSHAW RD	5400	000049200	000053300
09-21-28-5567-00-010	WILLIAMS DONALD E JR	APK 5	221 N CENTRAL AVE	5400	000006000	000006500
09-21-28-5567-00-020	PUTNAM FAMILY LIVING TRUST	APK 5	219 N CENTRAL AVE	5400	000007200	000007800
09-21-28-5567-00-030	KENNEDY BRIAN J LIFE ESTATE	APK 5	215 N CENTRAL AVE	5400	000006000	000006500
09-21-28-5567-00-040	QE REAL HOLDINGS LLC	APK 5	35 E OAK ST	5400	000006000	000006500
09-21-28-5567-00-050	BLANDON LUIS BENAVIDEZ	APK 5	45 E OAK ST	5400	000006000	000006500
09-21-28-5567-00-060	SARGENT JOHN WESLEY III	APK 5	55 E OAK ST	5400	000005280	00057.200
09-21-28-5567-00-070	SANDERS JASON R	APK 5	225 N CENTRAL AVE	5400	000007200	000007800

09-21-28-5567-00-080	WILLIAMS DONALD E III LIFE ESTATE	APK 5	227 N CENTRAL AVE	5400	000007200	000007800
09-21-28-5900-01-010	SENTINEL FUND SPV II LLC	APK 11	501 W ORANGE BLOSSOM TRL	5400	000027600	000029900
09-21-28-5900-01-070	KEME CORP	APK 11	W ORANGE BLOSSOM TRL	5400	000013200	000014300
09-21-28-5900-02-010	OWENS LEWIS E	APK 11	528 W ORANGE BLOSSOM TRL	5400	000003600	000003900
09-21-28-5900-03-010	HANLEX CABELL LLC	APK 11	657 W ORANGE BLOSSOM TRL	5400	000020400	000019500
09-21-28-5900-03-190	SAKINA LLC	APK 11	644 W ORANGE BLOSSOM TRL	5400	000003600	000003900
09-21-28-5900-04-010	SELF-HELP CREDIT UNION	APK 11	667 W ORANGE BLOSSOM TRL	5400	000032400	000035100
09-21-28-5900-04-190	PEGGY G CHARLTON LIVING TRUST 1/2 INT	APK 11	660 W ORANGE BLOSSOM TRL	5400	000003600	000003900
09-21-28-5900-05-010	NIA APOPKA LLC	APK 11	664 OLD DIXIE HWY	5400	000003600	000003900
09-21-28-5900-05-030	NIA APOPKA LLC	APK 11	674 OLD DIXIE HWY	5400	000003600	000003900
09-21-28-5900-05-160	NIA APOPKA LLC	APK 11	675 W ORANGE BLOSSOM TRL	5400	000003600	000003900
09-21-28-5908-01-010	BOTEE HUNED	APK 11	449 OLD DIXIE HWY	5400	000003600	000003900
09-21-28-6650-00-010	6AZ TP1 LLC	APK 5	65 E MAIN ST	5400	000046800	000050700
09-21-28-6650-00-020	STATE BANK OF APOPKA	APK 5	33 E MAIN ST	5400	000063600	000066300
09-21-28-6778-00-020	PEGGY G CHARLTON LIVING TRUST	APK 5	246 S LAKE AVE	5400	000020400	000022100
09-21-28-6778-00-050	APOPKA PROPERTY HOLDINGS LLC	APK 5	117 W MAIN ST	5400	000022800	000024700
09-21-28-6778-00-090	RAMIREZ FRANCISCO J	APK 5	124 W MAIN ST	5400	000003600	000003900
09-21-28-7544-01-010	VISION TWO REAL ESTATE HOLDING LLC	APK 11	355 W ORANGE BLOSSOM TRL	5400	000025200	000016900
09-21-28-7544-01-031	WAWI INVESTORS LLC	APK 11	429 W ORANGE BLOSSOM TRL	5400	000027600	000035100
09-21-28-7544-01-090	TRI-MURTI ASSOC LLC	APK 11	449 W MAIN ST	5400	000054000	000058500
09-21-28-7544-01-212	ALL SEASONS PEST CONTROL INC	APK 11	435 W MAIN ST	5400	000015600	000016900
09-21-28-7544-02-010	HV FAMILY LLC	APK 11	340 W ORANGE BLOSSOM TRL	5400	000003600	000003900
09-21-28-7544-02-030	MAIN OFFICE LLC	APK 11	404 W ORANGE BLOSSOM TRL	5400	000022800	000027300
09-21-28-7544-02-080	LOOMIS FUNERAL HOME INC	APK 11	W ORANGE BLOSSOM TRL	5400	000003600	000003900
09-21-28-7544-02-130	LOOMIS FUNERAL HOME INC	APK 11	420 W MAIN ST	5400	000030000	000032500
09-21-28-7544-02-190	LOOMIS FUNERAL HOME INC	APK 11	430 W ORANGE BLOSSOM TRL	5400	000018000	000019500
09-21-28-7544-02-235	MILLIKAN LARRY J	APK 11	450 W ORANGE BLOSSOM TRL	5400	000015600	000016900
09-21-28-7544-02-320	MILLIKAN LARRY J	APK 11	445 W STATION ST	5400	000015600	000016900
09-21-28-7544-02-450	LOOMIS FUNERAL HOME INC	APK 11	431 W STATION ST	5400	000003600	000003900
09-21-28-7544-02-471	LOOMIS FUNERAL HOME INC	APK 11	425 W STATION ST	5400	000013200	000014300
09-21-28-7544-02-490	LOOMIS FUNERAL HOME INC	APK 11	423 W STATION ST	5400	000003600	000003900
09-21-28-7552-01-010	JOHN FREDRICKS FAMILY TRUST	APK 11	325 W MAIN ST	5400	000027600	000029900
09-21-28-7552-01-040	SBKP LLC	APK 11	308 OLD DIXIE HWY	5400	000015600	000016900
09-21-28-7552-01-070	SBKP LLC	APK 11	312 OLD DIXIE HWY	5400	000005280	00057.200
09-21-28-7552-01-100	BOYD ESTER	APK 11	324 OLD DIXIE HWY	5400	000005280	00057.200
09-21-28-7552-01-120	FELIZ FAMILY AUTO LLC	APK 11	339 W MAIN ST	5400	000030000	000035100
09-21-28-7552-01-220	MAIN ST LLC	APK 11	333 W MAIN ST	5400	000018000	000019500
09-21-28-7552-02-130	GORDON G OLDHAM III FAMILY TRUST	APK 11	334 W MAIN ST	5400	000034800	000037700
09-21-28-8260-04-010	BRUNACHE YVON	APK 11	315 S BRADSHAW RD	5400	000003600	000003900
09-21-28-8626-00-001	APOPKA EXECUTIVE CENTER CONDOMINIUM ASSN INC	APK 5	7 W MAIN ST	5400		000027300
09-21-28-8626-00-010	BECKWOOD REAL ESTATE DEVELOPMENT LLC	APK 5	7 W MAIN ST UNIT 1	5400	000013200	000014300
09-21-28-8626-00-020	PENTECOSTAL HOLINESS CHURCH CONFERENCE OF FLORIDA INC	APK 5	7 W MAIN ST UNIT 2	5400	000013200	000014300
09-21-28-8626-00-030	PENTECOSTAL HOLINESS CHURCH CONFERENCE OF FLORIDA INC	APK 5	7 W MAIN ST UNIT 3	5400	000013200	000014300
09-21-28-8626-00-040	PENTECOSTAL HOLINESS CHURCH CONFERENCE OF FLORIDA INC	APK 5	7 W MAIN ST UNIT 4	5400	000013200	000014300
09-21-28-8626-00-050	RADFORD ANITA RUTH	APK 5	7 W MAIN ST UNIT 5	5400	000013200	000014300
09-21-28-8626-00-060	RADFORD ANITA RUTH	APK 5	7 W MAIN ST UNIT 6	5400	000013200	000014300
09-21-28-8626-00-070	RADFORD ANITA RUTH	APK 5	7 W MAIN ST UNIT 7	5400	000013200	000014300
09-21-28-8626-00-080	EQUITY TRUST CO CUSTODIAN FBO PATRICK J ST GERMAIN	APK 5	7 W MAIN ST UNIT 8	5400	000013200	000014300
09-21-28-8626-00-090	INV GLOBAL ELECTRONICS LLC	APK 5	7 W MAIN ST UNIT 9	5400	000013200	000014300
09-21-28-8626-00-100	INV GLOBAL ELECTRONICS LLC	APK 5	7 W MAIN ST UNIT 10	5400	000013200	000014300
09-21-28-8626-00-110	YADON DANIEL	APK 5	7 W MAIN ST UNIT 11	5400	000013200	000014300
09-21-28-8626-00-120	A NEW STEP PROSTHETICS LLC	APK 5	7 W MAIN ST UNIT 12	5400	000013200	000014300
09-21-28-8626-00-130	A NEW STEP PROSTHETICS LLC	APK 5	7 W MAIN ST UNIT 13	5400	000013200	000014300
09-21-28-8626-00-140	NEW STEP PROPERTIES LLC	APK 5	7 W MAIN ST UNIT 14	5400	000013200	000014300
10-21-28-0000-00-002	APOPKA NORTH SNF REALTY LLC	APK 11	305 E OAK ST	5400	000102000	000113100
10-21-28-0000-00-003	CITY OF APOPKA	APK 11	501 E 1ST ST	5400	000003600	000003900
10-21-28-0000-00-004	ADVENTIST HEALTH SYSTEM/SUNBELT INC	APK 11	VOTAW RD	5400	000015600	000016900
10-21-28-0000-00-006	ADVENTIST HEALTH SYSTEM/SUNBELT INC	APK 11	110 VOTAW RD	5400	000003600	000003900
10-21-28-0000-00-007	SAVAGE FREDERICK M	APK 11	327 N PARK AVE	5400	000007200	000007800
10-21-28-0000-00-015	CITY OF APOPKA	APK 11	21 N HIGHLAND AVE	5400	000020400	000022100
10-21-28-0000-00-016	ADVENTIST HEALTH SYSTEM/SUNBELT INC	APK 11	201 N PARK AVE	5400	000114000	000133900
10-21-28-0000-00-017	CITY OF APOPKA	APK 5	11 N FOREST AVE	5400	000044400	000048100
10-21-28-0000-00-018	CITY OF APOPKA	APK 5	10 N HIGHLAND AVE	5400	000022800	000024700

10-21-28-0000-00-019	SERWE MICHAEL J	APK 11	15 S HIGHLAND AVE	5400	000005280	00057.200
10-21-28-0000-00-020	CITY OF APOPKA	APK 11	331 E 1ST ST	5400	000025200	000027300
10-21-28-0000-00-021	CITY OF APOPKA	APK 11	200 FAYETTE ST	5400	000015600	000016900
10-21-28-0000-00-022	PMF APOPKA I LLC	APK 11	117 E MYRTLE ST	5400	000066000	000071500
10-21-28-0000-00-023	GOLDEN CORNER STORE LLC	APK 5	454 E MAIN ST	5400	000020400	000022100
10-21-28-0000-00-024	CITY OF APOPKA	APK 11	481 MONROE AVE	5400	000003600	000019500
10-21-28-0000-00-025	CITY OF APOPKA	APK 11	15 S HIGHLAND AVE	5400	000013200	000014300
10-21-28-0000-00-026	BARRAGAN FAMILY LAND TRUST	APK 11	326 E 1ST ST	5400	000005280	00057.200
10-21-28-0000-00-027	OLIVO MIGUEL	APK 11	125 S HIGHLAND AVE	5400	000006000	000006500
10-21-28-0000-00-028	HOWARD MARSHALL	APK 11	325 MONROE AVE	5400	000003600	000003900
10-21-28-0000-00-029	HO TUONG-VI	APK 11	143 S HIGHLAND AVE	5400	000005280	00057.200
10-21-28-0000-00-030	KDW HIGHLAND PROPERTIES LLC	APK 5	205 S HIGHLAND AVE	5400	000015600	000016900
10-21-28-0000-00-031	SOURCELINK COMMUNICATIONS INC	APK 5	217 S HIGHLAND AVE	5400	000015600	000016900
10-21-28-0000-00-032	ALTERATIONS TAILORING STUDIO INC	APK 5	227 S HIGHLAND AVE	5400	000015600	000016900
10-21-28-0000-00-033	JEFFERS WENDI M	APK 5	314 MONROE AVE	5400	000003600	000003900
10-21-28-0000-00-034	ANKERS TINA M	APK 5	354 MONROE AVE	5400	000007200	000007800
10-21-28-0000-00-035	O A C MINISTRIES INC	APK 5	305 S HIGHLAND AVE	5400	000039600	000045500
10-21-28-0000-00-036	BANKFIRST	APK 5	345 E MAIN ST	5400	000034800	000037700
10-21-28-0000-00-037	EYM REALTY OF FLORIDA LLC	APK 5	351 E MAIN ST	5400	000034800	000037700
10-21-28-0000-00-038	VANSON PROPERTY GROUP LLC	APK 5	395 E MAIN ST	5400	000068400	000074100
10-21-28-0000-00-040	JEM PROPERTIES OF ORLANDO LLC	APK 5	211 EDGEWOOD DR	5400	000034800	000037700
10-21-28-0000-00-041	GARDNER MARIA ARIAS DE	APK 11	10 N MCGEE AVE	5400	000006000	000006500
10-21-28-0000-00-042	CHARLES G JAEB REVOCABLE TRUST 1/2 INT	APK 5	256 ALABAMA AVE	5400	000003600	000016900
10-21-28-0000-00-043	PATEL ARUNKUMAR N	APK 5	429 E MAIN ST	5400	000013200	000014300
10-21-28-0000-00-044	ORANGE LODGE NO 36 OF FREE AND ACCEPTED MASONS	APK 5	453 E MAIN ST	5400	000022800	000024700
10-21-28-0000-00-046	LIFE CONCEPTS INDEPENDENT LIVING INC	APK 11	251 ALABAMA AVE	5400	000022800	000024700
10-21-28-0000-00-047	WINKLER KAREN LIFE ESTATE	APK 5	306 S MCGEE AVE	5400	000005280	00057.200
10-21-28-0000-00-048	309 ALABAMA AVE LAND TRUST	APK 5	309 ALABAMA AVE	5400	000003600	000003900
10-21-28-0000-00-051	MAIER LINDA SOPER	APK 5	416 E MAIN ST	5400	000020400	000022100
10-21-28-0000-00-052	GRACE GOSPEL CHURCH INC	APK 5	423 E 6TH ST	5400	000022800	000040300
10-21-28-0000-00-053	SHAMA TABERNACLE CORP	APK 5	650 ALABAMA AVE	5400	000025200	000027300
10-21-28-0000-00-054	HAROLD AND MONICA BETANCOURT REVOCABLE TRUST	APK 11	649 ALABAMA AVE	5400	000006000	000006500
10-21-28-0000-00-055	NELSON STEPHEN D	APK 5	455 E 6TH ST	5400	000007200	000007800
10-21-28-0000-00-056	BETTY H LAND REVOCABLE LIVING TRUST	APK 5	525 ALABAMA AVE	5400	000006000	000006500
10-21-28-0000-00-057	BETTY H LAND REVOCABLE LIVING TRUST	APK 5	509 ALABAMA AVE	5400	000013200	000014300
10-21-28-0000-00-058	ACE PROPERTY LLC	APK 5	447 ALABAMA AVE	5400	000003600	000003900
10-21-28-0000-00-060	4TD KIDS INC	APK 5	262 S MCGEE AVE	5400	000015600	000016900
10-21-28-0000-00-061	APOPKA MONROE DEVELOPMENT LLC	APK 11	730 MONROE AVE	5400	000003600	000003900
10-21-28-0000-00-062	AGARWAL ROHITAS	APK 11	700 MONROE AVE	5400	000003600	000003900
10-21-28-0000-00-063	TAURUS APOPKA CITY CENTER LLC	APK 5	661 E MAIN ST	5400	000003600	000003900
10-21-28-0000-00-064	ST PAUL LUTHERAN CHURCH MO SYD INC	APK 5	261 S MCGEE AVE	5400	000030000	000032500
10-21-28-0000-00-065	MJW ENTERPRISES LLC	APK 5	505 E MAIN ST	5400	000027600	000032500
10-21-28-0000-00-068	SAVAGE FREDERICK M	APK 11	311 N PARK AVE	5400	000006000	000006500
10-21-28-0000-00-069	HOWE CYNTHIA TERESA TROXELL	APK 11	318 E 1ST ST	5400	000005280	00057.200
10-21-28-0000-00-071	YOGIRAJ NINE LLC	APK 11	803 E SEMORAN BLVD	5400	000025200	000027300
10-21-28-0000-00-072	GALLION DONALD L	APK 5	506 ALABAMA AVE	5400	000006000	000006500
10-21-28-0000-00-073	ORANGE LODGE NO 36 OF FREE AND ACCEPTED MASONS	APK 5	319 ALABAMA AVE	5400	000003600	000003900
10-21-28-0000-00-074	CASA SOLUTIONS LLC	APK 11	107 S HIGHLAND AVE	5400	000007200	000007800
10-21-28-0000-00-075	TARASSENKO VIATCHESLAV	APK 5	220 EDGEWOOD DR	5400	000015600	000016900
10-21-28-0000-00-076	ADVENTIST HEALTH SYSTEM/SUNBELT INC	APK 11	204 E MYRTLE ST	5400	000018000	000022100
10-21-28-0000-00-078	HABITAT FOR HUMANITY OF SEMINOLE COUNTY AND GREATER APOPKA FLORIDA INC	APK 11	315 E 1ST ST	5400	000003600	000003900
10-21-28-0000-00-079	SECTION 27 LLC	APK 5	306 ALABAMA AVE	5400	000007200	000007800
10-21-28-0000-00-080	RODRIGUEZ-APONTE IVETTE	APK 11	19 S HIGHLAND AVE	5400	000005280	00057.200
10-21-28-0000-00-081	ADVENTIST HEALTH SYSTEM/SUNBELT INC	APK 11	341 N PARK AVE	5400	000003600	000003900
10-21-28-0000-00-083	FEWELL RONALD T	APK 11	190 S MCGEE AVE	5400	000005280	00057.200
10-21-28-0000-00-084	CFL PIZZA LLC	APK 11	883 E SEMORAN BLVD	5400	000020400	000022100
10-21-28-0000-00-085	CITY OF APOPKA	APK 11	499 E 1ST ST	5400	000003600	000003900
10-21-28-0000-00-086	ADVENTIST HEALTH SYSTEM/SUNBELT INC	APK 11	104 E MYRTLE ST	5400	000013200	000014300
10-21-28-0000-00-087	ADVENTIST HEALTH SYSTEM/SUNBELT INC	APK 11	106 E MYRTLE ST	5400	000022800	000024700
10-21-28-0000-00-089	TACO BELL OF AMERICA INC	APK 5	307 E MAIN ST	5400	000022800	000024700
10-21-28-0000-00-090	AAAA PARTNERS LLC	APK 5	485 E MAIN ST	5400	000027600	000029900
10-21-28-0000-00-091	ARNEILL RONALD W	APK 5	294 S MCGEE AVE	5400	000007200	000007800
10-21-28-0000-00-092	SAVAGE FREDERICK M	APK 11	114 VOTAW RD	5400	000005280	00057.200

10-21-28-0000-00-093	AGARWAL ROHITAS	APK 5	E SEMORAN BLVD	5400 000003600	000003900
10-21-28-0000-00-094	MORRIS FAMILY TRUST	APK 11	321 E 1ST ST	5400 000005280	00057.200
10-21-28-0000-00-096	BND NICHOLS PROPERTIES LLC	APK 5	448 ALABAMA AVE	5400 000018000	000019500
10-21-28-0000-00-098	THE GARDEN RETIREMENT COMMUNITY INC	APK 11	314 E MYRTLE ST	5400 000013200	000014300
10-21-28-0000-00-099	FLORIDA CONFERENCE ASSN OF SEVENTH DAY ADVENTIST	APK 11	340 VOTAW RD	5400 000075600	000094900
10-21-28-0000-00-102	BND NICHOLS PROPERTIES LLC	APK 5	430 E MAIN ST	5400 000027600	000029900
10-21-28-0000-00-104	CITY OF APOPKA	APK 5	E MAIN ST	5400 000003600	000003900
10-21-28-0000-00-105	HO THANH THUY THI	APK 11	127 S HIGHLAND AVE	5400 000005280	00057.200
10-21-28-0000-00-106	4TD KIDS INC	APK 5	S MCGEE AVE	5400 000003600	000003900
10-21-28-0000-00-107	CITY OF APOPKA	APK 5	10 S FOREST AVE	5400 000034800	000037700
10-21-28-0000-00-108	FLORIDA CONFERENCE ASSN OF SEVENTH DAY ADVENTIST	APK 11	VOTAW RD	5400 000003600	000003900
10-21-28-0000-00-109	ADVENTIST HEALTH SYSTEM/SUNBELT INC	APK 11	VOTAW RD	5400 000003600	000003900
10-21-28-0000-00-110	ADVENTIST HEALTH SYSTEM/SUNBELT INC	APK 11	VOTAW RD	5400 000003600	000003900
10-21-28-0000-00-111	MCCA INC	APK 5	399 E 6TH ST	5400 000003600	000003900
10-21-28-0000-00-112	PATEL ARUNKUMAR N	APK 5	429 E MAIN ST	5400 000022800	000024700
10-21-28-0000-00-113	CITY OF APOPKA	APK 5	131 N FOREST AVE	5400 000003600	000003900
10-21-28-0000-00-114	CPPB LLC	APK 5	611 E MAIN ST	5400 000003600	000053300
10-21-28-0000-00-115	309 ALABAMA AVE LAND TRUST	APK 5	ALABAMA AVE	5400 000003600	000003900
10-21-28-0198-31-010	2018-1 IH BORROWER LP	APK 5	290 1ST ST	5400 000006000	000006500
10-21-28-0198-31-040	BARIA INGRID M	APK 5	112 S HIGHLAND AVE	5400 000005280	00057.200
10-21-28-0198-31-070	HAKIM GEORGE	APK 5	128 S HIGHLAND AVE	5400 000005280	00057.200
10-21-28-0198-31-100	HAKIM GEORGE	APK 5	S HIGHLAND AVE	5400 000005280	00057.200
10-21-28-0198-31-110	NANCY SPECK FAMILY LIVING TRUST	APK 5	144 S HIGHLAND AVE	5400 000005280	00057.200
10-21-28-0198-31-160	JRLS LLC	APK 5	280 E 1ST ST	5400 000020400	000022100
10-21-28-0198-31-210	CITY OF APOPKA	APK 5	111 S FOREST AVE	5400 000044400	000048100
10-21-28-0198-31-480	RIVERA PREZA JOSE LUIS	APK 5	255 E 2ND ST	5400 000006000	000006500
10-21-28-0198-31-510	CITY OF APOPKA	APK 5	172 E 1ST ST	5400 000003600	000003900
10-21-28-0198-31-550	BLACKWELDER JANE ELLEN	APK 5	160 E 1ST ST	5400 000005280	00057.200
10-21-28-0198-31-590	FIRSTREET PROPERTIES LLC	APK 5	150 E 1ST ST	5400 000006000	000006500
10-21-28-0198-31-620	FIRSTREET PROPERTIES LLC	APK 5	140 E 1ST ST	5400 000005280	00057.200
10-21-28-0198-31-650	FIRSTREET PROPERTIES LLC	APK 5	130 E 1ST ST	5400 000005280	00057.200
10-21-28-0198-31-680	FLORIDA INVESTMENT ENTERPRISE APOPKA LLC	APK 5	101 S PARK AVE	5400 000018000	000019500
10-21-28-0198-31-700	DEVIESE STEVEN R	APK 5	109 S PARK AVE	5400 000018000	000019500
10-21-28-0198-31-740	DEAN A BEHNER AND INGRID J BEHNER REVOCABLE TRUST	APK 5	125 S PARK AVE	5400 000020400	000022100
10-21-28-0198-31-790	APOPKA MEDICAL GROUP P A	APK 5	199 S PARK AVE	5400 000018000	000019500
10-21-28-0198-31-820	APOPKA MEDICAL GROUP P A	APK 5	111 E 2ND ST	5400 000003600	000003900
10-21-28-0198-31-870	MONROY PEDRO	APK 5	149 E 2ND ST	5400 000006000	000006500
10-21-28-0198-31-900	AGARWAL MANJU	APK 5	153 E 2ND ST	5400 000015600	000016900
10-21-28-0198-31-930	VASQUEZ ESPERANZA	APK 5	157 E 2ND ST	5400 000005280	00057.200
10-21-28-0198-31-950	VASQUEZ ESPERANZA	APK 5	167 E 2ND ST	5400 000005280	00057.200
10-21-28-0198-31-990	FIRST UNITED METHODIST CHURCH OF APOPKA	APK 5	168 E 2ND ST	5400 000013200	000014300
10-21-28-0198-32-030	FIRST UNITED METHODIST CHURCH OF APOPKA	APK 5	164 E 2ND ST	5400 000013200	000014300
10-21-28-0198-32-170	URBAN COMFORT LLC	APK 5	220 S HIGHLAND AVE	5400 000003600	000003900
10-21-28-0198-32-240	URBAN COMFORT LLC	APK 5	230 S HIGHLAND AVE	5400 000003600	000003900
10-21-28-0198-32-270	URBAN COMFORT LLC	APK 5	242 S HIGHLAND AVE	5400 000003600	000003900
10-21-28-0198-32-310	SCHARDT CLARA SUSAN	APK 5	262 E 2ND ST	5400 000005280	00057.200
10-21-28-0198-32-340	SWEENEY SCHARDT CLARA-SUSAN	APK 5	252 E 2ND ST	5400 000005280	00057.200
10-21-28-0198-32-360	SCHARDT CLARA SUSAN SWEENEY	APK 5	246 E 2ND ST	5400 000005280	00057.200
10-21-28-0198-32-390	CARBONATE LLC	APK 5	234 E 2ND ST	5400 000005280	00057.200
10-21-28-0198-32-420	CARBONATE LLC	APK 5	208 E 2ND ST	5400 000018000	000019500
10-21-28-0198-32-490	THUNDERBOWL LAND TRUST	APK 5	235 S FOREST AVE	5400 000003600	000003900
10-21-28-0198-32-491	CENTRE PROPERTIES AND DEVELOPMENT CO LLC	APK 5	231 FOREST AVE	5400 000015600	000016900
10-21-28-0198-32-520	ORANGE COUNTY BCC	APK 5	211 E 3RD ST	5400 000013200	000014300
10-21-28-0198-32-580	URBAN COMFORT LLC	APK 5	221 E 3RD ST	5400 000003600	000003900
10-21-28-0198-32-621	URBAN COMFORT LLC	APK 5	261 E 3RD ST	5400 000003600	000003900
10-21-28-0198-32-622	THUNDERBOWL LAND TRUST	APK 5	245 E 3RD ST	5400 000005280	00057.200
10-21-28-0198-32-670	RICH DANIEL E TRUST 1/2 INT	APK 5	282 E 3RD ST	5400 000015600	000016900
10-21-28-0198-32-710	RICH DANIEL E TRUST 1/2 INT	APK 5	S HIGHLAND AVE	5400 000013200	000014300
10-21-28-0198-32-760	RICH DANIEL E TRUST 1/2 INT	APK 5	272 E 3RD ST	5400 000027600	000029900
10-21-28-0198-32-811	FRANCHISE REALTY INTERSTATE CORP	APK 5	252 E 3RD ST	5400 000020400	000022100
10-21-28-0198-32-830	MCDONALDS CORPORATION	APK 5	233 E MAIN ST	5400 000030000	000032500
10-21-28-0198-32-851	MAC TWO INC	APK 5	221 E MAIN ST	5400 000025200	000027300
10-21-28-0198-32-900	311 FOREST LLC	APK 5	311 FOREST AVE	5400 000015600	000016900

10-21-28-0198-32-950 LAKE WORTH PROPERTY ENTERPRISES LLC
 10-21-28-0198-33-000 COUSINS CARL H TR
 10-21-28-0223-00-001 CITY OF APOPKA
 10-21-28-0223-00-010 FESTIVAL PROPERTIES INC
 10-21-28-0223-00-020 BLOSSOM DEVELOPMENT INC
 10-21-28-1254-00-010 JUSTICE LINDA BRYAN
 10-21-28-1254-00-020 SUZZO GIAMBATTISTA
 10-21-28-1254-00-030 BONADUCE ARMANDO TR
 10-21-28-1254-00-040 PRADO LUISA E
 10-21-28-1254-00-050 VERDULE EBENSON
 10-21-28-1254-00-060 HOECHST WILLIAM C LIFE ESTATE
 10-21-28-1254-00-070 BENNER MELISSA YVETTE
 10-21-28-1254-00-080 VAZQUEZ JOSE R
 10-21-28-1254-00-090 FRANTZ TODD P
 10-21-28-1254-00-100 ORUETA JORGE E
 10-21-28-1254-00-110 FORREST SAMUEL LESLIE
 10-21-28-1254-00-120 BRUEHL SCOTT A
 10-21-28-1254-00-130 MUTTERS BALLARD K
 10-21-28-1254-00-140 PEWSEY DENNIS
 10-21-28-1254-00-150 ROWDEN JOSEPH P LIFE ESTATE
 10-21-28-1254-00-160 LOGGANS MICHAEL DAVID
 10-21-28-1254-00-170 VIOLANTE GIOVANNA LIFE ESTATE 95% INT
 10-21-28-1254-00-180 SALERNO MICHAEL M IV
 13-21-28-6904-00-002 PIEDMONT LAKES HOMEOWNERS ASSC
 10-21-28-1315-00-010 PROGRESS RESIDENTIAL BORROWER 2 LLC
 10-21-28-1315-00-020 CUTTLER HARRY
 10-21-28-1315-00-030 DORCE GERDA
 10-21-28-1315-00-040 BELTINOR SUZENISE
 10-21-28-1315-00-050 BATES CHRISTOPHER PAUL
 10-21-28-1315-00-060 BILLOCH PICO JOSE ROBERTO
 10-21-28-1315-00-070 NESUKH IVAN IVANOVICH
 10-21-28-1315-00-080 MATTHEWS TAMLA DALAWNA
 10-21-28-1315-00-090 PELL TRAVIS
 10-21-28-1315-00-100 ADAMS PAUL III
 10-21-28-1315-00-110 JONES SUNGA
 10-21-28-1315-00-120 PARRA JOSE L
 10-21-28-1315-00-130 MONTES CARMEN L
 10-21-28-1315-00-140 ANKOMA DAN
 10-21-28-1315-00-150 RODRIGUES MADISON
 10-21-28-1315-00-160 MCGEE RICKY R
 10-21-28-1315-00-170 ULATE MARIA A
 10-21-28-1315-00-180 MCLAUGHLIN DEBORAH ESTATE
 10-21-28-1315-00-190 SAVAGE SCOTT M
 10-21-28-1315-00-200 STEWART CAROL A
 10-21-28-1315-00-210 GARCIA VICTOR M
 10-21-28-1315-00-220 HOWARD CASEY
 10-21-28-1315-00-230 PIERRE JEAN D
 10-21-28-1315-00-240 FRITZ GERALD D TR
 10-21-28-1315-00-250 COX CHARLES B
 10-21-28-1315-00-260 VALLECILLO NICOLE
 10-21-28-1315-00-270 HAWKINS JOHN C
 10-21-28-1315-00-280 BRIDGE SFR IV BORROWER 3 LLC
 10-21-28-1315-00-290 PERSAUD FAMILY TRUST
 10-21-28-1315-00-300 HEIDEMAN DAVID HARLAN
 10-21-28-1315-00-310 POWERS RON
 10-21-28-1315-00-320 CORTESE ELIZABETH
 10-21-28-1572-00-012 ACOSTA SUSAN E
 10-21-28-1572-00-020 HEATON AMY J LIFE ESTATE
 10-21-28-1572-00-021 CHISENA DEBRAH
 10-21-28-1572-00-022 HILLIKER DESTROY P
 10-21-28-1572-00-032 QUINTERO HERNANDEZ MAIDA ESTER
 10-21-28-1572-00-040 MAISONET JAIME
 10-21-28-1572-00-070 ACOSTA EUGENIO T

APK 5	225 E MAIN ST	5400	000020400	000022100
APK 5	277 E MAIN ST	5400	000027600	000029900
APK 11	800 MONROE AVE	5400	000003600	000003900
APK 11	815 E SEMORAN BLVD	5400	000169200	000183300
APK 11	805 E SEMORAN BLVD	5400	000056400	000061100
APK 11	702 E 6TH ST	5400	000006000	000006500
APK 11	615 VINE CT	5400	000007200	000007800
APK 11	623 VINE CT	5400	000006000	000006500
APK 11	631 VINE CT	5400	000006000	000006500
APK 11	639 VINE CT	5400	000006000	000006500
APK 11	647 VINE CT	5400	000006000	000006500
APK 11	655 VINE CT	5400	000006000	000006500
APK 11	705 S CHRISTIANA AVE	5400	000006000	000006500
APK 11	721 FERN CT	5400	000006000	000006500
APK 11	713 FERN CT	5400	000006000	000006500
APK 11	729 FERN CT	5400	000006000	000006500
APK 11	737 FERN CT	5400	000006000	000006500
APK 11	745 FERN CT	5400	000006000	000006500
APK 11	744 S CHRISTIANA AVE	5400	000006000	000006500
APK 11	720 S CHRISTIANA AVE	5400	000006000	000006500
APK 11	704 S CHRISTIANA AVE	5400	000007200	000007800
APK 11	656 S CHRISTIANA AVE	5400	000007200	000007800
APK 11	632 S CHRISTIANA AVE	5400	000005280	00057.200
APK 11	1168 PIEDMONT LAKES BLVD	5400		000037700
APK 11	708 HAVEN OAK CT	5400	000006000	000006500
APK 11	716 HAVEN OAK CT	5400	000006000	000006500
APK 11	724 HAVEN OAK CT	5400	000006000	000006500
APK 11	732 HAVEN OAK CT	5400	000006000	000006500
APK 11	740 HAVEN OAK CT	5400	000006000	000006500
APK 11	748 HAVEN OAK CT	5400	000006000	000006500
APK 11	802 HAVEN OAK CT	5400	000006000	000006500
APK 11	810 HAVEN OAK CT	5400	000006000	000006500
APK 11	818 HAVEN OAK CT	5400	000006000	000006500
APK 11	826 HAVEN OAK CT	5400	000006000	000006500
APK 11	834 HAVEN OAK CT	5400	000006000	000006500
APK 11	842 HAVEN OAK CT	5400	000006000	000006500
APK 11	850 HAVEN OAK CT	5400	000006000	000006500
APK 11	858 HAVEN OAK CT	5400	000006000	000006500
APK 11	866 HAVEN OAK CT	5400	000006000	000006500
APK 11	874 HAVEN OAK CT	5400	000007200	000007800
APK 11	362 GARDEN OAK CT	5400	000007200	000007800
APK 11	354 GARDEN OAK CT	5400	000006000	000006500
APK 11	346 GARDEN OAK CT	5400	000006000	000006500
APK 11	338 GARDEN OAK CT	5400	000006000	000006500
APK 11	330 GARDEN OAK CT	5400	000006000	000006500
APK 11	322 GARDEN OAK CT	5400	000006000	000006500
APK 11	314 GARDEN OAK CT	5400	000006000	000006500
APK 11	306 GARDEN OAK CT	5400	000006000	000006500
APK 11	305 GARDEN OAK CT	5400	000006000	000006500
APK 11	313 GARDEN OAK CT	5400	000006000	000006500
APK 11	321 GARDEN OAK CT	5400	000006000	000006500
APK 11	329 GARDEN OAK CT	5400	000006000	000006500
APK 11	337 GARDEN OAK CT	5400	000006000	000006500
APK 11	833 HAVEN OAK CT	5400	000006000	000006500
APK 11	825 HAVEN OAK CT	5400	000006000	000006500
APK 11	817 HAVEN OAK CT	5400	000006000	000006500
APK 11	563 MASON AVE	5400	000003600	000007800
APK 11	533 MASON AVE	5400	000006000	000006500
APK 11	545 MASON AVE	5400	000005280	00057.200
APK 11	540 E 1ST ST	5400	000005280	00057.200
APK 11	505 MASON AVE	5400	000006000	000006500
APK 11	525 MASON AVE	5400	000006000	000006500
APK 11	530 MASON AVE	5400	000005280	00057.200

10-21-28-1572-00-080	HANCOCK MELISSA LYNN	APK 11	512 MASON AVE	5400	000006000	000006500
10-21-28-1572-00-081	MCNEELY PATRICIA J	APK 11	522 MASON AVE	5400	000005280	00057.200
10-21-28-1572-00-090	YU LUNG CHENG	APK 11	213 S MCGEE AVE	5400	000006000	000006500
10-21-28-1572-00-110	PITTERSON MARTHA	APK 11	525 MONROE AVE	5400	000005280	00057.200
10-21-28-1572-00-111	GIBSON GARY	APK 11	225 S MCGEE AVE	5400	000005280	00057.200
10-21-28-1572-00-113	BARAJAS BARAJAS MARIA TERESA	APK 11	249 S MCGEE AVE	5400	000005280	00057.200
10-21-28-1572-00-114	SALINAS LIZBETH	APK 11	237 S MCGEE AVE	5400	000006000	000006500
10-21-28-1572-00-120	BLAIN MAGALIE	APK 11	537 MONROE AVE	5400	000005280	00057.200
10-21-28-1572-00-130	DE CARVALHO JORGE	APK 11	MASON AVE	5400	000003600	000003900
10-21-28-1572-00-131	WILSON BRADLEY	APK 11	538 MASON AVE	5400	000005280	00057.200
10-21-28-1572-00-132	BROWN HARRY D	APK 11	551 MONROE AVE	5400	000005280	00057.200
10-21-28-1572-00-133	HERNANDEZ MEJIA YANIRA CONCEPCION	APK 11	548 MASON AVE	5400	000005280	00057.200
10-21-28-1572-00-134	JBO EBEN-EZER LLC	APK 11	553 MONROE AVE	5400	000006000	000006500
10-21-28-1572-00-141	MILLER MICHELLE NOELLE	APK 11	557 MONROE AVE	5400	000005280	00057.200
10-21-28-1572-00-142	MENDOZA ALBERTO C ESTATE	APK 11	555 MONROE AVE	5400	000005280	00057.200
10-21-28-1572-00-143	LARSON WILLIAM MARTIN	APK 11	570 MASON AVE	5400	000005280	00057.200
10-21-28-1572-00-144	EARLS WILLIAM O II	APK 11	562 MASON AVE	5400	000005280	00057.200
10-21-28-1572-00-145	MALAGON OSCAR	APK 11	559 MONROE AVE	5400	000006000	000006500
10-21-28-2200-00-010	EBENEZER CHRISTIAN CHURCH INC	APK 5	9 N PARK AVE	5400	000020400	000022100
10-21-28-2200-00-030	4TD KIDS INC	APK 5	33 N PARK AVE	5400	000020400	000024700
10-21-28-2200-00-090	4TD KIDS INC	APK 5	45 N PARK AVE	5400	000005280	00057.200
10-21-28-2200-00-100	CHURCH OF GOD OF APOPKA	APK 5	117 N PARK AVE	5400	000030000	000032500
10-21-28-2200-00-150	ADVENTIST HEALTH SYSTEM/SUNBELT INC	APK 5	131 N PARK AVE	5400	000018000	000019500
10-21-28-2200-00-170	ADVENTIST HEALTH SYSTEM/SUNBELT INC	APK 5	143 N PARK AVE	5400	000003600	000003900
10-21-28-2200-00-190	MODERN HOMES BUILDERS LLC	APK 5	140 E OAK ST	5400	000013200	000014300
10-21-28-2200-00-210	ADVENTIST HEALTH SYSTEM/SUNBELT INC	APK 5	126 GOODRICH AVE	5400	000018000	000019500
10-21-28-2200-00-281	FLAQUER ROMEO	APK 5	130 E MAGNOLIA ST	5400	000005280	00057.200
10-21-28-2200-00-282	FLAQUER ROMEO	APK 5	120 E MAGNOLIA ST	5400	000005280	00057.200
10-21-28-2200-00-310	FLAQUER ROMEO	APK 5	16 GOODRICH AVE	5400	000006000	000006500
10-21-28-2200-00-370	FLAQUER ROMEO	APK 5	7 GOODRICH AVE	5400	000006000	000006500
10-21-28-2200-00-400	FLAQUER ROMEO	APK 5	17 GOODRICH AVE	5400	000005280	00057.200
10-21-28-2200-00-411	APOPKA CHILD DEVELOPMENT CENTER INC	APK 5	170 E MAGNOLIA ST	5400	000022800	000024700
10-21-28-2200-00-430	APOPKA CHILD DEVELOPMENT CENTER INC	APK 5	41 GOODRICH AVE	5400	000018000	000019500
10-21-28-2200-00-460	FLAQUER ROMEO	APK 5	151 E MAGNOLIA ST	5400	000005280	00057.200
10-21-28-2200-00-480	IGNOT BRYAN	APK 5	113 GOODRICH AVE	5400	000003600	000003900
10-21-28-2200-00-500	JAY HOME SERVICING LLC	APK 5	125 GOODRICH AVE	5400	000005280	00057.200
10-21-28-2200-00-511	ADVENTIST HEALTH SYSTEM/SUNBELT INC	APK 5	131 GOODRICH AVE	5400	000003600	000003900
10-21-28-2200-00-521	CARPETER HOLDINGS LLC	APK 5	160 E OAK ST	5400	000003600	000006500
10-21-28-2200-00-522	ADVENTIST HEALTH SYSTEM/SUNBELT INC	APK 5	150 E OAK ST	5400	000018000	000019500
10-21-28-2200-00-551	BRIGHT HOUSE NETWORKS LLC	APK 5	168 E OAK ST	5400	000015600	000016900
10-21-28-2200-00-580	WHITE CHRISTA L	APK 5	130 N FOREST AVE	5400	000005280	00057.200
10-21-28-2200-00-590	ORTIZ NIEVES NATASHA MARIE	APK 5	114 N FOREST AVE	5400	000005280	00057.200
10-21-28-2200-00-610	BAEZ NOLAN PENNA	APK 5	106 N FOREST AVE	5400	000005280	00057.200
10-21-28-2200-00-620	RODRIGUEZ MARITZA A	APK 5	157 E MAGNOLIA ST	5400	000005280	00057.200
10-21-28-2200-00-670	SANDERS FAMILY TRUST	APK 5	10 N FOREST AVE	5400	000006000	000006500
10-21-28-2432-00-010	CITY OF APOPKA	APK 11	E 1ST ST	5400	000018000	000019500
10-21-28-2433-00-010	CITY OF APOPKA	APK 11	E 1ST ST	5400	000013200	000014300
10-21-28-3152-01-060	CITY OF APOPKA	APK 11	248 FAYETTE ST	5400	000003600	000003900
10-21-28-3152-01-100	CITY OF APOPKA	APK 11	258 FAYETTE ST	5400	000003600	000003900
10-21-28-3152-01-140	DECELLES DAVID J	APK 11	409 MONROE AVE	5400	000005280	00057.200
10-21-28-3152-01-160	BRIDGE SFR IV SEED BORROWER LLC	APK 11	403 MONROE AVE	5400	000006000	000006500
10-21-28-3152-02-090	CITY OF APOPKA	APK 11	172 KANAWHA ST	5400	000003600	000003900
10-21-28-3152-02-110	ROBLEDO FERNANDO	APK 11	222 KANAWHA ST	5400	000006000	000006500
10-21-28-3152-02-130	MENDOZA ROBERTO A	APK 11	379 MONROE AVE	5400	000006000	000006500
10-21-28-3152-02-170	JERICHO PROPERTIES LLC	APK 11	373 MONROE AVE	5400	000005280	00057.200
10-21-28-3152-02-190	GARY FITTS CONSTRUCTION PLLC	APK 11	369 MONROE AVE	5400	000005280	00057.200
10-21-28-3152-02-210	ORTIZ MANUEL JR	APK 11	155 EDGEWOOD DR	5400	000005280	00057.200
10-21-28-3194-00-010	CITY OF APOPKA	APK 11	430 E 1ST ST	5400	000013200	000014300
10-21-28-3195-00-010	CITY OF APOPKA	APK 11	FAYETTE ST	5400	000003600	000003900
10-21-28-3196-00-010	CITY OF APOPKA	APK 11	420 E 1ST ST	5400	000013200	000014300
10-21-28-3197-00-010	CITY OF APOPKA	APK 11	FAYETTE ST	5400	000003600	000003900
10-21-28-3198-00-010	CITY OF APOPKA	APK 11	FAYETTE ST	5400	000020400	000022100
10-21-28-3199-00-010	CITY OF APOPKA	APK 11	EDGEWOOD DR	5400	000013200	000014300

10-21-28-5096-00-001	HANNIBAL SQUARE COMMUNITY LAND TRUST INC	APK 5	350 E 6TH ST	5400	000007200	000019500
10-21-28-5096-00-010	CHURCH OF THE HOLY SPIRIT INC	APK 5	601 S HIGHLAND AVE	5400	000032400	000035100
10-21-28-5096-00-130	REATEGUI MAGNO	APK 5	WOODLANE CIR	5400	000003600	000003900
10-21-28-5262-00-001	CITY OF APOPKA	APK 11	VOTAW RD	5400	000003600	000003900
10-21-28-5262-00-010	PEREZ GILBERTO JR	APK 11	253 LOVELL LN	5400	000005280	00057.200
10-21-28-5262-00-020	DALLEY SANDRA	APK 11	257 LOVELL LN	5400	000005280	00057.200
10-21-28-5262-00-030	LETSON EMMA M TR	APK 11	261 LOVELL LN	5400	000005280	00057.200
10-21-28-5262-00-040	BURGOS ROSA C	APK 11	265 LOVELL LN	5400	000005280	00057.200
10-21-28-5262-00-050	LSZ REALTY GROUP LLC	APK 11	269 LOVELL LN	5400	000005280	00057.200
10-21-28-5262-00-060	PIKE STACIE M	APK 11	273 LOVELL LN	5400	000005280	00057.200
10-21-28-5262-00-070	BROWN RODNEY D	APK 11	277 LOVELL LN	5400	000005280	00057.200
10-21-28-5262-00-080	AGUILAR LENIN A	APK 11	281 LOVELL LN	5400	000005280	00057.200
10-21-28-5262-00-090	REN CHENG GUI	APK 11	285 LOVELL LN	5400	000005280	00057.200
10-21-28-5262-00-100	PUTNEY SARAH LIFE ESTATE	APK 11	289 LOVELL LN	5400	000005280	00057.200
10-21-28-5262-00-110	EDWARDS RONALD W	APK 11	293 LOVELL LN	5400	000005280	00057.200
10-21-28-5262-00-120	CARDONA RUFINO	APK 11	297 LOVELL LN	5400	000005280	00057.200
10-21-28-5262-00-130	LI JIE	APK 11	298 LOVELL LN	5400	000005280	00057.200
10-21-28-5262-00-140	PROSPERO ALTIERY CARMEN LIFE ESTATE	APK 11	294 LOVELL LN	5400	000005280	00057.200
10-21-28-5262-00-150	CHEEVER RANDY	APK 11	290 LOVELL LN	5400	000007200	000007800
10-21-28-5262-00-170	CASA SOLUTIONS LLC	APK 11	282 LOVELL LN	5400	000005280	00057.200
10-21-28-5262-00-180	MENACHO STELLA M	APK 11	278 LOVELL LN	5400	000005280	00057.200
10-21-28-5262-00-190	MENDEZ VICTOR H	APK 11	274 LOVELL LN	5400	000005280	00057.200
10-21-28-5262-00-200	RIVERA ZORAIDA	APK 11	270 LOVELL LN	5400	000005280	00057.200
10-21-28-5262-00-210	CHEN YAN	APK 11	266 LOVELL LN	5400	000005280	00057.200
10-21-28-5262-00-220	RENO VIRGINIA B	APK 11	262 LOVELL LN	5400	000005280	00057.200
10-21-28-5262-00-230	DAVIS STEPHEN E	APK 11	258 LOVELL LN	5400	000005280	00057.200
10-21-28-5262-00-240	YANG TINGHONG	APK 11	254 LOVELL LN	5400	000005280	00057.200
10-21-28-5262-00-250	REYES JENNIFER	APK 11	250 LOVELL LN	5400	000005280	00057.200
10-21-28-5262-00-260	REYES JENNIFER ANN	APK 11	246 LOVELL LN	5400	000005280	00057.200
10-21-28-5262-00-270	CARVAJA MARIANA	APK 11	242 LOVELL LN	5400	000005280	00057.200
10-21-28-5262-00-280	FUENTES MERCEDES T	APK 11	238 LOVELL LN	5400	000005280	00057.200
10-21-28-5262-00-290	YANG LINGMIN	APK 11	234 LOVELL LN	5400	000005280	00057.200
10-21-28-5262-00-300	CHEN YAN	APK 11	230 LOVELL LN	5400	000005280	00057.200
10-21-28-5262-00-310	MATHES PHILLIP O	APK 11	226 LOVELL LN	5400	000005280	00057.200
10-21-28-5262-00-320	PARKER MARGARET	APK 11	222 LOVELL LN	5400	000005280	00057.200
10-21-28-5262-00-330	JAGDEO RANDOLPH	APK 11	218 LOVELL LN	5400	000005280	00057.200
10-21-28-5262-00-340	BARNETT-LATHAM ANNETT E	APK 11	214 LOVELL LN	5400	000005280	00057.200
10-21-28-5262-00-350	LIU JINGGUANG	APK 11	210 LOVELL LN	5400	000005280	00057.200
10-21-28-5262-00-360	HE JIAN	APK 11	208 LOVELL LN	5400	000005280	00057.200
10-21-28-5262-00-370	KENNEDY PATRICK J	APK 11	206 LOVELL LN	5400	000005280	00057.200
10-21-28-5262-00-380	KIMBRIEL DUANE	APK 11	204 LOVELL LN	5400	000005280	00057.200
10-21-28-5262-00-390	HERNANDEZ SANDRA L	APK 11	202 LOVELL LN	5400	000005280	00057.200
10-21-28-5262-00-400	DORAN SANDRA F	APK 11	201 LOVELL LN	5400	000005280	00057.200
10-21-28-5262-00-410	205 LOVELL LANE LAND TRUST	APK 11	205 LOVELL LN	5400	000005280	00057.200
10-21-28-5262-00-420	AIG RENTALS LLC	APK 11	209 LOVELL LN	5400	000005280	00057.200
10-21-28-5262-00-430	PICOT JONATHAN	APK 11	213 LOVELL LN	5400	000005280	00057.200
10-21-28-5262-00-440	MARTINEZ EDITH	APK 11	217 LOVELL LN	5400	000005280	00057.200
10-21-28-5262-00-450	CASA SOLUTIONS LLC	APK 11	221 LOVELL LN	5400	000007200	000007800
10-21-28-5262-00-470	ARBRI THOMAS J	APK 11	229 LOVELL LN	5400	000005280	00057.200
10-21-28-5262-00-480	WANG YUE YING	APK 11	233 LOVELL LN	5400	000005280	00057.200
10-21-28-5262-00-490	PENA JUAN	APK 11	237 LOVELL LN	5400	000005280	00057.200
10-21-28-5262-00-500	SEATON JENNIFER V	APK 11	241 LOVELL LN	5400	000005280	00057.200
10-21-28-5262-00-510	DORAN ERIC J	APK 11	245 LOVELL LN	5400	000005280	00057.200
10-21-28-5262-00-520	ERGUN YOKASTA	APK 11	249 LOVELL LN	5400	000005280	00057.200
10-21-28-5508-00-011	VICTORY BAPTIST CHURCH OF APOPKA FLORIDA INC	APK 11	115 N CHRISTIANA AVE	5400	000018000	000022100
10-21-28-5508-00-050	PROGRESS RESIDENTIAL BORROWER 23 LLC	APK 11	25 N CHRISTIANA AVE	5400	000005280	00057.200
10-21-28-5508-00-060	PEINE JOHN	APK 11	19 N CHRISTIANA AVE	5400	000005280	00057.200
10-21-28-5508-00-070	PEREZ JONES ANNA F	APK 11	13 N CHRISTIANA AVE	5400	000005280	00057.200
10-21-28-5508-00-080	NRRA PROPERTIES LLC	APK 11	7 N CHRISTIANA AVE	5400	000005280	00057.200
10-21-28-5508-00-090	BROWN WILLIAM	APK 11	1 N CHRISTIANA AVE	5400	000006000	000006500
10-21-28-5508-00-110	VELASQUEZ JAIME	APK 11	3 S CHRISTIANA AVE	5400	000005280	00057.200
10-21-28-5508-00-120	JAVELLANA PEGGY LOU LIFE ESTATE	APK 11	9 S CHRISTIANA AVE	5400	000005280	00057.200
10-21-28-5540-03-022	ADKINS RONALD	APK 11	123 S CHRISTIANA AVE	5400	000005280	00057.200

10-21-28-5540-03-031 BUNN DEBRA 1/2
 10-21-28-5540-03-051 APOPKA HOLDINGS III LLC
 10-21-28-5540-03-052 PITTMAN RICHARD T
 10-21-28-5540-03-053 ROBLEDO CARLA C
 10-21-28-5540-03-054 LANDA PEDRO
 10-21-28-5540-03-055 REGISTER RUBY 25% INT
 10-21-28-5540-03-056 OROZCO MATIAS EVERARDO ISAIAS
 10-21-28-5540-03-057 CHEN JOHNSON H
 10-21-28-5540-03-060 REYNOLDS GARY M
 10-21-28-5540-03-061 CHULUOTA LAND CO
 10-21-28-5540-03-080 RODRIGUEZ ANNA
 10-21-28-5540-03-081 LA REGIA PROPERTIES INC
 10-21-28-5540-03-090 HERRERA CRISTIAN DAMIAN
 10-21-28-5540-03-091 QUANG HAILAND
 10-21-28-5540-03-101 KUCHENBECKER JEREMY P
 10-21-28-5540-04-010 GATES JOSEPH
 10-21-28-5540-04-020 NUVIEW IRA INC FBO
 10-21-28-5540-04-021 NUVIEW IRA INC FBO
 10-21-28-5540-04-030 DENNINGTON JEFFREY S
 10-21-28-5540-04-081 FAVELA MARGARITO
 10-21-28-5540-04-091 BELL KELLY
 10-21-28-5540-04-101 CENTRAL FLORIDA RESTORATION BRANCH CHURCH OF JESUS CHRIST INC
 10-21-28-5540-04-112 BELL KELLY
 10-21-28-5540-04-121 HERNANDEZ DOMINGO
 10-21-28-5540-04-131 MITCHELL CATHERINE R
 10-21-28-5540-04-132 QUILLARES ADRIAN A
 10-21-28-5540-04-161 FKH SFR PROPCO B-HLD LP
 10-21-28-5557-00-010 IGNOT MAXIMO
 10-21-28-5557-00-020 DAVIS ADIN
 10-21-28-5557-00-030 ACOSTA ELVIRA A
 10-21-28-5557-00-040 APPERSON ANGELA
 10-21-28-6136-00-010 LACASCIO FRANK
 10-21-28-6136-00-020 TRAPP LINDA C LIFE ESTATE
 10-21-28-6136-00-030 HEW ANTHONY A
 10-21-28-6136-00-040 BORDONARO MARY J
 10-21-28-6136-00-050 KINNEY FREDERICK MATTHEW
 10-21-28-6136-00-060 ABEL LOUIS ROBERT
 10-21-28-6136-00-070 SARAVIA LIZBETH SONIA
 10-21-28-6136-00-080 MALDONADO CHELSEA
 10-21-28-6136-00-090 SRAM PACK I-A L L C
 10-21-28-6136-00-100 FERNANDEZ LANTIGUA DARYL STEPHANY
 10-21-28-6136-00-110 WHITING JOSHUA S
 10-21-28-6136-00-120 LEVESQUE WAYNE H
 10-21-28-6136-00-130 RODRIGUEZ CARLOS HECTOR HERNANDEZ
 10-21-28-6136-00-140 CRUZ FAUSTINA ESTATE
 10-21-28-6136-00-150 MCDERMOTT CHARLOTTE
 10-21-28-6136-00-160 HOLLANDS FRANK H
 10-21-28-6136-00-170 SKATES SCOTT A
 10-21-28-6136-00-180 GARCIA LOPEZ JESSICA DANIELA
 10-21-28-6136-00-190 AYALA OLIVO CHRISTIAN MANUEL
 10-21-28-6136-00-200 WALKER DUSTIN
 10-21-28-6136-00-210 DE OLIVEIRA SILVERIO REIS
 10-21-28-6136-00-220 TANSKI LISA
 10-21-28-6136-00-230 MIRANDA MARTIN TORRES
 10-21-28-6136-00-240 EVANS CLYDE J
 10-21-28-6136-00-250 CANTON CHRISTINE P
 10-21-28-6136-00-260 SANTIZ DOMINGO
 10-21-28-6136-00-270 DAVIS CLAUDE E
 10-21-28-6136-00-280 LEIVA LOPEZ SERGIO ANTONIO
 10-21-28-6136-00-290 OJEDA MARTIN
 10-21-28-6136-00-300 EVANS CATHY S
 10-21-28-6136-00-310 LAROCQUE J ASHFORD
 10-21-28-6136-00-320 TUCCI DONNA S

APK 11	145 S CHRISTIANA AVE	5400 000005280	00057.200
APK 11	707 MONROE AVE	5400 000006000	000006500
APK 11	211 S CHRISTIANA AVE	5400 000005280	00057.200
APK 11	717 MONROE AVE	5400 000005280	00057.200
APK 11	712 MASON AVE	5400 000005280	00057.200
APK 11	203 S CHRISTIANA AVE	5400 000006000	000006500
APK 11	708 MASON AVE	5400 000005280	00057.200
APK 11	229 S CHRISTIANA AVE	5400 000006000	000006500
APK 11	720 MASON AVE	5400 000006000	000006500
APK 11	716 MASON AVE	5400 000005280	00057.200
APK 11	727 MONROE AVE	5400 000006000	000006500
APK 11	222 RANSOM ST	5400 000005280	00057.200
APK 11	713 MONROE AVE	5400 000005280	00057.200
APK 11	723 MONROE AVE	5400 000005280	00057.200
APK 11	241 S CHRISTIANA AVE	5400 000006000	000006500
APK 11	681 MASON AVE	5400 000005280	00057.200
APK 11	648 E 1ST ST	5400 000005280	00057.200
APK 11	671 MASON AVE	5400 000003600	000003900
APK 11	665 MASON AVE	5400 000006000	000006500
APK 11	674 MASON AVE	5400 000006000	000006500
APK 11	680 MASON AVE	5400 000020400	000022100
APK 11	682 MASON AVE	5400 000015600	000016900
APK 11	231 S CHRISTIANA AVE	5400 000020400	000022100
APK 11	661 MONROE AVE	5400 000005280	00057.200
APK 11	627 MONROE AVE	5400 000006000	000006500
APK 11	649 MONROE AVE	5400 000005280	00057.200
APK 11	561 MONROE AVE	5400 000006000	000006500
APK 11	610 MASON AVE	5400 000007200	000007800
APK 11	620 MASON AVE	5400 000006000	000006500
APK 11	591 MONROE AVE	5400 000006000	000006500
APK 11	623 MONROE AVE	5400 000006000	000006500
APK 11	706 E ORANGE ST	5400 000003600	000003900
APK 11	710 E ORANGE ST	5400 000005280	00057.200
APK 11	714 E ORANGE ST	5400 000005280	00057.200
APK 11	718 E ORANGE ST	5400 000005280	00057.200
APK 11	722 E ORANGE ST	5400 000005280	00057.200
APK 11	800 E ORANGE ST	5400 000005280	00057.200
APK 11	804 E ORANGE ST	5400 000006000	000006500
APK 11	808 E ORANGE ST	5400 000006000	000006500
APK 11	812 E ORANGE ST	5400 000005280	00057.200
APK 11	816 E ORANGE ST	5400 000005280	00057.200
APK 11	820 E ORANGE ST	5400 000006000	000006500
APK 11	823 E ORANGE ST	5400 000007200	000007800
APK 11	819 E ORANGE ST	5400 000005280	00057.200
APK 11	815 E ORANGE ST	5400 000005280	00057.200
APK 11	811 E ORANGE ST	5400 000006000	000006500
APK 11	807 E ORANGE ST	5400 000006000	000006500
APK 11	801 E ORANGE ST	5400 000005280	00057.200
APK 11	723 E ORANGE ST	5400 000005280	00057.200
APK 11	719 E ORANGE ST	5400 000005280	00057.200
APK 11	715 E ORANGE ST	5400 000006000	000006500
APK 11	711 E ORANGE ST	5400 000006000	000006500
APK 11	707 E ORANGE ST	5400 000005280	00057.200
APK 11	704 E MAGNOLIA ST	5400 000005280	00057.200
APK 11	708 E MAGNOLIA ST	5400 000005280	00057.200
APK 11	712 E MAGNOLIA ST	5400 000006000	000006500
APK 11	716 E MAGNOLIA ST	5400 000006000	000006500
APK 11	718 E MAGNOLIA ST	5400 000005280	00057.200
APK 11	802 E MAGNOLIA ST	5400 000005280	000007800
APK 11	806 E MAGNOLIA ST	5400 000005280	00057.200
APK 11	810 E MAGNOLIA ST	5400 000006000	000006500
APK 11	814 E MAGNOLIA ST	5400 000006000	000006500
APK 11	818 E MAGNOLIA ST	5400 000006000	000006500

10-21-28-6136-00-330	DRECHSEL CHARLES	APK 11	824 E MAGNOLIA ST	5400 000006000	000006500
10-21-28-6136-00-340	ODOM DAVID D	APK 11	819 E MAGNOLIA ST	5400 000005280	00057.200
10-21-28-6136-00-350	CASTILLO MARILYN	APK 11	815 E MAGNOLIA ST	5400 000006000	000006500
10-21-28-6136-00-360	SANABRIA JUAN	APK 11	809 E MAGNOLIA ST	5400 000006000	000006500
10-21-28-6136-00-370	DEMUNCK GERALD SCOTT	APK 11	807 E MAGNOLIA ST	5400 000005280	00057.200
10-21-28-6136-00-380	LOPEZ BAZA FRANCISCO	APK 11	805 E MAGNOLIA ST	5400 000005280	00057.200
10-21-28-6136-00-390	KRATZER JOSEPH A	APK 11	803 E MAGNOLIA ST	5400 000006000	000006500
10-21-28-6136-00-400	MICHEL EVENS	APK 11	719 E MAGNOLIA ST	5400 000006000	000006500
10-21-28-6136-00-410	SOKOLOWSKI ALFREDA	APK 11	717 E MAGNOLIA ST	5400 000005280	00057.200
10-21-28-6136-00-420	DONALDSON WILLIAM R	APK 11	713 E MAGNOLIA ST	5400 000006000	000006500
10-21-28-6136-00-430	STUART DOUGLAS V	APK 11	709 E MAGNOLIA ST	5400 000005280	00057.200
10-21-28-6136-00-440	LOPEZ GUERRA JULIO C	APK 11	705 E MAGNOLIA ST	5400 000005280	00057.200
10-21-28-6138-01-010	VASQUEZ MIRANDA FELIX ISAIAS	APK 11	139 N CHRISTIANA AVE	5400 000005280	00057.200
10-21-28-6138-01-020	NEVAREZ DIANA ELENA CARREON	APK 11	703 E LISA LN	5400 000003600	000003900
10-21-28-6138-01-030	SANTIAGO MATOS MARIA E	APK 11	707 E LISA LN	5400 000006000	000006500
10-21-28-6138-01-040	ROBINSON AUSTIN GREGORY	APK 11	713 E LISA LN	5400 000005280	00057.200
10-21-28-6138-01-050	KELLEY THOMAS W 1/2 INT	APK 11	715 E LISA LN	5400 000005280	00057.200
10-21-28-6138-01-060	ALVARADO LUIS A	APK 11	719 E LISA LN	5400 000005280	00057.200
10-21-28-6138-01-070	MOZQUEDA JOSE J	APK 11	723 E LISA LN	5400 000005280	00057.200
10-21-28-6138-01-080	BURKHART JANICE	APK 11	801 E LISA LN	5400 000005280	00057.200
10-21-28-6138-01-090	LA REGIA PROPERTIES INC	APK 11	807 E LISA LN	5400 000006000	000006500
10-21-28-6138-01-100	LESLIE MELINDA	APK 11	809 E LISA LN	5400 000005280	00057.200
10-21-28-6138-01-110	ORTEGA JESUS	APK 11	813 E LISA LN	5400 000006000	000006500
10-21-28-6138-02-010	LOPEZ MA SANTOS	APK 11	127 N CHRISTIANA AVE	5400 000005280	00057.200
10-21-28-6138-02-020	CANTONE ROLAND K	APK 11	121 N CHRISTIANA AVE	5400 000006000	000006500
10-21-28-6138-02-030	NEVAREZ DIANA E CARREON	APK 11	708 E LISA LN	5400 000006000	000006500
10-21-28-6138-02-040	RAMOS HENRY	APK 11	710 E LISA LN	5400 000005280	00057.200
10-21-28-6138-02-050	DAPLATO INVESTMENTS CORP	APK 11	714 E LISA LN	5400 000006000	000006500
10-21-28-6138-02-060	D R LEMIEUX TRUST	APK 11	718 E LISA LN	5400 000005280	00057.200
10-21-28-6138-02-070	ALVARADO ISAURO	APK 11	722 E LISA LN	5400 000003600	000003900
10-21-28-6138-02-080	NGUYEN HANH	APK 11	800 E LISA LN	5400 000005280	00057.200
10-21-28-6138-02-090	LOPEZ FRANCISCO	APK 11	804 E LISA LN	5400 000005280	00057.200
10-21-28-6138-02-100	ALVARADO ISAURO	APK 11	808 E LISA LN	5400 000006000	000006500
10-21-28-6138-02-110	GONZALEZ MARISELDA	APK 11	812 E LISA LN	5400 000006000	000006500
10-21-28-6288-00-010	REATEGUI MAGNO	APK 5	602 WOODLANE CIR UNIT 1	5400 000005280	00057.200
10-21-28-6288-00-020	REATEGUI MAGNO	APK 5	606 WOODLANE CIR UNIT 2	5400 000005280	00057.200
10-21-28-6288-00-030	REATEGUI MAGNO	APK 5	610 WOODLANE CIR UNIT 3	5400 000005280	00057.200
10-21-28-6288-00-040	CHARLES T RUSSELL LIVING TRUST	APK 5	614 WOODLANE CIR UNIT 4	5400 000005280	00057.200
10-21-28-6288-00-050	REATEGUI MAGNO	APK 5	618 WOODLANE CIR UNIT 5	5400 000005280	00057.200
10-21-28-6288-00-060	REATEGUI MAGNO	APK 5	622 WOODLANE CIR UNIT 6	5400 000005280	00057.200
10-21-28-6288-00-070	WOODCOCK JOHN	APK 5	626 WOODLANE CIR UNIT 7	5400 000005280	00057.200
10-21-28-6288-00-080	REATEGUI MAGNO F	APK 5	630 WOODLANE CIR UNIT 8	5400 000005280	00057.200
10-21-28-6288-00-090	REATEGUI MAGNO	APK 5	635 WOODLANE CIR UNIT 9	5400 000005280	00057.200
10-21-28-6288-00-100	REATEGUI NORMA	APK 5	639 WOODLANE CIR UNIT 10	5400 000005280	00057.200
10-21-28-6288-00-110	REATEGUI NORMA M	APK 5	643 WOODLANE CIR UNIT 11	5400 000005280	00057.200
10-21-28-6288-00-120	REATEGUI NORMA M	APK 5	647 WOODLANE CIR UNIT 12	5400 000005280	00057.200
10-21-28-6288-00-170	REATEGUI NORMA	APK 5	667 WOODLANE CIR UNIT 17	5400 000005280	00057.200
10-21-28-6288-00-180	REATEGUI NORMA	APK 5	671 WOODLANE CIR UNIT 18	5400 000005280	00057.200
10-21-28-6288-00-190	REATEGUI NORMA	APK 5	675 WOODLANE CIR UNIT 19	5400 000005280	00057.200
10-21-28-6288-00-200	REATEGUI MAGNO	APK 5	677 WOODLANE CIR UNIT 20	5400 000005280	00057.200
10-21-28-7794-01-010	CITY OF APOPKA	APK 11	E 1ST ST	5400 000003600	000003900
10-21-28-7800-01-011	168 EGLIN LLC	APK 5	322 E MAIN ST	5400 000020400	000022100
10-21-28-7800-01-040	FIRST BAPTIST CHURCH OF APOPKA	APK 5	441 S HIGHLAND AVE	5400 000058800	000066300
10-21-28-7800-01-250	FIRST BAPTIST CHURCH OF APOPKA	APK 5	506 MIDLAND AVE	5400 000006000	000006500
10-21-28-7800-01-270	FIRST BAPTIST CHURCH OF APOPKA INC	APK 5	510 MIDLAND AVE	5400 000003600	000003900
10-21-28-7800-01-280	BROWN RANDY B	APK 5	516 MIDLAND AVE	5400 000006000	000006500
10-21-28-7800-01-300	ALAMO AMI JO	APK 5	522 MIDLAND AVE	5400 000006000	000006500
10-21-28-7800-01-320	JEAN-JACQUES MACKINSON	APK 5	528 MIDLAND AVE	5400 000006000	000006500
10-21-28-7800-02-010	KELLEY GEORGE C III LIFE ESTATE	APK 5	370 E MAIN ST	5400 000020400	000022100
10-21-28-7800-02-030	KELLEY GEORGE C III LIFE ESTATE	APK 5	368 E MAIN ST	5400 000015600	000016900
10-21-28-7800-02-040	KFC U S PROPERTIES INC	APK 5	356 E MAIN ST	5400 000025200	000027300
10-21-28-7800-02-080	KELLEY GEORGE C III LIFE ESTATE	APK 5	431 MIDLAND AVE	5400 000003600	000003900
10-21-28-7800-02-090	REATEGUI MAGNO	APK 5	435 MIDLAND AVE	5400 000005280	00057.200

10-21-28-7800-02-100	REATEGUI MAGNO	APK 5	441 MIDLAND AVE	5400	000005280	00057.200
10-21-28-7800-02-110	MUSLIM COMMUNITY CENTER OF APOPKA INC	APK 5	445 MIDLAND AVE	5400	000003600	000003900
10-21-28-7800-02-120	MUSLIM COMMUNITY CENTER OF APOPKA INC	APK 5	505 MIDLAND AVE	5400	000003600	000003900
10-21-28-7800-02-140	MUSLIM COMMUNITY CENTER OF APOPKA INC	APK 5	511 MIDLAND AVE	5400	000013200	000014300
10-21-28-7800-02-150	MOREIRA WILSON NEPTALI	APK 5	515 MIDLAND AVE	5400	000007200	000007800
10-21-28-7800-02-180	BROWN HARRY D	APK 5	521 MIDLAND AVE	5400	000005280	00057.200
10-21-28-7800-02-190	MARTIN WILLIAM DAVID	APK 5	527 MIDLAND AVE	5400	000005280	00057.200
10-21-28-7800-02-200	KELLEY GEORGE C III LIFE ESTATE	APK 5	420 OAKLAND AVE	5400	000005280	00057.200
10-21-28-7800-02-211	SAHS TIMOTHY J	APK 5	425 OAKLAND AVE	5400	000006000	000006500
10-21-28-7800-02-240	MUSLIM COMMUNITY CENTER OF APOPKA INC	APK 5	452 OAKLAND AVE	5400	000013200	000014300
10-21-28-7800-02-250	MUSLIM COMMUNITY CENTER OF APOPKA INC	APK 5	458 OAKLAND AVE	5400	000006000	000006500
10-21-28-7800-02-301	JORDAN JOHN D	APK 5	359 E 6TH ST	5400	000005280	00057.200
10-21-28-7800-02-302	SIMMONS ERIKA	APK 5	365 E 6TH ST	5400	000006000	000006500
10-21-28-7800-03-010	CONQUEST INCOME HOLDINGS LLC	APK 5	402 E MAIN ST	5400	000027600	000029900
10-21-28-7800-03-060	SALEEM HEALTHCARE L L C	APK 5	435 OAKLAND AVE	5400	000018000	000019500
10-21-28-7800-03-080	UNITY MISSIONARY BAPTIST CHURCH INC	APK 11	465 OAKLAND AVE	5400	000018000	000019500
10-21-28-7812-01-010	SPEGAL GREGORY P	APK 5	122 N HIGHLAND AVE	5400	000007200	000007800
10-21-28-7812-01-040	RAULERSON ADELBERT D JR LIFE ESTATE	APK 5	102 N HIGHLAND AVE	5400	000007200	000007800
10-21-28-7812-02-010	RAULERSON ADELBERT D LIFE ESTATE	APK 5	16 N HIGHLAND AVE	5400	000007200	000007800
10-21-28-7832-00-000	CITY OF APOPKA	APK 11	FAYETTE ST	5400	000003600	000003900
10-21-28-7832-00-001	CITY OF APOPKA	APK 11	FAYETTE ST	5400	000003600	000003900
10-21-28-8210-00-010	HOWARD MARSHALL W	APK 11	E 1ST ST	5400	000003600	000003900
10-21-28-8210-00-011	NANCY L GOODE REVOCABLE TRUST	APK 11	332 E 1ST ST	5400	000005280	00057.200
10-21-28-8210-00-020	LEONARD THOMAS J IV	APK 11	104 EDGEWOOD DR	5400	000006000	000006500
10-21-28-8210-00-030	HOWARD MARSHALL W	APK 11	EDGEWOOD DR	5400	000003600	000003900
10-21-28-8210-00-031	WEST JACK T	APK 11	116 EDGEWOOD DR	5400	000005280	00057.200
10-21-28-8210-00-032	FREITAS SIMPSON LIVING TRUST	APK 11	124 EDGEWOOD DR	5400	000005280	00057.200
10-21-28-8210-00-040	HOWARD MARSHALL W	APK 11	EDGEWOOD DR	5400	000003600	000003900
10-21-28-8210-00-041	GOODE NANCY L	APK 11	132 EDGEWOOD DR	5400	000005280	00057.200
10-21-28-8210-00-050	BOUDREAU ROBERT D	APK 11	140 EDGEWOOD DR	5400	000005280	00057.200
10-21-28-8210-00-060	HOWARD MARSHALL W	APK 11	353 MONROE AVE	5400	000005280	00057.200
10-21-28-8210-00-080	HOWARD MARSHALL W	APK 11	351 MONROE AVE	5400	000005280	00057.200
10-21-28-8643-00-010	VE PROPERTIES LLC	APK 5	125 E MAIN ST	5400	0000051600	000055900
10-21-28-8643-00-020	FLORIDA FAST FOOD RESTAURANTS LLC	APK 5	155 E MAIN ST	5400	000032400	000035100
10-21-28-8643-00-030	JAREAG 175 LLC	APK 5	175 E MAIN ST	5400	000030000	000032500
10-21-28-8652-01-011	CARTENPRISE LLC	APK 11	882 E SEMORAN BLVD	5400	000027600	000032500
10-21-28-8652-01-012	APOPKA SHOPPING CENTER LLP	APK 11	511 S ORANGE BLOSSOM TRL	5400	000145200	000159900
10-21-28-8652-01-013	PERSAD ANGELA	APK 11	545 S ORANGE BLOSSOM TRL	5400	000018000	000019500
10-21-28-8652-01-014	CARTENPRISE LLC	APK 11	888 E SEMORAN BLVD	5400	000022800	000024700
10-21-28-8652-01-030	840 E SEMORAN BLVD APOPKA FL LLC	APK 11	840 E SEMORAN BLVD	5400	000020400	000022100
10-21-28-8652-01-061	APOPKA CARWASH L L C	APK 11	539 S ORANGE BLOSSOM TRL	5400	000022800	000024700
10-21-28-8652-03-020	TAURUS APOPKA CITY CENTER LLC	APK 5	604 E MAIN ST	5400	000032400	000035100
10-21-28-8652-03-021	TAURUS APOPKA CITY CENTER LLC	APK 5	E MAIN ST	5400	000025200	000027300
10-21-28-8652-03-022	TAURUS CD 194 APOPKA HOTEL INVESTMENT LP	APK 5	578 E MAIN ST	5400	000025200	000032500
10-21-28-8652-03-023	TAURUS CD 194 APOPKA HOTEL INVESTMENT LP	APK 5	580 E MAIN ST	5400	000025200	000079300
10-21-28-8652-04-010	SPIRIT MASTER FUNDING X LLC	APK 5	488 E MAIN ST	5400	000044400	000048100
10-21-28-8652-04-020	CITY OF APOPKA	APK 5	506 S MCGEE AVE	5400	000013200	000014300
10-21-28-8652-04-031	BETTY H LAND REVOCABLE LIVING TRUST	APK 5	510 S MCGEE AVE	5400	000003600	000003900
10-21-28-8652-04-032	CITY OF APOPKA	APK 5	508 S MCGEE AVE	5400	000013200	000014300
10-21-28-8652-04-033	NELSON STEPHEN D	APK 5	E 6TH ST	5400	000003600	000003900
10-21-28-8652-05-010	FAIRCLOTH FAMILY LTD	APK 11	560 E 6TH ST	5400	000013200	000014300
10-21-28-8652-06-010	BUSCH MICHAEL J	APK 11	612 S CHRISTIANA AVE	5400	000006000	000006500
10-21-28-8652-06-012	FAIRCLOTH PAUL G JR LIFE ESTATE	APK 11	620 E 6TH ST	5400	000007200	000007800
10-21-28-8652-06-013	GIOVANNA VIOLANTE LIVING TRUST 1/2 INT	APK 11	602 S CHRISTIANA AVE	5400	000006000	000006500
10-21-28-8652-06-021	FAIRCLOTH GERALDINE	APK 11	600 E 6TH ST	5400	000007200	000007800
10-21-28-8652-06-032	LOCKEY WARREN E SR LIFE ESTATE	APK 11	615 TILDEN AVE	5400	000007200	000007800
10-21-28-8652-07-010	VSI CUSTOM HOMES LLC	APK 11	742 E 6TH ST	5400	000003600	000003900
10-21-28-8652-07-011	SALAZAR MAYRA	APK 11	802 E 6TH ST	5400	000006000	000006500
10-21-28-8652-07-031	ALEXTA REHAB LLC	APK 11	726 E 6TH ST	5400	000006000	000006500
10-21-28-8652-07-041	MARCUS L WATTERS JR REVOCABLE TRUST	APK 11	720 E 6TH ST	5400	000005280	00057.200
10-21-28-8652-07-042	MARY FRANCES WATTERS REVOCABLE TRUST	APK 11	718 E 6TH ST	5400	000006000	000006500
10-21-28-8652-07-050	JAMES JOY M	APK 11	710 E 6TH ST	5400	000006000	000006500
10-21-28-8652-08-012	HANCOCK BARBARA ELIZABETH 1/4 INT	APK 11	642 S ORANGE BLOSSOM TRL	5400	000007200	000007800

10-21-28-8652-08-060	VSI CUSTOM HOMES LLC	APK 11	804 E 6TH ST	5400	000003600	000003900
10-21-28-8652-10-011	LANSEL GABRIELLA E	APK 11	720 ARMITAGE AVE	5400	000007200	000007800
10-21-28-8652-11-011	FAIRCLOTH PAUL G JR LIFE ESTATE	APK 11	E 6TH ST	5400	000003600	000003900
10-21-28-8652-11-021	HART MARGIE C LIFE ESTATE	APK 11	707 TILDEN AVE	5400	000007200	000007800
10-21-28-8652-11-022	CAPPER RENATE E	APK 11	803 TILDEN AVE	5400	000007200	000007800
10-21-28-8652-11-030	GRANDEY DEBORAH F TR	APK 11	841 TILDEN AVE	5400	000003600	000003900
10-21-28-8652-12-010	FAIRCLOTH PAUL G III LIFE ESTATE	APK 11	704 TILDEN AVE	5400	000007200	000007800
10-21-28-8652-12-011	FAIRCLOTH PAUL G III LIFE ESTATE	APK 11	710 TILDEN AVE	5400	000005280	00057.200
10-21-28-8652-12-021	FAIRCLOTH FAMILY LTD	APK 11	705 S MCGEE AVE	5400	000003600	000003900
10-21-28-8652-12-040	GRANDY MIKE E	APK 11	840 TILDEN AVE	5400	000007200	000007800
10-21-28-8652-12-041	FAIRCLOTH FAMILY LTD	APK 11	551 E 9TH ST	5400	000003600	000003900
10-21-28-8652-14-021	KOKESH GERALD E LIFE ESTATE	APK 11	915 TILDEN AVE	5400	000007200	000007800
10-21-28-8652-14-022	DELICE STEPHANIE	APK 11	918 HAAS AVE	5400	000006000	000006500
10-21-28-8652-14-023	GOMEZ MARIA	APK 11	640 E 9TH ST	5400	000003600	000003900
10-21-28-8652-14-030	CORRIVEAU MATTHEW	APK 11	611 E 10TH ST	5400	000005280	00057.200
10-21-28-8652-14-031	PAYNE KATHLEEN D	APK 11	925 TILDEN AVE	5400	000006000	000006500
10-21-28-8652-14-032	MARISCAL ARTURO	APK 11	942 HAAS AVE	5400	000005280	00057.200
10-21-28-8652-14-033	VILLANUEVA ALEXI	APK 11	926 HAAS AVE	5400	000005280	00057.200
10-21-28-8652-14-034	LESSA INVESTMENTS LLC	APK 11	931 TILDEN AVE	5400	000003600	000003900
10-21-28-8725-00-021	TAURUS APOPKA HIGHLAND MANOR LLC	APK 5	604 E MAIN ST	5400	000046800	000050700
10-21-28-8725-00-022	TAURUS APOPKA CITY CENTER LLC	APK 5	570 E MAIN ST	5400	000013200	000014300
10-21-28-8920-00-010	BTR SCATTERED SITE OWNER LLC	APK 11	641 KEY DEER CT	5400	000006000	000006500
10-21-28-8920-00-020	LEMOND RONALD R	APK 11	637 KEY DEER CT	5400	000005280	00057.200
10-21-28-8920-00-030	GUO JERRY	APK 11	633 KEY DEER CT	5400	000006000	000006500
10-21-28-8920-00-040	EDGINGTON AMANDA	APK 11	629 KEY DEER CT	5400	000005280	00057.200
10-21-28-8920-00-050	KENDALL HOLLIS H	APK 11	625 KEY DEER CT	5400	000005280	00057.200
10-21-28-8920-00-060	WHITNEY DORIS JOY LIFE ESTATE	APK 11	623 KEY DEER CT	5400	000005280	00057.200
10-21-28-8920-00-070	VELASQUEZ JOVEL	APK 11	621 KEY DEER CT	5400	000005280	00057.200
10-21-28-8920-00-080	GIBSON MICHAEL	APK 11	619 KEY DEER CT	5400	000005280	00057.200
10-21-28-8920-00-090	CARDOZA ROGELIO	APK 11	617 KEY DEER CT	5400	000005280	00057.200
10-21-28-8920-00-100	RABATIN ROBERT PATRICK	APK 11	615 KEY DEER CT	5400	000006000	000006500
10-21-28-8920-00-110	KHALIL MERVAT	APK 11	616 KEY DEER CT	5400	000006000	000006500
10-21-28-8920-00-120	RIVERA ORLANDO	APK 11	618 KEY DEER CT	5400	000006000	000006500
10-21-28-8920-00-130	RICKARD RICKY L	APK 11	620 KEY DEER CT	5400	000006000	000006500
10-21-28-8920-00-140	BLACK WOOD LLC	APK 11	336 BLACKTAIL CT	5400	000005280	00057.200
10-21-28-8920-00-150	GOODMAN TANYA	APK 11	334 BLACKTAIL CT	5400	000005280	00057.200
10-21-28-8920-00-160	RESIDENTIAL HOME BUYER-E ORLANDO LLC	APK 11	332 BLACKTAIL CT	5400	000005280	00057.200
10-21-28-8920-00-170	BTR SCATTERED SITE OWNER 2 L L C	APK 11	330 BLACKTAIL CT	5400	000006000	000006500
10-21-28-8920-00-180	DRECHSLER DAVID	APK 11	328 BLACKTAIL CT	5400	000005280	00057.200
10-21-28-8920-00-190	JOSEPH VERTILUS	APK 11	303 BLACKTAIL CT	5400	000005280	00057.200
10-21-28-8920-00-200	SAUNDERS PATRICE L	APK 11	307 BLACKTAIL CT	5400	000005280	00057.200
10-21-28-8920-00-210	CARR DELORES	APK 11	313 BLACKTAIL CT	5400	000005280	00057.200
10-21-28-8920-00-220	SWEAT DAVID	APK 11	317 BLACKTAIL CT	5400	000005280	00057.200
10-21-28-8920-00-230	STARLING NATHAN JR	APK 11	321 BLACKTAIL CT	5400	000005280	00057.200
10-21-28-8920-00-240	BRACKETT CRAIG A LIFE ESTATE	APK 11	325 BLACKTAIL CT	5400	000005280	00057.200
10-21-28-8920-00-250	FERNANDEZ AURELIANO J	APK 11	352 N CERVIDAE DR	5400	000005280	00057.200
10-21-28-8920-00-260	GOTUZZO ARTURO	APK 11	346 N CERVIDAE DR	5400	000005280	00057.200
10-21-28-8920-00-270	BLACK RALPH J	APK 11	340 N CERVIDAE DR	5400	000005280	00057.200
10-21-28-8920-00-280	GRIFFIN DAVID A	APK 11	334 N CERVIDAE DR	5400	000005280	00057.200
10-21-28-8920-00-290	DESSOURCES OMICILE	APK 11	328 N CERVIDAE DR	5400	000005280	00057.200
10-21-28-8920-00-300	ALVAREZ LEANDRO	APK 11	322 N CERVIDAE DR	5400	000005280	00057.200
10-21-28-8920-00-310	TODD KIM 1/2 INT	APK 11	316 N CERVIDAE DR	5400	000005280	00057.200
10-21-28-8920-00-320	ADAMS DEBRA M	APK 11	310 N CERVIDAE DR	5400	000005280	00057.200
10-21-28-8920-00-330	FIGUEROA ARMANDO	APK 11	304 N CERVIDAE DR	5400	000006000	000006500
10-21-28-8920-00-340	AMH 2015-1 BORROWER LP	APK 11	303 N CERVIDAE DR	5400	000006000	000006500
10-21-28-8920-00-350	STEVENS ANTONIO O	APK 11	309 N CERVIDAE DR	5400	000005280	00057.200
10-21-28-8920-00-360	MOSS DAVID D JR	APK 11	315 N CERVIDAE DR	5400	000005280	00057.200
10-21-28-8920-00-370	GAGNE GILLES	APK 11	323 N CERVIDAE DR	5400	000005280	00057.200
10-21-28-8920-00-380	FARAH PRISCILLA	APK 11	327 N CERVIDAE DR	5400	000005280	00057.200
10-21-28-8920-00-390	LYMAN BRANDON T	APK 11	333 N CERVIDAE DR	5400	000005280	00057.200
10-21-28-8920-00-400	MAIGNAN WHILING	APK 11	339 N CERVIDAE DR	5400	000005280	00057.200
10-21-28-8920-00-410	WALL AMBER LEIGH	APK 11	345 N CERVIDAE DR	5400	000005280	00057.200
10-21-28-8920-00-420	TRACEY LEONORA	APK 11	351 N CERVIDAE DR	5400	000005280	00057.200

10-21-28-8920-00-430 GATTORNO VINCENT DANIEL
 10-21-28-8920-00-440 CALLIER MARETTE
 10-21-28-8920-00-450 GORDON HOLDING ENTERPRISES LLC
 10-21-28-8920-00-460 LINDSAY KENNETH R TR
 10-21-28-8920-00-470 BONADUCE TRUST
 10-21-28-8920-00-480 RUBIO AGNEIL HERRERA
 10-21-28-8920-00-490 ALFORD WALTER
 10-21-28-8920-00-500 BROWER TYLER MICHAEL
 10-21-28-8920-00-510 REYES PEDRO J
 10-21-28-8920-00-520 RIVERA ISRAEL
 10-21-28-8920-00-530 WILDER HENDERSON SR TR
 10-21-28-8920-00-540 WILDER HENDERSON SR TR
 10-21-28-8920-00-550 LIN JI WEI
 10-21-28-8920-00-560 DINKLER PAUL RONALD
 10-21-28-8920-00-570 ERY MURIELLE
 10-21-28-8920-00-580 DINKLER PAUL
 10-21-28-8920-04-001 CITY OF APOKA
 10-21-28-8921-00-590 SHAW PETRA
 10-21-28-8921-00-600 REGILUS ALAN
 10-21-28-8921-00-610 PHULL RAMANRAJ
 10-21-28-8921-00-620 MAMO RICHARD J LIFE ESTATE
 10-21-28-8921-00-630 PELL FRED J II
 10-21-28-8921-00-640 COBERLY KENNETH R
 10-21-28-8921-00-650 PROGRESS RESIDENTIAL BORROWER 5 LLC
 10-21-28-8921-00-660 BAUGHMAN BARTLEY L
 10-21-28-8921-00-670 JOAN OF ARC FL LLC
 10-21-28-8921-00-680 BRADLEY KENT WALLACE TRUST
 10-21-28-8921-00-690 LARA SALVADOR JR
 10-21-28-8921-00-700 OLIVO TERESA
 10-21-28-8921-00-710 PETER TYRON
 10-21-28-8921-00-720 MATOS ISMAEL
 10-21-28-8921-00-730 MCCANN PATRICK
 10-21-28-8921-00-740 MAGNOLIA STREET RENTALS LLC
 10-21-28-8921-00-750 2018-4 IH BORROWER LP
 10-21-28-8921-00-760 AMBROCIO EDELFO
 10-21-28-8921-00-770 SPENCE EINA
 10-21-28-8921-00-780 HINES JARROD
 10-21-28-8921-00-790 FLUHARTY CHAD R
 10-21-28-8921-00-800 JOSEPH JEAN WIL
 10-21-28-8921-00-810 BAILEY ANN WHISMAN
 10-21-28-8921-00-820 DESOUSA ROBERT JAMES
 10-21-28-8921-00-830 HUANG SHENG WANG
 10-21-28-8921-00-840 LEITH FAMILY TRUST
 10-21-28-8921-00-850 ALVAREZ JONAS
 10-21-28-8921-00-860 WEBB ANDREW W SR
 10-21-28-8922-00-870 HALL CHRISTOPHER A
 10-21-28-8922-00-880 TRUE NORTH PROPERTY OWNER B LLC
 10-21-28-8922-00-890 THOMAS ANGELA C
 10-21-28-8922-00-900 CORCORAN STEVEN
 10-21-28-8922-00-910 M AND M GROWINGS LLC
 10-21-28-8922-00-920 BTR SCATTERED SITE OWNER 2 L L C
 10-21-28-8922-00-930 PROGRESS RESIDENTIAL BORROWER 14 LLC
 10-21-28-8922-00-940 NGUYEN PHUONG
 10-21-28-8922-00-950 STROEMER TAMMY L
 10-21-28-8922-00-960 HAASE CAROLYN L
 10-21-28-8922-00-970 RICHARD CHRISTOPHER BROWN AND LORI MICHELLE BROWN REVOCABLE TRUST
 10-21-28-8922-00-980 FOLENDORE MATTHEW S
 10-21-28-8922-00-990 IOMMETTI KEITH
 10-21-28-8922-01-000 PROGRESS RESIDENTIAL BORROWER 2 LLC
 10-21-28-8922-01-010 CERQUEIRA DIANE L
 10-21-28-8922-01-020 CORONA OSCAR I
 10-21-28-8922-01-030 DE GREGORIO LLC
 10-21-28-8922-01-040 CAMPBELL AIDA M

APK 11	350 MANTIS LOOP	5400 000005280	00057.200
APK 11	344 MANTIS LOOP	5400 000005280	00057.200
APK 11	338 MANTIS LOOP	5400 000005280	00057.200
APK 11	332 MANTIS LOOP	5400 000005280	00057.200
APK 11	326 MANTIS LOOP	5400 000005280	00057.200
APK 11	320 MANTIS LOOP	5400 000005280	00057.200
APK 11	314 MANTIS LOOP	5400 000005280	00057.200
APK 11	308 MANTIS LOOP	5400 000005280	00057.200
APK 11	302 MANTIS LOOP	5400 000006000	000006500
APK 11	222 N CERVIDAE DR	5400 000006000	000006500
APK 11	218 N CERVIDAE DR	5400 000005280	00057.200
APK 11	214 N CERVIDAE DR	5400 000006000	000006500
APK 11	212 N CERVIDAE DR	5400 000005280	00057.200
APK 11	208 N CERVIDAE DR	5400 000006000	000006500
APK 11	204 N CERVIDAE DR	5400 000005280	00057.200
APK 11	200 N CERVIDAE DR	5400 000006000	000006500
APK 11	N CERVIDAE DR	5400 000003600	000003900
APK 11	651 MANTIS LOOP	5400 000006000	000006500
APK 11	655 MANTIS LOOP	5400 000005280	00057.200
APK 11	659 MANTIS LOOP	5400 000005280	00057.200
APK 11	663 MANTIS LOOP	5400 000006000	000006500
APK 11	361 MANTIS LOOP	5400 000006000	000006500
APK 11	355 MANTIS LOOP	5400 000006000	000006500
APK 11	349 MANTIS LOOP	5400 000006000	000006500
APK 11	343 MANTIS LOOP	5400 000005280	00057.200
APK 11	337 MANTIS LOOP	5400 000005280	00057.200
APK 11	331 MANTIS LOOP	5400 000005280	00057.200
APK 11	325 MANTIS LOOP	5400 000005280	00057.200
APK 11	319 MANTIS LOOP	5400 000006000	000006500
APK 11	313 MANTIS LOOP	5400 000005280	00057.200
APK 11	307 MANTIS LOOP	5400 000005280	00057.200
APK 11	301 MANTIS LOOP	5400 000005280	00057.200
APK 11	241 MANTIS LOOP	5400 000005280	00057.200
APK 11	237 MANTIS LOOP	5400 000006000	000006500
APK 11	233 MANTIS LOOP	5400 000006000	000006500
APK 11	229 N CERVIDAE DR	5400 000006000	000006500
APK 11	225 N CERVIDAE DR	5400 000005280	00057.200
APK 11	221 N CERVIDAE DR	5400 000005280	00057.200
APK 11	217 N CERVIDAE DR	5400 000006000	000006500
APK 11	213 N CERVIDAE DR	5400 000005280	00057.200
APK 11	211 N CERVIDAE DR	5400 000006000	000006500
APK 11	207 N CERVIDAE DR	5400 000006000	000006500
APK 11	205 N CERVIDAE DR	5400 000006000	000006500
APK 11	203 N CERVIDAE DR	5400 000006000	000006500
APK 11	201 N CERVIDAE DR	5400 000006000	000006500
APK 11	684 WHITETAIL LOOP	5400 000006000	000006500
APK 11	682 WHITETAIL LOOP	5400 000005280	00057.200
APK 11	680 WHITETAIL LOOP	5400 000006000	000006500
APK 11	678 WHITETAIL LOOP	5400 000006000	000006500
APK 11	676 WHITETAIL LOOP	5400 000006000	000006500
APK 11	674 WHITETAIL LOOP	5400 000005280	00057.200
APK 11	672 WHITETAIL LOOP	5400 000006000	000006500
APK 11	670 WHITETAIL LOOP	5400 000005280	00057.200
APK 11	668 WHITETAIL LOOP	5400 000005280	00057.200
APK 11	666 WHITETAIL LOOP	5400 000005280	00057.200
APK 11	664 WHITETAIL LOOP	5400 000006000	000006500
APK 11	662 WHITETAIL LOOP	5400 000005280	00057.200
APK 11	660 WHITETAIL LOOP	5400 000006000	000006500
APK 11	658 WHITETAIL LOOP	5400 000005280	00057.200
APK 11	656 WHITETAIL LOOP	5400 000006000	000006500
APK 11	654 WHITETAIL LOOP	5400 000005280	00057.200
APK 11	652 WHITETAIL LOOP	5400 000005280	00057.200
APK 11	650 WHITETAIL LOOP	5400 000005280	00057.200

10-21-28-8922-01-050 JONES MISS
 10-21-28-8922-01-060 FUERST BECKY
 10-21-28-8922-01-070 PROGRESS RESIDENTIAL BORROWER 2 LLC
 10-21-28-8922-01-080 GARCIA LOYDA
 10-21-28-8922-01-090 640 WHITETAIL LOOP LAND TRUST
 10-21-28-8922-01-100 PINEIRO NELSON
 10-21-28-8922-01-110 MARQUEZ-CRUZ ROGELIO
 10-21-28-8922-01-120 LAVOIE WILLIAM F
 10-21-28-8922-01-130 QUILES ANGEL JR
 10-21-28-8922-01-140 CONFIDENTIAL
 10-21-28-8922-01-150 JACO SAULO
 10-21-28-8922-01-160 PUN KWAI KAM
 10-21-28-8922-01-170 JEAN ESTERLINE
 10-21-28-8922-01-180 SANTIAGO-RAMIREZ JORGE WILLIAM
 10-21-28-8922-01-190 BRADLEY ALLISON
 10-21-28-8922-01-200 GARCIA CIRILO
 10-21-28-8922-01-210 BLOW BARBARA LIFE ESTATE
 10-21-28-8922-01-220 PROGRESS ORLANDO LLC
 10-21-28-8922-01-230 PERSAUD PEARL
 10-21-28-8922-01-240 WRIGHT LORENZO SCOTT
 10-21-28-8922-01-250 WATSON HENRIETTA
 10-21-28-8922-01-260 MEDINA MARCO
 10-21-28-8922-01-270 SANTIAGO-VAZQUEZ MIGUEL A LIFE ESTATE
 10-21-28-8922-01-280 AMNL ASSET COMPANY 1 LLC
 10-21-28-8922-01-290 FRIEBE DENNIS
 10-21-28-8922-01-300 PROGRESS RESIDENTIAL BORROWER 14 LLC
 10-21-28-8922-01-310 NEWLAND COLIN A
 10-21-28-8922-01-320 HAMILTON NATASHA S
 10-21-28-8922-01-330 BETANCUR ANA
 10-21-28-8922-01-340 OLIVO MIGUEL
 10-21-28-8922-01-350 RAYA MARIA
 10-21-28-8922-01-360 WADLEY KEVIN
 10-21-28-8922-01-370 PROGRESS RESIDENTIAL BORROWER 6 LLC
 10-21-28-8922-01-380 GREEN KEVIN M
 10-21-28-8922-01-390 CHAPMAN CHRISTINE
 10-21-28-8922-01-400 CLARION ENTERPRISES INC
 10-21-28-8922-01-410 WADE CHARLES J III
 10-21-28-8922-01-420 SPENCER BRETT T
 10-21-28-8922-01-430 LIVINGSTON MARK BRYAN
 10-21-28-8922-01-440 MAMA FUFU HOLDINGS
 10-21-28-8922-01-450 MATOS YONATHAN
 10-21-28-8922-01-460 POLITIS THOMAS
 10-21-28-8922-01-470 SANTIAGO-VAZQUEZ CARLOS R LIFE ESTATE
 10-21-28-8922-01-480 PROGRESS RESIDENTIAL BORROWER 9 LLC
 10-21-28-8922-01-490 PROGRESS RESIDENTIAL BORROWER 2 LLC
 10-21-28-8922-01-500 JEAN CHARLES RIQUET
 10-21-28-8922-01-510 CONFIDENTIAL
 10-21-28-8922-01-520 CANSINO GLADYS M LIFE ESTATE
 10-21-28-8922-01-530 ALVARADO-LOPEZ FAMILY LIVING TRUST
 10-21-28-8922-01-540 FOLCE WENDY L
 10-21-28-8922-01-550 LEON RAFAEL BERNARDO
 10-21-28-8922-01-560 KRUPINSKI MARK
 10-21-28-8922-01-570 REYES JUANA
 10-21-28-8922-01-580 MCCOY LESLIE BRIAN ;LIFE ESTATE
 10-21-28-8922-01-590 RODRIGUEZ MIRIAM
 10-21-28-8922-01-600 ROUZARD RAMCES
 10-21-28-8922-01-610 PROGRESS RESIDENTIAL BORROWER 15 LLC
 10-21-28-8922-01-620 AMATO ROBIN R
 10-21-28-8922-01-630 HARIPPAUL MILTON
 10-21-28-8922-01-640 PROGRESS RESIDENTIAL BORROWER 11 LLC
 10-21-28-8922-01-650 PROGRESS RESIDENTIAL BORROWER 19 LLC
 10-21-28-8922-01-660 DAVIS CYNTHIA LOWE
 10-21-28-8922-01-670 RODRIGUEZ LUIS A JR

APK 11	648 WHITETAIL LOOP	5400 000005280	00057.200
APK 11	646 WHITETAIL LOOP	5400 000005280	00057.200
APK 11	644 WHITETAIL LOOP	5400 000005280	00057.200
APK 11	642 WHITETAIL LOOP	5400 000005280	00057.200
APK 11	640 WHITETAIL LOOP	5400 000005280	00057.200
APK 11	638 WHITETAIL LOOP	5400 000006000	000006500
APK 11	636 WHITETAIL LOOP	5400 000005280	00057.200
APK 11	634 WHITETAIL LOOP	5400 000005280	00057.200
APK 11	111 N CERVIDAE DR	5400 000006000	000006500
APK 11	107 N CERVIDAE DR	5400 000005280	00057.200
APK 11	103 N CERVIDAE DR	5400 000005280	00057.200
APK 11	69 N CERVIDAE DR	5400 000006000	000006500
APK 11	59 N CERVIDAE DR	5400 000006000	000006500
APK 11	633 SITKA CT	5400 000006000	000006500
APK 11	637 SITKA CT	5400 000005280	00057.200
APK 11	645 SITKA CT	5400 000006000	000006500
APK 11	651 SITKA CT	5400 000005280	00057.200
APK 11	652 SITKA CT	5400 000005280	00057.200
APK 11	646 SITKA CT	5400 000006000	000006500
APK 11	638 SITKA CT	5400 000006000	000006500
APK 11	632 SITKA CT	5400 000005280	00057.200
APK 11	39 N CERVIDAE DR	5400 000005280	00057.200
APK 11	29 N CERVIDAE DR	5400 000006000	000006500
APK 11	19 N CERVIDAE DR	5400 000006000	000006500
APK 11	5 S CERVIDAE DR	5400 000005280	00057.200
APK 11	15 S CERVIDAE DR	5400 000006000	000006500
APK 11	631 FALLING OAK CV	5400 000005280	00057.200
APK 11	635 FALLING OAK CV	5400 000005280	00057.200
APK 11	639 FALLING OAK CV	5400 000006000	000006500
APK 11	647 FALLING OAK CV	5400 000006000	000006500
APK 11	648 FALLING OAK CV	5400 000006000	000006500
APK 11	642 FALLING OAK CV	5400 000005280	00057.200
APK 11	636 FALLING OAK CV	5400 000006000	000006500
APK 11	630 FALLING OAK CV	5400 000005280	00057.200
APK 11	626 FALLING OAK CV	5400 000006000	000006500
APK 11	622 FALLING OAK CV	5400 000006000	000006500
APK 11	46 S CERVIDAE DR	5400 000006000	000006500
APK 11	36 S CERVIDAE DR	5400 000006000	000006500
APK 11	26 S CERVIDAE DR	5400 000005280	00057.200
APK 11	16 S CERVIDAE DR	5400 000005280	00057.200
APK 11	6 S CERVIDAE DR	5400 000006000	000006500
APK 11	10 N CERVIDAE DR	5400 000005280	00057.200
APK 11	20 N CERVIDAE DR	5400 000005280	00057.200
APK 11	30 N CERVIDAE DR	5400 000005280	00057.200
APK 11	40 N CERVIDAE DR	5400 000005280	00057.200
APK 11	50 N CERVIDAE DR	5400 000006000	000006500
APK 11	60 N CERVIDAE DR	5400 000005280	00057.200
APK 11	70 N CERVIDAE DR	5400 000005280	00057.200
APK 11	100 N CERVIDAE DR	5400 000005280	00057.200
APK 11	104 N CERVIDAE DR	5400 000006000	000006500
APK 11	108 N CERVIDAE DR	5400 000006000	000006500
APK 11	110 KINNEY CT	5400 000006000	000006500
APK 11	114 KINNEY CT	5400 000005280	00057.200
APK 11	118 KINNEY CT	5400 000005280	00057.200
APK 11	122 KINNEY CT	5400 000005280	00057.200
APK 11	126 KINNEY CT	5400 000005280	00057.200
APK 11	130 KINNEY CT	5400 000005280	00057.200
APK 11	134 KINNEY CT	5400 000006000	000006500
APK 11	133 KINNEY CT	5400 000005280	000006500
APK 11	129 KINNEY CT	5400 000005280	00057.200
APK 11	125 KINNEY CT	5400 000005280	00057.200
APK 11	112 N CERVIDAE DR	5400 000005280	00057.200
APK 11	116 N CERVIDAE DR	5400 000005280	00057.200

10-21-28-8922-01-680	BARZILAY TOM	APK 11	120 N CERVIDAE DR	5400 000005280	00057.200
10-21-28-8922-01-690	MICHAELS ANGELIA MAE	APK 11	124 N CERVIDAE DR	5400 000005280	00057.200
10-21-28-8922-01-700	DUQUETTE REBA F	APK 11	128 N CERVIDAE DR	5400 000005280	00057.200
10-21-28-8922-01-710	LORENZO MARTINEZ DAVID	APK 11	132 N CERVIDAE DR	5400 000005280	00057.200
10-21-28-8922-01-720	CRUZ ROMAN	APK 11	136 N CERVIDAE DR	5400 000006000	000006500
10-21-28-8922-01-730	PROGRESS RESIDENTIAL BORROWER 7 LLC	APK 11	140 N CERVIDAE DR	5400 000005280	00057.200
10-21-28-8922-01-740	BARNES DANIEL R	APK 11	144 N CERVIDAE DR	5400 000005280	00057.200
10-21-28-8922-01-750	LEWIS DAVID H	APK 11	148 N CERVIDAE DR	5400 000005280	00057.200
10-21-28-8922-01-760	CORDERO CARAMBOT LUIS M	APK 11	152 N CERVIDAE DR	5400 000005280	00057.200
10-21-28-8922-01-770	KOPEC BETTY A	APK 11	156 N CERVIDAE DR	5400 000005280	00057.200
10-21-28-8922-01-780	YAROSH KATHY L	APK 11	160 N CERVIDAE DR	5400 000005280	00057.200
10-21-28-8922-01-790	MANZANAREZ ANGEL	APK 11	166 N CERVIDAE DR	5400 000005280	00057.200
10-21-28-8922-01-800	SAN ANTONIO MIGUEL A L JR	APK 11	170 N CERVIDAE DR	5400 000005280	00057.200
10-21-28-8922-01-810	STOCKER DENNIS N	APK 11	675 WHITETAIL LOOP	5400 000005280	00057.200
10-21-28-8922-01-820	BREES ROBERT A	APK 11	673 WHITETAIL LOOP	5400 000005280	00057.200
10-21-28-8922-01-830	MORGAN STEPHEN C	APK 11	671 WHITETAIL LOOP	5400 000005280	00057.200
10-21-28-8922-01-840	SAGASTUME CERON JEFFREY EDUARDO	APK 11	669 WHITETAIL LOOP	5400 000005280	00057.200
10-21-28-8922-01-850	SOTO CARLOS	APK 11	667 WHITETAIL LOOP	5400 000005280	00057.200
10-21-28-8922-01-860	SAPP JAMIE LYNN	APK 11	655 WHITETAIL LOOP	5400 000006000	000006500
10-21-28-8922-01-870	2018-4 IH BORROWER LP	APK 11	653 WHITETAIL LOOP	5400 000006000	000006500
10-21-28-8922-01-880	MONTALVO VIERA JOSE RAMON	APK 11	651 WHITETAIL LOOP	5400 000006000	000006500
10-21-28-8922-01-890	KIRLEW MICHELE T	APK 11	649 WHITETAIL LOOP	5400 000006000	000006500
10-21-28-8922-01-900	SFR ACQUISITIONS 4 LLC	APK 11	647 WHITETAIL LOOP	5400 000005280	00057.200
10-21-28-8922-01-910	PROGRESS RESIDENTIAL BORROWER 15 LLC	APK 11	645 WHITETAIL LOOP	5400 000005280	00057.200
10-21-28-8922-01-920	PROGRESS RESIDENTIAL BORROWER 14 LLC	APK 11	641 WHITETAIL LOOP	5400 000005280	00057.200
10-21-28-8922-01-930	MASON QUIANNA U	APK 11	637 WHITETAIL LOOP	5400 000005280	00057.200
10-21-28-8922-01-940	WILLIAMS KADINE	APK 11	635 WHITETAIL LOOP	5400 000006000	000006500
10-21-28-8922-01-950	AMH 2015-1 BORROWER LP	APK 11	139 N CERVIDAE DR	5400 000005280	00057.200
10-21-28-8922-01-960	NEW RESIDENTIAL BORROWER 2022-SFR2 LLC	APK 11	143 N CERVIDAE DR	5400 000006000	000006500
10-21-28-8922-01-970	NELSON JAMES FREDERICK	APK 11	147 N CERVIDAE DR	5400 000006000	000006500
10-21-28-8922-01-980	SUAREZ NAVARRETE PAULA ANDREA	APK 11	151 N CERVIDAE DR	5400 000005280	00057.200
10-21-28-8922-01-990	CAMBLIN CARRIE A	APK 11	155 N CERVIDAE DR	5400 000005280	00057.200
10-21-28-8922-02-000	NAPOLEON MARIE F	APK 11	161 N CERVIDAE DR	5400 000005280	00057.200
10-21-28-8922-02-010	CETOUTE BENIDE	APK 11	167 N CERVIDAE DR	5400 000006000	000006500
10-21-28-9104-01-010	HOLAN HARRY	APK 11	2 S CHRISTIANA AVE	5400 000005280	000006500
10-21-28-9104-01-021	GUEVARA HERNANDEZ MARIBEL	APK 11	14 S CHRISTIANA AVE	5400 000005280	00057.200
10-21-28-9104-01-040	MATIAS EVERARDO ISAIAS OROZCO	APK 11	20 S CHRISTIANA AVE	5400 000006000	000006500
10-21-28-9104-01-060	PARADISE RS LAWN MAINTENANCE CORP	APK 11	640 E ORANGE ST	5400 000003600	000003900
10-21-28-9104-01-070	MAXWELL LINDA	APK 11	630 E ORANGE ST	5400 000005280	00057.200
10-21-28-9104-01-080	VARGAS LINO	APK 11	624 E ORANGE ST	5400 000005280	00057.200
10-21-28-9104-01-090	HALE ANGELA D	APK 11	620 E ORANGE ST	5400 000006000	000006500
10-21-28-9104-01-091	FOSTER KAREN	APK 11	610 E ORANGE ST	5400 000006000	000006500
10-21-28-9104-01-120	PITTMAN GLENN TRACY	APK 11	608 E ORANGE ST	5400 000005280	00057.200
10-21-28-9104-01-130	MATIAS EVERARDO ISAIAS OROZCO	APK 11	602 E ORANGE ST	5400 000005280	00057.200
10-21-28-9104-01-150	SNOW RUTH E	APK 11	633 E 1ST ST	5400 000005280	00057.200
10-21-28-9104-01-180	LUDERS REBECCA	APK 11	621 E 1ST ST	5400 000005280	00057.200
10-21-28-9104-01-190	CALHOUN SARAH Y LIFE ESTATE	APK 11	617 E 1ST ST	5400 000005280	00057.200
10-21-28-9104-01-200	RODRIGUEZ ROSALINDA	APK 11	613 E 1ST ST	5400 000005280	00057.200
10-21-28-9104-01-210	GOMEZ JULIO J	APK 11	609 E 1ST ST	5400 000005280	00057.200
10-21-28-9104-01-220	HIBBARD STEPHEN	APK 11	605 E 1ST ST	5400 000006000	000006500
10-21-28-9104-01-230	CARRERO YUDIT	APK 11	601 E 1ST ST	5400 000005280	00057.200
10-21-28-9104-02-010	JARAMILLO SOFIA	APK 11	654 E MAGNOLIA ST	5400 000005280	00057.200
10-21-28-9104-02-011	SERWE JOSEPH	APK 11	668 E MAGNOLIA ST	5400 000006000	000006500
10-21-28-9104-02-030	RIOS BERTHA A	APK 11	20 N CHRISTIANA AVE	5400 000005280	00057.200
10-21-28-9104-02-040	VARGAS NUBIA J	APK 11	16 N CHRISTIANA AVE	5400 000005280	00057.200
10-21-28-9104-02-050	VORA AMIT I	APK 11	4 N CHRISTIANA AVE	5400 000005280	00057.200
10-21-28-9104-02-080	J C HOME INVESTING LLC	APK 11	626 E MAGNOLIA ST	5400 000005280	00057.200
10-21-28-9104-02-081	J C HOME INVESTING LLC	APK 11	630 E MAGNOLIA ST	5400 000005280	00057.200
10-21-28-9104-02-100	GRAMAJO ORQUIDIA E	APK 11	628 E MAGNOLIA ST	5400 000005280	00057.200
10-21-28-9104-02-110	RODRIGUEZ ERIKA	APK 11	614 E MAGNOLIA ST	5400 000005280	00057.200
10-21-28-9104-02-130	DOWELL RAYMOND L	APK 11	618 E MAGNOLIA ST	5400 000005280	00057.200
10-21-28-9104-02-140	IGNOT MAXIMO	APK 11	602 E MAGNOLIA ST	5400 000005280	00057.200
10-21-28-9104-02-150	WOODFORD TERRY N	APK 11	631 E ORANGE ST	5400 000006000	000006500

10-21-28-9104-02-180	BREEDWELL RAYMOND M	APK 11	621 E ORANGE ST	5400	000006000	000006500
10-21-28-9104-02-190	RIVERA VERONICA MENDOZA	APK 11	617 E ORANGE ST	5400	000005280	00057.200
10-21-28-9104-02-200	WRIGHT TYRONE	APK 11	613 E ORANGE ST	5400	000005280	00057.200
10-21-28-9104-02-210	WRIGHT TYRONE	APK 11	609 E ORANGE ST	5400	000005280	00057.200
10-21-28-9104-02-220	FLORES PEDRO LANDA	APK 11	601 E ORANGE ST	5400	000005280	00057.200
10-21-28-9298-00-010	GODINEZ SANABRIA AMADO	APK 11	594 E 1ST ST	5400	000005280	00057.200
10-21-28-9298-00-020	TORRES CARLOS	APK 11	600 E 1ST ST	5400	000005280	00057.200
10-21-28-9298-00-030	ARIAS JOSE OCTAVIO	APK 11	608 E 1ST ST	5400	000006000	000006500
10-21-28-9298-00-040	SAMBORSKY REVOCABLE TRUST	APK 11	616 E 1ST ST	5400	000005280	00057.200
10-21-28-9298-00-050	SOROKOUMOV ALEXANDER	APK 11	624 E 1ST ST	5400	000006000	000006500
10-21-28-9298-00-060	MALLET CECILIA Y	APK 11	567 MASON AVE	5400	000005280	00057.200
10-21-28-9298-00-070	WILLIAMS DONALD E	APK 11	603 MASON AVE	5400	000005280	00057.200
10-21-28-9298-00-080	WILLIAMS DONALD E JR	APK 11	609 MASON AVE	5400	000005280	00057.200
10-21-28-9298-00-090	WILLIAMS DONALD E III LIFE ESTATE	APK 11	615 MASON AVE	5400	000006000	000006500
11-21-28-0000-00-027	GHOMASHI MORTEZA	APK 11	420 BLUE BIRD ST	5400	000003600	000003900
11-21-28-0000-00-028	MY THREE SUNS LLC	APK 11	495 SHEELER AVE	5400	000025200	000027300
11-21-28-0000-00-029	DELGADO RAMON	APK 11	613 SUGGS RD	5400	000007200	000007800
11-21-28-0000-00-044	MUNOZ JOSE A	APK 11	628 S LAKE PLEASANT RD	5400	000006000	000006500
11-21-28-0000-00-065	MULLINAX FORD OF CENTRAL FL INC	APK 11	1551 E SEMORAN BLVD	5400	000363600	000396500
11-21-28-0000-00-068	MULLINAX FORD OF CENTRAL FL INC	APK 11	1405 E SEMORAN BLVD	5400	000118800	000128700
11-21-28-0000-00-073	PFLEGER LOUIS	APK 11	1506 E SEMORAN BLVD	5400	000003600	000003900
11-21-28-0000-00-078	DALAGELIS DEBORAH	APK 11	646 S LAKE PLEASANT RD	5400	000005280	00057.200
11-21-28-0000-00-079	LEBRON MARIA D	APK 11	636 S LAKE PLEASANT RD	5400	000006000	000006500
11-21-28-0000-00-086	E R PRECISION OPTICAL CORP	APK 11	1676 E SEMORAN BLVD	5400	000044400	000048100
11-21-28-0000-00-118	NIEDFELDT PROPERTY LLC	APK 11	547 SHEELER AVE	5400	000020400	000022100
11-21-28-0000-00-119	MORETTA VASQUEZ SONNY ETZEL	APK 11	612 S LAKE PLEASANT RD	5400	000006000	000006500
11-21-28-0000-00-132	RBGG LLC	APK 11	1675 E SEMORAN BLVD	5400	000027600	000029900
11-21-28-0000-00-150	IGLESIA BAUTISTA DE LA TRINIDAD INC	APK 11	508 SAND AVE	5400	000018000	000019500
11-21-28-0000-00-179	DELGADO RAMON	APK 11	607 SUGGS RD	5400	000007200	000007800
11-21-28-0000-00-182	JP HOLDINGS INC	APK 11	425 BLUE BIRD ST	5400	000034800	000037700
11-21-28-0000-00-220	GHOMASHI MORTEZA	APK 11	416 BLUE BIRD ST	5400	000006000	000006500
11-21-28-0000-00-225	WOODMEN OF THE WORLD CAMP NUMBER 825	APK 11	425 BLUE BIRD ST	5400	000013200	000014300
11-21-28-0000-00-226	MY THREE SUNS LLC	APK 11	412 BLUE BIRD ST	5400	000003600	000003900
11-21-28-0000-00-260	CROWELL DONALD N	APK 11	508 SUGGS RD	5400	000006000	000006500
11-21-28-0000-00-261	PFLEGER LOUIS	APK 11	620 SUGGS RD	5400	000003600	000003900
11-21-28-0000-00-262	CROWELL DONALD N	APK 11	426 SUGGS RD	5400	000006000	000006500
11-21-28-0000-00-264	BLACKFIELD LARRY G	APK 11	610 SUGGS RD	5400	000006000	000006500
11-21-28-0000-00-280	RBGG LLC	APK 11	E SEMORAN BLVD	5400	000013200	000029900
11-21-28-0000-00-286	VOVDINA EKATERINA M	APK 11	632 S LAKE PLEASANT RD	5400	000006000	000006500
11-21-28-0000-00-288	NGUYEN TRANG	APK 11	616 S LAKE PLEASANT RD	5400	000005280	00057.200
11-21-28-0000-00-289	NGUYEN TRANG	APK 11	620 S LAKE PLEASANT RD	5400	000007200	000007800
11-21-28-0000-00-303	CITY OF APOPKA	APK 11	SAND AVE	5400		000003900
11-21-28-0205-00-030	APOPKA REGIONAL LLC	APK 11	799 S ORANGE BLOSSOM TRL	5400	000087600	000094900
11-21-28-0205-00-040	CENTRAL FLORIDA EDUCATORS FEDERAL CREDIT UNION	APK 11	847 S ORANGE BLOSSOM TRL	5400	000030000	000032500
11-21-28-0205-00-050	ROCK SPRINGS PROPERTIES I LLC	APK 11	877 S ORANGE BLOSSOM TRL	5400	000042000	000045500
11-21-28-0206-00-010	APOPKA REGIONAL LLC	APK 11	701 S ORANGE BLOSSOM TRL	5400	000164400	000178100
11-21-28-0206-00-020	APOPKA REGIONAL LLC	APK 11	729 S ORANGE BLOSSOM TRL	5400	000274800	000297700
11-21-28-0206-00-070	HOLMA APOPKA LLC	APK 11	845 S ORANGE BLOSSOM TRL	5400	000034800	000037700
11-21-28-0206-00-080	HARBOR REALTY TRUST	APK 11	841 S ORANGE BLOSSOM TRL	5400	000030000	000037700
11-21-28-0750-00-010	MY THREE SUNS LLC	APK 11	900 E SEMORAN BLVD	5400	000032400	000035100
11-21-28-0750-00-050	FLETCHER MCO LLC	APK 11	920 E SEMORAN BLVD	5400	000020400	000022100
11-21-28-0750-00-060	FLETCHER MCO LLC	APK 11	928 E SEMORAN BLVD	5400	000020400	000022100
11-21-28-0750-00-070	FLETCHER MCO LLC	APK 11	936 E SEMORAN BLVD	5400	000018000	000019500
11-21-28-0750-00-081	HAUBNER LOUIS R JR	APK 11	1000 E SEMORAN BLVD	5400	000015600	000016900
11-21-28-0750-00-082	FLORIDA GAS AND TRANSMISSION CO	APK 11	1002 E SEMORAN BLVD	5400	000003600	000003900
11-21-28-0750-00-090	R & R LEGACY LLC	APK 11	1012 E SEMORAN BLVD	5400	000020400	000022100
11-21-28-0750-00-130	BONADUCE ARMANDO D TR	APK 11	1140 E SEMORAN BLVD	5400	000027600	000029900
11-21-28-0750-00-141	CLEAR CHANNEL OUTDOOR INC	APK 11	E SEMORAN BLVD	5400	000003600	000003900
11-21-28-2840-00-230	STEWART PARKER JOHN	APK 11	133 S BULOVA DR	5400	000007200	000007800
11-21-28-2840-00-400	ROTH MADALYN I LIFE ESTATE	APK 11	1512 POWDER AVE	5400	000006000	000006500
11-21-28-5600-01-000	ALDI (FLORIDA) L L C	APK 11	1636 E SEMORAN BLVD	5400	000056400	000074100
11-21-28-5600-02-000	RACETRAC INC	APK 11	1652 E SEMORAN BLVD	5400	000058800	000063700
11-21-28-5601-00-001	FARISH ENTERPRISES LLC	APK 11	E SEMORAN BLVD	5400	000003600	000003900

11-21-28-5601-03-001 APOPKA BURGERS LLC
 11-21-28-5602-01-000 SEMORAN SELF STORAGE LLC
 11-21-28-5602-02-000 ROSHAN HOSPITALITY #4 LLC
 11-21-28-6802-00-001 PATEL CONDOMINIUM WAREHOUSE OWNERS ASSN INC
 11-21-28-6802-01-101 SEMORAN COMMERCE HOLDINGS LLC
 11-21-28-6802-01-103 SEMORAN COMMERCE HOLDINGS LLC
 11-21-28-6802-01-105 SEMORAN COMMERCE HOLDINGS LLC
 11-21-28-6802-01-107 SEMORAN COMMERCE HOLDINGS LLC
 11-21-28-6802-01-109 SEMORAN COMMERCE HOLDINGS LLC
 11-21-28-6802-01-113 SEMORAN COMMERCE HOLDINGS LLC
 11-21-28-7799-00-001 SEMORAN BUSINESS CENTER CONDOMINIUM ASSN INC
 11-21-28-7799-02-140 GARY S WICHROWSKI AND JANICE K WICHROWSKI REVOCABLE TRUST 50% INT
 11-21-28-7799-02-150 GARY S WICHROWSKI AND JANICE K WICHROWSKI REVOCABLE TRUST 50% INT
 11-21-28-7799-02-160 GARY S WICHROWSKI AND JANICE K WICHROWSKI REVOCABLE TRUST 50% INT
 11-21-28-7799-02-170 GARY S WICHROWSKI AND JANICE K WICHROWSKI REVOCABLE TRUST 50% INT
 11-21-28-7799-02-180 GARY S WICHROWSKI AND JANICE K WICHROWSKI REVOCABLE TRUST 50% INT
 11-21-28-7799-02-190 GARY S WICHROWSKI AND JANICE K WICHROWSKI REVOCABLE TRUST 50% INT
 11-21-28-7799-02-200 GARY S WICHROWSKI AND JANICE K WICHROWSKI REVOCABLE TRUST 50% INT
 11-21-28-7799-02-210 GARY S WICHROWSKI AND JANICE K WICHROWSKI REVOCABLE TRUST 50% INT
 11-21-28-7799-02-220 GARY S WICHROWSKI AND JANICE K WICHROWSKI REVOCABLE TRUST 50% INT
 11-21-28-7799-02-230 GARY S WICHROWSKI AND JANICE K WICHROWSKI REVOCABLE TRUST 50% INT
 11-21-28-7799-02-240 GARY S WICHROWSKI AND JANICE K WICHROWSKI REVOCABLE TRUST 50% INT
 11-21-28-7799-02-250 GARY S WICHROWSKI AND JANICE K WICHROWSKI REVOCABLE TRUST 50% INT
 11-21-28-7799-02-260 GARY S WICHROWSKI AND JANICE K WICHROWSKI REVOCABLE TRUST 50% INT
 11-21-28-7900-00-010 REFLIN 27 SEMORAN BUSINESS CENTER LLC
 11-21-28-7900-00-040 MULLINAX FORD OF CENTRAL FLORIDA INC
 11-21-28-7900-00-050 NICKMAX PROPERTIES LLC
 11-21-28-7900-00-060 SAKR PROPERTIES LLC
 11-21-28-7900-00-100 INTERNATIONAL RESTAURANT DISTRIBUTORS INC
 11-21-28-7900-00-160 BERNYS INVESTMENTS LLC
 11-21-28-7900-00-170 DD & R ENTERPRISES LLC
 11-21-28-7900-00-180 YOUNGBLUT GARY
 11-21-28-7900-00-210 SHAKE THE NATIONS MINISTRIES INC
 11-21-28-7900-00-230 K P S SALES INC
 11-21-28-9087-00-001 WEKIVA EXECUTIVE CENTRE CONDOMINIUM ASSN INC
 11-21-28-9087-00-101 WEKIVA CENTER PARTNERSHIP
 11-21-28-9087-00-102 PNA PROPERTY MANAGEMENT L L C
 11-21-28-9087-00-103 DIAZ PICHARDO INVESTMENTS LLC
 11-21-28-9087-00-104 ELEVEN 16 LLC
 11-21-28-9087-00-105 WEKIVA CENTER PARTNERSHIP
 11-21-28-9087-00-106 LST LLC
 11-21-28-9087-00-107 WEKIVA CENTER PARTNERSHIP
 11-21-28-9087-00-108 WEKIVA CENTER PARTNERSHIP
 11-21-28-9087-00-109 SPIEGEL WILLIAM M JR
 11-21-28-9087-00-110 PEREZ LYDIA
 11-21-28-9087-00-111 WEKIVA CENTER PARTNERSHIP
 11-21-28-9087-00-112 SPIEGEL WILLIAM M JR
 11-21-28-9087-00-113 WEKIVA CENTER PARTNERSHIP
 11-21-28-9087-00-114 WEKIVA CENTER PARTNERSHIP
 11-21-28-9087-00-115 SUPERPRO CLEANING ORLANDO LLC
 11-21-28-9087-00-116 SERVANTS OF GOD MINISTRIES INC
 11-21-28-9087-00-117 ZION REALTY EMPIRE LLC
 11-21-28-9087-00-118 CASILLAS MEDICAL AND WELLNESS LLC
 11-21-28-9087-00-119 ORNBERG JERRY V
 11-21-28-9087-00-120 LC PROPERTY INVESTMENTS LLC
 11-21-28-9087-00-121 LC PROPERTY INVESTMENTS LLC
 11-21-28-9087-00-122 LC PROPERTY INVESTMENTS LLC
 11-21-28-9087-00-123 LC PROPERTY INVESTMENTS LLC
 11-21-28-9087-00-124 LC PROPERTY INVESTMENTS LLC
 11-21-28-9087-00-125 LC PROPERTY INVESTMENTS LLC
 11-21-28-9087-00-126 WEKIVA CENTER PARTNERSHIP
 11-21-28-9087-00-127 WEKIVA CENTER PARTNERSHIP
 11-21-28-9087-00-128 WEKIVA CENTER PARTNERSHIP

APK 11	1616 E SEMORAN BLVD	5400	000003600	000053300
APK 11	1619 MCVILLA AVE	5400	000000000	000014300
APK 11	1629 MCVILLA AVE	5400	000000000	000019500
APK 11	255 SEMORAN COMMERCE PL	5400		000035100
APK 11	255 SEMORAN COMMERCE PL UNIT 101	5400	000013200	000014300
APK 11	255 SEMORAN COMMERCE PL UNIT 103	5400	000013200	000014300
APK 11	255 SEMORAN COMMERCE PL UNIT 105	5400	000013200	000014300
APK 11	255 SEMORAN COMMERCE PL UNIT 107	5400	000013200	000014300
APK 11	255 SEMORAN COMMERCE PL UNIT 109	5400	000013200	000014300
APK 11	255 SEMORAN COMMERCE PL UNIT 113	5400	000013200	000014300
APK 11	174 SEMORAN COMMERCE PL	5400		000029900
APK 11	174 SEMORAN COMMERCE PL UNIT N	5400	000013200	000014300
APK 11	174 SEMORAN COMMERCE PL UNIT O	5400	000013200	000014300
APK 11	174 SEMORAN COMMERCE PL UNIT P	5400	000013200	000014300
APK 11	174 SEMORAN COMMERCE PL UNIT Q	5400	000013200	000014300
APK 11	174 SEMORAN COMMERCE PL UNIT R	5400	000013200	000014300
APK 11	174 SEMORAN COMMERCE PL UNIT S	5400	000013200	000014300
APK 11	174 SEMORAN COMMERCE PL UNIT T	5400	000013200	000014300
APK 11	174 SEMORAN COMMERCE PL UNIT U	5400	000013200	000014300
APK 11	174 SEMORAN COMMERCE PL UNIT V	5400	000013200	000014300
APK 11	174 SEMORAN COMMERCE PL UNIT W	5400	000013200	000014300
APK 11	174 SEMORAN COMMERCE PL UNIT X	5400	000013200	000014300
APK 11	174 SEMORAN COMMERCE PL UNIT Y	5400	000013200	000014300
APK 11	174 SEMORAN COMMERCE PL UNIT Z	5400	000013200	000014300
APK 11	380 SEMORAN COMMERCE PL	5400	000082800	000089700
APK 11	308 SEMORAN COMMERCE PL	5400	000013200	000003900
APK 11	278 SEMORAN COMMERCE PL	5400	000025200	000027300
APK 11	254 SEMORAN COMMERCE PL	5400	000025200	000027300
APK 11	150 SEMORAN COMMERCE PL	5400	000032400	000037700
APK 11	175 SEMORAN COMMERCE PL	5400	000032400	000035100
APK 11	207 SEMORAN COMMERCE PL	5400	000030000	000032500
APK 11	231 SEMORAN COMMERCE PL	5400	000027600	000029900
APK 11	333 SEMORAN COMMERCE PL	5400	000051600	000055900
APK 11	1655 E SEMORAN BLVD	5400	000032400	000035100
APK 11	1706 E SEMORAN BLVD	5400		000068900
APK 11	1706 E SEMORAN BLVD UNIT 101	5400	000013200	000014300
APK 11	1706 E SEMORAN BLVD UNIT 102	5400	000013200	000014300
APK 11	1706 E SEMORAN BLVD UNIT 103	5400	000013200	000014300
APK 11	1706 E SEMORAN BLVD UNIT 104	5400	000013200	000014300
APK 11	1706 E SEMORAN BLVD UNIT 105	5400	000013200	000014300
APK 11	1706 E SEMORAN BLVD UNIT 106	5400	000013200	000014300
APK 11	1706 E SEMORAN BLVD UNIT 107	5400	000013200	000014300
APK 11	1706 E SEMORAN BLVD UNIT 108	5400	000013200	000014300
APK 11	1706 E SEMORAN BLVD UNIT 109	5400	000013200	000014300
APK 11	1706 E SEMORAN BLVD UNIT 110	5400	000013200	000014300
APK 11	1706 E SEMORAN BLVD UNIT 111	5400	000013200	000014300
APK 11	1706 E SEMORAN BLVD UNIT 112	5400	000013200	000014300
APK 11	1706 E SEMORAN BLVD UNIT 113	5400	000013200	000014300
APK 11	1706 E SEMORAN BLVD UNIT 114	5400	000013200	000014300
APK 11	1706 E SEMORAN BLVD UNIT 115	5400	000013200	000014300
APK 11	1706 E SEMORAN BLVD UNIT 116	5400	000013200	000014300
APK 11	1706 E SEMORAN BLVD UNIT 117	5400	000013200	000014300
APK 11	1706 E SEMORAN BLVD UNIT 118	5400	000013200	000014300
APK 11	1706 E SEMORAN BLVD UNIT 119	5400	000013200	000014300
APK 11	1706 E SEMORAN BLVD UNIT 120	5400	000013200	000014300
APK 11	1706 E SEMORAN BLVD UNIT 121	5400	000013200	000014300
APK 11	1706 E SEMORAN BLVD UNIT 122	5400	000013200	000014300
APK 11	1706 E SEMORAN BLVD UNIT 123	5400	000013200	000014300
APK 11	1706 E SEMORAN BLVD UNIT 124	5400	000013200	000014300
APK 11	1706 E SEMORAN BLVD UNIT 125	5400	000013200	000014300
APK 11	1706 E SEMORAN BLVD UNIT 126	5400	000013200	000014300
APK 11	1706 E SEMORAN BLVD UNIT 127	5400	000013200	000014300
APK 11	1706 E SEMORAN BLVD UNIT 128	5400	000013200	000014300

11-21-28-9087-00-129	REAL ESTATE PROFESSIONALS SOUTHEAST INC	APK 11	1706 E SEMORAN BLVD UNIT 129	5400 000013200	000014300
11-21-28-9087-00-130	REAL ESTATE PROFESSIONALS SOUTHEAST INC	APK 11	1706 E SEMORAN BLVD UNIT 130	5400 000013200	000014300
11-21-28-9087-01-121	WEKIVA CENTER PARTNERSHIP	APK 11	9087 E SEMORAN BLVD UNIT 112A	5400 000013200	000014300
12-21-28-0000-00-003	LAGO BELLO L L C	APK 11	2302 E SEMORAN BLVD	5400 000337200	000365300
12-21-28-0000-00-007	PALM KEY II L P	APK 11	516 LAKE BRIDGE LN	5400 000267600	000292500
12-21-28-0000-00-009	BRIGANCE MICHAEL	APK 11	552 PIEDMONT WEKIWA RD	5400 000025200	000027300
12-21-28-0000-00-010	JEFFREY R ZONE TRUST 55.82% INT	APK 11	2210 E SEMORAN BLVD	5400 000032400	000035100
12-21-28-0000-00-014	PLATINUM EAGLES 2011 LLC	APK 11	2200 E SEMORAN BLVD	5400 000142800	000154700
12-21-28-0000-00-017	NEW CREATION EZEKIEL S LLC	APK 11	E LAKE CORTEZ DR	5400 000003600	000003900
12-21-28-0000-00-018	APOPKA BUSINESS INC	APK 11	2685 E SEMORAN BLVD	5400 000032400	000035100
12-21-28-0000-00-019	SMITH RICHARD CLYDE	APK 11	2615 E SEMORAN BLVD	5400 000018000	000019500
12-21-28-0000-00-021	PALM KEY II L P	APK 11	448 LAKE BRIDGE LN	5400 000034800	000037700
12-21-28-0000-00-024	LAGO BELLO L L C	APK 11	2448 E SEMORAN BLVD	5400 000039600	000042900
12-21-28-0000-00-025	LAGO BELLO L L C	APK 11	2400 E SEMORAN BLVD	5400 000138000	000149500
12-21-28-0000-00-027	CHICK-FIL-A INC	APK 11	2488 E SEMORAN BLVD	5400 000027600	000029900
12-21-28-0000-00-028	EMBARQ CORP	APK 11	555 LAKE BORDER DR	5400 000346800	000375700
12-21-28-0000-00-060	PAUCAR EVELYN	APK 11	222 S LINE DR	5400 000006000	000006500
12-21-28-0000-00-061	PEQ RETAIL APOPKA II LLC	APK 11	2182 E SEMORAN BLVD	5400 000039600	000045500
12-21-28-0000-00-062	WELLS FARGO BANK NA	APK 11	2222 E SEMORAN BLVD	5400 000037200	000040300
12-21-28-0000-00-066	ORANGE COUNTY BCC	APK 11	701 PIEDMONT WEKIWA RD	5400 000003600	000003900
12-21-28-0000-00-069	CITY OF APOPKA	APK 11	700 PIEDMONT WEKIWA RD	5400 000003600	000003900
12-21-28-0000-00-070	CASCIO ROBERT	APK 11	2334 E SEMORAN BLVD	5400 000027600	000029900
12-21-28-0165-00-001	ICON HOTELS LLC	APK 11	351 S LAKE CORTEZ DR	5400 000003600	000003900
12-21-28-0165-01-000	ICON HOTELS LLC	APK 11	321 S LAKE CORTEZ DR	5400 000046800	000050700
12-21-28-0165-02-000	ICON HOTELS LLC	APK 11	238 S LINE DR	5400 000049200	000050700
12-21-28-0165-03-000	BIG K INC	APK 11	2785 E SEMORAN BLVD	5400 000013200	000014300
12-21-28-0165-04-000	BIG K INC	APK 11	2715 E SEMORAN BLVD	5400 000013200	000014300
12-21-28-1178-00-001	CARDINAL PROFESSIONAL CONDOMINIUM ASSN INC	APK 11	E SEMORAN BLVD	5400	000029900
12-21-28-1178-00-010	COHIL PROFESSIONAL BUILDINGS LLC	APK 11	2513 E SEMORAN BLVD UNIT 1	5400 000013200	000014300
12-21-28-1178-00-020	COHIL PROFESSIONAL BUILDINGS LLC	APK 11	2515 E SEMORAN BLVD UNIT 2	5400 000013200	000014300
12-21-28-1178-00-030	COHIL PROFESSIONAL BUILDINGS LLC	APK 11	2517 E SEMORAN BLVD UNIT 3	5400 000013200	000014300
12-21-28-1178-00-040	COHIL PROFESSIONAL BUILDINGS LLC	APK 11	2519 E SEMORAN BLVD UNIT 4	5400 000013200	000014300
12-21-28-1178-00-050	SEMORAN PROFESSIONAL SUITES LLC	APK 11	2525 E SEMORAN BLVD UNIT 5	5400 000013200	000014300
12-21-28-6896-00-031	NEWMAN PROPERTIES LLC	APK 11	2505 E SEMORAN BLVD	5400 000022800	000024700
12-21-28-6896-00-040	GOOD EARTH PROPERTIES LLP	APK 11	2437 E SEMORAN BLVD	5400 000092400	000100100
12-21-28-6896-00-070	MDC COAST 13 LLC	APK 11	2425 E SEMORAN BLVD	5400 000046800	000050700
12-21-28-6896-00-090	AGREE APOPKA FL TP LLC	APK 11	2409 E SEMORAN BLVD	5400 000027600	000035100
12-21-28-6896-00-100	WANTOF HOLDINGS LLC	APK 11	2333 E SEMORAN BLVD	5400 000020400	000022100
12-21-28-6896-00-110	RAD ENTERPRISES LLC	APK 11	2327 E SEMORAN BLVD	5400 000022800	000024700
12-21-28-6896-00-181	PINNACLE ONE DEVELOPERS INC	APK 11	145 S WEKIWA SPRINGS RD	5400 000003600	000003900
12-21-28-6896-00-710	7-ELEVEN INC	APK 11	2229 E SEMORAN BLVD	5400 000037200	000040300
12-21-28-6896-00-730	PARSONS M H AND SONS LUMBER CO	APK 11	2213 E SEMORAN BLVD	5400 000025200	000027300
12-21-28-8397-00-001	SPT WAH WILLOW LAKE LLC	APK 11	MONICA ROSE DR	5400 000020400	000022100
12-21-28-8397-00-002	CITY OF APOPKA	APK 11	507 MONICA ROSE DR	5400 000003600	000003900
12-21-28-8397-00-010	SPT WAH WILLOW LAKE LLC	APK 11	500 MONICA ROSE DR	5400 000378000	000409500
12-21-28-8398-00-001	PATIL DARSHAN	APK 11	MONICA ROSE DR	5400 000003600	000014300
12-21-28-8398-00-010	OB 2 COFFEE APOPKA LLC	APK 11	1820 E SEMORAN BLVD	5400 000013200	000027300
12-21-28-8398-00-020	CWG3 LLC	APK 11	1860 E SEMORAN BLVD	5400 000015600	000037700
12-21-28-8398-00-030	CWG3 LLC	APK 11	1880 E SEMORAN BLVD	5400 000018000	000037700
12-21-28-8398-00-040	PARMESAN PROPERTIES LLC	APK 11	1960 E SEMORAN BLVD	5400 000030000	000032500
12-21-28-8398-00-050	COLCHESTER INSURANCE CO	APK 11	2000 E SEMORAN BLVD	5400 000073200	000079300
12-21-28-9093-00-010	WOOLBRIGHT WEKIVA LLC	APK 11	2121 E SEMORAN BLVD	5400 000517200	000560300
12-21-28-9093-00-020	WOOLBRIGHT WEKIVA LLC	APK 11	2101 E SEMORAN BLVD	5400 000025200	000027300
12-21-28-9093-00-030	APOPKAWRO LLC	APK 11	2107 E SEMORAN BLVD	5400 000022800	000024700
12-21-28-9093-00-040	SILAB INVESTMENTS LLC	APK 11	2111 E SEMORAN BLVD	5400 000025200	000027300
12-21-28-9093-00-050	SMAHT NNN LLC	APK 11	2201 E SEMORAN BLVD	5400 000027600	000029900
12-21-28-9093-00-060	L&W ORLANDO LLC	APK 11	2209 E SEMORAN BLVD	5400 000042000	000042900
12-21-28-9098-07-000	WOOLBRIGHT WEKIVA LLC	APK 11	2295 E SEMORAN BLVD	5400 000034800	000040300
12-21-28-9099-00-010	BW BOWLING PROPERTIES LP	APK 11	2160 E SEMORAN BLVD	5400 000097200	000105300
12-21-28-9099-00-020	HALLE PROPERTIES L L C	APK 11	2150 E SEMORAN BLVD	5400 000022800	000024700
13-21-28-0000-00-001	GONZALEZ TATIANA	APK 11	734 PIEDMONT WEKIWA RD	5400 000007200	000007800
13-21-28-0000-00-009	CHALET NORTH LLC	APK 11	1800 ALPINE DR	5400 000411600	000464100
13-21-28-0000-00-011	LIBBY RAYMOND R	APK 11	944 PIEDMONT WEKIWA RD	5400 000007200	000007800

13-21-28-0000-00-015	FEKANY MARK J	APK 11	738 PIEDMONT WEKIWA RD	5400 000007200	000007800
13-21-28-0000-00-017	NGUYEN LOUIS	APK 11	1251 PIEDMONT WEKIWA RD	5400 000006000	000006500
13-21-28-0000-00-018	H2O PROPERTIES LLC	APK 11	1225 S LAKE PLEASANT RD	5400 000003600	000003900
13-21-28-0000-00-019	HSI-ACADIA JOINT VENTURE LLC	APK 11	1452 S ORANGE BLOSSOM TRL	5400 000003600	000003900
13-21-28-0000-00-020	7-ELEVEN INC	APK 11	1495 S ORANGE BLOSSOM TRL	5400 000027600	000029900
13-21-28-0000-00-024	ANDERSON HELEN G LIFE ESTATE	APK 11	1300 PIEDMONT WEKIWA RD	5400 000006000	000006500
13-21-28-0000-00-026	ERGO GREFFREY B 1/6 INT	APK 11	2224 GREENACRE RD	5400 000003600	000003900
13-21-28-0000-00-029	GUEVARA PABLO	APK 11	1165 PIEDMONT WEKIWA RD	5400 000007200	000007800
13-21-28-0000-00-030	ASTRO FOODS	APK 11	1166 PIEDMONT WEKIWA RD	5400 000007200	000007800
13-21-28-0000-00-032	WOODWARD JONATHAN	APK 11	1205 PIEDMONT LAKES BLVD	5400 000007200	000007800
13-21-28-0000-00-033	PERSONAL MINI STORAGE PIEDMONT LLC	APK 11	777 PIEDMONT WEKIWA RD	5400 000138000	000152100
13-21-28-0000-00-034	CTH LLC	APK 11	791 PIEDMONT WEKIWA RD	5400 000025200	000029900
13-21-28-0000-00-035	NADINA INVESTMENTS LLC	APK 11	2225 GREENACRE RD	5400 000003600	000003900
13-21-28-0000-00-038	KAI PROPERTIES LLC	APK 11	PIEDMONT WEKIWA RD	5400 000003600	000003900
13-21-28-0000-00-045	CALDERARO LINDA LIFE ESTATE	APK 11	PIEDMONT WEKIWA RD	5400 000003600	000003900
13-21-28-0000-00-046	PIEDMONT ANIMAL HOSPITAL	APK 11	783 PIEDMONT WEKIWA RD	5400 000027600	000029900
13-21-28-0000-00-047	FEKANY MARK J	APK 11	PIEDMONT WEKIWA RD	5400 000003600	000003900
13-21-28-0000-00-071	CHRIST INTERNATIONAL CHURCH INC	APK 11	1250 PIEDMONT WEKIWA RD	5400 000025200	000027300
13-21-28-0000-00-074	MAYS SALLY A LEE	APK 11	1214 LAKE PIEDMONT CIR UNIT B	5400 000006000	000006500
13-21-28-0000-00-080	SS I HOLDING COMPANY LLC	APK 11	1411 S ORANGE BLOSSOM TRL	5400 000003600	000003900
13-21-28-0000-00-089	ANDREWS ANTHONY	APK 11	1485 S ORANGE BLOSSOM TRL	5400 000003600	000003900
13-21-28-0000-00-090	ANDERSON HELEN G LIFE ESTATE	APK 11	1451 S ORANGE BLOSSOM TRL	5400 000003600	000003900
13-21-28-0000-00-096	SAVAGE CARISSA N	APK 11	949 PIEDMONT WEKIWA RD	5400 000006000	000006500
13-21-28-0000-00-098	CALDERARO LINDA LIFE ESTATE	APK 11	970 PIEDMONT WEKIWA RD	5400 000006000	000006500
13-21-28-0000-00-102	WH REALTY PARTNERS LLC	APK 11	1489 S ORANGE BLOSSOM TRL	5400 000061200	000066300
13-21-28-0000-00-110	DIXON TERRY J	APK 11	1201 PIEDMONT LAKES BLVD	5400 000007200	000007800
13-21-28-0000-00-113	GUEVARA PABLO	APK 11	1207 PIEDMONT WEKIWA RD	5400 000003600	000003900
13-21-28-0548-00-080	BOWSER DAVID J	APK 11	1203 HIGHLAND ACRES DR	5400 000007200	000007800
13-21-28-0548-00-081	BUCCI MADELINE L LIFE ESTATE	APK 11	1215 HIGHLAND ACRES DR	5400 000007200	000007800
13-21-28-0548-00-082	BOWSER DAVID J	APK 11	1209 HIGHLAND ACRES DR	5400 000007200	000007800
13-21-28-0548-00-102	LONG JOHN EDWARD LIFE ESTATE	APK 11	1123 HIGHLAND ACRES DR	5400 000007200	000007800
13-21-28-0548-00-110	BEARD WARREN GLENN	APK 11	1101 HIGHLAND ACRES DR	5400 000007200	000007800
13-21-28-0548-00-111	BURRILL JAMES	APK 11	1097 HIGHLAND ACRES DR	5400 000007200	000007800
13-21-28-0548-00-120	GRIMES KENNETH W	APK 11	1100 HIGHLAND ACRES DR	5400 000007200	000007800
13-21-28-0548-00-121	CROWN CHARLES A	APK 11	1108 HIGHLAND ACRES DR	5400 000007200	000007800
13-21-28-0548-00-130	ZBARASCHUK KARIS S	APK 11	1132 HIGHLAND ACRES DR	5400 000007200	000007800
13-21-28-0548-00-131	REED MICHAEL G	APK 11	1124 HIGHLAND ACRES DR	5400 000007200	000007800
13-21-28-0548-00-140	COOPER DONALD R	APK 11	1156 HIGHLAND ACRES DR	5400 000003600	000003900
13-21-28-0548-00-150	COOPER DONALD R	APK 11	1204 HIGHLAND ACRES DR	5400 000003600	000003900
13-21-28-0548-00-160	DUMEY WESLEY A	APK 11	2535 CONCOURSE RD	5400 000007200	000007800
13-21-28-0548-00-161	RACHIELE DINO	APK 11	2611 CONCOURSE RD	5400 000007200	000007800
13-21-28-0548-00-162	GRAVES JOHN S LIFE ESTATE	APK 11	2567 CONCOURSE RD	5400 000006000	000007800
13-21-28-0548-00-163	DUMEY WESLEY A	APK 11	CONCOURSE RD	5400 000003600	000003900
13-21-28-0550-00-150	WATTS GARY W	APK 11	1401 WHEELER RD	5400 000006000	000006500
13-21-28-0552-00-010	ARNSDORFF JOANNE W LIFE ESTATE	APK 11	1343 WHEELER RD	5400 000006000	000006500
13-21-28-4045-00-002	KAI PROPERTIES LLC TR	APK 11	PIEDMONT WEKIWA RD	5400 000003600	000003900
13-21-28-4045-00-010	SIMMONS ALEX	APK 11	1221 PIEDMONT LAKES BLVD	5400 000007200	000007800
13-21-28-4045-00-020	HAKEMER-FERNANDEZ RAFAL MARCOS	APK 11	1217 PIEDMONT LAKES BLVD	5400 000007200	000007800
13-21-28-4045-00-030	TRAN UT VAN	APK 11	1213 PIEDMONT LAKES BLVD	5400 000007200	000007800
13-21-28-4045-00-040	CONFIDENTIAL	APK 11	1209 PIEDMONT LAKES BLVD	5400 000007200	000007800
13-21-28-5300-01-010	HAKEMER-FERNANDEZ RAFAL MARCOS	APK 11	1406 S LAKE PLEASANT RD	5400 000018000	000019500
13-21-28-5300-01-011	HAKEMER-FERNANDEZ RAFAL MARCOS	APK 11	1404 S LAKE PLEASANT RD	5400 000006000	000006500
13-21-28-5300-01-012	HAKEMER-FERNANDEZ RAFAL MARCOS	APK 11	1408 S LAKE PLEASANT RD	5400 000007200	000007800
13-21-28-5300-01-013	HAKEMER-FERNANDEZ RAFAL MARCOS	APK 11	1402 S LAKE PLEASANT RD	5400 000005280	000057.200
13-21-28-5300-01-020	PEREZ JOSE L	APK 11	1416 S LAKE PLEASANT RD	5400 000003600	000006500
13-21-28-5300-01-120	CLAYTON BANGE III	APK 11	1450 S LAKE PLEASANT RD	5400 000007200	000007800
13-21-28-5300-01-170	ASHLEIGH ANDREA-MARIANI FAMILY TRUST	APK 11	1470 S LAKE PLEASANT RD	5400 000007200	000007800
13-21-28-5300-02-011	SS I HOLDING COMPANY LLC	APK 11	1411 S ORANGE BLOSSOM TRL	5400 000003600	000003900
13-21-28-5300-02-012	UNITED PENTECOSTAL OF APOPKA INC	APK 11	1427 S LAKE PLEASANT RD	5400 000135600	000146900
13-21-28-5300-03-012	ANDREWS ANTHONY	APK 11	1326 S ORANGE BLOSSOM TRL	5400 000015600	000016900
13-21-28-5300-03-040	SS I HOLDING COMPANY LLC	APK 11	1349 S ORANGE BLOSSOM TRL	5400 000042000	000045500
13-21-28-5300-03-060	SS I HOLDING COMPANY LLC	APK 11	S ORANGE BLOSSOM TRL	5400 000042000	000045500
13-21-28-5300-03-100	SS I HOLDING COMPANY LLC	APK 11	1351 TROPICANA CIR	5400 000051600	000055900

13-21-28-6901-00-010 JEAN TERLIN
 13-21-28-6901-00-020 CONDE JAQUELINE
 13-21-28-6901-00-030 BURRINGTON DANIEL L
 13-21-28-6901-00-040 RUIZ ERIK NORMAN
 13-21-28-6901-00-050 DELGADO JOSEPH
 13-21-28-6901-00-060 GANNON STACY SYMANTHA
 13-21-28-6901-00-070 OTERO GONZALEZ INGRID
 13-21-28-6901-00-080 SAUER MARK LIFE ESTATE
 13-21-28-6901-00-090 CLAYSON FRANCIS J
 13-21-28-6901-00-100 HAMILTON LINDA M
 13-21-28-6901-00-120 SELF NEAL P
 13-21-28-6901-00-130 YAGER FAMILY TRUST
 13-21-28-6901-00-140 JACOBS KENNETH L LIFE ESTATE
 13-21-28-6901-00-150 GOODWIN VINCENT C
 13-21-28-6901-00-160 SANANGELO LAWRENCE E
 13-21-28-6901-00-170 MESA KATHERINE
 13-21-28-6901-00-180 SWIFT JOHN E
 13-21-28-6901-00-190 PROGRESS RESIDENTIAL BORROWER 6 LLC
 13-21-28-6901-00-200 YBERG BRUCE E TR
 13-21-28-6901-00-210 SANCHEZ JESSE G
 13-21-28-6901-00-220 RAMIREZ ANDREA V
 13-21-28-6901-00-230 FELICIANO VICTOR
 13-21-28-6901-00-240 MEGARGEE JASON A
 13-21-28-6901-00-250 CSANYI ZSOLT DAVID
 13-21-28-6901-00-260 WILKERSON FAMILY LIVING TRUST
 13-21-28-6901-00-270 RIOS ANDREW JOSEPH
 13-21-28-6901-00-280 RICHARDS GLORIA A
 13-21-28-6901-00-290 RODRIGUEZ BERNARDO
 13-21-28-6901-00-300 CHILDS OTIS L
 13-21-28-6901-00-310 REY CECILIA JULIA
 13-21-28-6901-00-320 LOPEZ JAIME
 13-21-28-6901-00-330 CHARDELLO DENIS A
 13-21-28-6901-00-340 MEADOR PENNY
 13-21-28-6901-00-350 KENNY LANA U
 13-21-28-6901-00-360 BASKIN KELLY
 13-21-28-6901-00-370 HERNANDEZ REBECA
 13-21-28-6901-00-380 COHEA MEGAN E
 13-21-28-6901-00-390 WRIGHT MICHAEL
 13-21-28-6901-00-400 GUIDONE CATHERINE
 13-21-28-6901-00-410 ZAVATCHIN JUDITH P
 13-21-28-6901-00-420 CHANDLER JOSHUA S
 13-21-28-6901-00-430 ANNICELLI RONDA JEAN
 13-21-28-6901-00-440 AYDELOTTE MARK
 13-21-28-6901-00-450 RUDL CHRISTOPHER R
 13-21-28-6901-00-460 REYES GLADYS
 13-21-28-6901-00-470 HARVEY GENEVIEVE M
 13-21-28-6901-00-480 MANN ELAINE F NASH
 13-21-28-6901-00-490 RIZZO CHRISTINE E LIFE ESTATE
 13-21-28-6901-00-500 LEVELL EMILY A
 13-21-28-6901-00-510 MARTINEZ FRANCISCO
 13-21-28-6901-00-520 HANCOCK KELLY K
 13-21-28-6901-00-530 TO DAT TIEN
 13-21-28-6901-00-540 PROGRESS RESIDENTIAL BORROWER 20 LLC
 13-21-28-6901-00-550 PROGRESS RESIDENTIAL BORROWER 9 LLC
 13-21-28-6901-00-560 BROUGHTON JAMES
 13-21-28-6901-00-570 CHISHOLM MARK D
 13-21-28-6901-00-580 ALLEN OLIVER H
 13-21-28-6901-00-590 KIMBALL DIANA J
 13-21-28-6901-00-600 LEE CLAYTON J
 13-21-28-6901-00-610 PEREZ-REYES JOSE GUADALUPE
 13-21-28-6901-00-620 MCGHEE JOSEPH A
 13-21-28-6901-00-630 LAFLAMME THOMAS E
 13-21-28-6901-00-640 CONFIDENTIAL

APK 11	1302 ASHBY CIR	5400 000006000	000006500
APK 11	1304 ASHBY CIR	5400 000006000	000006500
APK 11	1308 ASHBY CIR	5400 000006000	000006500
APK 11	1312 ASHBY CIR	5400 000006000	000006500
APK 11	1314 ASHBY CIR	5400 000006000	000006500
APK 11	1318 ASHBY CIR	5400 000007200	000007800
APK 11	1322 ASHBY CIR	5400 000006000	000006500
APK 11	1328 ASHBY CIR	5400 000006000	000006500
APK 11	1336 ASHBY CIR	5400 000007200	000007800
APK 11	1360 RAVIDA WOODS DR	5400 000006000	000006500
APK 11	1370 RAVIDA WOODS DR	5400 000007200	000007800
APK 11	1404 RAVIDA WOODS DR	5400 000003600	000003900
APK 11	1399 RAVIDA WOODS DR	5400 000006000	000006500
APK 11	1391 RAVIDA WOODS DR	5400 000006000	000006500
APK 11	1383 RAVIDA WOODS DR	5400 000006000	000006500
APK 11	1375 RAVIDA WOODS DR	5400 000006000	000006500
APK 11	1367 RAVIDA WOODS DR	5400 000006000	000006500
APK 11	1359 RAVIDA WOODS DR	5400 000006000	000006500
APK 11	1351 RAVIDA WOODS DR	5400 000006000	000006500
APK 11	1343 RAVIDA WOODS DR	5400 000006000	000006500
APK 11	2420 BRIARCREEK DR	5400 000006000	000006500
APK 11	2430 BRIARCREEK DR	5400 000006000	000006500
APK 11	2440 BRIARCREEK DR	5400 000006000	000006500
APK 11	2446 BRIARCREEK DR	5400 000005280	00057.200
APK 11	1358 COUNTRYWIND DR	5400 000006000	000006500
APK 11	1368 COUNTRYWIND DR	5400 000006000	000006500
APK 11	1369 COUNTRYWIND DR	5400 000005280	00057.200
APK 11	1361 COUNTRYWIND DR	5400 000006000	000006500
APK 11	1355 COUNTRYWIND DR	5400 000006000	000006500
APK 11	1349 COUNTRYWIND DR	5400 000005280	00057.200
APK 11	1341 COUNTRYWIND DR	5400 000006000	000006500
APK 11	1333 COUNTRYWIND DR	5400 000006000	000006500
APK 11	1325 COUNTRYWIND DR	5400 000006000	000006500
APK 11	1319 COUNTRYWIND DR	5400 000005280	00057.200
APK 11	1311 COUNTRYWIND DR	5400 000005280	00057.200
APK 11	1303 COUNTRYWIND DR	5400 000006000	000006500
APK 11	1299 COUNTRYWIND DR	5400 000006000	000006500
APK 11	1291 COUNTRYWIND DR	5400 000006000	000006500
APK 11	1285 ERDMAN CT	5400 000005280	00057.200
APK 11	1279 ERDMAN CT	5400 000006000	000006500
APK 11	1271 ERDMAN CT	5400 000006000	000006500
APK 11	1263 ERDMAN CT	5400 000006000	000006500
APK 11	2452 ELMORE CT	5400 000006000	000006500
APK 11	2460 ELMORE CT	5400 000006000	000006500
APK 11	2466 ELMORE CT	5400 000006000	000006500
APK 11	2472 ELMORE CT	5400 000006000	000006500
APK 11	2471 ELMORE CT	5400 000006000	000006500
APK 11	2463 ELMORE CT	5400 000006000	000006500
APK 11	2453 ELMORE CT	5400 000006000	000006500
APK 11	1202 COUNTRYWIND DR	5400 000006000	000006500
APK 11	1214 COUNTRYWIND DR	5400 000006000	000006500
APK 11	1228 COUNTRYWIND DR	5400 000006000	000006500
APK 11	1240 COUNTRYWIND DR	5400 000006000	000006500
APK 11	1254 COUNTRYWIND DR	5400 000006000	000006500
APK 11	1268 COUNTRYWIND DR	5400 000005280	00057.200
APK 11	1282 COUNTRYWIND DR	5400 000006000	000006500
APK 11	1296 COUNTRYWIND DR	5400 000006000	000006500
APK 11	2449 DODGE CT	5400 000006000	000006500
APK 11	2443 DODGE CT	5400 000006000	000006500
APK 11	2437 DODGE CT	5400 000006000	000006500
APK 11	2434 DODGE CT	5400 000006000	000006500
APK 11	2442 DODGE CT	5400 000006000	000006500
APK 11	2448 DODGE CT	5400 000006000	000006500

13-21-28-6901-00-650	DUNLAP SANDRA G	APK 11	2447 BRIARCREEK DR	5400	000006000	000006500
13-21-28-6901-00-660	REBEL AARON C	APK 11	2439 BRIARCREEK DR	5400	000006000	000006500
13-21-28-6901-00-670	WONG MAN KAU	APK 11	2429 BRIARCREEK DR	5400	000006000	000006500
13-21-28-6901-00-680	PROSPER-LAMMIE SHAKEELA SOYEKIA	APK 11	1325 RAVIDA WOODS DR	5400	000006000	000006500
13-21-28-6901-00-690	RODGERS EDAFNE M ESTATE	APK 11	1317 RAVIDA WOODS DR	5400	000006000	000006500
13-21-28-6901-00-700	MALIVERT DENISE	APK 11	1309 RAVIDA WOODS DR	5400	000006000	000006500
13-21-28-6901-00-710	PROGRESS RESIDENTIAL BORROWER 19 LLC	APK 11	1301 RAVIDA WOODS DR	5400	000005280	00057.200
13-21-28-6901-00-720	AMAZAN MARIE VIRGINIA L	APK 11	1316 RAVIDA WOODS DR	5400	000006000	000006500
13-21-28-6901-00-730	CAVE SARA L	APK 11	1322 RAVIDA WOODS DR	5400	000006000	000006500
13-21-28-6901-00-740	LOVINGS BRETT ALLEN	APK 11	1330 RAVIDA WOODS DR	5400	000006000	000006500
13-21-28-6901-00-750	NEWMAN EDSELE O	APK 11	1338 RAVIDA WOODS DR	5400	000006000	000006500
13-21-28-6901-00-760	SFR ACQUISITIONS 1 LLC	APK 11	1346 RAVIDA WOODS DR	5400	000006000	000006500
13-21-28-6901-00-770	WALKER MICHELLE	APK 11	1349 ASHBY CIR	5400	000006000	000006500
13-21-28-6901-00-780	PERSAUD KHEMRAJ	APK 11	1337 ASHBY CIR	5400	000006000	000006500
13-21-28-6901-00-790	SCOFIELD STEVEN B	APK 11	1329 ASHBY CIR	5400	000006000	000006500
13-21-28-6901-00-800	HEFNER JOHN DAVID	APK 11	1323 ASHBY CIR	5400	000006000	000006500
13-21-28-6901-00-810	HALTERMAN JESSICA	APK 11	1315 ASHBY CIR	5400	000006000	000006500
13-21-28-6904-00-000	CITY OF APOPKA	APK 11	801 PIEDMONT WEKIWA RD	5400	000020400	000022100
13-21-28-9121-00-003	WEKIVA VILLAGE HOMEOWNERS ASSOC INC	APK 11	2291 WEKIVA VILLAGE LN	5400		000014300
13-21-28-6904-00-007	CITY OF APOPKA	APK 11	2202 PIEDMONT LAKES BLVD	5400	000003600	000003900
13-21-28-6904-00-010	GONZALEZ ELMER O	APK 11	1200 LAKE BLUE CIR	5400	000005280	00057.200
13-21-28-6904-00-020	MORRIS LISA	APK 11	1202 LAKE BLUE CIR	5400	000006000	000006500
13-21-28-6904-00-030	MEDINA RAMON A	APK 11	1204 LAKE BLUE CIR	5400	000005280	00057.200
13-21-28-6904-00-040	GONZALEZ-VALDEZ MARIA	APK 11	1206 LAKE BLUE CIR	5400	000005280	00057.200
13-21-28-6904-00-050	FOGLIA MARIA	APK 11	1208 LAKE BLUE CIR	5400	000005280	00057.200
13-21-28-6904-00-060	RICHARD GAUDELIA	APK 11	1210 LAKE BLUE CIR	5400	000005280	00057.200
13-21-28-6904-00-070	PROGRESS RESIDENTIAL BORROWER 11 LLC	APK 11	1212 LAKE BLUE CIR	5400	000005280	00057.200
13-21-28-6904-00-080	ROJAS ISMAEL III	APK 11	1214 LAKE BLUE CIR	5400	000006000	000006500
13-21-28-6904-00-090	BECKER DALE ALLEN JR	APK 11	1216 LAKE BLUE CIR	5400	000006000	000006500
13-21-28-6904-00-100	LEADHOLM KATHRYN M	APK 11	1218 LAKE BLUE CIR	5400	000005280	00057.200
13-21-28-6904-00-110	2017-2 IH BORROWER LP	APK 11	1209 LAKE BLUE CIR	5400	000006000	000006500
13-21-28-6904-00-120	CHERYL INGRAM FALK REVOCABLE TRUST	APK 11	1207 LAKE BLUE CIR	5400	000005280	00057.200
13-21-28-6904-00-130	SANGSTER CHERIE	APK 11	1205 LAKE BLUE CIR	5400	000005280	00057.200
13-21-28-6904-00-140	LEITH AMBER	APK 11	1203 LAKE BLUE CIR	5400	000005280	00057.200
13-21-28-6904-00-150	MCCOY VICKIE C	APK 11	1201 LAKE BLUE CIR	5400	000006000	000006500
13-21-28-6904-00-160	RODRIGUEZ VICTORIA LIFE ESTATE	APK 11	1238 LAKE BLUE CIR	5400	000006000	000006500
13-21-28-6904-00-170	RAMIREZ ANDRES	APK 11	1236 LAKE BLUE CIR	5400	000006000	000006500
13-21-28-6904-00-180	HAUGHTON MADRIANA E LIFE ESTATE	APK 11	1234 LAKE BLUE CIR	5400	000005280	00057.200
13-21-28-6904-00-190	MICEUS SCAMMERITH	APK 11	1232 LAKE BLUE CIR	5400	000005280	00057.200
13-21-28-6904-00-200	UROSEV MARY ANNE RAEF	APK 11	1230 LAKE BLUE CIR	5400	000006000	000006500
13-21-28-6904-00-210	WONG STANLEY J	APK 11	1220 LAKE BLUE CIR	5400	000005280	00057.200
13-21-28-6904-00-220	MOSER HEINZ J	APK 11	1222 LAKE BLUE CIR	5400	000005280	00057.200
13-21-28-6904-00-230	MAFFEO RAE MARIE	APK 11	1224 LAKE BLUE CIR	5400	000005280	00057.200
13-21-28-6904-00-240	PERCIVAL FAMILY TRUST	APK 11	1226 LAKE BLUE CIR	5400	000005280	00057.200
13-21-28-6904-00-250	FULLER LINDA L	APK 11	1228 LAKE BLUE CIR	5400	000006000	000006500
13-21-28-6904-00-260	TRANS AM SFE II LLC	APK 11	1229 LAKE BLUE CIR	5400	000006000	000006500
13-21-28-6904-00-270	RESICAP FLORIDA OWNER II LLC	APK 11	1231 LAKE BLUE CIR	5400	000005280	00057.200
13-21-28-6904-00-280	TONNELIER MARY E	APK 11	1233 LAKE BLUE CIR	5400	000005280	00057.200
13-21-28-6904-00-290	STANDISH MIKE	APK 11	1235 LAKE BLUE CIR	5400	000005280	00057.200
13-21-28-6904-00-300	ROBINSON CHRISTOPHER J	APK 11	1237 LAKE BLUE CIR	5400	000005280	00057.200
13-21-28-6904-00-310	CARSON VIVIAN M	APK 11	1239 LAKE BLUE CIR	5400	000005280	00057.200
13-21-28-6904-00-320	ROBERTS KENNETH SR	APK 11	1200 LAKE PIEDMONT CIR	5400	000006000	000006500
13-21-28-6904-00-330	PAUL PATRICK	APK 11	1202 LAKE PIEDMONT CIR	5400	000006000	000006500
13-21-28-6904-00-340	YAMASA CO LTD	APK 11	1204 LAKE PIEDMONT CIR	5400	000006000	000006500
13-21-28-6904-00-350	MCCOY J KEVIN	APK 11	1206 LAKE PIEDMONT CIR	5400	000006000	000006500
13-21-28-6904-00-360	CLOUGHLY DAVID B	APK 11	1208 LAKE PIEDMONT CIR	5400	000006000	000006500
13-21-28-6904-00-370	DELGADO JOSE L ESTATE	APK 11	1210 LAKE PIEDMONT CIR	5400	000005280	00057.200
13-21-28-6904-00-380	FOWZER LINDA	APK 11	1212 LAKE PIEDMONT CIR	5400	000006000	000006500
13-21-28-6904-00-390	SUTTON SHEILA N	APK 11	1214 LAKE PIEDMONT CIR	5400	000006000	000006500
13-21-28-6904-00-400	BUNK MARY J LIFE ESTATE	APK 11	1216 LAKE PIEDMONT CIR	5400	000006000	000006500
13-21-28-6904-00-410	CARR ANTHONY	APK 11	1218 LAKE PIEDMONT CIR	5400	000006000	000006500
13-21-28-6904-00-420	WEST-BROWN GLORIA V	APK 11	1220 LAKE PIEDMONT CIR	5400	000005280	00057.200
13-21-28-6904-00-430	LAND TRUST NO 1222 LAKE PIEDMONT CIR	APK 11	1222 LAKE PIEDMONT CIR	5400	000006000	000006500

13-21-28-6904-00-440	MARTINEZ MARIA ALEJANDRA	APK 11	1240 RAVIDA WOODS DR	5400 000006000	000006500
13-21-28-6904-00-450	ELIAS PUCH DANIELLA V	APK 11	1242 RAVIDA WOODS DR	5400 000006000	000006500
13-21-28-6904-00-460	SCULLY LAURA J	APK 11	1253 RAVIDA WOODS DR	5400 000006000	000006500
13-21-28-6904-00-470	VOLPE DAVID	APK 11	1251 RAVIDA WOODS DR	5400 000006000	000006500
13-21-28-6904-00-480	APOPKA REGIONAL PROPERTIES LLP	APK 11	1249 RAVIDA WOODS DR	5400 000006000	000006500
13-21-28-6904-00-490	HARRIELL CHRISTINE	APK 11	1227 LAKE PIEDMONT CIR	5400 000006000	000006500
13-21-28-6904-00-500	ZIMMERMAN RUSTY VERNON	APK 11	1229 LAKE PIEDMONT CIR	5400 000007200	000007800
13-21-28-6904-00-510	MARTHA L HARRISON IRREVOCABLE TRUST	APK 11	1231 LAKE PIEDMONT CIR	5400 000006000	000006500
13-21-28-6904-00-520	ASHBAUGH ASHLEY 50%	APK 11	1228 LAKE PIEDMONT CIR	5400 000006000	000006500
13-21-28-6904-00-530	EDMONSTON DONALD J JR	APK 11	1226 LAKE PIEDMONT CIR	5400 000006000	000006500
13-21-28-6904-00-540	WILLIAMS TERRACE LATRICE	APK 11	1213 LAKE PIEDMONT CIR	5400 000005280	00057.200
13-21-28-6904-00-550	FUHREY JACQUELINE M	APK 11	1211 LAKE PIEDMONT CIR	5400 000005280	00057.200
13-21-28-6904-00-560	RAPP ERNEST L	APK 11	1209 LAKE PIEDMONT CIR	5400 000006000	000006500
13-21-28-6904-00-570	ORTIZ LILLIAM	APK 11	1207 LAKE PIEDMONT CIR	5400 000005280	00057.200
13-21-28-6904-00-580	SHROYER MARIA MOONYEEN	APK 11	1205 LAKE PIEDMONT CIR	5400 000006000	000006500
13-21-28-6904-00-590	GORIS GERMAN LIFE ESTATE	APK 11	1203 LAKE PIEDMONT CIR	5400 000006000	000006500
13-21-28-6904-00-600	NUNEZ HEGEL	APK 11	1201 LAKE PIEDMONT CIR	5400 000006000	000006500
13-21-28-6904-00-610	BAIRD ROBERT B JR	APK 11	1198 CRISPWOOD CT	5400 000006000	000006500
13-21-28-6904-00-620	JEAN DOWNING GAMBREL REVOCABLE TRUST	APK 11	1196 CRISPWOOD CT	5400 000005280	00057.200
13-21-28-6904-00-630	WARD STACY A	APK 11	1194 CRISPWOOD CT	5400 000006000	000006500
13-21-28-6904-00-640	PROGRESS RESIDENTIAL BORROWER 13 LLC	APK 11	1192 CRISPWOOD CT	5400 000006000	000006500
13-21-28-6904-00-650	CANE JUDITH A	APK 11	1190 CRISPWOOD CT	5400 000006000	000006500
13-21-28-6904-00-660	LEPORE WENDY L	APK 11	1188 CRISPWOOD CT	5400 000006000	000006500
13-21-28-6904-00-670	XENOS KONSTANTINA	APK 11	1186 CRISPWOOD CT	5400 000006000	000006500
13-21-28-6904-00-680	GAWEL MICHAEL J	APK 11	1184 CRISPWOOD CT	5400 000005280	00057.200
13-21-28-6904-00-690	FERRARINI ROBERT W	APK 11	1182 CRISPWOOD CT	5400 000006000	000006500
13-21-28-6904-00-700	GORDECKI KANDICE L	APK 11	1180 CRISPWOOD CT	5400 000006000	000006500
13-21-28-6904-00-710	ELMQUIST ROBERT J	APK 11	1178 CRISPWOOD CT	5400 000005280	00057.200
13-21-28-6904-00-720	SAPP PHILLIP	APK 11	1170 CRISPWOOD CT	5400 000005280	00057.200
13-21-28-6904-00-730	VEAL MICHAEL H	APK 11	1168 CRISPWOOD CT	5400 000005280	00057.200
13-21-28-6904-00-740	MAXIS INVESTMENT CORP	APK 11	1169 CRISPWOOD CT	5400 000005280	00057.200
13-21-28-6904-00-750	MEDIATE JOSEPHINE	APK 11	1171 CRISPWOOD CT	5400 000005280	00057.200
13-21-28-6904-00-760	FIALLO LISSELOT	APK 11	1173 CRISPWOOD CT	5400 000005280	00057.200
13-21-28-6904-00-770	LIPKIN JORDANA A	APK 11	1175 CRISPWOOD CT	5400 000005280	00057.200
13-21-28-6904-00-780	2018-2 IH BORROWER LP	APK 11	1177 CRISPWOOD CT	5400 000005280	00057.200
13-21-28-6904-00-790	HUTCHINSON ROBERT A	APK 11	1179 CRISPWOOD CT	5400 000006000	000006500
13-21-28-6904-00-800	DOUGHERTY MICHAEL	APK 11	1183 CRISPWOOD CT	5400 000006000	000006500
13-21-28-6904-00-810	TORRES DELILAH	APK 11	1187 CRISPWOOD CT	5400 000006000	000006500
13-21-28-6904-00-820	DEPUSOIR THADEUS	APK 11	1189 CRISPWOOD CT	5400 000006000	000006500
13-21-28-6904-00-830	SOTO FERNANDO	APK 11	1191 CRISPWOOD CT	5400 000006000	000006500
13-21-28-6904-00-840	WEEDMAN GEORGIA C	APK 11	1193 CRISPWOOD CT	5400 000005280	00057.200
13-21-28-6904-00-850	NUNEZ OSCAR A	APK 11	1195 CRISPWOOD CT	5400 000006000	000006500
13-21-28-6904-00-860	THR FLORIDA L P	APK 11	1197 CRISPWOOD CT	5400 000005280	00057.200
13-21-28-6904-00-870	CHASE A DABNEY LIVING TRUST	APK 11	1199 CRISPWOOD CT	5400 000005280	00057.200
13-21-28-6904-00-880	HAKEMER-FERNANDEZ RAFAL MARCOS	APK 11	1200 GREEN VALLEY CT	5400 000006000	000006500
13-21-28-6904-00-890	PEREZ LOUIS	APK 11	1210 GREEN VALLEY CT	5400 000006000	000006500
13-21-28-6904-00-900	HUSBANDS MICHAEL	APK 11	1220 GREEN VALLEY CT	5400 000006000	000006500
13-21-28-6904-00-910	COMMISSIONG LYSTRA	APK 11	1230 GREEN VALLEY CT	5400 000006000	000006500
13-21-28-6904-00-920	TOMLINSON JEREMY S	APK 11	1231 GREEN VALLEY CT	5400 000005280	00057.200
13-21-28-6904-00-930	MUNOZ LUZ MARINA	APK 11	1221 GREEN VALLEY CT	5400 000006000	000006500
13-21-28-6904-00-940	FUNG RYAN A	APK 11	1211 GREEN VALLEY CT	5400 000006000	000006500
13-21-28-6904-00-950	ORTIZ HECTOR J	APK 11	1201 GREEN VALLEY CT	5400 000006000	000006500
13-21-28-6904-00-960	SAWH CHRISTINA	APK 11	1238 LAKE PIEDMONT CIR	5400 000006000	000006500
13-21-28-6904-00-970	DUFFER JERRY A	APK 11	1236 LAKE PIEDMONT CIR	5400 000006000	000006500
13-21-28-6904-00-980	JULIANO CAROL A	APK 11	1234 LAKE PIEDMONT CIR	5400 000006000	000006500
13-21-28-6904-00-990	SFR INVESTMENTS V BORROWER 1 LLC	APK 11	1232 LAKE PIEDMONT CIR	5400 000005280	00057.200
13-21-28-6904-01-000	PARRA XIOMARA	APK 11	1230 LAKE PIEDMONT CIR	5400 000005280	00057.200
13-21-28-6904-01-010	HAAACK KATHERINE E	APK 11	1233 LAKE PIEDMONT CIR	5400 000006000	000006500
13-21-28-6904-01-020	FLOREY MARTHA A	APK 11	1235 LAKE PIEDMONT CIR	5400 000006000	000006500
13-21-28-6904-01-030	BROWN FAMILY TRUST	APK 11	1237 LAKE PIEDMONT CIR	5400 000006000	000006500
13-21-28-6904-01-040	SANCHEZ EFREN	APK 11	1239 LAKE PIEDMONT CIR	5400 000005280	00057.200
13-21-28-6904-01-050	FOSTER JERMAINE A	APK 11	1241 LAKE PIEDMONT CIR	5400 000006000	000006500
13-21-28-6904-01-060	ACTIVE MANAGEMENT GROUP LLC	APK 11	1243 LAKE PIEDMONT CIR	5400 000006000	000006500

13-21-28-6904-01-070 MOLINA GONZALEZ ADRIANA MARICE
 13-21-28-6904-01-080 PROGRESS RESIDENTIAL BORROWER 6 LLC
 13-21-28-6904-01-250 WILLIAMS ALEXIS
 13-21-28-6904-01-260 GULATI OM P
 13-21-28-6904-01-400 BERRINGER STEVEN GEORGE ESTATE
 13-21-28-6905-01-090 KLOCKO GORDON
 13-21-28-6905-01-100 BUTTER CARLOS REY
 13-21-28-6905-01-110 SCHIMP ROBERT KURTIS
 13-21-28-6905-01-120 ELLIS TAMMY R
 13-21-28-6905-01-130 WELCH HEATHER
 13-21-28-6905-01-140 GILBERT LORELLA M
 13-21-28-6905-01-150 FITZGERALD RUSSEL A
 13-21-28-6905-01-160 HOWELLS RONALD S
 13-21-28-6905-01-170 JONES JERMAINE
 13-21-28-6905-01-180 KEALEN KAY F
 13-21-28-6905-01-190 LONGA DAVID
 13-21-28-6905-01-200 PADRO GONZALEZ JORGE LUIS
 13-21-28-6905-01-210 WATSON ROBERT
 13-21-28-6905-01-220 ALPHA FLORIDA INVESTMENTS INC
 13-21-28-6905-01-230 TORRES WILLIAM
 13-21-28-6905-01-240 NUNEZ MIGUEL ANGEL
 13-21-28-6905-01-270 MCGROGAN MAKENZIE
 13-21-28-6905-01-280 LIN SHUZHEN
 13-21-28-6905-01-290 SADBERRY JABREE TERRENCE
 13-21-28-6905-01-300 DYDO TYLER
 13-21-28-6905-01-310 TORREBLANCA JULIAN XAVIER
 13-21-28-6905-01-320 LEONARD SHANNON D
 13-21-28-6905-01-330 ULLYOT RONALD K
 13-21-28-6905-01-340 HUNSBERGER DOUGLAS L
 13-21-28-6905-01-350 ROMANOWICZ JOHN F
 13-21-28-6905-01-360 SAINT HILAIRE YVONISE
 13-21-28-6905-01-370 SOUTHARD WALTER E JR
 13-21-28-6905-01-380 DAVIS FLORENCE M
 13-21-28-6905-01-390 LOUIS WILLY
 13-21-28-6905-01-410 IPORRE FRANZ L
 13-21-28-6905-01-420 MELENDEZ KEVIN
 13-21-28-6905-01-430 MILLER BRIAN E
 13-21-28-6905-01-440 TASTET JEAN
 13-21-28-6905-01-450 ALTO ASSET COMPANY 1 LLC
 13-21-28-6905-01-460 PROGRESS RESIDENTIAL BORROWER 6 LLC
 13-21-28-6905-01-470 LIZARDO LIGIA M
 13-21-28-6905-01-480 ADAMS PAUL III
 13-21-28-6905-01-490 WETHERELL SUSAN
 13-21-28-6905-01-500 CRAWFORD JILL A
 13-21-28-6905-01-510 HENDERSON CARMEN B
 13-21-28-6905-01-520 2421 LAKE MCDADE CT LAND TRUST
 13-21-28-6905-01-530 CPI/AMHERST SFR PROGRAM OWNER LLC
 13-21-28-6905-01-540 ROMAN WILLIAM E
 13-21-28-6905-01-550 GUIMOND MARK
 13-21-28-6905-01-560 DAY SUSAN A
 13-21-28-6905-01-570 DANZA GUY
 13-21-28-6905-01-580 MORELL GERMAN P
 13-21-28-6905-01-590 CROUSO CHARLEY
 13-21-28-6905-01-600 BLACKWAY FAMILY TRUST
 13-21-28-6905-01-610 CATRON ANDREW
 13-21-28-6905-01-620 FIELD ROBERTO A
 13-21-28-6905-03-250 DE JESUS ALEXANDER
 13-21-28-6905-03-260 DURICHEK JEFFREY A
 13-21-28-6905-03-270 WING WENDY A
 13-21-28-6905-03-280 MAGEE RICHARD J
 13-21-28-6905-03-290 VARBLE FRANCIS ALLISON WEBSTER
 13-21-28-6905-03-300 ARNHEIM TIMOTHY ROBERT LIFE ESTATE
 13-21-28-6905-03-310 MULL FAMILY LIVING TRUST

APK 11	1245 LAKE PIEDMONT CIR	5400 000005280	00057.200
APK 11	1176 COUNTRYWIND DR	5400 000006000	000006500
APK 11	1175 COUNTRYWIND DR	5400 000006000	000006500
APK 11	2420 DEERMEADOW DR	5400 000006000	000006500
APK 11	2421 DEERMEADOW DR	5400 000005280	00057.200
APK 11	1180 COUNTRYWIND DR	5400 000006000	000006500
APK 11	1182 COUNTRYWIND DR	5400 000006000	000006500
APK 11	1184 COUNTRYWIND DR	5400 000006000	000006500
APK 11	1190 COUNTRYWIND DR	5400 000006000	000006500
APK 11	1198 COUNTRYWIND DR	5400 000006000	000006500
APK 11	2457 COUNTRYWIND CT	5400 000007200	000007800
APK 11	2455 COUNTRYWIND CT	5400 000006000	000006500
APK 11	2453 COUNTRYWIND CT	5400 000006000	000006500
APK 11	2451 COUNTRYWIND CT	5400 000006000	000006500
APK 11	2449 COUNTRYWIND CT	5400 000006000	000006500
APK 11	1187 COUNTRYWIND DR	5400 000006000	000006500
APK 11	1183 COUNTRYWIND DR	5400 000006000	000006500
APK 11	1181 COUNTRYWIND DR	5400 000006000	000006500
APK 11	1179 COUNTRYWIND DR	5400 000006000	000006500
APK 11	1177 COUNTRYWIND DR	5400 000006000	000006500
APK 11	2428 DEERMEADOW DR	5400 000006000	000006500
APK 11	2432 DEERMEADOW DR	5400 000006000	000006500
APK 11	2436 DEERMEADOW DR	5400 000006000	000006500
APK 11	2440 DEERMEADOW DR	5400 000006000	000006500
APK 11	2448 DEERMEADOW DR	5400 000006000	000006500
APK 11	2450 DEERMEADOW DR	5400 000006000	000006500
APK 11	2451 DEERMEADOW DR	5400 000006000	000006500
APK 11	2449 DEERMEADOW DR	5400 000006000	000006500
APK 11	2445 DEERMEADOW DR	5400 000006000	000006500
APK 11	2441 DEERMEADOW DR	5400 000006000	000006500
APK 11	2435 DEERMEADOW DR	5400 000006000	000006500
APK 11	2429 DEERMEADOW DR	5400 000006000	000006500
APK 11	2438 CRICKET WOOD CT	5400 000006000	000006500
APK 11	2432 CRICKET WOOD CT	5400 000006000	000006500
APK 11	2444 CRICKET WOOD CT	5400 000006000	000006500
APK 11	2446 CRICKET WOOD CT	5400 000006000	000006500
APK 11	2452 CRICKET WOOD CT	5400 000007200	000007800
APK 11	2451 CRICKET WOOD CT	5400 000006000	000006500
APK 11	2426 LAKE MCDADE CT	5400 000005280	00057.200
APK 11	2424 LAKE MCDADE CT	5400 000005280	00057.200
APK 11	2422 LAKE MCDADE CT	5400 000005280	00057.200
APK 11	2420 LAKE MCDADE CT	5400 000005280	00057.200
APK 11	2418 LAKE MCDADE CT	5400 000005280	00057.200
APK 11	2417 LAKE MCDADE CT	5400 000005280	00057.200
APK 11	2419 LAKE MCDADE CT	5400 000005280	00057.200
APK 11	2421 LAKE MCDADE CT	5400 000005280	00057.200
APK 11	2423 LAKE MCDADE CT	5400 000005280	00057.200
APK 11	2425 LAKE MCDADE CT	5400 000005280	00057.200
APK 11	2429 LAKE MCDADE CT	5400 000006000	000006500
APK 11	1068 PIEDMONT LAKES BLVD	5400 000005280	00057.200
APK 11	1064 PIEDMONT LAKES BLVD	5400 000005280	00057.200
APK 11	1060 PIEDMONT LAKES BLVD	5400 000005280	00057.200
APK 11	1050 PIEDMONT LAKES BLVD	5400 000005280	00057.200
APK 11	1042 PIEDMONT LAKES BLVD	5400 000005280	00057.200
APK 11	1036 PIEDMONT LAKES BLVD	5400 000005280	00057.200
APK 11	1030 PIEDMONT LAKES BLVD	5400 000005280	00057.200
APK 11	2439 BENT WAY CT	5400 000006000	000006500
APK 11	2441 BENT WAY CT	5400 000006000	000006500
APK 11	2453 BENT WAY CT	5400 000006000	000006500
APK 11	2455 BENT WAY CT	5400 000006000	000006500
APK 11	2467 BENT WAY CT	5400 000006000	000006500
APK 11	2479 BENT WAY CT	5400 000006000	000006500
APK 11	1073 BENT WAY CT	5400 000006000	000006500

13-21-28-6905-03-320 FKH SFR C2 L P
 13-21-28-6905-03-330 TELFORD CATHERINE ANNE
 13-21-28-6905-03-340 CAPOTE LOPEZ RAMSES
 13-21-28-6905-03-350 JACKSON DONALD K SR
 13-21-28-6905-03-360 KOURY ADOLPH J LIFE ESTATE
 13-21-28-6905-03-370 HORELICK BEN G
 13-21-28-6905-03-380 HEROLD JACQUELINE J LIFE ESTATE
 13-21-28-6905-03-390 ADAMS ARIEL
 13-21-28-6905-03-400 RUIZ YAHIEL
 13-21-28-6905-03-410 YAPKOWITZ S ARLENE
 13-21-28-6905-03-420 ROMAN DAVID JR
 13-21-28-6905-03-430 PARKER LOGAN
 13-21-28-6905-03-440 PORTALATIN CARLOS
 13-21-28-6905-03-450 WHETSTONE DINA
 13-21-28-6905-03-460 CONFIDENTIAL
 13-21-28-6905-03-470 ARDJOENSING SUSHMA K
 13-21-28-6905-03-480 ROSARIO MILTON
 13-21-28-6906-00-001 CITY OF APOPKA
 13-21-28-6906-01-630 P2 SUB REIT 1 BORROWER LLC
 13-21-28-6906-01-640 LANE KENNETH EDWARD
 13-21-28-6906-01-650 TRAN BICH L
 13-21-28-6906-01-660 ARNOLD DEBORAH J
 13-21-28-6906-01-670 YARULLIN DAMIR R
 13-21-28-6906-01-680 ZALDUMBIDE ELVIS R
 13-21-28-6906-01-690 CARTER PATRICIA LIFE ESTATE
 13-21-28-6906-01-700 PROGRESS RESIDENTIAL BORROWER 11 LLC
 13-21-28-6906-01-710 BIBI Z SEERAM TRUST
 13-21-28-6906-01-720 DAN G MCCOY AND MARGARET L MCCOY REVOCABLE TRUST
 13-21-28-6906-01-730 HOWELL THOMAS G
 13-21-28-6906-01-740 MALONE FAMILY TRUST
 13-21-28-6906-01-750 SHARAF OMAR TAREQ
 13-21-28-6906-01-760 HUQ RUMI
 13-21-28-6906-01-770 ACTIVE MANAGEMENT GROUP LLC
 13-21-28-6906-01-780 ADELE M OWENS REVOCABLE TRUST
 13-21-28-6906-01-790 ADELE M OWENS REVOCABLE TRUST
 13-21-28-6906-01-800 DEL RUSSO JACQUELINE MARY
 13-21-28-6906-01-810 DEENER ERIC T
 13-21-28-6906-01-820 JORMAR INVESTMENT LLC
 13-21-28-6906-01-830 ABRAHAMS DAVID A
 13-21-28-6906-01-840 HUDSON SFR PROPERTY HOLDINGS II LLC
 13-21-28-6906-01-850 SANABRIA MERCADO JOANNA
 13-21-28-6906-01-860 BECKER KIMBERLY A
 13-21-28-6906-01-870 VARSUBSKY MARTIN M
 13-21-28-6906-01-880 PROGRESS RESIDENTIAL BORROWER 12 LLC
 13-21-28-6906-01-890 CASTILLO AUDIES J
 13-21-28-6906-01-900 TRAN TUYEN NGOC
 13-21-28-6906-01-910 PRATT LOUIS T
 13-21-28-6906-01-920 RIVERA SOSA ALAN
 13-21-28-6906-01-930 ROBERTS LINDA
 13-21-28-6906-01-940 JOHNSON CHARLES CHRISTOPHER
 13-21-28-6906-01-950 PROGRESS RESIDENTIAL BORROWER 14 LLC
 13-21-28-6906-01-960 JONES PAUL F
 13-21-28-6906-01-970 HURST DEBRA A
 13-21-28-6906-01-980 RUSSELL PATRICK
 13-21-28-6906-01-990 HOVEY JAMES M
 13-21-28-6906-02-000 REGO JOAO M
 13-21-28-6906-02-010 DANIELSKI CHRIS
 13-21-28-6906-02-020 ROBINSON BRUCE A
 13-21-28-6906-02-030 EDSON EVAN
 13-21-28-6906-02-040 HUGHES DANA
 13-21-28-6906-02-050 JONES STEVEN A
 13-21-28-6906-02-060 SLOUBER AARON B
 13-21-28-6906-02-070 ODRIA NANCY M

APK 11	1083 BENT WAY CT	5400 000006000	000006500
APK 11	1089 BENT WAY CT	5400 000006000	000006500
APK 11	1093 BENT WAY CT	5400 000006000	000006500
APK 11	1111 BENT WAY CT	5400 000006000	000006500
APK 11	1110 BENT WAY CT	5400 000006000	000006500
APK 11	1092 BENT WAY CT	5400 000006000	000006500
APK 11	1088 BENT WAY CT	5400 000006000	000006500
APK 11	1082 BENT WAY CT	5400 000006000	000006500
APK 11	2468 BENT WAY CT	5400 000006000	000006500
APK 11	2450 BENT WAY CT	5400 000006000	000006500
APK 11	1061 PIEDMONT LAKES BLVD	5400 000006000	000006500
APK 11	1071 PIEDMONT LAKES BLVD	5400 000006000	000006500
APK 11	1081 PIEDMONT LAKES BLVD	5400 000006000	000006500
APK 11	1091 PIEDMONT LAKES BLVD	5400 000006000	000006500
APK 11	1121 PIEDMONT LAKES BLVD	5400 000006000	000006500
APK 11	1139 PIEDMONT LAKES BLVD	5400 000006000	000006500
APK 11	2445 CRICKET WOOD CT	5400 000006000	000006500
APK 11	2328 PIEDMONT LAKES BLVD	5400 000003600	000003900
APK 11	1026 PIEDMONT LAKES BLVD	5400 000005280	00057.200
APK 11	1018 PIEDMONT LAKES BLVD	5400 000005280	00057.200
APK 11	2436 PIEDMONT LAKES BLVD	5400 000006000	000006500
APK 11	2432 PIEDMONT LAKES BLVD	5400 000005280	00057.200
APK 11	2428 PIEDMONT LAKES BLVD	5400 000005280	00057.200
APK 11	2424 PIEDMONT LAKES BLVD	5400 000006000	000006500
APK 11	2420 PIEDMONT LAKES BLVD	5400 000005280	00057.200
APK 11	2416 PIEDMONT LAKES BLVD	5400 000005280	00057.200
APK 11	2410 PIEDMONT LAKES BLVD	5400 000005280	00057.200
APK 11	2406 PIEDMONT LAKES BLVD	5400 000005280	00057.200
APK 11	2400 PIEDMONT LAKES BLVD	5400 000005280	00057.200
APK 11	901 HYACINTH COVE CT	5400 000006000	000006500
APK 11	905 HYACINTH COVE CT	5400 000005280	00057.200
APK 11	909 HYACINTH COVE CT	5400 000005280	00057.200
APK 11	911 HYACINTH COVE CT	5400 000005280	00057.200
APK 11	913 HYACINTH COVE CT	5400 000005280	00057.200
APK 11	914 HYACINTH COVE CT	5400 000005280	00057.200
APK 11	912 HYACINTH COVE CT	5400 000005280	00057.200
APK 11	910 HYACINTH COVE CT	5400 000005280	00057.200
APK 11	906 HYACINTH COVE CT	5400 000006000	000006500
APK 11	902 HYACINTH COVE CT	5400 000006000	000006500
APK 11	900 HYACINTH COVE CT	5400 000005280	00057.200
APK 11	2331 PIEDMONT LAKES BLVD	5400 000006000	000006500
APK 11	2341 PIEDMONT LAKES BLVD	5400 000006000	000006500
APK 11	2351 PIEDMONT LAKES BLVD	5400 000006000	000006500
APK 11	2361 PIEDMONT LAKES BLVD	5400 000006000	000006500
APK 11	2371 PIEDMONT LAKES BLVD	5400 000006000	000006500
APK 11	2381 PIEDMONT LAKES BLVD	5400 000005280	00057.200
APK 11	2391 PIEDMONT LAKES BLVD	5400 000005280	00057.200
APK 11	2401 PIEDMONT LAKES BLVD	5400 000006000	000006500
APK 11	2405 PIEDMONT LAKES BLVD	5400 000006000	000006500
APK 11	2409 PIEDMONT LAKES BLVD	5400 000006000	000006500
APK 11	2413 PIEDMONT LAKES BLVD	5400 000005280	00057.200
APK 11	2417 PIEDMONT LAKES BLVD	5400 000005280	00057.200
APK 11	2421 PIEDMONT LAKES BLVD	5400 000005280	00057.200
APK 11	2425 PIEDMONT LAKES BLVD	5400 000005280	00057.200
APK 11	2427 PIEDMONT LAKES BLVD	5400 000005280	00057.200
APK 11	2429 PIEDMONT LAKES BLVD	5400 000006000	000006500
APK 11	2433 PIEDMONT LAKES BLVD	5400 000005280	00057.200
APK 11	2435 LAKE JACKSON CIR	5400 000006000	000006500
APK 11	2439 LAKE JACKSON CIR	5400 000005280	00057.200
APK 11	2445 LAKE JACKSON CIR	5400 000005280	00057.200
APK 11	2453 LAKE JACKSON CIR	5400 000005280	00057.200
APK 11	2469 LAKE JACKSON CIR	5400 000005280	00057.200
APK 11	2481 LAKE JACKSON CIR	5400 000006000	000006500

13-21-28-6906-02-080	ROBERTSON SHAWN M	APK 11	2489 LAKE JACKSON CIR	5400 000005280	00057.200
13-21-28-6906-02-090	OLYMPUS BORROWER 1 LLC	APK 11	2499 LAKE JACKSON CIR	5400 000006000	000006500
13-21-28-6906-02-100	HILLIARD DOUGLAS ALBERT	APK 11	2561 LAKE JACKSON CIR	5400 000005280	00057.200
13-21-28-6906-02-110	SIMPSON CRAIG CHRISTIAN	APK 11	2505 LAKE JACKSON CIR	5400 000005280	00057.200
13-21-28-6906-02-120	EGAN DENNIS W	APK 11	2523 LAKE JACKSON CIR	5400 000006000	000006500
13-21-28-6906-02-130	YVETTE WILSON TRUST	APK 11	2537 LAKE JACKSON CIR	5400 000005280	00057.200
13-21-28-6906-02-140	MILLER BRANDON S	APK 11	2555 LAKE JACKSON CIR	5400 000006000	000006500
13-21-28-6906-02-150	MONSON CARLA MARIE LIFE ESTATE	APK 11	2573 LAKE JACKSON CIR	5400 000005280	00057.200
13-21-28-6906-02-160	REINHART SHANE O	APK 11	2585 LAKE JACKSON CIR	5400 000005280	00057.200
13-21-28-6906-02-170	AYDELOTTE FRED A	APK 11	2599 LAKE JACKSON CIR	5400 000006000	000006500
13-21-28-6906-02-180	ROBINSON TAMMANY L	APK 11	2601 LAKE JACKSON CIR	5400 000005280	00057.200
13-21-28-6906-02-190	HURTADO CARLOS F	APK 11	2611 LAKE JACKSON CIR	5400 000006000	000006500
13-21-28-6906-03-030	CASSIER DANIEL	APK 11	2616 LAKE JACKSON CIR	5400 000006000	000006500
13-21-28-6906-03-040	WRIGHT ADAM PAUL	APK 11	2602 LAKE JACKSON CIR	5400 000006000	000006500
13-21-28-6906-03-050	2017-1 IH BORROWER L P	APK 11	909 SHADY CREST CT	5400 000006000	000006500
13-21-28-6906-03-060	PETTIS GRAHAM M	APK 11	913 SHADY CREST CT	5400 000006000	000006500
13-21-28-6906-03-070	MAUS JEAN	APK 11	916 SHADY CREST CT	5400 000006000	000006500
13-21-28-6906-03-080	GASSMAN DONALD	APK 11	910 SHADY CREST CT	5400 000006000	000006500
13-21-28-6906-03-090	OSORIO DOUGLAS DE JESUS	APK 11	2570 LAKE JACKSON CIR	5400 000005280	00057.200
13-21-28-6906-03-100	YVETTE WILSON TRUST	APK 11	2538 LAKE JACKSON CIR	5400 000006000	000006500
13-21-28-6906-03-110	VARNER DEWEY SR	APK 11	2502 LAKE JACKSON CIR	5400 000006000	000006500
13-21-28-6906-03-120	HORROCKS ROBERT S	APK 11	911 FRESHMEADOW CT	5400 000006000	000006500
13-21-28-6906-03-130	UNDERHILL LINDA S	APK 11	923 FRESHMEADOW CT	5400 000006000	000006500
13-21-28-6906-03-140	PROGRESS RESIDENTIAL BORROWER 5 LLC	APK 11	935 FRESHMEADOW CT	5400 000006000	000006500
13-21-28-6906-03-150	HALLETT JOHN S	APK 11	940 FRESHMEADOW CT	5400 000006000	000006500
13-21-28-6906-03-160	ALI MERVYN M	APK 11	936 FRESHMEADOW CT	5400 000006000	000006500
13-21-28-6906-03-170	KOLLER ILENE R	APK 11	926 FRESHMEADOW CT	5400 000006000	000006500
13-21-28-6906-03-180	WALLACE NADINE NAPIER	APK 11	918 FRESHMEADOW CT	5400 000006000	000006500
13-21-28-6906-03-190	TYSON LUCINE WOOLCOCK TR	APK 11	908 FRESHMEADOW CT	5400 000006000	000006500
13-21-28-6906-03-200	2017-2 IH BORROWER LP	APK 11	902 FRESHMEADOW CT	5400 000006000	000006500
13-21-28-6906-03-210	APOPKA REGIONAL PROPERTIES LLP	APK 11	2472 LAKE JACKSON CIR	5400 000006000	000006500
13-21-28-6906-03-220	ADAMS PAUL L III	APK 11	2452 LAKE JACKSON CIR	5400 000005280	00057.200
13-21-28-6906-03-230	WAKEFIELD RALPH E II	APK 11	2440 LAKE JACKSON CIR	5400 000006000	000006500
13-21-28-6906-03-240	NORTH ANGELA M	APK 11	2436 LAKE JACKSON CIR	5400 000006000	000006500
13-21-28-6909-02-200	CARPENTER MICHELLE	APK 11	898 LAKE JACKSON CIR	5400 000005280	00057.200
13-21-28-6909-02-210	MARIN SHAUNA A	APK 11	804 LAKE JACKSON CIR	5400 000006000	000006500
13-21-28-6909-02-220	WILLIAMS CARL FADIL	APK 11	806 LAKE JACKSON CIR	5400 000006000	000006500
13-21-28-6909-02-230	LUTZKE MARGARET SEITHER	APK 11	808 LAKE JACKSON CIR	5400 000006000	000006500
13-21-28-6909-02-240	MURRAY SUBASH	APK 11	810 LAKE JACKSON CIR	5400 000006000	000006500
13-21-28-6909-02-250	MASTRAPA ORLANDO A	APK 11	812 LAKE JACKSON CIR	5400 000006000	000006500
13-21-28-6909-02-260	CORDERO LUISA OLIVER	APK 11	814 LAKE JACKSON CIR	5400 000006000	000006500
13-21-28-6909-02-270	CARTER NAKIA MICHELE	APK 11	818 LAKE JACKSON CIR	5400 000006000	000006500
13-21-28-6909-02-280	CASTAGNOLA DEBORAH J	APK 11	822 LAKE JACKSON CIR	5400 000006000	000006500
13-21-28-6909-02-290	ADELBERG DINA R	APK 11	826 LAKE JACKSON CIR	5400 000006000	000006500
13-21-28-6909-02-300	APOPKA REGIONAL PROPERTIES LLP	APK 11	2620 BIG LAKE LN	5400 000006000	000006500
13-21-28-6909-02-310	GRIFFIN DEREK JAN	APK 11	2616 BIG LAKE LN	5400 000006000	000006500
13-21-28-6909-02-320	ANDRE SHERRY P	APK 11	2608 BIG LAKE LN	5400 000006000	000006500
13-21-28-6909-02-330	ELLIS DAVID M	APK 11	2607 BIG LAKE LN	5400 000006000	000006500
13-21-28-6909-02-340	RENTZ NANCY L LIFE ESTATE	APK 11	2611 BIG LAKE LN	5400 000006000	000006500
13-21-28-6909-02-350	WOODRUFF ELIZABETH M	APK 11	2617 BIG LAKE LN	5400 000006000	000006500
13-21-28-6909-02-360	CHUDIN SEMEN	APK 11	2621 BIG LAKE LN	5400 000006000	000006500
13-21-28-6909-02-370	TURNBOW PAIGE N	APK 11	2625 BIG LAKE LN	5400 000006000	000006500
13-21-28-6909-02-380	AZIZ BARBARA	APK 11	832 LAKE JACKSON CIR	5400 000006000	000006500
13-21-28-6909-02-390	LAY KEVIN M	APK 11	836 LAKE JACKSON CIR	5400 000006000	000006500
13-21-28-6909-02-400	CARABALLO FAMILY LIVING TRUST	APK 11	840 LAKE JACKSON CIR	5400 000006000	000006500
13-21-28-6909-02-410	MASEL MICHAEL P	APK 11	843 LAKE JACKSON CIR	5400 000006000	000006500
13-21-28-6909-02-420	LEVINE BRIAN	APK 11	845 LAKE JACKSON CIR	5400 000006000	000006500
13-21-28-6909-02-430	MENDEZ JENNIFER	APK 11	851 LAKE JACKSON CIR	5400 000006000	000006500
13-21-28-6909-02-440	LARA NICHOLAS	APK 11	855 LAKE JACKSON CIR	5400 000006000	000006500
13-21-28-6909-02-450	HEARON LISA J	APK 11	859 LAKE JACKSON CIR	5400 000006000	000006500
13-21-28-6909-02-460	WILLIAMS IDEAREST S	APK 11	863 LAKE JACKSON CIR	5400 000006000	000006500
13-21-28-6909-02-470	ADAMS FAMILY LIVING TRUST	APK 11	867 LAKE JACKSON CIR	5400 000006000	000006500
13-21-28-6909-02-480	VILLALONA CHRISTIAN	APK 11	871 LAKE JACKSON CIR	5400 000006000	000006500

13-21-28-6909-02-490	MORALES JOSE L	APK 11	875 LAKE JACKSON CIR	5400 000006000	000006500
13-21-28-6909-02-500	LINDSAY NAHJAIR	APK 11	879 LAKE JACKSON CIR	5400 000006000	000006500
13-21-28-6909-02-510	MUNIZ OZORIA RONNI	APK 11	883 LAKE JACKSON CIR	5400 000006000	000006500
13-21-28-6909-02-520	DIAZ PEDRO ANGEL	APK 11	887 LAKE JACKSON CIR	5400 000006000	000006500
13-21-28-6909-02-530	SORENSEN LIEF JORGEN LIFE ESTATE	APK 11	891 LAKE JACKSON CIR	5400 000006000	000006500
13-21-28-6909-02-540	SRP SUB LLC	APK 11	895 LAKE JACKSON CIR	5400 000006000	000006500
13-21-28-6909-02-550	NI KONGRONG	APK 11	899 LAKE JACKSON CIR	5400 000006000	000006500
13-21-28-6909-02-560	2017-1 IH BORROWER L P	APK 11	2698 LAKE JACKSON CIR	5400 000006000	000006500
13-21-28-6909-02-570	COWAN CAROL T	APK 11	2694 LAKE JACKSON CIR	5400 000006000	000006500
13-21-28-6909-02-580	RAMIREZ PETER A	APK 11	2686 LAKE JACKSON CIR	5400 000006000	000006500
13-21-28-6909-02-590	HAMILTON BRADLEY C LIFE ESTATE	APK 11	2680 LAKE JACKSON CIR	5400 000006000	000006500
13-21-28-6909-02-600	BAILEY ORAL ROBERT	APK 11	2672 LAKE JACKSON CIR	5400 000006000	000006500
13-21-28-6909-02-610	RODRIGUEZ ADOLFO	APK 11	2664 LAKE JACKSON CIR	5400 000006000	000006500
13-21-28-6909-02-620	CALDERON ANNIE C	APK 11	2656 LAKE JACKSON CIR	5400 000006000	000006500
13-21-28-6909-02-630	TESLA REVOCABLE LIVING TRUST	APK 11	2640 LAKE JACKSON CIR	5400 000006000	000006500
13-21-28-6909-02-640	PAMELA DIANE PROPPS SMITH REVOCABLE TRUST	APK 11	2655 LAKE JACKSON CIR	5400 000006000	000006500
13-21-28-6909-02-650	DRENNAN PAUL W	APK 11	2663 LAKE JACKSON CIR	5400 000006000	000006500
13-21-28-6909-02-660	DIXON LINDSAY K	APK 11	2671 LAKE JACKSON CIR	5400 000006000	000006500
13-21-28-6909-02-670	ESTORINO VICTOR	APK 11	2685 LAKE JACKSON CIR	5400 000006000	000006500
13-21-28-6909-02-680	SCHROEDER RICHARD IV	APK 11	896 LAKE JACKSON CIR	5400 000006000	000006500
13-21-28-6909-02-690	AGUILAR YANET	APK 11	892 LAKE JACKSON CIR	5400 000006000	000006500
13-21-28-6909-02-700	MYERS PAUL DAVID	APK 11	888 LAKE JACKSON CIR	5400 000006000	000006500
13-21-28-6909-02-710	HAZLETT GRETCHEN M	APK 11	882 LAKE JACKSON CIR	5400 000006000	000006500
13-21-28-6909-02-720	GOGLAS AURORA LIFE ESTATE	APK 11	878 LAKE JACKSON CIR	5400 000006000	000006500
13-21-28-6909-02-730	WELDON PATRICK M	APK 11	872 LAKE JACKSON CIR	5400 000006000	000006500
13-21-28-6909-02-740	FATULA SHERRE	APK 11	868 LAKE JACKSON CIR	5400 000006000	000006500
13-21-28-6909-02-750	ZAMORA ALFREDO J	APK 11	864 LAKE JACKSON CIR	5400 000006000	000006500
13-21-28-6909-02-760	RUVALCABA JORDAN DANIEL	APK 11	860 LAKE JACKSON CIR	5400 000006000	000006500
13-21-28-6909-02-770	HEROD BRIAN	APK 11	850 LAKE JACKSON CIR	5400 000006000	000006500
13-21-28-6909-02-780	HEMMING CHRISTINE ANDREA	APK 11	846 LAKE JACKSON CIR	5400 000006000	000006500
13-21-28-6909-02-790	HORVATH ALLEN D	APK 11	839 LAKE JACKSON CIR	5400 000006000	000006500
13-21-28-6909-02-800	FANNIN DORIS B	APK 11	835 LAKE JACKSON CIR	5400 000006000	000006500
13-21-28-6909-02-810	STISKIN WEI-CHUN	APK 11	831 LAKE JACKSON CIR	5400 000006000	000006500
13-21-28-6909-02-820	MCDUGAL DANIEL J	APK 11	2635 SPRING GLEN LN	5400 000006000	000006500
13-21-28-6909-02-830	DELONG KEVIN E	APK 11	2655 SPRING GLEN LN	5400 000006000	000006500
13-21-28-6909-02-840	DUBY JEANETTE	APK 11	2663 SPRING GLEN LN	5400 000006000	000006500
13-21-28-6909-02-850	SUON SENGTHAI	APK 11	2667 SPRING GLEN LN	5400 000006000	000006500
13-21-28-6909-02-860	ESQUIA OSCAR P	APK 11	2672 SPRING GLEN LN	5400 000006000	000006500
13-21-28-6909-02-870	ALEXANDER MARK A	APK 11	2668 SPRING GLEN LN	5400 000007200	000007800
13-21-28-6909-02-880	CHEN KONG YING	APK 11	2660 SPRING GLEN LN	5400 000006000	000006500
13-21-28-6909-02-890	ZENT MICHAEL R LIFE ESTATE	APK 11	2640 SPRING GLEN LN	5400 000006000	000006500
13-21-28-6909-02-900	DELANCEY DAN	APK 11	2632 SPRING GLEN LN	5400 000006000	000006500
13-21-28-6909-02-910	ELYEA BARBARA	APK 11	811 LAKE JACKSON CIR	5400 000006000	000006500
13-21-28-6909-02-920	RODRIGUEZ VELEZ LUIS A	APK 11	809 LAKE JACKSON CIR	5400 000006000	000006500
13-21-28-6909-02-930	TWEED JUNE	APK 11	2653 LAZY MEADOW LN	5400 000006000	000006500
13-21-28-6909-02-940	SORENSEN ANGELA	APK 11	2661 LAZY MEADOW LN	5400 000006000	000006500
13-21-28-6909-02-950	ADKINS KEVIN L	APK 11	2669 LAZY MEADOW LN	5400 000006000	000006500
13-21-28-6909-02-960	JOHNSON CYNTHIA	APK 11	2662 LAZY MEADOW LN	5400 000006000	000006500
13-21-28-6909-02-970	KOSTERS JOSEPH H	APK 11	2658 LAZY MEADOW LN	5400 000006000	000006500
13-21-28-6909-02-980	BROWER KELLY M	APK 11	2642 LAZY MEADOW LN	5400 000006000	000006500
13-21-28-6909-02-990	ROOS DOUGLAS R	APK 11	2634 LAZY MEADOW LN	5400 000006000	000006500
13-21-28-6909-03-000	MOORE ALAN	APK 11	2639 LAKE JACKSON CIR	5400 000006000	000006500
13-21-28-6909-03-010	PEREIRA DEBORAH A	APK 11	2632 LAKE JACKSON CIR	5400 000006000	000006500
13-21-28-6909-03-020	2017-2 IH BORROWER LP	APK 11	2624 LAKE JACKSON CIR	5400 000006000	000006500
13-21-28-7831-00-010	EADY MARGRIET	APK 11	2190 SAVANNAH OAKS LN	5400 000006000	000006500
13-21-28-7831-00-020	SALAS DELGADO IRAIDA	APK 11	2180 SAVANNAH OAKS LN	5400 000005280	00057.200
13-21-28-7831-00-030	AMERICAN HOMES 4 RENT PROPERTIES SEVEN LLC	APK 11	2170 SAVANNAH OAKS LN	5400 000005280	00057.200
13-21-28-7831-00-040	SMITH LOUIS	APK 11	2160 SAVANNAH OAKS LN	5400 000005280	00057.200
13-21-28-7831-00-050	BTR SCATTERED SITE OWNER L L C	APK 11	2150 SAVANNAH OAKS LN	5400 000005280	00057.200
13-21-28-7831-00-060	GILMORE KATELYN M	APK 11	2140 SAVANNAH OAKS LN	5400 000006000	000006500
13-21-28-7831-00-070	IMMERSE DEBRA A	APK 11	2130 SAVANNAH OAKS LN	5400 000005280	00057.200
13-21-28-7831-00-080	HPA II BORROWER 2020-1 ML LLC	APK 11	2120 SAVANNAH OAKS LN	5400 000005280	00057.200
13-21-28-7831-00-090	BORR JAMES S	APK 11	2110 SAVANNAH OAKS LN	5400 000006000	000006500

13-21-28-7831-00-100	RIVERA VICTORIA ALTAGRACIA	APK 11	2100 SAVANNAH OAKS LN	5400 000005280	00057.200
13-21-28-8615-00-003	CITY OF APOPKA	APK 11	996 PIEDMONT WEKIWA RD	5400 000003600	000003900
13-21-28-8615-00-010	MONTAGNE ROBERT D JR	APK 11	1109 PIEDMONT OAKS DR	5400 000006000	000006500
13-21-28-8615-00-020	BROWN MICHAEL	APK 11	1105 PIEDMONT OAKS DR	5400 000005280	000006500
13-21-28-8615-00-030	MORLOCK BERNARD W	APK 11	1101 PIEDMONT OAKS DR	5400 000005280	00057.200
13-21-28-8615-00-040	RAMOS LIZETTE EUGENIA	APK 11	1099 PIEDMONT OAKS DR	5400 000005280	00057.200
13-21-28-8615-00-050	BALUARTE ANDREA M	APK 11	1087 PIEDMONT OAKS DR	5400 000005280	00057.200
13-21-28-8615-00-060	MARSH BRIAN D	APK 11	1081 PIEDMONT OAKS DR	5400 000005280	00057.200
13-21-28-8615-00-070	LOFTIS RALPH C	APK 11	1073 PIEDMONT OAKS DR	5400 000005280	00057.200
13-21-28-8615-00-080	HAYLOCK JENSON O	APK 11	1067 PIEDMONT OAKS DR	5400 000006000	000006500
13-21-28-8615-00-090	ALANIZ EZEQUIEL R	APK 11	1061 PIEDMONT OAKS DR	5400 000005280	00057.200
13-21-28-8615-00-100	VANDALL ALAN K	APK 11	1055 PIEDMONT OAKS DR	5400 000006000	000006500
13-21-28-8615-00-110	CURRAN SUSAN M LIFE ESTATE	APK 11	1051 PIEDMONT OAKS DR	5400 000006000	000006500
13-21-28-8615-00-120	PROGRESS RESIDENTIAL BORROWER 18 LLC	APK 11	1045 PIEDMONT OAKS DR	5400 000005280	00057.200
13-21-28-8615-00-130	ROBERTS TWILA K	APK 11	1041 PIEDMONT OAKS DR	5400 000005280	00057.200
13-21-28-8615-00-140	TAYLOR RITA J	APK 11	1035 PIEDMONT OAKS DR	5400 000005280	00057.200
13-21-28-8615-00-150	MCLEOD ASTON E	APK 11	1031 PIEDMONT OAKS DR	5400 000005280	00057.200
13-21-28-8615-00-160	2018-4 IH BORROWER LP	APK 11	1025 PIEDMONT OAKS DR	5400 000005280	00057.200
13-21-28-8615-00-170	PADILLA GIANCARLO	APK 11	1021 PIEDMONT OAKS DR	5400 000005280	00057.200
13-21-28-8615-00-180	OLYMPUS BORROWER 1 LLC	APK 11	1015 PIEDMONT OAKS DR	5400 000006000	000006500
13-21-28-8615-00-190	FERLAND CARL J	APK 11	1013 PIEDMONT OAKS DR	5400 000006000	000006500
13-21-28-8615-00-200	COE RALPH E	APK 11	1011 PIEDMONT OAKS DR	5400 000005280	00057.200
13-21-28-8615-00-210	KADER BRIAN D	APK 11	1009 PIEDMONT OAKS DR	5400 000005280	00057.200
13-21-28-8615-00-220	NIELSEN DAVID J	APK 11	1007 PIEDMONT OAKS DR	5400 000005280	00057.200
13-21-28-8615-00-230	ROMERO MARIO	APK 11	1005 PIEDMONT OAKS DR	5400 000005280	00057.200
13-21-28-8615-00-240	FORBES PAUL L	APK 11	1003 PIEDMONT OAKS DR	5400 000005280	00057.200
13-21-28-8615-00-250	COOPER DANIEL CRAIG	APK 11	1001 PIEDMONT OAKS DR	5400 000005280	00057.200
13-21-28-8615-00-260	SAN JUAN VIRGINIA A	APK 11	999 PIEDMONT OAKS DR	5400 000005280	00057.200
13-21-28-8615-00-270	FITZGERALD MARIE ELIZABETH LIFE ESTATE	APK 11	997 PIEDMONT OAKS DR	5400 000006000	000006500
13-21-28-8615-00-280	SEVILLA MIGDALIA	APK 11	995 PIEDMONT OAKS DR	5400 000005280	00057.200
13-21-28-8615-00-290	RICHARDSON JOE A	APK 11	993 PIEDMONT OAKS DR	5400 000005280	00057.200
13-21-28-8615-00-300	LOUIS BERNARD BALIZET REVOCABLE TRUST 1/2 INT	APK 11	991 PIEDMONT OAKS DR	5400 000006000	000006500
13-21-28-8615-00-310	KOVOCH JOSEPH J	APK 11	989 PIEDMONT OAKS DR	5400 000006000	000006500
13-21-28-8615-00-320	ZELLERS STEVEN R	APK 11	987 PIEDMONT OAKS DR	5400 000005280	00057.200
13-21-28-8615-00-330	RINEHART GARY LEE	APK 11	985 PIEDMONT OAKS DR	5400 000005280	00057.200
13-21-28-8615-00-340	SCHLAGETER LAURA	APK 11	983 PIEDMONT OAKS DR	5400 000005280	00057.200
13-21-28-8615-00-350	CRABTREE DANNY L	APK 11	981 PIEDMONT OAKS DR	5400 000005280	00057.200
13-21-28-8615-00-360	WHEELER STEVEN SEAN	APK 11	979 PIEDMONT OAKS DR	5400 000006000	000006500
13-21-28-8615-00-370	FROST JAY DEAN	APK 11	977 PIEDMONT OAKS DR	5400 000006000	000006500
13-21-28-8615-00-380	PROGRESS RESIDENTIAL BORROWER 12 LLC	APK 11	975 PIEDMONT OAKS DR	5400 000005280	00057.200
13-21-28-8615-00-390	EDGERTON KALEY	APK 11	973 PIEDMONT OAKS DR	5400 000005280	00057.200
13-21-28-8615-00-400	THOMAS WILSON B	APK 11	971 PIEDMONT OAKS DR	5400 000005280	00057.200
13-21-28-8615-00-410	ISAAC ANIL M	APK 11	1054 PIEDMONT OAKS CT	5400 000006000	000006500
13-21-28-8615-00-420	LEVIN TARYN J	APK 11	1058 PIEDMONT OAKS CT	5400 000006000	000006500
13-21-28-8615-00-430	ORTA JOHN JR	APK 11	1057 PIEDMONT OAKS CT	5400 000005280	00057.200
13-21-28-8615-00-440	RUSSELL-HURD NATASHA SIMONE	APK 11	1053 PIEDMONT OAKS CT	5400 000006000	000006500
13-21-28-8615-00-450	MCCULLOUGH ELIZABETH ANNE	APK 11	961 PIEDMONT OAKS DR	5400 000005280	00057.200
13-21-28-8615-00-460	WICK KELLY	APK 11	959 PIEDMONT OAKS DR	5400 000005280	00057.200
13-21-28-8615-00-470	PROGRESS RESIDENTIAL BORROWER 19 LLC	APK 11	957 PIEDMONT OAKS DR	5400 000005280	00057.200
13-21-28-8615-00-480	SHAW EVAN MICHAEL	APK 11	954 PIEDMONT OAKS DR	5400 000005280	00057.200
13-21-28-8615-00-490	NIEVES CHRISTINA	APK 11	1010 PIEDMONT OAKS DR	5400 000005280	00057.200
13-21-28-8615-00-500	SINGO DARREN	APK 11	1008 PIEDMONT OAKS DR	5400 000006000	000006500
13-21-28-8615-00-510	FIGUEROA RODRIGUEZ FRANCISCO JAVIER	APK 11	1006 PIEDMONT OAKS DR	5400 000005280	00057.200
13-21-28-8615-00-520	OATES DOLORES	APK 11	1004 PIEDMONT OAKS DR	5400 000005280	00057.200
13-21-28-8615-00-530	NAU YVAN	APK 11	1000 PIEDMONT OAKS DR	5400 000005280	00057.200
13-21-28-8615-00-540	BONETTI PABLO A	APK 11	998 PIEDMONT OAKS DR	5400 000005280	00057.200
13-21-28-8615-00-550	SNELL RICHARD B	APK 11	996 PIEDMONT OAKS DR	5400 000005280	00057.200
13-21-28-8615-00-560	FERNANDEZ-BRIGMOND RAMONA	APK 11	994 PIEDMONT OAKS DR	5400 000005280	00057.200
13-21-28-8615-00-570	MARGARET P HENSLEE TRUST	APK 11	992 PIEDMONT OAKS DR	5400 000005280	00057.200
13-21-28-8615-00-580	RODRIGUEZ MARIA M	APK 11	976 PIEDMONT OAKS DR	5400 000005280	00057.200
13-21-28-8615-00-590	GILMORE KAEALYN	APK 11	974 PIEDMONT OAKS DR	5400 000005280	00057.200
13-21-28-8615-00-600	HERNANDEZ IDALIA A LIFE ESTATE	APK 11	972 PIEDMONT OAKS DR	5400 000005280	00057.200
13-21-28-8615-00-610	INSHANALLY AMESHA	APK 11	970 PIEDMONT OAKS DR	5400 000005280	00057.200

13-21-28-8615-00-620 BUONO KAYLA MARIE
 13-21-28-8615-00-630 OUARHAM IATIMAD AIT
 13-21-28-8615-00-640 ESQUIA MELISSA ALEXANDRA
 13-21-28-8615-00-650 SMITH KIM MICHELE
 13-21-28-8615-00-660 LEWIS THOMAS A LIFE ESTATE
 13-21-28-8615-00-670 SAINTIL YVES GERALD
 13-21-28-8615-00-680 SALCEDO HOMER A
 13-21-28-8615-00-690 GAINES JOSHUA
 13-21-28-8615-00-700 TBR SFR ORLANDO OWNER 1 L P
 13-21-28-8615-00-710 GATES SHARON R
 13-21-28-8615-00-720 COOPER JACK D
 13-21-28-8615-00-730 ALBERTSON DAVID
 13-21-28-8615-00-740 LANG DAWN MARIE
 13-21-28-8615-00-750 GHALAYINI MICHAEL
 13-21-28-8615-00-760 TIMOTHEE JESSICA
 13-21-28-8615-00-770 KEDZIE MELISSA
 13-21-28-8615-00-780 GUILD KEVIN M
 13-21-28-8615-00-790 HEGEWALD THERESIA F
 13-21-28-8615-00-800 BLINCO JEFFREY G
 13-21-28-8615-00-810 STANTON MATTHEW
 13-21-28-8615-00-820 CPI/AMHERST SFR PROGRAM II OWNER L L C
 13-21-28-8615-00-830 ANDERSON ANTHONY A
 13-21-28-8615-00-840 MCKINNEY MICHAEL
 13-21-28-8615-00-850 OSEGUEDA EDUARDO J
 13-21-28-8615-00-860 WILLIAM AND MARY GUSLER TRUST
 13-21-28-8615-00-870 KIDWELL RICHARD L
 13-21-28-8615-00-880 SEVILLA MARIE ANGELICA M
 13-21-28-8615-00-890 ST JOHN ROBERT E
 13-21-28-8615-00-900 HATLEY JERRY A
 13-21-28-8615-00-910 GILBERT RICHARD ACE
 13-21-28-8615-00-920 KHAYAT RIMI
 13-21-28-8615-00-930 BERRELL JACK E
 13-21-28-8615-00-940 RYDER CANDICE BROWN
 13-21-28-8615-00-950 FRISCH WILLIAM
 13-21-28-8615-00-960 CONFIDENTIAL
 13-21-28-8615-00-970 SCHENKEL FAMILY TRUST
 13-21-28-8615-00-980 JOYNER KRISTEN L
 13-21-28-8615-00-990 ZABRUNSKY RAINBOW
 13-21-28-8615-01-000 MASSA DANIEL
 30-20-28-0230-13-000 CITY OF APOPKA
 14-21-28-7786-00-001 ROYAL OAK ESTATES COMMUNITY ASSN INC
 29-20-28-6028-00-007 CITY OF APOPKA
 05-21-28-6692-03-310 ACKER RUSSELL L
 13-21-28-9121-00-010 KING DAVID
 13-21-28-9121-00-020 WILLIAMS LAURA MCPHEE
 13-21-28-9121-00-030 GRIER STEVEN ASHER
 13-21-28-9121-00-040 MITCHELL SANDRA V
 13-21-28-9121-00-050 OLIVERO IRIS
 13-21-28-9121-00-060 ABRAHAMS CHARLOTTE ELAINE
 13-21-28-9121-00-070 ORELUS EMMABLE
 13-21-28-9121-00-080 COUSAR-WHITE GINA A
 13-21-28-9121-00-090 AMELLIN PAUL
 13-21-28-9121-00-100 SABATINO IVAN D
 13-21-28-9121-00-110 CETTI JOAN
 13-21-28-9121-00-120 DOUGLAS JUDITH A
 13-21-28-9121-00-130 SCORSUNE KAREN
 13-21-28-9121-00-140 HAN MYUNG SOO
 13-21-28-9121-00-150 WEGENER ROBERT
 13-21-28-9121-00-160 XIE ERIC JIANG
 13-21-28-9121-00-170 LOVE OF CHRIST MINISTRIES INC
 13-21-28-9121-00-180 DALESSIO MARC
 13-21-28-9121-00-190 THOMPSON SUSAN K
 13-21-28-9121-00-200 BEDOYA DEMENDEZ YOLANDA

APK 11	962 PIEDMONT OAKS DR	5400 000005280	00057.200
APK 11	960 PIEDMONT OAKS DR	5400 000005280	00057.200
APK 11	958 PIEDMONT OAKS DR	5400 000005280	00057.200
APK 11	956 PIEDMONT OAKS DR	5400 000005280	00057.200
APK 11	955 PIEDMONT OAKS DR	5400 000005280	00057.200
APK 11	1052 PIEDMONT OAKS DR	5400 000005280	00057.200
APK 11	1062 PIEDMONT OAKS DR	5400 000005280	00057.200
APK 11	1070 PIEDMONT OAKS DR	5400 000006000	000006500
APK 11	1080 PIEDMONT OAKS DR	5400 000005280	00057.200
APK 11	1086 PIEDMONT OAKS DR	5400 000005280	00057.200
APK 11	1098 PIEDMONT OAKS DR	5400 000005280	00057.200
APK 11	1100 PIEDMONT OAKS DR	5400 000005280	00057.200
APK 11	1104 PIEDMONT OAKS DR	5400 000006000	000006500
APK 11	1106 PIEDMONT OAKS DR	5400 000005280	00057.200
APK 11	1108 PIEDMONT OAKS DR	5400 000005280	00057.200
APK 11	2185 WEKIWA OAKS DR	5400 000006000	000006500
APK 11	2181 WEKIWA OAKS DR	5400 000006000	000006500
APK 11	2175 WEKIWA OAKS DR	5400 000005280	00057.200
APK 11	2161 WEKIWA OAKS DR	5400 000006000	000006500
APK 11	2151 WEKIWA OAKS DR	5400 000005280	00057.200
APK 11	2141 WEKIWA OAKS DR	5400 000005280	00057.200
APK 11	2109 WEKIWA OAKS DR	5400 000005280	00057.200
APK 11	2107 WEKIWA OAKS DR	5400 000006000	000006500
APK 11	2105 WEKIWA OAKS DR	5400 000006000	000006500
APK 11	2101 WEKIWA OAKS DR	5400 000006000	000006500
APK 11	2100 WEKIWA OAKS DR	5400 000006000	000006500
APK 11	2106 WEKIWA OAKS DR	5400 000006000	000006500
APK 11	2108 WEKIWA OAKS DR	5400 000005280	00057.200
APK 11	2112 WEKIWA OAKS DR	5400 000005280	00057.200
APK 11	2116 WEKIWA OAKS DR	5400 000005280	00057.200
APK 11	2120 WEKIWA OAKS DR	5400 000005280	00057.200
APK 11	2130 WEKIWA OAKS DR	5400 000006000	000006500
APK 11	2140 WEKIWA OAKS DR	5400 000006000	000006500
APK 11	2150 WEKIWA OAKS DR	5400 000005280	00057.200
APK 11	2160 WEKIWA OAKS DR	5400 000005280	00057.200
APK 11	2170 WEKIWA OAKS DR	5400 000006000	000006500
APK 11	2190 WEKIWA OAKS DR	5400 000005280	00057.200
APK 11	2194 WEKIWA OAKS DR	5400 000005280	00057.200
APK 11	2198 WEKIWA OAKS DR	5400 000006000	000006500
APK 11	2092 DEVON OAK PKWY	5400 000003600	000003900
APK 11	1020 ROYAL OAKS DR	5400	000022100
APK 11	2679 LAKE CORA RD	5400 000003600	000003900
APK 11	556 ERROL PKWY	5400 000007200	000007800
APK 11	2287 WEKIWA VILLAGE LN	5400 000005280	00057.200
APK 11	2283 WEKIWA VILLAGE LN	5400 000005280	00057.200
APK 11	2279 WEKIWA VILLAGE LN	5400 000005280	00057.200
APK 11	2275 WEKIWA VILLAGE LN	5400 000005280	00057.200
APK 11	2271 WEKIWA VILLAGE LN	5400 000005280	00057.200
APK 11	2267 WEKIWA VILLAGE LN	5400 000005280	00057.200
APK 11	2263 WEKIWA VILLAGE LN	5400 000005280	00057.200
APK 11	2259 WEKIWA VILLAGE LN	5400 000005280	00057.200
APK 11	2255 WEKIWA VILLAGE LN	5400 000005280	00057.200
APK 11	2251 WEKIWA VILLAGE LN	5400 000005280	00057.200
APK 11	2247 WEKIWA VILLAGE LN	5400 000005280	00057.200
APK 11	2243 WEKIWA VILLAGE LN	5400 000005280	00057.200
APK 11	2239 WEKIWA VILLAGE LN	5400 000005280	00057.200
APK 11	2235 WEKIWA VILLAGE LN	5400 000005280	00057.200
APK 11	2231 WEKIWA VILLAGE LN	5400 000005280	00057.200
APK 11	2227 WEKIWA VILLAGE LN	5400 000005280	00057.200
APK 11	2223 WEKIWA VILLAGE LN	5400 000005280	00057.200
APK 11	2219 WEKIWA VILLAGE LN	5400 000005280	00057.200
APK 11	2215 WEKIWA VILLAGE LN	5400 000005280	00057.200
APK 11	2211 WEKIWA VILLAGE LN	5400 000005280	00057.200

13-21-28-9121-00-210	KELLER MATTHEW DEVIN	APK 11	2207 WEKIVA VILLAGE LN	5400 000005280	00057.200
13-21-28-9121-00-220	DAMASCENO PAULO	APK 11	2203 WEKIVA VILLAGE LN	5400 000005280	00057.200
13-21-28-9121-00-230	MAUER LOIS E	APK 11	2199 WEKIVA VILLAGE LN	5400 000005280	00057.200
13-21-28-9121-00-240	DAI RONG	APK 11	2195 WEKIVA VILLAGE LN	5400 000005280	00057.200
13-21-28-9121-00-250	HERNANDEZ DORIAN	APK 11	2191 WEKIVA VILLAGE LN	5400 000005280	00057.200
13-21-28-9121-00-260	BARRICK CODY EDWARD	APK 11	2187 WEKIVA VILLAGE LN	5400 000005280	00057.200
13-21-28-9121-00-270	OREM NICHOLAS LAWRENCE	APK 11	2183 WEKIVA VILLAGE LN	5400 000005280	00057.200
13-21-28-9121-00-280	PLATONOVA EKATERINA	APK 11	2179 WEKIVA VILLAGE LN	5400 000005280	00057.200
13-21-28-9121-00-290	JONES ANGELICA	APK 11	2170 WEKIVA VILLAGE LN	5400 000006000	000006500
13-21-28-9121-00-300	PERRY CLYDE L	APK 11	2174 WEKIVA VILLAGE LN	5400 000005280	00057.200
13-21-28-9121-00-310	LAD RYAN	APK 11	2178 WEKIVA VILLAGE LN	5400 000005280	00057.200
13-21-28-9121-00-320	THORSTENSON LIVING TRUST	APK 11	2182 WEKIVA VILLAGE LN	5400 000005280	00057.200
13-21-28-9121-00-330	MOTT MARGARET M LIFE ESTATE	APK 11	2186 WEKIVA VILLAGE LN	5400 000006000	000006500
13-21-28-9121-00-340	NAKLEN MAHNJRONWEH THEA	APK 11	2190 WEKIVA VILLAGE LN	5400 000005280	00057.200
13-21-28-9121-00-350	BORNHOLM KAREN W LIFE ESTATE	APK 11	2194 WEKIVA VILLAGE LN	5400 000005280	00057.200
13-21-28-9121-00-360	CAIN ZOHAR SAM	APK 11	2198 WEKIVA VILLAGE LN	5400 000006000	000006500
13-21-28-9121-00-370	SOUTH ANDREA A	APK 11	2202 WEKIVA VILLAGE LN	5400 000006000	000006500
13-21-28-9121-00-380	GATLIN CHARLEAN L	APK 11	2206 WEKIVA VILLAGE LN	5400 000005280	00057.200
13-21-28-9121-00-390	BONADIO ADRIAN A	APK 11	2210 WEKIVA VILLAGE LN	5400 000005280	00057.200
13-21-28-9121-00-400	NICHOLSON GEOFFREY C	APK 11	2214 WEKIVA VILLAGE LN	5400 000005280	00057.200
13-21-28-9121-00-410	HAIRSTON CORY DONNELL	APK 11	2216 WEKIVA VILLAGE LN	5400 000005280	00057.200
13-21-28-9121-00-420	KELLY JOHN JAMES	APK 11	2220 WEKIVA VILLAGE LN	5400 000005280	00057.200
13-21-28-9121-00-430	CONFIDENTIAL	APK 11	2224 WEKIVA VILLAGE LN	5400 000005280	00057.200
13-21-28-9121-00-440	TROTTER NIKKI A	APK 11	2228 WEKIVA VILLAGE LN	5400 000005280	00057.200
13-21-28-9121-00-450	DUBY JOHN C	APK 11	2232 WEKIVA VILLAGE LN	5400 000006000	000006500
13-21-28-9121-00-460	PADILLA ISABEL	APK 11	2236 WEKIVA VILLAGE LN	5400 000005280	00057.200
13-21-28-9121-00-470	WIGGINS BRETT	APK 11	2240 WEKIVA VILLAGE LN	5400 000005280	00057.200
13-21-28-9121-00-480	GAMBLE CAROL	APK 11	2244 WEKIVA VILLAGE LN	5400 000005280	00057.200
13-21-28-9121-00-490	WOODWARD CARRIE	APK 11	2248 WEKIVA VILLAGE LN	5400 000005280	00057.200
13-21-28-9121-00-500	LERNER EDWARD	APK 11	2252 WEKIVA VILLAGE LN	5400 000005280	00057.200
13-21-28-9121-00-510	WALKER SHEILA K	APK 11	2256 WEKIVA VILLAGE LN	5400 000005280	00057.200
13-21-28-9121-00-520	CARUTHERS FAMILY REVOCABLE LIVING TRUST	APK 11	2260 WEKIVA VILLAGE LN	5400 000005280	00057.200
13-21-28-9121-00-530	LOPEZ IRIS LIFE ESTATE	APK 11	2264 WEKIVA VILLAGE LN	5400 000005280	00057.200
13-21-28-9121-00-540	BARBOUR DAVID CHARLES	APK 11	2268 WEKIVA VILLAGE LN	5400 000005280	00057.200
13-21-28-9121-00-550	HUEWITT RENATA	APK 11	2272 WEKIVA VILLAGE LN	5400 000005280	00057.200
13-21-28-9121-00-560	OLELS MARILYN J ESTATE	APK 11	2276 WEKIVA VILLAGE LN	5400 000005280	00057.200
13-21-28-9121-00-570	CHRISTIE DORIS E LIFE ESTATE	APK 11	2280 WEKIVA VILLAGE LN	5400 000006000	000006500
13-21-28-9121-00-580	SZABO IDA M	APK 11	2284 WEKIVA VILLAGE LN	5400 000005280	00057.200
13-21-28-9121-00-590	PIERRE GERMAIN MARIE A	APK 11	2288 WEKIVA VILLAGE LN	5400 000005280	00057.200
13-21-28-9121-00-600	VENEY JOHN LIFE ESTATE	APK 11	2292 WEKIVA VILLAGE LN	5400 000005280	00057.200
14-21-28-0000-00-003	TRINITY BAPTIST CHURCH OF APOPKA INC	APK 11	1022 S ORANGE BLOSSOM TRL	5400 000003600	000003900
14-21-28-0000-00-004	RACETRAC INC	APK 11	700 S ORANGE BLOSSOM TRL	5400 000056400	000061100
14-21-28-0000-00-005	SERVANTS OF GOD MINISTRIES INC	APK 11	734 S ORANGE BLOSSOM TRL	5400 000003600	000003900
14-21-28-0000-00-008	DIOCESE OF ORLANDO	APK 11	834 S ORANGE BLOSSOM TRL	5400 000169200	000188500
14-21-28-0000-00-013	MOTOR CAR CONCEPTS II INC	APK 11	900 S ORANGE BLOSSOM TRL	5400 000034800	000042900
14-21-28-0000-00-014	1ST SOURCE CABINETEST LLC	APK 11	933 S ORANGE BLOSSOM TRL	5400 000027600	000029900
14-21-28-0000-00-017	COLONY CONSTRUCTION CO	APK 11	1177 SUGAR PINE RD	5400 000003600	000003900
14-21-28-0000-00-018	PATEL ARVIND	APK 11	1025 S ORANGE BLOSSOM TRL	5400 000027600	000029900
14-21-28-0000-00-020	VICTORY CHURCH WORLD OUTREACH CENTER INC	APK 11	1284 S ORANGE BLOSSOM TRL	5400 000003600	000003900
14-21-28-0000-00-021	VICTORY CHURCH WORLD OUTREACH CENTER INC	APK 11	1233 NORTHCREST DR	5400 000003600	000003900
14-21-28-0000-00-028	KD AND CM INC	APK 11	1065 S ORANGE BLOSSOM TRL	5400 000061200	000066300
14-21-28-0000-00-029	KD AND CM INC	APK 11	1101 S ORANGE BLOSSOM TRL	5400 000210000	000227500
14-21-28-0000-00-030	CHALET NORTH LLC	APK 11	1800 ALPINE DR	5400 000253200	000282100
14-21-28-0000-00-031	PEREIRA SILVA ERNALDO	APK 11	915 BUSBEE AVE	5400 000007200	000007800
14-21-28-0000-00-032	OUTFRONT MEDIA LLC	APK 11	960 S ORANGE BLOSSOM TRL	5400 000013200	000014300
14-21-28-0000-00-034	NHC-FL 207 LLC	APK 11	1100 ROGER WILLIAMS RD	5400 000248400	000271700
14-21-28-0000-00-035	OAKVILLE PLAZA INC	APK 11	925 S ORANGE BLOSSOM TRL	5400 000027600	000029900
14-21-28-0000-00-044	TRINITY BAPTIST CHURCH OF APOPKA INC	APK 11	996 S ORANGE BLOSSOM TRL	5400 000006000	000006500
14-21-28-0000-00-047	DIOCESAN COUNCIL OF ORLANDO SOCIETY OF ST VINCENT DE PAUL INC	APK 11	770 S ORANGE BLOSSOM TRL	5400 000027600	000032500
14-21-28-0000-00-054	TRINITY BAPTIST CHURCH OF APOPKA INC	APK 11	1000 S ORANGE BLOSSOM TRL	5400 000007200	000007800
14-21-28-0000-00-060	OROZCO JAIME 1/2 INT	APK 11	765 OAKVILLE LN	5400 000003600	000003900
14-21-28-0000-00-076	TRINITY BAPTIST CHURCH OF APOPKA INC	APK 11	1022 S ORANGE BLOSSOM TRL	5400 000176400	000193700
14-21-28-0000-00-092	JFG INVESTMENT PROPERTIES LLC	APK 11	1291 S ORANGE BLOSSOM TRL	5400 000013200	000003900

14-21-28-0000-00-105	SERRANO LEONARDO JUANCHI	APK 11	1002 S ORANGE BLOSSOM TRL	5400 000006000	000006500
14-21-28-0000-00-109	CITY OF APOPKA	APK 11	833 S ORANGE BLOSSOM TRL	5400 000013200	000003900
14-21-28-0000-00-111	ORANGE TRAIL LLC	APK 11	941 S ORANGE BLOSSOM TRL	5400 000025200	000027300
14-21-28-0000-00-116	TRINITY BAPTIST CHURCH OF APOPKA INC	APK 11	1000 S ORANGE BLOSSOM TRL	5400 000003600	000003900
14-21-28-0000-00-118	VICTORY CHURCH WORLD OUTREACH CENTER INC	APK 11	S ORANGE BLOSSOM TRL	5400 000003600	000003900
14-21-28-0000-00-125	H2O PROPERTIES LLC	APK 11	S ORANGE BLOSSOM TRL	5400 000003600	000003900
14-21-28-1305-00-001	CITY OF APOPKA	APK 11	CENTURY LN	5400 000003600	000003900
14-21-28-1305-00-010	EL POTRO MEXICAN RESTAURANT NUMBER 34 INC	APK 11	981 S ORANGE BLOSSOM TRL	5400 000037200	000040300
14-21-28-1305-00-030	ALVAREZ TRANSPORT SOLUTIONS LLC	APK 11	947 CENTURY LN	5400 000003600	000003900
14-21-28-1305-00-040	P & D HOLDINGS ORLANDO LLC	APK 11	946 CENTURY LN	5400 000027600	000029900
14-21-28-1305-00-050	THORNTON STACY J TR	APK 11	965 S ORANGE BLOSSOM TRL	5400 000015600	000016900
14-21-28-5943-00-010	BRANNON DESNI A	APK 11	1391 ACORN CIR	5400 000006000	000006500
14-21-28-5943-00-020	HUGGINS CHARLES E	APK 11	1385 ACORN CIR	5400 000006000	000006500
14-21-28-5943-00-030	VOLEY BESDERLY	APK 11	1379 ACORN CIR	5400 000006000	000006500
14-21-28-5943-00-040	RAMOS LUIS A	APK 11	1373 ACORN CIR	5400 000006000	000006500
14-21-28-5943-00-050	TOLENTINO JOSELITO P	APK 11	1367 ACORN CIR	5400 000006000	000006500
14-21-28-5943-00-060	AMH 2014-1 BORROWER LLC	APK 11	1361 ACORN CIR	5400 000005280	00057.200
14-21-28-5943-00-070	PREWITT EDITH L	APK 11	1355 ACORN CIR	5400 000005280	00057.200
14-21-28-5943-00-080	HOCKEY GARY	APK 11	1349 ACORN CIR	5400 000006000	000006500
14-21-28-5943-00-090	POLITIS DIANA	APK 11	1343 ACORN CIR	5400 000006000	000006500
14-21-28-5943-00-100	GARCIA RAMOS GILBERTO M	APK 11	1337 ACORN CIR	5400 000006000	000006500
14-21-28-5943-00-110	MARTIN GREGORY	APK 11	1331 ACORN CIR	5400 000006000	000006500
14-21-28-5943-00-120	BELL JUANITA	APK 11	1325 ACORN CIR	5400 000006000	000006500
14-21-28-5943-00-130	PROGRESS RESIDENTIAL BORROWER 2 LLC	APK 11	1319 ACORN CIR	5400 000005280	00057.200
14-21-28-5943-00-140	PROGRESS RESIDENTIAL BORROWER 3 LLC	APK 11	1313 ACORN CIR	5400 000006000	000006500
14-21-28-5943-00-150	IDASPE JONATHAN S	APK 11	1307 ACORN CIR	5400 000005280	00057.200
14-21-28-5943-00-160	CUADROS CLAUDIA P	APK 11	1301 ACORN CIR	5400 000005280	00057.200
14-21-28-5943-00-170	MAUGERI ANTONELLA NADIA	APK 11	1267 ACORN CIR	5400 000006000	000006500
14-21-28-5943-00-180	MCDONALD VINCENT	APK 11	1261 ACORN CIR	5400 000006000	000006500
14-21-28-5943-00-190	CAVE SARA L	APK 11	1255 ACORN CIR	5400 000005280	00057.200
14-21-28-5943-00-200	MAYET BERTHA LIDIA	APK 11	1249 ACORN CIR	5400 000006000	000006500
14-21-28-5943-00-210	SLIWA MICHAEL J JR	APK 11	1243 ACORN CIR	5400 000005280	00057.200
14-21-28-5943-00-220	AMH 2014-1 BORROWER LLC	APK 11	1237 ACORN CIR	5400 000006000	000006500
14-21-28-5943-00-230	BLEWS JOYCE A	APK 11	1231 ACORN CIR	5400 000005280	00057.200
14-21-28-5943-00-240	WEST WENDY	APK 11	1225 ACORN CIR	5400 000005280	00057.200
14-21-28-5943-00-250	MCREYNOLDS WILLIAM	APK 11	1219 ACORN CIR	5400 000006000	000006500
14-21-28-5943-00-260	AMERICAN HOMES 4 RENT	APK 11	1213 ACORN CIR	5400 000005280	00057.200
14-21-28-5943-00-270	HANKERSON COURTNEY	APK 11	1207 ACORN CIR	5400 000005280	00057.200
14-21-28-5943-00-280	BERNARD JEAN S LIFE ESTATE	APK 11	1201 ACORN CIR	5400 000006000	000006500
14-21-28-5943-00-290	THOMAS GLORY	APK 11	1374 ACORN CIR	5400 000006000	000006500
14-21-28-5943-00-300	HINDS NATHAN A	APK 11	1368 ACORN CIR	5400 000006000	000006500
14-21-28-5943-00-310	WELLS PAULA	APK 11	1362 ACORN CIR	5400 000005280	00057.200
14-21-28-5943-00-320	WILSON VERNA A	APK 11	1356 ACORN CIR	5400 000006000	000006500
14-21-28-5943-00-330	BAF ASSETS 4 LLC	APK 11	1350 ACORN CIR	5400 000006000	000006500
14-21-28-5943-00-340	LAKE JOYCELYN	APK 11	1318 ACORN CIR	5400 000006000	000006500
14-21-28-5943-00-350	CARTER-PUSEY JOYCE LIFE ESTATE	APK 11	1312 ACORN CIR	5400 000006000	000006500
14-21-28-5943-00-360	BYNUM LEROY	APK 11	1268 ACORN CIR	5400 000006000	000006500
14-21-28-5943-00-370	KELLY TODD M	APK 11	1262 ACORN CIR	5400 000006000	000006500
14-21-28-5943-00-380	HOLDER DANIEL A SR	APK 11	1256 ACORN CIR	5400 000006000	000006500
14-21-28-5943-00-390	JOHN MEINRAD	APK 11	1230 ACORN CIR	5400 000006000	000006500
14-21-28-5943-00-400	KING JESSICA BRIANNE	APK 11	1220 ACORN CIR	5400 000005280	00057.200
14-21-28-5943-00-410	BLYDEN EDISON	APK 11	1210 ACORN CIR	5400 000006000	000006500
14-21-28-7761-00-010	PROGRESS RESIDENTIAL BORROWER 6 LLC	APK 11	1598 ROYAL OAKS DR	5400 000006000	000006500
14-21-28-7761-00-020	CPI/AMHERST SFR PROGRAM II OWNER L L C	APK 11	1594 ROYAL OAKS DR	5400 000005280	00057.200
14-21-28-7761-00-030	AGW PROPERTIES LLC	APK 11	1590 ROYAL OAKS DR	5400 000006000	000006500
14-21-28-7761-00-040	STARKER LATOYA	APK 11	1580 ROYAL OAKS DR	5400 000005280	00057.200
15-21-28-7540-00-371	TAVERAS JOSE	APK 5	E 8TH ST	5400 000003600	000014300
14-21-28-7786-00-010	YENKE ROBERT B	APK 11	903 ROYAL OAKS DR	5400 000005280	00057.200
14-21-28-7786-00-020	ESCRIBA DANIELA RODRIGUEZ	APK 11	909 ROYAL OAKS DR	5400 000006000	000006500
14-21-28-7786-00-030	MILLER KENNETH K SR	APK 11	915 ROYAL OAKS DR	5400 000005280	00057.200
14-21-28-7786-00-040	HUBBARD SHARON	APK 11	921 ROYAL OAKS DR	5400 000005280	00057.200
14-21-28-7786-00-050	SHEGDA CAREY	APK 11	927 ROYAL OAKS DR	5400 000006000	000006500
14-21-28-7786-00-060	JACQUES-DUMEL ELIANCE	APK 11	933 ROYAL OAKS DR	5400 000006000	000006500

14-21-28-7786-00-070	LORENZO ALEJANDRO	APK 11	939 ROYAL OAKS DR	5400 000005280	00057.200
14-21-28-7786-00-080	HALL LORENZO V	APK 11	945 ROYAL OAKS DR	5400 000006000	000006500
14-21-28-7786-00-090	STANCHESKI CARL JOHN	APK 11	951 ROYAL OAKS DR	5400 000006000	000006500
14-21-28-7786-00-100	SFR JV-2 NTL BORROWER LLC	APK 11	957 ROYAL OAKS DR	5400 000005280	00057.200
14-21-28-7786-00-110	SPELLMAN CHARLOTTE L	APK 11	963 ROYAL OAKS DR	5400 000005280	00057.200
14-21-28-7786-00-120	HINTON RENEE A	APK 11	969 ROYAL OAKS DR	5400 000006000	000006500
14-21-28-7786-00-130	ALLEN SHANNON LEE	APK 11	975 ROYAL OAKS DR	5400 000005280	00057.200
14-21-28-7786-00-140	SHEGDA BROOKE A	APK 11	981 ROYAL OAKS DR	5400 000005280	00057.200
14-21-28-7786-00-150	PROGRESS RESIDENTIAL BORROWER 24 LLC	APK 11	987 ROYAL OAKS DR	5400 000005280	00057.200
14-21-28-7786-00-160	RIVERA ERAMIA LIFE ESTATE	APK 11	993 ROYAL OAKS DR	5400 000005280	00057.200
14-21-28-7786-00-170	GIDDENS NIKKI	APK 11	999 ROYAL OAKS DR	5400 000006000	000006500
14-21-28-7786-00-180	CONTRERAS EDER REYNALDO	APK 11	1001 ROYAL OAKS DR	5400 000005280	00057.200
14-21-28-7786-00-190	LONG JOE ERVIN III	APK 11	1003 ROYAL OAKS DR	5400 000005280	00057.200
14-21-28-7786-00-200	KHAN RIYAD G	APK 11	1005 ROYAL OAKS DR	5400 000005280	00057.200
14-21-28-7786-00-210	BAF ASSETS 3 LLC	APK 11	1007 ROYAL OAKS DR	5400 000005280	00057.200
14-21-28-7786-00-220	ECKBERG SHELLY	APK 11	1009 ROYAL OAKS DR	5400 000006000	000006500
14-21-28-7786-00-230	ROBINSON RODNEY	APK 11	1011 ROYAL OAKS DR	5400 000006000	000006500
14-21-28-7786-00-240	LEDO MALDA EDUARDO A	APK 11	1013 ROYAL OAKS DR	5400 000005280	00057.200
14-21-28-7786-00-250	2017-1 IH BORROWER L P	APK 11	1015 ROYAL OAKS DR	5400 000005280	00057.200
14-21-28-7786-00-260	DRUMMER HAROLD L JR	APK 11	1017 ROYAL OAKS DR	5400 000006000	000006500
14-21-28-7786-00-270	JOAN OF ARC FL LLC	APK 11	1019 ROYAL OAKS DR	5400 000006000	000006500
14-21-28-7786-00-280	MARTINEZ SANTIAGO HAYSHA MERCEDES	APK 11	1021 ROYAL OAKS DR	5400 000006000	000006500
14-21-28-7786-00-290	ANGEL TRENTON LEE	APK 11	1023 ROYAL OAKS DR	5400 000005280	00057.200
14-21-28-7786-00-300	FENNEKEN BOBBI L LIFE ESTATE	APK 11	1025 ROYAL OAKS DR	5400 000005280	00057.200
14-21-28-7786-00-310	U S BANK TRUST N A TRUSTEE	APK 11	1027 ROYAL OAKS DR	5400 000006000	000006500
14-21-28-7786-00-320	TAYLOR RACHEL A	APK 11	1029 ROYAL OAKS DR	5400 000005280	00057.200
14-21-28-7786-00-330	RITSON ALEC J	APK 11	1031 ROYAL OAKS DR	5400 000006000	000006500
14-21-28-7786-00-340	CANTILLO RAMIREZ LEODANIS	APK 11	1033 ROYAL OAKS DR	5400 000006000	000006500
14-21-28-7786-00-350	MCKINNEY MITCHELL H	APK 11	1036 ROYAL OAKS DR	5400 000005280	00057.200
14-21-28-7786-00-360	SQUEO CARRIE	APK 11	1038 ROYAL OAKS DR	5400 000005280	00057.200
14-21-28-7786-00-370	AUSTIN JAMES ROBERT	APK 11	1040 ROYAL OAKS DR	5400 000006000	000006500
14-21-28-7786-00-380	CASTELLON-TORRES BEATRIZ	APK 11	1046 ROYAL OAKS DR	5400 000006000	000006500
14-21-28-7786-00-390	BROOKS REYNOLD M	APK 11	1048 ROYAL OAKS DR	5400 000005280	00057.200
14-21-28-7786-00-400	LOPEZ WILMER	APK 11	1050 ROYAL OAKS DR	5400 000006000	000006500
14-21-28-7786-00-410	SEDELL ELLEN	APK 11	1052 ROYAL OAKS DR	5400 000005280	00057.200
14-21-28-7786-00-420	AMERICAN HOMES 4 RENT	APK 11	1054 ROYAL OAKS DR	5400 000006000	000006500
14-21-28-7786-00-430	WATKINS EARLENE FREENEY	APK 11	1056 ROYAL OAKS DR	5400 000006000	000006500
14-21-28-7786-00-440	PAPS FAMILY REVOCABLE TRUST	APK 11	1062 ROYAL OAKS DR	5400 000006000	000006500
14-21-28-7786-00-450	TORO GILBERTO	APK 11	1064 ROYAL OAKS DR	5400 000006000	000006500
14-21-28-7786-00-460	LADUE WILLIAM R	APK 11	1066 ROYAL OAKS DR	5400 000006000	000006500
14-21-28-7786-00-470	BOUCARD MICHELLE L	APK 11	1068 ROYAL OAKS DR	5400 000006000	000006500
14-21-28-7786-00-480	PERSAUD VIJAYENDRA	APK 11	1070 ROYAL OAKS DR	5400 000006000	000006500
14-21-28-7786-00-490	LOGOVSKII DMITRII Y	APK 11	1576 ROYAL OAKS DR	5400 000005280	00057.200
14-21-28-7786-00-500	PEREIRA LEONARD	APK 11	1572 ROYAL OAKS DR	5400 000005280	00057.200
14-21-28-7786-00-510	BUNIACK JOHN	APK 11	1566 ROYAL OAKS DR	5400 000005280	00057.200
14-21-28-7786-00-520	MELGAR WENDY L	APK 11	1560 ROYAL OAKS DR	5400 000005280	00057.200
14-21-28-7786-00-530	CURTIS ANNA E	APK 11	1554 ROYAL OAKS DR	5400 000005280	00057.200
14-21-28-7786-00-540	THR FLORIDA L P	APK 11	1548 ROYAL OAKS DR	5400 000005280	00057.200
14-21-28-7786-00-550	PANOS DANIEL ROSS BURNHAM	APK 11	1542 ROYAL OAKS DR	5400 000005280	00057.200
14-21-28-7786-00-560	PIKE GARY R	APK 11	1536 ROYAL OAKS DR	5400 000005280	00057.200
14-21-28-7786-00-570	WELLS JANA-MARIE	APK 11	1530 ROYAL OAKS DR	5400 000006000	000006500
14-21-28-7786-00-580	SIMPSON KAYLA	APK 11	1522 ROYAL OAKS DR	5400 000005280	00057.200
14-21-28-7786-00-590	THOMPSON JOHN F III	APK 11	1518 ROYAL OAKS DR	5400 000005280	00057.200
14-21-28-7786-00-600	SHARON LUSK LIVING TRUST	APK 11	1514 ROYAL OAKS DR	5400 000006000	000006500
14-21-28-7786-00-610	PETERSON AUSTIN CHASE	APK 11	1510 ROYAL OAKS DR	5400 000005280	00057.200
14-21-28-7786-00-620	MACHUCA ASHLEY	APK 11	1506 ROYAL OAKS DR	5400 000006000	000006500
14-21-28-7786-00-630	SIERRA PABLO	APK 11	1502 ROYAL OAKS DR	5400 000006000	000006500
14-21-28-7786-00-640	RIVERA XANIAL	APK 11	1501 RED OAK CT	5400 000005280	00057.200
14-21-28-7786-00-650	CUTLER AMY	APK 11	1505 RED OAK CT	5400 000006000	000006500
14-21-28-7786-00-660	HIDALGO RICHARD JR	APK 11	1509 RED OAK CT	5400 000005280	00057.200
14-21-28-7786-00-670	LATHBRIDGE NAOMI MARIA	APK 11	1513 RED OAK CT	5400 000006000	000006500
14-21-28-7786-00-680	JACYSZYN ALLISHA J	APK 11	1519 OAKWOOD CT	5400 000005280	00057.200
14-21-28-7786-00-690	SCHRADER BARBARA QUAILS	APK 11	1525 OAKWOOD CT	5400 000005280	00057.200

14-21-28-7786-00-700	SMITH ANGELA M	APK 11	1529 OAKWOOD CT	5400 000005280	00057.200
14-21-28-7786-00-710	PROGRESS RESIDENTIAL BORROWER 19 LLC	APK 11	1533 OAKWOOD CT	5400 000006000	000006500
14-21-28-7786-00-720	CYPHERD CHRISTOPHER	APK 11	1539 OAKWOOD CT	5400 000005280	00057.200
14-21-28-7786-00-730	PEREZ ANDRES CORREA	APK 11	1545 OAKWOOD CT	5400 000005280	00057.200
14-21-28-7786-00-740	CONFIDENTIAL	APK 11	1549 OAKWOOD CT	5400 000006000	000006500
14-21-28-7786-00-750	KUNZE JOHN A	APK 11	1553 OAKWOOD CT	5400 000006000	000006500
14-21-28-7786-00-760	AGUILA FAMILY TRUST	APK 11	1557 PINE CT	5400 000006000	000006500
14-21-28-7786-00-770	HARRIS PAULINE J	APK 11	1561 PINE CT	5400 000005280	00057.200
14-21-28-7786-00-780	HOLMAN CHERYL A	APK 11	1567 PINE CT	5400 000005280	00057.200
14-21-28-7786-00-790	BOUCARD YOLETTE	APK 11	1571 PINE CT	5400 000006000	000006500
32-20-28-2496-00-130	CUNNINGHAM MARK	APK 11	1095 ENCOURTE GRN	5400 000005280	00057.200
14-21-28-7786-00-810	DINDIAL ERNIE DARAN	APK 11	1581 PINE CT	5400 000005280	00057.200
14-21-28-7786-00-820	BLUME SHAWNA J KRISTEN	APK 11	1585 PINE CT	5400 000006000	000006500
14-21-28-7786-00-830	AH4R PROPERTIES LLC	APK 11	1591 PINE CT	5400 000006000	000006500
14-21-28-7786-00-840	CHAVEZ JUAN	APK 11	1597 ROYAL OAKS DR	5400 000006000	000006500
14-21-28-7786-00-850	ENCARNACION CRISTOBAL	APK 11	1065 ROYAL OAKS DR	5400 000005280	00057.200
14-21-28-7786-00-860	LOPEZ SOLANGIE	APK 11	1063 ROYAL OAKS DR	5400 000005280	00057.200
09-21-28-0196-80-821	JOHNSON ANGELA	APK 5	45 W 10TH ST	5400 000005280	00057.200
09-21-28-3515-00-540	SMITH JACOBI	APK 11	401 SMUGGLERS WAY	5400 000005280	00057.200
14-21-28-7786-00-890	MILLER NATALIE M	APK 11	1055 ROYAL OAKS DR	5400 000005280	00057.200
14-21-28-7786-00-900	TARRANT SHANNON	APK 11	1053 ROYAL OAKS DR	5400 000005280	00057.200
14-21-28-7786-00-910	HENRY ANTONIO R	APK 11	1051 ROYAL OAKS DR	5400 000005280	00057.200
14-21-28-7786-00-920	2018-4 IH BORROWER LP	APK 11	1049 ROYAL OAKS DR	5400 000005280	00057.200
14-21-28-7786-00-930	BALMER LORNE	APK 11	1047 ROYAL OAKS DR	5400 000005280	000006500
14-21-28-7786-00-940	AUSTIN CYNTHIA J	APK 11	1045 ROYAL OAKS DR	5400 000005280	00057.200
14-21-28-7786-00-950	RODRIGUEZ JANET	APK 11	1043 ROYAL OAKS DR	5400 000005280	00057.200
14-21-28-7786-00-960	SANCHEZ FRANCISCO JR	APK 11	1041 ROYAL OAKS DR	5400 000005280	00057.200
14-21-28-7786-00-970	SANCHEZ BEATRIZ A	APK 11	1039 ROYAL OAKS DR	5400 000006000	000006500
14-21-28-7786-00-980	RAZLER JEAN P	APK 11	1037 ROYAL OAKS DR	5400 000006000	000006500
14-21-28-7786-00-990	DAVIS ROBERT V LIFE ESTATE	APK 11	1014 ROYAL OAKS DR	5400 000006000	000006500
14-21-28-7786-01-000	FLA RENT-A-HOME LLC	APK 11	1012 ROYAL OAKS DR	5400 000005280	00057.200
14-21-28-7786-01-010	MURCHISON KENNETH CHARLES	APK 11	1010 ROYAL OAKS DR	5400 000005280	00057.200
14-21-28-7786-01-020	RAMOS AGUSTIN	APK 11	1008 ROYAL OAKS DR	5400 000005280	00057.200
14-21-28-7786-01-030	NICHOLS DEBRA	APK 11	1006 ROYAL OAKS DR	5400 000006000	000006500
14-21-28-7786-01-040	WEBSTER JUANITA A	APK 11	1004 ROYAL OAKS DR	5400 000005280	00057.200
14-21-28-7786-01-050	CLARK DERRICK	APK 11	1002 ROYAL OAKS DR	5400 000006000	000006500
14-21-28-7786-01-060	BROOKS ADA LYNNETTE	APK 11	1000 MAPLE CT	5400 000006000	000006500
14-21-28-7786-01-070	FRITCHLEY BILLY J	APK 11	998 MAPLE CT	5400 000006000	000006500
14-21-28-7786-01-080	PROGRESS RESIDENTIAL BORROWER 11 LLC	APK 11	996 MAPLE CT	5400 000005280	00057.200
14-21-28-7786-01-090	FARQUHARSON SCOTT A	APK 11	994 MAPLE CT	5400 000005280	00057.200
14-21-28-7786-01-100	WILLIAMS DYANNA RV	APK 11	992 MAPLE CT	5400 000006000	000006500
14-21-28-7786-01-110	DELGADO JOSEPH	APK 11	990 MAPLE CT	5400 000006000	000006500
14-21-28-7786-01-120	MURPHY MARTIN C	APK 11	988 MAPLE CT	5400 000005280	00057.200
14-21-28-7786-01-130	HERRERA MARCO	APK 11	986 MAPLE CT	5400 000006000	000006500
14-21-28-7786-01-140	HETRICK JOHANNA L	APK 11	984 MAPLE CT	5400 000005280	00057.200
14-21-28-7786-01-150	DOMBROWSKI JESSICA	APK 11	980 ROYAL OAKS DR	5400 000005280	00057.200
14-21-28-7786-01-160	SWEET JULIE	APK 11	976 ROYAL OAKS DR	5400 000006000	000006500
14-21-28-7786-01-170	SAINT MELUS OLISSAINT	APK 11	968 ROYAL OAKS DR	5400 000006000	000006500
14-21-28-7786-01-180	POSTELL WILLIE	APK 11	958 ROYAL OAKS DR	5400 000006000	000006500
14-21-28-7786-01-190	JOHNSON LAURA	APK 11	950 ROYAL OAKS DR	5400 000005280	00057.200
14-21-28-7786-01-200	JOHNSON FFLOYD L	APK 11	928 ROYAL OAKS DR	5400 000006000	000006500
14-21-28-8876-00-140	TRUCKAUTO WAREHOUSE LLC	APK 11	1031 S ORANGE BLOSSOM TRL	5400 000003600	000003900
14-21-28-8876-00-160	TRUCKAUTO WAREHOUSE LLC	APK 11	1033 S ORANGE BLOSSOM TRL	5400 000003600	000003900
14-21-28-8876-00-170	TRUCKAUTO WAREHOUSE LLC	APK 11	1037 S ORANGE BLOSSOM TRL	5400 000003600	000003900
14-21-28-8876-00-180	CHALET NORTH LLC	APK 11	1045 S ORANGE BLOSSOM TRL	5400 000025200	000027300
14-21-28-8876-00-210	MAGA INVESTOR LLC	APK 11	1518 VICTOR DR	5400 000007200	000007800
14-21-28-8876-00-220	MALDONADO YOLANDA	APK 11	1520 VICTOR DR	5400 000006000	000006500
14-21-28-8876-00-230	RODRIGUEZ LOPEZ MELVIN EUILIZAR	APK 11	1528 VICTOR DR	5400 000007200	000007800
07-21-28-1383-00-330	ROBINSON LARRY SR	APK 11	37 SEDONA COVE DR	5400 000007200	000007800
14-21-28-9267-00-010	SANTOS ADA JUDITH	APK 11	1279 WHISPERING WINDS CT	5400 000006000	000006500
14-21-28-9267-00-020	MARTINS NELLY	APK 11	1273 WHISPERING WINDS CT	5400 000005280	00057.200
14-21-28-9267-00-030	ZERR PATRICIA A LIFE ESTATE	APK 11	1267 WHISPERING WINDS CT	5400 000006000	000006500
14-21-28-9267-00-040	DUMONJIC BRITTANY	APK 11	1261 WHISPERING WINDS CT	5400 000005280	00057.200

14-21-28-9267-00-050	MCBURNIE FAMILY REVOCABLE TRUST	APK 11	1255 WHISPERING WINDS CT	5400 000006000	000006500
14-21-28-9267-00-060	JOSEPH ROSANIE	APK 11	1249 WHISPERING WINDS CT	5400 000005280	00057.200
14-21-28-9267-00-070	FUENTES KENNETH Z	APK 11	1243 WHISPERING WINDS CT	5400 000006000	000006500
14-21-28-9267-00-080	OSORIO PEDRO PABLO	APK 11	1237 WHISPERING WINDS CT	5400 000006000	000006500
14-21-28-9267-00-090	DIFFERT RICK S	APK 11	1231 WHISPERING WINDS CT	5400 000005280	00057.200
14-21-28-9267-00-100	MADAR-ST CLAIR SADINAZ	APK 11	1225 WHISPERING WINDS CT	5400 000005280	00057.200
14-21-28-9267-00-110	SWAGGERTY CHAD E	APK 11	1219 WHISPERING WINDS CT	5400 000005280	00057.200
14-21-28-9267-00-120	HUMPHREY CHARLES	APK 11	1213 WHISPERING WINDS CT	5400 000005280	00057.200
14-21-28-9267-00-130	MEAGHER MARY ELLEN	APK 11	1207 WHISPERING WINDS CT	5400 000006000	000006500
14-21-28-9267-00-140	CASTILLO JESUS	APK 11	1201 WHISPERING WINDS CT	5400 000005280	00057.200
14-21-28-9267-00-150	GLASS NORA A	APK 11	1199 WHISPERING WINDS CT	5400 000005280	00057.200
14-21-28-9267-00-160	SUN JULIE	APK 11	1193 WHISPERING WINDS CT	5400 000005280	00057.200
14-21-28-9267-00-170	CARTER WILLIAM F JR	APK 11	1187 WHISPERING WINDS CT	5400 000005280	00057.200
14-21-28-9267-00-180	PATINO PAM	APK 11	1181 WHISPERING WINDS CT	5400 000006000	000006500
14-21-28-9267-00-190	RUSCHHAUPT RYAN	APK 11	1175 WHISPERING WINDS CT	5400 000005280	00057.200
14-21-28-9267-00-200	TRAN ANNIE	APK 11	1169 WHISPERING WINDS CT	5400 000005280	00057.200
14-21-28-9267-00-210	BTR SCATTERED SITE OWNER 2 LLC	APK 11	1163 WHISPERING WINDS CT	5400 000005280	00057.200
14-21-28-9267-00-220	LAKATOSH LEAH M	APK 11	1157 WHISPERING WINDS CT	5400 000005280	00057.200
14-21-28-9267-00-230	JACQUET LISEMENE	APK 11	1153 WHISPERING WINDS CT	5400 000006000	000006500
14-21-28-9267-00-240	MAXIS INVESTMENT CORP	APK 11	1147 WHISPERING WINDS CT	5400 000005280	00057.200
14-21-28-9267-00-250	FIGUEROA JORGE LUIS JR	APK 11	1141 WHISPERING WINDS CT	5400 000005280	00057.200
14-21-28-9267-00-260	GREEN GARY D	APK 11	1135 WHISPERING WINDS CT	5400 000005280	00057.200
14-21-28-9267-00-270	BANKS VONDA RELIFORD	APK 11	1129 WHISPERING WINDS CT	5400 000005280	00057.200
14-21-28-9267-00-280	ASUAJE LINO A MARTINEZ	APK 11	1123 WHISPERING WINDS CT	5400 000005280	00057.200
14-21-28-9267-00-290	ARGRETT CHERLOTTLA	APK 11	1117 WHISPERING WINDS CT	5400 000005280	00057.200
14-21-28-9267-00-300	FLORES RAISA	APK 11	1111 WHISPERING WINDS CT	5400 000005280	00057.200
14-21-28-9267-00-310	WEIKEL DAVID R	APK 11	1105 WHISPERING WINDS CT	5400 000005280	00057.200
14-21-28-9267-00-320	PIERRE DAVILMAR	APK 11	1244 WHISPERING WINDS CT	5400 000006000	000006500
14-21-28-9267-00-330	CASTELL BRANDON J	APK 11	1250 WHISPERING WINDS CT	5400 000005280	00057.200
14-21-28-9267-00-340	MENDEZ HEIDY G	APK 11	1256 WHISPERING WINDS CT	5400 000005280	00057.200
14-21-28-9267-00-350	CENTURION PROPERTIES OF CENTRAL FLORIDA INC	APK 11	1262 WHISPERING WINDS CT	5400 000003600	000003900
14-21-28-9267-00-360	RIVERA LEOCADIO	APK 11	1268 WHISPERING WINDS CT	5400 000006000	000006500
14-21-28-9267-00-370	LAMB MARION O	APK 11	1278 WHISPERING WINDS CT	5400 000006000	000006500
14-21-28-9267-00-380	JEAN JUDE	APK 11	1232 WHISPERING WINDS CT	5400 000005280	00057.200
14-21-28-9267-00-390	ALEXIS HERBY	APK 11	1226 WHISPERING WINDS CT	5400 000005280	00057.200
14-21-28-9267-00-400	MATTHEWS JENNIFER A	APK 11	1220 WHISPERING WINDS CT	5400 000005280	00057.200
14-21-28-9267-00-410	BOLIVAR BEATRICE	APK 11	1214 WHISPERING WINDS CT	5400 000005280	00057.200
14-21-28-9267-00-420	SMITH DANIEL	APK 11	1180 WHISPERING WINDS CT	5400 000005280	00057.200
14-21-28-9267-00-430	WOODS KELLY ELYSE	APK 11	1174 WHISPERING WINDS CT	5400 000005280	00057.200
14-21-28-9267-00-440	CANDELARIO ANTHONY	APK 11	1168 WHISPERING WINDS CT	5400 000005280	00057.200
14-21-28-9267-00-450	CHANDLER ROBERT KILEY	APK 11	1162 WHISPERING WINDS CT	5400 000006000	000006500
14-21-28-9267-00-460	BALDERAS ENEDINA	APK 11	1114 WHISPERING WINDS CT	5400 000005280	00057.200
14-21-28-9267-00-470	HELAS JEAN J	APK 11	1104 WHISPERING WINDS CT	5400 000006000	000006500
14-21-28-9267-00-480	CHOCTAW AMERICAN INSURANCE INC	APK 11	1102 WHISPERING WINDS CT	5400 000006000	000006500
14-21-28-9267-00-490	ACCIUS EMIL	APK 11	1000 WINDY WAY	5400 000005280	00057.200
14-21-28-9267-00-500	COMPERE ZACHARI	APK 11	1010 WINDY WAY	5400 000005280	00057.200
14-21-28-9267-00-510	TAWES JOHN PEARSON IV	APK 11	1020 WINDY WAY	5400 000005280	00057.200
14-21-28-9267-00-520	DORNEVAL JOSEPH	APK 11	1030 WINDY WAY	5400 000005280	00057.200
14-21-28-9267-00-530	GORDON NEISHA A	APK 11	1040 WINDY WAY	5400 000005280	00057.200
14-21-28-9267-00-540	BERRIOS RICHARD S	APK 11	1050 WINDY WAY	5400 000005280	00057.200
14-21-28-9267-00-550	GONZALEZ PABLO D	APK 11	1060 WINDY WAY	5400 000005280	00057.200
14-21-28-9267-00-560	FRANCOIS JEAN LOUJDH	APK 11	1070 WINDY WAY	5400 000005280	00057.200
14-21-28-9267-00-570	ORDONEZ YADER JOSE GARCIA	APK 11	1080 WINDY WAY	5400 000005280	00057.200
14-21-28-9267-00-580	REYES LILIA	APK 11	1090 WINDY WAY	5400 000005280	00057.200
14-21-28-9267-00-590	WILSON WAYNE L	APK 11	1098 WINDY WAY	5400 000006000	000006500
14-21-28-9267-00-600	CULLEN ANGELA D	APK 11	1100 WINDY WAY	5400 000005280	00057.200
14-21-28-9267-00-610	REECE AISHA M	APK 11	1108 WINDY WAY	5400 000005280	00057.200
14-21-28-9267-00-620	ALLEYNE JOSEF A	APK 11	1116 WINDY WAY	5400 000005280	00057.200
14-21-28-9267-00-630	MCMILLER DOLORES	APK 11	1124 WINDY WAY	5400 000005280	00057.200
14-21-28-9267-00-640	MARPOLE ALEX THOMAS	APK 11	1132 WINDY WAY	5400 000005280	00057.200
14-21-28-9267-00-650	PRIEM ANTHONY L	APK 11	1140 WINDY WAY	5400 000005280	00057.200
14-21-28-9267-00-660	SAAVEDRA RICARDO R SR	APK 11	1148 WINDY WAY	5400 000005280	00057.200
14-21-28-9267-00-670	GARCIA KEILA	APK 11	1156 WINDY WAY	5400 000005280	00057.200

14-21-28-9267-00-680	SAMSOONDAR-TORRES WENDY B	APK 11	1164 WINDY WAY	5400 000005280	00057.200
14-21-28-9267-00-690	NELSON FAY S	APK 11	1172 WINDY WAY	5400 000005280	00057.200
14-21-28-9267-00-700	PICHARDO RIVAS ANGELICA M	APK 11	1180 WINDY WAY	5400 000005280	00057.200
14-21-28-9267-00-710	GEORGES BARBIER LIDA	APK 11	1188 WINDY WAY	5400 000005280	00057.200
14-21-28-9267-00-720	VIDAL MARGARET	APK 11	1183 WINDY WAY	5400 000005280	00057.200
14-21-28-9267-00-730	COTE BERNARD A LIFE ESTATE	APK 11	1171 WINDY WAY	5400 000005280	00057.200
14-21-28-9267-00-740	DIXON DANIEL	APK 11	1169 WINDY WAY	5400 000006000	000006500
14-21-28-9267-00-750	WILSON GARY	APK 11	1165 WINDY WAY	5400 000005280	00057.200
14-21-28-9267-00-760	HEATH KATHLEEN N	APK 11	1151 WINDY WAY	5400 000005280	00057.200
14-21-28-9267-00-770	ORTA-GARCIA JAMES	APK 11	1204 WINDWARD DR	5400 000005280	00057.200
14-21-28-9267-00-780	RAMOS NILDA I	APK 11	1208 WINDWARD DR	5400 000006000	000006500
14-21-28-9267-00-790	MARTIN RONISHA	APK 11	1212 WINDWARD DR	5400 000005280	00057.200
14-21-28-9267-00-800	EXCELLENT DAPHNEY	APK 11	1216 WINDWARD DR	5400 000005280	00057.200
14-21-28-9267-00-810	HESSON JAMES CHRISTOPHER	APK 11	1220 WINDWARD DR	5400 000005280	00057.200
14-21-28-9267-00-820	JEUNE ELUIS	APK 11	1222 WINDWARD DR	5400 000005280	00057.200
14-21-28-9267-00-830	CALIXTO SERRANO PAZ CESAR	APK 11	1224 WINDWARD DR	5400 000005280	00057.200
14-21-28-9267-00-840	ETIENNE SULFISE	APK 11	1230 WINDWARD DR	5400 000005280	00057.200
14-21-28-9267-00-850	MORROW MATTIE R	APK 11	1236 WINDWARD DR	5400 000005280	00057.200
14-21-28-9267-00-860	PRICE IRIS L	APK 11	1242 WINDWARD DR	5400 000005280	00057.200
14-21-28-9267-00-870	INNOCENT WILNER	APK 11	1248 WINDWARD DR	5400 000005280	00057.200
14-21-28-9267-00-880	BRUTON PETER J	APK 11	1031 WINDY WAY	5400 000005280	00057.200
14-21-28-9267-00-890	AGUILERA LILIAN MARIBEL BADILLO	APK 11	1041 WINDY WAY	5400 000005280	00057.200
14-21-28-9267-00-900	DESIR BREMEUS	APK 11	1051 WINDY WAY	5400 000005280	00057.200
14-21-28-9267-00-910	JOSEPH KIMBERLY R	APK 11	1061 WINDY WAY	5400 000005280	00057.200
14-21-28-9267-00-920	LEWIS ROWENA A	APK 11	1071 WINDY WAY	5400 000006000	000006500
14-21-28-9267-00-930	TILLET PATRICIA	APK 11	1081 WINDY WAY	5400 000006000	000006500
14-21-28-9267-00-940	MARTIN FELIX PATRICK	APK 11	1201 WINDWARD DR	5400 000005280	00057.200
14-21-28-9267-00-950	JORDON JENNIFER A	APK 11	1203 WINDWARD DR	5400 000005280	00057.200
14-21-28-9267-00-960	CRUZ RIVERA RICHARD	APK 11	1205 WINDWARD DR	5400 000006000	000006500
14-21-28-9267-00-970	ORTIZ CRUZ	APK 11	1209 WINDWARD DR	5400 000005280	00057.200
14-21-28-9267-00-980	PALOMAR RICARDO	APK 11	1213 WINDWARD DR	5400 000006000	000006500
14-21-28-9267-00-990	MASSEY KYLE	APK 11	1219 WINDWARD DR	5400 000006000	000006500
14-21-28-9267-01-010	CIRCLE K STORES INC	APK 11	1252 APOPKA BLVD	5400 000030000	000032500
14-21-28-9267-01-020	ORANGE COUNTY BCC	APK 11	1264 APOPKA BLVD	5400 000032400	000035100
14-21-28-9267-01-030	A J MANAGEMENT GROUP INC	APK 11	1351 SHEELER AVE	5400 000003600	000003900
15-21-28-0000-00-004	BRUTUS LOUIDORE	APK 5	750 ALABAMA AVE	5400 000022800	000024700
15-21-28-0000-00-007	STEESE CHAD L	APK 5	240 E 7TH ST	5400 000030000	000032500
15-21-28-0000-00-018	CITY OF APOPKA	APK 5	320 E 8TH ST	5400 000022800	000024700
15-21-28-0000-00-048	HERSEY ROBERT SR	APK 11	1538 SHEELER AVE	5400 000007200	000007800
15-21-28-0000-00-068	CITY OF APOPKA	APK 11	321 E CLEVELAND ST	5400 000097200	000105300
15-21-28-0000-00-071	CITY OF APOPKA	APK 11	1228 SHEELER AVE	5400 000003600	000003900
15-21-28-0000-00-074	R & R 13TH STREET LLC	APK 11	636 E 13TH ST	5400 000020400	000024700
15-21-28-0000-00-077	LITTLE BROWNIE PROPERTIES INC	APK 11	E 13TH ST	5400 000106800	000118300
15-21-28-0000-00-078	LITTLE BROWNIE PROPERTIES INC	APK 11	532 E 13TH ST	5400 000003600	000131300
15-21-28-0000-00-079	FOUNTAIN OF LIFE BAPTIST CHURCH INC	APK 11	512 E 13TH ST	5400 000003600	000003900
15-21-28-0000-00-080	CITY OF APOPKA	APK 11	80 E CLEVELAND ST	5400 000003600	000003900
15-21-28-0000-00-081	101 GARDENS DRIVE UNIT 205 LLC	APK 11	531 E CLEVELAND ST	5400 000003600	000003900
15-21-28-0000-00-094	CHURCH OF GOD OF THE APOSTOLIC FAITH INC	APK 11	1550 SHEELER AVE	5400 000022800	000024700
15-21-28-0000-00-095	ADAMS BROTHERS CONSTRUCTION COMPANY INC	APK 11	1169 LAMBING LN	5400 000003600	000003900
15-21-28-0000-00-096	ADAMS BROTHERS CONSTRUCTION COMPANY INC	APK 11	1184 APOPKA BLVD	5400 000007200	000007800
15-21-28-0000-00-106	PAVE A LOT ASPHALT MAINTENANCE INC	APK 5	951 S HIGHLAND AVE	5400 000003600	000003900
15-21-28-0000-00-113	NEW COVENANT PERFECTING MINISTRIES INC	APK 11	1190 APOPKA BLVD	5400 000054000	000058500
15-21-28-0000-00-136	LUNA ALBERTO	APK 5	883 S HIGHLAND AVE	5400 000073200	000084500
15-21-28-0000-00-143	ADAMS BROTHERS CONSTRUCTION CO INC	APK 11	806 E 13TH ST	5400 000070800	000079300
15-21-28-0000-00-144	PATRICIO SALVADOR	APK 5	825 S HIGHLAND AVE	5400 000005280	00057.200
15-21-28-0000-00-150	LUNA CARLOS	APK 5	833 S HIGHLAND AVE	5400 000005280	00057.200
15-21-28-0000-00-210	ADAMS BROTHERS CONSTRUCTION COMPANY INC	APK 11	644 E 13TH ST	5400 000066000	000074100
15-21-28-0000-00-230	R & R 13TH STREET LLC	APK 11	640 E 13TH ST	5400 000020400	000022100
15-21-28-0000-00-273	CITY OF APOPKA	APK 5	E 10TH ST	5400 000003600	000003900
15-21-28-0000-00-278	LAND JOHN H	APK 5	E 9TH ST	5400 000003600	000003900
15-21-28-0000-00-279	CITY OF APOPKA	APK 5	E 9TH ST	5400 000000000	00057.200
15-21-28-0216-01-230	PEINE JOHN	APK 11	945 APOPKA BLVD	5400 000005280	00057.200
15-21-28-0216-01-270	VALDEZ MARISELA	APK 11	959 APOPKA BLVD	5400 000005280	00057.200

15-21-28-0216-02-010	SANG MICHAEL T	APK 11	919 LAKE DR	5400 000006000	000006500
15-21-28-0216-02-101	MIAMI FR 401K TRUST	APK 11	923 LAKE DR	5400 000007200	000007800
15-21-28-0216-02-160	CHEEVER ELOISE G ESTATE	APK 11	910 TILDEN AVE	5400 000005280	00057.200
15-21-28-0216-02-190	VELASQUEZ JAIME	APK 11	904 TILDEN AVE	5400 000005280	00057.200
15-21-28-0217-00-010	SANDRONI ANGELO P	APK 5	185 E 9TH ST	5400 000027600	000029900
15-21-28-0217-00-011	APOPKA INDUSTRIAL PARK LLC	APK 5	120 E 8TH ST	5400 000020400	000022100
15-21-28-0217-00-012	APOPKA INDUSTRIAL PARK LLC	APK 5	168 E 8TH ST	5400 000049200	000055900
15-21-28-0217-00-013	PARK AVE CENTER LLC	APK 5	803 S PARK AVE	5400 000066000	000071500
15-21-28-0752-02-010	FREEDOM MINISTRIES INC	APK 11	1348 OLD APOPKA RD	5400 000022800	000024700
15-21-28-1190-00-010	LEWIS GREGORY L	APK 11	918 APOPKA BLVD	5400 000005280	00057.200
15-21-28-1190-00-020	LEWIS GREGORY L	APK 11	505 E 10TH ST	5400 000003600	000003900
15-21-28-1190-00-030	LEWIS GREGORY L	APK 11	936 APOPKA BLVD	5400 000003600	000003900
15-21-28-1190-00-040	SALLETT OLIVER A	APK 11	942 APOPKA BLVD	5400 000006000	000006500
15-21-28-1190-00-050	LEWIS GREGORY L	APK 11	515 E 10TH ST	5400 000003600	000003900
15-21-28-1190-00-060	MIRAMONTES BAUDELIO	APK 11	950 APOPKA BLVD	5400 000005280	00057.200
15-21-28-1190-00-070	MISICKA EDWARD J	APK 11	956 APOPKA BLVD	5400 000003600	000003900
15-21-28-1190-00-080	MISICKA EDWARD J	APK 11	968 APOPKA BLVD	5400 000003600	000003900
15-21-28-1932-00-012	PEREZ ROGER	APK 5	308 E 7TH ST	5400 000005280	00057.200
15-21-28-1932-00-013	PENTECOSTAL OVERCOMING HOLINESS CHURCH INC	APK 5	302 E 7TH ST	5400 000013200	000014300
15-21-28-1932-00-022	CARELA CRUZ M	APK 5	312 E 7TH ST	5400 000005280	00057.200
15-21-28-1932-00-023	ROLDAN AYDA L	APK 5	314 E 7TH ST	5400 000005280	00057.200
15-21-28-1932-00-042	ZAMORA J JORGE	APK 5	318 E 7TH ST	5400 000005280	00057.200
15-21-28-1932-00-051	CITY OF APOPKA	APK 5	320 E 7TH ST	5400 000013200	000003900
15-21-28-1932-00-061	CITY OF APOPKA	APK 5	305 E 8TH ST	5400 000037200	000037700
15-21-28-2956-00-010	BHURASINGH KESHIA WARREN	APK 11	924 LAKE DR	5400 000005280	00057.200
15-21-28-2956-00-050	DAMIAN LINO	APK 11	935 APOPKA BLVD	5400 000005280	00057.200
15-21-28-2956-00-060	QUINTANA AGUSTIN JR	APK 11	937 APOPKA BLVD	5400 000005280	00057.200
15-21-28-2956-00-070	QUINTANA AGUSTIN JR	APK 11	941 APOPKA BLVD	5400 000005280	00057.200
15-21-28-2956-00-080	PEINE JOHN	APK 11	LAKE DR	5400 000003600	000003900
15-21-28-2956-00-090	PEINE JOHN E	APK 11	951 APOPKA BLVD	5400 000005280	00057.200
15-21-28-2956-00-100	PREVATT JOHN W	APK 11	961 APOPKA BLVD	5400 000003600	000003900
15-21-28-2956-00-150	940 LAKE DR TRUST AGREEMENT	APK 11	940 LAKE DR	5400 000005280	00057.200
15-21-28-3960-00-010	LITTLE BROWNIE PROPERTIES INC	APK 11	1350 SHEELER AVE	5400 000536400	000583700
15-21-28-3960-00-052	RIOS JESENIA	APK 11	1356 SHEELER AVE	5400 000007200	000006500
15-21-28-3960-00-081	ANWAR LLC	APK 11	1390 SHEELER AVE	5400 000003600	000003900
15-21-28-3960-00-210	AVILEZ PEDRO	APK 11	627 E CLEVELAND ST	5400 000007200	000007800
15-21-28-3960-00-211	AVILEZ PEDRO	APK 11	E CLEVELAND ST	5400 000003600	000003900
15-21-28-3960-00-220	ROBSON DARRYL	APK 11	615 E CLEVELAND ST	5400 000007200	000007800
15-21-28-3960-00-221	TOEPKE JOHN ARTHUR JR	APK 11	611 E CLEVELAND ST	5400 000006000	000006500
15-21-28-3960-00-230	WRIGHT EUGENE	APK 11	603 E CLEVELAND ST	5400 000007200	000007800
15-21-28-4982-01-010	STEESE CHAD L	APK 5	800 GEORGIA AVE	5400 000039600	000042900
15-21-28-4982-01-070	RIOS VARGAS EVELING YUNIETH	APK 5	818 GEORGIA AVE	5400 000005280	00057.200
15-21-28-4982-01-080	WILLIAMS TIMOTHY	APK 5	828 GEORGIA AVE	5400 000006000	000006500
15-21-28-4982-01-090	AMTEMI PROPERTIES LLC	APK 5	379 E 9TH ST	5400 000005280	00057.200
15-21-28-4982-02-010	THOMAS PATRICIA A	APK 5	372 E 9TH ST	5400 000005280	00057.200
15-21-28-4982-02-020	PEINE JOHN E	APK 5	906 GEORGIA AVE	5400 000005280	00057.200
15-21-28-4982-02-030	PEINE JOHN E	APK 5	910 GEORGIA AVE	5400 000005280	00057.200
15-21-28-4982-02-040	PEINE JOHN E	APK 5	912 GEORGIA AVE	5400 000006000	000006500
15-21-28-4982-02-050	PEINE JOHN E	APK 5	920 GEORGIA AVE	5400 000006000	000006500
15-21-28-4982-02-060	AVILES HEATHER	APK 5	359 E 10TH ST	5400 000005280	00057.200
15-21-28-4982-02-070	BAJ INVESTMENT SERVICES LLC	APK 5	347 E 10TH ST	5400 000005280	00057.200
15-21-28-4982-02-080	GOMEZ MELISSA	APK 5	335 E 10TH ST	5400 000005280	00057.200
15-21-28-5503-00-010	MORALES LIGIMAR	APK 5	704 ALABAMA AVE	5400 000005280	00057.200
15-21-28-5503-00-020	REID WINSTON A	APK 5	714 ALABAMA AVE	5400 000006000	000006500
15-21-28-5503-00-030	NAVARRO LEROY	APK 5	416 E 7TH ST	5400 000006000	000006500
15-21-28-5503-00-040	POCIUS LAURIE	APK 5	412 E 7TH ST	5400 000005280	00057.200
15-21-28-5503-00-050	CLARK LARRY L	APK 5	410 E 7TH ST	5400 000005280	00057.200
15-21-28-5503-00-060	CHURCH OF GOD OF PROPHECY INC	APK 5	408 E 7TH ST	5400 000005280	00057.200
15-21-28-5503-00-070	TORRES ANTONIA	APK 5	401 E 8TH ST	5400 000005280	00057.200
15-21-28-5503-00-080	PERKINS MARILYN C	APK 5	407 E 8TH ST	5400 000005280	00057.200
15-21-28-5503-00-090	GARCIA JORGE A	APK 5	413 E 8TH ST	5400 000005280	00057.200
15-21-28-5570-00-005	CITY OF APOPKA	APK 11	635 E CLEVELAND ST	5400 000003600	000003900
15-21-28-5570-00-010	HUDSON DEBBIE	APK 11	1599 WOODWIND DR	5400 000006000	000006500

15-21-28-5570-00-020	GRACIA MILLER	APK 11	1593 WOODWIND DR	5400 000005280	00057.200
15-21-28-5570-00-030	SANCHEZ MERCADO ZAMARY	APK 11	1587 WOODWIND DR	5400 000005280	00057.200
15-21-28-5570-00-040	RODRIGUEZ JAVIER	APK 11	1581 WOODWIND DR	5400 000005280	00057.200
15-21-28-5570-00-050	OPENDOOR PROPERTY TRUST I	APK 11	1575 WOODWIND DR	5400 000005280	00057.200
15-21-28-5570-00-060	BROWN RANDY	APK 11	1569 WOODWIND DR	5400 000005280	00057.200
15-21-28-5570-00-070	AMERICAN HOMES 4 RENT PROPERTIES SEVEN LLC	APK 11	1563 WOODWIND DR	5400 000005280	00057.200
15-21-28-5570-00-080	EBERHARDT HEATHER NICHOLE	APK 11	1557 WOODWIND DR	5400 000005280	00057.200
15-21-28-5570-00-090	2017-2 IH BORROWER LP	APK 11	1551 WOODWIND DR	5400 000005280	00057.200
15-21-28-5570-00-100	TORRES EDITH	APK 11	1545 WOODWIND DR	5400 000006000	000006500
15-21-28-5570-00-110	ANDERSON LUSHELL	APK 11	1539 WOODWIND DR	5400 000005280	00057.200
15-21-28-5570-00-120	GONZALEZ RAFAEL	APK 11	1533 WOODWIND DR	5400 000005280	00057.200
15-21-28-5570-00-130	MI HERRERA GROUP LLC	APK 11	1499 WOODWIND DR	5400 000005280	00057.200
15-21-28-5570-00-140	RIVERA CARMEN M	APK 11	1493 WOODWIND DR	5400 000005280	00057.200
15-21-28-5570-00-150	FKH SFR C2 L P	APK 11	1487 WOODWIND DR	5400 000005280	00057.200
15-21-28-5570-00-160	SILVA JAVIER	APK 11	1481 WOODWIND DR	5400 000005280	00057.200
15-21-28-5570-00-170	SMITH-JACKSON TONYA SHARELLE	APK 11	1475 WOODWIND DR	5400 000005280	00057.200
15-21-28-5570-00-440	2017-2 IH BORROWER LP	APK 11	1566 WOODSTONE DR	5400 000005280	00057.200
15-21-28-5570-00-450	PEREZ NATASHA	APK 11	1572 WOODSTONE DR	5400 000006000	000006500
15-21-28-5570-00-460	SANTOS FERNANDO	APK 11	687 CARIBOU CT	5400 000005280	00057.200
15-21-28-5570-00-470	CODERO LUIS R	APK 11	681 CARIBOU CT	5400 000006000	000006500
15-21-28-5570-00-480	RODRIGUEZ CESAR AGUIRRE	APK 11	675 CARIBOU CT	5400 000005280	00057.200
15-21-28-5570-00-490	COLON MADERA MADELINE	APK 11	680 CARIBOU CT	5400 000005280	00057.200
15-21-28-5570-00-500	JAIRAM DEXTER	APK 11	686 CARIBOU CT	5400 000006000	000006500
15-21-28-5570-00-510	MACEDON TSHANNY L	APK 11	692 CARIBOU CT	5400 000006000	000006500
15-21-28-5570-00-520	ADAMS PATRICIA A	APK 11	1602 WOODSTONE DR	5400 000005280	00057.200
15-21-28-5570-00-530	DICKS DWAYNE R	APK 11	1608 WOODSTONE DR	5400 000005280	00057.200
15-21-28-5570-00-540	TORRES BETTY	APK 11	1614 WOODSTONE DR	5400 000005280	00057.200
15-21-28-5570-00-550	PIERRE-LOUIS LOUISILIA	APK 11	1620 WOODSTONE DR	5400 000005280	00057.200
15-21-28-5570-00-560	NEW RESIDENTIAL BORROWER 2022-SFR2 LLC	APK 11	1626 WOODSTONE DR	5400 000005280	00057.200
15-21-28-5570-00-570	DUNCAN KENNETH N	APK 11	1632 WOODSTONE DR	5400 000005280	00057.200
15-21-28-5570-00-580	NEGRON JOHN	APK 11	1638 WOODSTONE DR	5400 000005280	00057.200
15-21-28-5570-00-590	TORRES JOHNNY	APK 11	1580 WOODWIND DR	5400 000006000	000006500
15-21-28-5570-00-600	HENRY CLAUDIA M	APK 11	1574 WOODWIND DR	5400 000005280	00057.200
15-21-28-5570-00-610	TORRES JOSE LUIS	APK 11	1568 WOODWIND DR	5400 000005280	00057.200
15-21-28-5570-00-620	BRADSHAW LORRAINE J	APK 11	1562 WOODWIND DR	5400 000005280	00057.200
15-21-28-5570-00-630	SASENARINE TARAMATI	APK 11	1556 WOODWIND DR	5400 000005280	00057.200
15-21-28-5570-00-640	LAKE KELVIN R	APK 11	1550 WOODWIND DR	5400 000005280	00057.200
15-21-28-5570-00-650	BAKER TIFFANY L	APK 11	1544 WOODWIND DR	5400 000005280	00057.200
15-21-28-5570-00-660	HENLEY JOHN	APK 11	1538 WOODWIND DR	5400 000005280	00057.200
15-21-28-5570-00-670	PROGRESS RESIDENTIAL BORROWER 13 LLC	APK 11	1532 WOODWIND DR	5400 000005280	00057.200
15-21-28-5570-00-680	SCRIBNER LISA J	APK 11	1526 WOODWIND DR	5400 000005280	00057.200
15-21-28-5570-00-940	TAH 2017-1 BORROWER LLC	APK 11	1571 WOODSTONE DR	5400 000005280	00057.200
15-21-28-5570-00-950	SASENARINE RAYKHA	APK 11	1577 WOODSTONE DR	5400 000005280	00057.200
15-21-28-5570-00-960	ZAITER FARID	APK 11	1583 WOODSTONE DR	5400 000005280	00057.200
15-21-28-5570-00-970	2017-1 IH BORROWER L P	APK 11	1589 WOODSTONE DR	5400 000006000	000006500
15-21-28-5570-00-980	AMERICAN HOMES 4 RENT PROPERTIES SEVEN LLC	APK 11	1595 WOODSTONE DR	5400 000006000	000006500
15-21-28-5571-00-180	HUERTA OMAR	APK 11	1469 WOODWIND DR	5400 000005280	00057.200
15-21-28-5571-00-190	PERRY MERLANDE	APK 11	1463 WOODWIND DR	5400 000005280	00057.200
15-21-28-5571-00-200	TAH 2017-1 BORROWER LLC	APK 11	1457 WOODWIND DR	5400 000005280	00057.200
15-21-28-5571-00-210	GRIMSLEY MARY M	APK 11	1451 WOODWIND DR	5400 000006000	000006500
15-21-28-5571-00-220	NIETO ANA MARIA	APK 11	1445 WOODWIND DR	5400 000005280	00057.200
15-21-28-5571-00-230	SCHWARTING KENT	APK 11	1375 WOODWIND DR	5400 000006000	000006500
15-21-28-5571-00-240	PIERRE CLOTIDE JEAN	APK 11	1369 WOODWIND DR	5400 000005280	00057.200
15-21-28-5571-00-250	TAYLOR TODRICK	APK 11	1363 WOODWIND DR	5400 000006000	000006500
15-21-28-5571-00-260	RHIM TARGIE	APK 11	1357 WOODWIND DR	5400 000005280	00057.200
15-21-28-5571-00-270	FUENTES GLORYMAR	APK 11	1351 WOODWIND DR	5400 000005280	00057.200
15-21-28-5571-00-280	GARCIA NOEMI	APK 11	1345 WOODWIND DR	5400 000006000	000006500
15-21-28-5571-00-290	JONES JOSEPH	APK 11	1339 WOODWIND DR	5400 000005280	00057.200
15-21-28-5571-00-300	BLAS JOSE	APK 11	1332 WOODWIND DR	5400 000005280	00057.200
15-21-28-5571-00-310	SANCHEZ CINTHIA	APK 11	1338 WOODWIND DR	5400 000006000	000006500
15-21-28-5571-00-320	RUGGIERO JOSEPH L JR	APK 11	1344 WOODWIND DR	5400 000006000	000006500
15-21-28-5571-00-330	GRAVELIN JED SCOTT	APK 11	1350 WOODWIND DR	5400 000005280	00057.200
15-21-28-5571-00-340	AMERICAN HOMES 4 RENT PROPERTIES SEVEN LLC	APK 11	1356 WOODWIND DR	5400 000005280	00057.200

15-21-28-5571-00-350	TAH MS BORROWER LLC	APK 11	1362 WOODWIND DR	5400 000005280	00057.200
15-21-28-5571-00-360	WARNER NATHAN J	APK 11	1368 WOODWIND DR	5400 000005280	00057.200
15-21-28-5571-00-370	NELZI-NESMON MARIE VANESSA	APK 11	1374 WOODWIND DR	5400 000005280	00057.200
15-21-28-5571-00-380	ROSS MARIO A	APK 11	1380 WOODWIND DR	5400 000005280	00057.200
15-21-28-5571-00-390	HUTCHINSON FAMILY TRUST	APK 11	1392 WOODWIND DR	5400 000005280	00057.200
15-21-28-5571-00-400	RAMJITSINGH JACKMIEL	APK 11	1398 WOODWIND DR	5400 000005280	00057.200
15-21-28-5571-00-410	RODRIGUEZ ASIA	APK 11	1548 WOODSTONE DR	5400 000005280	00057.200
15-21-28-5571-00-420	MICHEL PAULE	APK 11	1554 WOODSTONE DR	5400 000005280	00057.200
15-21-28-5571-00-430	GRATACOE ANAIDA	APK 11	1560 WOODSTONE DR	5400 000005280	00057.200
15-21-28-5571-00-690	SWIFT STEPHANIE M	APK 11	1531 PALMSTONE DR	5400 000005280	00057.200
15-21-28-5571-00-700	DUNKIRK JUDYANN	APK 11	1537 PALMSTONE DR	5400 000005280	00057.200
15-21-28-5571-00-710	CHAU VONG VAN	APK 11	1543 PALMSTONE DR	5400 000005280	00057.200
15-21-28-5571-00-720	AMH 2015-1 BORROWER LP	APK 11	1549 PALMSTONE DR	5400 000005280	00057.200
15-21-28-5571-00-730	SNIDER JAMES L	APK 11	1555 PALMSTONE DR	5400 000005280	00057.200
15-21-28-5571-00-740	GALINDO MARIA E	APK 11	1561 PALMSTONE DR	5400 000005280	00057.200
15-21-28-5571-00-750	SASENARINE TARAMATI D	APK 11	1567 PALMSTONE DR	5400 000005280	00057.200
15-21-28-5571-00-760	PROGRESS RESIDENTIAL BORROWER 5 LLC	APK 11	1573 PALMSTONE DR	5400 000005280	00057.200
15-21-28-5571-00-770	MCCOY CHERIE	APK 11	1579 PALMSTONE DR	5400 000005280	00057.200
15-21-28-5571-00-780	AMERICAN HOMES 4 RENT	APK 11	1585 PALMSTONE DR	5400 000005280	00057.200
15-21-28-5571-00-790	SRP SUB LLC	APK 11	1584 PALMSTONE DR	5400 000006000	000006500
15-21-28-5571-00-800	TAH MS BORROWER LLC	APK 11	1576 PALMSTONE DR	5400 000005280	00057.200
15-21-28-5571-00-810	GREENE TOMMY	APK 11	1570 PALMSTONE DR	5400 000005280	00057.200
15-21-28-5571-00-820	CC LANE HOLDINGS LLC	APK 11	1564 PALMSTONE DR	5400 000005280	00057.200
15-21-28-5571-00-830	OTREPIEV VITALII N	APK 11	1558 PALMSTONE DR	5400 000005280	00057.200
15-21-28-5571-00-840	AGUIRRE STEVEN J	APK 11	1552 PALMSTONE DR	5400 000006000	000006500
15-21-28-5571-00-850	THEODULE MAURICE	APK 11	1546 PALMSTONE DR	5400 000005280	00057.200
15-21-28-5571-00-860	CLAITOR TIMOTHY	APK 11	1540 PALMSTONE DR	5400 000005280	00057.200
15-21-28-5571-00-870	KING RICHARD E	APK 11	1534 PALMSTONE DR	5400 000005280	00057.200
15-21-28-5571-00-880	AMERICAN HOMES 4 RENT PROPERTIES SEVEN LLC	APK 11	1528 PALMSTONE DR	5400 000006000	000006500
15-21-28-5571-00-890	TERRELL BRYANT	APK 11	1541 WOODSTONE DR	5400 000005280	00057.200
15-21-28-5571-00-900	MITCHELL ANNETTE	APK 11	1547 WOODSTONE DR	5400 000005280	00057.200
15-21-28-5571-00-910	TAH 2017-1 BORROWER LLC	APK 11	1553 WOODSTONE DR	5400 000005280	00057.200
15-21-28-5571-00-920	POSADAS JOSE	APK 11	1559 WOODSTONE DR	5400 000005280	00057.200
15-21-28-5571-00-930	HERNANDEZ FLORA M	APK 11	1565 WOODSTONE DR	5400 000005280	00057.200
15-21-28-6756-00-021	BUSBY WILLIE	APK 5	406 E 8TH ST	5400 000006000	000006500
15-21-28-6756-00-022	7 CONSULTANTS LLC	APK 5	813 GEORGIA AVE	5400 000005280	00057.200
15-21-28-6756-00-040	SHANWIN1 LLC	APK 5	424 E 8TH ST	5400 000005280	00057.200
15-21-28-6756-00-050	BOURDON SHIRLEY ANN	APK 5	450 E 8TH ST	5400 000007200	000007800
15-21-28-6756-00-080	BISHOP ALAN	APK 5	814 ALABAMA AVE	5400 000005280	00057.200
15-21-28-6756-00-090	PEINE JOHN	APK 5	818 ALABAMA AVE	5400 000006000	000006500
15-21-28-6756-00-100	PEINE JOHN	APK 5	822 ALABAMA AVE	5400 000007200	000007800
15-21-28-6756-00-110	CURTISS MARY HELEN SALDANA	APK 5	830 APOPKA BLVD	5400 000006000	000006500
15-21-28-6756-00-120	PEINE JOHN E	APK 5	415 E 9TH ST	5400 000005280	00057.200
15-21-28-6756-00-140	PEINE JOHN E	APK 5	407 E 9TH ST	5400 000005280	00057.200
15-21-28-6756-00-160	DAVILMAR GUBBS	APK 5	401 E 9TH ST	5400 000005280	00057.200
15-21-28-6756-00-170	BALLENTINE ROBERT A	APK 5	819 GEORGIA AVE	5400 000005280	00057.200
15-21-28-6756-00-280	PEINE JOHN E	APK 5	404 E 9TH ST	5400 000006000	000006500
15-21-28-6756-00-310	PEINE JOHN E	APK 5	410 E 9TH ST	5400 000006000	000006500
15-21-28-6756-00-330	PEINE JOHN E	APK 5	426 E 9TH ST	5400 000006000	000006500
15-21-28-6756-00-340	PEINE JOHN	APK 5	918 LITTLE AVE	5400 000005280	00057.200
15-21-28-6756-00-350	CEBALLOS MANUEL	APK 5	920 LITTLE AVE	5400 000003600	000003900
15-21-28-6756-00-360	PIMENTA CABELLOS CAROLINA A	APK 5	922 LITTLE AVE	5400 000005280	00057.200
15-21-28-6756-00-370	CEBALLOS MANUEL	APK 5	924 LITTLE AVE	5400 000005280	00057.200
15-21-28-6756-00-390	SWEETEN RONNIE	APK 5	415 E 10TH ST	5400 000005280	00057.200
15-21-28-6756-00-400	HERRERA MACARIO S SR	APK 5	413 E 10TH ST	5400 000005280	00057.200
15-21-28-6756-00-410	HERRERA MACARIO	APK 5	939 GEORGIA AVE	5400 000007200	000007800
15-21-28-6756-00-430	MARPAN INC	APK 5	925 GEORGIA AVE	5400 000007200	000007800
15-21-28-6756-00-460	CEBALLOS MANUEL	APK 5	432 E 9TH ST	5400 000006000	000006500
15-21-28-6756-00-480	CEBALLOS MANUEL	APK 5	900 ALABAMA AVE	5400 000005280	00057.200
15-21-28-6756-00-500	FERRELL ROBERT VANCE ESTATE	APK 5	908 ALABAMA AVE	5400 000006000	000006500
15-21-28-6756-00-511	MARTINEZ DAMIAN	APK 5	924 S MCGEE AVE	5400 000005280	00057.200
15-21-28-6756-00-530	CHANCELLOR FRANCIS	APK 5	926 S MCGEE AVE	5400 000005280	00057.200
15-21-28-6756-00-540	PIERCE MARIANNA	APK 5	936 S MCGEE AVE	5400 000005280	00057.200

15-21-28-6756-00-550	COOPER WILLIAM DEAN	APK 5	443 E 10TH ST	5400 000005280	00057.200
15-21-28-6756-00-560	SMITH HENRY JR	APK 5	439 E 10TH ST	5400 000005280	00057.200
15-21-28-6756-00-581	HALL GWEN B	APK 5	939 LITTLE AVE	5400 000005280	00057.200
15-21-28-6756-00-590	TORRES ROBERTO A	APK 5	925 LITTLE AVE	5400 000005280	00057.200
15-21-28-6756-00-600	CEBALLOS MANUEL	APK 5	921 LITTLE AVE	5400 000005280	00057.200
15-21-28-7048-01-140	PAULK DARREN	APK 11	624 E 10TH ST	5400 000005280	00057.200
15-21-28-7048-01-240	PAULK DARREN	APK 11	626 E 10TH ST	5400 000005280	00057.200
15-21-28-7048-02-010	ODOM RICHARD M	APK 11	685 E 10TH ST	5400 000005280	00057.200
15-21-28-7048-02-030	PEREZ JAMAR	APK 11	940 S CHRISTIANA AVE	5400 000005280	00057.200
15-21-28-7048-02-060	PEREZ JAMAR	APK 11	932 S CHRISTIANA AVE	5400 000006000	000006500
15-21-28-7048-02-090	ETHRIDGE EDWARD ESTATE	APK 11	926 S CHRISTIANA AVE	5400 000005280	00057.200
15-21-28-7048-02-120	CRUZ OMAR	APK 11	920 S CHRISTIANA AVE	5400 000006000	000006500
15-21-28-7048-02-150	KELSEY SEAN L	APK 11	916 S CHRISTIANA AVE	5400 000005280	00057.200
15-21-28-7048-02-180	ROUNTREE JOHN LIFE ESTATE	APK 11	908 S CHRISTIANA AVE	5400 000006000	000006500
15-21-28-7048-02-210	JUAREZ MIRANDA SELVYN RODERICO	APK 11	904 S CHRISTIANA AVE	5400 000006000	000006500
15-21-28-7048-02-230	MIRANDA SELVYN JUAREZ	APK 11	903 HAAS AVE	5400 000005280	00057.200
15-21-28-7048-02-241	JUAREZ PROPERTY INVESTMENTS LLC	APK 11	911 HAAS AVE	5400 000005280	00057.200
15-21-28-7048-02-270	GOMEZ MARIA CARMEN	APK 11	915 HAAS AVE	5400 000006000	000006500
15-21-28-7048-02-320	JETER DARWIN EUGENE	APK 11	919 HAAS AVE	5400 000006000	000006500
15-21-28-7048-02-350	PERRY EVELYN	APK 11	927 HAAS AVE	5400 000006000	000006500
15-21-28-7048-02-420	HIDALGO CARLOS GODINEZ	APK 11	625 E 10TH ST	5400 000006000	000006500
15-21-28-7540-00-010	DUKE ENERGY FLORIDA INC	APK 5	205 E 8TH ST	5400 000003600	000003900
15-21-28-7540-00-021	COMMUNITY HEALTH CENTERS INC	APK 5	210 E 7TH ST	5400 000042000	000045500
15-21-28-7540-00-031	CITY OF APOPKA	APK 5	207 E 8TH ST	5400 000013200	000014300
15-21-28-7540-00-040	CRESPO HUMBERTO LEIVA	APK 5	219 E 8TH ST	5400 000005280	00057.200
15-21-28-7540-00-053	SAUCEDA MAURILLO	APK 5	720 S FOREST AVE	5400 000005280	00057.200
15-21-28-7540-00-054	MCGEE FAMILY TRUST 50% INT	APK 5	150 E 7TH ST	5400 000003600	000003900
15-21-28-7540-00-055	MCGEE FAMILY TRUST 50% INT	APK 5	136 E 7TH ST	5400 000013200	000014300
15-21-28-7540-00-056	MCGEE FAMILY TRUST 50% INT	APK 5	146 E 7TH ST	5400 000003600	000003900
15-21-28-7540-00-070	APOPKA INDUSTRIAL PARK LLC	APK 5	126 E 7TH ST	5400 000030000	000029900
15-21-28-7540-00-100	WILLIAM D COOK SR TRUST 50% INT	APK 5	705 S PARK AVE	5400 000051600	000055900
15-21-28-7540-00-140	LUNA CARLOS	APK 5	830 S HIGHLAND AVE	5400 000005280	00057.200
15-21-28-7540-00-151	WARNER KENNETH M	APK 5	804 S HIGHLAND AVE	5400 000005280	00057.200
15-21-28-7540-00-152	MORENO ELVIRA L	APK 5	802 S HIGHLAND AVE	5400 000005280	00057.200
15-21-28-7540-00-160	JUAREZ INVESTMENTS LLC	APK 5	813 ROBINSON AVE	5400 000003600	000014300
15-21-28-7540-00-180	LUNA ANDREA	APK 5	840 S HIGHLAND AVE	5400 000003600	000014300
15-21-28-7540-00-201	LOAVES AND FISHES INC	APK 5	208 E 8TH ST	5400 000018000	000019500
15-21-28-7540-00-203	SUMLIN JOSEPH F	APK 5	234 E 8TH ST	5400 000007200	000007800
15-21-28-7540-00-210	APOPKA INDUSTRIAL PARK LLC	APK 5	192 E 9TH ST	5400 000032400	000035100
15-21-28-7540-00-211	LOAVES FISHES	APK 5	206 E 8TH ST	5400 000020400	000024700
15-21-28-7540-00-220	APOPKA INDUSTRIAL PARK LLC	APK 5	820 ROBINSON AVE	5400 000018000	000019500
15-21-28-7540-00-230	ANGELES ADENIA M	APK 5	831 ROBINSON AVE	5400 000015600	000016900
15-21-28-7540-00-370	TAVERAS JOSE	APK 5	223 E 8TH ST	5400 000005280	00057.200
17-21-28-0880-00-002	BRECKENRIDGE LANDOWNERS ASSN INC	APK 11	1005 CAVAN DR	5400	000014300
15-21-28-7540-00-381	DENAUD KETHLIE	APK 5	237 E 8TH ST	5400 000005280	00057.200
15-21-28-7540-00-391	CAMERON KEITH	APK 5	746 S HIGHLAND AVE	5400 000005280	00057.200
15-21-28-7540-00-392	CAMERON KEITH	APK 5	S HIGHLAND AVE	5400 000005280	00057.200
15-21-28-7540-00-400	APOPKA INDUSTRIAL PARK LLC	APK 5	920 ROBINSON AVE	5400 000003600	000003900
15-21-28-7540-00-440	PARK 803 TRUST	APK 5	ROBINSON AVE	5400 000003600	000003900
15-21-28-7540-00-460	CATHERS BOB	APK 5	1044 ROBINSON AVE	5400 000018000	000019500
15-21-28-7540-00-520	NEYCO LLC	APK 5	959 ROBINSON AVE	5400 000003600	000003900
15-21-28-7540-00-530	NEYCO LLC	APK 5	ROBINSON AVE	5400 000003600	000003900
15-21-28-7540-00-540	NEYCO LLC	APK 5	929 ROBINSON AVE	5400 000013200	000016900
15-21-28-7540-00-550	NEYCO LLC	APK 5	940 S HIGHLAND AVE	5400 000046800	000050700
15-21-28-7540-00-771	APOPKA HOLDING LLC	APK 11	1109 S PARK AVE	5400 000003600	000003900
15-21-28-7540-00-772	APOPKA HOLDING LLC	APK 11	157 RAND CT	5400 000003600	000003900
15-21-28-7540-00-790	APOPKA INDUSTRIAL PARK LLC	APK 5	1051 S PARK AVE	5400 000003600	000003900
15-21-28-7540-00-941	CITY OF APOPKA	APK 5	120 E 9TH ST	5400 000003600	000014300
15-21-28-7540-00-950	APOPKA INDUSTRIAL PARK LLC	APK 5	ROBINSON AVE	5400 000003600	000003900
15-21-28-7540-00-990	NEYCO LLC	APK 5	971 ROBINSON AVE	5400 000003600	000003900
15-21-28-9488-00-010	CHURCH OF GOD OF PROPHECY	APK 5	380 E 7TH ST	5400 000022800	000024700
15-21-28-9488-00-050	ZAMORA JOSE	APK 5	370 E 7TH ST	5400 000006000	000006500
15-21-28-9488-00-060	ZAMORA JOSE	APK 5	334 E 7TH ST	5400 000003600	000003900

15-21-28-9488-00-070 TREJO ANTONIA
 15-21-28-9488-00-080 VILLANUEVA ABELARDO M
 16-21-28-0000-00-001 CITY OF APOPKA
 16-21-28-0000-00-003 PROSHOT PROPERTY INVESTMENTS LLC
 16-21-28-0000-00-004 CLPF CADENCE NORTHSTAR LLC
 16-21-28-0000-00-123 PALM TREE PACKAGING INC
 16-21-28-0000-00-194 2BPROPERTY SOLUTIONS LLC
 16-21-28-0000-00-198 PICKENS PEDRICK HOLDINGS LLC
 16-21-28-0000-00-205 MOTLAGH JONATHAN
 16-21-28-0000-00-207 REASON FOR THE SEASON LLC
 16-21-28-0000-00-223 APOPKA COMMERCE CENTER LLC
 16-21-28-0000-00-224 SEEPERSAUD SHAMENA
 16-21-28-0000-00-229 HARBIN ENTERPRISES LLC
 16-21-28-0000-00-232 HARBIN ENTERPRISES LLC
 16-21-28-0000-00-233 SISTERS BUILDERS OF A JUST COMMUNITY INC
 16-21-28-0000-00-252 APOPKA COMMERCE CENTER LLC
 16-21-28-0000-00-271 PROSHOT PROPERTY INVESTMENTS LLC
 16-21-28-0000-00-276 SISTERS BUILDERS OF A JUST COMMUNITY INC
 16-21-28-0200-00-010 FLAKES JEROME
 16-21-28-0200-00-020 WOLFORD WALTER R
 16-21-28-0200-00-030 RUGGIERO JOSEPH JR
 16-21-28-0200-00-040 JONES BOB CHAMBERS
 16-21-28-0200-00-050 GARCIA GLORIA I
 16-21-28-0200-00-060 LAUREANO BRUNILDA
 16-21-28-0200-00-070 FREEMAN MARK
 16-21-28-3456-00-020 HOLMES BENNIE M
 16-21-28-3456-00-030 VISSER PROPERTIES LLC
 16-21-28-3456-00-040 WILLIS ROBERT L JR
 16-21-28-3456-00-050 HUDSON SYLVIA FISHER
 16-21-28-3456-00-060 ZEPEDA JUAN C
 16-21-28-3456-00-070 MORENO TIRSO
 16-21-28-3456-00-080 BELL WILLIE JR
 16-21-28-3456-00-090 BRADFORD MARY L
 16-21-28-3456-00-100 MEDRANO MANUEL
 16-21-28-3456-00-110 MARK CINDY
 16-21-28-3456-00-120 LOERA MARIE E
 16-21-28-3456-00-130 MUNOZ JOSE M
 16-21-28-3456-00-140 RIVAS JESUS
 16-21-28-3456-00-150 WILSON LEWIS B
 16-21-28-3456-00-160 WILLIAMS LASHONDA
 16-21-28-3456-00-170 LALUZ ALEXANDER
 16-21-28-3456-00-180 CANNONIER CHARLES FERNANDO JR
 16-21-28-3456-00-190 LOPEZ SADIA
 16-21-28-3456-00-200 BARBARA LANG FAMILY REVOCABLE TRUST
 16-21-28-3470-00-010 MAGIC HOUSES LLC
 16-21-28-3470-00-020 MAGIC HOUSES LLC
 16-21-28-3470-00-030 MAGIC HOUSES LLC
 16-21-28-5034-00-010 HUNTLEY W T TR
 16-21-28-5034-00-020 TORRES DEBANOS MARIA
 16-21-28-5034-00-040 OGLESBY ELSA
 16-21-28-5500-00-500 VERDIEU JOSEPH
 17-21-28-0000-00-002 HOOPER PAULA K 1/3 INT
 17-21-28-0000-00-003 KS APOPKA CENTERLINE DEVELOPMENT LLC
 17-21-28-0000-00-004 BORJAS ARMANDO
 17-21-28-0000-00-007 APOPKA CENTERLINE DEVELOPMENT LLC
 17-21-28-0000-00-008 APOPKA CENTERLINE DEVELOPMENT LLC
 17-21-28-0000-00-010 CARTER DARYL M TR
 17-21-28-0000-00-012 APOPKA CENTERLINE DEVELOPMENT LLC
 17-21-28-0000-00-013 APOPKA CENTERLINE DEVELOPMENT LLC
 17-21-28-0000-00-015 APOPKA CENTERLINE DEVELOPMENT LLC
 17-21-28-0000-00-020 BORJAS ARMANDO
 17-21-28-0000-00-028 BRONSON TROY S LIFE ESTATE
 09-21-28-3515-00-550 GLINTON TRAVIS M

APK 5	349 E 8TH ST	5400	000005280	00057.200
APK 5	361 E 8TH ST	5400	000005280	00057.200
APK 11	815 S BRADSHAW RD	5400	000003600	000003900
APK 11	1144 OCOEE APOPKA RD	5400	000037200	000040300
APK 11	1220 STARPOINT DR	5400	000054000	000022100
APK 11	1126 OCOEE APOPKA RD	5400	000030000	000032500
APK 11	1137 OCOEE APOPKA RD	5400	000022800	000024700
APK 11	549 W 13TH ST	5400	000042000	000045500
APK 11	1051 OCOEE APOPKA RD	5400	000066000	000076700
APK 11	700 S HAWTHORNE AVE	5400	000082800	000089700
APK 11	970 OCOEE APOPKA RD	5400	000102000	000110500
APK 11	1250 OCOEE APOPKA RD	5400	000003600	000003900
APK 11	920 S BRADSHAW RD	5400	000066000	000071500
APK 11	728 S BRADSHAW RD	5400	000025200	000029900
APK 11	800 S HAWTHORNE AVE	5400	000049200	000053300
APK 11	530 COOPER COMMERCE DR	5400	000190800	000206700
APK 11	OCOEE APOPKA RD	5400	000022800	000024700
APK 11	S BRADSHAW RD	5400	000003600	000003900
APK 11	236 W 10TH ST	5400	000006000	000006500
APK 11	240 W 10TH ST	5400	000005280	00057.200
APK 11	1019 S HAWTHORNE AVE	5400	000005280	00057.200
APK 11	1025 S HAWTHORNE AVE	5400	000005280	00057.200
APK 11	1031 S HAWTHORNE AVE	5400	000005280	00057.200
APK 11	239 W G H WASHINGTON ST	5400	000005280	00057.200
APK 11	237 W G H WASHINGTON ST	5400	000005280	00057.200
APK 11	1010 S HAWTHORNE AVE	5400	000006000	000006500
APK 11	1018 S HAWTHORNE AVE	5400	000006000	000006500
APK 11	1026 S HAWTHORNE AVE	5400	000005280	00057.200
APK 11	1034 S HAWTHORNE AVE	5400	000006000	000006500
APK 11	1042 S HAWTHORNE AVE	5400	000006000	000006500
APK 11	1050 S HAWTHORNE AVE	5400	000006000	000006500
APK 11	1104 S HAWTHORNE AVE	5400	000006000	000006500
APK 11	1112 S HAWTHORNE AVE	5400	000006000	000006500
APK 11	1120 S HAWTHORNE AVE	5400	000006000	000006500
APK 11	1128 S HAWTHORNE AVE	5400	000006000	000006500
APK 11	1136 S HAWTHORNE AVE	5400	000006000	000006500
APK 11	1144 S HAWTHORNE AVE	5400	000005280	00057.200
APK 11	1152 S HAWTHORNE AVE	5400	000005280	00057.200
APK 11	1160 S HAWTHORNE AVE	5400	000006000	000006500
APK 11	1168 S HAWTHORNE AVE	5400	000006000	000006500
APK 11	1176 S HAWTHORNE AVE	5400	000006000	000006500
APK 11	301 W 13TH ST	5400	000006000	000006500
APK 11	309 W 13TH ST	5400	000005280	00057.200
APK 11	317 W 13TH ST	5400	000006000	000006500
APK 5	63 W 10TH ST	5400	000000000	000003900
APK 5	59 W 10TH ST	5400	000000000	000003900
APK 5	53 W 10TH ST	5400	000000000	000003900
APK 11	869 OCOEE APOPKA RD	5400	000003600	000003900
APK 11	875 OCOEE APOPKA RD	5400	000003600	000003900
APK 11	887 OCOEE APOPKA RD	5400	000020400	000022100
APK 11	1251 OCOEE APOPKA RD	5400	000005280	00057.200
APK 11	CAVAN DR	5400	000003600	000003900
APK 11	1885 BOY SCOUT RD	5400	000046800	000027300
APK 11	1927 BOY SCOUT RD	5400	000006000	000006500
APK 11	1555 BRONSON LAKE DR	5400		000024700
APK 11	1685 BRONSON LAKE DR	5400		000003900
APK 11	1280 OCOEE APOPKA RD	5400	000003600	000003900
APK 11	1516 BOY SCOUT RD	5400		000003900
APK 11	OCOEE APOPKA RD	5400	000003600	000003900
APK 11	BOY SCOUT RD	5400		000003900
APK 11	1921 BOY SCOUT RD	5400	000005280	00057.200
APK 11	1400 OCOEE APOPKA RD	5400		000007800
APK 11	397 SMUGGLERS WAY	5400	000005280	00057.200

17-21-28-0880-00-010	BISRAM SIMON	APK 11	1171 GALWAY BLVD	5400	000006000	000006500
17-21-28-0880-00-020	PRESCOTT CAROL D	APK 11	1163 GALWAY BLVD	5400	000006000	000006500
17-21-28-0880-00-030	SMITH KRISTY	APK 11	1155 GALWAY BLVD	5400	000006000	000006500
17-21-28-0880-00-040	1147 GALWAY BLVD LAND TRUST	APK 11	1147 GALWAY BLVD	5400	000006000	000006500
17-21-28-0880-00-050	HAMPTON WADE H	APK 11	1139 GALWAY BLVD	5400	000006000	000006500
17-21-28-0880-00-060	JOHNSON RAYMOND	APK 11	1131 GALWAY BLVD	5400	000006000	000006500
17-21-28-0880-00-070	GARCIA CARLOS	APK 11	1123 GALWAY BLVD	5400	000007200	000007800
17-21-28-0880-00-080	COLLAZO EDWIN	APK 11	1115 GALWAY BLVD	5400	000007200	000007800
17-21-28-0880-00-090	KEYSER MICHAEL	APK 11	1107 GALWAY BLVD	5400	000006000	000006500
17-21-28-0880-00-100	BLANCHARD BOOKAL REVOCABLE LIVING TRUST	APK 11	1083 GALWAY BLVD	5400	000006000	000006500
17-21-28-0880-00-110	PAYNE MARK	APK 11	1075 GALWAY BLVD	5400	000006000	000006500
17-21-28-0880-00-120	MEAD TERENCE	APK 11	1067 GALWAY BLVD	5400	000007200	000007800
17-21-28-0880-00-130	MCLEAN CHRISTOPHER A	APK 11	1059 GALWAY BLVD	5400	000006000	000006500
17-21-28-0880-00-140	JONES SONIA	APK 11	1051 GALWAY BLVD	5400	000006000	000006500
17-21-28-0880-00-150	LAVOILE MYRIAME	APK 11	1043 GALWAY BLVD	5400	000007200	000007800
17-21-28-0880-00-160	SENAY GEORGE H JR	APK 11	1035 GALWAY BLVD	5400	000006000	000006500
17-21-28-0880-00-170	BRYANT VALERIE	APK 11	1027 GALWAY BLVD	5400	000006000	000006500
17-21-28-0880-00-180	ALCE PRENES	APK 11	1019 GALWAY BLVD	5400	000007200	000007800
17-21-28-0880-00-190	GARCIA CARLOS	APK 11	1011 GALWAY BLVD	5400	000006000	000006500
17-21-28-0880-00-200	DAYS PEVIN	APK 11	1003 GALWAY BLVD	5400	000006000	000006500
17-21-28-0880-00-210	PERALTA ROSS N	APK 11	997 GALWAY BLVD	5400	000006000	000006500
17-21-28-0880-00-220	THOMAS JOE V LIFE ESTATE	APK 11	989 GALWAY BLVD	5400	000006000	000006500
17-21-28-0880-00-230	EKW HOMES LLC	APK 11	981 GALWAY BLVD	5400	000006000	000006500
17-21-28-0880-00-240	YU JOSHUA	APK 11	973 GALWAY BLVD	5400	000007200	000007800
17-21-28-0880-00-250	RIZO JESSICA	APK 11	965 GALWAY BLVD	5400	000006000	000006500
17-21-28-0880-00-260	SANTOS GUSTAVO	APK 11	957 GALWAY BLVD	5400	000006000	000006500
17-21-28-0880-00-270	JONES SUNITIA	APK 11	949 GALWAY BLVD	5400	000006000	000006500
17-21-28-0880-00-280	JOUBERT LUNEL ABDEL	APK 11	941 GALWAY BLVD	5400	000006000	000006500
17-21-28-0880-00-290	WOLFE TERRY L	APK 11	933 GALWAY BLVD	5400	000006000	000006500
17-21-28-0880-00-300	LOEBENBERG JOSHUA A	APK 11	925 GALWAY BLVD	5400	000006000	000006500
17-21-28-0880-00-310	DUONG QUANG H	APK 11	917 GALWAY BLVD	5400	000006000	000006500
17-21-28-0880-00-320	JOHNSON WESTON B	APK 11	909 GALWAY BLVD	5400	000006000	000006500
17-21-28-0880-00-330	GENT KIMM R	APK 11	901 GALWAY BLVD	5400	000006000	000006500
17-21-28-0880-00-340	DAVIS KELVEN LAMAR	APK 11	893 GALWAY BLVD	5400	000006000	000006500
17-21-28-0880-00-350	MELENDEZ KATHERINE LOPEZ	APK 11	885 GALWAY BLVD	5400	000006000	000006500
17-21-28-0880-00-360	BLOUNT TASHA M	APK 11	877 GALWAY BLVD	5400	000007200	000007800
17-21-28-0880-00-370	GEERLING MARTIN E	APK 11	869 GALWAY BLVD	5400	000006000	000006500
17-21-28-0880-00-380	HAIRSTON HOWARD JERMAINE	APK 11	861 GALWAY BLVD	5400	000006000	000006500
17-21-28-0880-00-390	MARCHELOS TERISE MARIE	APK 11	853 GALWAY BLVD	5400	000006000	000006500
17-21-28-0880-00-400	MCELWEE JARED AARON	APK 11	845 GALWAY BLVD	5400	000007200	000007800
17-21-28-0880-00-410	LEWIS AMY	APK 11	837 GALWAY BLVD	5400	000006000	000006500
17-21-28-0880-00-420	HARDY JOANN	APK 11	829 GALWAY BLVD	5400	000006000	000006500
17-21-28-0880-00-430	GREEN RODNEY J	APK 11	821 GALWAY BLVD	5400	000006000	000006500
17-21-28-0880-00-440	PEREZ JOSE A	APK 11	813 GALWAY BLVD	5400	000006000	000006500
17-21-28-0880-00-450	SAINT HILAIRE MIRLAINE	APK 11	805 GALWAY BLVD	5400	000007200	000007800
17-21-28-0880-00-460	MOYER PAUL V	APK 11	797 GALWAY BLVD	5400	000006000	000006500
17-21-28-0880-00-470	FORD MICHAEL	APK 11	789 GALWAY BLVD	5400	000007200	000007800
17-21-28-0880-00-480	HPA BORROWER 2016-2 LLC	APK 11	781 GALWAY BLVD	5400	000006000	000006500
17-21-28-0880-00-490	PAYNE LAMAR	APK 11	773 GALWAY BLVD	5400	000006000	000006500
17-21-28-0880-00-500	HARRELL OMAR	APK 11	765 GALWAY BLVD	5400	000007200	000007800
17-21-28-0880-00-510	SCHANNE ILA S	APK 11	757 GALWAY BLVD	5400	000006000	000006500
17-21-28-0880-00-520	CRIGHTON NEIL G	APK 11	749 GALWAY BLVD	5400	000007200	000007800
17-21-28-0880-00-530	SEVERE SHARDLY	APK 11	741 GALWAY BLVD	5400	000006000	000006500
17-21-28-0880-00-540	WELLS LATOYA	APK 11	924 GALWAY BLVD	5400	000007200	000007800
17-21-28-0880-00-550	MOORE EULA S	APK 11	932 GALWAY BLVD	5400	000006000	000006500
17-21-28-0880-00-560	GOKOOL ANDRON	APK 11	940 GALWAY BLVD	5400	000007200	000007800
17-21-28-0880-00-570	PEACH ANTHONY R	APK 11	948 GALWAY BLVD	5400	000006000	000006500
17-21-28-0880-00-580	ROMAN HILDA N	APK 11	956 GALWAY BLVD	5400	000006000	000006500
17-21-28-0880-00-590	ASSUNCAO AMANDA	APK 11	964 GALWAY BLVD	5400	000007200	000007800
17-21-28-0880-00-600	BRYANT FRANKLIN D	APK 11	972 GALWAY BLVD	5400	000006000	000006500
17-21-28-0880-00-610	RAMIREZ RAFAEL	APK 11	980 GALWAY BLVD	5400	000006000	000006500
17-21-28-0880-00-620	BROWN EGLON S	APK 11	1301 WESTMEATH CT	5400	000007200	000007800
17-21-28-0880-00-630	PHANORD MARIE C	APK 11	1309 WESTMEATH CT	5400	000007200	000007800

17-21-28-0880-00-640	LANAHAN MICHAEL TERRENCE	APK 11	1317 WESTMEATH CT	5400	000007200	000007800
17-21-28-0880-00-650	BAILEY ROBERT WILLIAM III	APK 11	1325 WESTMEATH CT	5400	000006000	000006500
17-21-28-0880-00-660	SMITH ANTONIO	APK 11	1333 WESTMEATH CT	5400	000006000	000006500
17-21-28-0880-00-670	FERGUSON ERNEST L	APK 11	1332 WESTMEATH CT	5400	000006000	000006500
17-21-28-0880-00-680	SHAH HETAL	APK 11	1324 WESTMEATH CT	5400	000007200	000007800
17-21-28-0880-00-690	ROBERTSON THOMAS D	APK 11	1316 WESTMEATH CT	5400	000006000	000006500
17-21-28-0880-00-700	GARCONVILLE MERIENNE	APK 11	1308 WESTMEATH CT	5400	000007200	000007800
17-21-28-0880-00-710	MOONASAR RAVI	APK 11	1300 WESTMEATH CT	5400	000007200	000007800
17-21-28-0880-00-720	THAMES WILLIE A	APK 11	1020 GALWAY BLVD	5400	000006000	000006500
17-21-28-0880-00-730	PINTOR MARIA	APK 11	1028 GALWAY BLVD	5400	000006000	000006500
17-21-28-0880-00-740	HARRIS TERI L	APK 11	1036 GALWAY BLVD	5400	000006000	000006500
17-21-28-0880-00-750	SHAH BAKUL	APK 11	1044 GALWAY BLVD	5400	000007200	000007800
17-21-28-0880-00-760	BRASKO ANNETTE	APK 11	1068 GALWAY BLVD	5400	000006000	000006500
17-21-28-0880-00-770	LEWIS KEVIN BERNARD	APK 11	1082 GALWAY BLVD	5400	000006000	000006500
17-21-28-0880-00-780	TAYLOR TYRONE E	APK 11	939 OFFALY CT	5400	000007200	000007800
17-21-28-0880-00-790	ECHANIQUE ANDREW JAMES	APK 11	931 OFFALY CT	5400	000006000	000006500
17-21-28-0880-00-800	MURPHY ALICE D	APK 11	923 OFFALY CT	5400	000006000	000006500
17-21-28-0880-00-810	DEL VILLAR MIGUEL A	APK 11	915 OFFALY CT	5400	000007200	000007800
17-21-28-0880-00-820	SHUNG MELISSA A	APK 11	922 OFFALY CT	5400	000006000	000006500
17-21-28-0880-00-830	GORDON MARCIA	APK 11	930 OFFALY CT	5400	000007200	000007800
17-21-28-0880-00-840	JESTUS MICHAEL A	APK 11	938 OFFALY CT	5400	000007200	000007800
17-21-28-0880-00-850	AUGUSTE DAVID J	APK 11	946 OFFALY CT	5400	000006000	000006500
17-21-28-0880-00-860	MILLER WILLIE ROOSEVELT JR	APK 11	954 OFFALY CT	5400	000007200	000007800
17-21-28-0880-00-870	JACKSON CHELSEA HOLLINGER	APK 11	1116 GALWAY BLVD	5400	000007200	000007800
17-21-28-0880-00-880	CROSKEY LAVON	APK 11	1138 GALWAY BLVD	5400	000006000	000006500
17-21-28-0880-00-890	FARRELL DION D	APK 11	1146 GALWAY BLVD	5400	000006000	000006500
17-21-28-0880-00-900	JOSEPH LORNETTE C	APK 11	1073 CAVAN DR	5400	000007200	000007800
17-21-28-0880-00-910	ELLIS MARK E	APK 11	1065 CAVAN DR	5400	000007200	000007800
17-21-28-0880-00-920	THOMPSON GINA Y	APK 11	1057 CAVAN DR	5400	000007200	000007800
17-21-28-0880-00-930	JACQUESON ELIE TRUST	APK 11	1049 CAVAN DR	5400	000007200	000007800
17-21-28-0880-00-940	GAITOR ABRAHAM III	APK 11	1041 CAVAN DR	5400	000007200	000007800
17-21-28-0880-00-950	HENSLEY-LAIRD GARY	APK 11	1033 CAVAN DR	5400	000006000	000006500
17-21-28-0880-00-960	LEVY RYAN ALEXANDER	APK 11	1025 CAVAN DR	5400	000006000	000006500
17-21-28-0880-00-970	GIBSON KELVIN	APK 11	775 LONGFORD LOOP	5400	000006000	000006500
17-21-28-0880-00-980	NOBLE DON F	APK 11	767 LONGFORD LOOP	5400	000006000	000006500
17-21-28-0880-00-990	WILKS DUHANEY	APK 11	759 LONGFORD LOOP	5400	000006000	000006500
17-21-28-0880-01-000	HAN YUXIN	APK 11	751 LONGFORD LOOP	5400	000007200	000007800
17-21-28-0880-01-010	BOLIERE SAMUEL	APK 11	743 LONGFORD LOOP	5400	000007200	000007800
17-21-28-0880-01-020	BERTIL FRANCOIS	APK 11	735 LONGFORD LOOP	5400	000007200	000007800
17-21-28-0880-01-030	BENNETT PAULA C	APK 11	727 LONGFORD LOOP	5400	000007200	000007800
17-21-28-0880-01-040	PINEIRO ROSA I	APK 11	719 LONGFORD LOOP	5400	000007200	000007800
17-21-28-0880-01-050	HOWARD GARRY	APK 11	711 LONGFORD LOOP	5400	000007200	000007800
17-21-28-0880-01-060	JOCHIMS-MANN TYRA LEA	APK 11	703 LONGFORD LOOP	5400	000006000	000006500
17-21-28-0880-01-070	HITCHCOCK PENNY	APK 11	695 LONGFORD LOOP	5400	000007200	000007800
17-21-28-0880-01-080	MARKS JERALD	APK 11	687 LONGFORD LOOP	5400	000007200	000007800
17-21-28-0880-01-090	MALCOLM MICHAEL D	APK 11	679 LONGFORD LOOP	5400	000007200	000007800
17-21-28-0880-01-100	GARCIA GOBLE KELSIE ANN	APK 11	671 LONGFORD LOOP	5400	000007200	000007800
17-21-28-0880-01-110	GELIN RIGAUD	APK 11	663 LONGFORD LOOP	5400	000007200	000007800
17-21-28-0880-01-120	MCRAE JASON MIACHEL	APK 11	655 LONGFORD LOOP	5400	000007200	000007800
17-21-28-0880-01-130	WRIGHT CLAUDIA J	APK 11	866 CAVAN DR	5400	000007200	000007800
17-21-28-0880-01-140	SONG XIAOAI	APK 11	874 CAVAN DR	5400	000007200	000007800
17-21-28-0880-01-150	KIM JONG CHUL LIFE ESTATE	APK 11	882 CAVAN DR	5400	000007200	000007800
18-20-28-6100-02-000	RIVERA FRANCES ELAINE	APK 11	2757 SAND OAK LOOP	5400	000007200	000007800
17-21-28-0880-01-170	HENDERSON WILLIAM F	APK 11	898 CAVAN DR	5400	000006000	000006500
17-21-28-0880-01-180	LAMOUNTAIN JENNIFER	APK 11	906 CAVAN DR	5400	000007200	000007800
17-21-28-0880-01-190	WASHINGTON JOSEPH C	APK 11	914 CAVAN DR	5400	000007200	000007800
17-21-28-0880-01-200	HART CHRISTINE M	APK 11	922 CAVAN DR	5400	000007200	000007800
17-21-28-0880-01-210	BROWN WINFRED W LIFE ESTATE	APK 11	930 CAVAN DR	5400	000006000	000006500
17-21-28-0880-01-220	WILL EUGENE K	APK 11	938 CAVAN DR	5400	000007200	000007800
17-21-28-0880-01-230	CAMPBELL LESTER F	APK 11	946 CAVAN DR	5400	000007200	000007800
17-21-28-0880-01-240	MEGNAUTH VINOD	APK 11	954 CAVAN DR	5400	000007200	000007800
17-21-28-0880-01-250	CONKLIN CHARLES CALVERT	APK 11	1002 CAVAN DR	5400	000006000	000006500
17-21-28-0880-01-260	BRAZIER JANET A	APK 11	1010 CAVAN DR	5400	000007200	000007800

17-21-28-0880-01-270	HENRY VIOLA W	APK 11	1018 CAVAN DR	5400	000007200	000007800
17-21-28-0880-01-280	LEE MARCEL A	APK 11	1026 CAVAN DR	5400	000007200	000007800
17-21-28-0880-01-290	ZULUAGA EDWIN	APK 11	1042 CAVAN DR	5400	000007200	000007800
17-21-28-0880-01-300	GRANT JUANITA	APK 11	1058 CAVAN DR	5400	000007200	000007800
17-21-28-0880-01-310	JIANG HONG HAI	APK 11	1066 CAVAN DR	5400	000006000	000006500
17-21-28-0880-01-320	HPA BORROWER 2018-1 ML LLC	APK 11	929 CAVAN DR	5400	000007200	000007800
17-21-28-0880-01-330	CHEN ZHUAN	APK 11	915 CAVAN DR	5400	000006000	000006500
17-21-28-0880-01-340	LUO SHEILA YUEMEI	APK 11	907 CAVAN DR	5400	000007200	000007800
17-21-28-0880-01-350	LAFLEUR MARIE S	APK 11	899 CAVAN DR	5400	000007200	000007800
17-21-28-0880-01-360	LIU XINJIE	APK 11	891 CAVAN DR	5400	000006000	000006500
17-21-28-0880-01-370	NELSON LARHONDA	APK 11	883 CAVAN DR	5400	000007200	000007800
17-21-28-0880-01-380	RAMNARAIN NARENDRADAT	APK 11	875 CAVAN DR	5400	000007200	000007800
17-21-28-0880-01-390	ROSS DION D	APK 11	664 LONGFORD LOOP	5400	000007200	000007800
17-21-28-0880-01-400	SCALES JANICE L	APK 11	672 LONGFORD LOOP	5400	000007200	000007800
17-21-28-0880-01-410	RMI SFR PROPCO B LP	APK 11	680 LONGFORD LOOP	5400	000007200	000007800
17-21-28-0880-01-420	MOHAN CHARRAN	APK 11	712 LONGFORD LOOP	5400	000007200	000007800
17-21-28-0880-01-430	COOK DAVID STILLMAN	APK 11	720 LONGFORD LOOP	5400	000006000	000006500
17-21-28-0880-01-440	ROGERS ZANDRIA MARIE	APK 11	728 LONGFORD LOOP	5400	000007200	000007800
17-21-28-0880-01-450	BRITTEN KEITH	APK 11	736 LONGFORD LOOP	5400	000007200	000007800
17-21-28-0880-01-460	ESTIVAIN FELINE	APK 11	744 LONGFORD LOOP	5400	000006000	000006500
17-21-28-0880-01-470	NIEVES RICHARD	APK 11	752 LONGFORD LOOP	5400	000007200	000007800
17-21-28-0880-01-480	JENCKS STEVEN M	APK 11	760 LONGFORD LOOP	5400	000007200	000007800
17-21-28-0880-01-490	BALLANTYNE MARIO	APK 11	768 LONGFORD LOOP	5400	000007200	000007800
17-21-28-0880-01-500	CALDERON JANET	APK 11	828 GALWAY BLVD	5400	000006000	000006500
17-21-28-0880-01-510	JONES LAPETRA N	APK 11	836 GALWAY BLVD	5400	000007200	000007800
17-21-28-0880-01-520	NELMS KEVIN	APK 11	844 GALWAY BLVD	5400	000007200	000007800
17-21-28-0880-01-530	ROBERTS VLEET CARLO II	APK 11	852 GALWAY BLVD	5400	000006000	000006500
17-21-28-0880-01-540	ROMULUS EDWIGE	APK 11	860 GALWAY BLVD	5400	000007200	000007800
17-21-28-0880-01-550	ABDELHACK HAMZAH	APK 11	732 GALWAY BLVD	5400	000006000	000006500
17-21-28-0880-01-560	SCOTT LATASHA HEDGEMAN	APK 11	740 GALWAY BLVD	5400	000006000	000006500
17-21-28-0880-01-570	HENSON BRUCE	APK 11	748 GALWAY BLVD	5400	000006000	000006500
17-21-28-0880-01-580	ARCHBOLD CARLOS O	APK 11	756 GALWAY BLVD	5400	000007200	000007800
17-21-28-0880-01-590	TOWNSEND SHAMIKA	APK 11	764 GALWAY BLVD	5400	000006000	000006500
20-21-28-2522-00-450	PRINCE JULIEN	APK 11	2092 SUNBOW AVE	5400	000006000	000006500
03-21-28-4835-00-440	VILLA-MATOS MADELINE	APK 11	669 PRIMROSE WILLOW WAY	5400	000007200	000007800
03-21-28-4835-00-450	GARCIA-BARBON MILEIDYS	APK 11	675 PRIMROSE WILLOW WAY	5400	000007200	000007800
09-21-28-3515-00-480	ARCE LISA MARIE	APK 11	431 SMUGGLERS WAY	5400	000006000	000006500
20-21-28-2522-00-420	CLINE TIFFANY LYNN	APK 11	2110 SUNBOW AVE	5400	000006000	000006500
18-20-28-6100-01-970	DINKEL KELLI RENEE LIFE ESTATE	APK 11	2781 SAND OAK LOOP	5400	000006000	000006500
17-21-28-0935-01-780	TOLL SOUTHEAST LP COMPANY INC	APK 11	1526 PINECLIFF DR	5400		00057.200
17-21-28-0935-01-790	TOLL SOUTHEAST LP COMPANY INC	APK 11	1538 PINECLIFF DR	5400		00057.200
17-21-28-0935-01-800	TOLL SOUTHEAST LP COMPANY INC	APK 11	1550 PINECLIFF DR	5400		00057.200
17-21-28-0935-01-810	DRP FL 5 LLC	APK 11	1562 PINECLIFF DR	5400		00057.200
17-21-28-0935-01-820	TOLL SOUTHEAST LP COMPANY INC	APK 11	1574 PINECLIFF DR	5400		00057.200
17-21-28-0935-01-830	TOLL SOUTHEAST LP COMPANY INC	APK 11	1586 PINECLIFF DR	5400		00057.200
17-21-28-0935-01-840	TOLL SOUTHEAST LP COMPANY INC	APK 11	1598 PINECLIFF DR	5400		000007800
17-21-28-0935-01-850	DRP FL 5 LLC	APK 11	1610 PINECLIFF DR	5400		00057.200
17-21-28-0935-01-860	DRP FL 5 LLC	APK 11	1622 PINECLIFF DR	5400		00057.200
17-21-28-0935-01-870	DRP FL 5 LLC	APK 11	1634 PINECLIFF DR	5400		00057.200
17-21-28-0935-01-880	DRP FL 5 LLC	APK 11	1646 PINECLIFF DR	5400		00057.200
17-21-28-0935-01-890	TOLL SOUTHEAST LP COMPANY INC	APK 11	1658 PINECLIFF DR	5400		00057.200
17-21-28-0935-01-900	TOLL SOUTHEAST LP COMPANY INC	APK 11	1670 PINECLIFF DR	5400		00057.200
17-21-28-0935-01-910	TOLL SOUTHEAST LP COMPANY INC	APK 11	1682 PINECLIFF DR	5400		00057.200
17-21-28-0935-01-920	TOLL SOUTHEAST LP COMPANY INC	APK 11	1694 PINECLIFF DR	5400		00057.200
17-21-28-0935-01-930	DRP FL 5 LLC	APK 11	1706 PINECLIFF DR	5400		00057.200
17-21-28-0935-01-940	DRP FL 5 LLC	APK 11	1718 PINECLIFF DR	5400		00057.200
17-21-28-0935-01-950	TOLL SOUTHEAST LP COMPANY INC	APK 11	1669 PINECLIFF DR	5400		000003900
17-21-28-0935-01-960	TOLL SOUTHEAST LP COMPANY INC	APK 11	1665 PINECLIFF DR	5400		000003900
17-21-28-0935-01-970	TOLL SOUTHEAST LP COMPANY INC	APK 11	1661 PINECLIFF DR	5400		000003900
17-21-28-0935-01-980	TOLL SOUTHEAST LP COMPANY INC	APK 11	1657 PINECLIFF DR	5400		000003900
17-21-28-0935-01-990	TOLL SOUTHEAST LP COMPANY INC	APK 11	1653 PINECLIFF DR	5400		000003900
17-21-28-0935-02-000	TOLL SOUTHEAST LP COMPANY INC	APK 11	1649 PINECLIFF DR	5400		000003900
17-21-28-0935-02-010	TOLL SOUTHEAST LP COMPANY INC	APK 11	1637 PINECLIFF DR	5400		000003900

17-21-28-0937-02-920	DRP FL 5 LLC	APK 11	1475 STONECLIFF DR	5400 000000000	00057.200
17-21-28-0937-02-930	DRP FL 5 LLC	APK 11	1465 STONECLIFF DR	5400 000000000	00057.200
17-21-28-0937-02-940	DRP FL 5 LLC	APK 11	1455 STONECLIFF DR	5400 000000000	00057.200
17-21-28-0937-02-950	DRP FL 5 LLC	APK 11	1445 STONECLIFF DR	5400 000000000	00057.200
17-21-28-0937-02-960	DRP FL 5 LLC	APK 11	1325 STONEWAY PL	5400 000000000	00057.200
17-21-28-0937-02-970	DRP FL 5 LLC	APK 11	1337 STONEWAY PL	5400 000000000	00057.200
17-21-28-0937-02-980	DRP FL 5 LLC	APK 11	1349 STONEWAY PL	5400 000000000	00057.200
17-21-28-0937-02-990	DRP FL 5 LLC	APK 11	1361 STONEWAY PL	5400 000000000	00057.200
17-21-28-0937-03-000	DRP FL 5 LLC	APK 11	1373 STONEWAY PL	5400 000000000	00057.200
17-21-28-0937-03-010	DRP FL 5 LLC	APK 11	1385 STONEWAY PL	5400 000000000	00057.200
17-21-28-0937-03-020	DRP FL 5 LLC	APK 11	1397 STONEWAY PL	5400 000000000	00057.200
17-21-28-0937-03-090	DRP FL 5 LLC	APK 11	1389 PINECLIFF DR	5400 000000000	00057.200
17-21-28-0937-03-100	DRP FL 5 LLC	APK 11	1377 PINECLIFF DR	5400 000000000	00057.200
17-21-28-0937-03-110	DRP FL 5 LLC	APK 11	1365 PINECLIFF DR	5400 000000000	00057.200
17-21-28-0937-03-120	DRP FL 5 LLC	APK 11	1353 PINECLIFF DR	5400 000000000	00057.200
17-21-28-0937-03-130	DRP FL 5 LLC	APK 11	1341 PINECLIFF DR	5400 000000000	00057.200
17-21-28-0938-00-010	LENNAR HOMES LLC	APK 11	1813 RIDER RAIN LN	5400 000000000	00057.200
17-21-28-0938-00-020	AG EHC II (LEN) MULTISTATE 1 LLC	APK 11	1801 RIDER RAIN LN	5400 000000000	00057.200
17-21-28-0938-00-030	LENNAR HOMES LLC	APK 11	1789 RIDER RAIN LN	5400 000000000	00057.200
17-21-28-0938-00-040	LENNAR HOMES LLC	APK 11	1777 RIDER RAIN LN	5400 000000000	00057.200
17-21-28-0938-00-050	LENNAR HOMES LLC	APK 11	1765 RIDER RAIN LN	5400 000000000	00057.200
17-21-28-0938-00-060	LENNAR HOMES LLC	APK 11	1753 RIDER RAIN LN	5400 000000000	00057.200
17-21-28-0938-00-070	LENNAR HOMES LLC	APK 11	1741 RIDER RAIN LN	5400 000000000	00057.200
17-21-28-0938-00-080	LENNAR HOMES LLC	APK 11	1729 RIDER RAIN LN	5400 000000000	00057.200
17-21-28-0938-00-090	LENNAR HOMES LLC	APK 11	1717 RIDER RAIN LN	5400 000000000	00057.200
17-21-28-0938-00-100	LENNAR HOMES LLC	APK 11	1705 RIDER RAIN LN	5400 000000000	00057.200
17-21-28-0938-00-110	LENNAR HOMES LLC	APK 11	1693 RIDER RAIN LN	5400 000000000	00057.200
17-21-28-0938-00-120	LENNAR HOMES LLC	APK 11	1660 RIDER RAIN LN	5400 000000000	00057.200
17-21-28-0938-00-130	LENNAR HOMES LLC	APK 11	1672 RIDER RAIN LN	5400 000000000	00057.200
17-21-28-0938-00-140	LENNAR HOMES LLC	APK 11	1684 RIDER RAIN LN	5400 000000000	00057.200
17-21-28-0938-00-150	LENNAR HOMES LLC	APK 11	1696 RIDER RAIN LN	5400 000000000	00057.200
17-21-28-0938-00-160	LENNAR HOMES LLC	APK 11	1708 RIDER RAIN LN	5400 000000000	00057.200
17-21-28-0938-00-170	LENNAR HOMES LLC	APK 11	1720 RIDER RAIN LN	5400 000000000	00057.200
17-21-28-0938-00-180	LENNAR HOMES LLC	APK 11	1732 RIDER RAIN LN	5400 000000000	00057.200
17-21-28-0938-00-190	LENNAR HOMES LLC	APK 11	1744 RIDER RAIN LN	5400 000000000	00057.200
17-21-28-0938-00-200	LENNAR HOMES LLC	APK 11	1869 STAKE OUT WAY	5400 000000000	000003900
17-21-28-0938-00-210	LENNAR HOMES LLC	APK 11	1875 STAKE OUT WAY	5400 000000000	000003900
17-21-28-0938-00-220	LENNAR HOMES LLC	APK 11	1881 STAKE OUT WAY	5400 000000000	000003900
17-21-28-0938-00-230	LENNAR HOMES LLC	APK 11	1887 STAKE OUT WAY	5400 000000000	000003900
17-21-28-0938-00-240	LENNAR HOMES LLC	APK 11	1893 STAKE OUT WAY	5400 000000000	000003900
17-21-28-0938-00-250	LENNAR HOMES LLC	APK 11	1899 STAKE OUT WAY	5400 000000000	000003900
17-21-28-0938-00-260	LENNAR HOMES LLC	APK 11	1905 STAKE OUT WAY	5400 000000000	000003900
17-21-28-0938-00-270	LENNAR HOMES LLC	APK 11	1911 STAKE OUT WAY	5400 000000000	000003900
17-21-28-0938-00-280	LENNAR HOMES LLC	APK 11	1917 STAKE OUT WAY	5400 000000000	000003900
17-21-28-0938-00-290	LENNAR HOMES LLC	APK 11	1955 STAKE OUT WAY	5400 000000000	000003900
18-20-28-6100-01-990	GORDON DAVID B	APK 11	2765 SAND OAK LOOP	5400 000006000	000006500
30-20-28-9140-01-190	MACHUCA ALBERTO	APK 11	2907 PONKAN MEADOW DR	5400 000007200	000007800
03-21-28-4835-00-430	TUCKER SANDRA L	APK 11	663 PRIMROSE WILLOW WAY	5400 000007200	000007800
18-20-28-6100-01-980	FELDER TYRONE	APK 11	2773 SAND OAK LOOP	5400 000007200	000007800
18-21-28-3850-20-001	CITY OF APOPKA	APK 11	851 S BINION RD	5400 000003600	000003900
20-21-28-2522-00-550	GELDART MICHAEL R D	APK 11	2154 PINYON RD	5400 000006000	000006500
20-21-28-2522-00-410	CONFIDENTIAL	APK 11	2116 SUNBOW AVE	5400 000006000	000006500
17-21-28-0938-00-370	LENNAR HOMES LLC	APK 11	1995 STAKE OUT WAY	5400 000000000	000003900
17-21-28-0938-00-380	LENNAR HOMES LLC	APK 11	1999 STAKE OUT WAY	5400 000000000	000003900
17-21-28-0938-00-390	LENNAR HOMES LLC	APK 11	2003 STAKE OUT WAY	5400 000000000	000003900
17-21-28-0938-00-400	LENNAR HOMES LLC	APK 11	2007 STAKE OUT WAY	5400 000000000	000003900
17-21-28-0938-00-410	LENNAR HOMES LLC	APK 11	2019 STAKE OUT WAY	5400 000000000	000003900
17-21-28-0938-00-420	LENNAR HOMES LLC	APK 11	2023 STAKE OUT WAY	5400 000000000	000003900
17-21-28-0938-00-430	LENNAR HOMES LLC	APK 11	2027 STAKE OUT WAY	5400 000000000	000003900
17-21-28-0938-00-440	LENNAR HOMES LLC	APK 11	2031 STAKE OUT WAY	5400 000000000	000003900
17-21-28-0938-00-450	LENNAR HOMES LLC	APK 11	2035 STAKE OUT WAY	5400 000000000	000003900
17-21-28-0938-00-460	LENNAR HOMES LLC	APK 11	2039 STAKE OUT WAY	5400 000000000	000003900
17-21-28-0938-00-470	LENNAR HOMES LLC	APK 11	2051 STAKE OUT WAY	5400 000000000	000003900

[illegible][illegible]

Page 562 of 653

17-21-28-0938-02-370 LENNAR HOMES LLC
 17-21-28-0938-02-380 AG EHC II (LEN) MULTISTATE 1 LLC
 17-21-28-0938-02-390 AG EHC II (LEN) MULTISTATE 1 LLC
 17-21-28-0938-02-400 AG EHC II (LEN) MULTISTATE 1 LLC
 17-21-28-0938-02-410 AG EHC II (LEN) MULTISTATE 1 LLC
 17-21-28-0938-02-420 AG EHC II (LEN) MULTISTATE 1 LLC
 17-21-28-0938-02-430 AG EHC II (LEN) MULTISTATE 1 LLC
 17-21-28-0938-02-440 AG EHC II (LEN) MULTISTATE 1 LLC
 17-21-28-0938-02-450 AG EHC II (LEN) MULTISTATE 1 LLC
 17-21-28-0938-02-460 AG EHC II (LEN) MULTISTATE 1 LLC
 17-21-28-0938-02-470 AG EHC II (LEN) MULTISTATE 1 LLC
 17-21-28-0938-02-480 AG EHC II (LEN) MULTISTATE 1 LLC
 17-21-28-0938-02-490 AG EHC II (LEN) MULTISTATE 1 LLC
 17-21-28-0938-02-500 AG EHC II (LEN) MULTISTATE 1 LLC
 17-21-28-0938-02-510 AG EHC II (LEN) MULTISTATE 1 LLC
 17-21-28-0938-02-520 AG EHC II (LEN) MULTISTATE 1 LLC
 17-21-28-0938-02-530 AG EHC II (LEN) MULTISTATE 1 LLC
 17-21-28-0938-02-540 AG EHC II (LEN) MULTISTATE 1 LLC
 17-21-28-0938-02-550 AG EHC II (LEN) MULTISTATE 1 LLC
 17-21-28-0938-02-560 AG EHC II (LEN) MULTISTATE 1 LLC
 17-21-28-0938-02-570 AG EHC II (LEN) MULTISTATE 1 LLC
 17-21-28-0938-02-580 AG EHC II (LEN) MULTISTATE 1 LLC
 17-21-28-0938-02-590 AG EHC II (LEN) MULTISTATE 1 LLC
 17-21-28-0938-02-600 AG EHC II (LEN) MULTISTATE 1 LLC
 17-21-28-0938-02-610 AG EHC II (LEN) MULTISTATE 1 LLC
 17-21-28-0938-02-620 AG EHC II (LEN) MULTISTATE 1 LLC
 17-21-28-0938-02-630 AG EHC II (LEN) MULTISTATE 1 LLC
 17-21-28-0938-02-640 AG EHC II (LEN) MULTISTATE 1 LLC
 17-21-28-0938-02-650 AG EHC II (LEN) MULTISTATE 1 LLC
 17-21-28-0938-02-660 AG EHC II (LEN) MULTISTATE 1 LLC
 17-21-28-0938-02-670 AG EHC II (LEN) MULTISTATE 1 LLC
 17-21-28-0938-02-680 AG EHC II (LEN) MULTISTATE 1 LLC
 17-21-28-4839-01-780 COLE JODI ANN ELIZABETH
 17-21-28-4839-01-790 LOPEZ ELLIOT
 17-21-28-4839-01-800 FIGUEROA BUENO CLAUDIO ALBERTO
 17-21-28-4839-01-810 MORRIS TROY MAURICE
 17-21-28-4839-01-820 WANG HAI XIA
 17-21-28-4839-01-830 TORRES NATHANAEL
 17-21-28-4839-01-840 DAVILA LISSETTE
 17-21-28-4839-01-850 ORLOVSKIY IVAN
 17-21-28-4839-01-860 SHANKS MICHAEL JOSEPH
 17-21-28-4839-01-870 ADESANYA CASSANDRA
 17-21-28-4839-01-880 COLQUITT JAMES ARNESS JR
 17-21-28-4839-01-890 JOYNER JOANNE
 17-21-28-4839-01-900 VADAKKEMANNIL ABRAHAM BABU
 17-21-28-4839-01-910 WILKERSON LIONEL JR
 17-21-28-4839-01-920 HOLT BRANDON JAMES
 17-21-28-4839-01-930 MCKAY DERRCK
 17-21-28-4839-01-940 TASSY STEPHANIE LESLIE
 17-21-28-4839-01-950 NOBLE DEIDRE T
 17-21-28-4839-01-960 TAYLOR CHRISTIAN SHERARD
 17-21-28-4839-01-970 BROWNING DANIEL JAMES
 17-21-28-4839-01-980 PURCELL DARNELL ANTHONY
 17-21-28-4839-01-990 KESKIN ADAM AHMET
 17-21-28-4839-02-000 QIU JI WANG
 17-21-28-4839-02-010 LEVY ERIC PAUL
 17-21-28-4839-02-020 FANT EUGENE JR
 17-21-28-4839-02-030 SHERIGAR KANDLUR PRABHAKAR
 17-21-28-4839-02-040 PITTMAN CHARLIE JAMES
 17-21-28-4839-02-050 WILLIAMS MCDONALD SHARON ROSE
 17-21-28-4839-02-060 BARRERA GUERRERO ANDRIS
 17-21-28-4839-02-070 SAHADEO RAVIN JAMES
 17-21-28-4839-02-080 MOSES MELISSA

APK 11	2276 RED SUN ST	5400 000000000	000003900
APK 11	2548 RIDER RAIN LN	5400 000000000	00057.200
APK 11	2560 RIDER RAIN LN	5400 000000000	00057.200
APK 11	2572 RIDER RAIN LN	5400 000000000	00057.200
APK 11	2599 RIDER RAIN LN	5400 000000000	000003900
APK 11	2593 RIDER RAIN LN	5400 000000000	000003900
APK 11	2587 RIDER RAIN LN	5400 000000000	000003900
APK 11	2581 RIDER RAIN LN	5400 000000000	000003900
APK 11	2575 RIDER RAIN LN	5400 000000000	000003900
APK 11	2569 RIDER RAIN LN	5400 000000000	000003900
APK 11	2563 RIDER RAIN LN	5400 000000000	000003900
APK 11	2557 RIDER RAIN LN	5400 000000000	000003900
APK 11	2551 RIDER RAIN LN	5400 000000000	000003900
APK 11	2545 RIDER RAIN LN	5400 000000000	000003900
APK 11	2539 RIDER RAIN LN	5400 000000000	000003900
APK 11	2533 RIDER RAIN LN	5400 000000000	000003900
APK 11	2527 RIDER RAIN LN	5400 000000000	000003900
APK 11	2521 RIDER RAIN LN	5400 000000000	000003900
APK 11	2515 RIDER RAIN LN	5400 000000000	000003900
APK 11	2509 RIDER RAIN LN	5400 000000000	000003900
APK 11	2503 RIDER RAIN LN	5400 000000000	000003900
APK 11	2497 RIDER RAIN LN	5400 000000000	000003900
APK 11	2491 RIDER RAIN LN	5400 000000000	000003900
APK 11	2485 RIDER RAIN LN	5400 000000000	000003900
APK 11	2479 RIDER RAIN LN	5400 000000000	000003900
APK 11	2473 RIDER RAIN LN	5400 000000000	000003900
APK 11	2467 RIDER RAIN LN	5400 000000000	000003900
APK 11	2461 RIDER RAIN LN	5400 000000000	000003900
APK 11	2449 RIDER RAIN LN	5400 000000000	00057.200
APK 11	2437 RIDER RAIN LN	5400 000000000	00057.200
APK 11	2425 RIDER RAIN LN	5400 000000000	00057.200
APK 11	2413 RIDER RAIN LN	5400 000000000	00057.200
APK 11	1045 LAKESIDE ESTATES DR	5400 000006000	000007800
APK 11	1039 LAKESIDE ESTATES DR	5400 000007200	000007800
APK 11	1033 LAKESIDE ESTATES DR	5400 000006000	000006500
APK 11	1027 LAKESIDE ESTATES DR	5400 000006000	000006500
APK 11	1021 LAKESIDE ESTATES DR	5400 000006000	000006500
APK 11	1015 LAKESIDE ESTATES DR	5400 000006000	000006500
APK 11	1009 LAKESIDE ESTATES DR	5400 000006000	000006500
APK 11	1003 LAKESIDE ESTATES DR	5400 000006000	000006500
APK 11	997 LAKESIDE ESTATES DR	5400 000006000	000006500
APK 11	991 LAKESIDE ESTATES DR	5400 000006000	000006500
APK 11	985 LAKESIDE ESTATES DR	5400 000006000	000006500
APK 11	979 LAKESIDE ESTATES DR	5400 000006000	000006500
APK 11	973 LAKESIDE ESTATES DR	5400 000006000	000006500
APK 11	967 LAKESIDE ESTATES DR	5400 000006000	000006500
APK 11	961 LAKESIDE ESTATES DR	5400 000006000	000006500
APK 11	955 LAKESIDE ESTATES DR	5400 000006000	000006500
APK 11	949 LAKESIDE ESTATES DR	5400 000006000	000006500
APK 11	943 LAKESIDE ESTATES DR	5400 000006000	000006500
APK 11	937 LAKESIDE ESTATES DR	5400 000006000	000006500
APK 11	931 LAKESIDE ESTATES DR	5400 000006000	000006500
APK 11	925 LAKESIDE ESTATES DR	5400 000006000	000006500
APK 11	919 LAKESIDE ESTATES DR	5400 000006000	000006500
APK 11	913 LAKESIDE ESTATES DR	5400 000006000	000006500
APK 11	907 LAKESIDE ESTATES DR	5400 000006000	000006500
APK 11	901 LAKESIDE ESTATES DR	5400 000006000	000006500
APK 11	900 LAKESIDE ESTATES DR	5400 000006000	000006500
APK 11	906 LAKESIDE ESTATES DR	5400 000006000	000006500
APK 11	912 LAKESIDE ESTATES DR	5400 000006000	000006500
APK 11	918 LAKESIDE ESTATES DR	5400 000006000	000006500
APK 11	924 LAKESIDE ESTATES DR	5400 000006000	000006500
APK 11	930 LAKESIDE ESTATES DR	5400 000006000	000006500

17-21-28-4839-02-090	DELANCE STIVE	APK 11	936 LAKESIDE ESTATES DR	5400 00006000	000006500
17-21-28-4839-02-100	BELLO BEATRIZ	APK 11	937 SABAL BREEZE LN	5400 00006000	000006500
17-21-28-4839-02-110	BROWN CHRISTINA MICHELLE	APK 11	931 SABAL BREEZE LN	5400 00006000	000006500
17-21-28-4839-02-120	RICHARDSON JASON MILES	APK 11	925 SABAL BREEZE LN	5400 00006000	000006500
17-21-28-4839-02-130	CAMPOS JEFFREY ABRAHAM	APK 11	919 SABAL BREEZE LN	5400 00007200	000007800
17-21-28-4839-02-140	PICHULO GINA CORINNE	APK 11	913 SABAL BREEZE LN	5400 00006000	000006500
17-21-28-4839-02-150	LEON FEDNER	APK 11	907 SABAL BREEZE LN	5400 00006000	000006500
17-21-28-4839-02-160	MIZRAHI ODED	APK 11	901 SABAL BREEZE LN	5400 00006000	000006500
17-21-28-4839-02-170	CHING CHEONG LAM	APK 11	902 SABAL BREEZE LN	5400 00006000	000006500
17-21-28-4839-02-180	LENDEBOL BIENVENIDO OSCAR	APK 11	908 SABAL BREEZE LN	5400 00006000	000006500
17-21-28-4839-02-190	MARQUEZ MANUEL ELIZARDO	APK 11	914 SABAL BREEZE LN	5400 00006000	000006500
17-21-28-4839-02-200	BROWN JARRELL DEANDRICK	APK 11	920 SABAL BREEZE LN	5400 00006000	000006500
17-21-28-4839-02-210	LIAO WEI-MIN HELEN	APK 11	926 SABAL BREEZE LN	5400 00006000	000006500
17-21-28-4839-02-220	KAZANOV MAXIM	APK 11	932 SABAL BREEZE LN	5400 00006000	000006500
17-21-28-4839-02-230	LEBRON COLOMBA JOSE GERARDO	APK 11	938 SABAL BREEZE LN	5400 00006000	000006500
17-21-28-4839-02-240	CHOU JUDY	APK 11	939 LOWER DOE LN	5400 00006000	000006500
17-21-28-4839-02-250	HUBERT MERRITH JR	APK 11	933 LOWER DOE LN	5400 00006000	000006500
17-21-28-4839-02-260	ZHENG JULIE	APK 11	927 LOWER DOE LN	5400 00006000	000006500
17-21-28-4839-02-270	RODRIGUEZ ADAME DEIRE IVON	APK 11	921 LOWER DOE LN	5400 00006000	000006500
17-21-28-4839-02-280	ROBINSON SHERRYANN BISSESSAR	APK 11	915 LOWER DOE LN	5400 00006000	000006500
17-21-28-4839-02-290	GALLEGOS-DELGADO JUAN	APK 11	909 LOWER DOE LN	5400 00006000	000006500
17-21-28-4839-02-300	WARREN LATRICE A	APK 11	903 LOWER DOE LN	5400 00006000	000006500
17-21-28-4839-02-310	STILLWORD BRANDON L	APK 11	904 LOWER DOE LN	5400 00006000	000006500
17-21-28-4839-02-320	WASHINGTON JOSEPH DEYON	APK 11	910 LOWER DOE LN	5400 00006000	000006500
17-21-28-4839-02-330	MCFADDEN RANDOLPH SHENA	APK 11	916 LOWER DOE LN	5400 00006000	000006500
17-21-28-4839-02-340	YOUNG LEONETTE SHEROLYN	APK 11	922 LOWER DOE LN	5400 00006000	000006500
17-21-28-4839-02-350	SWABY IVOR DONOVAN LIFE ESTATE	APK 11	928 LOWER DOE LN	5400 00006000	000006500
17-21-28-4839-02-360	GAY MEGAN MARIE	APK 11	934 LOWER DOE LN	5400 00006000	000006500
17-21-28-4839-02-370	BURGOS CHARLIE	APK 11	940 LOWER DOE LN	5400 00006000	000006500
17-21-28-4839-02-380	LI HANWU	APK 11	1075 HERON SOUND DR	5400 00006000	000006500
17-21-28-4839-02-390	RAMKISON RAJENDRA KUMAR	APK 11	1069 HERON SOUND DR	5400 00006000	000006500
17-21-28-4839-02-400	MERCER LAQUANA CARISSA	APK 11	1063 HERON SOUND DR	5400 00006000	000006500
17-21-28-4839-02-410	FERNANDEZ EDA MELBA MAE	APK 11	1057 HERON SOUND DR	5400 00006000	000006500
17-21-28-4839-02-420	MARTINEZ JONATHAN YARIEL	APK 11	1051 HERON SOUND DR	5400 00006000	000006500
17-21-28-4839-02-430	PORTER EMILIO LENARDO	APK 11	1045 HERON SOUND DR	5400 00006000	000006500
17-21-28-4839-02-440	BARTON JOHN III	APK 11	1039 HERON SOUND DR	5400 00006000	000006500
17-21-28-4839-02-450	MICHAEL LOPEZ AND KIMBERLY D LOPEZ LIVING TRUST	APK 11	926 HERON SOUND DR	5400 00006000	000006500
17-21-28-4839-02-460	PRYCE KIMESHA SHENELL	APK 11	932 HERON SOUND DR	5400 00006000	000006500
17-21-28-4839-02-470	RESENDE WALLACE ALVES	APK 11	938 HERON SOUND DR	5400 00006000	000006500
17-21-28-4839-02-480	CONFIDENTIAL	APK 11	944 HERON SOUND DR	5400 00006000	000006500
17-21-28-4839-02-490	BROUMAND AMIR SONNY	APK 11	950 HERON SOUND DR	5400 00006000	000006500
17-21-28-4839-02-500	SMITH CONNOR KARL	APK 11	956 HERON SOUND DR	5400 00006000	000006500
17-21-28-4839-02-510	BOFFILL LUIS ALFONSO	APK 11	962 HERON SOUND DR	5400 00006000	000006500
17-21-28-4839-02-520	SAUL RIBERT	APK 11	968 HERON SOUND DR	5400 00006000	000006500
17-21-28-4839-02-530	CHAN CHIU M	APK 11	974 HERON SOUND DR	5400 00006000	000006500
17-21-28-4839-02-540	HIVE JEAN JACQUES	APK 11	980 HERON SOUND DR	5400 00006000	000006500
17-21-28-4839-02-550	HOUSTON JAVON	APK 11	986 HERON SOUND DR	5400 00006000	000006500
17-21-28-4839-02-560	ALEXANDRE SYLIO	APK 11	992 HERON SOUND DR	5400 00006000	000006500
17-21-28-4839-02-570	MOORE MARCUS ALEXANDER	APK 11	998 HERON SOUND DR	5400 00006000	000006500
17-21-28-4839-02-580	SEVERE FLOR MARIA	APK 11	1004 HERON SOUND DR	5400 00006000	000006500
17-21-28-4839-02-590	TILLMAN ALLEN LEON III	APK 11	1010 HERON SOUND DR	5400 00006000	000006500
17-21-28-4839-02-600	STEWART CARMEIRIS MARCEL	APK 11	1016 HERON SOUND DR	5400 00006000	000006500
17-21-28-4839-02-610	VALDEZ NATHAN	APK 11	1040 HERON SOUND DR	5400 00006000	000006500
17-21-28-4839-02-620	JOHNSON SHARON DAYE	APK 11	1046 HERON SOUND DR	5400 00006000	000006500
17-21-28-4839-02-630	ANGLADE SHELA CORRIER	APK 11	1052 HERON SOUND DR	5400 00006000	000006500
17-21-28-4839-02-640	BROWN ERWIN ULYSSES	APK 11	1058 HERON SOUND DR	5400 00006000	000006500
17-21-28-4839-02-650	CONFIDENTIAL	APK 11	1064 HERON SOUND DR	5400 00006000	000006500
17-21-28-4839-02-660	RING MARK HENRY	APK 11	1070 HERON SOUND DR	5400 00006000	000006500
17-21-28-4839-02-670	PETRYSZYN ZACHARY ALEXANDER	APK 11	1076 HERON SOUND DR	5400 00006000	000006500
17-21-28-4839-02-680	HODGE TANYA LAVERNE EUNICE	APK 11	1082 HERON SOUND DR	5400 00006000	000006500
17-21-28-4839-02-690	WARD DERRIE JERMAINE	APK 11	1088 HERON SOUND DR	5400 00006000	000006500
17-21-28-4839-02-700	YI CHUXUAN	APK 11	1094 HERON SOUND DR	5400 00007200	000007800
17-21-28-4839-02-710	GILMORE FREDDIE BENARD	APK 11	1100 HERON SOUND DR	5400 00006000	000006500

17-21-28-4839-02-720	PROVERBS STACEY NICOLE	APK 11	1106 HERON SOUND DR	5400	000006000	000006500
17-21-28-4839-02-730	MARTINEZ LESLI LETICIA	APK 11	1112 HERON SOUND DR	5400	000006000	000006500
17-21-28-4839-02-740	FERGUSON MARQUITA DIANE	APK 11	1118 HERON SOUND DR	5400	000006000	000006500
17-21-28-4839-02-750	WILSON AMBER LETICIA	APK 11	1124 HERON SOUND DR	5400	000006000	000006500
17-21-28-4839-02-760	RUSSELL LENNOX ROBERT ST AUBYN	APK 11	1130 HERON SOUND DR	5400	000006000	000006500
17-21-28-4839-02-770	RODRIGUEZ MELVYN ISMAEL	APK 11	1136 HERON SOUND DR	5400	000006000	000006500
17-21-28-4839-02-780	TAYLOR DENIS R	APK 11	1142 HERON SOUND DR	5400	000006000	000006500
17-21-28-4839-02-790	JACKSON-HAWKINS JAI EHIR LEYQUAN	APK 11	1148 HERON SOUND DR	5400	000006000	000006500
17-21-28-4839-02-800	HAWK REGINALD EVERETT	APK 11	1154 HERON SOUND DR	5400	000006000	000006500
17-21-28-4839-02-810	TRUDEAU KACHEENA STAR	APK 11	1160 HERON SOUND DR	5400	000006000	000006500
17-21-28-4839-02-820	DAVIS JIMMIE LYNETTE	APK 11	1166 HERON SOUND DR	5400	000006000	000006500
17-21-28-4839-02-830	APPERTON DAVID MICHAEL	APK 11	1172 HERON SOUND DR	5400	000006000	000006500
17-21-28-4839-02-840	BARCUS STEVEN L	APK 11	1178 HERON SOUND DR	5400	000006000	000006500
17-21-28-4839-02-850	BROWN FAMILY I LIMITED PARTNERSHIP	APK 11	1184 HERON SOUND DR	5400	000006000	000006500
17-21-28-4839-02-860	GOPALA ANU	APK 11	1190 HERON SOUND DR	5400	000006000	000006500
17-21-28-4839-02-870	KHAN AFRAZ	APK 11	966 LAKESIDE ESTATES DR	5400	000006000	000006500
17-21-28-4839-02-880	CARRINGTON KIRK L	APK 11	972 LAKESIDE ESTATES DR	5400	000006000	000006500
17-21-28-4839-02-890	BIPAT ANDREW BHESHAM	APK 11	978 LAKESIDE ESTATES DR	5400	000006000	000006500
17-21-28-4839-02-900	DECERBO REBECCA ANN	APK 11	984 LAKESIDE ESTATES DR	5400	000006000	000006500
17-21-28-4839-02-910	MARTIN MICHAEL FREDERICK	APK 11	990 LAKESIDE ESTATES DR	5400	000006000	000006500
17-21-28-4839-02-920	HINES RICARDO	APK 11	996 LAKESIDE ESTATES DR	5400	000006000	000006500
17-21-28-4839-02-930	AIMABLE MONFORT	APK 11	1002 LAKESIDE ESTATES DR	5400	000006000	000006500
17-21-28-4839-02-940	ANTHONY C SALMONSON LIVING TRUST	APK 11	1008 LAKESIDE ESTATES DR	5400	000006000	000006500
17-21-28-4839-02-950	GREEN KYNAN TODD	APK 11	1014 LAKESIDE ESTATES DR	5400	000006000	000006500
17-21-28-4839-02-960	GOMOLL TERRY P	APK 11	1020 LAKESIDE ESTATES DR	5400	000006000	000006500
17-21-28-4839-02-970	DESIR SAMUEL	APK 11	1026 LAKESIDE ESTATES DR	5400	000006000	000006500
17-21-28-4839-02-980	AGEE JAMES ROBERT	APK 11	1032 LAKESIDE ESTATES DR	5400	000006000	000006500
17-21-28-4839-02-990	LAVANDIER TAVERAS FAUSTO ISMAEL	APK 11	1038 LAKESIDE ESTATES DR	5400	000007200	000007800
17-21-28-4839-03-000	MAROTTA DAVID	APK 11	1044 LAKESIDE ESTATES DR	5400	000007200	000007800
17-21-28-4839-03-010	HUBBARD BRIAN SCOTT	APK 11	1050 LAKESIDE ESTATES DR	5400	000007200	000007800
18-20-28-6100-01-960	CRUZ DEBBIE	APK 11	2789 SAND OAK LOOP	5400	000006000	000006500
17-21-28-5501-00-001	MRAD PHASE 1 LLC	APK 11	1572 MARDEN RIDGE LOOP	5400	000003600	000003900
17-21-28-5501-00-002	MRAD PHASE 1 LLC	APK 11	1522 MARDEN RIDGE LOOP	5400	000003600	000003900
17-21-28-5501-00-003	MRAD PHASE 1 LLC	APK 11	1456 MARDEN RIDGE LOOP	5400	000003600	000003900
17-21-28-5501-00-004	MRAD PHASE 1 LLC	APK 11	1597 MARDEN RIDGE LOOP	5400	000003600	000003900
17-21-28-5501-00-005	MRAD PHASE 1 LLC	APK 11	1595 MARDEN RIDGE LOOP	5400	000022800	000024700
17-21-28-5501-00-006	MRAD PHASE 1 LLC	APK 11	1421 MARDEN RIDGE LOOP	5400	000003600	000003900
17-21-28-5501-00-007	MRAD PHASE 1 LLC	APK 11	1411 MARDEN RIDGE LOOP	5400	000013200	000003900
17-21-28-5501-00-008	MRAD PHASE 1 LLC	APK 11	1504 MARDEN RIDGE LOOP	5400	000003600	000003900
17-21-28-5501-00-009	MRAD PHASE 1 LLC	APK 11	1484 MARDEN RIDGE LOOP	5400	000003600	000003900
17-21-28-5501-01-000	CFP OC APOPKA LLC	APK 11	1800 MARDEN RD	5400	000003600	000107900
17-21-28-5501-02-000	MRAD PHASE 1 LLC	APK 11	1560 MARDEN RIDGE LOOP	5400	000265200	000289900
17-21-28-5502-03-000	MRAD PHASE 2 LLC	APK 11	1350 MARDEN RD	5400	000003600	000092300
17-21-28-5502-12-000	MRAD PHASE 2 LLC	APK 11	MARDEN RD	5400	000003600	000003900
17-21-28-5953-01-000	NORTHWEST DISTRIBUTION CENTER APOPKA ROAD LLC	APK 11	1349 OCOEE APOPKA RD	5400	000226800	000245700
17-21-28-5953-02-000	NORTHWEST DISTRIBUTION CENTER APOPKA ROAD LLC	APK 11	1451 OCOEE APOPKA RD	5400	000296400	000321100
17-21-28-5953-05-000	NORTHWEST DISTRIBUTION CENTER APOPKA ROAD LLC	APK 11	1401 OCOEE APOPKA RD	5400	000183600	000198900
17-21-28-5954-01-000	NORTHWEST DISTRIBUTION CENTER APOPKA ROAD LLC	APK 11	1501 OCOEE APOPKA RD	5400	000320400	000347100
18-21-28-0000-00-003	WORD OF LIFE CHURCH OF APOPKA INC	APK 11	S BINION RD	5400	000003600	000003900
18-21-28-0000-00-006	CITY OF APOPKA	APK 11	1212 S BINION RD	5400	000007200	000006500
18-21-28-0000-00-010	BERT E ROPER AND BARBARA C ROPER FAMILY LIMITED PARTNERSHIP	APK 11	S BINION RD	5400	000003600	000003900
18-21-28-0000-00-012	BERT E ROPER AND BARBARA C ROPER FAMILY LIMITED PARTNERSHIP	APK 11	1252 S BINION RD	5400	000003600	000003900
18-21-28-0000-00-013	APOPKA CENTERLINE DEVELOPMENT LLC	APK 11	1251 S BINION RD	5400		000003900
18-21-28-0000-00-014	APOPKA CENTERLINE DEVELOPMENT LLC	APK 11	1209 S BINION RD	5400		000003900
18-21-28-0000-00-015	FP APEX APOPKA OWNER LLC	APK 11	1445 S BINION RD	5400	000003600	000003900
18-21-28-0000-00-016	FP APEX APOPKA OWNER LLC	APK 11	1851 PEAK CIR	5400	000015600	000089700
18-21-28-0000-00-018	THOMAS HAROLD W II	APK 11	2158 JOHNS RD	5400	000013200	000003900
18-21-28-0000-00-019	THOMAS HAROLD WAYNE II	APK 11	2156 JOHNS RD	5400	000003600	000003900
18-21-28-0000-00-020	DAVIDSON KENNETH W	APK 11	2182 JOHNS RD	5400	000003600	000003900
18-21-28-0000-00-023	MATHEWS ANITA TR	APK 11	885 S BINION RD	5400	000015600	000016900
18-21-28-0000-00-025	LESTER D AND BOBBIE J BOEH JOINT REVOCABLE TRUST	APK 11	2271 BOY SCOUT RD	5400	000007200	000007800
18-21-28-0000-00-030	JASON CHAO REVOCABLE TRUST	APK 11	1077 S BINION RD	5400	000007200	000007800
18-21-28-0000-00-032	RIDGE 429 OWNER LLC	APK 11	1380 JACK JUNCTION WAY	5400		000003900

18-21-28-0000-00-038	DAVIDSON KENNETH W	APK 11	701 S BINION RD	5400 000005280	000007800
18-21-28-0000-00-042	HOOPER DAVID EARL TR	APK 11	1440 S BINION RD	5400 000056400	000074100
18-21-28-0000-00-045	RODRIGUEZ JOSE A	APK 11	903 S BINION RD	5400 000007200	000007800
18-21-28-0000-00-050	HOGAN WILLIAM DAVID	APK 11	935 S BINION RD	5400 000007200	000007800
18-21-28-0000-00-051	CLEGG JANET M	APK 11	2353 BOY SCOUT RD	5400 000007200	000007800
18-21-28-0000-00-053	DIANA L BARNETT LIVING TRUST	APK 11	1105 S BINION RD	5400 000006000	000006500
18-21-28-0000-00-054	THOMAS HAROLD W II	APK 11	2156 JOHNS RD	5400 000007200	000007800
18-21-28-0000-00-056	THOMAS GEORGE A	APK 11	2166 JOHNS RD	5400 000007200	000007800
18-21-28-0000-00-064	LESTER D AND BOBBIE J BOEH JOINT REVOCABLE TRUST	APK 11	2317 BOY SCOUT RD	5400 000007200	000007800
18-21-28-0000-00-070	CAMACHO DAVID	APK 11	1145 DARITY ST	5400 000005280	00057.200
18-21-28-0000-00-071	MATHEWS ANITA TR	APK 11	875 S BINION RD	5400 000007200	000007800
18-21-28-0000-00-073	JPP VENTURES LLC	APK 11	S BINION RD	5400 000013200	000014300
18-21-28-0000-00-076	RIFFEL JOSEPH M	APK 11	2105 BOY SCOUT RD	5400 000005280	00057.200
18-21-28-0000-00-079	NIEVES GARCIA NOEL ADEL	APK 11	2405 BOY SCOUT RD	5400 000007200	000007800
18-21-28-0000-00-099	CITY OF APOPKA	APK 11	2800 LUST RD	5400 000097200	000105300
18-21-28-0000-00-100	BERT E ROPER AND BARBARA C ROPER FAMILY LIMITED LIABILITY LIMITED PARTNERSHIP	APK 11	S BINION RD	5400 000003600	000003900
18-21-28-0000-00-101	BERT E ROPER AND BARBARA C ROPER FAMILY LIMITED LIABILITY LIMITED PARTNERSHIP	APK 11	LUST RD	5400	000003900
18-21-28-0000-00-102	APOPKA CENTERLINE DEVELOPMENT LLC	APK 11	S BINION RD	5400	000003900
18-21-28-0000-00-104	APOPKA DEVELOPMENT OPPORTUNITY LLC	APK 11	2300 THE RESERVE CIR	5400	000003900
20-21-28-2522-00-390	SERVA PAUL BRADY	APK 11	2128 SUNBOW AVE	5400 000006000	000006500
20-21-28-2522-00-400	FAUSTIN MARIE	APK 11	2122 SUNBOW AVE	5400 000006000	000006500
20-21-28-2522-00-540	HARRINGTON GARY	APK 11	2234 PINYON RD	5400 000006000	000006500
09-21-28-3515-00-500	BAPTISTE KARISSA F	APK 11	417 SMUGGLERS WAY	5400 000005280	00057.200
18-21-28-0725-00-010	AMH HB BINION RESERVE BORROWER LLC	APK 11	1098 SUMMER STONE LOOP	5400 000006000	000006500
18-21-28-0725-00-020	AMH HB BINION RESERVE BORROWER LLC	APK 11	1092 SUMMER STONE LOOP	5400 000006000	000006500
18-21-28-0725-00-030	AMH HB BINION RESERVE BORROWER LLC	APK 11	1086 SUMMER STONE LOOP	5400 000006000	000006500
18-21-28-0725-00-040	AMH HB BINION RESERVE VENTURE LLC	APK 11	1080 SUMMER STONE LOOP	5400 000006000	000006500
18-21-28-0725-00-050	AMH HB BINION RESERVE BORROWER LLC	APK 11	1074 SUMMER STONE LOOP	5400 000006000	000006500
18-21-28-0725-00-060	AMH HB BINION RESERVE VENTURE LLC	APK 11	1068 SUMMER STONE LOOP	5400 000006000	000006500
18-21-28-0725-00-070	AMH HB BINION RESERVE BORROWER LLC	APK 11	1062 SUMMER STONE LOOP	5400 000006000	000006500
18-21-28-0725-00-080	AMH HB BINION RESERVE BORROWER LLC	APK 11	1056 SUMMER STONE LOOP	5400 000006000	000006500
18-21-28-0725-00-090	AMH HB BINION RESERVE VENTURE LLC	APK 11	1050 SUMMER STONE LOOP	5400 000006000	000006500
18-21-28-0725-00-100	AMH HB BINION RESERVE BORROWER LLC	APK 11	1044 SUMMER STONE LOOP	5400 000006000	000006500
18-21-28-0725-00-110	AMH HB BINION RESERVE VENTURE LLC	APK 11	1038 SUMMER STONE LOOP	5400 000006000	000006500
18-21-28-0725-00-120	AMH HB BINION RESERVE VENTURE LLC	APK 11	1032 SUMMER STONE LOOP	5400 000006000	000006500
18-21-28-0725-00-130	AMH HB BINION RESERVE VENTURE LLC	APK 11	1026 SUMMER STONE LOOP	5400 000006000	000006500
18-21-28-0725-00-140	AMH HB BINION RESERVE BORROWER LLC	APK 11	1020 SUMMER STONE LOOP	5400 000006000	000006500
18-21-28-0725-00-150	AMH HB BINION RESERVE BORROWER LLC	APK 11	1014 SUMMER STONE LOOP	5400 000006000	000006500
18-21-28-0725-00-160	AMH HB BINION RESERVE VENTURE LLC	APK 11	1008 SUMMER STONE LOOP	5400 000006000	000006500
18-21-28-0725-00-170	AMH HB BINION RESERVE VENTURE LLC	APK 11	1002 SUMMER STONE LOOP	5400 000006000	000006500
18-21-28-0725-00-180	AMH HB BINION RESERVE VENTURE LLC	APK 11	996 SUMMER STONE LOOP	5400 000006000	000006500
18-21-28-0725-00-190	AMH HB BINION RESERVE VENTURE LLC	APK 11	990 SUMMER STONE LOOP	5400 000006000	000006500
18-21-28-0725-00-200	AMH HB BINION RESERVE VENTURE LLC	APK 11	984 SUMMER STONE LOOP	5400 000006000	000006500
18-21-28-0725-00-210	AMH HB BINION RESERVE VENTURE LLC	APK 11	978 SUMMER STONE LOOP	5400 000006000	000006500
18-21-28-0725-00-220	AMH HB BINION RESERVE VENTURE LLC	APK 11	972 SUMMER STONE LOOP	5400 000006000	000006500
18-21-28-0725-00-230	AMH HB BINION RESERVE VENTURE LLC	APK 11	966 SUMMER STONE LOOP	5400 000006000	000006500
18-21-28-0725-00-240	AMH HB BINION RESERVE VENTURE LLC	APK 11	960 SUMMER STONE LOOP	5400 000006000	000006500
18-21-28-0725-00-250	AMH HB BINION RESERVE VENTURE LLC	APK 11	954 SUMMER STONE LOOP	5400 000006000	000006500
18-21-28-0725-00-260	AMH HB BINION RESERVE BORROWER LLC	APK 11	918 SUMMER STONE LOOP	5400 000006000	000006500
18-21-28-0725-00-270	AMH HB BINION RESERVE BORROWER LLC	APK 11	912 SUMMER STONE LOOP	5400 000006000	000006500
18-21-28-0725-00-280	AMH HB BINION RESERVE BORROWER LLC	APK 11	906 SUMMER STONE LOOP	5400 000006000	000006500
18-21-28-0725-00-290	AMH HB BINION RESERVE BORROWER LLC	APK 11	900 SUMMER STONE LOOP	5400 000006000	000006500
18-21-28-0725-00-300	AMH HB BINION RESERVE VENTURE LLC	APK 11	971 SUMMER STONE LOOP	5400 000006000	000006500
18-21-28-0725-00-310	AMH HB BINION RESERVE VENTURE LLC	APK 11	965 SUMMER STONE LOOP	5400 000006000	000006500
18-21-28-0725-00-320	AMH HB BINION RESERVE VENTURE LLC	APK 11	959 SUMMER STONE LOOP	5400 000006000	000006500
18-21-28-0725-00-330	AMH HB BINION RESERVE VENTURE LLC	APK 11	953 SUMMER STONE LOOP	5400 000006000	000006500
18-21-28-0725-00-340	AMH HB BINION RESERVE VENTURE LLC	APK 11	1096 WINTER STONE ST	5400 000006000	000006500
18-21-28-0725-00-350	AMH HB BINION RESERVE VENTURE LLC	APK 11	1102 WINTER STONE ST	5400 000006000	000006500
18-21-28-0725-00-360	AMH HB BINION RESERVE VENTURE LLC	APK 11	1108 WINTER STONE ST	5400 000006000	000006500
18-21-28-0725-00-370	AMH HB BINION RESERVE VENTURE LLC	APK 11	1114 WINTER STONE ST	5400 000006000	000006500
18-21-28-0725-00-380	AMH HB BINION RESERVE BORROWER LLC	APK 11	1025 SUMMER STONE LOOP	5400 000006000	000006500
18-21-28-0725-00-390	AMH HB BINION RESERVE VENTURE LLC	APK 11	1109 WINTER STONE ST	5400 000006000	000006500
18-21-28-0725-00-400	AMH HB BINION RESERVE VENTURE LLC	APK 11	1103 WINTER STONE ST	5400 000006000	000006500

18-21-28-0725-00-410	AMH HB BINION RESERVE VENTURE LLC	APK 11	1097 WINTER STONE ST	5400 000006000	000006500
18-21-28-0725-00-420	AMH HB BINION RESERVE BORROWER LLC	APK 11	1091 SUMMER STONE LOOP	5400 000006000	000006500
18-21-28-0725-00-430	AMH HB BINION RESERVE BORROWER LLC	APK 11	1085 SUMMER STONE LOOP	5400 000006000	000006500
18-21-28-0725-00-440	AMH HB BINION RESERVE BORROWER LLC	APK 11	1079 SUMMER STONE LOOP	5400 000006000	000006500
18-21-28-3850-00-010	CARL LAMARR STEWART JR REVOCABLE TRUST	APK 11	825 GREEN ENGLISH ST	5400 000003600	000007800
18-21-28-3850-00-020	HEISE JEFFREY MATTHEW	APK 11	827 GREEN ENGLISH ST	5400 000007200	000007800
18-21-28-3850-00-030	ADEJUNMOBI THAO HUONG	APK 11	829 GREEN ENGLISH ST	5400 000006000	000006500
18-21-28-3850-00-040	MILLS KELVIN DEMETRIUS JR	APK 11	831 GREEN ENGLISH ST	5400 000003600	000007800
18-21-28-3850-00-050	KYAW MICHAEL AUNG	APK 11	833 GREEN ENGLISH ST	5400 000003600	000007800
18-21-28-3850-00-060	KILGORE MARY JORDAN	APK 11	839 GREEN ENGLISH ST	5400 000003600	000006500
18-21-28-3850-00-070	LI JINGWEN	APK 11	841 GREEN ENGLISH ST	5400 000006000	000006500
18-21-28-3850-00-080	MCKENZIE KURT L	APK 11	843 GREEN ENGLISH ST	5400 000003600	000006500
18-21-28-3850-00-090	PAUL J STREBEL AND KIM H KANN-STREBEL REVOCABLE TRUST	APK 11	845 GREEN ENGLISH ST	5400 000003600	000006500
18-21-28-3850-00-100	PEARSON RACHEL LYNN	APK 11	847 GREEN ENGLISH ST	5400 000003600	000006500
18-21-28-3850-00-110	MILLS SHELBY LYNN WARD	APK 11	849 GREEN ENGLISH ST	5400 000003600	000007800
18-21-28-3850-00-120	MARTIN REGINALD JAMAR	APK 11	851 GREEN ENGLISH ST	5400 000003600	000006500
18-21-28-3850-00-130	AG EHC II (HOV) MULTI STATE 2 LLC	APK 11	853 GREEN ENGLISH ST	5400 000003600	000007800
18-21-28-3850-00-140	MCNAIR KEVIN CHRISTOPHER II	APK 11	855 GREEN ENGLISH ST	5400 000003600	000006500
18-21-28-3850-00-150	AG EHC II (HOV) MULTI STATE 2 LLC	APK 11	863 GREEN ENGLISH ST	5400 000003600	000003900
18-21-28-3850-00-160	AG EHC II (HOV) MULTI STATE 2 LLC	APK 11	865 GREEN ENGLISH ST	5400 000003600	000003900
18-21-28-3850-00-170	AG EHC II (HOV) MULTI STATE 2 LLC	APK 11	867 GREEN ENGLISH ST	5400 000003600	000003900
18-21-28-3850-00-180	AG EHC II (HOV) MULTI STATE 2 LLC	APK 11	869 GREEN ENGLISH ST	5400 000003600	000006500
18-21-28-3850-00-190	AG EHC II (HOV) MULTI STATE 2 LLC	APK 11	871 GREEN ENGLISH ST	5400 000003600	000003900
18-21-28-3850-00-200	AG EHC II (HOV) MULTI STATE 2 LLC	APK 11	873 GREEN ENGLISH ST	5400 000003600	000003900
18-21-28-3850-00-210	AG EHC II (HOV) MULTI STATE 2 LLC	APK 11	875 GREEN ENGLISH ST	5400 000003600	000003900
18-21-28-3850-00-220	AG EHC II (HOV) MULTI STATE 2 LLC	APK 11	877 GREEN ENGLISH ST	5400 000003600	000003900
18-21-28-3850-00-230	AG EHC II (HOV) MULTI STATE 2 LLC	APK 11	883 CLIMBING CT	5400 000003600	000003900
18-21-28-3850-00-240	AG EHC II (HOV) MULTI STATE 2 LLC	APK 11	885 CLIMBING CT	5400 000003600	000003900
18-21-28-3850-00-250	K HOVNANIAN IVY TRAIL LLC	APK 11	890 CLIMBING CT	5400 000003600	000007800
18-21-28-3850-00-260	AG EHC II (HOV) MULTI STATE 2 LLC	APK 11	888 CLIMBING CT	5400 000003600	000003900
18-21-28-3850-00-270	AG EHC II (HOV) MULTI STATE 2 LLC	APK 11	886 CLIMBING CT	5400 000003600	000003900
18-21-28-3850-00-280	AG EHC II (HOV) MULTI STATE 2 LLC	APK 11	884 CLIMBING CT	5400 000003600	000003900
18-21-28-3850-00-290	AG EHC II (HOV) MULTI STATE 2 LLC	APK 11	882 CLIMBING CT	5400 000003600	000007800
18-21-28-3850-00-300	AG EHC II (HOV) MULTI STATE 2 LLC	APK 11	880 CLIMBING CT	5400 000003600	000007800
18-21-28-3850-00-310	AG EHC II (HOV) MULTI STATE 2 LLC	APK 11	870 GREEN ENGLISH ST	5400 000003600	000006500
18-21-28-3850-00-320	AG EHC II (HOV) MULTI STATE 2 LLC	APK 11	868 GREEN ENGLISH ST	5400 000003600	000006500
18-21-28-3850-00-330	AG EHC II (HOV) MULTI STATE 2 LLC	APK 11	866 GREEN ENGLISH ST	5400 000003600	000003900
18-21-28-3850-00-340	AG EHC II (HOV) MULTI STATE 2 LLC	APK 11	864 GREEN ENGLISH ST	5400 000003600	000003900
18-21-28-3850-00-350	AG EHC II (HOV) MULTI STATE 2 LLC	APK 11	862 GREEN ENGLISH ST	5400 000003600	000006500
18-21-28-3850-00-360	AG EHC II (HOV) MULTI STATE 2 LLC	APK 11	860 GREEN ENGLISH ST	5400 000003600	000007800
18-21-28-3850-00-370	AG EHC II (HOV) MULTI STATE 2 LLC	APK 11	749 CURLY LOCKS LOOP	5400 000003600	000003900
18-21-28-3850-00-380	ACCOMANDO JEAN PAUL	APK 11	745 CURLY LOCKS LOOP	5400 000003600	000006500
18-21-28-3850-00-390	AG EHC II (HOV) MULTI STATE 2 LLC	APK 11	741 CURLY LOCKS LOOP	5400 000003600	000007800
18-21-28-3850-00-400	DAVIS CHELSEA KIARA	APK 11	737 CURLY LOCKS LOOP	5400 000003600	000006500
18-21-28-3850-00-410	ST PIERRE EDMOND JOSPH V	APK 11	733 CURLY LOCKS LOOP	5400 000003600	000007800
18-21-28-3850-00-420	K HOVNANIAN IVY TRAIL LLC	APK 11	729 CURLY LOCKS LOOP	5400 000003600	000006500
18-21-28-3850-00-430	AG EHC II (HOV) MULTI STATE 2 LLC	APK 11	725 CURLY LOCKS LOOP	5400 000003600	000007800
18-21-28-3850-00-440	GUINTO MARIGEN FALTADO	APK 11	720 CURLY LOCKS LOOP	5400 000003600	000006500
18-21-28-3850-00-450	GADSON PAULA SHARESE	APK 11	724 CURLY LOCKS LOOP	5400 000003600	000006500
18-21-28-3850-00-460	RODRIGUEZ RONALD VICTOR	APK 11	728 CURLY LOCKS LOOP	5400 000003600	000006500
18-21-28-3850-00-470	PATEL MILAN G	APK 11	732 CURLY LOCKS LOOP	5400 000003600	000006500
18-21-28-3850-00-480	BROWN LAVORIS OMAR	APK 11	736 CURLY LOCKS LOOP	5400 000003600	000006500
18-21-28-3850-00-490	HORNILLA LAMBERTO ZARA III	APK 11	740 CURLY LOCKS LOOP	5400 000003600	000006500
18-21-28-3850-00-500	GUERRERO BARRERA IVAN DARIO	APK 11	744 CURLY LOCKS LOOP	5400 000003600	000006500
18-21-28-3850-00-510	HARRISON MALOU CHANTAL	APK 11	748 CURLY LOCKS LOOP	5400 000003600	000006500
18-21-28-3850-00-520	K HOVNANIAN IVY TRAIL LLC	APK 11	828 GREEN ENGLISH ST	5400 000007200	000007800
18-21-28-3850-00-530	K HOVNANIAN IVY TRAIL LLC	APK 11	826 GREEN ENGLISH ST	5400 000006000	000007800
18-21-28-3850-00-540	K HOVNANIAN IVY TRAIL LLC	APK 11	824 GREEN ENGLISH ST	5400 000003600	000003900
18-21-28-3850-00-550	AG EHC II (HOV) MULTI STATE 2 LLC	APK 11	822 GREEN ENGLISH ST	5400 000003600	000006500
18-21-28-3850-00-560	SINGH NATALIA BINDOO	APK 11	820 GREEN ENGLISH ST	5400 000003600	000003900
18-21-28-3850-00-570	AG EHC II (HOV) MULTI STATE 2 LLC	APK 11	818 GREEN ENGLISH ST	5400 000003600	000006500
18-21-28-3850-00-580	AG EHC II (HOV) MULTI STATE 2 LLC	APK 11	816 GREEN ENGLISH ST	5400 000003600	000003900
18-21-28-3850-00-590	AG EHC II (HOV) MULTI STATE 2 LLC	APK 11	814 GREEN ENGLISH ST	5400 000003600	000003900

18-21-28-3850-00-600 WU ZHENTING
 18-21-28-3850-00-610 SANDERS JESSICA RAPHAELA RUCKER
 18-21-28-3850-00-620 RENAUT KARL HARRY
 18-21-28-3850-00-630 PETERS ETHAN ANTHONY
 18-21-28-3850-00-640 RAMSEWAKSING SANJAY KUMAR
 18-21-28-3850-00-650 PATEL JACE BALVANT
 18-21-28-3850-00-660 K HOVNANIAN IVY TRAIL LLC
 18-21-28-3850-00-670 AG EHC II (HOV) MULTI STATE 2 LLC
 18-21-28-3850-12-001 CITY OF APOPKA
 09-21-28-3515-00-510 HOLMES KALESHIA A
 20-21-28-2522-00-440 ROMELUS FANLEY M
 09-21-28-3515-00-520 JOHNSON ALYSSA RENEE
 19-21-28-0000-00-001 ADDISON APOPKA FARMS LLC
 19-21-28-0000-00-003 CITY OF APOPKA
 19-21-28-0000-00-005 LEON DAVID F
 19-21-28-0000-00-007 CITY OF APOPKA
 19-21-28-0000-00-008 CITY OF APOPKA
 19-21-28-0000-00-009 CITY OF APOPKA
 19-21-28-0000-00-013 L F ROPER TRUST
 19-21-28-0000-00-014 STATE OF FLORIDA TIITF
 19-21-28-0000-00-020 BINION ROAD MULTIFAMILY LLC
 19-21-28-0000-00-028 TIITF
 19-21-28-0000-00-036 ST JOHNS RIVER WATER MGT DISTRICT
 19-21-28-0000-10-001 CITY OF APOPKA
 19-21-28-0000-10-002 CITY OF APOPKA
 19-21-28-0150-03-001 BINION & HARMON LLC
 19-21-28-0150-03-002 BINION & HARMON LLC
 19-21-28-0150-13-001 RK POINTE AT EAST SHORE DST
 19-21-28-0150-20-001 CITY OF APOPKA
 19-21-28-0150-20-002 CITY OF APOPKA
 19-21-28-8917-00-010 MOCK RHONDA S
 19-21-28-8917-00-020 LUBIS DEVIANO MILLER
 19-21-28-8917-00-030 ARAQUE DAVID
 19-21-28-8917-00-040 BARDNEY JERALD KEITH
 19-21-28-8917-00-050 ADAMS JEROME LERIO II
 19-21-28-8917-00-060 ZIMBALATTI MARIA L
 19-21-28-8917-00-070 CONFIDENTIAL
 19-21-28-8917-00-080 TURINO YAMILET
 19-21-28-8917-00-090 CUNNINGHAM JEFFREY B SR
 19-21-28-8917-00-100 PETRUS ALLISON
 19-21-28-8917-00-110 BODIFORD CRYSTAL DIANA
 19-21-28-8917-00-120 BELL JESSICA R
 19-21-28-8917-00-130 TOLMASOFF KEITH L
 19-21-28-8917-00-140 TOLMASOFF SEAN KEITH
 19-21-28-8917-00-150 SHUE MORGAN RAE
 19-21-28-8917-00-160 JACKSON BRYAN MATTHEW
 19-21-28-8917-00-170 JOHNSON ANN MARIE ANDRIA
 19-21-28-8917-00-180 LEWIS DEWAYNE EDWIN
 19-21-28-8917-00-190 SMITH SHIRLEY A
 19-21-28-8917-00-200 MALDONADO THERESA ELIZABETH
 19-21-28-8917-00-210 PHILLIPS-GARTNER ANDREW DAVID
 19-21-28-8917-00-220 PHANG RANDALL OMAR
 19-21-28-8917-00-230 PFAFF ROBERT MICHAEL
 19-21-28-8917-00-240 JENKINS KELLY ANN
 19-21-28-8917-00-250 MALOTKE ANN MARIE
 19-21-28-8917-00-260 WINBON ZACKERY ROBERT III
 19-21-28-8917-00-270 SNYDER MARIE HAVIEL LAFOREST
 19-21-28-8917-00-280 JORDAN VERNELL
 19-21-28-8917-00-290 PINO JAMES ANTHONY
 19-21-28-8917-00-300 ALI IMRAN
 19-21-28-8917-00-310 KATAFIAZ MATTHEW M
 19-21-28-8917-00-320 WASHBURN ERIC DERIN
 19-21-28-8917-00-330 BIRMELE BRYAN JEFFREY

APK 11	805 GREEN ENGLISH ST	5400 000003600	000007800
APK 11	807 GREEN ENGLISH ST	5400 000003600	000007800
APK 11	809 GREEN ENGLISH ST	5400 000003600	000007800
APK 11	811 GREEN ENGLISH ST	5400 000003600	000007800
APK 11	813 GREEN ENGLISH ST	5400 000003600	000007800
APK 11	815 GREEN ENGLISH ST	5400 000003600	000007800
APK 11	817 GREEN ENGLISH ST	5400 000003600	000007800
APK 11	819 GREEN ENGLISH ST	5400 000003600	000003900
APK 11	889 CLIMBING CT	5400 000003600	000003900
APK 11	413 SMUGGLERS WAY	5400 000005280	00057.200
APK 11	2098 SUNBOW AVE	5400 000006000	000006500
APK 11	409 SMUGGLERS WAY	5400 000005280	00057.200
APK 11	1876 STAR ANISE CIR	5400 000003600	000100100
APK 11	2721 S BINION RD	5400 000003600	000016900
APK 11	2510 OCOEE APOPKA RD	5400 000013200	000014300
APK 11	2511 S BINION RD	5400 000003600	000003900
APK 11	2102 HARMON RD	5400 000003600	000003900
APK 11	2139 HARMON RD	5400 000003600	000003900
APK 11	2724 S BINION RD	5400 000003600	000003900
APK 11	S BINION RD	5400 000013200	000014300
APK 11	2101 LAKEVIEW RIDGE CIR	5400 000003600	000118300
APK 11	2721 S BINION RD	5400 000022800	000024700
APK 11	2501 S BINION RD	5400 000003600	000053300
APK 11	HARMON RD	5400 000013200	000014300
APK 11	2102 HARMON RD	5400 000003600	000014300
APK 11	2344 IMPERIAL RED AVE	5400 000003600	000003900
APK 11	2343 IMPERIAL RED AVE	5400 000003600	000003900
APK 11	2423 ARECA PALM DR	5400 000003600	000331500
APK 11	2340 HARMON RD	5400 000003600	000003900
APK 11	2300 HARMON RD	5400 000003600	000003900
APK 11	2439 VERDE VIEW DR	5400 000007200	000007800
APK 11	2445 VERDE VIEW DR	5400 000006000	000006500
APK 11	2451 VERDE VIEW DR	5400 000007200	000007800
APK 11	2457 VERDE VIEW DR	5400 000007200	000007800
APK 11	2463 VERDE VIEW DR	5400 000007200	000007800
APK 11	2469 VERDE VIEW DR	5400 000007200	000007800
APK 11	2475 VERDE VIEW DR	5400 000007200	000007800
APK 11	2450 VERDE VIEW DR	5400 000007200	000007800
APK 11	2456 VERDE VIEW DR	5400 000007200	000007800
APK 11	2462 VERDE VIEW DR	5400 000007200	000007800
APK 11	2468 VERDE VIEW DR	5400 000005280	000007800
APK 11	2474 VERDE VIEW DR	5400 000007200	000007800
APK 11	2156 PANORAMIC CIR	5400 000006000	000006500
APK 11	2162 PANORAMIC CIR	5400 000007200	000007800
APK 11	2174 PANORAMIC CIR	5400 000007200	000007800
APK 11	2180 PANORAMIC CIR	5400 000006000	000007800
APK 11	2186 PANORAMIC CIR	5400 000007200	000007800
APK 11	2192 PANORAMIC CIR	5400 000006000	000006500
APK 11	2198 PANORAMIC CIR	5400 000006000	000006500
APK 11	2204 PANORAMIC CIR	5400 000007200	000007800
APK 11	2216 PANORAMIC CIR	5400 000006000	000006500
APK 11	2222 PANORAMIC CIR	5400 000006000	000006500
APK 11	2228 PANORAMIC CIR	5400 000007200	000007800
APK 11	2234 PANORAMIC CIR	5400 000006000	000007800
APK 11	2240 PANORAMIC CIR	5400 000006000	000006500
APK 11	2246 PANORAMIC CIR	5400 000006000	000006500
APK 11	2276 PANORAMIC CIR	5400 000007200	000007800
APK 11	2282 PANORAMIC CIR	5400 000006000	000006500
APK 11	2288 PANORAMIC CIR	5400 000007200	000007800
APK 11	2294 PANORAMIC CIR	5400 000006000	000006500
APK 11	2300 PANORAMIC CIR	5400 000006000	000006500
APK 11	2306 PANORAMIC CIR	5400 000007200	000007800
APK 11	2312 PANORAMIC CIR	5400 000007200	000007800

19-21-28-8917-00-340	WHITSON BRANDON J	APK 11	2368 PANORAMIC CIR	5400 000007200	000007800
19-21-28-8917-00-350	FORT ALBERT	APK 11	2374 PANORAMIC CIR	5400 000007200	000007800
19-21-28-8917-00-360	MORAN BELINDA ANNE	APK 11	2380 PANORAMIC CIR	5400 000006000	000006500
19-21-28-8917-00-370	DONALD AND JILL EASTLAKE REVOCABLE TRUST	APK 11	2386 PANORAMIC CIR	5400 000007200	000007800
19-21-28-8917-00-380	LEOTAUD JOAN WILLIAMS LIFE ESTATE	APK 11	2392 PANORAMIC CIR	5400 000006000	000006500
19-21-28-8917-00-390	ROMERO MICHAEL LYN	APK 11	2398 PANORAMIC CIR	5400 000007200	000007800
19-21-28-8917-00-400	LEWIS LARRY THOMAS	APK 11	2404 PANORAMIC CIR	5400 000006000	000006500
19-21-28-8917-00-410	MARTIN RAYMOND J	APK 11	2410 PANORAMIC CIR	5400 000006000	000006500
19-21-28-8917-00-420	HART TONY A	APK 11	2423 PANORAMIC CIR	5400 000007200	000007800
19-21-28-8917-00-430	WARREN SHAMESIA V	APK 11	2417 PANORAMIC CIR	5400 000007200	000007800
19-21-28-8917-00-440	MORWICK JASON MAC RAE	APK 11	2411 PANORAMIC CIR	5400 000006000	000006500
19-21-28-8917-00-450	GONZALEZ RIVERA AMBAR	APK 11	2405 PANORAMIC CIR	5400 000006000	000006500
19-21-28-8917-00-460	WESTERSKOV DAVID LAWRENCE	APK 11	2399 PANORAMIC CIR	5400 000006000	000006500
19-21-28-8917-00-470	LAMAGNA RENE	APK 11	2393 PANORAMIC CIR	5400 000007200	000007800
19-21-28-8917-00-480	BAUTISTA ARLENE	APK 11	2387 PANORAMIC CIR	5400 000007200	000007800
19-21-28-8917-00-490	BROWN YOLANDA PARSON	APK 11	2381 PANORAMIC CIR	5400 000007200	000007800
19-21-28-8917-00-500	DICKERSON ROOSEVELT JR	APK 11	2375 PANORAMIC CIR	5400 000007200	000007800
19-21-28-8917-00-510	SWINSON MARISSA	APK 11	2369 PANORAMIC CIR	5400 000007200	000007800
19-21-28-8917-00-520	ALVAREZ AZYADET N	APK 11	2363 PANORAMIC CIR	5400 000006000	000006500
19-21-28-8917-00-530	MENDEZ JOSE C	APK 11	2357 PANORAMIC CIR	5400 000007200	000007800
19-21-28-8917-00-540	BOOROJIAN FAMILY TRUST	APK 11	2351 PANORAMIC CIR	5400 000006000	000006500
19-21-28-8917-00-550	OVERTURF DARRELL E	APK 11	2345 PANORAMIC CIR	5400 000007200	000007800
19-21-28-8917-00-560	LE HOANG DINH	APK 11	2325 PANORAMIC CIR	5400 000006000	000006500
19-21-28-8917-00-570	TRAN ANGELA	APK 11	2319 PANORAMIC CIR	5400 000006000	000006500
19-21-28-8917-00-580	BRANSON DAVID ALAN	APK 11	2313 PANORAMIC CIR	5400 000007200	000007800
19-21-28-8917-00-590	SUBHAN ISHMIEL	APK 11	2307 PANORAMIC CIR	5400 000006000	000006500
19-21-28-8917-00-600	CELESTE ALIX	APK 11	2277 PONTERIA CT	5400 000006000	000006500
19-21-28-8917-00-610	AIKENS CASSANDRA E	APK 11	2271 PONTERIA CT	5400 000007200	000007800
19-21-28-8917-00-620	LAY DAVID KEVIN	APK 11	2265 PONTERIA CT	5400 000007200	000007800
19-21-28-8917-00-630	BONET NELSON M	APK 11	2259 PONTERIA CT	5400 000005280	000007800
19-21-28-8917-00-640	MARSHALL JOSEPH GEORGE	APK 11	2253 PONTERIA CT	5400 000007200	000007800
19-21-28-8917-00-650	YOUNT STEPHEN D	APK 11	2247 PONTERIA CT	5400 000006000	000006500
19-21-28-8917-00-660	CHRISTIANSEN ANDERS	APK 11	2241 PANORAMIC CIR	5400 000007200	000007800
19-21-28-8917-00-670	KONGCHAN JEELASACK NOI	APK 11	2235 PANORAMIC CIR	5400 000007200	000007800
19-21-28-8917-00-680	BERRINGER MATTHEW RYAN	APK 11	2229 PANORAMIC CIR	5400 000007200	000007800
19-21-28-8917-00-690	JONES LEON	APK 11	2223 PANORAMIC CIR	5400 000007200	000007800
19-21-28-8917-00-700	SHINN KALEE	APK 11	2217 PANORAMIC CIR	5400 000007200	000007800
19-21-28-8917-00-710	PARROTT JOPACUS JORDAN	APK 11	2205 PANORAMIC CIR	5400 000007200	000007800
19-21-28-8917-00-720	HOWARD CHARLES JEROME	APK 11	2199 PANORAMIC CIR	5400 000007200	000007800
19-21-28-8917-00-730	CONFIDENTIAL	APK 11	2193 PANORAMIC CIR	5400 000006000	000006500
19-21-28-8917-00-740	CHAVAKULA RATNA RAJU	APK 11	2187 PANORAMIC CIR	5400 000007200	000007800
19-21-28-8917-00-750	LOVELL DAVID WILLIAM	APK 11	2181 PANORAMIC CIR	5400 000006000	000007800
19-21-28-8917-00-760	HARPER MICHELLE ANN LIFE ESTATE	APK 11	2169 PANORAMIC CIR	5400 000007200	000007800
19-21-28-8917-00-770	CONFIDENTIAL	APK 11	2163 PANORAMIC CIR	5400 000007200	000007800
19-21-28-8917-00-780	VANKUREN DANIEL SCOTT	APK 11	2157 PANORAMIC CIR	5400 000007200	000007800
19-21-28-8917-00-790	LASH TODD	APK 11	2151 PANORAMIC CIR	5400 000006000	000006500
19-21-28-8917-00-800	KARNIK ANGELA SISK	APK 11	2145 PANORAMIC CIR	5400 000007200	000007800
09-21-28-3515-00-530	SHEARIN ZACHARY GEORGE	APK 11	405 SMUGGLERS WAY	5400 000005280	00057.200
09-21-28-3515-00-560	WARGO MICHELLE	APK 11	393 SMUGGLERS WAY	5400 000005280	00057.200
09-21-28-3515-00-570	GAO JENNY J	APK 11	389 SMUGGLERS WAY	5400 000005280	00057.200
09-21-28-3515-00-580	UTEBAYEV NURZHAN	APK 11	385 SMUGGLERS WAY	5400 000005280	00057.200
09-21-28-3515-00-590	GOMEZ HILDA ELENA	APK 11	381 SMUGGLERS WAY	5400 000005280	00057.200
20-21-28-2522-00-530	NAFFZIGER DEANNA L	APK 11	2228 PINYON RD	5400 000006000	000006500
28-20-28-8724-00-770	RANEW JASON M	APK 11	21 WEKIVA POINTE CIR	5400 000006000	000006500
05-21-28-6692-03-320	PEREZ WILLIAM SEIN	APK 11	550 ERROL PKWY	5400 000006000	000006500
20-21-28-2522-00-430	GONZALEZ OSVALDO	APK 11	2104 SUNBOW AVE	5400 000006000	000006500
19-21-28-8919-00-810	KING MICHAEL	APK 11	2000 PANORAMIC CIR	5400 000007200	000007800
19-21-28-8919-00-820	SNOOK WILLIAM VINCENT	APK 11	2006 PANORAMIC CIR	5400 000007200	000007800
19-21-28-8919-00-830	SAINTIL WENDLY	APK 11	2012 PANORAMIC CIR	5400 000007200	000007800
19-21-28-8919-00-840	RAMJAS BONARINE RUDOLPH	APK 11	2018 PANORAMIC CIR	5400 000006000	000006500
19-21-28-8919-00-850	HOFFMAN LESLIE R	APK 11	2024 PANORAMIC CIR	5400 000007200	000007800
19-21-28-8919-00-860	WHALEN KIRK	APK 11	2030 PANORAMIC CIR	5400 000007200	000007800
19-21-28-8919-00-870	READ SHAWN CHARLES MARRIOTT	APK 11	2036 PANORAMIC CIR	5400 000007200	000007800

19-21-28-8919-00-880	DESRAVINES ROOSEVELT	APK 11	2042 PANORAMIC CIR	5400 000007200	000007800
19-21-28-8919-00-890	DORMAN JON A	APK 11	2048 PANORAMIC CIR	5400 000006000	000006500
19-21-28-8919-00-900	KOWLASAR GUMATIE DEVI	APK 11	2054 PANORAMIC CIR	5400 000006000	000006500
19-21-28-8919-00-910	TKACHUCK DERRIK DAVID	APK 11	2060 PANORAMIC CIR	5400 000007200	000007800
19-21-28-8919-00-920	TURALBA RICHARD NEIL	APK 11	2066 PANORAMIC CIR	5400 000007200	000007800
19-21-28-8919-00-930	JOHNSON DARON LAKEITH	APK 11	2072 PANORAMIC CIR	5400 000006000	000006500
19-21-28-8919-00-940	BURNETT DANIKA KIBRETH	APK 11	2078 PANORAMIC CIR	5400 000007200	000007800
19-21-28-8919-00-950	FREIRE WASHINGTON GUSTAVO	APK 11	2139 PANORAMIC CIR	5400 000007200	000007800
19-21-28-8919-00-960	LAMBERTO Z HORNILLA III AND ELAINIE P HORNILLA LIVING TRUST	APK 11	2133 PANORAMIC CIR	5400 000007200	000007800
19-21-28-8919-00-970	MCALISTER NICHOLAS WILLIAM	APK 11	2127 PANORAMIC CIR	5400 000006000	000007800
19-21-28-8919-00-980	ALLES HEIDI	APK 11	2121 PICKERELWEED CT	5400 000006000	000007800
19-21-28-8919-00-990	JAMES DIANNA BERNICE	APK 11	2115 PICKERELWEED CT	5400 000007200	000007800
19-21-28-8919-01-000	BURKET KRISTEN MARIE	APK 11	2109 PICKERELWEED CT	5400 000007200	000007800
19-21-28-8919-01-010	STEVENS MAURICE ANTIONE	APK 11	2103 PICKERELWEED CT	5400 000007200	000007800
19-21-28-8919-01-020	HORTON RICHARD PAIGE	APK 11	2097 PICKERELWEED CT	5400 000007200	000007800
19-21-28-8919-01-030	BABB STEPHEN C LIFE ESTATE	APK 11	2091 PICKERELWEED CT	5400 000007200	000007800
19-21-28-8919-01-040	YI CHEN REVOCABLE FAMILY TRUST	APK 11	2085 PANORAMIC CIR	5400 000006000	000006500
19-21-28-8919-01-050	GUTIERREZ YDELFONSO	APK 11	2079 PANORAMIC CIR	5400 000006000	000006500
19-21-28-8919-01-060	BAKER SHARON D	APK 11	2073 PANORAMIC CIR	5400 000006000	000006500
19-21-28-8919-01-070	JI ASHLEIGH	APK 11	2067 PANORAMIC CIR	5400 000006000	000006500
19-21-28-8919-01-080	KOWAL BARBARA ANN LIFE ESTATE	APK 11	2061 PANORAMIC CIR	5400 000006000	000006500
19-21-28-8919-01-090	SERRANO ESTEFANIA MISURACA	APK 11	2055 PANORAMIC CIR	5400 000005280	000007800
19-21-28-8919-01-100	RAMANAN VADEWATIE	APK 11	2049 PANORAMIC CIR	5400 000006000	000006500
19-21-28-8919-01-110	ODOM STORMY SIMONE	APK 11	2043 PANORAMIC CIR	5400 000006000	000006500
19-21-28-8919-01-120	BRADLEY THELMA SUE	APK 11	2037 PANORAMIC CIR	5400 000007200	000007800
19-21-28-8919-01-130	MOODIE MORTIMAN MELVIN	APK 11	2031 PANORAMIC CIR	5400 000006000	000006500
19-21-28-8919-01-140	FURSE HEATHER MARIE	APK 11	2025 PANORAMIC CIR	5400 000007200	000007800
19-21-28-8919-01-150	MOFFETT JOHN F	APK 11	2019 PANORAMIC CIR	5400 000007200	000007800
19-21-28-8919-01-160	AUSTIN MARISA SHERRELL	APK 11	2013 PANORAMIC CIR	5400 000007200	000007800
19-21-28-8919-01-170	NGUYEN HOANG	APK 11	2007 PANORAMIC CIR	5400 000006000	000006500
19-21-28-8919-01-180	WASHINGTON-SHAW GLORIA ANN	APK 11	2001 PANORAMIC CIR	5400 000007200	000007800
19-21-28-8919-01-190	RIVERA CRUZ ADA L	APK 11	2439 SANTA VISTA LOOP	5400 000006000	000006500
19-21-28-8919-01-200	PENNINGTON FOREST EUGENE III	APK 11	2433 SANTA VISTA LOOP	5400 000006000	000006500
19-21-28-8919-01-210	ROBINSON ROCHELLE RENEE	APK 11	2427 SANTA VISTA LOOP	5400 000007200	000007800
19-21-28-8919-01-220	PEREZ SALAGUBANG JOSE	APK 11	2421 SANTA VISTA LOOP	5400 000007200	000007800
19-21-28-8919-01-230	AIR AMERICAN SOLUTIONS LLC	APK 11	2415 SANTA VISTA LOOP	5400 000006000	000006500
19-21-28-8919-01-240	NGUYEN THAO PHUONG THI	APK 11	2409 SANTA VISTA LOOP	5400 000007200	000007800
19-21-28-8919-01-250	KLEPPER ANN MARIE ADINA	APK 11	2403 SANTA VISTA LOOP	5400 000007200	000007800
19-21-28-8919-01-260	HIGGS CHRISTOPHER M	APK 11	2397 SANTA VISTA LOOP	5400 000007200	000007800
19-21-28-8919-01-270	ALPHONSE JENNY	APK 11	2391 SANTA VISTA LOOP	5400 000007200	000007800
19-21-28-8919-01-280	PETERSON THERON QUILLIAN JR	APK 11	2385 SANTA VISTA LOOP	5400 000007200	000007800
19-21-28-8919-01-290	LI JINGWEN	APK 11	2379 SANTA VISTA LOOP	5400 000007200	000007800
19-21-28-8919-01-300	PADILLA RICARDO	APK 11	2373 SANTA VISTA LOOP	5400 000006000	000006500
19-21-28-8919-01-310	SALYER DAVID ALAN	APK 11	2367 SANTA VISTA LOOP	5400 000006000	000006500
19-21-28-8919-01-320	MCAVOY MICHAEL VINCENT	APK 11	2361 SANTA VISTA LOOP	5400 000006000	000006500
19-21-28-8919-01-330	GRIFFITH LAURA MARIE	APK 11	2355 SANTA VISTA LOOP	5400 000007200	000007800
19-21-28-8919-01-340	PARRA LILIANA	APK 11	2349 SANTA VISTA LOOP	5400 000007200	000007800
19-21-28-8919-01-350	BERRINGER KELLY ANN	APK 11	2343 SANTA VISTA LOOP	5400 000006000	000006500
19-21-28-8919-01-360	HALL MARVIN JEFFREY	APK 11	2337 SANTA VISTA LOOP	5400 000007200	000007800
19-21-28-8919-01-370	VAUGHN LAUREN ELIZABETH	APK 11	2331 SANTA VISTA LOOP	5400 000007200	000007800
19-21-28-8919-01-380	HALL TERA RENEE	APK 11	2354 SANTA VISTA LOOP	5400 000007200	000007800
19-21-28-8919-01-390	FREMAINT YARMELIZ R	APK 11	2360 SANTA VISTA LOOP	5400 000006000	000006500
19-21-28-8919-01-400	YOUNG CHELSEA	APK 11	2366 SANTA VISTA LOOP	5400 000007200	000007800
19-21-28-8919-01-410	KHOURI LABBAD PEGGY LOURDES	APK 11	2372 SANTA VISTA LOOP	5400 000007200	000007800
19-21-28-8919-01-420	LAFOND JEROME ANTHONY	APK 11	2378 SANTA VISTA LOOP	5400 000007200	000007800
19-21-28-8919-01-430	WONG NADIA	APK 11	2384 SANTA VISTA LOOP	5400 000007200	000007800
18-20-28-6100-01-780	SHERMAN EVAN	APK 11	4041 LOBLOLLY OAK LN	5400 000007200	000007800
20-21-28-2522-00-520	BARNES ELISHA	APK 11	2222 PINYON RD	5400 000006000	000006500
20-21-28-0000-00-005	THE RIDGE SELF STORAGE LLC	APK 11	OCOE APOPKA RD	5400 000003600	000003900
20-21-28-0000-00-006	THE RIDGE SELF STORAGE LLC	APK 11	1819 HARMON RD	5400 000005280	00057.200
20-21-28-0000-00-007	ADVENTIST HEALTH SYSTEM/SUNBELT INC	APK 11	2100 OCOEE APOPKA RD	5400 000514800	000568100
20-21-28-0000-00-008	ALICIA R NISK REVOCABLE LIVING TRUST 50% INT	APK 11	2278 OCOEE APOPKA RD	5400 000003600	000003900
20-21-28-0000-00-009	JEFFERSON APOPKA LLC	APK 11	2420 MEDICINE LAKE DR	5400 000003600	000003900

20-21-28-0000-00-021	SHOPPES AT EAST SHORE LLC	APK 11	2317 OCOEE APOPKA RD	5400 000015600	000014300
20-21-28-0000-00-024	SHOPPES AT EAST SHORE LLC	APK 11	1609 W KEENE RD	5400 000025200	000003900
20-21-28-0000-00-025	SHOPPES AT EAST SHORE LLC	APK 11	1617 W KEENE RD	5400 000020400	000003900
20-21-28-0000-00-027	LOUDEN CHRISTOPHER R	APK 11	2301 OCOEE APOPKA RD	5400 000005280	000007800
20-21-28-0000-00-028	SHOPPES AT EAST SHORE LLC	APK 11	2309 OCOEE APOPKA RD	5400 000007200	000007800
20-21-28-0000-00-031	CARTER DARYL M TR	APK 11	MARDEN RD	5400 000003600	000003900
20-21-28-0000-00-040	CITY OF APOPKA	APK 11	DANIEL WEBSTER WESTERN BELTWAY	5400 000003600	000003900
20-21-28-0000-00-042	ADVENTIST HEALTH SYSTEM/SUNBELT INC	APK 11	OCOEE APOPKA RD	5400 000003600	000003900
20-21-28-0000-00-043	ADVENTIST HEALTH SYSTEM/SUNBELT INC	APK 11	OCOEE APOPKA RD	5400 000030000	000032500
20-21-28-0000-00-044	ADVENTIST HEALTH SYSTEM/SUNBELT INC	APK 11	OCOEE APOPKA RD	5400 000003600	000003900
20-21-28-0000-00-045	ADVENTIST HEALTH SYSTEM/SUNBELT INC	APK 11	OCOEE APOPKA RD	5400 000003600	000003900
20-21-28-0000-00-046	ADVENTIST HEALTH SYSTEM/SUNBELT INC	APK 11	OCOEE APOPKA RD	5400 000003600	000003900
20-21-28-0000-00-047	ADVENTIST HEALTH SYSTEM/SUNBELT INC	APK 11	OCOEE APOPKA RD	5400 000003600	000003900
20-21-28-0000-00-050	LOUDEN CHRISTOPHER R	APK 11	OCOEE APOPKA RD	5400 000015600	000016900
20-21-28-0000-00-051	CITY OF APOPKA	APK 11	DANIEL WEBSTER WESTERN BELTWAY	5400 000003600	000003900
20-21-28-0000-00-052	CITY OF APOPKA	APK 11	OCOEE APOPKA RD	5400 000003600	000003900
20-21-28-2520-00-001	CITY OF APOPKA	APK 11	1801 ALSTON BAY BLVD	5400 000003600	000003900
20-21-28-2520-01-000	ALSTON BAY BLVD LLC	APK 11	2001 ALSTON BAY BLVD	5400 000169200	000191100
09-21-28-3515-00-010	HILLIMAN ANDRAMICA S	APK 11	240 SMUGGLERS WAY	5400 000005280	00057.200
20-21-28-2521-00-006	CITY OF APOPKA	APK 11	991 HARMON RD E	5400 000003600	000003900
19-21-28-8917-15-010	VISTAS AT WATERS EDGE HOMEOWNERS ASSN INC	APK 11	2420 VERDE VIEW DR	5400	000022100
20-21-28-2522-01-860	GRACE KAARHION	APK 11	2096 CORDAVILLE PL	5400 000006000	000006500
20-21-28-2521-00-010	FIGUEROA OSCAR BAUDILIO	APK 11	1004 PAVIA DR	5400 000005280	00057.200
20-21-28-2521-00-020	GORE VALERIE	APK 11	1008 PAVIA DR	5400 000005280	00057.200
20-21-28-2521-00-030	CRAWFORD KAYLA YARNELL	APK 11	1012 PAVIA DR	5400 000005280	00057.200
20-21-28-2521-00-040	SANCHEZ PEREZ OMAR	APK 11	1016 PAVIA DR	5400 000005280	00057.200
20-21-28-2521-00-050	RIVERO DE REVILLA YELITZA DEL CARMEN	APK 11	1020 PAVIA DR	5400 000005280	00057.200
20-21-28-2521-00-060	ROSZYK PAUL JOSEPH	APK 11	1024 PAVIA DR	5400 000005280	00057.200
20-21-28-2521-00-070	MAHARAJ RUDRANAND	APK 11	1028 PAVIA DR	5400 000005280	00057.200
20-21-28-2521-00-080	CALDERON ALTAMIRANDA JOSE GREGORIO	APK 11	1032 PAVIA DR	5400 000005280	00057.200
20-21-28-2521-00-090	POPE CYNTHIA D	APK 11	1036 PAVIA DR	5400 000005280	00057.200
20-21-28-2521-00-100	CALDERA RICARDO A	APK 11	1040 PAVIA DR	5400 000005280	00057.200
20-21-28-2521-00-110	YOUNGBLOOD MARISSA ELAINE	APK 11	1044 PAVIA DR	5400 000005280	00057.200
20-21-28-2521-00-120	NARAYAN DEVARAJ	APK 11	1048 PAVIA DR	5400 000005280	00057.200
20-21-28-2521-00-130	WILLIAMS ROLANDA K	APK 11	1052 PAVIA DR	5400 000005280	00057.200
20-21-28-2521-00-140	GIBNEY VONELLE	APK 11	1056 PAVIA DR	5400 000005280	00057.200
20-21-28-2521-00-150	SOSA MARIA S	APK 11	1060 PAVIA DR	5400 000005280	00057.200
20-21-28-2521-00-160	WILKINS GARY J LIFE ESTATE	APK 11	1064 PAVIA DR	5400 000005280	00057.200
20-21-28-2521-00-170	UPDEGRAFF MATTHEW ROSS	APK 11	1068 PAVIA DR	5400 000005280	00057.200
20-21-28-2521-00-180	BEASON JUANITA M	APK 11	1072 PAVIA DR	5400 000005280	00057.200
20-21-28-2521-00-190	MARKOVICH RICHARD	APK 11	1076 PAVIA DR	5400 000005280	00057.200
20-21-28-2521-00-200	BRYANT COURTNEY M	APK 11	1080 PAVIA DR	5400 000005280	00057.200
20-21-28-2521-00-210	MERCADO MELISSA E	APK 11	1084 PAVIA DR	5400 000005280	00057.200
20-21-28-2521-00-220	CIAGLIA MARSHALL STEVE	APK 11	1088 PAVIA DR	5400 000005280	00057.200
20-21-28-2521-00-230	TERRIBLE CARL	APK 11	1092 PAVIA DR	5400 000005280	00057.200
20-21-28-2521-00-240	BRAXTON ASHELY NICOLE	APK 11	1096 PAVIA DR	5400 000005280	00057.200
20-21-28-2521-00-250	PEART MATHEW JONATHAN	APK 11	1100 PAVIA DR	5400 000005280	00057.200
20-21-28-2521-00-260	DAVID AYANA NICOLE	APK 11	1104 PAVIA DR	5400 000005280	00057.200
20-21-28-2521-00-270	PHILLIPS WILLIAM JR	APK 11	1108 PAVIA DR	5400 000006000	000006500
20-21-28-2521-00-280	CHIN SUZANNE DAWN	APK 11	1112 PAVIA DR	5400 000005280	00057.200
20-21-28-2521-00-290	REYNOLDS RENNETA	APK 11	1116 PAVIA DR	5400 000005280	00057.200
20-21-28-2521-00-300	LYNCH BRENT PETER	APK 11	1120 PAVIA DR	5400 000005280	00057.200
20-21-28-2521-00-310	PORTLOCK IAN	APK 11	1124 PAVIA DR	5400 000005280	00057.200
20-21-28-2521-00-320	JOHNSON JACE	APK 11	1128 PAVIA DR	5400 000005280	00057.200
20-21-28-2521-00-330	OPOKU STEPHEN KWASI	APK 11	1136 PAVIA DR	5400 000005280	00057.200
20-21-28-2521-00-340	DANIELS MIA CHANTEZ	APK 11	1140 PAVIA DR	5400 000005280	00057.200
20-21-28-2521-00-350	CIVIL ROOSEVELT	APK 11	1144 PAVIA DR	5400 000005280	00057.200
20-21-28-2521-00-360	CRUZ ACOSTA JOSE A	APK 11	1148 PAVIA DR	5400 000005280	00057.200
20-21-28-2521-00-370	DUVEILLAUME SCHNIEDLINE	APK 11	1152 PAVIA DR	5400 000005280	00057.200
20-21-28-2521-00-380	MALEY RHONDA JOY	APK 11	1156 PAVIA DR	5400 000005280	00057.200
20-21-28-2521-00-390	WEI XIANGYING	APK 11	1160 PAVIA DR	5400 000005280	00057.200
20-21-28-2521-00-400	CLARIDY-SIMPSON SANDRA T	APK 11	1164 PAVIA DR	5400 000005280	00057.200
20-21-28-2521-00-410	LONGRENT LLC	APK 11	1168 PAVIA DR	5400 000005280	00057.200

20-21-28-2521-00-420	STARGHILL SHIRL O	APK 11	1172 PAVIA DR	5400 000005280	00057.200
20-21-28-2521-00-430	MICHAM STEPHEN D	APK 11	1176 PAVIA DR	5400 000005280	00057.200
20-21-28-2521-00-440	MARTINEZ MARCOS GILL	APK 11	1180 PAVIA DR	5400 000005280	00057.200
20-21-28-2521-00-450	REITH ZACHARY B	APK 11	1184 PAVIA DR	5400 000005280	00057.200
20-21-28-2521-00-460	LUCKY MARK THEOPHILUS	APK 11	1188 PAVIA DR	5400 000005280	00057.200
20-21-28-2521-00-470	THORNTON BRYANT LEON	APK 11	1192 PAVIA DR	5400 000005280	00057.200
20-21-28-2521-00-480	GOBERT AUDRICA M	APK 11	1196 PAVIA DR	5400 000005280	00057.200
20-21-28-2521-00-490	LONGRENT LLC	APK 11	1200 PAVIA DR	5400 000005280	00057.200
20-21-28-2521-00-500	PACHECO-OTERO MAXIMINO	APK 11	1204 PAVIA DR	5400 000005280	00057.200
20-21-28-2521-00-510	HERNANDEZ GONZALEZ ALVARO JOSE	APK 11	1208 PAVIA DR	5400 000005280	00057.200
20-21-28-2521-00-520	ALLEN PRISCILLA	APK 11	1212 PAVIA DR	5400 000005280	00057.200
20-21-28-2521-00-530	FECTEAU ETIENNE	APK 11	1216 PAVIA DR	5400 000005280	00057.200
20-21-28-2521-00-540	FORDE SHELLY ANN	APK 11	1220 PAVIA DR	5400 000005280	00057.200
20-21-28-2521-00-550	ALVES RAFAEL	APK 11	1224 PAVIA DR	5400 000005280	00057.200
20-21-28-2521-00-560	VARGAS LUZ MARINA	APK 11	1228 PAVIA DR	5400 000005280	00057.200
20-21-28-2521-00-570	BURGOS RIVERA GLORIA ESTHER LIFE ESTATE	APK 11	1232 PAVIA DR	5400 000005280	00057.200
20-21-28-2521-00-580	SFR ACQUISITIONS 1 LLC	APK 11	1236 PAVIA DR	5400 000005280	00057.200
20-21-28-2521-00-590	TORRES JOSEPH A	APK 11	1240 PAVIA DR	5400 000005280	00057.200
20-21-28-2521-00-600	FAN MIN	APK 11	1244 PAVIA DR	5400 000005280	00057.200
20-21-28-2521-00-610	DESAI ARUN RAGHUVIR	APK 11	1248 PAVIA DR	5400 000005280	00057.200
20-21-28-2521-00-620	BOSQUES NATALIE ANN	APK 11	1252 PAVIA DR	5400 000005280	00057.200
20-21-28-2521-00-630	OXFORD KADEEN KAMOY	APK 11	1256 PAVIA DR	5400 000005280	00057.200
20-21-28-2521-00-640	RIOS DELISA SANTOS	APK 11	1260 PAVIA DR	5400 000005280	00057.200
20-21-28-2521-00-650	BEDOYA ALEJANDRO	APK 11	1264 PAVIA DR	5400 000005280	00057.200
20-21-28-2521-00-660	FINANCE FRANCOISE	APK 11	1268 PAVIA DR	5400 000005280	00057.200
20-21-28-2521-00-670	WARNER BARRIE MARTYN	APK 11	1272 PAVIA DR	5400 000005280	00057.200
20-21-28-2521-00-680	BENENATI DENISSE	APK 11	1276 PAVIA DR	5400 000005280	00057.200
20-21-28-2521-00-690	PEREIRA BRIAN JOY	APK 11	1280 PAVIA DR	5400 000005280	00057.200
20-21-28-2521-00-700	GIPSON ASHLEY ALEXANDRA	APK 11	1284 PAVIA DR	5400 000005280	00057.200
20-21-28-2521-00-710	MORENO ODALIS M	APK 11	1288 PAVIA DR	5400 000005280	00057.200
20-21-28-2521-00-720	ENGLISH ALLEN RICHARD	APK 11	1292 PAVIA DR	5400 000005280	00057.200
20-21-28-2521-00-730	DE OLIVEIRA ELIEL ALMEIDA	APK 11	3062 ALESSA LOOP	5400 000005280	00057.200
20-21-28-2521-00-740	NASCIMENTO ELZA	APK 11	3058 ALESSA LOOP	5400 000005280	00057.200
20-21-28-2521-00-750	RODRIGUEZ JAMILETTE M SALAS	APK 11	3054 ALESSA LOOP	5400 000005280	00057.200
20-21-28-2521-00-760	KENNEDY KATELYN MARIE	APK 11	3050 ALESSA LOOP	5400 000005280	00057.200
20-21-28-2521-00-770	CAVALLARO RICHARD N	APK 11	3046 ALESSA LOOP	5400 000005280	00057.200
20-21-28-2521-00-780	ORAMAS KATHLEEN A	APK 11	3042 ALESSA LOOP	5400 000005280	00057.200
20-21-28-2521-00-790	MUNIZ BETZABETH	APK 11	3038 ALESSA LOOP	5400 000005280	00057.200
20-21-28-2521-00-800	NIEVES JUAN PENA	APK 11	3034 ALESSA LOOP	5400 000005280	00057.200
05-21-28-6692-03-280	TORRES JOSE A OLMEDA	APK 11	574 ERROL PKWY	5400 000007200	000007800
20-21-28-2521-00-820	FAULK ALLYSSA ELLEN	APK 11	3039 ALESSA LOOP	5400 000005280	00057.200
20-21-28-2521-00-830	LEATHAM EARL	APK 11	3043 ALESSA LOOP	5400 000005280	00057.200
20-21-28-2521-00-840	LATIMORE ALIYAH R	APK 11	3047 ALESSA LOOP	5400 000005280	00057.200
20-21-28-2521-00-850	MCDANIEL TERA RENA	APK 11	3051 ALESSA LOOP	5400 000005280	00057.200
20-21-28-2521-00-860	KLINGBERG MARK D	APK 11	3055 ALESSA LOOP	5400 000005280	00057.200
20-21-28-2521-00-870	BOWSER PETER	APK 11	3059 ALESSA LOOP	5400 000005280	00057.200
20-21-28-2521-00-880	LONGRENT LLC	APK 11	3063 ALESSA LOOP	5400 000005280	00057.200
20-21-28-2521-00-890	LONGRENT LLC	APK 11	3001 ALESSA LOOP	5400 000005280	00057.200
20-21-28-2521-00-900	PEREIRA BRIAN JOY	APK 11	3005 ALESSA LOOP	5400 000005280	00057.200
20-21-28-2521-00-910	HPA II BORROWER 2021-1 LLC	APK 11	3009 ALESSA LOOP	5400 000005280	00057.200
20-21-28-2521-00-920	RUTTERS ANNABELLE MARGARET	APK 11	3013 ALESSA LOOP	5400 000005280	00057.200
20-21-28-2521-00-930	PATEL TEJAL SANJAY	APK 11	3017 ALESSA LOOP	5400 000005280	00057.200
20-21-28-2521-00-940	VELASCO CARLO	APK 11	3021 ALESSA LOOP	5400 000005280	00057.200
20-21-28-2521-00-950	RONALD ARNEILL TRUST	APK 11	3025 ALESSA LOOP	5400 000005280	00057.200
20-21-28-2521-00-960	NICHOLSON ALEXANDER	APK 11	3029 ALESSA LOOP	5400 000005280	00057.200
20-21-28-2521-00-970	BARBERII MARIANA ISABEL DEL VALLE ARROYO	APK 11	3028 ALESSA LOOP	5400 000005280	00057.200
20-21-28-2521-00-980	BETHEA MARCUS L	APK 11	3024 ALESSA LOOP	5400 000005280	00057.200
20-21-28-2521-00-990	PEOPLES SHALON VONNAE	APK 11	3020 ALESSA LOOP	5400 000005280	00057.200
20-21-28-2521-01-000	GONZALEZ LISA MARIA	APK 11	3016 ALESSA LOOP	5400 000005280	00057.200
20-21-28-2521-01-010	HAM JACQUELINE OLIVIA	APK 11	3012 ALESSA LOOP	5400 000005280	00057.200
20-21-28-2521-01-020	SERBELLON JULIO IBRAHIM GIRON	APK 11	3008 ALESSA LOOP	5400 000005280	00057.200
20-21-28-2521-01-030	ROSALES PAUL M	APK 11	3004 ALESSA LOOP	5400 000005280	00057.200
20-21-28-2521-01-040	SIADY STUART V	APK 11	3000 ALESSA LOOP	5400 000005280	00057.200

20-21-28-2521-01-050	BYRNE GARY	APK 11	1129 PAVIA DR	5400 000005280	00057.200
20-21-28-2521-01-060	SWAN JASMEEN SHAREE	APK 11	1125 PAVIA DR	5400 000005280	00057.200
20-21-28-2521-01-070	IRVING DANIEL	APK 11	1121 PAVIA DR	5400 000005280	00057.200
20-21-28-2521-01-080	DAWKINS RENTALS LLC	APK 11	1117 PAVIA DR	5400 000005280	00057.200
20-21-28-2521-01-090	SACASA CARLOS JOSE	APK 11	1113 PAVIA DR	5400 000006000	000006500
20-21-28-2521-01-100	CRABB GARRETT LUNDY	APK 11	1109 PAVIA DR	5400 000005280	00057.200
20-21-28-2521-01-110	RAMBANA ANDREW C	APK 11	1105 PAVIA DR	5400 000005280	00057.200
20-21-28-2521-01-120	GILIBERTI ROBERTO	APK 11	1101 PAVIA DR	5400 000006000	000006500
20-21-28-2521-01-130	FERNANDEZ STEPHANIA	APK 11	1097 PAVIA DR	5400 000005280	00057.200
20-21-28-2521-01-140	KELLOGG TRISHIA ELIZABETH	APK 11	1093 PAVIA DR	5400 000005280	00057.200
20-21-28-2521-01-150	DAWKINS RENTALS LLC	APK 11	1089 PAVIA DR	5400 000005280	00057.200
20-21-28-2521-01-160	CARTAGENA HECTOR R JR	APK 11	1085 PAVIA DR	5400 000005280	00057.200
20-21-28-2521-01-170	TZ INVESTMENT PROPERTIES LLC	APK 11	1081 PAVIA DR	5400 000005280	00057.200
20-21-28-2521-01-180	INGHAM THOMAS JR	APK 11	1077 PAVIA DR	5400 000005280	00057.200
20-21-28-2521-01-190	CASTANHOLA JULIO	APK 11	1073 PAVIA DR	5400 000005280	00057.200
20-21-28-2521-01-200	TOMMY BERTRAND KIRNAM	APK 11	1069 PAVIA DR	5400 000005280	00057.200
20-21-28-2521-01-210	RAPERT NILDA	APK 11	1065 PAVIA DR	5400 000005280	00057.200
20-21-28-2521-01-220	OSULLIVAN KELLY R	APK 11	1061 PAVIA DR	5400 000005280	00057.200
20-21-28-2521-01-230	AURORA GRACE DAVIS REVOCABLE TRUST	APK 11	1057 PAVIA DR	5400 000005280	00057.200
20-21-28-2521-01-240	NICOSIA JOSEPH	APK 11	1053 PAVIA DR	5400 000005280	00057.200
20-21-28-2521-01-250	GLOVER THISHA	APK 11	1049 PAVIA DR	5400 000005280	00057.200
20-21-28-2521-01-260	VELASQUEZ VANESSA I	APK 11	1045 PAVIA DR	5400 000005280	00057.200
20-21-28-2521-01-270	REGA CARLOS G	APK 11	1041 PAVIA DR	5400 000005280	00057.200
20-21-28-2521-01-280	HALL RYAN A	APK 11	1037 PAVIA DR	5400 000005280	00057.200
20-21-28-2521-01-290	ALTAMIRANO JERROLD LENN	APK 11	1033 PAVIA DR	5400 000005280	00057.200
20-21-28-2521-01-300	CAMPANHOL THIAGO CARVALHO	APK 11	1029 PAVIA DR	5400 000005280	00057.200
20-21-28-2521-01-310	BAPTISTE MAITE A	APK 11	1025 PAVIA DR	5400 000005280	00057.200
20-21-28-2521-01-320	NARAYAN DEVARAJ	APK 11	1021 PAVIA DR	5400 000005280	00057.200
20-21-28-2521-01-330	ALTHY YURI	APK 11	1017 PAVIA DR	5400 000005280	00057.200
20-21-28-2521-01-340	CONCEPCION ADRIANI	APK 11	1013 PAVIA DR	5400 000005280	00057.200
20-21-28-2521-01-350	SEVILLA JOSE JESUS PERRUOLO	APK 11	1009 PAVIA DR	5400 000005280	00057.200
20-21-28-2521-01-360	COSTAGLIOLA MASSIMILIANO	APK 11	1005 PAVIA DR	5400 000005280	00057.200
30-20-28-9139-00-950	BARRETT TARA	APK 11	2574 PONKAN MEADOW DR	5400 000007200	000007800
20-21-28-2522-00-510	REYES JAMES LORENZO	APK 11	2216 PINYON RD	5400 000006000	000006500
03-21-28-4835-00-420	OLACIREGUI FELIPE	APK 11	657 PRIMROSE WILLOW WAY	5400 000007200	000007800
20-21-28-2522-00-010	PHILLIPS TAQUEASIA L	APK 11	1943 SUNBOW AVE	5400 000006000	000006500
20-21-28-2522-00-020	GREEN TERRENCE	APK 11	1949 SUNBOW AVE	5400 000006000	000006500
20-21-28-2522-00-030	LILLO JOHN HENRY	APK 11	1955 SUNBOW AVE	5400 000006000	000006500
20-21-28-2522-00-040	MIZZELL ADOLF RAPHAEL	APK 11	1961 SUNBOW AVE	5400 000006000	000006500
20-21-28-2522-00-050	TIWARI RAM GHAMUNA PERSAUD LIFE ESTATE	APK 11	1967 SUNBOW AVE	5400 000006000	000006500
20-21-28-2522-00-060	WEBB BRIAN CHRISTOPHER	APK 11	1973 SUNBOW AVE	5400 000006000	000006500
20-21-28-2522-00-070	MODE JACQUES F	APK 11	1979 SUNBOW AVE	5400 000006000	000006500
20-21-28-2522-00-080	NGO THAI QUOC	APK 11	1985 SUNBOW AVE	5400 000006000	000006500
20-21-28-2522-00-090	THOMAS IBN SHARIFF	APK 11	1991 SUNBOW AVE	5400 000006000	000006500
20-21-28-2522-00-100	BELL SEKENNIA L	APK 11	1997 SUNBOW AVE	5400 000006000	000006500
20-21-28-2522-00-110	RODRIGUEZ HARRY	APK 11	2003 SUNBOW AVE	5400 000006000	000006500
20-21-28-2522-00-120	MAYERS MASLYN	APK 11	2009 SUNBOW AVE	5400 000006000	000006500
20-21-28-2522-00-130	IRIZARRY MENDEZ VIRGILIO	APK 11	2015 SUNBOW AVE	5400 000006000	000006500
20-21-28-2522-00-140	ROLLERSON COTINA R	APK 11	2021 SUNBOW AVE	5400 000006000	000006500
20-21-28-2522-00-150	CYR CONSTRUCTION INC	APK 11	2027 SUNBOW AVE	5400 000007200	000007800
20-21-28-2522-00-160	HUGHES STEVEN K	APK 11	2039 SUNBOW AVE	5400 000006000	000006500
20-21-28-2522-00-170	TAYLOR LAMONT A SR	APK 11	2045 SUNBOW AVE	5400 000006000	000006500
20-21-28-2522-00-180	ROGERS AVERY J	APK 11	2051 SUNBOW AVE	5400 000007200	000007800
20-21-28-2522-00-190	JEAN EDOUARD	APK 11	2057 SUNBOW AVE	5400 000006000	000006500
20-21-28-2522-00-200	CHIVERS ANTHONY	APK 11	2063 SUNBOW AVE	5400 000006000	000006500
20-21-28-2522-00-210	GREEN KELLY M	APK 11	2069 SUNBOW AVE	5400 000006000	000006500
20-21-28-2522-00-220	CRUZ CARLOS FELIX	APK 11	2075 SUNBOW AVE	5400 000006000	000006500
20-21-28-2522-00-230	SINGH RAJENDRA	APK 11	2081 SUNBOW AVE	5400 000006000	000006500
20-21-28-2522-00-240	YAMARINO BRIAN	APK 11	2093 SUNBOW AVE	5400 000006000	000006500
20-21-28-2522-00-250	LAM VU THANH QUOC	APK 11	2099 SUNBOW AVE	5400 000006000	000006500
20-21-28-2522-00-260	GRAY ALBERT J JR	APK 11	2105 SUNBOW AVE	5400 000007200	000007800
20-21-28-2522-00-270	OBROCKI JUSTIN M	APK 11	2111 SUNBOW AVE	5400 000006000	000006500
20-21-28-2522-00-280	KAHAN KENNETH MICHAEL	APK 11	2117 SUNBOW AVE	5400 000007200	000007800

20-21-28-2522-00-290	GARNER CLARE LEE JR	APK 11	2123 SUNBOW AVE	5400	000006000	000006500
20-21-28-2522-00-300	COOPER CONNIE D	APK 11	2129 SUNBOW AVE	5400	000006000	000006500
20-21-28-2522-00-310	GUY MATTHEW OLDHAM	APK 11	2135 SUNBOW AVE	5400	000006000	000006500
20-21-28-2522-00-320	MCCALL AISHA V	APK 11	2141 SUNBOW AVE	5400	000006000	000006500
20-21-28-2522-00-330	MCENTIRE MICHAEL	APK 11	2147 SUNBOW AVE	5400	000006000	000006500
20-21-28-2522-00-340	BUYNACK MARK	APK 11	2153 SUNBOW AVE	5400	000006000	000006500
20-21-28-2522-00-350	NIX WILFRED ELTON II	APK 11	2159 SUNBOW AVE	5400	000006000	000006500
20-21-28-2522-00-360	MICHETTI SCOTT EDWARD	APK 11	2165 SUNBOW AVE	5400	000007200	000007800
20-21-28-2522-00-370	BRIGNONI MELODY	APK 11	2171 SUNBOW AVE	5400	000006000	000006500
20-21-28-2522-00-380	TORRES MARGARO	APK 11	2177 SUNBOW AVE	5400	000007200	000007800
18-20-28-6100-01-760	WILLIAMS YVONNE	APK 11	2790 SAND OAK LOOP	5400	000007200	000007800
20-21-28-2522-00-500	BRAVO PAMELA	APK 11	2210 PINYON RD	5400	000006000	000006500
23-21-28-1275-00-750	FELIX TEREZINHA	APK 11	1735 CHATHAM CIR	5400	000005280	00057.200
18-20-28-6100-01-770	SPECTOR GEOFFREY	APK 11	2798 SAND OAK LOOP	5400	000007200	000007800
09-21-28-3515-00-450	COLON MARIA D	APK 11	443 SMUGGLERS WAY	5400	000005280	00057.200
20-21-28-2522-02-730	PERSAUD JEFFREY	APK 11	1949 PEAKHAM PL	5400	000006000	000006500
20-21-28-2522-00-490	BOYD GREGORY J	APK 11	2204 PINYON RD	5400	000006000	000006500
20-21-28-2522-00-460	TAYLOR CHRISTOPHER D	APK 11	2186 PINYON RD	5400	000006000	000006500
20-21-28-2522-00-470	SMITH MARILYN HOWELL LIFE ESTATE	APK 11	2192 PINYON RD	5400	000006000	000006500
09-21-28-3515-00-460	MONTES CORDERO FRANK CARLOS	APK 11	439 SMUGGLERS WAY	5400	000005280	00057.200
32-20-28-2496-00-141	OCASIO JANETTE MARIE	APK 11	1087 ENCOURTE GRN	5400	000005280	00057.200
20-21-28-2522-00-630	STEEVES RICHARD L	APK 11	2229 PINYON RD	5400	000006000	000006500
05-21-28-6692-03-270	LAWSON ALTHEA	APK 11	580 ERROL PKWY	5400	000007200	000007800
09-21-28-3515-00-470	SARMIENTO ALDO EDUARDO	APK 11	435 SMUGGLERS WAY	5400	000005280	00057.200
18-20-28-6100-01-720	CONFIDENTIAL	APK 11	4040 LOBLOLLY OAK LN	5400	000006000	000006500
17-21-28-0880-01-160	WU XIAOYAN	APK 11	890 CAVAN DR	5400	000006000	000006500
20-21-28-2522-00-480	GUSTAVE ISEMIN	APK 11	2198 PINYON RD	5400	000006000	000006500
20-21-28-2522-00-560	PEREZ YOBESKA M	APK 11	2187 PINYON RD	5400	000006000	000006500
20-21-28-2522-00-570	PEYTON KAREN DENISE	APK 11	2193 PINYON RD	5400	000006000	000006500
20-21-28-2522-00-580	BLACKSHEAR KERRY	APK 11	2199 PINYON RD	5400	000006000	000006500
20-21-28-2522-00-590	SUEDMEYER PAUL A	APK 11	2205 PINYON RD	5400	000006000	000006500
20-21-28-2522-00-600	JINADU AYODELE M	APK 11	2211 PINYON RD	5400	000006000	000006500
20-21-28-2522-00-610	ALRIFAI GHAZI	APK 11	2217 PINYON RD	5400	000006000	000006500
20-21-28-2522-00-620	HENDERSON KITRINA DEAN	APK 11	2223 PINYON RD	5400	000006000	000006500
18-20-28-6100-01-730	KANG DAE	APK 11	2766 SAND OAK LOOP	5400	000006000	000006500
20-21-28-2522-00-670	THOMAS SUSAN MARIE	APK 11	901 SEBURN RD	5400	000006000	000006500
20-21-28-2522-00-680	TEAGLE AVANT	APK 11	907 SEBURN RD	5400	000006000	000006500
20-21-28-2522-00-690	BROWN JOVAN M	APK 11	913 SEBURN RD	5400	000006000	000006500
20-21-28-2522-00-700	STEWART CLAUDE	APK 11	919 SEBURN RD	5400	000006000	000006500
20-21-28-2522-00-710	ALEXANDRE PAUL	APK 11	925 SEBURN RD	5400	000006000	000006500
20-21-28-2522-00-720	WILLIAMS EUSTICE B	APK 11	931 SEBURN RD	5400	000006000	000006500
20-21-28-2522-00-730	RICHEL JAMES W	APK 11	937 SEBURN RD	5400	000006000	000006500
20-21-28-2522-00-740	GARCIA LISSEIDY	APK 11	943 SEBURN RD	5400	000007200	000007800
20-21-28-2522-00-750	SUAREZ ERIK	APK 11	942 SEBURN RD	5400	000006000	000006500
20-21-28-2522-00-760	PURCHASING FUND 2023-1 LLC	APK 11	936 SEBURN RD	5400	000006000	000006500
20-21-28-2522-00-770	PRACITTO PAUL JR	APK 11	930 SEBURN RD	5400	000006000	000006500
20-21-28-2522-00-780	TAYLOR ANGELA	APK 11	924 SEBURN RD	5400	000006000	000006500
20-21-28-2522-00-790	FONTAIN NORMA	APK 11	918 SEBURN RD	5400	000006000	000006500
20-21-28-2522-00-800	PEREZ NATALIE ANN	APK 11	912 SEBURN RD	5400	000006000	000006500
20-21-28-2522-00-810	DUFOUR MATHEW	APK 11	906 SEBURN RD	5400	000006000	000006500
20-21-28-2522-00-820	DUARTE HECTOR I	APK 11	900 SEBURN RD	5400	000006000	000006500
20-21-28-2522-00-860	COLON NITZA I	APK 11	2129 EDMANDS PL	5400	000006000	000006500
20-21-28-2522-00-870	TORRES STEVEN	APK 11	2123 EDMANDS PL	5400	000006000	000006500
20-21-28-2522-00-880	DIANE ROBIN ALEXANDER TRUST	APK 11	2117 EDMANDS PL	5400	000006000	000006500
20-21-28-2522-00-890	JACKSON ADAM JOHN	APK 11	2111 EDMANDS PL	5400	000006000	000006500
20-21-28-2522-00-900	EDMOND CHRISMAYE	APK 11	2105 EDMANDS PL	5400	000006000	000006500
20-21-28-2522-00-910	BIONDELLA ANTHONY D	APK 11	2099 EDMANDS PL	5400	000006000	000006500
20-21-28-2522-00-920	GENAO GIOVANNY	APK 11	2093 EDMANDS PL	5400	000006000	000006500
20-21-28-2522-00-930	GONZALEZ ELVIN	APK 11	2087 EDMANDS PL	5400	000006000	000006500
20-21-28-2522-00-940	JEAN-BAPTISTE DIONNA	APK 11	2023 NOBSCOT PL	5400	000006000	000006500
20-21-28-2522-00-950	MATUSZAK JASON M	APK 11	2029 NOBSCOT PL	5400	000006000	000006500
20-21-28-2522-00-960	MCINTYRE JEFFREY	APK 11	2035 NOBSCOT PL	5400	000006000	000006500
20-21-28-2522-00-970	EUGENE-LUCTAMAR LOUISANA	APK 11	2041 NOBSCOT PL	5400	000006000	000006500

20-21-28-2522-00-980	SIMON TERRA L BUCKLEY	APK 11	2047 NOBSCOT PL	5400 000006000	000006500
20-21-28-2522-00-990	SAUNDERS JERRY N	APK 11	2053 NOBSCOT PL	5400 000006000	000006500
20-21-28-2522-01-000	JONES DEBRA	APK 11	2059 NOBSCOT PL	5400 000006000	000006500
20-21-28-2522-01-010	BURNEY ANDRESS L	APK 11	2065 NOBSCOT PL	5400 000006000	000006500
20-21-28-2522-01-050	CAMPBELL FISLEY TR	APK 11	2064 RAFTON RD	5400 000006000	000006500
20-21-28-2522-01-060	PIERRE HERMANA	APK 11	2058 RAFTON RD	5400 000006000	000006500
20-21-28-2522-01-070	FLICK AMANDA IRENE	APK 11	2052 RAFTON RD	5400 000006000	000006500
20-21-28-2522-01-080	TENORIO ANNITTA E	APK 11	2046 RAFTON RD	5400 000006000	000006500
20-21-28-2522-01-090	SMITH SHARESE	APK 11	2040 RAFTON RD	5400 000006000	000006500
20-21-28-2522-01-100	NAPIER NINA	APK 11	2034 RAFTON RD	5400 000006000	000006500
20-21-28-2522-01-110	GIBBONS SEAN C	APK 11	2028 RAFTON RD	5400 000006000	000006500
20-21-28-2522-01-120	EDWARDS RHEA M	APK 11	2022 RAFTON RD	5400 000006000	000006500
20-21-28-2522-01-130	BIEN-AIME DEBORAH E	APK 11	2021 RAFTON RD	5400 000006000	000006500
20-21-28-2522-01-140	RICHARD DANIEL S	APK 11	2027 RAFTON RD	5400 000006000	000006500
20-21-28-2522-01-150	JOHNSON LEIGHTON C	APK 11	2033 RAFTON RD	5400 000006000	000006500
20-21-28-2522-01-160	WESTCARR BASIL C	APK 11	2039 RAFTON RD	5400 000006000	000006500
20-21-28-2522-01-170	CLARKE JARED M	APK 11	2045 RAFTON RD	5400 000006000	000006500
20-21-28-2522-01-180	BODLEY BEVERLEY	APK 11	2051 RAFTON RD	5400 000006000	000006500
20-21-28-2522-01-190	ROTH TIFFANY MARIE	APK 11	2057 RAFTON RD	5400 000006000	000006500
20-21-28-2522-01-200	SAMBULA SONIA G	APK 11	2063 RAFTON RD	5400 000006000	000006500
20-21-28-2522-01-240	DONGILLI SEAN ALEXANDER	APK 11	1292 TALLOW RD	5400 000006000	000006500
20-21-28-2522-01-250	DAGOSTINO DEBRA M	APK 11	1286 TALLOW RD	5400 000006000	000006500
20-21-28-2522-01-260	GORDON SHANIEL S	APK 11	1280 TALLOW RD	5400 000006000	000006500
20-21-28-2522-01-270	JORDAN SUSAN R	APK 11	1274 TALLOW RD	5400 000006000	000006500
20-21-28-2522-01-280	HATTABAUGH HUGH EUGENE LIFE ESTATE	APK 11	1268 TALLOW RD	5400 000006000	000006500
20-21-28-2522-01-290	WHITE GEORFFREY D	APK 11	1262 TALLOW RD	5400 000006000	000006500
20-21-28-2522-01-300	THOMAS BRANTLEY JR	APK 11	1256 TALLOW RD	5400 000006000	000006500
20-21-28-2522-01-310	CORREA LUIS E	APK 11	1250 TALLOW RD	5400 000006000	000006500
20-21-28-2522-01-320	ROBB-WRIGHT OLGA M	APK 11	1238 TALLOW RD	5400 000006000	000006500
20-21-28-2522-01-330	MARTIN ANITA YVETTE	APK 11	1232 TALLOW RD	5400 000006000	000006500
20-21-28-2522-01-340	SANKAR TEELUCK	APK 11	1226 TALLOW RD	5400 000006000	000006500
20-21-28-2522-01-350	NEGRON NUNEZ JENNIFER ANTONIA	APK 11	1220 TALLOW RD	5400 000006000	000006500
20-21-28-2522-01-360	CONFIDENTIAL	APK 11	1198 TALLOW RD	5400 000006000	000006500
20-21-28-2522-01-370	SMITH DENNIS WAYNE	APK 11	1192 TALLOW RD	5400 000006000	000006500
20-21-28-2522-01-380	JEMISON SHAUNTE	APK 11	1186 TALLOW RD	5400 000006000	000006500
20-21-28-2522-01-390	CONFIDENTIAL	APK 11	1180 TALLOW RD	5400 000006000	000006500
20-21-28-2522-01-400	JOHNSON DAJAUNA	APK 11	1935 RAFTON RD	5400 000006000	000006500
20-21-28-2522-01-410	WASHINGTON JAMES F III	APK 11	1941 RAFTON RD	5400 000006000	000006500
20-21-28-2522-01-420	POWELL RANCE J SR	APK 11	1947 RAFTON RD	5400 000006000	000006500
20-21-28-2522-01-430	VELEZ JOSEPH	APK 11	1953 RAFTON RD	5400 000006000	000006500
20-21-28-2522-01-440	KOSCOE KYLIE LYNN	APK 11	1983 RAFTON RD	5400 000006000	000006500
20-21-28-2522-01-450	COMPAS CARL S	APK 11	1991 RAFTON RD	5400 000006000	000006500
20-21-28-2522-01-460	KOLLMAN LINDA D	APK 11	2001 RAFTON RD	5400 000006000	000006500
20-21-28-2522-01-470	LANE WALTER C	APK 11	2009 RAFTON RD	5400 000006000	000006500
20-21-28-2522-01-480	KINSEY ANTONIO	APK 11	2012 RAFTON RD	5400 000006000	000006500
20-21-28-2522-01-490	ISAAC JOCELYNN	APK 11	2006 RAFTON RD	5400 000006000	000006500
20-21-28-2522-01-500	JONES JONATHAN JAY II	APK 11	2000 RAFTON RD	5400 000006000	000006500
20-21-28-2522-01-510	CONFIDENTIAL	APK 11	1982 RAFTON RD	5400 000006000	000006500
20-21-28-2522-01-520	EUGENE MARC	APK 11	2014 SAXTON PL	5400 000006000	000006500
20-21-28-2522-01-530	CULPEPPER BRIAN A	APK 11	2008 SAXTON PL	5400 000006000	000006500
20-21-28-2522-01-540	NGUYEN DANIEL	APK 11	2002 SAXTON PL	5400 000006000	000006500
20-21-28-2522-01-550	ST AMOUR YLIONISE D	APK 11	1152 ALSTON BAY BLVD	5400 000006000	000006500
20-21-28-2522-01-560	GANESH SIRIPAUL R	APK 11	1128 ALSTON BAY BLVD	5400 000006000	000006500
20-21-28-2522-01-570	MATHEWS RYAN ESTATE	APK 11	1112 ALSTON BAY BLVD	5400 000006000	000006500
20-21-28-2522-01-580	CRUZ CAROLINA F	APK 11	1983 NOBSCOT PL	5400 000006000	000006500
20-21-28-2522-01-590	CLARKE NATHAN C	APK 11	2001 NOBSCOT PL	5400 000006000	000006500
20-21-28-2522-01-600	BURGOS BRUCE	APK 11	2007 NOBSCOT PL	5400 000006000	000006500
20-21-28-2522-01-610	PRYOR KIMBERLY	APK 11	2013 NOBSCOT PL	5400 000007200	000007800
20-21-28-2522-01-620	PROCTOR JESSICA	APK 11	2075 EDMANDS PL	5400 000006000	000006500
20-21-28-2522-01-630	FURUKAWA JORDAN MICHAEL	APK 11	2069 EDMANDS PL	5400 000006000	000006500
20-21-28-2522-01-640	MARULANDA DAVID	APK 11	2063 EDMANDS PL	5400 000006000	000006500
20-21-28-2522-01-650	GARCIA ALEXIS O	APK 11	2057 EDMANDS PL	5400 000006000	000006500
20-21-28-2522-01-660	RODRIGUEZ ALEJANDRA ROSA	APK 11	2042 BLAIRMOR PL	5400 000006000	000006500

20-21-28-2522-01-670	DEL VALLE MARIKSA E	APK 11	2048 BLAIRMOR PL	5400 00006000	000006500
20-21-28-2522-01-680	ERSOY ERDAL	APK 11	2054 BLAIRMOR PL	5400 00006000	000006500
20-21-28-2522-01-690	MCKINNEY JANET	APK 11	1076 ALSTON BAY BLVD	5400 00006000	000006500
20-21-28-2522-01-700	ROSS MONICA G	APK 11	1068 ALSTON BAY BLVD	5400 00006000	000006500
20-21-28-2522-01-710	VIEIRA PAULO G	APK 11	1060 ALSTON BAY BLVD	5400 00006000	000006500
20-21-28-2522-01-720	SMITH-BENSON JOSHUA F	APK 11	972 SEBURN RD	5400 00006000	000006500
20-21-28-2522-01-730	WYNN LATISHA	APK 11	966 SEBURN RD	5400 00006000	000006500
20-21-28-2522-01-740	MEJIAS CASTRO ANDRES DAVID	APK 11	960 SEBURN RD	5400 00006000	000006500
20-21-28-2522-01-750	GOLDEN RAPHEAL LETROY	APK 11	954 SEBURN RD	5400 00006000	000006500
20-21-28-2522-01-760	LONG TASHRONDA S	APK 11	2125 HUNLEY AVE	5400 00006000	000006500
20-21-28-2522-01-770	STRAWCUTTER ANGELICA MARIA	APK 11	2131 HUNLEY AVE	5400 00006000	000006500
20-21-28-2522-01-780	ECHANIQUE WALTER	APK 11	2137 HUNLEY AVE	5400 00006000	000006500
20-21-28-2522-01-790	COURNOYER STEVEN R	APK 11	2143 HUNLEY AVE	5400 00006000	000006500
20-21-28-2522-01-800	HARRIS DAVID MICHAEL	APK 11	2149 HUNLEY AVE	5400 00006000	000006500
20-21-28-2522-01-810	OBRIEN CURRY	APK 11	2131 SHACKLEY PL	5400 00006000	000006500
20-21-28-2522-01-820	SMITH JEFFREY ALLEN	APK 11	2125 SHACKLEY PL	5400 00006000	000006500
20-21-28-2522-01-830	ADAMS-SAUNDERS JAMILA INEZ	APK 11	2119 SHACKLEY PL	5400 00005280	00057.200
20-21-28-2522-01-840	RAMOS KUMARIE DAVIE	APK 11	2113 SHACKLEY PL	5400 00006000	000006500
20-21-28-2522-01-850	MORGAN JAMES CLAUDE III	APK 11	2107 SHACKLEY PL	5400 00006000	000006500
32-20-28-2496-00-200	ALONSO CRISTINA ADELEIDA	APK 11	1039 ENCOURTE GRN	5400 00005280	00057.200
20-21-28-2522-01-870	PAUL LASHONTA	APK 11	2090 CORDAVILLE PL	5400 00006000	000006500
20-21-28-2522-01-880	SULLIVAN JAMEAH KATHLEEN	APK 11	2084 CORDAVILLE PL	5400 00006000	000006500
20-21-28-2522-01-890	PETERS ANDREA D	APK 11	2078 CORDAVILLE PL	5400 00006000	000006500
20-21-28-2522-01-900	LEHOCZ DIANA	APK 11	2072 CORDAVILLE PL	5400 00006000	000006500
20-21-28-2522-01-910	SHERMAN ANTHONY M	APK 11	1052 ALSTON BAY BLVD	5400 00006000	000006500
20-21-28-2522-01-920	ALLEN SANDREI M	APK 11	1044 ALSTON BAY BLVD	5400 00006000	000006500
20-21-28-2522-01-930	FACCHINELLO JOSHUA JAMES	APK 11	1034 ALSTON BAY BLVD	5400 00006000	000006500
20-21-28-2522-01-940	ZIN MICHAEL T	APK 11	1022 ALSTON BAY BLVD	5400 00006000	000006500
20-21-28-2522-01-950	ARMAOS ERICA	APK 11	1012 ALSTON BAY BLVD	5400 00006000	000006500
20-21-28-2522-01-960	LAIRSEY JEFFREY	APK 11	2161 HUNLEY AVE	5400 00006000	000006500
20-21-28-2522-01-970	DE ARMAS CALEB D	APK 11	2167 HUNLEY AVE	5400 00006000	000006500
20-21-28-2522-01-980	OKONDO DENNIS	APK 11	2173 HUNLEY AVE	5400 00006000	000006500
20-21-28-2522-01-990	HEW-BAILEY PAULA M	APK 11	2179 HUNLEY AVE	5400 00006000	000006500
20-21-28-2522-02-000	SIVERNE JHON P	APK 11	2185 HUNLEY AVE	5400 00006000	000006500
20-21-28-2522-02-010	GEROME ANNE MARIE DENAUT	APK 11	2163 SHACKLEY PL	5400 00006000	000006500
20-21-28-2522-02-020	TRENT DEBBIE	APK 11	2157 SHACKLEY PL	5400 00006000	000006500
20-21-28-2522-02-030	MARTINEZ CARMEN	APK 11	2151 SHACKLEY PL	5400 00006000	000006500
20-21-28-2522-02-040	AREVALO MARTHA L	APK 11	2145 SHACKLEY PL	5400 00006000	000006500
20-21-28-2522-02-050	DORCIN GUIRLANDE	APK 11	2139 SHACKLEY PL	5400 00006000	000006500
20-21-28-2522-02-060	HARRIS MARLIN L	APK 11	2102 CORDAVILLE PL	5400 00006000	000006500
20-21-28-2522-02-070	DOWNES PIERRE	APK 11	2108 CORDAVILLE PL	5400 00006000	000006500
20-21-28-2522-02-080	EDWARDS LISA	APK 11	2114 CORDAVILLE PL	5400 00006000	000006500
20-21-28-2522-02-090	RUIZ DIANA	APK 11	2120 CORDAVILLE PL	5400 00006000	000006500
20-21-28-2522-02-100	MERTILUS ILSON	APK 11	2126 CORDAVILLE PL	5400 00006000	000006500
20-21-28-2522-02-110	BALDEO DOEMATTIE	APK 11	980 ALSTON BAY BLVD	5400 00006000	000006500
20-21-28-2522-02-120	NOGUEIRA THALITA N	APK 11	984 ALSTON BAY BLVD	5400 00005280	00057.200
20-21-28-2522-02-130	MERKLE PAULA C	APK 11	988 ALSTON BAY BLVD	5400 00006000	000006500
20-21-28-2522-02-140	OLIPHANT YAPHET	APK 11	992 ALSTON BAY BLVD	5400 00006000	000006500
20-21-28-2522-02-150	SWAINSON ROHAN	APK 11	996 ALSTON BAY BLVD	5400 00006000	000006500
20-21-28-2522-02-160	GRIFFIN MATTHEW GREGORY	APK 11	979 ALSTON BAY BLVD	5400 00006000	000006500
20-21-28-2522-02-170	FLETCHER MARILYNN ALEXANDRA	APK 11	983 ALSTON BAY BLVD	5400 00006000	000006500
20-21-28-2522-02-180	RENGIFO BALZA ARMANDO	APK 11	987 ALSTON BAY BLVD	5400 00006000	000006500
20-21-28-2522-02-190	DWYER KIRSTEN M	APK 11	991 ALSTON BAY BLVD	5400 00006000	000006500
20-21-28-2522-02-200	ABEL ALICIA	APK 11	995 ALSTON BAY BLVD	5400 00006000	000006500
20-21-28-2522-02-210	GALERA CHRISTINE R LIFE ESTATE	APK 11	1001 ALSTON BAY BLVD	5400 00006000	000006500
20-21-28-2522-02-220	SOOKNANAN BRYAN	APK 11	1011 ALSTON BAY BLVD	5400 00006000	000006500
20-21-28-2522-02-230	BATTLE LAVEATRICE ANITA	APK 11	1021 ALSTON BAY BLVD	5400 00006000	000006500
20-21-28-2522-02-240	SFR INVESTMENTS V BORROWER TRS 1 LLC	APK 11	1031 ALSTON BAY BLVD	5400 00006000	000006500
20-21-28-2522-02-250	STEWART BRYAN	APK 11	1041 ALSTON BAY BLVD	5400 00006000	000006500
20-21-28-2522-02-260	PINELLAS CHRISTOPHER PAUL	APK 11	1051 ALSTON BAY BLVD	5400 00006000	000006500
20-21-28-2522-02-270	BARCLAY BRETT ALEXANDER	APK 11	2056 LYNNAH AVE	5400 00007200	000007800
20-21-28-2522-02-280	WILLIAMS ARTIA	APK 11	2050 LYNNAH AVE	5400 00006000	000006500
20-21-28-2522-02-290	ONEAL TERRY JR	APK 11	2044 LYNNAH AVE	5400 00006000	000006500

20-21-28-2522-02-300	GONZALEZ ROMAN NORBERT	APK 11	2038 LYNAB AVE	5400 000006000	000006500
20-21-28-2522-02-310	ELUGBAJU MARY O	APK 11	2032 LYNAB AVE	5400 000006000	000006500
20-21-28-2522-02-320	AUMEND LEE B	APK 11	2026 LYNAB AVE	5400 000006000	000006500
20-21-28-2522-02-330	WRIGHT LEBERT G	APK 11	2020 LYNAB AVE	5400 000006000	000006500
20-21-28-2522-02-340	GARCIA MADELINE	APK 11	2014 LYNAB AVE	5400 000006000	000006500
20-21-28-2522-02-350	PERCEVAL MARIE M	APK 11	2008 LYNAB AVE	5400 000005280	00057.200
20-21-28-2522-02-360	CORDERO LUIS J	APK 11	2002 LYNAB AVE	5400 000006000	000006500
20-21-28-2522-02-370	BARNES LASHAUNDRA NICOLE	APK 11	2037 LYNAB AVE	5400 000006000	000006500
20-21-28-2522-02-380	BROOKS JACKIE V	APK 11	2031 LYNAB AVE	5400 000006000	000006500
20-21-28-2522-02-390	BURICH TYLER A	APK 11	2025 LYNAB AVE	5400 000006000	000006500
20-21-28-2522-02-400	JEAN WOOSLYNE	APK 11	2019 LYNAB AVE	5400 000006000	000006500
20-21-28-2522-02-410	MICHAEL A SCOTT	APK 11	2013 LYNAB AVE	5400 000006000	000006500
20-21-28-2522-02-420	LOPEZ MYRNA	APK 11	2007 LYNAB AVE	5400 000006000	000006500
20-21-28-2522-02-430	KINSEY JUSTIN	APK 11	2001 LYNAB AVE	5400 000006000	000006500
20-21-28-2522-02-440	ROMINE ADAM R	APK 11	1972 SUNBOW AVE	5400 000006000	000006500
20-21-28-2522-02-450	TERRIBLE VANESSA	APK 11	1962 SUNBOW AVE	5400 000006000	000006500
20-21-28-2522-02-460	CESARE ANNE SARAH	APK 11	1956 SUNBOW AVE	5400 000006000	000006500
20-21-28-2522-02-470	LEGARRETA ANGEL FELIPE	APK 11	1950 SUNBOW AVE	5400 000006000	000006500
20-21-28-2522-02-480	AGBUIS HELEN	APK 11	1944 SUNBOW AVE	5400 000006000	000006500
20-21-28-2522-02-490	MORROW-CHACHA ASIA LANEI	APK 11	1938 SUNBOW AVE	5400 000006000	000006500
20-21-28-2522-02-500	ALEXIS NADEGE	APK 11	1912 SUNBOW AVE	5400 000006000	000006500
20-21-28-2522-02-510	HARTSFIELD CYNTHIA	APK 11	1906 SUNBOW AVE	5400 000006000	000006500
20-21-28-2522-02-520	GORDON BRYAN K SR	APK 11	1900 SUNBOW AVE	5400 000006000	000006500
20-21-28-2522-02-530	WILLIAMSON GARFIELD J	APK 11	1053 SEBURN RD	5400 000006000	000006500
20-21-28-2522-02-540	RIVERA IRIS D TORRES	APK 11	1047 SEBURN RD	5400 000006000	000006500
20-21-28-2522-02-550	MCGHEE ADRIANE TERESA	APK 11	1041 SEBURN RD	5400 000006000	000006500
20-21-28-2522-02-560	VEGA MICHELLE	APK 11	1042 SEBURN RD	5400 000006000	000006500
20-21-28-2522-02-570	ORDONEZ AMANDA MARIA 50% INT	APK 11	1036 SEBURN RD	5400 000006000	000006500
20-21-28-2522-02-580	HOBBY JULIANA RENEE	APK 11	1030 SEBURN RD	5400 000006000	000006500
20-21-28-2522-02-590	MARC ISAIE	APK 11	1024 SEBURN RD	5400 000006000	000006500
20-21-28-2522-02-600	FERRER MARIE FE	APK 11	1018 SEBURN RD	5400 000006000	000006500
20-21-28-2522-02-610	REPASS BRETT I	APK 11	1012 SEBURN RD	5400 000006000	000006500
20-21-28-2522-02-620	HAWKINS HENRY III	APK 11	1006 SEBURN RD	5400 000005280	00057.200
20-21-28-2522-02-630	DE MARCANO CARMEN ROSA ANTUNEZ	APK 11	1000 SEBURN RD	5400 000006000	000006500
20-21-28-2522-02-640	ALLEN NICOLLETTE G	APK 11	2000 RUCKMAN PL	5400 000006000	000006500
20-21-28-2522-02-650	CHUNG MARVA P	APK 11	1992 RUCKMAN PL	5400 000006000	000006500
20-21-28-2522-02-660	SHIRO TAKAKI AND LINDA L TAKAKI REVOCABLE TRUST	APK 11	1984 RUCKMAN PL	5400 000006000	000006500
20-21-28-2522-02-670	CROCKET EVAN	APK 11	1976 RUCKMAN PL	5400 000006000	000006500
20-21-28-2522-02-680	FONTUS JEFF	APK 11	1968 RUCKMAN PL	5400 000005280	00057.200
20-21-28-2522-02-690	GONZALEZ NELSON	APK 11	1960 RUCKMAN PL	5400 000006000	000006500
20-21-28-2522-02-700	HENRY ALICIA C	APK 11	1913 PEAKHAM PL	5400 000006000	000006500
20-21-28-2522-02-710	MADERO KIMBERLY ANNE	APK 11	1925 PEAKHAM PL	5400 000005280	00057.200
20-21-28-2522-02-720	WAGNER TEILOR MACKENZIE	APK 11	1937 PEAKHAM PL	5400 000006000	000006500
23-21-28-1275-00-560	FLA RENT-A-HOME LLC	APK 11	1616 CHATHAM CIR	5400 000005280	00057.200
20-21-28-2522-02-740	VICTOR DUTELIN EDMOND	APK 11	1961 PEAKHAM PL	5400 000006000	000006500
20-21-28-2522-02-750	RHODES ALEXANDER JUNIOR	APK 11	1918 RAFTON RD	5400 000006000	000006500
20-21-28-2522-02-760	JONES DEBRA C	APK 11	1912 RAFTON RD	5400 000006000	000006500
20-21-28-2522-02-770	MEIDLING MARK LEONARD	APK 11	1906 RAFTON RD	5400 000006000	000006500
20-21-28-2522-02-780	DIAZ RIVERA JOSE LUIS	APK 11	1900 RAFTON RD	5400 000006000	000006500
20-21-28-2522-02-790	WILSON-THOMAS SHAWANA T	APK 11	1894 RAFTON RD	5400 000006000	000006500
20-21-28-2522-02-800	COULTON RICHARD G	APK 11	1917 RAFTON RD	5400 000006000	000006500
20-21-28-2522-02-810	CHEEK BRADLEY	APK 11	1911 RAFTON RD	5400 000006000	000006500
20-21-28-2522-02-820	TOBIN WARWICK	APK 11	1905 RAFTON RD	5400 000006000	000006500
20-21-28-2522-02-830	BELL CHRISTOPHER C	APK 11	1893 RAFTON RD	5400 000006000	000006500
20-21-28-2522-02-840	STREMY ACCELINE	APK 11	1875 RAFTON RD	5400 000007200	000007800
20-21-28-2522-02-850	MORGAN HENRY II	APK 11	1857 RAFTON RD	5400 000006000	000006500
20-21-28-2522-02-860	MULLINS ERIC L	APK 11	1851 RAFTON RD	5400 000006000	000006500
20-21-28-2522-02-870	OBANNER SAMUEL TARIQ	APK 11	1852 RAFTON RD	5400 000006000	000006500
20-21-28-2522-02-880	JONES GEORGE	APK 11	1858 RAFTON RD	5400 000005280	00057.200
20-21-28-2522-02-890	SURIN GERARD J	APK 11	1864 RAFTON RD	5400 000006000	000006500
20-21-28-2522-02-900	MACGRATH OLIVIA LEE	APK 11	1870 RAFTON RD	5400 000006000	000006500
20-21-28-2522-02-910	SIMON AVERY JUSTIN	APK 11	1901 PEAKHAM PL	5400 000006000	000006500
20-21-28-2522-02-920	PATEL HELNA TUSHAR	APK 11	1889 PEAKHAM PL	5400 000005280	00057.200

20-21-28-2522-02-930	MOORE SANDRA	APK 11	1877 PEAKHAM PL	5400 000006000	000006500
20-21-28-2522-02-940	MARINO RICHARD C JR	APK 11	1865 PEAKHAM PL	5400 000006000	000006500
20-21-28-2522-02-950	HAY JENNIFER	APK 11	1853 PEAKHAM PL	5400 000006000	000006500
20-21-28-2522-02-960	KANHAI CHEVALL A	APK 11	1900 RUCKMAN PL	5400 000006000	000006500
20-21-28-2522-02-970	HUSSEY ALFREDA	APK 11	1908 RUCKMAN PL	5400 000006000	000006500
20-21-28-2522-02-980	POWELL JAMES	APK 11	1916 RUCKMAN PL	5400 000006000	000006500
20-21-28-2522-02-990	VERA MARCO EGUIA	APK 11	1924 RUCKMAN PL	5400 000006000	000006500
20-21-28-2522-03-000	ILSE LUIZE MACDONALD IRREVOCABLE TRUST	APK 11	1932 RUCKMAN PL	5400 000006000	000006500
20-21-28-2522-03-010	CHAFFEE KRISTINA M	APK 11	1940 RUCKMAN PL	5400 000006000	000006500
20-21-28-2522-03-020	HARDMAN RYAN C	APK 11	1054 SEBURN RD	5400 000006000	000006500
20-21-28-2522-03-030	BOLIN DARRYL	APK 11	1060 SEBURN RD	5400 000006000	000006500
20-21-28-2522-03-040	MORAUER KURT RAYMOND JR	APK 11	1066 SEBURN RD	5400 000005280	00057.200
20-21-28-2522-03-050	RAMER LAURA	APK 11	1072 SEBURN RD	5400 000006000	000006500
20-21-28-2522-03-060	PIERGA KELLY	APK 11	1078 SEBURN RD	5400 000006000	000006500
20-21-28-2522-03-070	GENARO PEDRO LUIS	APK 11	1084 SEBURN RD	5400 000006000	000006500
20-21-28-2522-03-080	ROSARIO JOSUE R	APK 11	1090 SEBURN RD	5400 000006000	000006500
20-21-28-2522-03-090	SANTEE NOLAN LEE	APK 11	1931 SUNBOW AVE	5400 000006000	000006500
20-21-28-2522-03-100	KOOIENGA ERIC JON	APK 11	1925 SUNBOW AVE	5400 000006000	000006500
20-21-28-2522-03-110	LANE STEVEN M	APK 11	1919 SUNBOW AVE	5400 000006000	000006500
20-21-28-2522-03-120	BAILEY ROLANDO RIADON	APK 11	1913 SUNBOW AVE	5400 000006000	000006500
20-21-28-2522-03-130	CONFIDENTIAL	APK 11	1907 SUNBOW AVE	5400 000006000	000006500
20-21-28-2522-03-140	EUGENE VIVIANE EDMEE	APK 11	1901 SUNBOW AVE	5400 000006000	000006500
20-21-28-2522-03-150	STRICKLAND DAVID LEE	APK 11	1083 SEBURN RD	5400 000006000	000006500
20-21-28-2522-03-160	GREGG CHRISTINA MARIE	APK 11	1089 SEBURN RD	5400 000006000	000006500
20-21-28-2522-03-170	CONFIDENTIAL	APK 11	1095 SEBURN RD	5400 000006000	000006500
20-21-28-2522-03-180	WILEY QUENTIN	APK 11	1101 SEBURN RD	5400 000006000	000006500
20-21-28-2522-03-190	DAVIS AMY MICHELLE	APK 11	1107 SEBURN RD	5400 000006000	000006500
20-21-28-2522-03-200	CARIAS ORLANDO R	APK 11	1113 SEBURN RD	5400 000006000	000006500
20-21-28-2522-03-210	BLAIR KEVON BRIAN	APK 11	1119 SEBURN RD	5400 000006000	000006500
20-21-28-2522-03-220	EDWARDS CHIMIRA	APK 11	1125 SEBURN RD	5400 000006000	000006500
20-21-28-2522-03-230	SMIAI JAWAD	APK 11	1131 SEBURN RD	5400 000006000	000006500
20-21-28-2522-03-240	BULLITT THOMAS R	APK 11	1137 SEBURN RD	5400 000006000	000006500
20-21-28-2522-03-250	KING PATRICIA	APK 11	1143 SEBURN RD	5400 000006000	000006500
20-21-28-2522-03-260	BELLE ALISHA	APK 11	1149 SEBURN RD	5400 000006000	000006500
20-21-28-2522-03-270	KENNEDY JOSEPH ALEXANDER	APK 11	1155 SEBURN RD	5400 000006000	000006500
20-21-28-2522-03-280	MILLIGAN HENRY MOSES JR	APK 11	1161 SEBURN RD	5400 000006000	000006500
20-21-28-2522-03-290	LAFLEUR MANOUCHECA	APK 11	1167 SEBURN RD	5400 000006000	000006500
20-21-28-2522-03-300	PULIDO CASTIBLANCO DORIS A	APK 11	1179 SEBURN RD	5400 000006000	000006500
20-21-28-2522-03-310	BERTONI BERTONI CLAUDIA	APK 11	1185 SEBURN RD	5400 000006000	000006500
20-21-28-2522-03-320	ELLIS EVELYN	APK 11	1191 SEBURN RD	5400 000006000	000006500
20-21-28-2522-03-330	SHOTWELL KRISTOPHER	APK 11	1201 SEBURN RD	5400 000005280	00057.200
20-21-28-2522-03-340	VANACORE FELICIA	APK 11	1205 SEBURN RD	5400 000005280	00057.200
20-21-28-2522-03-350	GODBOLT GARY	APK 11	1209 SEBURN RD	5400 000005280	00057.200
20-21-28-2522-03-360	MACKEY GLADYS	APK 11	1213 SEBURN RD	5400 000005280	00057.200
20-21-28-2522-03-370	LSTECCA LLC	APK 11	1217 SEBURN RD	5400 000005280	00057.200
20-21-28-2522-03-380	JAMES PILLARA M LIFE ESTATE	APK 11	1221 SEBURN RD	5400 000005280	00057.200
20-21-28-2522-03-390	CARDONA CATALINA	APK 11	1229 SEBURN RD	5400 000005280	00057.200
20-21-28-2522-03-400	BARR ANESHIA	APK 11	1233 SEBURN RD	5400 000005280	00057.200
20-21-28-2522-03-410	SHAW DENISE	APK 11	1237 SEBURN RD	5400 000005280	00057.200
20-21-28-2522-03-420	HARRIS IDETHA P	APK 11	1241 SEBURN RD	5400 000005280	00057.200
20-21-28-2522-03-430	MOYA DIANE	APK 11	1245 SEBURN RD	5400 000005280	00057.200
20-21-28-2522-03-440	KELLY JOHN RONALD 1/2 INT	APK 11	1249 SEBURN RD	5400 000005280	00057.200
20-21-28-2522-03-450	WESTON SYDRA	APK 11	1257 SEBURN RD	5400 000005280	00057.200
20-21-28-2522-03-460	AREVALO LADISLAO	APK 11	1261 SEBURN RD	5400 000005280	00057.200
20-21-28-2522-03-470	KHOUMASSI MEHDI	APK 11	1265 SEBURN RD	5400 000005280	00057.200
20-21-28-2522-03-480	COLLIER PHYLLIS A	APK 11	1269 SEBURN RD	5400 000005280	00057.200
20-21-28-2522-03-490	DESAUSSURE JUANIECE DEVORE	APK 11	1273 SEBURN RD	5400 000005280	00057.200
20-21-28-2522-03-500	PARRA RAFAEL A	APK 11	1277 SEBURN RD	5400 000005280	00057.200
20-21-28-2522-03-510	DIVINEY KADIANA	APK 11	1285 SEBURN RD	5400 000005280	00057.200
20-21-28-2522-03-520	DRAPER CASADY	APK 11	1289 SEBURN RD	5400 000005280	00057.200
20-21-28-2522-03-530	BRIGNONI ARTURO	APK 11	1293 SEBURN RD	5400 000005280	00057.200
20-21-28-2522-03-540	MATTINI MELISSA	APK 11	1297 SEBURN RD	5400 000005280	00057.200
20-21-28-2522-03-550	LLEWELLYN RICARDO	APK 11	1301 SEBURN RD	5400 000005280	00057.200

20-21-28-2522-03-560 SCHOENDORF ERIC ANTHONY
 20-21-28-2522-03-570 RELIFORD DARRYL
 20-21-28-2522-03-580 EMBRY MARC
 20-21-28-2522-03-590 MEDINA VANESSA ENEIDA
 20-21-28-2522-03-600 HARRIS JASON RED
 20-21-28-2522-03-610 ADAMS ANTHONY
 20-21-28-2522-03-620 BANOS ANA I
 20-21-28-2522-03-630 ALEXANDER JOAN S
 20-21-28-2522-03-640 WHITMAN SAMANTHA M
 20-21-28-2522-03-650 STAPLETON SHANELLE
 20-21-28-2522-03-660 HICKS TASHA MICHELLE
 20-21-28-2522-03-670 KILLMER WENDY G
 20-21-28-2522-03-680 GRENOT JOHN R
 20-21-28-2522-03-690 HAUSINGER NATHAN CHARLES
 20-21-28-2522-03-700 HUGGINS ELIZABETH FRANCINE
 20-21-28-2522-03-710 BROOKS ROBERT N
 20-21-28-2522-03-720 HE WAYNE
 20-21-28-2522-03-730 YOUNG MONIQUE A
 20-21-28-2522-03-740 SPEIGHTS EARL
 20-21-28-2522-03-750 RODRIGUEZ OMAR
 20-21-28-2522-03-760 VERA NIEVES ELSIE L
 20-21-28-2522-03-770 PUGH ARNOLD RICHARD
 20-21-28-2522-03-780 LAWRENCE NATASHA D
 20-21-28-2522-03-790 RODRIGUEZ LYNETTE MARIE
 20-21-28-2522-03-800 JEANBAPTISTE ASHLEY NICOLE
 20-21-28-2522-03-810 HERNANDEZ ROSA LUIS
 20-21-28-2522-03-820 SALMOND CASSANDRA L
 20-21-28-2522-03-830 THORNHILL CURTIS D
 20-21-28-2522-03-840 FOSTER JOHNNY ANTONIO
 20-21-28-2522-03-850 REGO TRACI L ROMBALSKI
 20-21-28-2522-03-860 CASTELLANO LUIS A DEJESUS
 20-21-28-2522-03-870 COFFARO PHILIP A
 20-21-28-2522-03-880 SUAREZ BRIAN
 20-21-28-2522-03-890 MOORE DARIUS
 20-21-28-2522-03-900 CONCANNON SEAN
 20-21-28-2522-03-910 BARRAGAN BLANCA ESTELA
 20-21-28-2522-03-920 DE JESUS GONZALEZ AXEL
 20-21-28-2522-03-930 PACHECO GUILLERMO H
 20-21-28-2522-03-940 ROCA OSCAR CARRILLO
 30-20-28-9145-02-560 BENNETT SONYA D
 20-21-28-2522-03-960 VELEZ JAVIER
 20-21-28-2522-03-970 DAVIS JEROME
 20-21-28-2522-03-980 THOMAS ALTHEA
 20-21-28-2522-03-990 BRITTEN DEBBIE GRAHAM
 20-21-28-2522-04-000 GARCIA ALESSANDRO GABRIEL
 20-21-28-2522-04-010 GOLD ROBYN LYNN
 20-21-28-2522-04-020 KNOCHKE RICHARD A
 20-21-28-2522-04-030 CARTER MARTIN B
 20-21-28-2522-04-040 GEHRING AMY S
 20-21-28-2522-04-050 ECKSTEIN-SMITH BARRIE
 20-21-28-2522-04-060 KURTZ JAMES EDWARD
 20-21-28-2522-04-070 GUESS ANYA DANIELLE
 20-21-28-2522-04-080 PFLUKE CATHERINE
 20-21-28-2522-04-090 RABELLO DE PAULA SIMONE
 20-21-28-2522-04-100 CERON BRIAN ALEXANDER
 20-21-28-2522-04-110 VELAZQUEZ ANTHONY
 20-21-28-2522-04-120 WEBER APRIL GARCIA
 20-21-28-2522-04-130 GONZALEZ GINA A
 20-21-28-2522-04-140 HUNT ANNE MARIE
 20-21-28-2522-04-150 LEVY KAREN MILLER
 20-21-28-2522-04-160 VICTOR CHAD A
 20-21-28-2522-04-170 VICTOR JACQUELINE FLORIVAL
 20-21-28-2522-04-180 HAZEN DAVID A JR

APK 11	1305 SEBURN RD	5400 000005280	00057.200
APK 11	1311 SEBURN RD	5400 000005280	00057.200
APK 11	1317 SEBURN RD	5400 000005280	00057.200
APK 11	1321 SEBURN RD	5400 000005280	00057.200
APK 11	1325 SEBURN RD	5400 000005280	00057.200
APK 11	1329 SEBURN RD	5400 000005280	00057.200
APK 11	1333 SEBURN RD	5400 000005280	00057.200
APK 11	1294 SAYBROOKE PL	5400 000005280	00057.200
APK 11	1298 SAYBROOKE PL	5400 000005280	00057.200
APK 11	1302 SAYBROOKE PL	5400 000005280	00057.200
APK 11	1306 SAYBROOKE PL	5400 000005280	00057.200
APK 11	1310 SAYBROOKE PL	5400 000005280	00057.200
APK 11	1314 SAYBROOKE PL	5400 000005280	00057.200
APK 11	1367 VASEY RD	5400 000005280	00057.200
APK 11	1363 VASEY RD	5400 000005280	00057.200
APK 11	1359 VASEY RD	5400 000005280	00057.200
APK 11	1355 VASEY RD	5400 000005280	00057.200
APK 11	1351 VASEY RD	5400 000005280	00057.200
APK 11	1347 VASEY RD	5400 000005280	00057.200
APK 11	1346 VASEY RD	5400 000005280	00057.200
APK 11	1350 VASEY RD	5400 000005280	00057.200
APK 11	1354 VASEY RD	5400 000005280	00057.200
APK 11	1358 VASEY RD	5400 000005280	00057.200
APK 11	1362 VASEY RD	5400 000005280	00057.200
APK 11	1366 VASEY RD	5400 000005280	00057.200
APK 11	1370 VASEY RD	5400 000005280	00057.200
APK 11	1374 VASEY RD	5400 000005280	00057.200
APK 11	1378 VASEY RD	5400 000005280	00057.200
APK 11	1382 VASEY RD	5400 000005280	00057.200
APK 11	1386 VASEY RD	5400 000005280	00057.200
APK 11	1390 VASEY RD	5400 000005280	00057.200
APK 11	1391 VASEY RD	5400 000005280	00057.200
APK 11	1387 VASEY RD	5400 000005280	00057.200
APK 11	1383 VASEY RD	5400 000005280	00057.200
APK 11	1379 VASEY RD	5400 000005280	00057.200
APK 11	1375 VASEY RD	5400 000005280	00057.200
APK 11	1371 VASEY RD	5400 000005280	00057.200
APK 11	1412 SEBURN RD	5400 000005280	00057.200
APK 11	1408 SEBURN RD	5400 000005280	00057.200
APK 11	2151 MISTY GLEN DR	5400 000007200	000007800
APK 11	1400 SEBURN RD	5400 000005280	00057.200
APK 11	1392 SEBURN RD	5400 000005280	00057.200
APK 11	1388 SEBURN RD	5400 000005280	00057.200
APK 11	1384 SEBURN RD	5400 000005280	00057.200
APK 11	1380 SEBURN RD	5400 000005280	00057.200
APK 11	1376 SEBURN RD	5400 000005280	00057.200
APK 11	1372 SEBURN RD	5400 000005280	00057.200
APK 11	1364 SEBURN RD	5400 000005280	00057.200
APK 11	1360 SEBURN RD	5400 000005280	00057.200
APK 11	1356 SEBURN RD	5400 000005280	00057.200
APK 11	1352 SEBURN RD	5400 000005280	00057.200
APK 11	1348 SEBURN RD	5400 000005280	00057.200
APK 11	1344 SEBURN RD	5400 000005280	00057.200
APK 11	1336 SEBURN RD	5400 000005280	00057.200
APK 11	1332 SEBURN RD	5400 000005280	00057.200
APK 11	1328 SEBURN RD	5400 000005280	00057.200
APK 11	1324 SEBURN RD	5400 000005280	00057.200
APK 11	1320 SEBURN RD	5400 000005280	00057.200
APK 11	1316 SEBURN RD	5400 000005280	00057.200
APK 11	1308 SEBURN RD	5400 000005280	00057.200
APK 11	1304 SEBURN RD	5400 000005280	00057.200
APK 11	1300 SEBURN RD	5400 000005280	00057.200
APK 11	1296 SEBURN RD	5400 000005280	00057.200

20-21-28-2522-04-190	HAYNES RHONDA O	APK 11	1292 SEBURN RD	5400 000005280	00057.200
20-21-28-2522-04-200	FOSTER SHELBY ELYSE	APK 11	1288 SEBURN RD	5400 000005280	00057.200
20-21-28-2522-04-210	OLIVEIRA JOSE G LIFE ESTATE	APK 11	1284 SEBURN RD	5400 000005280	00057.200
20-21-28-2522-04-220	WIDER EDWARD	APK 11	1280 SEBURN RD	5400 000005280	00057.200
20-21-28-2522-04-230	COA JHONATHAN	APK 11	1276 SEBURN RD	5400 000005280	00057.200
20-21-28-2522-04-240	BUTLER TIMOTHY	APK 11	1272 SEBURN RD	5400 000005280	00057.200
20-21-28-2522-04-250	BALLUFF DARYL	APK 11	1264 SEBURN RD	5400 000005280	00057.200
20-21-28-2522-04-260	LARDIE JOSHUA	APK 11	1260 SEBURN RD	5400 000005280	00057.200
20-21-28-2522-04-270	ROBINSON GODFREY L	APK 11	1256 SEBURN RD	5400 000005280	00057.200
20-21-28-2522-04-280	DELGADILLO CARL LIFE ESTATE 50% INT	APK 11	1252 SEBURN RD	5400 000005280	00057.200
20-21-28-2522-04-290	TAYLOR REESHMAH	APK 11	1248 SEBURN RD	5400 000005280	00057.200
20-21-28-2522-04-300	GORDON NIGEL JONATHAN	APK 11	1244 SEBURN RD	5400 000005280	00057.200
20-21-28-2522-04-310	BOSTWICK MARGARET ANN	APK 11	1236 SEBURN RD	5400 000005280	00057.200
20-21-28-2522-04-320	TORRES RAYMOND	APK 11	1232 SEBURN RD	5400 000005280	00057.200
20-21-28-2522-04-330	YUAN SONGHUA	APK 11	1228 SEBURN RD	5400 000005280	00057.200
20-21-28-2522-04-340	MONDACA MARIA JOSE	APK 11	1224 SEBURN RD	5400 000005280	00057.200
20-21-28-2522-04-350	MONTOYO VANESSA	APK 11	1220 SEBURN RD	5400 000005280	00057.200
20-21-28-2522-04-360	BEEK CAROLINE ANGELLA	APK 11	1216 SEBURN RD	5400 000005280	00057.200
20-21-28-2522-04-370	PRYOR EURAL PATRICK	APK 11	1208 SEBURN RD	5400 000005280	00057.200
20-21-28-2522-04-380	GONZALEZ VEGA MAXINE	APK 11	1204 SEBURN RD	5400 000005280	00057.200
20-21-28-2522-04-390	RAINHO LUISA	APK 11	1200 SEBURN RD	5400 000005280	00057.200
20-21-28-2522-04-400	MARIA E WIEGELMANN TRUST	APK 11	1196 SEBURN RD	5400 000005280	00057.200
20-21-28-2522-04-410	MEDLEY JERMAINE ROLAND	APK 11	1192 SEBURN RD	5400 000005280	00057.200
20-21-28-2522-04-420	CLARKE NATHANIEL RM	APK 11	1188 SEBURN RD	5400 000005280	00057.200
20-21-28-2522-04-430	HANSEN GREG	APK 11	1199 ALSTON BAY BLVD	5400 000005280	00057.200
20-21-28-2522-04-440	BABIN STEPHANY YUNUEN	APK 11	1203 ALSTON BAY BLVD	5400 000005280	00057.200
20-21-28-2522-04-450	HANSON DEBRA KAY	APK 11	1207 ALSTON BAY BLVD	5400 000005280	00057.200
20-21-28-2522-04-460	SINGH SAVITRI B	APK 11	1211 ALSTON BAY BLVD	5400 000005280	00057.200
20-21-28-2522-04-470	OWENS JENNIFER ALMA	APK 11	1219 ALSTON BAY BLVD	5400 000005280	00057.200
20-21-28-2522-04-480	CAMPBELL DENNIS A	APK 11	1223 ALSTON BAY BLVD	5400 000005280	00057.200
20-21-28-2522-04-490	NAJARRO YESENIA	APK 11	1227 ALSTON BAY BLVD	5400 000005280	00057.200
20-21-28-2522-04-500	MARTINEZ BURGOS LUIS D	APK 11	1231 ALSTON BAY BLVD	5400 000005280	00057.200
20-21-28-2522-04-510	VARGAS TAYRALIE	APK 11	1235 ALSTON BAY BLVD	5400 000005280	00057.200
20-21-28-2522-04-520	MOHAMMED SUZANN L	APK 11	1239 ALSTON BAY BLVD	5400 000005280	00057.200
20-21-28-2522-04-530	TRAN HUY	APK 11	1247 ALSTON BAY BLVD	5400 000005280	00057.200
20-21-28-2522-04-540	HO LOONG FAI	APK 11	1251 ALSTON BAY BLVD	5400 000005280	00057.200
20-21-28-2522-04-550	BAILEY BRADLEY ALLEN	APK 11	1255 ALSTON BAY BLVD	5400 000005280	00057.200
20-21-28-2522-04-560	NEISWANGER JOHN R	APK 11	1259 ALSTON BAY BLVD	5400 000005280	00057.200
20-21-28-2522-04-570	GAMBOA CYNTHIA MERCEDES	APK 11	1263 ALSTON BAY BLVD	5400 000005280	00057.200
20-21-28-2522-04-580	ADDISON SHATERIA JANELLE	APK 11	1267 ALSTON BAY BLVD	5400 000005280	00057.200
20-21-28-2522-04-590	GORDON MIRIAM N	APK 11	1275 ALSTON BAY BLVD	5400 000005280	00057.200
20-21-28-2522-04-600	RODRIGUEZ BECKY J	APK 11	1279 ALSTON BAY BLVD	5400 000005280	00057.200
20-21-28-2522-04-610	OXFORD RENAE R	APK 11	1283 ALSTON BAY BLVD	5400 000005280	00057.200
20-21-28-2522-04-620	PIMENTEL ALEXANDRA	APK 11	1287 ALSTON BAY BLVD	5400 000005280	00057.200
20-21-28-2522-04-630	MEYER KATHERINE	APK 11	1299 ALSTON BAY BLVD	5400 000005280	00057.200
20-21-28-2522-04-640	WITTE DAWN YVETTE	APK 11	1303 ALSTON BAY BLVD	5400 000005280	00057.200
20-21-28-2522-04-650	CHERISCAT OLIVETTE	APK 11	1307 ALSTON BAY BLVD	5400 000005280	00057.200
20-21-28-2522-04-660	LEARY EULA MAE	APK 11	1311 ALSTON BAY BLVD	5400 000005280	00057.200
20-21-28-2522-04-670	LODGE KEVIN BARRY	APK 11	1315 ALSTON BAY BLVD	5400 000005280	00057.200
20-21-28-2522-04-680	SANGO JASON A	APK 11	1319 ALSTON BAY BLVD	5400 000005280	00057.200
20-21-28-2522-04-690	ALSTON RHONDA ELISE	APK 11	1327 ALSTON BAY BLVD	5400 000005280	00057.200
20-21-28-2522-04-700	NEWMAN LYNN EDGAR	APK 11	1331 ALSTON BAY BLVD	5400 000005280	00057.200
20-21-28-2522-04-710	TROMBITAS TIMOTHY G	APK 11	1335 ALSTON BAY BLVD	5400 000005280	00057.200
20-21-28-2522-04-720	SPEZZACATENA DONNA M	APK 11	1339 ALSTON BAY BLVD	5400 000005280	00057.200
20-21-28-2522-04-730	MICHEL JEANNINE	APK 11	1343 ALSTON BAY BLVD	5400 000005280	00057.200
20-21-28-2522-04-740	SAYRE SAMANTHA LEE	APK 11	1347 ALSTON BAY BLVD	5400 000005280	00057.200
20-21-28-2522-04-750	DIX CYNTHIA R	APK 11	1355 ALSTON BAY BLVD	5400 000005280	00057.200
20-21-28-2522-04-760	ALMONOR CLARENCE	APK 11	1359 ALSTON BAY BLVD	5400 000005280	00057.200
20-21-28-2522-04-770	TAIWO ADEDAYO O	APK 11	1363 ALSTON BAY BLVD	5400 000005280	00057.200
20-21-28-2522-04-780	WILEY BRANDON MARK	APK 11	1367 ALSTON BAY BLVD	5400 000005280	00057.200
20-21-28-2522-04-790	LACSAMANA MANUEL L	APK 11	1371 ALSTON BAY BLVD	5400 000005280	00057.200
20-21-28-2522-04-800	AGREZ MATIJA	APK 11	1375 ALSTON BAY BLVD	5400 000005280	00057.200
20-21-28-2522-04-810	DECAMBRE SUZETTE	APK 11	1383 ALSTON BAY BLVD	5400 000005280	00057.200

20-21-28-2522-04-820	GONCALVES MATTHEW A	APK 11	1387 ALSTON BAY BLVD	5400 000005280	00057.200
20-21-28-2522-04-830	JOHNSON AARON L	APK 11	1391 ALSTON BAY BLVD	5400 000005280	00057.200
20-21-28-2522-04-840	SPRAKVA JESSICA DEL CARMEN	APK 11	1395 ALSTON BAY BLVD	5400 000005280	00057.200
20-21-28-2522-04-850	CRAIN PATRICIA J	APK 11	1338 ALSTON BAY BLVD	5400 000005280	00057.200
20-21-28-2522-04-860	WELSH JOHN P	APK 11	1334 ALSTON BAY BLVD	5400 000005280	00057.200
20-21-28-2522-04-870	ROBERTS LESLINE T	APK 11	1330 ALSTON BAY BLVD	5400 000005280	00057.200
20-21-28-2522-04-880	TAMAYO SHARRY ANNE	APK 11	1326 ALSTON BAY BLVD	5400 000005280	00057.200
20-21-28-2522-04-890	MOORE LATOYA GENISE	APK 11	1318 ALSTON BAY BLVD	5400 000005280	00057.200
20-21-28-2522-04-900	HOLMES KHRISTEN MONIQUE	APK 11	1314 ALSTON BAY BLVD	5400 000005280	00057.200
20-21-28-2522-04-910	IZAGUIRRE CYNTHIA	APK 11	1310 ALSTON BAY BLVD	5400 000005280	00057.200
20-21-28-2522-04-920	BRESNICK STEVEN G	APK 11	1306 ALSTON BAY BLVD	5400 000005280	00057.200
20-21-28-2522-04-930	MCMILLAN SANDRA J	APK 11	1197 TALLOW RD	5400 000005280	00057.200
20-21-28-2522-04-940	HOWLETT BECKY R	APK 11	1203 TALLOW RD	5400 000005280	00057.200
20-21-28-2522-04-950	PERSAUD MICHAEL VICTOR	APK 11	1207 TALLOW RD	5400 000005280	00057.200
20-21-28-2522-04-960	CHMILARSKI DAVID CRAIG COLBY	APK 11	1211 TALLOW RD	5400 000005280	00057.200
20-21-28-2522-04-970	PALIZ IVAN FELIPE	APK 11	1215 TALLOW RD	5400 000005280	00057.200
20-21-28-2522-04-980	BETHUNE ANTHONY D SR	APK 11	1219 TALLOW RD	5400 000005280	00057.200
20-21-28-2522-04-990	MERKLE BRIAN GREGORY	APK 11	1225 TALLOW RD	5400 000005280	00057.200
20-21-28-2522-05-000	HARTFIELD KRISTIE	APK 11	1229 TALLOW RD	5400 000005280	00057.200
20-21-28-2522-05-010	NELSON NAOMI JOY	APK 11	1233 TALLOW RD	5400 000005280	00057.200
20-21-28-2522-05-020	GONZALEZ ROBERTO J	APK 11	1237 TALLOW RD	5400 000005280	00057.200
20-21-28-2522-05-030	SANCINITO MICHAEL J	APK 11	1241 TALLOW RD	5400 000005280	00057.200
20-21-28-2522-05-040	FISCHER KENNETH EUGENE	APK 11	1243 TALLOW RD	5400 000005280	00057.200
23-21-28-1275-00-550	GOICOCHEA CONSUELO	APK 11	1620 CHATHAM CIR	5400 000005280	00057.200
23-21-28-1275-00-540	ELKALYOUNIE OMAR S	APK 11	1624 CHATHAM CIR	5400 000005280	00057.200
23-21-28-1275-00-050	PEREIRA URSULA	APK 11	1790 CHATHAM CIR	5400 000005280	00057.200
07-21-28-1390-01-290	ZANDERS LARRY	APK 11	525 NATURAL BRIDGE CT	5400 000006000	000006500
20-21-28-2521-00-810	CONFIDENTIAL	APK 11	3035 ALESSA LOOP	5400 000005280	00057.200
29-20-28-8261-00-560	RODRIGUEZ LAURA E	APK 11	1142 OLYMPIC CT	5400 000006000	000006500
20-21-28-2522-15-315	CITY OF APOPKA	APK 11	2014 SUNBOW AVE	5400 000003600	000003900
23-21-28-1275-00-960	2019-1 IH BORROWER L P	APK 11	1603 CHATHAM CIR	5400 000005280	00057.200
20-21-28-2521-00-008	EMERSON PARK NORTH HOMEOWNERS ASSN INC	APK 11	3002 ALESSA LOOP	5400	000019500
03-21-28-9092-00-660	PORTERFIELD MICHAEL	APK 11	857 PALM OAK DR	5400 000007200	000007800
31-20-28-2600-00-001	HORIAN ROBERT L JR	APK 11	1906 LAKE ALDEN DR UNIT 1-B	5400 000005280	00057.200
31-20-28-2600-00-002	PATTERSON JODY J	APK 11	1908 LAKE ALDEN DR UNIT 2-A-1	5400 000005280	00057.200
31-20-28-2600-00-003	DOBES MARK S	APK 11	1910 LAKE ALDEN DR UNIT 3-D-1	5400 000005280	00057.200
31-20-28-2600-00-004	WALLACE SALLY J	APK 11	1912 LAKE ALDEN DR UNIT 4-D-2	5400 000005280	00057.200
20-21-28-2523-00-640	SEABROOK ROY III	APK 11	2235 PINYON RD	5400 000006000	000006500
20-21-28-2523-00-660	GIORDANI RUDOLPH ANDRE	APK 11	895 SEBURN RD	5400 000006000	000006500
20-21-28-2523-00-830	ANTOINE JEAN T	APK 11	894 SEBURN RD	5400 000006000	000006500
20-21-28-2523-00-850	WEST 14TH STREET PROPERTY LLC	APK 11	2135 EDMANDS PL	5400 000006000	000006500
20-21-28-2523-01-020	JEWELL LAMAR S SR	APK 11	2071 NOBSCOT PL	5400 000006000	000006500
20-21-28-2523-01-040	FOURNIER RAYMOND A JR	APK 11	2070 RAFTON RD	5400 000006000	000006500
20-21-28-2523-01-210	MCILMURRAY RYAN D	APK 11	2071 RAFTON RD	5400 000006000	000006500
20-21-28-2523-01-230	HICKS TYLER R	APK 11	1298 TALLOW RD	5400 000006000	000006500
20-21-28-7302-00-010	RAMJIT ROBIN	APK 11	2380 MARDEN RD	5400 000003600	000003900
20-21-28-7302-00-020	RAMJIT RICHARD	APK 11	2400 MARDEN RD	5400 000007200	000007800
20-21-28-7302-00-030	RAMJIT BHOODRAM LIFE ESTATE	APK 11	2390 MARDEN RD	5400 000007200	000007800
20-21-28-7335-00-010	PARK SQUARE ENTERPRISES LLC	APK 11	1575 ALSTON BAY BLVD	5400 000000000	000003900
20-21-28-7335-00-020	PARK SQUARE ENTERPRISES LLC	APK 11	1571 ALSTON BAY BLVD	5400 000000000	000003900
20-21-28-7335-00-030	PARK SQUARE ENTERPRISES LLC	APK 11	1567 ALSTON BAY BLVD	5400 000000000	000003900
20-21-28-7335-00-040	PARK SQUARE ENTERPRISES LLC	APK 11	1563 ALSTON BAY BLVD	5400 000000000	000003900
20-21-28-7335-00-050	PARK SQUARE ENTERPRISES LLC	APK 11	1559 ALSTON BAY BLVD	5400 000000000	000003900
20-21-28-7335-00-060	PARK SQUARE ENTERPRISES LLC	APK 11	1555 ALSTON BAY BLVD	5400 000000000	000003900
20-21-28-7335-00-070	PARK SQUARE ENTERPRISES LLC	APK 11	1543 ALSTON BAY BLVD	5400 000000000	000003900
20-21-28-7335-00-080	PARK SQUARE ENTERPRISES LLC	APK 11	1539 ALSTON BAY BLVD	5400 000000000	000003900
20-21-28-7335-00-090	PARK SQUARE ENTERPRISES LLC	APK 11	1535 ALSTON BAY BLVD	5400 000000000	000003900
20-21-28-7335-00-100	PARK SQUARE ENTERPRISES LLC	APK 11	1531 ALSTON BAY BLVD	5400 000000000	000003900
20-21-28-7335-00-110	PARK SQUARE ENTERPRISES LLC	APK 11	1527 ALSTON BAY BLVD	5400 000000000	000003900
20-21-28-7335-00-120	PARK SQUARE ENTERPRISES LLC	APK 11	1523 ALSTON BAY BLVD	5400 000000000	000003900
20-21-28-7335-00-130	PARK SQUARE ENTERPRISES LLC	APK 11	1511 ALSTON BAY BLVD	5400 000000000	000003900
20-21-28-7335-00-140	PARK SQUARE ENTERPRISES LLC	APK 11	1507 ALSTON BAY BLVD	5400 000000000	000003900
20-21-28-7335-00-150	PARK SQUARE ENTERPRISES LLC	APK 11	1503 ALSTON BAY BLVD	5400 000000000	000003900

Page 583 of 653

20-21-28-7335-00-790	PARK SQUARE ENTERPRISES LLC	APK 11	1535 SILVER LINING WAY	5400 000000000	000003900
20-21-28-7335-00-800	PARK SQUARE ENTERPRISES LLC	APK 11	1531 SILVER LINING WAY	5400 000000000	000003900
20-21-28-7335-00-810	PARK SQUARE ENTERPRISES LLC	APK 11	1527 SILVER LINING WAY	5400 000000000	00057.200
20-21-28-7335-00-820	PARK SQUARE ENTERPRISES LLC	APK 11	1500 PRESTIGE DR	5400 000000000	000003900
20-21-28-7335-00-830	PARK SQUARE ENTERPRISES LLC	APK 11	1504 PRESTIGE DR	5400 000000000	000003900
20-21-28-7335-00-840	PARK SQUARE ENTERPRISES LLC	APK 11	1508 PRESTIGE DR	5400 000000000	000003900
20-21-28-7335-00-850	PARK SQUARE ENTERPRISES LLC	APK 11	1512 PRESTIGE DR	5400 000000000	000003900
20-21-28-7335-00-860	PARK SQUARE ENTERPRISES LLC	APK 11	1516 PRESTIGE DR	5400 000000000	000003900
20-21-28-7335-00-870	PARK SQUARE ENTERPRISES LLC	APK 11	1520 PRESTIGE DR	5400 000000000	000003900
20-21-28-7335-00-880	PARK SQUARE ENTERPRISES LLC	APK 11	1529 PRESTIGE DR	5400 000000000	000003900
20-21-28-7335-00-890	PARK SQUARE ENTERPRISES LLC	APK 11	1525 PRESTIGE DR	5400 000000000	000003900
20-21-28-7335-00-900	PARK SQUARE ENTERPRISES LLC	APK 11	1521 PRESTIGE DR	5400 000000000	000003900
20-21-28-7335-00-910	PARK SQUARE ENTERPRISES LLC	APK 11	1517 PRESTIGE DR	5400 000000000	000003900
20-21-28-7335-00-920	PARK SQUARE ENTERPRISES LLC	APK 11	1505 PRESTIGE DR	5400 000000000	000003900
20-21-28-7335-00-930	PARK SQUARE ENTERPRISES LLC	APK 11	1501 PRESTIGE DR	5400 000000000	000003900
20-21-28-7335-00-940	PARK SQUARE ENTERPRISES LLC	APK 11	1497 PRESTIGE DR	5400 000000000	000003900
20-21-28-7335-00-950	PARK SQUARE ENTERPRISES LLC	APK 11	1493 PRESTIGE DR	5400 000000000	000003900
20-21-28-7335-00-960	PARK SQUARE ENTERPRISES LLC	APK 11	1467 SUBLIME LN	5400 000000000	000003900
20-21-28-7335-00-970	PARK SQUARE ENTERPRISES LLC	APK 11	1471 SUBLIME LN	5400 000000000	000003900
20-21-28-7335-00-980	PARK SQUARE ENTERPRISES LLC	APK 11	1475 SUBLIME LN	5400 000000000	000003900
20-21-28-7335-00-990	PARK SQUARE ENTERPRISES LLC	APK 11	1479 SUBLIME LN	5400 000000000	000003900
20-21-28-7335-01-000	PARK SQUARE ENTERPRISES LLC	APK 11	1491 SUBLIME LN	5400 000000000	000003900
20-21-28-7335-01-010	PARK SQUARE ENTERPRISES LLC	APK 11	1495 SUBLIME LN	5400 000000000	000003900
20-21-28-7335-01-020	PARK SQUARE ENTERPRISES LLC	APK 11	1499 SUBLIME LN	5400 000000000	000003900
20-21-28-7335-01-030	PARK SQUARE ENTERPRISES LLC	APK 11	1503 SUBLIME LN	5400 000000000	000003900
21-21-28-0000-00-008	M/I HOMES OF ORLANDO LLC	APK 11	1900 S HAWTHORNE AVE	5400 000003600	000003900
21-21-28-0000-00-009	DEWAR FANCY PLANTS LLC	APK 11	407 W KEENE RD	5400 000241200	000310700
21-21-28-0000-00-013	COSTA FARMS LAND FL LLC	APK 11	2009 MARDEN RD	5400 000421200	000456300
21-21-28-0000-00-016	ANDERSON LINDA V	APK 11	2323 MARDEN RD	5400 000007200	000007800
21-21-28-0000-00-018	DEWAR NURSERIES INC	APK 11	625 W KEENE RD	5400 000522000	000607100
21-21-28-0000-00-021	KEENE ROAD LANDFILL INC	APK 11	255 W KEENE RD	5400 000027600	000019500
21-21-28-0000-00-024	YERGEY D ARTHUR TR	APK 11	215 W KEENE RD	5400 000003600	000003900
21-21-28-0000-00-025	YERGEY D ARTHUR TR	APK 11	203 W KEENE RD	5400 000054000	000058500
21-21-28-0000-00-026	SMK PROPERTIES LLC	APK 11	MAITLAND BLVD	5400 000003600	000003900
21-21-28-2524-00-003	EMERSON POINT PHASE II LLC	APK 11	976 POINTE EMERSON BLVD	5400 000000000	000003900
21-21-28-2524-00-010	M/I HOMES OF ORLANDO LLC	APK 11	954 POINTE EMERSON BLVD	5400 000000000	00057.200
21-21-28-2524-00-020	M/I HOMES OF ORLANDO LLC	APK 11	950 POINTE EMERSON BLVD	5400 000000000	00057.200
21-21-28-2524-00-030	M/I HOMES OF ORLANDO LLC	APK 11	946 POINTE EMERSON BLVD	5400 000000000	00057.200
21-21-28-2524-00-040	M/I HOMES OF ORLANDO LLC	APK 11	942 POINTE EMERSON BLVD	5400 000000000	00057.200
21-21-28-2524-00-050	M/I HOMES OF ORLANDO LLC	APK 11	936 POINTE EMERSON BLVD	5400 000000000	00057.200
21-21-28-2524-00-060	M/I HOMES OF ORLANDO LLC	APK 11	932 POINTE EMERSON BLVD	5400 000000000	00057.200
21-21-28-2524-00-070	M/I HOMES OF ORLANDO LLC	APK 11	928 POINTE EMERSON BLVD	5400 000000000	00057.200
21-21-28-2524-00-080	M/I HOMES OF ORLANDO LLC	APK 11	924 POINTE EMERSON BLVD	5400 000000000	00057.200
21-21-28-2524-00-090	M/I HOMES OF ORLANDO LLC	APK 11	918 POINTE EMERSON BLVD	5400 000000000	00057.200
21-21-28-2524-00-100	M/I HOMES OF ORLANDO LLC	APK 11	912 POINTE EMERSON BLVD	5400 000000000	00057.200
21-21-28-2524-00-110	M/I HOMES OF ORLANDO LLC	APK 11	906 POINTE EMERSON BLVD	5400 000000000	00057.200
21-21-28-2524-00-120	M/I HOMES OF ORLANDO LLC	APK 11	900 POINTE EMERSON BLVD	5400 000000000	00057.200
21-21-28-2524-00-130	M/I HOMES OF ORLANDO LLC	APK 11	894 POINTE EMERSON BLVD	5400 000000000	00057.200
21-21-28-2524-00-140	M/I HOMES OF ORLANDO LLC	APK 11	888 POINTE EMERSON BLVD	5400 000000000	00057.200
21-21-28-2524-00-150	M/I HOMES OF ORLANDO LLC	APK 11	882 POINTE EMERSON BLVD	5400 000000000	00057.200
21-21-28-2524-00-160	M/I HOMES OF ORLANDO LLC	APK 11	876 POINTE EMERSON BLVD	5400 000000000	00057.200
21-21-28-2524-00-170	M/I HOMES OF ORLANDO LLC	APK 11	870 POINTE EMERSON BLVD	5400 000000000	00057.200
21-21-28-2524-00-180	M/I HOMES OF ORLANDO LLC	APK 11	864 POINTE EMERSON BLVD	5400 000000000	00057.200
21-21-28-2524-00-190	M/I HOMES OF ORLANDO LLC	APK 11	858 POINTE EMERSON BLVD	5400 000000000	00057.200
21-21-28-2524-00-200	M/I HOMES OF ORLANDO LLC	APK 11	822 POINTE EMERSON BLVD	5400 000000000	00057.200
21-21-28-2524-00-210	M/I HOMES OF ORLANDO LLC	APK 11	816 POINTE EMERSON BLVD	5400 000000000	00057.200
21-21-28-2524-00-220	M/I HOMES OF ORLANDO LLC	APK 11	810 POINTE EMERSON BLVD	5400 000000000	00057.200
21-21-28-2524-00-230	M/I HOMES OF ORLANDO LLC	APK 11	804 POINTE EMERSON BLVD	5400 000000000	00057.200
21-21-28-2524-00-240	M/I HOMES OF ORLANDO LLC	APK 11	798 POINTE EMERSON BLVD	5400 000000000	00057.200
21-21-28-2524-00-250	M/I HOMES OF ORLANDO LLC	APK 11	792 POINTE EMERSON BLVD	5400 000000000	00057.200
21-21-28-2524-00-260	M/I HOMES OF ORLANDO LLC	APK 11	786 POINTE EMERSON BLVD	5400 000000000	00057.200
21-21-28-2524-00-270	M/I HOMES OF ORLANDO LLC	APK 11	780 POINTE EMERSON BLVD	5400 000000000	00057.200
21-21-28-2524-00-280	M/I HOMES OF ORLANDO LLC	APK 11	774 POINTE EMERSON BLVD	5400 000000000	00057.200

APK 11	927	POINTE EMERSON BLVD	5400	000000000	00057.200
APK 11	933	POINTE EMERSON BLVD	5400	000000000	00057.200
APK 11	939	POINTE EMERSON BLVD	5400	000000000	00057.200
APK 11	943	POINTE EMERSON BLVD	5400	000000000	00057.200
APK 11	947	POINTE EMERSON BLVD	5400	000000000	00057.200
APK 11	951	POINTE EMERSON BLVD	5400	000000000	00057.200
APK 11	875	CREEPING FIG ST	5400	000000000	00057.200
APK 11	871	CREEPING FIG ST	5400	000000000	00057.200
APK 11	867	CREEPING FIG ST	5400	000000000	00057.200
APK 11	863	CREEPING FIG ST	5400	000000000	00057.200
APK 11	859	CREEPING FIG ST	5400	000000000	00057.200
APK 11	855	CREEPING FIG ST	5400	000000000	00057.200
APK 11	843	CREEPING FIG ST	5400	000000000	00057.200
APK 11	839	CREEPING FIG ST	5400	000000000	00057.200
APK 11	835	CREEPING FIG ST	5400	000000000	00057.200
APK 11	831	CREEPING FIG ST	5400	000000000	00057.200
APK 11	827	CREEPING FIG ST	5400	000000000	00057.200
APK 11	823	CREEPING FIG ST	5400	000000000	00057.200
APK 11	708	PILEA ST	5400	000000000	00057.200
APK 11	712	PILEA ST	5400	000000000	00057.200
APK 11	716	PILEA ST	5400	000000000	00057.200
APK 11	720	PILEA ST	5400	000000000	00057.200
APK 11	724	PILEA ST	5400	000000000	00057.200
APK 11	728	PILEA ST	5400	000000000	00057.200
APK 11	740	PILEA ST	5400	000000000	00057.200
APK 11	744	PILEA ST	5400	000000000	00057.200
APK 11	748	PILEA ST	5400	000000000	00057.200
APK 11	752	PILEA ST	5400	000000000	00057.200
APK 11	756	PILEA ST	5400	000000000	00057.200
APK 11	760	PILEA ST	5400	000000000	00057.200
APK 11	772	PILEA ST	5400	000000000	000006500
APK 11	776	PILEA ST	5400	000000000	00057.200
APK 11	780	PILEA ST	5400	000000000	00057.200
APK 11	784	PILEA ST	5400	000000000	00057.200
APK 11	803	PILEA ST	5400	000000000	000003900
APK 11	799	PILEA ST	5400	000000000	000003900
APK 11	795	PILEA ST	5400	000000000	000003900
APK 11	791	PILEA ST	5400	000000000	000003900
APK 11	787	PILEA ST	5400	000000000	000003900
APK 11	783	PILEA ST	5400	000000000	000003900
APK 11	771	PILEA ST	5400	000000000	000003900
APK 11	767	PILEA ST	5400	000000000	000003900
APK 11	763	PILEA ST	5400	000000000	000003900
APK 11	759	PILEA ST	5400	000000000	000003900
APK 11	755	PILEA ST	5400	000000000	000003900
APK 11	751	PILEA ST	5400	000000000	000003900
APK 11	739	PILEA ST	5400	000000000	00057.200
APK 11	735	PILEA ST	5400	000000000	00057.200
APK 11	731	PILEA ST	5400	000000000	00057.200
APK 11	727	PILEA ST	5400	000000000	00057.200
APK 11	723	PILEA ST	5400	000000000	00057.200
APK 11	719	PILEA ST	5400	000000000	00057.200
APK 11	564	POTHOS ST	5400	000000000	000003900
APK 11	568	POTHOS ST	5400	000000000	000003900
APK 11	572	POTHOS ST	5400	000000000	000003900
APK 11	576	POTHOS ST	5400	000000000	000003900
APK 11	588	POTHOS ST	5400	000000000	000003900
APK 11	592	POTHOS ST	5400	000000000	000003900
APK 11	596	POTHOS ST	5400	000000000	000003900
APK 11	600	POTHOS ST	5400	000000000	000003900
APK 11	604	POTHOS ST	54		

[illegible]

21-21-28-2524-02-180	M/I HOMES OF ORLANDO LLC	APK 11	482 LADY PALM ST	5400 000000000	000003900
21-21-28-2524-02-190	M/I HOMES OF ORLANDO LLC	APK 11	486 LADY PALM ST	5400 000000000	000003900
21-21-28-2524-02-200	M/I HOMES OF ORLANDO LLC	APK 11	498 LADY PALM ST	5400 000000000	000003900
21-21-28-2524-02-210	M/I HOMES OF ORLANDO LLC	APK 11	502 LADY PALM ST	5400 000000000	000003900
21-21-28-2524-02-220	M/I HOMES OF ORLANDO LLC	APK 11	506 LADY PALM ST	5400 000000000	000003900
21-21-28-2524-02-230	M/I HOMES OF ORLANDO LLC	APK 11	510 LADY PALM ST	5400 000000000	000003900
21-21-28-2524-02-240	M/I HOMES OF ORLANDO LLC	APK 11	514 LADY PALM ST	5400 000000000	000003900
21-21-28-2524-02-250	M/I HOMES OF ORLANDO LLC	APK 11	518 LADY PALM ST	5400 000000000	000003900
21-21-28-2524-12-000	CITY OF APOPKA	APK 11	812 CREEPING FIG ST	5400 000000000	000003900
22-21-28-0000-00-001	CITY OF APOPKA	APK 11	333 E SNOWDEN RD	5400 000457200	000495300
22-21-28-0000-00-058	COSTA FARMS LAND FL LLC	APK 11	2001 CLARCONA RD	5400 000049200	000053300
22-21-28-0000-00-066	SST VI 2200 CORAL HILLS RD LLC	APK 11	2200 CORAL HILLS RD	5400 000003600	000105300
22-21-28-0000-00-067	JARNSTROM JENNI	APK 11	2300 CORAL HILLS RD	5400 000007200	000007800
22-21-28-0000-00-068	HCH DEVELOPMENT LLC	APK 11	2301 CORAL HILLS RD	5400 000003600	000003900
22-21-28-0000-00-070	COSTA FARMS LAND FL LLC	APK 11	2121 CLARCONA RD	5400 000241200	000261300
22-21-28-0000-00-074	FAIRCLOTH FAMILY LTD	APK 11	499 STEW LN	5400 000015600	000016900
22-21-28-0000-00-076	JENSEN PROPERTIES LLC	APK 11	2355 STANFORD RD	5400 000109200	000118300
22-21-28-0000-00-086	LIBERIO INVESTMENT LLC	APK 11	2025 CORAL HILLS RD	5400 000003600	000003900
22-21-28-0000-00-090	CITY OF APOPKA	APK 11	574 SNOWDEN RD	5400 000003600	000003900
22-21-28-0000-00-097	APOPKA HAITIAN BAPTIST CHURCH INC	APK 11	804 E CLEVELAND ST	5400 000022800	000024700
22-21-28-0000-00-118	WILTSHIRE BRIDGET	APK 11	2134 SHEELER AVE	5400 000007200	000007800
22-21-28-0000-00-137	SANCTUARY MEDICINALS FLORIDA	APK 11	251 E KEENE RD	5400 000051600	000053300
22-21-28-0000-00-140	RODRIGUEZ FERNANDO	APK 11	2402 SHEELER AVE	5400 000006000	000006500
22-21-28-0000-00-143	SALEM RADIO PROPERTIES INC	APK 11	1770 SHEELER AVE	5400 000003600	000003900
22-21-28-0000-00-168	SANCTUARY MEDICINALS FLORIDA	APK 11	205 E KEENE RD	5400 000133200	000227500
22-21-28-0000-00-169	CITY OF APOPKA	APK 11	550 SNOWDEN RD	5400 000003600	000003900
22-21-28-0000-00-190	SAFIER BEVERLY	APK 11	2205 CLARCONA RD	5400 000007200	000007800
22-21-28-0000-00-196	SOUTHEASTERN CONFERENCE ASSOCIATION OF SEVENTH DAY ADVENTIST	APK 11	1822 SHEELER AVE	5400 000061200	000071500
22-21-28-0000-00-204	COSTA FARMS LAND FL LLC	APK 11	CLARCONA RD	5400	000274300
22-21-28-0000-00-206	HCH DEVELOPMENT LLC	APK 11	E KEENE RD	5400 000003600	000003900
22-21-28-0000-00-207	HCH DEVELOPMENT LLC	APK 11	CORAL HILLS RD	5400 000003600	000003900
22-21-28-0000-00-208	CITY OF APOPKA	APK 11	3080 SNOWDEN RD	5400 000003600	000003900
22-21-28-0000-00-209	CITY OF APOPKA	APK 11	OLD APOPKA RD	5400 000003600	000003900
22-21-28-0000-00-210	E & H CLARCONA LLC	APK 11	CLARCONA RD	5400 000003600	000003900
22-21-28-0000-00-211	COSTA FARMS LAND FL LLC	APK 11	CLARCONA RD	5400 000003600	000003900
22-21-28-0000-00-224	BE CLIMBING INC	APK 11	CLARCONA RD	5400 000003600	000003900
22-21-28-0000-00-225	CLARCONA KEENE RETAIL LLC	APK 11	E KEENE RD	5400 000013200	000014300
22-21-28-0000-00-228	JARNSTROM JENNI	APK 11	CORAL HILLS RD	5400 000018000	000032500
22-21-28-0000-00-229	CLARCONA KEENE RETAIL LLC	APK 11	E KEENE RD	5400 000003600	000003900
22-21-28-0000-00-233	K AND R INVESCO 2 LLC	APK 11	481 E KEENE RD	5400 000049200	000053300
22-21-28-1345-00-001	CITY OF APOPKA	APK 11	1674 CIMARRON HILLS DR	5400 000003600	000003900
22-21-28-1345-00-010	HUYNH CHAU K	APK 11	760 DACOMA CT	5400 000005280	00057.200
22-21-28-1345-00-011	BRUTUS SONYA	APK 11	762 DACOMA CT	5400 000005280	00057.200
22-21-28-1345-00-020	JASSO HENRY	APK 11	772 DACOMA CT	5400 000005280	00057.200
22-21-28-1345-00-021	CHAVEZ MARCO ANTONIO	APK 11	770 DACOMA CT	5400 000005280	00057.200
22-21-28-1345-00-030	HEFLIN HERMAN	APK 11	782 DACOMA CT	5400 000005280	00057.200
22-21-28-1345-00-031	WILLIAMS WILBERT E	APK 11	780 DACOMA CT	5400 000005280	00057.200
22-21-28-1345-00-040	CHRISTIE JOHN	APK 11	790 DACOMA CT	5400 000005280	00057.200
22-21-28-1345-00-041	CRUZ ENRIQUE III	APK 11	792 DACOMA CT	5400 000005280	00057.200
22-21-28-1345-00-050	PARKER CHARLES JR	APK 11	791 DACOMA CT	5400 000005280	00057.200
22-21-28-1345-00-051	PARKER CHARLES JR	APK 11	789 DACOMA CT	5400 000005280	00057.200
22-21-28-1345-00-060	MOXIE PROPERTIES III LLC	APK 11	779 DACOMA CT	5400 000005280	00057.200
22-21-28-1345-00-061	MOXIE PROPERTIES III LLC	APK 11	781 DACOMA CT	5400 000005280	00057.200
22-21-28-1345-00-070	SMITH ZELMA A ESTATE	APK 11	769 DACOMA CT	5400 000005280	00057.200
22-21-28-1345-00-071	WITHAM JORDAN	APK 11	771 DACOMA CT	5400 000005280	00057.200
22-21-28-1345-00-080	COMPTON ROY GENE TR	APK 11	759 DACOMA CT	5400 000007200	000007800
22-21-28-1345-00-090	STRADA ANTHONY	APK 11	756 WOLF CREEK CT	5400 000006000	000006500
22-21-28-1345-00-100	KERR KERNICIA	APK 11	766 WOLF CREEK CT	5400 000005280	00057.200
22-21-28-1345-00-101	PANTOJA MARIELENA	APK 11	768 WOLF CREEK CT	5400 000005280	00057.200
22-21-28-1345-00-110	BALDWIN WAHKUNA D	APK 11	778 WOLF CREEK CT	5400 000005280	00057.200
22-21-28-1345-00-111	ALVAREZ ACOSTA JOSE ARLEY	APK 11	776 WOLF CREEK CT	5400 000005280	00057.200
22-21-28-1345-00-120	JUDNICK LOGAN	APK 11	786 WOLF CREEK CT	5400 000006000	000006500
22-21-28-1345-00-130	SERVICIOUS CELLNETCA C A LLC	APK 11	1670 CIMARRON HILLS DR	5400 000007200	000007800

22-21-28-1345-00-140 GARNER ANDREA
 22-21-28-1345-00-141 NORAY INVESTMENTS LLC
 22-21-28-1345-00-150 EL PASO LAND TRUST
 22-21-28-1345-00-151 APOPKA HOLDINGS II LLC
 22-21-28-1345-00-160 FRIDAY WAYNE
 22-21-28-1345-00-170 EL PASO LAND TRUST
 22-21-28-1345-00-171 GARNER ROGERS J
 22-21-28-1345-00-180 DALTON LIVING TRUST
 22-21-28-1345-00-190 GARCES NICOLAS JR
 22-21-28-1345-00-191 ODEN VALERIA
 22-21-28-1345-00-200 FERMIN ARISTOTELES MARIN
 22-21-28-5496-00-003 CITY OF APOPKA
 31-20-28-2600-00-005 FIELDS KARL M
 31-20-28-2600-00-006 MEINTZER DELORIS J LIFE ESTATE
 22-21-28-5496-00-010 RODRIGUEZ DALIA L
 22-21-28-5496-00-020 ROBBINS PETER J
 22-21-28-5496-00-030 RODRIGUEZ ANA L
 22-21-28-5496-00-040 HPA II BORROWER 2021-1 LLC
 22-21-28-5496-00-050 SAYMO RICHARD B
 22-21-28-5496-00-060 ROZIER VALERIE MICHELE
 22-21-28-5496-00-070 DIAZ ERIKA A
 22-21-28-5496-00-080 DESIMA JUDITH
 22-21-28-5496-00-090 DONNA OLTHER
 22-21-28-5496-00-100 BRUTUS MOSES H
 22-21-28-5496-00-110 CLARKE ROSEMARIE LIFE ESTATE
 22-21-28-5496-00-120 RUIZ CAMACHO CINDY
 22-21-28-5496-00-130 MATIN CHOWDHURY F
 22-21-28-5496-00-140 DIAZ-COLON JORGE ALFREDO
 22-21-28-5496-00-150 ANTHONY WILLIE
 22-21-28-5496-00-160 BRIGHAM ALYSIA G
 22-21-28-5496-00-170 MADEUS MARIE T
 22-21-28-5496-00-180 CONFIDENTIAL
 22-21-28-5496-00-190 PERVY WILKINE
 22-21-28-5496-00-200 COSTA ADRIANA
 22-21-28-5496-00-210 HANSEN THOMAS SPENCER
 22-21-28-5496-00-220 MAGISTRE JOSIAS S
 22-21-28-5496-00-230 HARP MARKISHA L
 22-21-28-5496-00-240 JOHNSON ERIC
 22-21-28-5496-00-250 ZAMFIR ALIN B
 22-21-28-5496-00-260 SFR ACQUISITIONS 3 LLC
 22-21-28-5496-00-270 TYSON WARRINGTON
 22-21-28-5496-00-280 AMERICAN HOMES 4 RENT
 22-21-28-5496-00-290 ABOYTES JOELLE M
 22-21-28-5496-00-300 BROWN ALMELLIA SCOTT LIFE ESTATE
 22-21-28-5496-00-310 STEBBINS-WILLIAMS CHARLES HARRISON
 22-21-28-5496-00-320 ROBINSON NICOLE
 22-21-28-5496-00-330 DORCELYS OLSEN
 22-21-28-5496-00-340 MESADIEU YOLAINE
 22-21-28-5496-00-350 LIZARDO JOCELYN
 22-21-28-5496-00-360 DOBY NATHANIEL
 22-21-28-5496-00-370 DREXLER DENNIS G
 22-21-28-5496-00-380 GANESH JEANETTE D
 22-21-28-5496-00-390 YOUNG BRODERICK
 22-21-28-5496-00-400 LA ANIAPAM KWAME
 22-21-28-5496-00-410 WILLIAMS HOPE
 22-21-28-5496-00-420 PIERRE LAURENE
 22-21-28-5496-00-430 CONFIDENTIAL
 22-21-28-5496-00-440 VILLALOBOS BLANCA
 22-21-28-5496-00-450 FRANCOIS MARIO
 22-21-28-5496-00-460 CHARITY ROSCOE WAYNE JR
 22-21-28-5496-00-470 AMH 2015-1 BORROWER LP
 22-21-28-5496-00-480 HUANGAL CHUNGA HUGO MAURICIO
 22-21-28-5496-00-490 KNIGHT ROBERT

APK 11	1660 CIMARRON HILLS DR	5400 000005280	00057.200
APK 11	1662 CIMARRON HILLS DR	5400 000005280	00057.200
APK 11	1652 CIMARRON HILLS DR	5400 000005280	00057.200
APK 11	1650 CIMARRON HILLS DR	5400 000005280	00057.200
APK 11	1640 CIMARRON HILLS DR	5400 000007200	000007800
APK 11	1632 CIMARRON HILLS DR	5400 000005280	00057.200
APK 11	1630 CIMARRON HILLS DR	5400 000005280	00057.200
APK 11	1622 CIMARRON HILLS DR	5400 000006000	000006500
APK 11	1612 CIMARRON HILLS DR	5400 000005280	00057.200
APK 11	1610 CIMARRON HILLS DR	5400 000005280	00057.200
APK 11	1602 CIMARRON HILLS DR	5400 000006000	000006500
APK 11	807 LA GRAN VIA LN	5400 000003600	000003900
APK 11	1914 LAKE ALDEN DR UNIT 5-A-2	5400 000005280	00057.200
APK 11	1916 LAKE ALDEN DR UNIT 6-C	5400 000005280	00057.200
APK 11	809 LA GRAN VIA LN	5400 000007200	000007800
APK 11	817 LA GRAN VIA LN	5400 000006000	000006500
APK 11	825 LA GRAN VIA LN	5400 000006000	000006500
APK 11	833 LA GRAN VIA LN	5400 000005280	00057.200
APK 11	841 LA GRAN VIA LN	5400 000007200	000007800
APK 11	849 LA GRAN VIA LN	5400 000006000	000006500
APK 11	857 LA GRAN VIA LN	5400 000005280	00057.200
APK 11	1713 ALAMBRA CIR	5400 000006000	000006500
APK 11	1721 ALAMBRA CIR	5400 000006000	000006500
APK 11	1729 ALAMBRA CIR	5400 000007200	000007800
APK 11	1737 ALAMBRA CIR	5400 000006000	000006500
APK 11	1745 ALAMBRA CIR	5400 000007200	000007800
APK 11	1753 ALAMBRA CIR	5400 000006000	000006500
APK 11	1761 ALAMBRA CIR	5400 000006000	000006500
APK 11	1769 ALAMBRA CIR	5400 000006000	000006500
APK 11	1777 ALAMBRA CIR	5400 000005280	00057.200
APK 11	1785 ALAMBRA CIR	5400 000006000	000006500
APK 11	1793 ALAMBRA CIR	5400 000007200	000007800
APK 11	1815 ALAMBRA CIR	5400 000006000	000006500
APK 11	1823 ALAMBRA CIR	5400 000006000	000006500
APK 11	1831 ALAMBRA CIR	5400 000006000	000006500
APK 11	1839 ALAMBRA CIR	5400 000006000	000006500
APK 11	1847 ALAMBRA CIR	5400 000005280	00057.200
APK 11	1855 ALAMBRA CIR	5400 000006000	000006500
APK 11	1983 ALAMBRA CIR	5400 000007200	000007800
APK 11	1975 ALAMBRA CIR	5400 000006000	000006500
APK 11	1967 ALAMBRA CIR	5400 000006000	000006500
APK 11	1959 ALAMBRA CIR	5400 000006000	000006500
APK 11	1951 ALAMBRA CIR	5400 000006000	000006500
APK 11	1943 ALAMBRA CIR	5400 000005280	00057.200
APK 11	856 LA GRAN VIA LN	5400 000006000	000006500
APK 11	848 LA GRAN VIA LN	5400 000006000	000006500
APK 11	840 LA GRAN VIA LN	5400 000006000	000006500
APK 11	832 LA GRAN VIA LN	5400 000007200	000007800
APK 11	824 LA GRAN VIA LN	5400 000006000	000006500
APK 11	816 LA GRAN VIA LN	5400 000006000	000006500
APK 11	808 LA GRAN VIA LN	5400 000006000	000006500
APK 11	1706 ALAMBRA CIR	5400 000006000	000006500
APK 11	1714 ALAMBRA CIR	5400 000006000	000006500
APK 11	1722 ALAMBRA CIR	5400 000006000	000006500
APK 11	1730 ALAMBRA CIR	5400 000005280	00057.200
APK 11	1770 ALAMBRA CIR	5400 000006000	000006500
APK 11	1778 ALAMBRA CIR	5400 000007200	000007800
APK 11	1824 ALAMBRA CIR	5400 000005280	00057.200
APK 11	1832 ALAMBRA CIR	5400 000006000	000006500
APK 11	1840 ALAMBRA CIR	5400 000006000	000006500
APK 11	1848 ALAMBRA CIR	5400 000006000	000006500
APK 11	1960 ALAMBRA CIR	5400 000005280	00057.200
APK 11	1952 ALAMBRA CIR	5400 000005280	00057.200

22-21-28-8060-00-010	MCMURREN BRUCE	APK 11	2397 LINER AVE	5400 00006000	000006500
22-21-28-8060-00-020	HARGIS BENJAMIN M	APK 11	2393 LINER AVE	5400 00006000	000006500
22-21-28-8060-00-030	TORRES MICHELLE	APK 11	2389 LINER AVE	5400 00006000	000006500
22-21-28-8060-00-040	BRAMWELL OLIVE	APK 11	2387 LINER AVE	5400 00006000	000006500
22-21-28-8060-00-050	HABCHI FADI	APK 11	2383 LINER AVE	5400 00006000	000006500
22-21-28-8060-00-060	RIVERA EZEQUIEL DIAZ	APK 11	2379 LINER AVE	5400 00006000	000006500
22-21-28-8060-00-070	BELL JENNIFER M	APK 11	2377 LINER AVE	5400 00005280	00057.200
22-21-28-8060-00-080	WILLIAMS CRYSTAL SHODAE	APK 11	2373 LINER AVE	5400 00006000	000006500
22-21-28-8060-00-090	FERNANDEZ JAMES	APK 11	2369 LINER AVE	5400 00006000	000006500
22-21-28-8060-00-100	TOLENTINO GILBERTO EMILIO	APK 11	2367 LINER AVE	5400 00006000	000006500
22-21-28-8060-00-110	DIAZ JESSICA ALEXANDRA	APK 11	2363 LINER AVE	5400 00006000	000006500
22-21-28-8060-00-120	GREENAWAY JOHN BAPTISTE	APK 11	729 BONSAI ST	5400 00006000	000006500
22-21-28-8060-00-130	KNIGHTON DEBORAH LYNN	APK 11	733 BONSAI ST	5400 00006000	000006500
22-21-28-8060-00-140	BRUNEY VINNETTE P	APK 11	734 BONSAI ST	5400 00006000	000006500
22-21-28-8060-00-150	LYNCH TAMMY	APK 11	738 BONSAI ST	5400 00006000	000006500
22-21-28-8060-00-160	TORRES MARIELA	APK 11	740 BONSAI ST	5400 00005280	000006500
22-21-28-8060-00-170	GOLDENBERG COREY R	APK 11	744 BONSAI ST	5400 00005280	00057.200
22-21-28-8060-00-180	GILBERT JAIME A	APK 11	748 BONSAI ST	5400 00006000	000006500
22-21-28-8060-00-190	GARCIA GISELLE	APK 11	750 BONSAI ST	5400 00006000	000006500
22-21-28-8060-00-200	JANKOWSKI SCOTT WILLIAM	APK 11	754 BONSAI ST	5400 00006000	000006500
22-21-28-8060-00-210	STEPHEN MATTHEW A	APK 11	758 BONSAI ST	5400 00006000	000006500
22-21-28-8060-00-220	UVA SALLY ANN	APK 11	760 BONSAI ST	5400 00006000	000006500
22-21-28-8060-00-230	CRAWFORD KEIRON DARRELS	APK 11	764 BONSAI ST	5400 00005280	00057.200
22-21-28-8060-00-240	MICHEL STEVEN ANTHONY	APK 11	768 BONSAI ST	5400 00006000	000006500
22-21-28-8060-00-250	ZINK CHARLES BRANDON	APK 11	770 BONSAI ST	5400 00006000	000006500
22-21-28-8060-00-260	RATAY BRANDON DAVID	APK 11	774 BONSAI ST	5400 00006000	000006500
22-21-28-8060-00-270	MANALILI REGINA TIBI	APK 11	769 PANICAL DR	5400 00005280	00057.200
22-21-28-8060-00-280	WHITE CHESTER AUDLEY	APK 11	767 PANICAL DR	5400 00006000	000006500
22-21-28-8060-00-290	ALLY GREGORY SCOTT	APK 11	763 PANICAL DR	5400 00006000	000006500
22-21-28-8060-00-300	PHI BELKY LUZ GONZALEZ	APK 11	759 PANICAL DR	5400 00006000	000006500
22-21-28-8060-00-310	BRAITHWAITE MARK	APK 11	757 PANICAL DR	5400 00006000	000006500
22-21-28-8060-00-320	LEANOS SIMON	APK 11	753 PANICAL DR	5400 00006000	000006500
22-21-28-8060-00-330	ADAMS DANIELLE JEWELL	APK 11	749 PANICAL DR	5400 00005280	00057.200
22-21-28-8060-00-340	RODRIGUEZ MEDINA ADRIEL	APK 11	747 PANICAL DR	5400 00006000	000006500
22-21-28-8060-00-350	MILTON PATRICE LASHAYE	APK 11	743 PANICAL DR	5400 00006000	000006500
22-21-28-8060-00-360	BULLARD CHRISTINA	APK 11	739 PANICAL DR	5400 00005280	00057.200
22-21-28-8060-00-370	STALLWORTH ARRAYE AULEYON	APK 11	737 PANICAL DR	5400 00006000	000006500
22-21-28-8060-00-380	HURTADO RIVERA ROSA M	APK 11	2403 LINER AVE	5400 00006000	000006500
22-21-28-8060-00-390	PINNOCK YVONNE	APK 11	2407 LINER AVE	5400 00006000	000006500
22-21-28-8060-00-400	ALLEN BRITTANY C	APK 11	2409 LINER AVE	5400 00006000	000006500
22-21-28-8060-00-410	FRAZIER JASON ALLEN	APK 11	2413 LINER AVE	5400 00006000	000006500
22-21-28-8060-00-420	GUILLIAM JONATHAN LIFE ESTATE	APK 11	2417 LINER AVE	5400 00006000	000006500
22-21-28-8060-00-430	SCHMIDT PATRICK JOSEPH	APK 11	2419 LINER AVE	5400 00005280	00057.200
22-21-28-8060-00-440	BROWN-WARD TALMAGE JUNIOR	APK 11	2423 LINER AVE	5400 00006000	000006500
22-21-28-8060-00-450	GARCIA JOSE R	APK 11	2427 LINER AVE	5400 00005280	00057.200
22-21-28-8060-00-460	BURD MARC D	APK 11	2416 VANDA ALY	5400 00005280	00057.200
22-21-28-8060-00-470	EXANTUS CEPHONIE D	APK 11	2414 VANDA ALY	5400 00005280	00057.200
22-21-28-8060-00-480	DUQUE LUZDARY	APK 11	2408 VANDA ALY	5400 00005280	00057.200
22-21-28-8060-00-490	CHARLOT SHELLA	APK 11	2406 VANDA ALY	5400 00005280	00057.200
22-21-28-8060-00-500	BREVIL JERRY	APK 11	2404 VANDA ALY	5400 00005280	00057.200
22-21-28-8060-00-510	BORRERO HILDA	APK 11	777 PANICAL DR	5400 00006000	000006500
22-21-28-8060-00-520	JAMES KATHRINA	APK 11	779 PANICAL DR	5400 00006000	000006500
22-21-28-8060-00-530	LOWE SHEA LATREECE	APK 11	781 PANICAL DR	5400 00006000	000006500
22-21-28-8060-00-540	SIMMONS RICHARD	APK 11	783 PANICAL DR	5400 00006000	000006500
22-21-28-8060-00-550	REED JAMAR L	APK 11	785 PANICAL DR	5400 00006000	000006500
22-21-28-8060-00-560	DE LA ROSA DIAZ CARLOS E	APK 11	787 PANICAL DR	5400 00006000	000006500
22-21-28-8060-00-570	SINGH KEVIN NAVINDRA	APK 11	789 PANICAL DR	5400 00006000	000006500
22-21-28-8060-00-580	NGUYEN THANH QUOC	APK 11	791 PANICAL DR	5400 00006000	000006500
22-21-28-8060-00-590	TAYLOR DARRYL D	APK 11	793 PANICAL DR	5400 00006000	000006500
22-21-28-8060-00-600	CARR LATASHA	APK 11	795 PANICAL DR	5400 00006000	000006500
22-21-28-8060-00-610	MINJARES MONICA DAISY	APK 11	797 PANICAL DR	5400 00006000	000006500
22-21-28-8060-00-620	BRINNIUS TERENCE J	APK 11	799 PANICAL DR	5400 00006000	000006500
22-21-28-8060-00-630	DAVIS JOVON SCOTT	APK 11	801 PANICAL DR	5400 00006000	000006500

22-21-28-8060-00-640	HERNANDEZ PLEITEZ JORGE	APK 11	803 PANICAL DR	5400 000006000	000006500
22-21-28-8060-00-650	FKH SFR N L P	APK 11	805 PANICAL DR	5400 000006000	000006500
22-21-28-8060-00-660	AYALA MARIBEL LIFE ESTATE	APK 11	807 PANICAL DR	5400 000006000	000006500
22-21-28-8060-00-670	CONFIDENTIAL	APK 11	809 PANICAL DR	5400 000006000	000006500
22-21-28-8060-00-680	FALCONER KEITH A	APK 11	811 PANICAL DR	5400 000006000	000006500
22-21-28-8060-00-690	MCFARLAND JAMES HARDING	APK 11	813 PANICAL DR	5400 000006000	000006500
22-21-28-8060-00-700	GUICARDI ALDER AUGUSTO	APK 11	815 PANICAL DR	5400 000006000	000006500
22-21-28-8060-00-710	CORRAL ANA M	APK 11	817 PANICAL DR	5400 000006000	000006500
22-21-28-8060-00-720	BOYD EDITH	APK 11	821 PANICAL DR	5400 000006000	000006500
22-21-28-8060-00-730	BENNETT ADAM JON	APK 11	823 PANICAL DR	5400 000006000	000006500
22-21-28-8060-00-740	SINGH SIMONE VICTORIA	APK 11	825 PANICAL DR	5400 000006000	000006500
22-21-28-8060-00-750	ANDERSON JOSE A	APK 11	827 PANICAL DR	5400 000006000	000006500
22-21-28-8060-00-760	MIRALLES DENAR MARCO ALMONTE	APK 11	831 PANICAL DR	5400 000006000	000006500
22-21-28-8060-00-770	HERNANDEZ FERNANDEZ SERGIO LUIS	APK 11	833 PANICAL DR	5400 000006000	000006500
22-21-28-8060-00-780	ATKINS TROY	APK 11	835 PANICAL DR	5400 000005280	00057.200
22-21-28-8060-00-790	WHITE JEREMY ROBERT	APK 11	837 PANICAL DR	5400 000006000	000006500
22-21-28-8060-00-800	KLOS LINDSAY	APK 11	839 PANICAL DR	5400 000006000	000006500
22-21-28-8060-00-810	WRIGHT ANTOINE TAVARUS	APK 11	841 PANICAL DR	5400 000006000	000006500
22-21-28-8060-00-820	LANGE JACOB RONALD	APK 11	843 PANICAL DR	5400 000006000	000006500
22-21-28-8060-00-830	CENTENERA CRISTINA SALES	APK 11	845 PANICAL DR	5400 000006000	000006500
22-21-28-8060-00-840	RODRIGUEZ SAUL MEDINA	APK 11	847 PANICAL DR	5400 000006000	000006500
22-21-28-8060-00-850	DUARTE NICHOLAS SCOTT	APK 11	849 PANICAL DR	5400 000006000	000006500
22-21-28-8060-00-860	YARBORO ALPHONSO E	APK 11	851 PANICAL DR	5400 000006000	000006500
22-21-28-8060-00-870	FKH SFR L L P	APK 11	853 PANICAL DR	5400 000006000	000006500
22-21-28-8060-00-880	KHAN HASSAN	APK 11	855 PANICAL DR	5400 000006000	000006500
22-21-28-8060-00-890	JOHNSON TROY III	APK 11	2296 ALOE ALY	5400 000006000	000006500
22-21-28-8060-00-900	VERGES ALEXANDER STEVEN	APK 11	2294 ALOE ALY	5400 000006000	000006500
22-21-28-8060-00-910	NELSON TRESHA ANDREEN	APK 11	2290 ALOE ALY	5400 000006000	000006500
22-21-28-8060-00-920	SEDA DOMINICCI BENJAMIN	APK 11	2286 ALOE ALY	5400 000006000	000006500
22-21-28-8060-00-930	HPA JV BORROWER 2019-1 ML LLC	APK 11	2284 ALOE ALY	5400 000005280	00057.200
22-21-28-8060-00-940	BUTLER WILLIE	APK 11	2280 ALOE ALY	5400 000006000	000006500
22-21-28-8060-00-950	BROWN ANGEL	APK 11	2276 ALOE ALY	5400 000005280	00057.200
22-21-28-8060-00-960	REYES JOSE IVAN	APK 11	2277 ALOE ALY	5400 000006000	000006500
22-21-28-8060-00-970	MOORE LISA	APK 11	2279 ALOE ALY	5400 000006000	000006500
22-21-28-8060-00-980	SADLER ISAIAH D	APK 11	2283 ALOE ALY	5400 000006000	000006500
22-21-28-8060-00-990	WILLIAMS DANNY L	APK 11	2287 ALOE ALY	5400 000006000	000006500
22-21-28-8060-01-000	FELICIANO LAMBOY MAYRA	APK 11	2289 ALOE ALY	5400 000006000	000006500
22-21-28-8060-01-010	BOBAK SYLWIA	APK 11	2293 ALOE ALY	5400 000005280	00057.200
22-21-28-8060-01-020	ZAYAS PEREZ DAVID	APK 11	2297 ALOE ALY	5400 000006000	000006500
22-21-28-8060-01-030	KERSAINT KARINE MAE	APK 11	2274 FICUS ALY	5400 000006000	000006500
22-21-28-8060-01-040	LIPSCOMB JEFFREY BLAKE	APK 11	2270 FICUS ALY	5400 000005280	00057.200
22-21-28-8060-01-050	POPE KAHJEELIA JODIKAY	APK 11	2266 FICUS ALY	5400 000005280	00057.200
22-21-28-8060-01-060	MARCO ANDREW JOSEPH	APK 11	2264 FICUS ALY	5400 000005280	00057.200
22-21-28-8060-01-070	SINGH TREVOR RAJENDRA	APK 11	2260 FICUS ALY	5400 000006000	000006500
22-21-28-8060-01-080	LOGAN DEMARIO	APK 11	2256 FICUS ALY	5400 000005280	00057.200
22-21-28-8060-01-090	MILE HIGH TL BORROWER 1 (INCOME) LLC	APK 11	2254 FICUS ALY	5400 000006000	000006500
22-21-28-8060-01-100	CONFIDENTIAL	APK 11	2253 FICUS ALY	5400 000006000	000006500
22-21-28-8060-01-110	NORZELUS JOHANNE	APK 11	2257 FICUS ALY	5400 000006000	000006500
22-21-28-8060-01-120	SILVA PEREZ JOSE J	APK 11	2259 FICUS ALY	5400 000006000	000006500
22-21-28-8060-01-130	HEIT JEFFREY MARTIN	APK 11	2263 FICUS ALY	5400 000006000	000006500
22-21-28-8060-01-140	COCHRELL ALEISHA S	APK 11	2267 FICUS ALY	5400 000006000	000006500
22-21-28-8060-01-150	MUTHIAH SRINIVASAN	APK 11	2269 FICUS ALY	5400 000006000	000006500
22-21-28-8060-01-160	NIEVES SANDRA M	APK 11	2273 FICUS ALY	5400 000006000	000006500
31-20-28-2600-00-007	LACEY CHRISTINE LIFE ESTATE	APK 11	1918 LAKE ALDEN DR UNIT 7-D	5400 000005280	00057.200
32-20-28-0623-00-550	HOWERTER TESSA APRIL	APK 11	1122 PALMA VERDE PL	5400 000005280	00057.200
22-21-28-8061-01-170	SAVEL SANTOSH	APK 11	875 PANICAL DR	5400 000006000	000006500
22-21-28-8061-01-180	COLLAZO GERENA MONICA	APK 11	879 PANICAL DR	5400 000006000	000006500
22-21-28-8061-01-190	CARRILLO LUIS ANTONIO	APK 11	883 PANICAL DR	5400 000006000	000006500
22-21-28-8061-01-200	887 PANICAL LAND TRUST	APK 11	887 PANICAL DR	5400 000006000	000006500
22-21-28-8061-01-210	NGUYEN THE HOANG QUYEN	APK 11	891 PANICAL DR	5400 000006000	000006500
22-21-28-8061-01-220	HARRIS JARED MICHAEL	APK 11	895 PANICAL DR	5400 000006000	000006500
22-21-28-8061-01-230	MARTINEZ GONZALEZ MARISOL	APK 11	899 PANICAL DR	5400 000006000	000006500
22-21-28-8061-01-240	PATEL CHANDNI AMRISH	APK 11	903 PANICAL DR	5400 000006000	000006500

22-21-28-8061-01-250	GAMMONS TERRANCE C	APK 11	907 PANICAL DR	5400	000006000	000006500
22-21-28-8061-01-260	HUBBARD LERONTE CORDELL	APK 11	911 PANICAL DR	5400	000006000	000006500
22-21-28-8061-01-270	NEVE JORDAN THOMAS	APK 11	915 PANICAL DR	5400	000006000	000006500
22-21-28-8061-01-280	LEWIS JAMES ROY JR	APK 11	919 PANICAL DR	5400	000006000	000006500
22-21-28-8061-01-290	DEL AGUILA SILVANA	APK 11	923 PANICAL DR	5400	000006000	000006500
22-21-28-8061-01-300	MCDONALD GREGORY	APK 11	927 PANICAL DR	5400	000006000	000006500
22-21-28-8061-01-310	NICHOLSON JENNIFER LEA	APK 11	625 BONSAI ST	5400	000005280	00057.200
22-21-28-8061-01-320	EBANKS VICTORIA ANTOINETTE	APK 11	629 BONSAI ST	5400	000006000	000006500
22-21-28-8061-01-330	ROLDAN RACQUEL ANN	APK 11	633 BONSAI ST	5400	000006000	000006500
22-21-28-8061-01-340	OFUM LOVINE N	APK 11	637 BONSAI ST	5400	000006000	000006500
22-21-28-8061-01-350	RAMIREZ ANDREA M	APK 11	641 BONSAI ST	5400	000005280	00057.200
22-21-28-8061-01-360	REYNOLDS NICOLE NATOYA	APK 11	645 BONSAI ST	5400	000006000	000006500
22-21-28-8061-01-370	BROOKS ANNE ELIZABETH	APK 11	649 BONSAI ST	5400	000006000	000006500
22-21-28-8061-01-380	CHANLEY ROBERT LEE	APK 11	653 BONSAI ST	5400	000006000	000006500
22-21-28-8061-01-390	ESTADA-BAEZ EDWIN D	APK 11	661 BONSAI ST	5400	000006000	000006500
22-21-28-8061-01-400	NATALE JOSHUA	APK 11	665 BONSAI ST	5400	000005280	00057.200
22-21-28-8061-01-410	FKH SFR PROPCO I L P	APK 11	669 BONSAI ST	5400	000006000	000006500
22-21-28-8061-01-420	SHAVUO CARMEN C	APK 11	673 BONSAI ST	5400	000005280	00057.200
22-21-28-8061-01-430	JONES MALCOLM ANTHINY	APK 11	677 BONSAI ST	5400	000006000	000006500
22-21-28-8061-01-440	ZAMBRANO DE MARCANO EVA YURAIMA	APK 11	681 BONSAI ST	5400	000005280	00057.200
22-21-28-8061-01-450	WILLIAMS APRIL DAWN	APK 11	685 BONSAI ST	5400	000006000	000006500
22-21-28-8061-01-460	BELL THOMAS	APK 11	689 BONSAI ST	5400	000005280	000006500
22-21-28-8061-01-470	QUINTANILLA GAMARRA DANERY ISABEL	APK 11	697 BONSAI ST	5400	000006000	000006500
22-21-28-8061-01-480	LIENTENMAYER SARAH ELIZABETH	APK 11	701 BONSAI ST	5400	000006000	000006500
22-21-28-8061-01-490	SALMON COPALL SOPHIA	APK 11	705 BONSAI ST	5400	000006000	000006500
22-21-28-8061-01-500	RAI AMRIT	APK 11	709 BONSAI ST	5400	000006000	000006500
22-21-28-8061-01-510	CASON ALTAWIN LEE JARVIS	APK 11	713 BONSAI ST	5400	000006000	000006500
22-21-28-8061-01-520	VELEZ NILTON XAVIER	APK 11	717 BONSAI ST	5400	000006000	000006500
22-21-28-8061-01-530	WHITFIELD TOMENGO SHEILA	APK 11	721 BONSAI ST	5400	000006000	000006500
22-21-28-8061-01-540	CABALLERO RODRIGO FERNANDO	APK 11	725 BONSAI ST	5400	000006000	000006500
22-21-28-8061-01-550	COLON ELENA AURORA	APK 11	2274 ABILIA ALY	5400	000005280	00057.200
22-21-28-8061-01-560	AYALA JESUS S	APK 11	2270 ABILIA ALY	5400	000006000	000006500
22-21-28-8061-01-570	MANSFIELD KELVIN	APK 11	2266 ABILIA ALY	5400	000006000	000006500
22-21-28-8061-01-580	WHITMORE AARON J	APK 11	2262 ABILIA ALY	5400	000006000	000006500
22-21-28-8061-01-590	CARTER ANTWON DONTAE	APK 11	2258 ABILIA ALY	5400	000006000	000006500
22-21-28-8061-01-600	MONTGOMERY MICHAEL D II	APK 11	2254 ABILIA ALY	5400	000005280	00057.200
22-21-28-8061-01-610	BATEMAN ANDREW	APK 11	2250 ABILIA ALY	5400	000005280	00057.200
22-21-28-8061-01-620	RODRIGUEZ FRANCISCO	APK 11	2251 ABILIA ALY	5400	000006000	000006500
22-21-28-8061-01-630	SCHAPPELL JADE A	APK 11	2255 ABILIA ALY	5400	000005280	00057.200
22-21-28-8061-01-640	ALFRED JOEL R	APK 11	2259 ABILIA ALY	5400	000006000	000006500
22-21-28-8061-01-650	MEUS KERLENS	APK 11	2263 ABILIA ALY	5400	000006000	000006500
22-21-28-8061-01-660	MCINTOSH SYLVIA	APK 11	2267 ABILIA ALY	5400	000006000	000006500
22-21-28-8061-01-670	CAPERS AMANDA KATHERINE	APK 11	2271 ABILIA ALY	5400	000005280	00057.200
22-21-28-8061-01-680	CISNEROS CORONEL DANIEL ALEXANDER	APK 11	2275 ABILIA ALY	5400	000006000	000006500
22-21-28-8061-01-690	ROSA DE JESUS MIRTHA	APK 11	2274 ACCA ALY	5400	000006000	000006500
22-21-28-8061-01-700	ALCENAT JEAN CLAUDE	APK 11	2270 ACCA ALY	5400	000006000	000006500
22-21-28-8061-01-710	ALSTON BRENDA	APK 11	2266 ACCA ALY	5400	000006000	000006500
22-21-28-8061-01-720	JEAN-BAPTISTE CLIFF D	APK 11	2262 ACCA ALY	5400	000006000	000006500
22-21-28-8061-01-730	ADAMS NORRIS JOSEPH	APK 11	2258 ACCA ALY	5400	000006000	000006500
22-21-28-8061-01-740	PASTRANA NIEVES JOSEAN	APK 11	2254 ACCA ALY	5400	000006000	000006500
22-21-28-8061-01-750	CUMBERBATCH OMAR	APK 11	2250 ACCA ALY	5400	000006000	000006500
22-21-28-8061-01-760	MCKAY MARSHALL	APK 11	2251 ACCA ALY	5400	000006000	000006500
22-21-28-8061-01-770	BUTEN ELAINE	APK 11	2255 ACCA ALY	5400	000005280	00057.200
22-21-28-8061-01-780	ESPINOSA HANZEL	APK 11	2259 ACCA ALY	5400	000006000	000006500
22-21-28-8061-01-790	PETERSEN GREGORY E	APK 11	2263 ACCA ALY	5400	000006000	000006500
22-21-28-8061-01-800	CARABALLO BENJAMIN	APK 11	2267 ACCA ALY	5400	000006000	000006500
22-21-28-8061-01-810	HYMAN GLENDA	APK 11	2271 ACCA ALY	5400	000005280	00057.200
22-21-28-8061-01-820	HORTON MATTHEW WAYNE	APK 11	2275 ACCA ALY	5400	000006000	000006500
20-21-28-2522-20-220	EMERSON PARK HOMEOWNERS ASSOCIATION INC	APK 11	1255 TALLOW RD	5400		000029900
32-20-28-0623-00-540	BECK SCOTT	APK 11	1118 PALMA VERDE PL	5400	000005280	00057.200
23-21-28-0000-00-001	DAUPHIN ERIC J	APK 11	1080 SHEELER OAKS DR	5400	000007200	000007800
23-21-28-0000-00-015	ALTER FAMILY TRUST	APK 11	2751 SHEELER AVE	5400	000007200	000007800
22-21-28-8060-16-003	SILVER OAK HOMEOWNERS ASSN INC	APK 11	2252 BONSAI ST	5400		000019500

23-21-28-0000-00-032	PEINE JOHN E	APK 11	1958 S LAKE PLEASANT RD	5400 000003600	000003900
23-21-28-0000-00-033	PEINE JOHN E	APK 11	1960 S LAKE PLEASANT RD	5400 000007200	000007800
23-21-28-0000-00-034	M & S INVESTMENT GROUP LLC	APK 11	LAKEVILLE RD	5400 000003600	000003900
23-21-28-0000-00-042	AGUILAR SOSA ROYDER	APK 11	2010 N LAKEVILLE RD	5400 000007200	000007800
23-21-28-0000-00-044	ALL AKBAR ALLAN	APK 11	2277 LAKEVILLE RD	5400 000007200	000007800
23-21-28-0000-00-045	SAYAGO CARMEN	APK 11	SHEELER OAKS DR	5400 000003600	000003900
23-21-28-0000-00-048	WESTSIDE COMMUNITY CHURCH INC	APK 11	1937 LAKEVILLE RD	5400 000042000	000045500
23-21-28-0000-00-049	BARRIGER DAVID JR	APK 11	1177 WILDWOOD ST	5400 000007200	000007800
23-21-28-0000-00-053	RODRIGUEZ ADRIAN A MEDINA	APK 11	1621 APOPKA BLVD	5400 000007200	000007800
23-21-28-0000-00-062	ALTER FAMILY TRUST	APK 11	2223 SHEELER AVE	5400 000003600	000003900
23-21-28-0000-00-071	CITY OF APOPKA	APK 11	CALLIE CT	5400 000003600	000003900
23-21-28-0000-00-074	GAYLORD AND MARGARET KENYON FAMILY REVOCABLE TRUST	APK 11	2020 N LAKEVILLE RD	5400 000007200	000007800
23-21-28-0000-00-076	M & S INVESTMENT GROUP LLC	APK 11	1622 APOPKA BLVD	5400 000003600	000003900
23-21-28-0000-00-081	PEINE JOHN E	APK 11	2005 LAKEVILLE RD	5400 000003600	000003900
23-21-28-0000-00-083	MCGEE ARLEAIA	APK 11	2012 LAKEVILLE RD	5400 000007200	000007800
23-21-28-0000-00-084	ALBERT RICHARD J JR	APK 11	2016 LAKEVILLE RD	5400 000007200	000007800
23-21-28-0000-00-087	ALL AKBAR ALLAN	APK 11	LAKEVILLE RD	5400 000042000	000045500
23-21-28-0000-00-088	SAYAGO CARMEN	APK 11	SHEELER OAKS DR	5400 000000000	00057.200
32-20-28-0623-00-530	OWENS MERTON A	APK 11	1114 PALMA VERDE PL	5400 000005280	00057.200
23-21-28-1275-00-010	LAWRENCE MICHELLE DENISE	APK 11	1798 CHATHAM CIR	5400 000005280	00057.200
23-21-28-1275-00-020	OLSEN LOUANN	APK 11	1796 CHATHAM CIR	5400 000005280	00057.200
23-21-28-1275-00-030	JOAN OF ARC FL LLC	APK 11	1794 CHATHAM CIR	5400 000005280	00057.200
23-21-28-1275-00-040	PHAM THOI TAN	APK 11	1792 CHATHAM CIR	5400 000005280	00057.200
23-21-28-0000-00-029	2623 HEALY LLC	APK 11	1717 APOPKA BLVD	5400 000025200	000014300
23-21-28-1275-00-060	OATES PATRICIA	APK 11	1788 CHATHAM CIR	5400 000005280	00057.200
23-21-28-1275-00-070	KETCHAM JAMES C	APK 11	1786 CHATHAM CIR	5400 000005280	00057.200
23-21-28-1275-00-080	BARRON DEXTER M	APK 11	1784 CHATHAM CIR	5400 000005280	00057.200
23-21-28-1275-00-090	DOMINGUEZ ESTEBAN	APK 11	1782 CHATHAM CIR	5400 000005280	00057.200
23-21-28-1275-00-100	DPP PROPERTIES LLC	APK 11	1780 CHATHAM CIR	5400 000006000	000006500
23-21-28-1275-00-110	ICM SFR LP	APK 11	1778 CHATHAM CIR	5400 000005280	00057.200
23-21-28-1275-00-120	ALBERT HEATHER S	APK 11	1776 CHATHAM CIR	5400 000005280	00057.200
23-21-28-1275-00-130	VASEK SCOTT A	APK 11	1774 CHATHAM CIR	5400 000005280	00057.200
23-21-28-1275-00-140	RH PARTNERS OWNERCO LLC	APK 11	1772 CHATHAM CIR	5400 000005280	00057.200
23-21-28-1275-00-150	LEWIS MORGAN MICHELLE	APK 11	1770 CHATHAM CIR	5400 000005280	00057.200
23-21-28-1275-00-160	CHICATA RICKY	APK 11	1768 CHATHAM CIR	5400 000006000	000006500
23-21-28-1275-00-170	DORIS MARLENE REVOCABLE TRUST	APK 11	1766 CHATHAM CIR	5400 000005280	00057.200
23-21-28-1275-00-180	STORM SOLUTIONS OF CENTRAL FLORIDA INC	APK 11	1764 CHATHAM CIR	5400 000005280	00057.200
23-21-28-1275-00-190	VORA MINAL	APK 11	1762 CHATHAM CIR	5400 000005280	00057.200
23-21-28-1275-00-200	ALEXANDRE MARY ANDERSON	APK 11	1760 CHATHAM CIR	5400 000005280	00057.200
23-21-28-1275-00-210	DESIMA BARBARA	APK 11	1758 CHATHAM CIR	5400 000005280	00057.200
23-21-28-1275-00-220	TILLMAN MICHELE	APK 11	1756 CHATHAM CIR	5400 000005280	00057.200
23-21-28-1275-00-230	LOPEZ MANUEL C	APK 11	1752 CHATHAM CIR	5400 000005280	00057.200
23-21-28-1275-00-240	BYRON IRENA	APK 11	1748 CHATHAM CIR	5400 000005280	00057.200
23-21-28-1275-00-250	COLLAZO JOHANA	APK 11	1744 CHATHAM CIR	5400 000005280	00057.200
23-21-28-1275-00-260	NARANJO ROSA ELENA	APK 11	1740 CHATHAM CIR	5400 000005280	00057.200
23-21-28-1275-00-270	SANDY EDIANA REGISTE	APK 11	1736 CHATHAM CIR	5400 000005280	00057.200
23-21-28-1275-00-280	COBB BRIAN A	APK 11	1732 CHATHAM CIR	5400 000005280	00057.200
23-21-28-1275-00-290	THOMAS JUANITA JEWEL	APK 11	1728 CHATHAM CIR	5400 000005280	00057.200
23-21-28-1275-00-300	BELGRAVE ALEXIS	APK 11	1724 CHATHAM CIR	5400 000005280	00057.200
23-21-28-1275-00-310	MAPPS MALIK D	APK 11	1720 CHATHAM CIR	5400 000005280	00057.200
23-21-28-1275-00-320	2018-2 IH BORROWER LP	APK 11	1716 CHATHAM CIR	5400 000005280	00057.200
23-21-28-1275-00-330	DIGIOVANNI FRANK A	APK 11	1712 CHATHAM CIR	5400 000005280	00057.200
23-21-28-1275-00-340	LOPEZ LOPEZ EDGARDO IRAIS	APK 11	1708 CHATHAM CIR	5400 000005280	00057.200
23-21-28-1275-00-350	DION EMILIE	APK 11	1704 CHATHAM CIR	5400 000005280	00057.200
23-21-28-1275-00-360	DOMINGUEZ ESTRELLA LIFE ESTATE	APK 11	1700 CHATHAM CIR	5400 000005280	00057.200
23-21-28-1275-00-370	OLSEN BRIAN P	APK 11	1696 CHATHAM CIR	5400 000005280	00057.200
23-21-28-1275-00-380	DICKERSON KEITH	APK 11	1692 CHATHAM CIR	5400 000005280	00057.200
23-21-28-1275-00-390	2017-1 IH BORROWER L P	APK 11	1688 CHATHAM CIR	5400 000005280	00057.200
23-21-28-1275-00-400	ZARATE ELENA LIFE ESTATE	APK 11	1684 CHATHAM CIR	5400 000005280	00057.200
23-21-28-1275-00-410	GRANT SARAH JUSTINE	APK 11	1680 CHATHAM CIR	5400 000005280	00057.200
23-21-28-1275-00-420	LANE GEORGIA L	APK 11	1676 CHATHAM CIR	5400 000005280	00057.200
23-21-28-1275-00-430	ANTOSH CRAIG	APK 11	1668 CHATHAM CIR	5400 000005280	00057.200
23-21-28-1275-00-440	VENTRESKO DWAYNE ANTHONY	APK 11	1664 CHATHAM CIR	5400 000005280	00057.200

23-21-28-1275-00-450	EPITOME LLC	APK 11	1660 CHATHAM CIR	5400 000005280	00057.200
23-21-28-1275-00-460	ENTRUST ADMINISTRATION SERVICES INC 50%	APK 11	1656 CHATHAM CIR	5400 000005280	00057.200
23-21-28-1275-00-470	NGUYEN SAM	APK 11	1652 CHATHAM CIR	5400 000005280	00057.200
23-21-28-1275-00-480	TARASSENKO VIATCHESLAV	APK 11	1648 CHATHAM CIR	5400 000005280	00057.200
23-21-28-1275-00-490	HERMITT MAUREEN	APK 11	1644 CHATHAM CIR	5400 000005280	00057.200
23-21-28-1275-00-500	KHALIFE JOY MARY	APK 11	1640 CHATHAM CIR	5400 000005280	00057.200
23-21-28-1275-00-510	REDFIN PROPERTIES LLC	APK 11	1636 CHATHAM CIR	5400 000005280	00057.200
23-21-28-1275-00-520	OLYMPUS BORROWER 1 LLC	APK 11	1632 CHATHAM CIR	5400 000005280	00057.200
23-21-28-1275-00-530	COSTE SILVIA	APK 11	1628 CHATHAM CIR	5400 000005280	00057.200
20-21-28-2522-03-950	WRAY STEVEN JEREMY	APK 11	1404 SEBURN RD	5400 000005280	00057.200
30-20-28-9139-00-960	RENO PATRICIA A	APK 11	2575 PONKAN MEADOW DR	5400 000007200	000007800
23-21-28-1275-03-005	CHELSEA PARC HOMEOWNERS ASSN INC	APK 11	1672 CHATHAM CIR	5400	000016900
23-21-28-1275-00-570	HULL DANIEL L	APK 11	1612 CHATHAM CIR	5400 000005280	00057.200
23-21-28-1275-00-580	STEWART MELISSA	APK 11	1608 CHATHAM CIR	5400 000005280	00057.200
23-21-28-1275-00-590	MCH SFR PROPERTY OWNER 1 LLC	APK 11	1604 CHATHAM CIR	5400 000005280	00057.200
23-21-28-1275-00-600	CAMPBELL ROSE MARIE	APK 11	1600 CHATHAM CIR	5400 000005280	00057.200
23-21-28-1275-00-610	YAMASA CO LTD	APK 11	1795 CHATHAM CIR	5400 000005280	00057.200
23-21-28-1275-00-620	PROGRESS RESIDENTIAL BORROWER 6 LLC	APK 11	1793 CHATHAM CIR	5400 000005280	00057.200
23-21-28-1275-00-630	LEWIS LEKABA S	APK 11	1791 CHATHAM CIR	5400 000005280	00057.200
23-21-28-1275-00-640	VOUGHT DAVID	APK 11	1789 CHATHAM CIR	5400 000005280	00057.200
23-21-28-1275-00-650	COBURN HENRY G	APK 11	1777 CHATHAM CIR	5400 000005280	00057.200
23-21-28-1275-00-660	VASQUEZ ESPINAL JOHNY A	APK 11	1775 CHATHAM CIR	5400 000005280	00057.200
23-21-28-1275-00-670	MURRAY TERRY A SR	APK 11	1773 CHATHAM CIR	5400 000005280	00057.200
23-21-28-1275-00-680	HUDSON SFR PROPERTY HOLDINGS II LLC	APK 11	1771 CHATHAM CIR	5400 000005280	00057.200
23-21-28-1275-00-690	THOMAS YVONNE V	APK 11	1767 CHATHAM CIR	5400 000005280	00057.200
23-21-28-1275-00-700	GEROW CECILIA Y	APK 11	1751 CHATHAM CIR	5400 000005280	00057.200
23-21-28-1275-00-710	JACKSON JULIUS L	APK 11	1747 CHATHAM CIR	5400 000005280	00057.200
23-21-28-1275-00-720	MARRERO DANIS	APK 11	1745 CHATHAM CIR	5400 000005280	00057.200
23-21-28-1275-00-730	HERNANDEZ FRANK	APK 11	1743 CHATHAM CIR	5400 000005280	00057.200
23-21-28-1275-00-740	MAGISTRE DANIEL ST JUSTIN	APK 11	1739 CHATHAM CIR	5400 000005280	00057.200
31-20-28-2602-00-031	MEIKLE JUNAN M	APK 11	1922 ABBINGTON ST UNIT 31-F	5400 000005280	00057.200
23-21-28-1275-00-760	MILE HIGH TL BORROWER 1 (INCOME) LLC	APK 11	1729 CHATHAM CIR	5400 000005280	00057.200
23-21-28-1275-00-770	BECK SHAWN	APK 11	1725 CHATHAM CIR	5400 000005280	00057.200
23-21-28-1275-00-780	HURD MICHAEL	APK 11	1723 CHATHAM CIR	5400 000005280	00057.200
23-21-28-1275-00-790	PARRILLA HIRAM C	APK 11	1721 CHATHAM CIR	5400 000005280	00057.200
23-21-28-1275-00-800	GORDLIS GILBERTO	APK 11	1717 CHATHAM CIR	5400 000005280	00057.200
23-21-28-1275-00-810	ESCOTO SERGIO	APK 11	1713 CHATHAM CIR	5400 000005280	00057.200
23-21-28-1275-00-820	FLA RENT A HOME LLC	APK 11	1705 CHATHAM CIR	5400 000005280	00057.200
23-21-28-1275-00-830	GOLDSTON JOYCE E	APK 11	1701 CHATHAM CIR	5400 000005280	00057.200
23-21-28-1275-00-840	GABBARD SHANE MICHAEL	APK 11	1697 CHATHAM CIR	5400 000005280	00057.200
23-21-28-1275-00-850	LARSON JOHN D	APK 11	1693 CHATHAM CIR	5400 000005280	00057.200
23-21-28-1275-00-860	BERRY MICHAEL T	APK 11	1659 CHATHAM CIR	5400 000005280	00057.200
23-21-28-1275-00-870	CARRILLO RAUL T	APK 11	1655 CHATHAM CIR	5400 000005280	00057.200
23-21-28-1275-00-880	RYAN BELINDA	APK 11	1651 CHATHAM CIR	5400 000005280	00057.200
23-21-28-1275-00-890	RIVERA JACQUELINE	APK 11	1647 CHATHAM CIR	5400 000005280	00057.200
23-21-28-1275-00-900	TAH 2017-1 BORROWER LLC	APK 11	1627 CHATHAM CIR	5400 000005280	00057.200
23-21-28-1275-00-910	TAH 2017-1 BORROWER LLC	APK 11	1623 CHATHAM CIR	5400 000005280	00057.200
23-21-28-1275-00-920	CONFIDENTIAL	APK 11	1619 CHATHAM CIR	5400 000005280	00057.200
23-21-28-1275-00-930	WHITE RAMONA J	APK 11	1615 CHATHAM CIR	5400 000005280	00057.200
23-21-28-1275-00-940	HUERTAS NORMA L	APK 11	1611 CHATHAM CIR	5400 000005280	00057.200
23-21-28-1275-00-950	HOGAN ANA I	APK 11	1607 CHATHAM CIR	5400 000005280	00057.200
31-20-28-2602-00-032	JOSEPH JANICE	APK 11	1924 ABBINGTON ST UNIT 32-D-1	5400 000005280	00057.200
31-20-28-2602-00-033	DALLEY SANDRA H	APK 11	1926 ABBINGTON ST UNIT 33-E	5400 000005280	00057.200
31-20-28-2602-00-034	SOTOMAYOR-VAZQUEZ JORGE	APK 11	1928 ABBINGTON ST UNIT 34-D-1	5400 000005280	00057.200
31-20-28-2602-00-035	THOMPSON PAUL	APK 11	1930 ABBINGTON ST UNIT 35-D-1	5400 000005280	00057.200
31-20-28-2602-00-036	SMITH VIRGIL A LIFE ESTATE	APK 11	1932 ABBINGTON ST UNIT 36-C	5400 000005280	00057.200
31-20-28-2600-00-008	WHITED VICKI	APK 11	1920 LAKE ALDEN DR UNIT 8-D	5400 000005280	00057.200
23-21-28-1451-00-002	CITY OF APOPKA	APK 11	COBBLEFIELD CIR	5400 000003600	000003900
23-21-28-1451-00-010	SOMMER DAVID	APK 11	2496 COBBLEFIELD CIR	5400 000005280	00057.200
23-21-28-1451-00-020	LEON CLAUDE	APK 11	2490 COBBLEFIELD CIR	5400 000005280	00057.200
23-21-28-1451-00-030	GROSS CHRISTOPHER C	APK 11	2484 COBBLEFIELD CIR	5400 000006000	000006500
23-21-28-1451-00-040	DOMINGUEZ ESTRELLA LIFE ESTATE	APK 11	2478 COBBLEFIELD CIR	5400 000006000	000006500
23-21-28-1451-00-050	RICHARDS TYRONE JR	APK 11	2448 COBBLEFIELD CIR	5400 000005280	00057.200

23-21-28-1451-00-060 JIMENEZ MAGO WEENA MAYERLING
 23-21-28-1451-00-070 SFR JV-2 NTL BORROWER LLC
 23-21-28-1451-00-080 TESTA THOMAS A
 23-21-28-1451-00-090 WELLINGTON ANN
 23-21-28-1451-00-100 FKH SFR C1 L P
 23-21-28-1451-00-110 HENDERSON REGINA A
 23-21-28-1451-00-120 SAINT-CHARLES JEAN DESPEIGNES
 23-21-28-1451-00-130 NEAL FRED O JR
 23-21-28-1451-00-140 TRAVERSA STEVEN
 23-21-28-1451-00-150 PROGRESS RESIDENTIAL BORROWER 1 LLC
 23-21-28-1451-00-160 TOWER MATTHEW C
 23-21-28-1451-00-170 PHILLIP PATRICIA ANNE
 23-21-28-1451-00-180 BYRD SHAWN
 23-21-28-1451-00-190 CONFIDENTIAL
 23-21-28-1451-00-200 CAROLINE MICHAEL
 23-21-28-1451-00-210 BROWN IRIS
 23-21-28-1451-00-220 MARSAK ERYK ALEKSANDER
 23-21-28-1451-00-230 PROGRESS RESIDENTIAL BORROWER 13 LLC
 23-21-28-1451-00-240 MUSAC NAOMINE
 23-21-28-1451-00-250 SANDERS NEAL G
 23-21-28-1451-00-260 KUCHARSKI ROBERT
 23-21-28-1451-00-270 HAREWOOD ALICE LIFE ESTATE
 23-21-28-1451-00-280 MARTINEZ GEORGIE
 23-21-28-1451-00-290 GRAHAM DESHANA A
 23-21-28-1451-00-300 GAVILLAN RIVERA JONATHAN ANDREW
 23-21-28-1451-00-310 ATKINS DORNETT
 23-21-28-1451-00-320 PEREZ ELSIE L
 23-21-28-1451-00-330 OLYMPUS BORROWER LLC
 23-21-28-1451-00-340 BROWN MICHAEL O
 23-21-28-1451-00-350 MOHN GREGORY R
 23-21-28-1451-00-360 MILE HIGH TL BORROWER 1 (CORE) LLC
 23-21-28-1451-00-370 PENALO DE GOMEZ LAURY JOHANNA CRUZ
 23-21-28-1451-00-380 FKH SFR C1 L P
 23-21-28-1451-00-390 HORNE JON
 23-21-28-1451-00-400 BATISTA KATHERINE
 23-21-28-1451-00-410 BENNY JEFFREY L
 23-21-28-1451-00-420 WILTSHIRE TREVOR
 23-21-28-1451-00-430 CESALIEN MARIEYOLA
 23-21-28-1451-00-440 ELLIXSON KELLIE M
 23-21-28-1451-00-450 THOMAS ROBERT G
 23-21-28-1451-00-460 THOMAS ROBERT G II
 23-21-28-1451-00-470 MLE INVESTMENT PROPERTIES LLC
 23-21-28-1451-00-480 FOSTER TONY M
 23-21-28-1451-00-490 MC KENNA KATHERINE F
 23-21-28-1451-00-500 WILLIAMS AISHA C
 23-21-28-1451-00-510 CASILLAS NANA LORRAINE LIFE ESTATE
 23-21-28-1451-00-520 GOINGS RICHARD
 23-21-28-1451-00-530 FELTON MARIE M LIFE ESTATE
 23-21-28-1451-00-540 YOUNG STEVEN A
 23-21-28-1451-00-550 MILLS JEFFERY
 23-21-28-1451-00-560 UKAZIM ONWUCHEKWA
 23-21-28-1451-00-570 WILLIAMS TERRY J
 23-21-28-1451-00-580 TALON FW RESIDENTIAL HOME BUYER LLC
 23-21-28-1451-00-590 CARLSON JOEL K
 23-21-28-1451-00-600 EDWARDS CATHY M
 23-21-28-1451-00-610 MILIUS JOSEMENE
 23-21-28-1451-00-620 SHELTON ANGELA
 23-21-28-1451-00-630 LANSING ASHLEY
 23-21-28-1451-00-640 FRANCOIS SANDRA JEAN
 23-21-28-1451-00-650 REME ADLINE BUTEAU
 23-21-28-1452-00-660 MELENDEZ ABNER
 23-21-28-1452-00-670 PROGRESS RESIDENTIAL BORROWER 11 LLC
 23-21-28-1452-00-680 WRIGHT ANTON B

APK 11	2442 COBBLEFIELD CIR	5400 000006000	000006500
APK 11	2436 COBBLEFIELD CIR	5400 000006000	000006500
APK 11	2430 COBBLEFIELD CIR	5400 000005280	00057.200
APK 11	2424 COBBLEFIELD CIR	5400 000005280	00057.200
APK 11	2207 PEBBLEWOOD DR	5400 000006000	000006500
APK 11	2209 PEBBLEWOOD DR	5400 000006000	000006500
APK 11	2215 PEBBLEWOOD DR	5400 000006000	000006500
APK 11	2223 PEBBLEWOOD DR	5400 000005280	00057.200
APK 11	2231 PEBBLEWOOD DR	5400 000006000	000006500
APK 11	2239 PEBBLEWOOD DR	5400 000005280	00057.200
APK 11	2247 PEBBLEWOOD DR	5400 000005280	00057.200
APK 11	2255 PEBBLEWOOD DR	5400 000005280	00057.200
APK 11	2263 PEBBLEWOOD DR	5400 000006000	000006500
APK 11	2271 PEBBLEWOOD DR	5400 000006000	000006500
APK 11	2279 PEBBLEWOOD DR	5400 000005280	00057.200
APK 11	2287 PEBBLEWOOD DR	5400 000006000	000006500
APK 11	2295 PEBBLEWOOD DR	5400 000006000	000006500
APK 11	2299 PEBBLEWOOD DR	5400 000005280	00057.200
APK 11	2158 COBBLEFIELD CIR	5400 000006000	000006500
APK 11	2150 COBBLEFIELD CIR	5400 000005280	00057.200
APK 11	2142 COBBLEFIELD CIR	5400 000005280	00057.200
APK 11	2134 COBBLEFIELD CIR	5400 000006000	000006500
APK 11	2126 COBBLEFIELD CIR	5400 000006000	000006500
APK 11	2118 COBBLEFIELD CIR	5400 000006000	000006500
APK 11	2080 COBBLEFIELD CIR	5400 000006000	000006500
APK 11	2072 COBBLEFIELD CIR	5400 000006000	000006500
APK 11	2064 COBBLEFIELD CIR	5400 000006000	000006500
APK 11	2056 COBBLEFIELD CIR	5400 000006000	000006500
APK 11	2048 COBBLEFIELD CIR	5400 000006000	000006500
APK 11	2040 COBBLEFIELD CIR	5400 000005280	00057.200
APK 11	2032 COBBLEFIELD CIR	5400 000005280	00057.200
APK 11	2024 COBBLEFIELD CIR	5400 000005280	00057.200
APK 11	2016 COBBLEFIELD CIR	5400 000006000	000006500
APK 11	2008 COBBLEFIELD CIR	5400 000006000	000006500
APK 11	2449 COBBLEFIELD CIR	5400 000006000	000006500
APK 11	2441 COBBLEFIELD CIR	5400 000005280	00057.200
APK 11	2435 COBBLEFIELD CIR	5400 000005280	00057.200
APK 11	2216 PEBBLEWOOD DR	5400 000006000	000006500
APK 11	2224 PEBBLEWOOD DR	5400 000005280	00057.200
APK 11	2232 PEBBLEWOOD DR	5400 000005280	00057.200
APK 11	2240 PEBBLEWOOD DR	5400 000005280	00057.200
APK 11	2248 PEBBLEWOOD DR	5400 000005280	00057.200
APK 11	2256 PEBBLEWOOD DR	5400 000005280	00057.200
APK 11	2264 PEBBLEWOOD DR	5400 000005280	00057.200
APK 11	2272 PEBBLEWOOD DR	5400 000005280	00057.200
APK 11	2280 PEBBLEWOOD DR	5400 000006000	000006500
APK 11	2288 PEBBLEWOOD DR	5400 000006000	000006500
APK 11	2143 COBBLEFIELD CIR	5400 000006000	000006500
APK 11	2135 COBBLEFIELD CIR	5400 000005280	00057.200
APK 11	2117 COBBLEFIELD CIR	5400 000006000	000006500
APK 11	2047 COBBLEFIELD CIR	5400 000006000	000006500
APK 11	2039 COBBLEFIELD CIR	5400 000006000	000006500
APK 11	2031 COBBLEFIELD CIR	5400 000006000	000006500
APK 11	2023 COBBLEFIELD CIR	5400 000005280	00057.200
APK 11	2015 COBBLEFIELD CIR	5400 000005280	00057.200
APK 11	2009 COBBLEFIELD CIR	5400 000006000	000006500
APK 11	2003 COBBLEFIELD CIR	5400 000006000	000006500
APK 11	2497 COBBLEFIELD CIR	5400 000006000	000006500
APK 11	2491 COBBLEFIELD CIR	5400 000005280	00057.200
APK 11	2485 COBBLEFIELD CIR	5400 000005280	00057.200
APK 11	2418 COBBLEFIELD CIR	5400 000006000	000006500
APK 11	2412 COBBLEFIELD CIR	5400 000005280	00057.200
APK 11	2406 COBBLEFIELD CIR	5400 000005280	00057.200

23-21-28-1452-00-690 MOHLER RYAN
 23-21-28-1452-00-700 TAYLOR SHELLY ANN
 23-21-28-1452-00-710 PROGRESS RESIDENTIAL BORROWER 9 LLC
 23-21-28-1452-00-720 2017-1 IH BORROWER L P
 23-21-28-1452-00-730 OUARYACHI ANAS
 23-21-28-1452-00-740 RIVERA ELIAS
 23-21-28-1452-00-750 SHEHANE DONALD R
 23-21-28-1452-00-760 TRACEY WILLIAMS
 23-21-28-1452-00-770 PROGRESS RESIDENTIAL BORROWER 3 LLC
 23-21-28-1452-00-780 HENRY ROLEX
 23-21-28-1452-00-790 PROGRESS RESIDENTIAL BORROWER 2 LLC
 23-21-28-1452-00-800 TUNEV HRISTO
 23-21-28-1452-00-810 SZUFEL MICHAEL NATHAN
 23-21-28-1452-00-820 CORREA ROSA MARTINEZ
 23-21-28-1452-00-830 CORREA SHARON
 23-21-28-1452-00-840 AUSTELL KYLE
 23-21-28-1452-00-850 NEGRON MARGIE E
 23-21-28-1452-00-860 MONTALVO FELIPE
 23-21-28-1452-00-870 RODRIGUEZ CLAUDIA C
 23-21-28-1452-00-880 POWERS GABRIELE
 23-21-28-1452-00-890 HAROON DANISH
 23-21-28-1452-00-900 THOMPSON ADAM H
 23-21-28-1452-00-910 MILLER TAMMY
 23-21-28-1452-00-920 NIEVES BASILIO
 23-21-28-1452-00-930 BARAHONA CARLOS
 23-21-28-1452-00-940 CROSSWAIT LEE
 23-21-28-1452-00-950 NEGRON SARIEL FEBO
 23-21-28-1452-00-960 HUDSON SFR PROPERTY HOLDINGS II LLC
 23-21-28-1452-00-970 AMERICAN HOMES 4 RENT
 23-21-28-1452-00-980 PROGRESS RESIDENTIAL BORROWER 14 LLC
 23-21-28-1452-00-990 KEMP TAWANA L
 23-21-28-1452-01-000 KMOMANE INVESTMENT LLC
 23-21-28-1452-01-010 MALCOLM PATRICK A
 23-21-28-1452-01-020 PENA CANDELARIO RAFELINA MARIA
 23-21-28-1452-01-030 PROGRESS RESIDENTIAL BORROWER 5 LLC
 23-21-28-1452-01-040 WATERS GRAHAM L
 23-21-28-1452-01-050 GILES NATHANIEL
 23-21-28-1452-01-060 DAVIS MATTHEW C
 23-21-28-1452-01-070 RIVERA HECTOR E
 23-21-28-1452-01-080 BLADYKAS JOHN G
 23-21-28-1452-01-090 CONTRERAS GUILLERMO
 23-21-28-1452-01-100 CARROLL-CLAYTON ARLENE E LIFE ESTATE
 23-21-28-1452-01-110 HISLOP NORMAN C
 23-21-28-1452-01-120 LOPEZ ANGEL L JR
 23-21-28-1452-01-130 BELLIS DONALD C JR
 23-21-28-1452-01-140 SIMONEAU CLAIRE LIFE ESTATE
 23-21-28-1452-01-150 WILLIAMS-JACKSON EBONY N
 23-21-28-1452-01-160 DAVIS BRUCE A
 23-21-28-1452-01-170 ST JEAN MARIO
 23-21-28-1452-01-180 TORRES LUIS SOTO
 23-21-28-1452-01-190 SANQUIRICO CARABALLO EDGARDO JAVIER
 23-21-28-1452-01-200 CARELA CRUZ
 23-21-28-1452-01-210 RAMOS EDUARDO
 23-21-28-1452-01-220 FONSECA LINELLE ESTATE
 23-21-28-1452-01-230 KATTICK ROVY
 23-21-28-1452-01-240 JOHNSON LYNETTE D
 23-21-28-1452-01-250 MERCER HENRY L
 23-21-28-1452-01-260 QUEZADA GUILLERMO
 23-21-28-1452-01-270 FRANCIS YVONNE M
 23-21-28-1452-01-280 WALLACE MARCIA A LIFE ESTATE
 23-21-28-1452-01-290 WAGSTAFFE EGLA F
 23-21-28-1452-01-300 PROGRESS RESIDENTIAL BORROWER 19 LLC
 23-21-28-1452-01-310 LEE CHARLOTTE T

APK 11	2400 COBBLEFIELD CIR	5400 000005280	00057.200
APK 11	2396 COBBLEFIELD CIR	5400 000006000	000006500
APK 11	2390 COBBLEFIELD CIR	5400 000006000	000006500
APK 11	2384 COBBLEFIELD CIR	5400 000006000	000006500
APK 11	2378 COBBLEFIELD CIR	5400 000005280	00057.200
APK 11	2366 COBBLEFIELD CIR	5400 000006000	000006500
APK 11	2360 COBBLEFIELD CIR	5400 000006000	000006500
APK 11	2354 COBBLEFIELD CIR	5400 000006000	000006500
APK 11	2348 COBBLEFIELD CIR	5400 000006000	000006500
APK 11	2342 COBBLEFIELD CIR	5400 000006000	000006500
APK 11	2336 COBBLEFIELD CIR	5400 000006000	000006500
APK 11	2330 COBBLEFIELD CIR	5400 000005280	00057.200
APK 11	2324 COBBLEFIELD CIR	5400 000005280	00057.200
APK 11	2318 COBBLEFIELD CIR	5400 000005280	00057.200
APK 11	2312 COBBLEFIELD CIR	5400 000005280	00057.200
APK 11	2306 COBBLEFIELD CIR	5400 000006000	000006500
APK 11	2300 COBBLEFIELD CIR	5400 000005280	00057.200
APK 11	2296 COBBLEFIELD CIR	5400 000006000	000006500
APK 11	2290 COBBLEFIELD CIR	5400 000005280	00057.200
APK 11	2284 COBBLEFIELD CIR	5400 000006000	000006500
APK 11	2278 COBBLEFIELD CIR	5400 000005280	00057.200
APK 11	2266 COBBLEFIELD CIR	5400 000005280	00057.200
APK 11	2260 COBBLEFIELD CIR	5400 000005280	00057.200
APK 11	2254 COBBLEFIELD CIR	5400 000006000	000006500
APK 11	2248 COBBLEFIELD CIR	5400 000005280	00057.200
APK 11	2242 COBBLEFIELD CIR	5400 000006000	000006500
APK 11	2240 COBBLEFIELD CIR	5400 000006000	000006500
APK 11	2238 COBBLEFIELD CIR	5400 000005280	00057.200
APK 11	2236 COBBLEFIELD CIR	5400 000005280	00057.200
APK 11	2230 COBBLEFIELD CIR	5400 000005280	00057.200
APK 11	2224 COBBLEFIELD CIR	5400 000006000	000006500
APK 11	2218 COBBLEFIELD CIR	5400 000005280	00057.200
APK 11	2212 COBBLEFIELD CIR	5400 000006000	000006500
APK 11	2206 COBBLEFIELD CIR	5400 000006000	000006500
APK 11	2200 COBBLEFIELD CIR	5400 000005280	00057.200
APK 11	2198 COBBLEFIELD CIR	5400 000006000	000006500
APK 11	2190 COBBLEFIELD CIR	5400 000005280	00057.200
APK 11	2182 COBBLEFIELD CIR	5400 000005280	00057.200
APK 11	2174 COBBLEFIELD CIR	5400 000006000	000006500
APK 11	2434 ROCKWOOD DR	5400 000006000	000006500
APK 11	2426 ROCKWOOD DR	5400 000006000	000006500
APK 11	2418 ROCKWOOD DR	5400 000005280	00057.200
APK 11	2410 ROCKWOOD DR	5400 000006000	000006500
APK 11	2342 ROCKWOOD DR	5400 000005280	00057.200
APK 11	2334 ROCKWOOD DR	5400 000005280	00057.200
APK 11	2326 ROCKWOOD DR	5400 000006000	000006500
APK 11	2318 ROCKWOOD DR	5400 000005280	00057.200
APK 11	2310 ROCKWOOD DR	5400 000006000	000006500
APK 11	2250 ROCKWOOD DR	5400 000006000	000006500
APK 11	2242 ROCKWOOD DR	5400 000006000	000006500
APK 11	2234 ROCKWOOD DR	5400 000006000	000006500
APK 11	2226 ROCKWOOD DR	5400 000006000	000006500
APK 11	2218 ROCKWOOD DR	5400 000005280	00057.200
APK 11	2210 ROCKWOOD DR	5400 000006000	000006500
APK 11	2405 COBBLEFIELD CIR	5400 000006000	000006500
APK 11	2217 ROCKWOOD DR	5400 000005280	00057.200
APK 11	2225 ROCKWOOD DR	5400 000006000	000006500
APK 11	2233 ROCKWOOD DR	5400 000006000	000006500
APK 11	1011 PINE ST	5400 000006000	000006500
APK 11	1019 PINE ST	5400 000006000	000006500
APK 11	1027 PINE ST	5400 000006000	000006500
APK 11	1035 PINE ST	5400 000005280	00057.200
APK 11	1043 PINE ST	5400 000006000	000006500

23-21-28-1452-01-320 PROGRESS RESIDENTIAL BORROWER 2 LLC
 23-21-28-1452-01-330 ALCIME LERESTE SR
 23-21-28-1452-01-340 MUNOZ DAVID
 23-21-28-1452-01-350 AMH 2015-1 BORROWER LLC
 23-21-28-1452-01-360 PROGRESS RESIDENTIAL BORROWER 11 LLC
 23-21-28-1452-01-370 PROGRESS RESIDENTIAL BORROWER 2 LLC
 23-21-28-1452-01-380 TORRES GLORIA AWILDA
 23-21-28-1452-01-390 PROGRESS RESIDENTIAL BORROWER 1 LLC
 23-21-28-1452-01-400 PROGRESS RESIDENTIAL BORROWER 6 LLC
 23-21-28-1452-01-410 2018-4 IH BORROWER LP
 23-21-28-1452-01-420 RENE JEAN R
 23-21-28-1452-01-430 HOFFMAN EARL
 23-21-28-1452-01-440 DORVAL MARIE ANGE PIERRE
 23-21-28-1452-01-450 EPHANICIA PROPERTIES LLC
 23-21-28-1452-01-460 SYLVAIN QUIVIER
 23-21-28-1452-01-470 RILEY CHARLIE W
 23-21-28-1452-01-480 STOVALL SHARLA
 23-21-28-1452-01-490 SOLANO SONIA
 23-21-28-1452-01-500 CROSBY ADA
 23-21-28-1452-01-510 PROGRESS RESIDENTIAL BORROWER 6 LLC
 23-21-28-1452-01-520 1025 SHALE TRAIL LAND TRUST
 23-21-28-1452-01-530 AH4R PROPERTIES LLC
 23-21-28-1452-01-540 JANZ CHRIS W
 23-21-28-1452-01-550 MASTRAPA ORLANDO R
 23-21-28-1452-01-560 SEARS EDDIE E
 23-21-28-1452-01-570 COBLE JENNIFER A
 23-21-28-1452-01-580 HERNANDEZ-MOQUETE LUIS S
 23-21-28-1452-01-590 PROGRESS RESIDENTIAL BORROWER 7 LLC
 23-21-28-1452-01-600 SANCHEZ MADELEINE
 23-21-28-1452-01-610 MCGUIRE NORMAN P
 23-21-28-1452-01-620 ABNEY EUNICE
 23-21-28-1452-01-630 SIMPSON GERALD W JR
 23-21-28-1452-01-640 PROGRESS RESIDENTIAL BORROWER 7 LLC
 23-21-28-1452-01-650 PIERRE SHELOVE
 23-21-28-1452-01-660 GONZALEZ SAMUEL
 23-21-28-1452-01-670 LIPPERT PAUL C
 23-21-28-1452-01-680 PROGRESS RESIDENTIAL BORROWER 16 LLC
 31-20-28-2600-00-009 DAY MICHAEL A
 23-21-28-1753-01-170 DAUPHNEY PETER F
 23-21-28-1753-01-180 ZHENG S REALTY LLC
 23-21-28-1753-01-190 BERTIN JUDELIN
 23-21-28-1753-01-200 2018-1 IH BORROWER LP
 23-21-28-1753-01-210 GRONAUER SCOTT M
 23-21-28-1753-01-220 MAY BURNITA
 23-21-28-1753-01-230 GARCIA ELIZABETH T
 23-21-28-1753-01-240 NIEVES JOHNNY
 23-21-28-1753-01-250 FKH SFR C1 L P
 23-21-28-1753-01-260 SULLIVAN KENNETH C LIFE ESTATE
 23-21-28-1753-01-270 BROWN SHIRLEY K
 23-21-28-1753-01-280 IRA BERLINE
 23-21-28-1753-01-290 RANDLE CLARENCE E
 23-21-28-1753-01-300 RODRIGUEZ RAUL
 23-21-28-1753-01-310 TUR ESLES ADRIAN RAFAEL
 23-21-28-1753-01-320 CALABRESE VINCENT
 23-21-28-1753-01-330 ARROYO CHRIS A
 23-21-28-1753-01-340 FKH SFR C1 L P
 23-21-28-1753-01-350 DIEUJUSTE JUSTIN
 23-21-28-1753-01-360 FELICIANO FLOR M
 23-21-28-1753-01-370 TAYLOR ELLIOT
 23-21-28-1753-01-380 BRAGG JOYCE
 23-21-28-1753-01-390 GONZALEZ RIVERA JOSE M
 23-21-28-1753-01-400 FRANCO ROBERT J
 23-21-28-1753-01-410 PROGRESS RESIDENTIAL BORROWER 12 LLC

APK 11	1051 PINE ST	5400 000005280	00057.200
APK 11	1059 PINE ST	5400 000006000	000006500
APK 11	2311 COBBLEFIELD CIR	5400 000005280	000006500
APK 11	2317 COBBLEFIELD CIR	5400 000005280	00057.200
APK 11	2325 COBBLEFIELD CIR	5400 000006000	000006500
APK 11	2331 COBBLEFIELD CIR	5400 000006000	000006500
APK 11	2335 COBBLEFIELD CIR	5400 000006000	000006500
APK 11	2341 COBBLEFIELD CIR	5400 000006000	000006500
APK 11	2385 COBBLEFIELD CIR	5400 000005280	00057.200
APK 11	1010 PINE ST	5400 000006000	000006500
APK 11	1018 PINE ST	5400 000006000	000006500
APK 11	1026 PINE ST	5400 000005280	00057.200
APK 11	1034 PINE ST	5400 000006000	000006500
APK 11	1042 PINE ST	5400 000006000	000006500
APK 11	1050 PINE ST	5400 000005280	00057.200
APK 11	1058 PINE ST	5400 000006000	000006500
APK 11	1057 SHALE TRAIL ST	5400 000005280	00057.200
APK 11	1049 SHALE TRAIL ST	5400 000006000	000006500
APK 11	1041 SHALE TRAIL ST	5400 000005280	00057.200
APK 11	1033 SHALE TRAIL ST	5400 000005280	00057.200
APK 11	1025 SHALE TRAIL ST	5400 000005280	00057.200
APK 11	1017 SHALE TRAIL ST	5400 000005280	00057.200
APK 11	1009 SHALE TRAIL ST	5400 000006000	000006500
APK 11	1008 SHALE TRAIL ST	5400 000006000	000006500
APK 11	1016 SHALE TRAIL ST	5400 000005280	00057.200
APK 11	1024 SHALE TRAIL ST	5400 000005280	00057.200
APK 11	1032 SHALE TRAIL ST	5400 000005280	00057.200
APK 11	1040 SHALE TRAIL ST	5400 000005280	00057.200
APK 11	1048 SHALE TRAIL ST	5400 000005280	00057.200
APK 11	1056 SHALE TRAIL ST	5400 000006000	000006500
APK 11	2237 COBBLEFIELD CIR	5400 000005280	00057.200
APK 11	2231 COBBLEFIELD CIR	5400 000006000	000006500
APK 11	2225 COBBLEFIELD CIR	5400 000005280	00057.200
APK 11	2219 COBBLEFIELD CIR	5400 000006000	000006500
APK 11	2213 COBBLEFIELD CIR	5400 000006000	000006500
APK 11	2207 COBBLEFIELD CIR	5400 000005280	00057.200
APK 11	2201 COBBLEFIELD CIR	5400 000006000	000006500
APK 11	1922 LAKE ALDEN DR UNIT 9-A-1	5400 000005280	00057.200
APK 11	1572 MARGARETE CRESCENT DR	5400 000006000	000006500
APK 11	1570 MARGARETE CRESCENT DR	5400 000005280	00057.200
APK 11	1568 MARGARETE CRESCENT DR	5400 000006000	000006500
APK 11	1566 MARGARETE CRESCENT DR	5400 000006000	000006500
APK 11	1564 MARGARETE CRESCENT DR	5400 000006000	000006500
APK 11	1562 MARGARETE CRESCENT DR	5400 000005280	00057.200
APK 11	1560 MARGARETE CRESCENT DR	5400 000005280	00057.200
APK 11	1558 MARGARETE CRESCENT DR	5400 000006000	000006500
APK 11	1556 MARGARETE CRESCENT DR	5400 000006000	000006500
APK 11	1554 MARGARETE CRESCENT DR	5400 000006000	000006500
APK 11	1552 MARGARETE CRESCENT DR	5400 000005280	00057.200
APK 11	2055 SUE ELLEN CT	5400 000006000	000006500
APK 11	2059 SUE ELLEN CT	5400 000005280	00057.200
APK 11	2066 SUE ELLEN CT	5400 000005280	00057.200
APK 11	2062 SUE ELLEN CT	5400 000006000	000006500
APK 11	2058 SUE ELLEN CT	5400 000006000	000006500
APK 11	2054 SUE ELLEN CT	5400 000006000	000006500
APK 11	2050 SUE ELLEN CT	5400 000006000	000006500
APK 11	1476 MARGARETE CRESCENT DR	5400 000006000	000006500
APK 11	1472 MARGARETE CRESCENT DR	5400 000005280	00057.200
APK 11	2039 INGE CT	5400 000006000	000006500
APK 11	2047 INGE CT	5400 000006000	000006500
APK 11	2055 INGE CT	5400 000006000	000006500
APK 11	2063 INGE CT	5400 000006000	000006500
APK 11	2066 INGE CT	5400 000006000	000006500

23-21-28-1753-01-420 HERNANDEZ FRANCISCO
 23-21-28-1753-01-430 PROGRESS RESIDENTIAL BORROWER 5 LLC
 23-21-28-1753-01-440 TAVERA ESMIELIEN
 23-21-28-1753-01-450 BLAIR MICHAEL
 23-21-28-1753-01-460 TAH 2017-1 BORROWER LLC
 23-21-28-1753-01-470 GALINDO DAVID
 23-21-28-1753-01-480 HOFFMAN BRITTANY N
 23-21-28-1753-01-490 SMITH EMILY
 23-21-28-1753-01-500 PENA PUPO MAIROBIS
 23-21-28-1753-01-510 PROGRESS RESIDENTIAL BORROWER 16 LLC
 23-21-28-1753-01-520 LAI NGOC LAON THI
 23-21-28-1753-01-530 SCOTT MAE M
 23-21-28-1753-01-540 CALDERON CARMEN I
 23-21-28-1753-01-550 ELLIOTT BILLY GENE
 23-21-28-1753-01-560 2017-1 IH BORROWER L P
 23-21-28-1753-01-570 MOHAMED ZAHEERA
 23-21-28-1753-01-580 JOHNSON MATTHEW JAMES
 23-21-28-1753-01-590 SHORT LU ANN
 23-21-28-1753-01-600 PROGRESS RESIDENTIAL BORROWER 2 LLC
 23-21-28-1753-01-610 MARCH CHARLES JR
 23-21-28-1753-01-620 NELSON TAMARA S
 23-21-28-1753-01-630 GARCIA REINA
 23-21-28-1753-01-640 ROLLIN DONALD G
 23-21-28-1753-01-650 RODRIGUEZ MARTA
 23-21-28-1753-01-660 SALA JOSE A
 23-21-28-1753-01-670 LAPARA NANCY L
 23-21-28-1753-01-680 SNYDER WILLIAM A LIFE ESTATE
 23-21-28-1753-01-690 ORMACHEA RAYMOND J
 23-21-28-1753-01-700 SILVA JORGE LUIS
 23-21-28-1753-01-710 JOSIAS REGINALD G
 23-21-28-1753-01-720 HYATT ELIZABETH S
 23-21-28-1753-01-730 HAYES WILFORD
 23-21-28-1753-01-740 CINTRON NICHOLAS
 23-21-28-1753-01-750 SPELLER TOM JR
 23-21-28-1753-01-760 MULLINS CARLA J
 23-21-28-1753-01-770 DAVIS NORMA L
 23-21-28-1753-01-780 COMPAS NATALIE
 23-21-28-1753-01-790 MOORE CAROLYN E
 23-21-28-1753-01-800 JASMUND VALERI
 23-21-28-1753-01-810 ARMALY NABIL J
 23-21-28-1753-01-820 BAILEY TYRONE
 23-21-28-1753-01-830 2018-2 IH BORROWER LP
 23-21-28-1753-01-840 ERVIN LATANYA CALLOWAY
 23-21-28-1753-01-850 GUERRIER JAMES M
 23-21-28-1753-01-860 LAFAYETTE SONYA
 23-21-28-1753-01-870 ANDERSON VERDENE A
 23-21-28-1753-01-880 BARTON ALEXANDER H II
 23-21-28-1775-00-010 CONTRERAS GUILLERMO JR
 23-21-28-1775-00-020 FKH SFR C1 L P
 23-21-28-1775-00-030 KNAPP MICHAELNE M
 23-21-28-1775-00-040 RIZO REINALDO
 23-21-28-1775-00-050 ALBERDESTON ERNESTO
 23-21-28-1775-00-060 FAANA FAMILY TRUST
 23-21-28-1775-00-070 CORRERA BARBARA
 23-21-28-1775-00-080 NGUYEN LONG NGOC
 23-21-28-1775-00-090 TRICON SFR 2023-2 BORROWER LLC
 23-21-28-1775-00-100 BOWYER MYRTLE
 23-21-28-1775-00-110 PROGRESS RESIDENTIAL BORROWER 15 LLC
 23-21-28-1775-00-120 RIVA NORMA ROSA
 23-21-28-1775-00-130 REEBALS ZACHARY J
 23-21-28-1775-00-140 AMAYA ANA B
 23-21-28-1775-00-150 DU NENITA C
 23-21-28-1775-00-160 CASTILLO LOYDS M

APK 11	2062 INGE CT	5400 000006000	000006500
APK 11	2058 INGE CT	5400 000005280	00057.200
APK 11	2054 INGE CT	5400 000005280	00057.200
APK 11	2050 INGE CT	5400 000005280	00057.200
APK 11	2046 INGE CT	5400 000005280	00057.200
APK 11	2042 INGE CT	5400 000006000	000006500
APK 11	2038 INGE CT	5400 000005280	00057.200
APK 11	2034 INGE CT	5400 000005280	00057.200
APK 11	2030 INGE CT	5400 000006000	000006500
APK 11	1464 MARGARETE CRESCENT DR	5400 000005280	00057.200
APK 11	1460 MARGARETE CRESCENT DR	5400 000005280	00057.200
APK 11	1456 MARGARETE CRESCENT DR	5400 000006000	000006500
APK 11	1452 MARGARETE CRESCENT DR	5400 000005280	00057.200
APK 11	2051 PERNOD CT	5400 000006000	000006500
APK 11	2055 PERNOD CT	5400 000006000	000006500
APK 11	2059 PERNOD CT	5400 000006000	000006500
APK 11	2063 PERNOD CT	5400 000006000	000006500
APK 11	2067 PERNOD CT	5400 000006000	000006500
APK 11	2070 PERNOD CT	5400 000005280	00057.200
APK 11	2066 PERNOD CT	5400 000006000	000006500
APK 11	2062 PERNOD CT	5400 000005280	00057.200
APK 11	2058 PERNOD CT	5400 000005280	00057.200
APK 11	2054 PERNOD CT	5400 000005280	00057.200
APK 11	2050 PERNOD CT	5400 000006000	000006500
APK 11	1451 MARGARETE CRESCENT DR	5400 000005280	00057.200
APK 11	1453 MARGARETE CRESCENT DR	5400 000005280	00057.200
APK 11	1455 MARGARETE CRESCENT DR	5400 000005280	00057.200
APK 11	1457 MARGARETE CRESCENT DR	5400 000006000	000006500
APK 11	1459 MARGARETE CRESCENT DR	5400 000006000	000006500
APK 11	1461 MARGARETE CRESCENT DR	5400 000005280	00057.200
APK 11	1463 MARGARETE CRESCENT DR	5400 000005280	00057.200
APK 11	1465 MARGARETE CRESCENT DR	5400 000005280	00057.200
APK 11	1467 MARGARETE CRESCENT DR	5400 000005280	00057.200
APK 11	1469 MARGARETE CRESCENT DR	5400 000006000	000006500
APK 11	1471 MARGARETE CRESCENT DR	5400 000005280	00057.200
APK 11	2020 WILDFIRE CT	5400 000006000	000006500
APK 11	2000 WILDFIRE CT	5400 000006000	000006500
APK 11	2021 WILDFIRE CT	5400 000006000	000006500
APK 11	2025 WILDFIRE CT	5400 000006000	000006500
APK 11	2029 WILDFIRE CT	5400 000006000	000006500
APK 11	1551 MARGARETE CRESCENT DR	5400 000005280	00057.200
APK 11	1555 MARGARETE CRESCENT DR	5400 000005280	00057.200
APK 11	1559 MARGARETE CRESCENT DR	5400 000005280	00057.200
APK 11	1563 MARGARETE CRESCENT DR	5400 000005280	00057.200
APK 11	1567 MARGARETE CRESCENT DR	5400 000005280	00057.200
APK 11	1571 MARGARETE CRESCENT DR	5400 000005280	00057.200
APK 11	1575 MARGARETE CRESCENT DR	5400 000005280	00057.200
APK 11	1386 TINDARO DR	5400 000005280	00057.200
APK 11	1380 TINDARO DR	5400 000006000	000006500
APK 11	1374 TINDARO DR	5400 000006000	000006500
APK 11	1368 TINDARO DR	5400 000005280	00057.200
APK 11	1362 TINDARO DR	5400 000005280	00057.200
APK 11	1356 TINDARO DR	5400 000005280	00057.200
APK 11	1350 TINDARO DR	5400 000005280	00057.200
APK 11	1344 TINDARO DR	5400 000005280	00057.200
APK 11	1338 TINDARO DR	5400 000005280	00057.200
APK 11	1332 TINDARO DR	5400 000005280	00057.200
APK 11	1326 TINDARO DR	5400 000005280	00057.200
APK 11	1320 TINDARO DR	5400 000005280	00057.200
APK 11	1314 TINDARO DR	5400 000006000	000006500
APK 11	1308 TINDARO DR	5400 000005280	00057.200
APK 11	1302 TINDARO DR	5400 000005280	00057.200
APK 11	1998 TINDARO DR	5400 000006000	000006500

23-21-28-1775-00-170	ZEMIN PATRIC M	APK 11	1992 TINDARO DR	5400 000006000	000006500
23-21-28-1775-00-180	CARSON FELICIA A	APK 11	1986 TINDARO DR	5400 000005280	00057.200
23-21-28-1775-00-190	TULLUS MARIE Y	APK 11	1980 TINDARO DR	5400 000005280	00057.200
23-21-28-1775-00-200	GALLOWAY BEVERLEY ANN	APK 11	1970 TINDARO DR	5400 000005280	000006500
23-21-28-1775-00-210	ALEX CHITARATH REVOCABLE TRUST	APK 11	1968 TINDARO DR	5400 000005280	00057.200
23-21-28-1775-00-220	FKH SFR PROPCO B-HLD LP	APK 11	1962 TINDARO DR	5400 000005280	000006500
23-21-28-1775-00-230	BALDERAMOS RALPH	APK 11	1956 TINDARO DR	5400 000005280	00057.200
23-21-28-1775-00-240	BENJAMIN RUNA JEAN	APK 11	1950 TINDARO DR	5400 000006000	000006500
23-21-28-1775-00-250	SMITH LEO	APK 11	1944 TINDARO DR	5400 000006000	000006500
23-21-28-1775-00-260	MARTINEZ MICHAEL	APK 11	1938 TINDARO DR	5400 000005280	00057.200
23-21-28-1775-00-270	BTR SCATTERED SITE OWNER LLC	APK 11	1932 TINDARO DR	5400 000005280	00057.200
23-21-28-1775-00-280	BELLO KARLA M	APK 11	1926 TINDARO DR	5400 000005280	00057.200
23-21-28-1775-00-290	BARRETT AMANDA Y	APK 11	1920 TINDARO DR	5400 000005280	00057.200
23-21-28-1775-00-300	TORRES MARIA E	APK 11	1914 TINDARO DR	5400 000006000	000006500
23-21-28-1775-00-310	SOULOUQUE EMANISE	APK 11	1908 TINDARO DR	5400 000006000	000006500
23-21-28-1775-00-320	JONES W LOUISE	APK 11	1902 TINDARO DR	5400 000006000	000006500
23-21-28-1775-00-330	SISALEUMSAK SIVONG	APK 11	1927 TINDARO DR	5400 000006000	000006500
23-21-28-1775-00-340	OPENDOOR PROPERTY TRUST I	APK 11	1933 TINDARO DR	5400 000006000	000006500
23-21-28-1775-00-350	MARTINEZ ANTHONY	APK 11	1939 TINDARO DR	5400 000005280	00057.200
23-21-28-1775-00-360	KLEES MARTHA G	APK 11	1945 TINDARO DR	5400 000005280	00057.200
23-21-28-1775-00-370	JOHNSON MELANIE M	APK 11	1951 TINDARO DR	5400 000005280	00057.200
23-21-28-1775-00-380	QUINTERO DAVID V	APK 11	1957 TINDARO DR	5400 000005280	00057.200
23-21-28-1775-00-390	BAUER JO TR	APK 11	1963 TINDARO DR	5400 000005280	00057.200
23-21-28-1775-00-400	BOLDEN DOMINIC A	APK 11	1969 TINDARO DR	5400 000005280	00057.200
23-21-28-1775-00-410	SCHUMAN LLC	APK 11	1975 TINDARO DR	5400 000005280	00057.200
23-21-28-1775-00-420	JAIMES JESSICA	APK 11	1981 TINDARO DR	5400 000005280	00057.200
23-21-28-1775-00-430	PROGRESS RESIDENTIAL BORROWER 6 LLC	APK 11	1987 TINDARO DR	5400 000005280	00057.200
23-21-28-1775-00-440	OLYMPUS BORROWER 1 LLC	APK 11	1984 MARTINA ST	5400 000006000	000006500
23-21-28-1775-00-450	MARLOW LYNNE M	APK 11	1978 MARTINA ST	5400 000005280	00057.200
23-21-28-1775-00-460	COHEN ROBERTA B LIFE ESTATE	APK 11	1972 MARTINA ST	5400 000005280	00057.200
23-21-28-1775-00-470	PROGRESS RESIDENTIAL BORROWER 6 LLC	APK 11	1966 MARTINA ST	5400 000005280	00057.200
23-21-28-1775-00-480	LEBLANC MARIO	APK 11	1960 MARTINA ST	5400 000005280	00057.200
23-21-28-1775-00-490	CRISPIN NELSON	APK 11	1954 MARTINA ST	5400 000005280	00057.200
23-21-28-1775-00-500	JULIEN JULIENISE	APK 11	1948 MARTINA ST	5400 000005280	00057.200
23-21-28-1775-00-510	HERNANDEZ JORGE RENE	APK 11	1942 MARTINA ST	5400 000005280	00057.200
23-21-28-1775-00-520	MAYORQUIN MENCIA NOE FRANCISCO	APK 11	1936 MARTINA ST	5400 000006000	000006500
23-21-28-1775-00-530	SMITH ERICA NICOLE	APK 11	1930 MARTINA ST	5400 000005280	00057.200
23-21-28-1775-00-540	MCHALE MICHAEL J	APK 11	1924 MARTINA ST	5400 000005280	00057.200
23-21-28-1775-00-550	CAMPINOSE JESSICA	APK 11	1901 TINDARO DR	5400 000005280	00057.200
23-21-28-1775-00-560	HERNANDEZ AMANDA R	APK 11	1903 TINDARO DR	5400 000006000	000006500
23-21-28-1775-00-570	CHAPMAN RONALD CECIL	APK 11	1905 TINDARO DR	5400 000005280	00057.200
23-21-28-1775-00-580	DZIALO LYNN M	APK 11	1907 TINDARO DR	5400 000006000	000006500
23-21-28-1775-00-590	SOLOMON JOSS D	APK 11	1909 TINDARO DR	5400 000006000	000006500
23-21-28-1775-00-600	THOMAS-MASON MARCIA E	APK 11	1911 TINDARO DR	5400 000005280	00057.200
23-21-28-1775-00-610	GOMES GILBERT	APK 11	1913 MARTINA ST	5400 000006000	000006500
23-21-28-1775-00-620	SLEBODNIK WILLIAM B	APK 11	1915 MARTINA ST	5400 000005280	000006500
23-21-28-1775-00-630	MOLINA JOSE	APK 11	1917 MARTINA ST	5400 000005280	00057.200
23-21-28-1775-00-640	WILLIS SHARTA C	APK 11	1921 MARTINA ST	5400 000005280	00057.200
23-21-28-1775-00-650	DAVIS KAYNETHA	APK 11	1923 MARTINA ST	5400 000006000	000006500
23-21-28-1775-00-660	OLYMPUS BORROWER LLC	APK 11	1925 MARTINA ST	5400 000005280	00057.200
23-21-28-1775-00-670	NEUBAUER BRYAN EDWARD	APK 11	1929 MARTINA ST	5400 000005280	00057.200
23-21-28-1775-00-680	ALLEN DAVID ONEIL	APK 11	1931 MARTINA ST	5400 000005280	00057.200
23-21-28-1775-00-690	RIVERA VIOLA E	APK 11	1937 MARTINA ST	5400 000005280	00057.200
23-21-28-1775-00-700	GUTHRIE RACHEL	APK 11	1943 MARTINA ST	5400 000005280	00057.200
23-21-28-1775-00-710	ROEGNER JOSEPH F	APK 11	1949 MARTINA ST	5400 000005280	00057.200
23-21-28-1775-00-720	STAMBOLIA DANYA C	APK 11	1955 MARTINA ST	5400 000006000	000006500
23-21-28-1775-00-730	MCH SFR PROPERTY OWNER 1 LLC	APK 11	1961 MARTINA ST	5400 000005280	00057.200
23-21-28-1775-00-740	CSMA FT LLC	APK 11	1967 MARTINA ST	5400 000006000	000006500
23-21-28-1775-00-750	PROGRESS RESIDENTIAL BORROWER 1 LLC	APK 11	1973 MARTINA ST	5400 000005280	00057.200
23-21-28-1775-00-760	LIU YU Y	APK 11	1979 MARTINA ST	5400 000005280	00057.200
23-21-28-1775-00-770	PROGRESS RESIDENTIAL BORROWER 1 LLC	APK 11	1985 MARTINA ST	5400 000006000	000006500
23-21-28-1775-00-780	HALL ELRIC M	APK 11	1345 TINDARO DR	5400 000005280	00057.200
23-21-28-1775-00-790	MESSEROUX JEAN-MARIE	APK 11	1351 TINDARO DR	5400 000005280	00057.200

23-21-28-1775-00-800	KARPMAN ELIAS J	APK 11	1357 TINDARO DR	5400 000005280	00057.200
23-21-28-1775-00-810	MCCLUNG JAMES J	APK 11	1363 TINDARO DR	5400 000005280	00057.200
23-21-28-1775-00-820	2017-2 IH BORROWER LP	APK 11	1369 TINDARO DR	5400 000006000	000006500
23-21-28-1775-00-830	SWAY 2014-1 BORROWER LLC	APK 11	1375 TINDARO DR	5400 000005280	00057.200
23-21-28-1775-00-840	GAETH WILLIAM K	APK 11	1384 CONTREAU CT	5400 000005280	00057.200
23-21-28-1775-00-850	ALEX CHITARATH REVOCABLE TRUST	APK 11	1378 CONTREAU CT	5400 000005280	00057.200
23-21-28-1775-00-860	DELGADO FRANCES	APK 11	1372 CONTREAU CT	5400 000006000	000006500
23-21-28-1775-00-870	PROGRESS RESIDENTIAL BORROWER 13 LLC	APK 11	1366 CONTREAU CT	5400 000006000	000006500
23-21-28-1775-00-880	TREVINO BIANCA R	APK 11	1360 CONTREAU CT	5400 000006000	000006500
23-21-28-1775-00-890	BALZAFIORE CRAIG	APK 11	1354 CONTREAU CT	5400 000005280	00057.200
23-21-28-1775-00-900	TAYLOR VICTOR M	APK 11	1348 CONTREAU CT	5400 000006000	000006500
23-21-28-1775-00-910	POLANCO DANIELA	APK 11	1346 CONTREAU CT	5400 000005280	00057.200
23-21-28-1775-00-920	TYSON MARSHAENNA	APK 11	1347 CONTREAU CT	5400 000006000	000006500
23-21-28-1775-00-930	RUBIO DAVID ONTONIEL	APK 11	1353 CONTREAU CT	5400 000006000	000006500
23-21-28-1775-00-940	JOHNSON TRACY W	APK 11	1361 CONTREAU CT	5400 000006000	000006500
23-21-28-1775-00-950	GITTLEMAN JOANNE PAULA	APK 11	1934 PIA CT	5400 000005280	00057.200
23-21-28-1775-00-960	TIMPERIO ROBERT M JR	APK 11	1926 PIA CT	5400 000006000	000006500
23-21-28-1775-00-970	TUMOLO PHILIP	APK 11	1933 PIA CT	5400 000006000	000006500
23-21-28-1775-00-980	ELLIS SHANA D	APK 11	1941 PIA CT	5400 000006000	000006500
23-21-28-1775-00-990	ELIANTUS KETELINE	APK 11	1947 PIA CT	5400 000005280	00057.200
23-21-28-1775-01-000	OLEUS CHANTEL	APK 11	1953 PIA CT	5400 000006000	000006500
23-21-28-1775-01-010	RAMJOHN ABDOL R	APK 11	1977 BORGA CT	5400 000005280	00057.200
31-20-28-2600-00-010	HOFFMAN HENRY M	APK 11	1924 LAKE ALDEN DR UNIT 10-A-2	5400 000005280	00057.200
23-21-28-1779-01-020	LLOYD TYRELL	APK 11	1975 BORGA CT	5400 000005280	00057.200
23-21-28-1779-01-030	GARCIA SONIA MARIA AGOSTO	APK 11	1969 BORGA CT	5400 000006000	000006500
23-21-28-1779-01-040	TRA TIEN	APK 11	1967 BORGA CT	5400 000006000	000006500
23-21-28-1779-01-050	TWO WORLDS INVESTMENT INC	APK 11	1965 BORGA CT	5400 000006000	000006500
23-21-28-1779-01-060	PROGRESS RESIDENTIAL BORROWER 11 LLC	APK 11	1963 BORGA CT	5400 000005280	00057.200
23-21-28-1779-01-070	IHS PROPERTY FLORIDA LP	APK 11	1961 BORGA CT	5400 000005280	00057.200
23-21-28-1779-01-080	RIRS LLC	APK 11	1959 BORGA CT	5400 000006000	000006500
23-21-28-1779-01-090	CHEN YING	APK 11	1956 BORGA CT	5400 000006000	000006500
23-21-28-1779-01-100	HENRY JEFFERSON	APK 11	1958 BORGA CT	5400 000005280	00057.200
23-21-28-1779-01-110	NAIYANET ADEED	APK 11	1964 BORGA CT	5400 000006000	000006500
23-21-28-1779-01-120	DOMINGUEZ ADALICIA	APK 11	1970 BORGA CT	5400 000006000	000006500
23-21-28-1779-01-130	FKH SFR PROPCO A L P	APK 11	1976 BORGA CT	5400 000006000	000006500
23-21-28-1779-01-140	BROWN LINDA	APK 11	1379 CONTREAU CT	5400 000005280	00057.200
23-21-28-1779-01-150	JIMENEZ GUERRERO LUIS ALBERTO	APK 11	1385 CONTREAU CT	5400 000006000	000006500
23-21-28-1779-01-160	LAMBERT MELVIN JR	APK 11	1574 MARGARETE CRESCENT DR	5400 000006000	000006500
23-21-28-1846-00-010	SUNBELT INVESTORS ASSET COMPANY LLC	APK 11	902 SHEELER OAKS DR	5400 000006000	000006500
23-21-28-1846-00-020	DESTEFANO MICHAEL P	APK 11	906 SHEELER OAKS DR	5400 000006000	000006500
23-21-28-1846-00-030	U S BANK TRUST N A TRUSTEE	APK 11	910 SHEELER OAKS DR	5400 000006000	000006500
23-21-28-1846-00-040	CASTILLO JOANN T EARNEST	APK 11	914 SHEELER OAKS DR	5400 000006000	000006500
23-21-28-1846-00-050	CARPENTER JOHN H	APK 11	918 SHEELER OAKS DR	5400 000006000	000006500
23-21-28-1846-00-060	ROSALLES MONTIEL LILIA	APK 11	922 SHEELER OAKS DR	5400 000006000	000006500
23-21-28-1846-00-070	MOORE KATHERINE JOAN	APK 11	926 SHEELER OAKS DR	5400 000006000	000006500
23-21-28-1846-00-080	ALEMAN EDGARDO R	APK 11	930 SHEELER OAKS DR	5400 000006000	000006500
23-21-28-2259-00-003	CITY OF APOPKA	APK 11	DUNBRIDGE ST	5400 000003600	000003900
23-21-28-2259-00-010	FORTSON JAMES E JR	APK 11	1121 DUNBRIDGE ST	5400 000006000	000006500
23-21-28-2259-00-020	HALSEY ROBERT	APK 11	1120 DUNBRIDGE ST	5400 000006000	000006500
23-21-28-2259-00-030	MOTA DILAILAN DIAZ	APK 11	1128 DUNBRIDGE ST	5400 000006000	000006500
23-21-28-2259-00-040	REED KHAYLAE NICKOLE	APK 11	1136 DUNBRIDGE ST	5400 000006000	000006500
23-21-28-2259-00-050	DENIS BRAD	APK 11	1144 DUNBRIDGE ST	5400 000006000	000006500
23-21-28-2259-00-060	TAH MS BORROWER LLC	APK 11	1152 DUNBRIDGE ST	5400 000005280	00057.200
23-21-28-2259-00-070	PAGAN SAMUEL	APK 11	1160 DUNBRIDGE ST	5400 000006000	000006500
23-21-28-2259-00-080	BIRD ROBERT M	APK 11	1168 DUNBRIDGE ST	5400 000006000	000006500
23-21-28-2259-00-090	AMERICAN HOMES 4 RENT	APK 11	1176 DUNBRIDGE ST	5400 000006000	000006500
23-21-28-2259-00-100	BOURN ROSALINDA LIFE ESTATE	APK 11	1210 DUNBRIDGE ST	5400 000006000	000006500
23-21-28-2259-00-110	DAVIS ALFRED	APK 11	1218 DUNBRIDGE ST	5400 000006000	000006500
23-21-28-2259-00-120	REGIMBAL KENNETH	APK 11	1226 DUNBRIDGE ST	5400 000006000	000006500
23-21-28-2259-00-130	CAVAZOS-BENAVIDES JOEL	APK 11	1234 DUNBRIDGE ST	5400 000006000	000006500
23-21-28-2259-00-140	AMH 2015-1 BORROWER LLC	APK 11	1242 DUNBRIDGE ST	5400 000006000	000006500
23-21-28-2259-00-150	ICM SFR LP	APK 11	1250 DUNBRIDGE ST	5400 000006000	000006500
23-21-28-2259-00-160	OLIVER RENAY ESTATE	APK 11	1258 DUNBRIDGE ST	5400 000006000	000006500

23-21-28-2259-00-170	SCHWEIGEL RITA C	APK 11	1266 DUNBRIDGE ST	5400 000005280	00057.200
23-21-28-2259-00-180	VERRECHIO DOUGLAS E	APK 11	1274 DUNBRIDGE ST	5400 000006000	000006500
23-21-28-2259-00-190	KAMENS MARTIN BARRY	APK 11	1282 DUNBRIDGE ST	5400 000006000	000006500
23-21-28-2259-00-200	RIVERA QUINONES ELVIRA	APK 11	1290 DUNBRIDGE ST	5400 000005280	00057.200
23-21-28-2259-00-210	POZO EDILBERTO	APK 11	1243 MAYBROOK ST	5400 000005280	00057.200
23-21-28-2259-00-220	CHUNG ERROL F	APK 11	1235 MAYBROOK ST	5400 000006000	000006500
23-21-28-2259-00-230	FRANKLIN DONALD	APK 11	1227 MAYBROOK ST	5400 000005280	00057.200
23-21-28-2259-00-240	ROMAIN MAKINLEY	APK 11	1219 MAYBROOK ST	5400 000006000	000006500
23-21-28-2259-00-250	WHYTE WORREL	APK 11	1211 MAYBROOK ST	5400 000006000	000006500
23-21-28-2259-00-260	LI HANWU	APK 11	1161 MAYBROOK ST	5400 000005280	00057.200
23-21-28-2259-00-270	PROGRESS RESIDENTIAL BORROWER 11 LLC	APK 11	1153 MAYBROOK ST	5400 000006000	000006500
23-21-28-2259-00-280	MENNELL VINCENT L	APK 11	1145 MAYBROOK ST	5400 000006000	000006500
23-21-28-2259-00-290	FERNANDEZ ROBERTO J	APK 11	1137 MAYBROOK ST	5400 000005280	00057.200
23-21-28-2259-00-300	CARTER JONATHAN	APK 11	1129 MAYBROOK ST	5400 000006000	000006500
23-21-28-2259-00-310	BICKFORD WILLIAM H JR	APK 11	1121 MAYBROOK ST	5400 000005280	00057.200
23-21-28-2259-00-320	SANTANA IVAN VIERA	APK 11	1120 MAYBROOK ST	5400 000005280	00057.200
23-21-28-2259-00-330	MILE HIGH TL BORROWER 1 (CORE) LLC	APK 11	1146 MAYBROOK ST	5400 000006000	000006500
23-21-28-2259-00-340	GILBERT TODD	APK 11	1154 MAYBROOK ST	5400 000006000	000006500
23-21-28-2259-00-350	HERTLE JODIE LEE	APK 11	1920 BURBERRY ST	5400 000006000	000006500
23-21-28-2259-00-360	BERTIN BLEUETTE	APK 11	1928 BURBERRY ST	5400 000006000	000006500
23-21-28-2259-00-370	TIMIRCHAND CHABINAUTH	APK 11	1936 BURBERRY ST	5400 000005280	00057.200
23-21-28-2259-00-380	STENDEL MARC	APK 11	1944 BURBERRY ST	5400 000006000	000006500
23-21-28-2259-00-390	HALL KATHERINE C	APK 11	1952 BURBERRY ST	5400 000006000	000006500
23-21-28-2259-00-400	COGGIN DAWN MARIE	APK 11	1960 BURBERRY ST	5400 000006000	000006500
23-21-28-2259-00-410	CETOLENE GWENDOLYN	APK 11	1951 PINECONE CT	5400 000006000	000006500
23-21-28-2259-00-420	MONTES MANUEL A	APK 11	1943 PINECONE CT	5400 000005280	00057.200
23-21-28-2259-00-430	CORBIN CHARLOTTE E	APK 11	1935 PINECONE CT	5400 000006000	000006500
23-21-28-2259-00-440	CUEVAS IGNACIO	APK 11	1927 PINECONE CT	5400 000006000	000006500
23-21-28-2259-00-450	JENSEN MICHAEL A	APK 11	1919 PINECONE CT	5400 000006000	000006500
23-21-28-2259-00-460	HOWDER RONALD D	APK 11	1918 PINECONE CT	5400 000006000	000006500
23-21-28-2259-00-470	GALLO DENNIS	APK 11	1926 PINECONE CT	5400 000005280	00057.200
23-21-28-2259-00-480	DELK GREGORY E	APK 11	1934 PINECONE CT	5400 000006000	000006500
23-21-28-2259-00-490	LOZITO ALFRED	APK 11	1942 PINECONE CT	5400 000006000	000006500
23-21-28-2259-00-500	TOUSSAINT LUDOVIC	APK 11	1135 DUNBRIDGE ST	5400 000006000	000006500
23-21-28-2259-00-510	AMERICAN HOMES 4 RENT PROPERTIES SEVEN LLC	APK 11	1127 DUNBRIDGE ST	5400 000005280	00057.200
23-21-28-2259-00-520	MILLER DEMPSEY	APK 11	1921 BURBERRY ST	5400 000006000	000006500
23-21-28-2259-00-530	SMITH HYACINTH L	APK 11	1929 BURBERRY ST	5400 000006000	000006500
23-21-28-2259-00-540	SICKLER SCOTT C	APK 11	1937 BURBERRY ST	5400 000006000	000006500
23-21-28-2259-00-550	BUTNER CASEY A	APK 11	1945 BURBERRY ST	5400 000006000	000006500
23-21-28-2259-00-560	ESCOBAR ANTONINO S	APK 11	1953 BURBERRY ST	5400 000006000	000006500
23-21-28-2259-00-570	FLYNN GREGORY H	APK 11	1961 BURBERRY ST	5400 000006000	000006500
23-21-28-2259-00-580	ALLEN MATT	APK 11	1241 DUNBRIDGE ST	5400 000006000	000006500
23-21-28-2259-00-590	BROWN ARACELIS	APK 11	1259 DUNBRIDGE ST	5400 000006000	000006500
23-21-28-2259-00-600	ETIENNE DEIRDRA MAHARICA	APK 11	1267 DUNBRIDGE ST	5400 000006000	000006500
23-21-28-2259-00-610	MARTIN FREDDIE	APK 11	1275 DUNBRIDGE ST	5400 000006000	000006500
23-21-28-2259-00-620	SMALL CARLTON C	APK 11	1283 DUNBRIDGE ST	5400 000006000	000006500
23-21-28-2259-00-630	BROWN ANGELA RENEE	APK 11	1291 DUNBRIDGE ST	5400 000006000	000006500
23-21-28-4454-00-010	SARRAGA JOANNE	APK 11	1231 CLEVELAND AVE	5400 000005280	00057.200
23-21-28-4454-00-011	MARIA H SEDENS REVOCABLE LIVING TRUST	APK 11	1235 CLEVELAND AVE	5400 000005280	00057.200
23-21-28-4454-00-020	FAIRCLOTH BONNIE J	APK 11	1237 CLEVELAND AVE	5400 000005280	00057.200
23-21-28-4454-00-021	GOMEZ ROGER	APK 11	1241 CLEVELAND AVE	5400 000005280	00057.200
23-21-28-4454-00-030	RAYA CARMEN	APK 11	1247 CLEVELAND AVE	5400 000005280	00057.200
23-21-28-4454-00-031	MORENO TREJO MARCO ANTONIO	APK 11	1243 CLEVELAND AVE	5400 000005280	00057.200
23-21-28-4454-00-040	MACIAS MORENO FAMILY TRUST	APK 11	1253 CLEVELAND AVE	5400 000005280	00057.200
23-21-28-4454-00-041	DIAZ DANIEL ROA	APK 11	1249 CLEVELAND AVE	5400 000005280	00057.200
23-21-28-4454-00-050	SHEEHAN GLORIA J	APK 11	1259 CLEVELAND AVE	5400 000005280	00057.200
23-21-28-4454-00-051	MCLAREN STEWART MCINTOSH	APK 11	1255 CLEVELAND AVE	5400 000005280	00057.200
23-21-28-4454-00-060	GONZALEZ JOSE	APK 11	1261 CLEVELAND AVE	5400 000005280	00057.200
23-21-28-4454-00-061	PLUMEY ANA E	APK 11	1265 CLEVELAND AVE	5400 000005280	00057.200
23-21-28-4454-00-070	LIGON QUEEN	APK 11	1267 CLEVELAND AVE	5400 000005280	00057.200
23-21-28-4454-00-071	RAMIREZ DIANA	APK 11	1271 CLEVELAND AVE	5400 000005280	00057.200
23-21-28-4454-00-080	RODRIGUEZ NAHUM	APK 11	1273 CLEVELAND AVE	5400 000005280	00057.200
23-21-28-4454-00-081	SHORTER FLORALBA	APK 11	1277 CLEVELAND AVE	5400 000005280	00057.200

23-21-28-4454-00-090	ESCALONA ALDO M BERMUDEZ	APK 11	1283 CLEVELAND AVE	5400 000005280	00057.200
23-21-28-4454-00-091	FKH SFR C1 L P	APK 11	1279 CLEVELAND AVE	5400 000005280	00057.200
23-21-28-4454-00-100	HEREDIA ROMERO DAVID RICARDO	APK 11	1285 CLEVELAND AVE	5400 000005280	00057.200
23-21-28-4454-00-101	TAH MS BORROWER LLC	APK 11	1289 CLEVELAND AVE	5400 000005280	00057.200
23-21-28-4454-00-110	REDFIN PROPERTIES LLC	APK 11	1258 CLEVELAND AVE	5400 000005280	00057.200
23-21-28-4454-00-111	MULBERRY SW INC	APK 11	1254 CLEVELAND AVE	5400 000006000	000006500
23-21-28-4454-00-120	TAH MS BORROWER LLC	APK 11	1248 CLEVELAND AVE	5400 000005280	00057.200
23-21-28-4454-00-121	NEAL RHONDA PETRIS	APK 11	1252 CLEVELAND AVE	5400 000005280	00057.200
23-21-28-4454-00-130	BEAUBRUN PANOSKY	APK 11	1242 CLEVELAND AVE	5400 000005280	00057.200
23-21-28-4454-00-131	MARTINEZ ROY	APK 11	1246 CLEVELAND AVE	5400 000005280	00057.200
23-21-28-4454-00-140	DIAZ JUAN ROA	APK 11	1240 CLEVELAND AVE	5400 000006000	000006500
23-21-28-4454-00-141	MILORD FATIMA	APK 11	1236 CLEVELAND AVE	5400 000005280	00057.200
23-21-28-4454-00-150	SIMPSON DAVID	APK 11	1611 CALLIE CT	5400 000005280	00057.200
23-21-28-4454-00-151	STAPLES RYAN JOSEPH	APK 11	1615 CALLIE CT	5400 000005280	00057.200
23-21-28-4454-00-160	RH PARTNERS OWNERCO LLC	APK 11	1631 CALLIE CT	5400 000005280	00057.200
23-21-28-4454-00-161	MORGAN WILLIAM S	APK 11	1635 CALLIE CT	5400 000005280	00057.200
23-21-28-4454-00-170	REID LEANN R LIFE ESTATE	APK 11	1641 CALLIE CT	5400 000005280	00057.200
23-21-28-4454-00-171	MILLS TRACIE	APK 11	1645 CALLIE CT	5400 000005280	00057.200
23-21-28-4454-00-180	TAH 2017-1 BORROWER LLC	APK 11	1650 CALLIE CT	5400 000005280	00057.200
23-21-28-4454-00-181	2018-4 IH BORROWER LP	APK 11	1654 CALLIE CT	5400 000005280	00057.200
23-21-28-4454-00-190	LUGO RAMON ROSARIO	APK 11	1644 CALLIE CT	5400 000005280	00057.200
23-21-28-4454-00-191	JEAN CHARLES JUNIO	APK 11	1640 CALLIE CT	5400 000005280	00057.200
23-21-28-4454-00-200	ORR ERICA N	APK 11	1630 CALLIE CT	5400 000005280	00057.200
23-21-28-4454-00-201	EPPIG JOHN ARTHUR JR	APK 11	1634 CALLIE CT	5400 000005280	00057.200
23-21-28-4454-00-210	KETCHAM KEVIN	APK 11	1624 CALLIE CT	5400 000005280	00057.200
23-21-28-4454-00-211	PENSALA SCOTT B	APK 11	1620 CALLIE CT	5400 000005280	00057.200
23-21-28-4454-00-220	CALLIER LUCILLE I	APK 11	1614 CALLIE CT	5400 000005280	00057.200
23-21-28-4454-00-221	SIMS WILLIE R	APK 11	1610 CALLIE CT	5400 000006000	000006500
23-21-28-4454-00-230	SRP SUB LLC	APK 11	1600 CALLIE CT	5400 000005280	00057.200
23-21-28-4454-00-231	WEDDING RUTH V	APK 11	1604 CALLIE CT	5400 000005280	00057.200
23-21-28-4723-00-007	CITY OF APOPKA	APK 11	1595 DANISCO PL	5400 000003600	000003900
23-21-28-4723-00-010	RUIZ CARLOS	APK 11	1676 ROSEDOWNE WAY	5400 000006000	000006500
23-21-28-4723-00-020	CONFIDENTIAL	APK 11	1670 ROSEDOWNE WAY	5400 000006000	000006500
23-21-28-4723-00-030	SHINN THADDEUS A	APK 11	1664 ROSEDOWNE WAY	5400 000006000	000006500
23-21-28-4723-00-040	CRUZ NEDDY A	APK 11	1658 ROSEDOWNE WAY	5400 000006000	000006500
23-21-28-4723-00-050	TRUONG TAM	APK 11	1652 ROSEDOWNE WAY	5400 000006000	000006500
23-21-28-4723-00-060	MCCOY GLORIA F	APK 11	1646 ROSEDOWNE WAY	5400 000006000	000006500
23-21-28-4723-00-070	MONESTIME ALEX	APK 11	1640 ROSEDOWNE WAY	5400 000006000	000006500
23-21-28-4723-00-080	CURRY LAVERNE J	APK 11	1634 ROSEDOWNE WAY	5400 000006000	000006500
23-21-28-4723-00-090	LEEKES PATRICIA R	APK 11	1628 ROSEDOWNE WAY	5400 000006000	000006500
23-21-28-4723-00-100	MOISE-GRACIA GEORGETTE LIFE ESTATE	APK 11	1622 ROSEDOWNE WAY	5400 000006000	000006500
23-21-28-4723-00-110	STALLING CATINA NICOLE	APK 11	1616 ROSEDOWNE WAY	5400 000006000	000006500
23-21-28-4723-00-120	URENA ONNY J	APK 11	1610 ROSEDOWNE WAY	5400 000006000	000006500
23-21-28-4723-00-130	ROSADO MARISA	APK 11	1604 ROSEDOWNE WAY	5400 000006000	000006500
23-21-28-4723-00-140	BROBERG JENNIFER LYNN	APK 11	1598 ROSEDOWNE WAY	5400 000007200	000007800
23-21-28-4723-00-150	RICHARDS DEBORAH D	APK 11	1592 ROSEDOWNE WAY	5400 000005280	00057.200
23-21-28-4723-00-160	NIEVES-TORO NELSON G	APK 11	1586 ROSEDOWNE WAY	5400 000006000	000006500
23-21-28-4723-00-170	TANELUS SYLVAIN	APK 11	1580 ROSEDOWNE WAY	5400 000006000	000006500
23-21-28-4723-00-180	JONES STEPHANIE Y	APK 11	1574 ROSEDOWNE WAY	5400 000006000	000006500
23-21-28-4723-00-190	GREENE GEORGE W	APK 11	1568 ROSEDOWNE WAY	5400 000006000	000006500
23-21-28-4723-00-200	VARGAS-LEBRON FELIZA	APK 11	1562 ROSEDOWNE WAY	5400 000005280	00057.200
23-21-28-4723-00-210	OGUNYOMI IFETOMIWA AYOTUNKU	APK 11	1556 ROSEDOWNE WAY	5400 000006000	000006500
23-21-28-4723-00-220	DENMARK SAMUEL LEE II	APK 11	1550 ROSEDOWNE WAY	5400 000006000	000006500
23-21-28-4723-00-230	MUJICA ENRIQUE MALDONADO	APK 11	1544 ROSEDOWNE WAY	5400 000006000	000006500
23-21-28-4723-00-240	JUMAN YASEER I	APK 11	1538 ROSEDOWNE WAY	5400 000006000	000006500
23-21-28-4723-00-250	WILLIAMS TRISTIAN	APK 11	1532 ROSEDOWNE WAY	5400 000006000	000006500
23-21-28-4723-00-260	PEAN LESLIE	APK 11	1526 ROSEDOWNE WAY	5400 000005280	00057.200
23-21-28-4723-00-270	LANCASTER CLAYTON A	APK 11	1520 ROSEDOWNE WAY	5400 000007200	000007800
23-21-28-4723-00-280	FLORESTIL DAVE	APK 11	1535 ROSEDOWNE WAY	5400 000006000	000006500
23-21-28-4723-00-290	KINSLER ZACHARY	APK 11	1543 PICKARD CIR	5400 000007200	000007800
23-21-28-4723-00-300	MYERS JEFFREY R	APK 11	1549 PICKARD CIR	5400 000005280	00057.200
23-21-28-4723-00-310	NAUTH BIBI WALIMA A	APK 11	1555 PICKARD CIR	5400 000006000	000006500
23-21-28-4723-00-320	FRANCK GLADYS	APK 11	1561 PICKARD CIR	5400 000006000	000006500

23-21-28-4723-00-330	TITRE VERNANT	APK 11	1567 PICKARD CIR	5400	000006000	000006500
23-21-28-4723-00-340	NGUYEN BAO L	APK 11	1579 PICKARD CIR	5400	000006000	000006500
23-21-28-4723-00-350	LEMMON ALPHONSO D	APK 11	1585 PICKARD CIR	5400	000006000	000006500
23-21-28-4723-00-360	PALMER PHYLLIS	APK 11	1591 PICKARD CIR	5400	000006000	000006500
23-21-28-4723-00-370	LOPEZ SOLANGIE	APK 11	1597 PICKARD CIR	5400	000006000	000006500
23-21-28-4723-00-380	AMH PORTFOLIO A LLC	APK 11	1605 PICKARD CIR	5400	000005280	00057.200
23-21-28-4723-00-390	DE VIVO JOHN	APK 11	1611 PICKARD CIR	5400	000006000	000006500
23-21-28-4723-00-400	CONFIDENTIAL	APK 11	1617 PICKARD CIR	5400	000006000	000006500
23-21-28-4723-00-410	HENRY-LOUIS MARIE	APK 11	1623 PICKARD CIR	5400	000006000	000006500
23-21-28-4723-00-420	BLANC JEAN H	APK 11	1629 PICKARD CIR	5400	000006000	000006500
23-21-28-4723-00-430	RUOHONEN JOSHUA T	APK 11	1635 PICKARD CIR	5400	000007200	000007800
23-21-28-4723-00-440	CIFUENTES YOLANDA	APK 11	1641 PICKARD CIR	5400	000006000	000006500
23-21-28-4723-00-450	CASON JERRY	APK 11	1647 PICKARD CIR	5400	000006000	000006500
23-21-28-4723-00-460	SAMUELS MICHAEL EMANUEL	APK 11	1653 PICKARD CIR	5400	000006000	000006500
23-21-28-4723-00-470	FRAZIER LUNDIA	APK 11	1659 PICKARD CIR	5400	000007200	000007800
23-21-28-4723-00-480	DIERKS FAMILY LIVING TRUST	APK 11	1665 PICKARD CIR	5400	000006000	000006500
23-21-28-4723-00-490	GUERRIER ALPHONSE	APK 11	1671 PICKARD CIR	5400	000007200	000007800
23-21-28-4723-00-500	NGO PHUNG KIM	APK 11	1645 ROSEDOWNE WAY	5400	000007200	000007800
23-21-28-4723-00-510	ESTRADA ROBIN D	APK 11	1639 ROSEDOWNE WAY	5400	000006000	000006500
23-21-28-4723-00-520	BANNISTER BIANCA A	APK 11	1633 ROSEDOWNE WAY	5400	000006000	000006500
23-21-28-4723-00-530	LEVY MEIR	APK 11	1627 ROSEDOWNE WAY	5400	000006000	000006500
23-21-28-4723-00-540	VAZQUEZ IRMA	APK 11	1621 ROSEDOWNE WAY	5400	000006000	000006500
23-21-28-4723-00-550	RANDALL KAREN T	APK 11	1615 ROSEDOWNE WAY	5400	000006000	000006500
23-21-28-4723-00-560	TOMAR DENNIS	APK 11	1609 ROSEDOWNE WAY	5400	000006000	000006500
23-21-28-4723-00-570	ROJAS QUINTERO MIGUEL A	APK 11	1603 ROSEDOWNE WAY	5400	000006000	000006500
23-21-28-4723-00-580	DERVAL FRANTZ	APK 11	1593 ROSEDOWNE WAY	5400	000006000	000006500
23-21-28-4723-00-590	DECOITO RUDOLPH K	APK 11	1587 ROSEDOWNE WAY	5400	000006000	000006500
23-21-28-4723-00-600	JEAN ALAIN	APK 11	1581 ROSEDOWNE WAY	5400	000006000	000006500
23-21-28-4723-00-610	EXILUS LOSEMY	APK 11	1575 ROSEDOWNE WAY	5400	000005280	00057.200
23-21-28-4723-00-620	JASUREK PAULENE T	APK 11	1569 ROSEDOWNE WAY	5400	000006000	000006500
23-21-28-4723-00-630	FAIGLE TRACY L	APK 11	1563 ROSEDOWNE WAY	5400	000006000	000006500
23-21-28-4723-00-640	DIOCESE OF ORLANDO	APK 11	1557 ROSEDOWNE WAY	5400	000007200	000007800
23-21-28-4723-00-650	SOOKDEO NAVINDRA	APK 11	1580 PICKARD CIR	5400	000006000	000006500
23-21-28-4723-00-660	HARRIS SABITA M	APK 11	1586 PICKARD CIR	5400	000007200	000007800
23-21-28-4723-00-670	SOOKDEO ROOPNARINE	APK 11	1592 VALMONT LN	5400	000006000	000006500
23-21-28-4723-00-680	SFR JV-2 NTL BORROWER LLC	APK 11	1598 VALMONT LN	5400	000006000	000006500
23-21-28-4723-00-690	LISA PAYNE AND MICHELLE PAYNE REVOCABLE TRUST	APK 11	1604 VALMONT LN	5400	000006000	000006500
23-21-28-4723-00-700	HARICHAND CHANDICA M	APK 11	1612 VALMONT LN	5400	000006000	000006500
23-21-28-4723-00-710	LE TINH V	APK 11	1618 VALMONT LN	5400	000006000	000006500
23-21-28-4723-00-720	SCHRIEFER JOSHUA E	APK 11	1624 VALMONT LN	5400	000006000	000006500
23-21-28-4723-00-730	FORMOSA MARIO	APK 11	1630 VALMONT LN	5400	000006000	000006500
23-21-28-4723-00-740	MILLER LUKESHIA	APK 11	1636 VALMONT LN	5400	000006000	000006500
23-21-28-4723-00-750	SPRUEL VENISHIA	APK 11	1550 DANISCO PL	5400	000006000	000006500
23-21-28-4723-00-760	VAZQUEZ JUAN CARLOS	APK 11	1556 DANISCO PL	5400	000006000	000006500
23-21-28-4723-00-770	HERSCHBACH MARK SILAS	APK 11	1562 DANISCO PL	5400	000006000	000006500
23-21-28-4723-00-780	COULTER DENISE	APK 11	1568 DANISCO PL	5400	000006000	000006500
23-21-28-4723-00-790	RANE JAYANT R	APK 11	1574 DANISCO PL	5400	000007200	000007800
23-21-28-4723-00-800	CLOVES LEGACY PROPERTIES LLC	APK 11	1580 DANISCO PL	5400	000006000	000006500
23-21-28-4723-00-810	PROGRESS RESIDENTIAL BORROWER 16 LLC	APK 11	1586 DANISCO PL	5400	000006000	000006500
23-21-28-4723-00-820	BAF ASSETS 4 LLC	APK 11	1592 DANISCO PL	5400	000005280	00057.200
23-21-28-4723-00-830	RICKBARRAN GARY D	APK 11	1598 DANISCO PL	5400	000007200	000007800
23-21-28-4723-00-840	BOONE KAIKO	APK 11	1589 DANISCO PL	5400	000007200	000007800
23-21-28-4723-00-850	WILLIAMS ANTHONY V	APK 11	1583 DANISCO PL	5400	000006000	000006500
23-21-28-4723-00-860	ACEVEDO JOHN R	APK 11	1577 DANISCO PL	5400	000006000	000006500
23-21-28-4723-00-870	BOUSKILA SHARONE	APK 11	1571 DANISCO PL	5400	000006000	000006500
23-21-28-4723-00-880	BOUSKILA SHARONE	APK 11	1565 DANISCO PL	5400	000006000	000006500
23-21-28-4723-00-890	LAWRENCE GIFTON A	APK 11	1559 DANISCO PL	5400	000006000	000006500
23-21-28-4723-00-900	ROMERO RHAILEM Y	APK 11	1553 DANISCO PL	5400	000006000	000006500
23-21-28-4723-00-910	ALI MOHAMOOD	APK 11	1547 DANISCO PL	5400	000007200	000007800
23-21-28-4723-00-920	FKH SFR PROPCO H L P	APK 11	1541 DANISCO PL	5400	000006000	000006500
31-20-28-2600-00-011	DUGUAY RACHEL	APK 11	1926 LAKE ALDEN DR UNIT 11-C	5400	000005280	00057.200
23-21-28-4723-12-000	CITY OF APOPKA	APK 11	1544 APOPKA BLVD	5400	000003600	000003900
31-20-28-2600-00-012	DEAKIN DONALD R JR	APK 11	1928 LAKE ALDEN DR UNIT 12-B	5400	000005280	00057.200

23-21-28-7961-00-010	CIL DESTA	APK 11	1002 SHEELER HILLS DR	5400 000005280	00057.200
23-21-28-7961-00-020	SRP SUB LLC	APK 11	1008 SHEELER HILLS DR	5400 000006000	000006500
23-21-28-7961-00-030	PROGRESS RESIDENTIAL BORROWER 20 LLC	APK 11	1014 SHEELER HILLS DR	5400 000005280	00057.200
23-21-28-7961-00-040	ROBERSON JEANETTE MARIE	APK 11	1020 SHEELER HILLS DR	5400 000005280	00057.200
23-21-28-7961-00-050	COLON NORLA I	APK 11	1026 SHEELER HILLS DR	5400 000005280	00057.200
23-21-28-7961-00-060	DATILMAR SAINT ARMAND	APK 11	1032 SHEELER HILLS DR	5400 000005280	00057.200
23-21-28-7961-00-070	PATTERSON NOELLE R	APK 11	1038 SHEELER HILLS DR	5400 000005280	00057.200
23-21-28-7961-00-080	PROGRESS RESIDENTIAL BORROWER 13 LLC	APK 11	1044 SHEELER HILLS DR	5400 000006000	000006500
23-21-28-7961-00-090	CARTER FRANK A II	APK 11	1050 SHEELER HILLS DR	5400 000006000	000006500
23-21-28-7961-00-100	MORENCY LUCIEN	APK 11	1056 SHEELER HILLS DR	5400 000006000	000006500
23-21-28-7961-00-110	2018-4 IH BORROWER LP	APK 11	1062 SHEELER HILLS DR	5400 000005280	00057.200
23-21-28-7961-00-120	GASOREK CHRISTOPHER EDWARD	APK 11	1068 SHEELER HILLS DR	5400 000006000	000006500
23-21-28-7961-00-130	ORDERO ROLANDO R	APK 11	1074 SHEELER HILLS DR	5400 000006000	000006500
23-21-28-7961-00-140	TAH 2017-1 BORROWER LLC	APK 11	1080 SHEELER HILLS DR	5400 000005280	00057.200
23-21-28-7961-00-150	PIERRE NADIA JEAN	APK 11	1086 SHEELER HILLS DR	5400 000005280	00057.200
23-21-28-7961-00-160	MORISSETTE PIERRETTE	APK 11	1092 SHEELER HILLS DR	5400 000005280	00057.200
23-21-28-7961-00-170	TOBIN BRENDAN WALKER	APK 11	1098 SHEELER HILLS DR	5400 000005280	00057.200
23-21-28-7961-00-180	BOOTHE NOVELETTE ERICA	APK 11	1104 SHEELER HILLS DR	5400 000005280	00057.200
23-21-28-7961-00-190	BLACKWOOD JOYCE	APK 11	1110 SHEELER HILLS DR	5400 000005280	00057.200
23-21-28-7961-00-200	VELEZ JAIME PEREIRA	APK 11	1116 SHEELER HILLS DR	5400 000005280	00057.200
23-21-28-7961-00-210	NEGRE ALFRED GROS	APK 11	1122 SHEELER HILLS DR	5400 000006000	000006500
23-21-28-7961-00-220	JOHNSON GREGORY	APK 11	1128 SHEELER HILLS DR	5400 000005280	00057.200
23-21-28-7961-00-230	NUNEZ JOSE	APK 11	1134 SHEELER HILLS DR	5400 000006000	000006500
23-21-28-7961-00-240	HUDSON ISABEL	APK 11	1140 SHEELER HILLS DR	5400 000005280	00057.200
23-21-28-7961-00-250	ARCHER NOREEN	APK 11	1146 SHEELER HILLS DR	5400 000005280	00057.200
23-21-28-7961-00-260	SEET ASHLEY	APK 11	1152 SHEELER HILLS DR	5400 000005280	00057.200
23-21-28-7961-00-270	MOISE HEUSHTAIN A	APK 11	1158 SHEELER HILLS DR	5400 000005280	00057.200
23-21-28-7961-00-280	PROGRESS RESIDENTIAL BORROWER 14 LLC	APK 11	1164 SHEELER HILLS DR	5400 000005280	00057.200
23-21-28-7961-00-290	KEE ROSA H	APK 11	1170 SHEELER HILLS DR	5400 000005280	00057.200
23-21-28-7961-00-300	WALKER BYRON	APK 11	1176 SHEELER HILLS DR	5400 000005280	00057.200
23-21-28-7961-00-310	ANDERSON CLINTON R	APK 11	1182 SHEELER HILLS DR	5400 000006000	000006500
23-21-28-7961-00-320	UTILE MARC HENRY	APK 11	1188 SHEELER HILLS DR	5400 000005280	00057.200
23-21-28-7961-00-330	BONIFACIO PAULA	APK 11	1200 SHEELER HILLS DR	5400 000006000	000006500
23-21-28-7961-00-340	PROGRESS RESIDENTIAL BORROWER 19 LLC	APK 11	1206 SHEELER HILLS DR	5400 000005280	00057.200
23-21-28-7961-00-350	MIRANDA ELISA M	APK 11	1212 SHEELER HILLS DR	5400 000005280	00057.200
23-21-28-7961-00-360	HP FLORIDA I LLC	APK 11	1218 SHEELER HILLS DR	5400 000005280	00057.200
23-21-28-7961-00-370	ROMAN MAURICIO	APK 11	1224 SHEELER HILLS DR	5400 000006000	000006500
23-21-28-7961-00-380	RICHMOND BRETT JOSHUA	APK 11	1230 SHEELER HILLS DR	5400 000006000	000006500
23-21-28-7961-00-390	PROGRESS RESIDENTIAL BORROWER 7 LLC	APK 11	1236 SHEELER HILLS DR	5400 000005280	00057.200
23-21-28-7961-00-400	RAM GANESH	APK 11	1242 SHEELER HILLS DR	5400 000005280	00057.200
23-21-28-7961-00-410	BROWN BRENDA N	APK 11	1248 SHEELER HILLS DR	5400 000005280	00057.200
23-21-28-7961-00-420	MARTINEZ APOLOONIO	APK 11	1254 SHEELER HILLS DR	5400 000006000	000006500
23-21-28-7961-00-430	FORCHENEY ROMELIA J	APK 11	1260 SHEELER HILLS DR	5400 000005280	00057.200
23-21-28-7961-00-440	PROGRESS RESIDENTIAL BORROWER 9 LLC	APK 11	1266 SHEELER HILLS DR	5400 000005280	00057.200
23-21-28-7961-00-450	PROGRESS RESIDENTIAL BORROWER 13 LLC	APK 11	1272 SHEELER HILLS DR	5400 000006000	000006500
23-21-28-7961-00-460	FUNG ROLTON	APK 11	1278 SHEELER HILLS DR	5400 000005280	00057.200
23-21-28-7961-00-470	LINGAD ENRICO R	APK 11	1277 SHEELER HILLS DR	5400 000005280	00057.200
23-21-28-7961-00-480	JOSEPH LENITA DEVETTE	APK 11	1271 SHEELER HILLS DR	5400 000005280	00057.200
23-21-28-7961-00-490	SHIPLEY RUTH A	APK 11	1265 SHEELER HILLS DR	5400 000005280	00057.200
23-21-28-7961-00-500	MENDOZA MARIDUENA SERGIO ANDRES	APK 11	2002 LAUREN RD	5400 000006000	000006500
23-21-28-7961-00-510	FORBES JOHN H III	APK 11	2008 LAUREN RD	5400 000005280	00057.200
23-21-28-7961-00-520	MERCADO TOMAS P	APK 11	2014 LAUREN RD	5400 000005280	00057.200
23-21-28-7961-00-530	JUAREZ RICARDO RANGEL	APK 11	2020 LAUREN RD	5400 000005280	00057.200
23-21-28-7961-00-540	SWH 2017-1 BORROWER LP	APK 11	2026 LAUREN RD	5400 000006000	000006500
23-21-28-7961-00-550	ADME SAURELL	APK 11	2032 LAUREN RD	5400 000005280	00057.200
23-21-28-7961-00-560	6 COLORS LLC	APK 11	2038 LAUREN RD	5400 000005280	00057.200
23-21-28-7961-00-570	DONOGHUE REGAN J	APK 11	2044 LAUREN RD	5400 000005280	00057.200
23-21-28-7961-00-580	CARATTINI-KONS JANET M	APK 11	2050 LAUREN RD	5400 000005280	00057.200
23-21-28-7961-00-590	LOSEY MEERA G	APK 11	2056 LAUREN RD	5400 000006000	000006500
23-21-28-7961-00-600	BOBO ROBERT	APK 11	2062 LAUREN RD	5400 000005280	00057.200
23-21-28-7961-00-610	COLLAZO EFRAIN	APK 11	1085 SHEELER HILLS DR	5400 000005280	00057.200
23-21-28-7961-00-620	BAF ASSETS 6 LLC	APK 11	1079 SHEELER HILLS DR	5400 000005280	00057.200
23-21-28-7961-00-630	SFR ACQUISITIONS 4 LLC	APK 11	1073 SHEELER HILLS DR	5400 000006000	000006500

23-21-28-7961-00-640 AMERICAN HOMES 4 RENT PROPERTIES SEVEN LLC
 23-21-28-7961-00-650 DICKSON KIRK J
 23-21-28-7961-00-660 MAIN DEBRA A
 23-21-28-7961-00-670 SMITH ROBERT C
 23-21-28-7961-00-680 RUSSELL STEPHEN
 23-21-28-7961-00-690 MOSSOP-BROWN JENNIFER E
 23-21-28-7961-00-700 ASHLEY YVETTE M
 23-21-28-7961-00-710 WATTLEY JACQUELINE P
 23-21-28-7961-00-720 MOLINA FRANCISCO
 23-21-28-7961-00-730 NEW RESIDENTIAL BORROWER 2022-SFR2 LLC
 23-21-28-7961-00-740 SERVIUS MARYSE
 23-21-28-7961-00-750 HERNANDEZ HEREDIA SALIM
 23-21-28-7961-00-760 FLOWERS DIONE
 23-21-28-7961-00-770 ZAVALA CARLOS
 23-21-28-7961-00-780 FEDELUS MARIE MELISENA
 23-21-28-7961-00-790 ARIAS EVA
 23-21-28-7961-00-800 FKH SFR L L P
 23-21-28-7961-00-810 ROHRER STACY MARIE
 23-21-28-7961-00-820 FLEMING JEFFREY D
 23-21-28-7961-00-830 CANCAREVIC MIJO
 23-21-28-7961-00-840 ORMEUS PIERRE V
 23-21-28-7961-00-850 PROGRESS RESIDENTIAL BORROWER 14 LLC
 23-21-28-7961-00-860 BENNETT MARY ANN
 23-21-28-7961-00-870 TRUE NORTH PROPERTY OWNER C LLC
 23-21-28-7961-00-880 PROGRESS RESIDENTIAL BORROWER 7 LLC
 23-21-28-7961-00-890 BYARS CHARLES
 23-21-28-7961-00-900 2018-4 IH BORROWER LP
 23-21-28-7962-00-002 CITY OF APOPKA
 23-21-28-7962-00-010 GERSTENKORN AARON M
 23-21-28-7962-00-020 BARNETT VICTOR
 23-21-28-7962-00-030 DIAZ SHARLESKA MARIE OCASIO
 23-21-28-7962-00-040 STEWARD JAMES MICHAEL
 23-21-28-7962-00-050 HANNER ANNETTE M LIFE ESTATE
 23-21-28-7962-00-060 FIELDS DELVIN M
 23-21-28-7962-00-070 BARFIELD BRENDA L LIFE ESTATE
 23-21-28-7962-00-080 FONTES-WILLIAMS JANNIE XAVIER
 23-21-28-7962-00-090 LEXIE MARIA E
 23-21-28-7962-00-100 RUMP PRISCILA
 23-21-28-7962-00-110 PROGRESS RESIDENTIAL BORROWER 7 LLC
 23-21-28-7962-00-120 JEAN-CHARLES MARIE I
 23-21-28-7962-00-130 GREENBLATT KENNETH
 23-21-28-7962-00-140 ARMAND STANLEY
 23-21-28-7962-00-150 HARRIS CHAMIRA M
 23-21-28-7962-00-160 PROGRESS RESIDENTIAL BORROWER 19 LLC
 23-21-28-7962-00-170 RAMIREZ DIGNA LIFE ESTATE
 23-21-28-7962-00-180 GARAYJOEL
 23-21-28-7962-00-190 VAN DANIEL
 23-21-28-7962-00-200 WYNN LOVIE V
 23-21-28-7962-00-210 LUBIN GLENN S
 23-21-28-7962-00-220 JENKINS ERNEST J
 23-21-28-7962-00-230 VAZQUEZ ORLANDO
 23-21-28-7962-00-240 CONFIDENTIAL
 23-21-28-7962-00-250 THOMAS SHARON D
 23-21-28-7962-00-260 ALLEY MARY CONRAD TR
 23-21-28-7962-00-270 SANTOS SANTIAGO JOSE
 23-21-28-7962-00-280 LUBIN JOAN
 23-21-28-7962-00-290 ADAMS PAUL L III
 23-21-28-7962-00-300 MCCAIN ELIZABETH F
 23-21-28-7962-00-310 TAPLEY JAMES L
 23-21-28-7962-00-320 OLIVEIRA-BAUTISTA JACQUELINE LIFE ESTATE
 23-21-28-7962-00-330 RUDOLPH JAMES MICHAEL
 23-21-28-7962-00-340 2019-1 IH BORROWER L P
 23-21-28-7962-00-350 PROGRESS RESIDENTIAL BORROWER 15 LLC

APK 11	1067 SHEELER HILLS DR	5400 000006000	000006500
APK 11	1063 SHEELER HILLS DR	5400 000006000	000006500
APK 11	1045 SHEELER HILLS DR	5400 000005280	00057.200
APK 11	1033 SHEELER HILLS DR	5400 000006000	000006500
APK 11	1027 SHEELER HILLS DR	5400 000006000	000006500
APK 11	2061 LAUREN RD	5400 000005280	00057.200
APK 11	2055 LAUREN RD	5400 000005280	00057.200
APK 11	2049 LAUREN RD	5400 000005280	00057.200
APK 11	2043 LAUREN RD	5400 000005280	00057.200
APK 11	2037 LAUREN RD	5400 000005280	00057.200
APK 11	2031 LAUREN RD	5400 000005280	00057.200
APK 11	2025 LAUREN RD	5400 000005280	00057.200
APK 11	2019 LAUREN RD	5400 000005280	00057.200
APK 11	2013 LAUREN RD	5400 000006000	000006500
APK 11	2007 LAUREN RD	5400 000006000	000006500
APK 11	2001 LAUREN RD	5400 000005280	00057.200
APK 11	1201 SHEELER HILLS DR	5400 000005280	00057.200
APK 11	1195 SHEELER HILLS DR	5400 000005280	00057.200
APK 11	1189 SHEELER HILLS DR	5400 000005280	00057.200
APK 11	1183 SHEELER HILLS DR	5400 000005280	00057.200
APK 11	1177 SHEELER HILLS DR	5400 000006000	000006500
APK 11	1171 SHEELER HILLS DR	5400 000005280	00057.200
APK 11	1165 SHEELER HILLS DR	5400 000006000	000006500
APK 11	1159 SHEELER HILLS DR	5400 000005280	00057.200
APK 11	1153 SHEELER HILLS DR	5400 000005280	00057.200
APK 11	1147 SHEELER HILLS DR	5400 000005280	00057.200
APK 11	1141 SHEELER HILLS DR	5400 000005280	00057.200
APK 11	1791 GRAND OAK DR	5400 000013200	000014300
APK 11	902 E CLEVELAND ST	5400 000006000	000006500
APK 11	916 E CLEVELAND ST	5400 000006000	000006500
APK 11	930 E CLEVELAND ST	5400 000006000	000006500
APK 11	944 E CLEVELAND ST	5400 000007200	000007800
APK 11	1620 GRAND OAK DR	5400 000006000	000006500
APK 11	931 SUN RIDGE DR	5400 000006000	000006500
APK 11	917 SUN RIDGE DR	5400 000005280	00057.200
APK 11	1604 SUN RIDGE DR	5400 000006000	000006500
APK 11	1628 SUN RIDGE DR	5400 000006000	000006500
APK 11	1652 SUN RIDGE DR	5400 000005280	00057.200
APK 11	1676 SUN RIDGE DR	5400 000005280	00057.200
APK 11	1706 SUN RIDGE DR	5400 000005280	00057.200
APK 11	1720 SUN RIDGE DR	5400 000006000	000006500
APK 11	1734 SUN RIDGE DR	5400 000006000	000006500
APK 11	1748 SUN RIDGE DR	5400 000005280	00057.200
APK 11	1762 SUN RIDGE DR	5400 000006000	000006500
APK 11	1776 SUN RIDGE DR	5400 000006000	000006500
APK 11	1790 SUN RIDGE DR	5400 000006000	000006500
APK 11	1777 SUN RIDGE DR	5400 000006000	000006500
APK 11	1753 SUN RIDGE DR	5400 000006000	000006500
APK 11	1729 SUN RIDGE DR	5400 000006000	000006500
APK 11	1707 SUN RIDGE DR	5400 000006000	000006500
APK 11	1677 SUN RIDGE DR	5400 000006000	000006500
APK 11	1651 SUN RIDGE DR	5400 000006000	000006500
APK 11	1625 SUN RIDGE DR	5400 000006000	000006500
APK 11	1638 GRAND OAK DR	5400 000006000	000006500
APK 11	1656 GRAND OAK DR	5400 000006000	000006500
APK 11	1674 GRAND OAK DR	5400 000006000	000006500
APK 11	1708 GRAND OAK DR	5400 000005280	00057.200
APK 11	1722 GRAND OAK DR	5400 000006000	000006500
APK 11	1734 GRAND OAK DR	5400 000006000	000006500
APK 11	1750 GRAND OAK DR	5400 000006000	000006500
APK 11	1080 WINDSONG CIR	5400 000006000	000006500
APK 11	1074 WINDSONG CIR	5400 000006000	000006500
APK 11	1068 WINDSONG CIR	5400 000006000	000006500

23-21-28-7962-00-360 MARTHA ANN ZIKA REVOCABLE LIVING TRUST
 23-21-28-7962-00-370 NICKLE ANDREW JOSEPH
 23-21-28-7962-00-380 ACOSTA TIRADO GABRIEL ENRIQUE
 23-21-28-7962-00-390 ONEAL ROBERT W
 23-21-28-7962-00-400 STONAGE KEVIN CHARLES
 23-21-28-7962-00-410 LECLERC NIXON
 23-21-28-7962-00-420 SFR II BORROWER 2021-3 LLC
 23-21-28-7962-00-430 HILGAR GORDON J
 23-21-28-7962-00-440 ARWOOD DANIEL
 23-21-28-7962-00-450 WEEKLEY KELLY
 23-21-28-7962-00-460 THOMPSON CHARLES J
 23-21-28-7962-00-470 TRUE NORTH PROPERTY OWNER B LLC
 23-21-28-7962-00-480 ROBINSON ROXWELL JR
 23-21-28-7962-00-490 LPF BLVD ORLANDO LLC
 23-21-28-7962-00-500 PROGRESS RESIDENTIAL BORROWER 12 LLC
 23-21-28-7962-00-510 LOULODIS NICKOLAOS A
 23-21-28-7962-00-520 HISLOP LINDSELL C
 23-21-28-7962-00-530 2019-1 IH BORROWER L P
 23-21-28-7962-00-540 GAINES OLIN JR
 23-21-28-7962-00-550 CASA SOLUTIONS LLC
 23-21-28-7962-00-560 BECHT PAUL A
 23-21-28-7962-00-570 PHILOGENE RICKY
 23-21-28-7962-00-580 BARDROFF MICHAEL W
 23-21-28-7962-00-590 MEDINA SOPHIA L
 23-21-28-7962-00-600 AUGUSTO MICHAEL
 23-21-28-7962-00-610 MATEO RIVERA EDGAR ARNALDO
 23-21-28-7962-00-620 WRIGHT ADRIENNE L
 23-21-28-7962-00-630 FUENTES UWE WOLFGAN
 23-21-28-7962-00-640 JOHNSON NEVILLE E
 23-21-28-7962-00-650 KIRKLAND WILLIE R
 23-21-28-7962-00-660 CHEUNG KAM TUNG
 23-21-28-7962-00-670 WELKER RONALD V
 23-21-28-7962-00-680 REYES LUIS
 23-21-28-7962-00-690 DOLLISON BRENDA
 23-21-28-7962-00-700 FIORELLO THERESA M
 23-21-28-7962-00-710 MORRIS A KELLEY
 23-21-28-7962-00-720 FRANCOIS VIOLAYNE
 23-21-28-7962-00-730 BUSCH VIKKI L
 23-21-28-7962-00-740 ITTIKKURU DAVIS C
 23-21-28-7962-00-750 SMITH ROBERT L JR
 23-21-28-7962-00-760 LOMELI PLANAS JOSE LUIS
 23-21-28-7962-00-770 PATTERSON GERALD D
 23-21-28-7962-00-780 NETZER COURTNEY
 23-21-28-7962-00-790 INFANTE JUAN
 23-21-28-7962-00-800 2017-1 IH BORROWER L P
 23-21-28-7962-00-810 GUTIERREZ BRAHIAN
 23-21-28-7962-00-820 SIVELY NICOLE CHRISTIAN
 23-21-28-7962-00-830 WING JOHN C LIFE ESTATE
 23-21-28-7964-00-003 CITY OF APOPKA
 23-21-28-7964-00-010 MCCONNELL RYAN J
 23-21-28-7964-00-020 CSMA BLT LLC
 23-21-28-7964-00-030 HAMILTON FARRAH
 23-21-28-7964-00-040 PAEZ AVILDA YVONNE
 23-21-28-7964-00-050 BURT RENTALS FLORIDA LLC
 23-21-28-7964-00-060 DOUGLAS CHANDLER
 23-21-28-7964-00-070 LEVERENCE WILLIAM
 23-21-28-7964-00-080 LEON DEISY
 23-21-28-7964-00-090 CEPERO MARIA C
 23-21-28-7964-00-100 WOOD DEWAYNE
 23-21-28-7964-00-110 MARTINEZ JANET
 23-21-28-7964-00-120 MROZIENSKI DANIELLE MARIE
 23-21-28-7964-00-130 MOTT RACHEL
 23-21-28-7964-00-140 FEUERBACH KATHLEEN H

APK 11	1062 WINDSONG CIR	5400 000006000	000006500
APK 11	1056 WINDSONG CIR	5400 000006000	000006500
APK 11	1050 WINDSONG CIR	5400 000006000	000006500
APK 11	1044 WINDSONG CIR	5400 000006000	000006500
APK 11	1038 WINDSONG CIR	5400 000005280	00057.200
APK 11	1032 WINDSONG CIR	5400 000006000	000006500
APK 11	1014 WINDSONG CIR	5400 000006000	000006500
APK 11	1008 WINDSONG CIR	5400 000005280	00057.200
APK 11	1002 WINDSONG CIR	5400 000005280	00057.200
APK 11	996 WINDSONG CIR	5400 000005280	00057.200
APK 11	984 WINDSONG CIR	5400 000006000	000006500
APK 11	978 WINDSONG CIR	5400 000005280	00057.200
APK 11	972 WINDSONG CIR	5400 000006000	000006500
APK 11	966 WINDSONG CIR	5400 000006000	000006500
APK 11	960 WINDSONG CIR	5400 000006000	000006500
APK 11	1603 GRAND OAK DR	5400 000006000	000006500
APK 11	1621 GRAND OAK DR	5400 000006000	000006500
APK 11	1639 GRAND OAK DR	5400 000006000	000006500
APK 11	1657 GRAND OAK DR	5400 000005280	00057.200
APK 11	965 WINDSONG CIR	5400 000005280	00057.200
APK 11	971 WINDSONG CT	5400 000005280	000006500
APK 11	977 WINDSONG CT	5400 000006000	000006500
APK 11	983 WINDSONG CT	5400 000006000	000006500
APK 11	989 WINDSONG CT	5400 000006000	000006500
APK 11	995 WINDSONG CT	5400 000006000	000006500
APK 11	1001 WINDSONG CT	5400 000006000	000006500
APK 11	1005 WINDSONG CIR	5400 000006000	000006500
APK 11	1009 WINDSONG CIR	5400 000006000	000006500
APK 11	1013 WINDSONG CIR	5400 000005280	00057.200
APK 11	1017 WINDSONG CIR	5400 000005280	00057.200
APK 11	1021 WINDSONG CIR	5400 000006000	000006500
APK 11	1025 WINDSONG CIR	5400 000005280	00057.200
APK 11	1029 WINDSONG CIR	5400 000006000	000006500
APK 11	1033 WINDSONG CIR	5400 000006000	000006500
APK 11	1037 WINDSONG CIR	5400 000007200	000007800
APK 11	1041 WINDSONG CIR	5400 000006000	000006500
APK 11	1045 WINDSONG CIR	5400 000006000	000006500
APK 11	1049 WINDSONG CIR	5400 000006000	000006500
APK 11	1053 WINDSONG CIR	5400 000005280	00057.200
APK 11	1057 WINDSONG CIR	5400 000006000	000006500
APK 11	1061 WINDSONG CIR	5400 000006000	000006500
APK 11	1065 WINDSONG CIR	5400 000006000	000006500
APK 11	1067 WINDSONG CIR	5400 000006000	000006500
APK 11	1073 WINDSONG CIR	5400 000005280	00057.200
APK 11	1737 GRAND OAK DR	5400 000006000	000006500
APK 11	1751 GRAND OAK DR	5400 000006000	000006500
APK 11	1765 GRAND OAK DR	5400 000006000	000006500
APK 11	1779 GRAND OAK DR	5400 000006000	000006500
APK 11	1285 SHEELER OAKS DR	5400 000018000	000019500
APK 11	961 SADDLEBACK RIDGE RD	5400 000006000	000006500
APK 11	973 SADDLEBACK RIDGE RD	5400 000005280	00057.200
APK 11	985 SADDLEBACK RIDGE RD	5400 000006000	000006500
APK 11	997 SADDLEBACK RIDGE RD	5400 000005280	00057.200
APK 11	1007 SADDLEBACK RIDGE RD	5400 000005280	00057.200
APK 11	1019 SADDLEBACK RIDGE RD	5400 000005280	00057.200
APK 11	1031 SADDLEBACK RIDGE RD	5400 000005280	00057.200
APK 11	1043 SADDLEBACK RIDGE RD	5400 000005280	00057.200
APK 11	1055 SADDLEBACK RIDGE RD	5400 000005280	00057.200
APK 11	1067 SADDLEBACK RIDGE RD	5400 000005280	00057.200
APK 11	1079 SADDLEBACK RIDGE RD	5400 000005280	00057.200
APK 11	1091 SADDLEBACK RIDGE RD	5400 000005280	00057.200
APK 11	1103 SADDLEBACK RIDGE RD	5400 000005280	00057.200
APK 11	1115 SADDLEBACK RIDGE RD	5400 000005280	00057.200

23-21-28-7964-00-150 JAMES CHERYL C
 23-21-28-7964-00-160 ONIASSE CHANTALE
 23-21-28-7964-00-170 FRASER ANDREW
 23-21-28-7964-00-180 TIRADO JOSHUA A
 23-21-28-7964-00-190 OLIVERO MANUEL
 23-21-28-7964-00-200 PERKINS DEBRA A SWIFT
 23-21-28-7964-00-210 SIMS DANIEL
 23-21-28-7964-00-220 RODRIGUEZ MARTIN A
 23-21-28-7964-00-230 PHOUNSAVATH SONEPHET
 23-21-28-7964-00-240 DURRE DAVID MICHAEL
 23-21-28-7964-00-250 SANTANA KELVIN
 23-21-28-7964-00-260 SRP SUB LLC
 23-21-28-7964-00-270 CORDOVA ALFREDO RICARDO
 23-21-28-7964-00-280 ESCOBAR ANTONINO
 23-21-28-7964-00-290 GOMEZ LAURA
 23-21-28-7964-00-300 PROGRESS RESIDENTIAL BORROWER 16 LLC
 23-21-28-7964-00-310 RESENDE WALLACE A
 23-21-28-7964-00-320 FALLOON ALBERT E
 23-21-28-7964-00-330 BRENDA A MAHANY TRUST
 23-21-28-7964-00-340 RAMIREZ REYNOSA JOEL
 23-21-28-7964-00-350 TAYLOR DIANA L
 23-21-28-7964-00-360 DELOSTRINOS BRIAN
 23-21-28-7964-00-370 CHEUNG KAM TUNG
 23-21-28-7964-00-380 PROGRESS RESIDENTIAL BORROWER 15 LLC
 23-21-28-7964-00-390 PARDO MORENO DANIELA
 23-21-28-7964-00-400 SANCHEZ ENRIQUE
 23-21-28-7964-00-410 SCHNELL JANICE E
 23-21-28-7964-00-420 HODGE MONDRELL
 23-21-28-7964-00-430 STOREY ANDREW T
 23-21-28-7964-00-440 RIVERA BETSY
 23-21-28-7964-00-450 MILE HIGH BORROWER 1 (VALUE) LLC
 23-21-28-7964-00-460 SANTANA CAROLYN
 23-21-28-7964-00-470 CPI/AMHERST SFR PROGRAM OWNER L L C
 23-21-28-7964-00-480 RDB HOLDINGS GROUP LLC
 23-21-28-7964-00-490 DOSSEY KEITH F
 23-21-28-7964-00-500 WOODS EDDIE JR
 23-21-28-7964-00-510 VAGTS TODD D
 23-21-28-7964-00-520 APONE DANIEL
 23-21-28-7964-00-530 PIERRE-LOUIS VLADIMY
 23-21-28-7964-00-540 FICIL ROSE CAMILLE
 23-21-28-7964-00-550 RIOS DAVID
 23-21-28-7964-00-560 STEVENS KRISTINA L
 23-21-28-7964-00-570 THEISS BRANDON J
 23-21-28-7964-00-580 BAF ASSETS 6 LLC
 23-21-28-7964-00-590 SFR INVESTMENTS V BORROWER 1 LLC
 23-21-28-7964-00-600 FRANKLIN MICHAEL A
 23-21-28-7964-00-610 PAFFORD CHARLES W
 23-21-28-7964-00-620 RAMOS MIQUEL ANTONIO
 23-21-28-7964-00-630 MEDNICK STEWART A
 23-21-28-7964-00-640 VALENTIN JANETTE
 23-21-28-7964-00-650 CRUZ GUZMAN SAMUEL
 23-21-28-7964-00-660 WESLEY KAREN W
 23-21-28-7964-00-670 JOHN B HAUSER AND CAROLYN F HAUSER REVOCABLE TRUST
 23-21-28-7964-00-680 SKOLNIK KOLBY
 23-21-28-7964-00-690 SANTIAGO IRMA
 23-21-28-7964-00-700 CHAMBERS DALANIKA A
 23-21-28-7964-00-710 WARREN BRENDA
 23-21-28-7964-00-720 VINCENT SHANTE PATRICE
 23-21-28-7964-00-730 MOORE DOROTHY T
 23-21-28-7964-00-740 MORRIS REVOCABLE TRUST
 23-21-28-7964-00-750 MORRIS KENNETH W
 23-21-28-7964-00-760 NEWMAN WILLIAM F
 23-21-28-7964-00-770 NEWMAN WILLIAM F

APK 11	1127 SADDLEBACK RIDGE RD	5400 000005280	00057.200
APK 11	1139 SADDLEBACK RIDGE RD	5400 000005280	00057.200
APK 11	1151 SADDLEBACK RIDGE RD	5400 000005280	00057.200
APK 11	1163 SADDLEBACK RIDGE RD	5400 000005280	00057.200
APK 11	1175 SADDLEBACK RIDGE RD	5400 000005280	00057.200
APK 11	1187 SADDLEBACK RIDGE RD	5400 000005280	00057.200
APK 11	1199 SADDLEBACK RIDGE RD	5400 000005280	00057.200
APK 11	1205 SADDLEBACK RIDGE RD	5400 000005280	00057.200
APK 11	1211 SADDLEBACK RIDGE RD	5400 000005280	00057.200
APK 11	1217 SADDLEBACK RIDGE RD	5400 000005280	00057.200
APK 11	1223 SADDLEBACK RIDGE RD	5400 000005280	00057.200
APK 11	1753 SUMMIT CHASE AVE	5400 000005280	00057.200
APK 11	1761 SUMMIT CHASE AVE	5400 000005280	00057.200
APK 11	1769 SUMMIT CHASE AVE	5400 000005280	00057.200
APK 11	1777 SUMMIT CHASE AVE	5400 000005280	00057.200
APK 11	1785 SUMMIT CHASE AVE	5400 000005280	00057.200
APK 11	1789 SUMMIT CHASE AVE	5400 000005280	00057.200
APK 11	1793 SUMMIT CHASE AVE	5400 000005280	00057.200
APK 11	1792 SUMMIT CHASE AVE	5400 000005280	00057.200
APK 11	1784 SUMMIT CHASE AVE	5400 000005280	00057.200
APK 11	1776 SUMMIT CHASE AVE	5400 000005280	00057.200
APK 11	1768 SUMMIT CHASE AVE	5400 000005280	00057.200
APK 11	1760 SUMMIT CHASE AVE	5400 000005280	00057.200
APK 11	1752 SUMMIT CHASE AVE	5400 000005280	00057.200
APK 11	1172 MILL RUN CIR	5400 000005280	00057.200
APK 11	1166 MILL RUN CIR	5400 000005280	00057.200
APK 11	1160 MILL RUN CIR	5400 000006000	000006500
APK 11	1154 MILL RUN CIR	5400 000005280	00057.200
APK 11	1148 MILL RUN CIR	5400 000005280	00057.200
APK 11	1142 MILL RUN CIR	5400 000005280	00057.200
APK 11	1136 MILL RUN CIR	5400 000005280	00057.200
APK 11	1130 MILL RUN CIR	5400 000005280	00057.200
APK 11	1124 MILL RUN CIR	5400 000005280	00057.200
APK 11	1118 MILL RUN CIR	5400 000005280	00057.200
APK 11	1112 MILL RUN CIR	5400 000005280	00057.200
APK 11	1106 MILL RUN CIR	5400 000005280	00057.200
APK 11	1096 MILL RUN CIR	5400 000005280	00057.200
APK 11	1088 MILL RUN CIR	5400 000005280	00057.200
APK 11	1076 MILL RUN CIR	5400 000005280	00057.200
APK 11	1064 MILL RUN CIR	5400 000006000	000006500
APK 11	1052 MILL RUN CIR	5400 000005280	00057.200
APK 11	1040 MILL RUN CIR	5400 000005280	00057.200
APK 11	1028 MILL RUN CIR	5400 000005280	00057.200
APK 11	1037 MILL RUN CIR	5400 000005280	00057.200
APK 11	1056 SADDLEBACK RIDGE RD	5400 000005280	00057.200
APK 11	1092 SADDLEBACK RIDGE RD	5400 000005280	00057.200
APK 11	1104 SADDLEBACK RIDGE RD	5400 000005280	00057.200
APK 11	1116 SADDLEBACK RIDGE RD	5400 000005280	00057.200
APK 11	1128 SADDLEBACK RIDGE RD	5400 000005280	00057.200
APK 11	1140 SADDLEBACK RIDGE RD	5400 000005280	00057.200
APK 11	1152 SADDLEBACK RIDGE RD	5400 000005280	00057.200
APK 11	1153 MILL RUN CIR	5400 000005280	00057.200
APK 11	1129 MILL RUN CIR	5400 000005280	00057.200
APK 11	1121 MILL RUN CIR	5400 000005280	00057.200
APK 11	1113 MILL RUN CIR	5400 000005280	00057.200
APK 11	1105 MILL RUN CIR	5400 000005280	00057.200
APK 11	1093 MILL RUN CIR	5400 000005280	00057.200
APK 11	1085 MILL RUN CIR	5400 000005280	00057.200
APK 11	1059 MILL RUN CIR	5400 000005280	00057.200
APK 11	1107 INDIAN BLUFF DR	5400 000005280	00057.200
APK 11	1119 INDIAN BLUFF DR	5400 000005280	00057.200
APK 11	1131 INDIAN BLUFF DR	5400 000005280	00057.200
APK 11	1143 INDIAN BLUFF DR	5400 000006000	000006500

23-21-28-7964-00-780	KAMINSKY SHANE STEPHEN	APK 11	1890 SUMMIT CHASE AVE	5400 000005280	00057.200
23-21-28-7964-00-790	SWARTZ JENNIFER	APK 11	1878 SUMMIT CHASE AVE	5400 000005280	00057.200
23-21-28-7964-00-800	DECARIA RALPH	APK 11	1866 SUMMIT CHASE AVE	5400 000006000	000006500
23-21-28-7964-00-810	JASON CHAO REVOCABLE TRUST	APK 11	1854 SUMMIT CHASE AVE	5400 000005280	00057.200
23-21-28-7964-00-820	HALL LISA K	APK 11	1842 SUMMIT CHASE AVE	5400 000005280	00057.200
23-21-28-7964-00-830	ZARZUELA ALAINA	APK 11	1830 SUMMIT CHASE AVE	5400 000005280	00057.200
23-21-28-7964-00-840	1818 SUMMIT CHASE TRUST	APK 11	1818 SUMMIT CHASE AVE	5400 000005280	00057.200
23-21-28-7964-00-850	1806 SUMMIT CHASE TRUST	APK 11	1806 SUMMIT CHASE AVE	5400 000005280	00057.200
23-21-28-7964-00-860	PROGRESS RESIDENTIAL BORROWER 11 LLC	APK 11	1807 SUMMIT CHASE AVE	5400 000005280	00057.200
23-21-28-7964-00-870	MELENDEZ CHARLES	APK 11	1819 SUMMIT CHASE AVE	5400 000005280	00057.200
23-21-28-7964-00-880	DAABOUL JORGE J	APK 11	1831 SUMMIT CHASE AVE	5400 000005280	00057.200
23-21-28-7964-00-890	LEWIS APRIL SUE	APK 11	1843 SUMMIT CHASE AVE	5400 000005280	00057.200
23-21-28-7964-00-900	QUATTRY CATHERINE ANN	APK 11	1855 SUMMIT CHASE AVE	5400 000005280	00057.200
23-21-28-7964-00-910	SMITH DIANNE M	APK 11	1867 SUMMIT CHASE AVE	5400 000005280	00057.200
23-21-28-7964-00-920	PEREZ JOEL	APK 11	1879 SUMMIT CHASE AVE	5400 000005280	00057.200
23-21-28-7964-00-930	HUDAK LORI E	APK 11	1891 SUMMIT CHASE AVE	5400 000005280	00057.200
23-21-28-7964-00-940	BAF 3 LLC	APK 11	1260 INDIAN BLUFF DR	5400 000005280	00057.200
23-21-28-7964-00-950	HOKE BARRET R	APK 11	1254 INDIAN BLUFF DR	5400 000005280	00057.200
23-21-28-7964-00-960	KRAFT ANNA MARIE LIFE ESTATE	APK 11	1248 INDIAN BLUFF DR	5400 000005280	00057.200
23-21-28-7964-00-970	GRAVES HEATHER MARIE	APK 11	1242 INDIAN BLUFF DR	5400 000005280	00057.200
23-21-28-7964-00-980	SRAM PACK I-A L L C	APK 11	1236 INDIAN BLUFF DR	5400 000005280	00057.200
23-21-28-7964-00-990	HALL JENNIFER	APK 11	1230 INDIAN BLUFF DR	5400 000005280	00057.200
23-21-28-7964-01-000	BURKE DAVID J	APK 11	1224 INDIAN BLUFF DR	5400 000005280	00057.200
23-21-28-7964-01-010	LANGHOFF ASHLEY	APK 11	1218 INDIAN BLUFF DR	5400 000005280	00057.200
23-21-28-7964-01-020	DIUDONNE HEROL	APK 11	1212 INDIAN BLUFF DR	5400 000005280	00057.200
23-21-28-7964-01-030	TRUJILLO ENRIQUE	APK 11	1206 INDIAN BLUFF DR	5400 000005280	00057.200
23-21-28-7964-01-031	IMMIGRATION CONSULTING AND TAX USA LLC	APK 11	1202 INDIAN BLUFF DR	5400 000003600	000003900
23-21-28-7964-01-040	LIZAMA ANITA R	APK 11	1196 INDIAN BLUFF CT	5400 000005280	00057.200
23-21-28-7964-01-050	BROWNOLD BRENDA GAIL	APK 11	1188 INDIAN BLUFF CT	5400 000005280	00057.200
23-21-28-7964-01-060	PRADO GREG A	APK 11	1180 INDIAN BLUFF CT	5400 000005280	00057.200
23-21-28-7964-01-070	DENTON TAMMY L	APK 11	1172 INDIAN BLUFF CT	5400 000005280	00057.200
23-21-28-7964-01-080	PEREZ SALVADOR	APK 11	1164 INDIAN BLUFF CT	5400 000006000	000006500
23-21-28-7964-01-090	KEA STANFORD LAMONT	APK 11	1156 INDIAN BLUFF CT	5400 000005280	00057.200
23-21-28-7964-01-100	DUBE RICHARD F	APK 11	1148 INDIAN BLUFF CT	5400 000005280	00057.200
23-21-28-7964-01-110	ORTIZ CHARLEAN	APK 11	1140 INDIAN BLUFF CT	5400 000005280	00057.200
23-21-28-7964-01-120	ARBELAEZ PATRICIA	APK 11	1132 INDIAN BLUFF CT	5400 000005280	00057.200
23-21-28-7964-01-130	CAYCHO LUIS ALEXANDER	APK 11	1122 INDIAN BLUFF CT	5400 000005280	00057.200
23-21-28-7964-01-140	STRICKLAND SHARINA	APK 11	1116 INDIAN BLUFF CT	5400 000005280	00057.200
23-21-28-7964-01-150	ROSS ESTELLA E LIFE ESTATE	APK 11	1108 INDIAN BLUFF CT	5400 000005280	00057.200
23-21-28-7966-00-010	BORDEAU ARMOND A	APK 11	1808 IROQUOIS DR	5400 000005280	00057.200
23-21-28-7966-00-020	JENKINS JANICE L	APK 11	1820 IROQUOIS DR	5400 000005280	00057.200
23-21-28-7966-00-030	RADIN RICHARD V	APK 11	1832 IROQUOIS DR	5400 000005280	00057.200
23-21-28-7966-00-040	MORTON WILLIAM T	APK 11	1844 IROQUOIS DR	5400 000005280	00057.200
23-21-28-7966-00-050	CORREA ANTONIO LEONARDO	APK 11	1868 IROQUOIS DR	5400 000005280	00057.200
23-21-28-7966-00-060	SHELLY DAWN GLENN LIVING TRUST	APK 11	1880 IROQUOIS DR	5400 000005280	00057.200
23-21-28-7966-00-070	HERNANDEZ-SERVIN IVVAN	APK 11	1892 IROQUOIS DR	5400 000005280	00057.200
23-21-28-7966-00-080	WIZZART NADINE	APK 11	1262 INDIAN BLUFF DR	5400 000005280	00057.200
23-21-28-7966-00-090	KONIGSBERGER KATHRYN I	APK 11	1264 INDIAN BLUFF DR	5400 000005280	00057.200
23-21-28-7966-00-100	OGANDO ANGELA E	APK 11	1266 INDIAN BLUFF DR	5400 000005280	00057.200
23-21-28-7966-00-110	JOHNSON RALPH R	APK 11	1268 INDIAN BLUFF DR	5400 000005280	00057.200
23-21-28-7966-00-120	HUDON SFR PROPERTY HOLDINGS II LLC	APK 11	1270 INDIAN BLUFF DR	5400 000005280	00057.200
23-21-28-7966-00-130	FAJARDO PEDRO N ESTATE	APK 11	1272 INDIAN BLUFF DR	5400 000005280	00057.200
23-21-28-7966-00-140	TORRES EVELYN	APK 11	1274 INDIAN BLUFF DR	5400 000005280	00057.200
23-21-28-7966-00-150	WILLEVER DANE P	APK 11	1276 INDIAN BLUFF DR	5400 000005280	00057.200
23-21-28-7966-00-160	BARONA LEONARDO	APK 11	1278 INDIAN BLUFF DR	5400 000005280	00057.200
23-21-28-7966-00-170	CALDERON KIARA M	APK 11	1280 INDIAN BLUFF DR	5400 000005280	00057.200
23-21-28-7966-00-180	VANDERBILT STACIE	APK 11	1282 INDIAN BLUFF DR	5400 000005280	00057.200
23-21-28-7966-00-190	ALMANZAR RIVAS FELIX ENNIE	APK 11	1284 INDIAN BLUFF DR	5400 000005280	00057.200
23-21-28-7966-00-200	GONZALEZ MIGUEL	APK 11	1286 INDIAN BLUFF DR	5400 000005280	00057.200
23-21-28-7966-00-210	WM INVESTMENTS NEW USA LLC	APK 11	1895 SNAPDRAGON CT	5400 000005280	00057.200
23-21-28-7966-00-220	RODRIGUEZ QUINTANA CIRIAM NINOSKY	APK 11	1883 SNAPDRAGON CT	5400 000005280	00057.200
23-21-28-7966-00-230	DE JESUS VEGA ELINETTE	APK 11	1865 SNAPDRAGON CT	5400 000005280	00057.200
23-21-28-7966-00-240	HARDEN ELFLETA	APK 11	1853 SNAPDRAGON CT	5400 000005280	00057.200

23-21-28-7966-00-250 JOHN WINSTON
 23-21-28-7966-00-260 HUANG YA-TING
 23-21-28-7966-00-270 WALLACE CHRISTOPHER
 23-21-28-7966-00-280 GAY ZACKERY EDWARD
 23-21-28-7966-00-290 HYLANDS DEREK ALAN
 23-21-28-7966-00-300 AGW PROPERTIES LLC
 23-21-28-7966-00-310 RICE STEPHEN E
 23-21-28-7966-00-320 BRODERSEN BAYLEE
 23-21-28-7966-00-330 2019-1 IH BORROWER L P
 23-21-28-7966-00-340 FIGUEROA JESSICA
 23-21-28-7966-00-350 RODRIGUEZ MARCIANO AGUIAR
 23-21-28-7966-00-360 THOMAS BRICKLEY REVOCABLE TRUST
 23-21-28-7966-00-370 JAFFAT DEVON
 23-21-28-7966-00-380 JI QINGWEI
 23-21-28-7966-00-390 YS AVON SFR III PROPCO LLC
 23-21-28-7966-00-400 PROGRESS RESIDENTIAL BORROWER 18 LLC
 23-21-28-7966-00-410 REGLA CHRISTIAN
 23-21-28-7966-00-420 PEREZ CECILIA
 23-21-28-7966-00-430 HPA US1 LLC
 23-21-28-7966-00-440 BRIGGLE WILLIAM B LIFE ESTATE
 23-21-28-7966-00-450 DEESON CHRISTINA R
 23-21-28-7966-00-460 STAKER KARLA J
 23-21-28-7966-00-470 REDFIN PROPERTIES LLC
 23-21-28-7966-00-480 HANSON JAMES W
 23-21-28-7966-00-490 ORTIZ JETZEL
 23-21-28-7966-00-500 VELASQUEZ RICARDO
 23-21-28-7966-00-510 WELBORN ANTHONY
 23-21-28-7966-00-520 SCHOENBAUER JOSHUA LEE
 23-21-28-7966-00-530 TAYLOR ROBIN E
 23-21-28-7966-00-540 1760 SADDLEBACK RIDGE ROAD LAND TRUST
 23-21-28-7966-00-550 JOAN OF ARC FL LLC
 23-21-28-7966-00-560 FREY TERRY ANN PRESTON
 23-21-28-7966-00-570 GAUTHIER KATIA FABIENNE
 23-21-28-7966-00-580 LALLMAN KUMARIE
 23-21-28-7966-00-590 LONG BRIAN R
 23-21-28-7966-00-600 BELL ROY
 23-21-28-7966-00-610 LIDSTONE DAVID A
 23-21-28-7966-00-620 AQUINO DANIEL A
 23-21-28-7966-00-630 DRAPER ELIZABETH
 23-21-28-7966-00-640 LEBRON GILBERT 50%
 23-21-28-7966-00-650 CARTER RANDOLPH J
 23-21-28-7966-00-660 ROLLINS BRUCE J
 23-21-28-7966-00-670 MCGUIRE NICOLETTE R
 23-21-28-7966-00-680 BROWN DWAYNE
 23-21-28-7966-00-690 GILBERT TERESITA L
 23-21-28-7966-00-700 ANDERSON SAMUEL J
 23-21-28-7966-00-710 FLORESTAL MERVIL
 23-21-28-7966-00-720 HERNANDEZ DEBRA LEE
 23-21-28-7966-00-730 MICHEL RICHARD A
 23-21-28-7966-00-740 ARNOLD BRANDON
 23-21-28-7966-00-750 VILERA DE ARMAS WAYNER JAIVER
 23-21-28-7966-00-760 RINAUDO FLORENCE EDNA
 23-21-28-7966-00-770 IVILL MICHELE
 23-21-28-7966-00-780 TORRES JESUS RAMON
 23-21-28-7966-00-790 CAMP APRIL E
 23-21-28-7966-00-800 WATKINS JEFFERY A
 23-21-28-7966-00-810 LOPEZ PAMELA
 23-21-28-7966-00-820 BURT ANNETTE ELISE
 23-21-28-7966-00-830 WILSON SYLVIA D LIFE ESTATE
 23-21-28-7966-00-840 BAF ASSETS 2 LLC
 23-21-28-7966-00-850 HALL RAMESH J
 23-21-28-7966-00-860 RS RENTAL III-A LLC
 23-21-28-7966-00-870 BENNETT MARY ANNE

APK 11	1841 SNAPDRAGON CT	5400 000005280	00057.200
APK 11	1835 SNAPDRAGON CT	5400 000005280	00057.200
APK 11	1823 SNAPDRAGON CT	5400 000005280	00057.200
APK 11	1817 SNAPDRAGON CT	5400 000005280	00057.200
APK 11	1811 SNAPDRAGON CT	5400 000005280	00057.200
APK 11	1810 SNAPDRAGON CT	5400 000005280	00057.200
APK 11	1816 SNAPDRAGON CT	5400 000005280	00057.200
APK 11	1840 SNAPDRAGON CT	5400 000005280	00057.200
APK 11	1864 SNAPDRAGON CT	5400 000005280	00057.200
APK 11	1882 SNAPDRAGON CT	5400 000005280	00057.200
APK 11	1894 SNAPDRAGON CT	5400 000005280	00057.200
APK 11	1893 IROQUOIS DR	5400 000005280	00057.200
APK 11	1881 IROQUOIS DR	5400 000005280	00057.200
APK 11	1869 IROQUOIS DR	5400 000005280	00057.200
APK 11	1845 IROQUOIS DR	5400 000005280	00057.200
APK 11	1833 IROQUOIS DR	5400 000005280	00057.200
APK 11	1821 IROQUOIS DR	5400 000005280	00057.200
APK 11	1815 IROQUOIS DR	5400 000005280	00057.200
APK 11	1809 IROQUOIS DR	5400 000005280	00057.200
APK 11	1791 IROQUOIS DR	5400 000005280	00057.200
APK 11	1783 IROQUOIS DR	5400 000005280	00057.200
APK 11	1779 IROQUOIS DR	5400 000005280	00057.200
APK 11	1775 IROQUOIS DR	5400 000005280	00057.200
APK 11	1771 IROQUOIS DR	5400 000005280	00057.200
APK 11	1767 IROQUOIS DR	5400 000005280	00057.200
APK 11	1763 IROQUOIS DR	5400 000005280	00057.200
APK 11	1759 IROQUOIS DR	5400 000005280	00057.200
APK 11	1755 IROQUOIS DR	5400 000005280	00057.200
APK 11	1756 SADDLEBACK RIDGE RD	5400 000005280	00057.200
APK 11	1760 SADDLEBACK RIDGE RD	5400 000005280	00057.200
APK 11	1764 SADDLEBACK RIDGE RD	5400 000006000	000006500
APK 11	1768 SADDLEBACK RIDGE RD	5400 000005280	00057.200
APK 11	1772 SADDLEBACK RIDGE RD	5400 000005280	00057.200
APK 11	1776 SADDLEBACK RIDGE RD	5400 000005280	00057.200
APK 11	1780 SADDLEBACK RIDGE RD	5400 000005280	00057.200
APK 11	1784 SADDLEBACK RIDGE RD	5400 000005280	00057.200
APK 11	1792 SADDLEBACK RIDGE RD	5400 000005280	00057.200
APK 11	1797 SADDLEBACK RIDGE RD	5400 000006000	000006500
APK 11	1793 SADDLEBACK RIDGE RD	5400 000005280	00057.200
APK 11	1785 SADDLEBACK RIDGE RD	5400 000005280	00057.200
APK 11	1781 SADDLEBACK RIDGE RD	5400 000005280	00057.200
APK 11	1777 SADDLEBACK RIDGE RD	5400 000005280	00057.200
APK 11	1773 SADDLEBACK RIDGE RD	5400 000005280	00057.200
APK 11	1769 SADDLEBACK RIDGE RD	5400 000005280	00057.200
APK 11	1765 SADDLEBACK RIDGE RD	5400 000005280	00057.200
APK 11	1761 SADDLEBACK RIDGE RD	5400 000005280	00057.200
APK 11	1759 SADDLEBACK RIDGE RD	5400 000005280	00057.200
APK 11	1757 SADDLEBACK RIDGE RD	5400 000005280	00057.200
APK 11	1283 SADDLEBACK RIDGE RD	5400 000005280	00057.200
APK 11	1277 SADDLEBACK RIDGE RD	5400 000005280	00057.200
APK 11	1271 SADDLEBACK RIDGE RD	5400 000005280	00057.200
APK 11	1265 SADDLEBACK RIDGE RD	5400 000005280	00057.200
APK 11	1259 SADDLEBACK RIDGE RD	5400 000005280	00057.200
APK 11	1253 SADDLEBACK RIDGE RD	5400 000005280	00057.200
APK 11	1247 SADDLEBACK RIDGE RD	5400 000005280	00057.200
APK 11	1241 SADDLEBACK RIDGE RD	5400 000005280	00057.200
APK 11	1235 SADDLEBACK RIDGE RD	5400 000005280	00057.200
APK 11	1229 SADDLEBACK RIDGE RD	5400 000005280	00057.200
APK 11	1754 IROQUOIS DR	5400 000005280	00057.200
APK 11	1758 IROQUOIS DR	5400 000005280	00057.200
APK 11	1762 IROQUOIS DR	5400 000005280	00057.200
APK 11	1766 IROQUOIS DR	5400 000005280	00057.200
APK 11	1770 IROQUOIS DR	5400 000005280	00057.200

23-21-28-7966-00-880	PHEBE BEATRICE	APK 11	1774 IROQUOIS DR	5400 000005280	00057.200
23-21-28-7966-00-890	RICHARDSON WILLIAM	APK 11	1782 IROQUOIS DR	5400 000005280	00057.200
23-21-28-7966-00-900	RIVERA MAXIMINO JR	APK 11	1790 IROQUOIS DR	5400 000005280	00057.200
23-21-28-7968-00-010	AMAYA RIVERA ANTONIO K	APK 11	1143 PIN OAK DR	5400 000005280	00057.200
23-21-28-7968-00-020	PRAIS TIFFANY	APK 11	1151 PIN OAK DR	5400 000005280	00057.200
23-21-28-7968-00-030	DAVIS AARON SCOTT	APK 11	1159 PIN OAK DR	5400 000005280	00057.200
23-21-28-7968-00-040	WHATLEY BERRY	APK 11	1167 PIN OAK DR	5400 000005280	00057.200
23-21-28-7968-00-050	PROGRESS RESIDENTIAL BORROWER 3 LLC	APK 11	1175 PIN OAK DR	5400 000005280	00057.200
23-21-28-7968-00-060	AO PROPCO 1 LLC	APK 11	1183 PIN OAK DR	5400 000005280	00057.200
23-21-28-7968-00-070	PEREZ-PAGAN SHIRLEY	APK 11	1207 PIN OAK DR	5400 000005280	00057.200
23-21-28-7968-00-080	AREVALO RUS MERY	APK 11	1211 PIN OAK DR	5400 000005280	00057.200
23-21-28-7968-00-090	MCCLANAHAN PATRICK A	APK 11	1215 PIN OAK DR	5400 000005280	00057.200
23-21-28-7968-00-100	CATENA VII LLC	APK 11	1219 PIN OAK DR	5400 000005280	00057.200
23-21-28-7968-00-110	VARGAS PONCE DANIA	APK 11	1223 PIN OAK DR	5400 000005280	00057.200
23-21-28-7968-00-120	2019-1 IH BORROWER L P	APK 11	1227 PIN OAK DR	5400 000005280	00057.200
23-21-28-7968-00-130	SIMON NANCY	APK 11	1231 PIN OAK DR	5400 000005280	00057.200
23-21-28-7968-00-140	2018-4 IH BORROWER LP	APK 11	1235 PIN OAK DR	5400 000005280	00057.200
23-21-28-7968-00-150	ALTO ASSET COMPANY 5 LLC	APK 11	1239 PIN OAK DR	5400 000005280	00057.200
23-21-28-7968-00-160	HARDRIDGE KATONYA M	APK 11	1243 PIN OAK DR	5400 000005280	00057.200
23-21-28-7968-00-170	ROBINSON CHRISTY D LIFE ESTATE	APK 11	1247 PIN OAK DR	5400 000005280	00057.200
23-21-28-7968-00-180	IDLE JERRY D	APK 11	1251 PIN OAK DR	5400 000005280	00057.200
23-21-28-7968-00-190	ROACH ROBERT WILLIAM	APK 11	1255 PIN OAK DR	5400 000005280	00057.200
23-21-28-7968-00-200	JORDAN JANICE	APK 11	1259 PIN OAK DR	5400 000005280	00057.200
23-21-28-7968-00-210	DALEY CONROY	APK 11	1263 PIN OAK DR	5400 000005280	00057.200
23-21-28-7968-00-220	ALDABA ISIDRO A	APK 11	1267 PIN OAK DR	5400 000005280	00057.200
23-21-28-7968-00-230	PERSAUD MATTHEW A	APK 11	1271 PIN OAK DR	5400 000005280	00057.200
23-21-28-7968-00-240	PROGRESS RESIDENTIAL BORROWER 13 LLC	APK 11	1275 PIN OAK DR	5400 000005280	00057.200
23-21-28-7968-00-250	DIAZ RAMON	APK 11	1279 PIN OAK DR	5400 000005280	00057.200
23-21-28-7968-00-260	HERNANDEZ BLANCO ABIESER	APK 11	1283 PIN OAK DR	5400 000005280	00057.200
23-21-28-7968-00-270	LAMBERT JAY	APK 11	1287 PIN OAK DR	5400 000005280	00057.200
23-21-28-7968-00-280	HERRERA MARLENE A	APK 11	1291 PIN OAK DR	5400 000005280	00057.200
23-21-28-7968-00-290	PROGRESS RESIDENTIAL BORROWER 2 LLC	APK 11	1280 PIN OAK DR	5400 000005280	00057.200
23-21-28-7968-00-300	VILLANUEVA MEYER GABRIEL ARTURO	APK 11	1276 PIN OAK DR	5400 000005280	00057.200
23-21-28-7968-00-310	GUZMAN SHERYL A	APK 11	1272 PIN OAK DR	5400 000005280	00057.200
23-21-28-7968-00-320	STEPHENS ROSEMARY	APK 11	1268 PIN OAK DR	5400 000005280	00057.200
23-21-28-7968-00-330	MATHLIN JOSHUA	APK 11	1264 PIN OAK DR	5400 000005280	00057.200
23-21-28-7968-00-340	OWEN TERRI L	APK 11	1260 PIN OAK DR	5400 000005280	00057.200
23-21-28-7968-00-350	BETANCOURT MARTA E	APK 11	1256 PIN OAK DR	5400 000005280	00057.200
23-21-28-7968-00-360	WRIGHT LIZZIE MAE	APK 11	1252 PIN OAK DR	5400 000005280	00057.200
23-21-28-7968-00-370	STANCIL DEBORAH S	APK 11	1248 PIN OAK DR	5400 000005280	00057.200
23-21-28-7968-00-380	OSEGUERA JUAN	APK 11	1244 PIN OAK DR	5400 000005280	00057.200
23-21-28-7968-00-390	KOLLER THEODORE JR LIFE ESTATE	APK 11	1240 PIN OAK DR	5400 000005280	00057.200
23-21-28-7968-00-400	BAF ASSETS 3 LLC	APK 11	1236 PIN OAK DR	5400 000005280	00057.200
23-21-28-7968-00-410	MATHURIN MAC DALYE	APK 11	1232 PIN OAK DR	5400 000005280	00057.200
23-21-28-7968-00-420	SWIFT RYAN J	APK 11	1228 PIN OAK DR	5400 000005280	00057.200
23-21-28-7968-00-430	TALON FW RESIDENTIAL HOME BUYER LLC	APK 11	1224 PIN OAK DR	5400 000005280	00057.200
23-21-28-7968-00-440	FUNG MAPLE	APK 11	1220 PIN OAK DR	5400 000005280	00057.200
23-21-28-7968-00-450	KUSY ALEXANDER S	APK 11	1216 PIN OAK DR	5400 000005280	00057.200
23-21-28-7968-00-460	COUVILLION PAUL O	APK 11	1212 PIN OAK DR	5400 000005280	00057.200
23-21-28-7968-00-480	CONFIDENTIAL	APK 11	1184 PIN OAK DR	5400 000005280	00057.200
23-21-28-7968-00-490	LEGER STEVEN	APK 11	1176 PIN OAK DR	5400 000005280	00057.200
23-21-28-7968-00-500	GARCIA LAURA ANGELICA ESPINOZA	APK 11	1168 PIN OAK DR	5400 000005280	00057.200
23-21-28-7968-00-510	THEODULE GEORGES	APK 11	1160 PIN OAK DR	5400 000005280	00057.200
23-21-28-7968-00-520	SEDELY BRIAN PAUL	APK 11	1146 PIN OAK DR	5400 000005280	00057.200
23-21-28-7968-00-530	RAMEAU BERNARD A	APK 11	1229 ASHWORTH DR	5400 000005280	00057.200
23-21-28-7968-00-540	2017-1 IH BORROWER L P	APK 11	1233 ASHWORTH DR	5400 000005280	00057.200
23-21-28-7968-00-550	GREGORY DALE W	APK 11	1237 ASHWORTH DR	5400 000005280	00057.200
23-21-28-7968-00-560	ARMM ASSET COMPANY 2 LLC	APK 11	1241 ASHWORTH DR	5400 000005280	00057.200
23-21-28-7968-00-570	BERRIOS ELIOT	APK 11	1245 ASHWORTH DR	5400 000005280	00057.200
23-21-28-7968-00-580	STRUBEL STEVEN J	APK 11	1249 ASHWORTH DR	5400 000005280	00057.200
23-21-28-7968-00-590	TAH 2017-1 BORROWER LLC	APK 11	1253 ASHWORTH DR	5400 000005280	00057.200
23-21-28-7968-00-600	STRAPP MELANIE	APK 11	1257 ASHWORTH DR	5400 000005280	00057.200
23-21-28-7968-00-610	WADDELL STEVEN D	APK 11	1261 ASHWORTH DR	5400 000005280	00057.200

23-21-28-7968-00-620	WHITE RUTLEY K	APK 11	1265 ASHWORTH DR	5400 000005280	00057.200
23-21-28-7968-00-630	HAAKMAT SYLVIA	APK 11	1269 ASHWORTH DR	5400 000005280	00057.200
23-21-28-7968-00-640	LOPEZ ELAINE	APK 11	1273 ASHWORTH DR	5400 000005280	00057.200
23-21-28-7968-00-650	TUPECK ALEXANDER	APK 11	1277 ASHWORTH DR	5400 000005280	00057.200
23-21-28-7968-00-660	MIMRANEK MATTHEW L	APK 11	1913 SHEELER OAKS DR	5400 000005280	00057.200
23-21-28-7968-00-670	MARTINEZ ROBERT ENRIQUE	APK 11	1915 SHEELER OAKS DR	5400 000005280	00057.200
23-21-28-7968-00-680	ROSE CARLOS M	APK 11	1917 SHEELER OAKS DR	5400 000005280	00057.200
23-21-28-7968-00-690	MARGARET MARILYN ZAMORE REVOCABLE TRUST	APK 11	1919 SHEELER OAKS DR	5400 000005280	00057.200
23-21-28-7968-00-700	STEPHENS REGINALD	APK 11	1274 ASHWORTH DR	5400 000005280	00057.200
23-21-28-7968-00-710	SARTOR PROPERTIES LLC	APK 11	1270 ASHWORTH DR	5400 000005280	00057.200
23-21-28-7968-00-720	GUMBS JASMIN I	APK 11	1266 ASHWORTH DR	5400 000005280	00057.200
23-21-28-7968-00-730	BELTRAN DESTINY	APK 11	1262 ASHWORTH DR	5400 000005280	00057.200
23-21-28-7970-00-003	SHEELER OAKS COMMUNITY ASSN INC	APK 11	1230 ASHWORTH DR	5400	000024700
23-21-28-7970-00-010	MEDINA MARINES	APK 11	1923 SHEELER OAKS DR	5400 000005280	00057.200
23-21-28-7970-00-020	BTR SCATTERD SITE OWNER 2 LLC	APK 11	1927 SHEELER OAKS DR	5400 000005280	00057.200
23-21-28-7970-00-030	INVITATION HOMES 7 LP	APK 11	1931 SHEELER OAKS DR	5400 000005280	00057.200
23-21-28-7970-00-040	ILE BLUEROCK PROGRAM PORTFOLIO LLC	APK 11	1935 SHEELER OAKS DR	5400 000005280	00057.200
23-21-28-7970-00-050	SMITH LISA L	APK 11	1939 SHEELER OAKS DR	5400 000005280	00057.200
23-21-28-7970-00-060	VESTER ROBERT W	APK 11	1928 SHEELER OAKS DR	5400 000005280	00057.200
23-21-28-7970-00-070	JOHNSON JENNIFER D	APK 11	1934 SHEELER OAKS DR	5400 000005280	00057.200
23-21-28-7970-00-080	CASSAR SANDRA	APK 11	1938 SHEELER OAKS DR	5400 000005280	00057.200
23-21-28-7970-00-090	CORBET MICHELLE	APK 11	1940 FRENZEL DR	5400 000005280	00057.200
23-21-28-7970-00-100	WILSON-DUNN BARBARA JEAN	APK 11	1946 FRENZEL DR	5400 000005280	00057.200
23-21-28-7970-00-110	RIVERA ANA M	APK 11	1952 FRENZEL DR	5400 000005280	00057.200
23-21-28-7970-00-120	FONTAINE ELYSE	APK 11	1958 FRENZEL DR	5400 000005280	00057.200
23-21-28-7970-00-130	WARE JOHN GOAD	APK 11	1968 FRENZEL DR	5400 000005280	00057.200
23-21-28-7970-00-140	MIZAK PATTI	APK 11	1972 FRENZEL DR	5400 000005280	00057.200
23-21-28-7970-00-150	JANYST KONRAD	APK 11	1293 CROSSFIELD DR	5400 000005280	00057.200
23-21-28-7970-00-160	PORRECA GINO J	APK 11	1287 CROSSFIELD DR	5400 000005280	00057.200
23-21-28-7970-00-170	AGRAVAT HARSHIN HINA	APK 11	1281 CROSSFIELD DR	5400 000005280	00057.200
23-21-28-7970-00-180	CARDON BREE ANN	APK 11	1275 CROSSFIELD DR	5400 000005280	00057.200
23-21-28-7970-00-190	PRACEJUS KRISTY MAE	APK 11	1269 CROSSFIELD DR	5400 000005280	00057.200
23-21-28-7970-00-200	WEISENT DAVID L	APK 11	1263 CROSSFIELD DR	5400 000005280	00057.200
23-21-28-7970-00-210	CPI/AMHERST SFR PROGRAM OWNER L L C	APK 11	1257 CROSSFIELD DR	5400 000005280	00057.200
23-21-28-7970-00-220	ISEMINGER JONATHAN	APK 11	1251 CROSSFIELD DR	5400 000005280	00057.200
23-21-28-7970-00-230	PROGRESS RESIDENTIAL BORROWER 1 LLC	APK 11	1245 CROSSFIELD DR	5400 000005280	00057.200
23-21-28-7970-00-240	ROBBINS BONNIE S	APK 11	1239 CROSSFIELD DR	5400 000005280	00057.200
23-21-28-7970-00-250	MASTRAPA DAVID	APK 11	1233 CROSSFIELD DR	5400 000005280	00057.200
23-21-28-7970-00-260	CASTILLO JOSE N	APK 11	1227 CROSSFIELD DR	5400 000005280	00057.200
23-21-28-7970-00-270	ZACKERY LILLIE M	APK 11	1221 CROSSFIELD DR	5400 000005280	00057.200
23-21-28-7970-00-280	IRONS INGRID	APK 11	1215 CROSSFIELD DR	5400 000005280	00057.200
23-21-28-7970-00-290	THOMAS STEPHEN MICHAEL	APK 11	1209 CROSSFIELD DR	5400 000005280	00057.200
23-21-28-7970-00-300	REED OLIVE M	APK 11	1203 CROSSFIELD DR	5400 000005280	00057.200
23-21-28-7970-00-310	PHAM MICHAEL MINH TAM DINH	APK 11	1920 LARKWOOD DR	5400 000005280	00057.200
23-21-28-7970-00-320	2018-1 IH BORROWER LP	APK 11	1924 LARKWOOD DR	5400 000005280	00057.200
23-21-28-7970-00-330	BLOOM JOSHUA E	APK 11	1928 LARKWOOD DR	5400 000005280	00057.200
23-21-28-7970-00-340	CAMACHO EDWIN	APK 11	1932 LARKWOOD DR	5400 000005280	00057.200
23-21-28-7970-00-350	LINSON BRIAN	APK 11	1936 LARKWOOD DR	5400 000005280	00057.200
23-21-28-7970-00-360	PERRY RONDERICK T	APK 11	1940 LARKWOOD DR	5400 000005280	00057.200
23-21-28-7970-00-370	MONTGOMERY STREET HOME II LLC	APK 11	1946 LARKWOOD DR	5400 000005280	00057.200
23-21-28-7970-00-380	AREVALO-WALKER MARIA E	APK 11	1952 LARKWOOD DR	5400 000005280	00057.200
23-21-28-7970-00-390	ROSADO ANGELINE MARIEL	APK 11	1958 LARKWOOD DR	5400 000005280	00057.200
23-21-28-7970-00-400	PEREZ JOSE ANTONIO	APK 11	1964 LARKWOOD DR	5400 000005280	00057.200
23-21-28-7970-00-410	DASILVA CARPIO MARGARIDA MARIA	APK 11	1970 LARKWOOD DR	5400 000005280	00057.200
23-21-28-7970-00-420	GONZALEZ DAMARIS MARTINEZ	APK 11	1976 LARKWOOD DR	5400 000005280	00057.200
23-21-28-7970-00-430	CPI/AMHERST SFR PROGRAM II OWNER L L C	APK 11	1982 LARKWOOD DR	5400 000005280	00057.200
23-21-28-7970-00-440	PEREZ ESTHER	APK 11	1204 CROSSFIELD DR	5400 000005280	00057.200
23-21-28-7970-00-450	BERG THERESA	APK 11	1210 CROSSFIELD DR	5400 000005280	00057.200
23-21-28-7970-00-460	BTR SCATTERED SITE OWNER 2 L L C	APK 11	1216 CROSSFIELD DR	5400 000005280	00057.200
23-21-28-7970-00-470	COX JAMES E	APK 11	1222 CROSSFIELD DR	5400 000005280	00057.200
23-21-28-7970-00-480	ROJAS ANTHONY	APK 11	1228 CROSSFIELD DR	5400 000005280	00057.200
23-21-28-7970-00-490	SUNSHINE FLORIDA PROPERTY INVESTMENT LLC	APK 11	1234 CROSSFIELD DR	5400 000005280	00057.200
23-21-28-7970-00-500	PROGRESS RESIDENTIAL BORROWER 16 LLC	APK 11	1240 CROSSFIELD DR	5400 000005280	00057.200

23-21-28-7970-00-510	CRAYTON AUNESE	APK 11	1246 CROSSFIELD DR	5400 000005280	00057.200
23-21-28-7970-00-520	PIERRE ANDRELLE M	APK 11	1252 CROSSFIELD DR	5400 000005280	00057.200
23-21-28-7970-00-530	SHACKELFORD SHERRY L	APK 11	1258 CROSSFIELD DR	5400 000005280	00057.200
23-21-28-7970-00-540	BERM FW RESIDENTIAL HOME BUYER ORLANDO LLC	APK 11	1264 CROSSFIELD DR	5400 000005280	00057.200
23-21-28-7970-00-550	GEFFRARD BILYNE CHARLES	APK 11	1270 CROSSFIELD DR	5400 000005280	00057.200
23-21-28-7970-00-560	CHERY EMMANUEL	APK 11	1276 CROSSFIELD DR	5400 000005280	00057.200
23-21-28-7970-00-570	CORREA ASTRID V	APK 11	1282 CROSSFIELD DR	5400 000005280	00057.200
23-21-28-7970-00-580	PERSAUD SATROHAN	APK 11	1288 CROSSFIELD DR	5400 000005280	00057.200
23-21-28-7970-00-590	MOREY EVANGELINE	APK 11	1294 CROSSFIELD DR	5400 000005280	00057.200
23-21-28-7970-00-600	ARROYO BRADLEY	APK 11	1984 FRENZEL DR	5400 000005280	00057.200
23-21-28-7974-00-010	MAKOHUZ KENNETH E	APK 11	2013 LACEY OAK DR	5400 000006000	000006500
23-21-28-7974-00-020	COON MICHAEL	APK 11	2003 LACEY OAK DR	5400 000005280	00057.200
23-21-28-7974-00-030	2018-4 IH BORROWER LP	APK 11	1283 LACEY OAK DR	5400 000006000	000006500
23-21-28-7974-00-040	JOHNSON SPENCER L	APK 11	1271 LACEY OAK DR	5400 000006000	000006500
23-21-28-7974-00-050	SANTIAGO MARIA ISABEL	APK 11	1259 LACEY OAK DR	5400 000006000	000006500
23-21-28-7974-00-060	FKH SFR C1 L P	APK 11	1247 LACEY OAK DR	5400 000006000	000006500
23-21-28-7974-00-070	JAMES WANDA LIFE ESTATE	APK 11	1235 LACEY OAK DR	5400 000006000	000006500
23-21-28-7974-00-080	PEREZ ROSARIO MARIN	APK 11	1223 LACEY OAK DR	5400 000006000	000006500
23-21-28-7974-00-090	MURRY LESTER F ESTATE	APK 11	1211 LACEY OAK DR	5400 000006000	000006500
23-21-28-7974-00-100	WILLIAMS SHEILA C	APK 11	1203 LACEY OAK DR	5400 000005280	00057.200
23-21-28-7974-00-110	SOLORZANO LUIS E	APK 11	1206 LACEY OAK DR	5400 000005280	00057.200
23-21-28-7974-00-120	PROGRESS RESIDENTIAL BORROWER 9 LLC	APK 11	1214 LACEY OAK DR	5400 000006000	000006500
23-21-28-7974-00-130	GONZALEZ CHRIS	APK 11	1226 LACEY OAK DR	5400 000005280	00057.200
23-21-28-7974-00-140	RAMOS ARIEL A	APK 11	1238 LACEY OAK DR	5400 000006000	000006500
23-21-28-7974-00-150	MISSION STREET HOMES LLC	APK 11	1250 LACEY OAK DR	5400 000005280	00057.200
23-21-28-7974-00-160	ALLEN JESSE J LIFE ESTATE	APK 11	1262 LACEY OAK DR	5400 000006000	000006500
23-21-28-7974-00-170	BENJAMIN-LYONS JENNIFER	APK 11	1269 CHERRYBARK RD	5400 000005280	00057.200
23-21-28-7974-00-180	TALLMAN JAMES ROBERT	APK 11	1255 CHERRYBARK RD	5400 000006000	000006500
23-21-28-7974-00-190	OLSON RANDY D	APK 11	1245 CHERRYBARK RD	5400 000006000	000006500
23-21-28-7974-00-200	SOZA MARIA A	APK 11	1233 CHERRYBARK RD	5400 000006000	000006500
23-21-28-7974-00-210	BOYCE MATTHEW	APK 11	1221 CHERRYBARK RD	5400 000006000	000006500
23-21-28-7974-00-220	2019-1 IH BORROWER L P	APK 11	1209 CHERRYBARK RD	5400 000005280	00057.200
23-21-28-7974-00-230	MILAM SANDRA B	APK 11	1992 LARKWOOD DR	5400 000006000	000006500
23-21-28-7974-00-240	RHODES SHULONDA	APK 11	2002 LARKWOOD DR	5400 000006000	000006500
23-21-28-7974-00-250	WADE PAULA C	APK 11	2010 LARKWOOD DR	5400 000006000	000006500
23-21-28-7974-00-260	VEGA ENRIQUE	APK 11	2018 LARKWOOD DR	5400 000006000	000006500
23-21-28-7974-00-270	TRINH THACH LIFE ESTATE	APK 11	2026 LARKWOOD DR	5400 000006000	000006500
23-21-28-7974-00-280	QUESADA JUSTIN M	APK 11	2034 LARKWOOD DR	5400 000006000	000006500
23-21-28-7974-00-290	MILE HIGH BORROWER 1 (VALUE) LLC	APK 11	1208 CHERRYBARK RD	5400 000006000	000006500
23-21-28-7974-00-300	FIELDS JOHN M	APK 11	1218 CHERRYBARK RD	5400 000006000	000006500
23-21-28-7974-00-310	OROZCO ARMANDO	APK 11	1230 CHERRYBARK RD	5400 000006000	000006500
23-21-28-7974-00-320	PINE GROVE RESIDENTIAL FUNDING I LLC	APK 11	1244 CHERRYBARK RD	5400 000006000	000006500
23-21-28-7974-00-330	OCONNELL DEBORAH	APK 11	1254 CHERRYBARK RD	5400 000006000	000006500
23-21-28-7974-00-340	CORTES EFRAIN LIFE ESTATE	APK 11	1268 CHERRYBARK RD	5400 000006000	000006500
23-21-28-7974-00-350	BROWN EVERALD	APK 11	1290 CHERRYBARK RD	5400 000006000	000006500
23-21-28-7981-00-010	AMADOR ILIA ENID	APK 11	1300 CHERRYBARK RD	5400 000005280	00057.200
23-21-28-7981-00-020	CERVANTES AURELIO R	APK 11	1310 CHERRYBARK RD	5400 000005280	00057.200
23-21-28-7981-00-030	CHEN GLORIA	APK 11	1320 CHERRYBARK RD	5400 000005280	00057.200
23-21-28-7981-00-040	GERMAINE CLAUDIDE	APK 11	1330 CHERRYBARK RD	5400 000005280	00057.200
23-21-28-7981-00-050	CARELA HENRY AMAURIS	APK 11	1340 CHERRYBARK RD	5400 000005280	00057.200
23-21-28-7981-00-060	BROWN TYLER	APK 11	1350 CHERRYBARK RD	5400 000005280	00057.200
23-21-28-7981-00-070	SPRAGUE KATHY A	APK 11	1360 CHERRYBARK RD	5400 000005280	00057.200
23-21-28-7981-00-080	BURT RENTALS OF FLORIDA LLC	APK 11	1370 CHERRYBARK RD	5400 000005280	00057.200
23-21-28-7981-00-090	WOODWARD MIKE A	APK 11	1380 CHERRYBARK RD	5400 000005280	00057.200
23-21-28-7981-00-100	FENELUS FELICITE	APK 11	2021 SHEELER OAKS DR	5400 000005280	00057.200
23-21-28-7981-00-110	WATKINS STACEY	APK 11	2015 SHEELER OAKS DR	5400 000005280	00057.200
23-21-28-7981-00-120	RODRIGUEZ JACOB	APK 11	2009 SHEELER OAKS DR	5400 000005280	00057.200
23-21-28-7981-00-130	PROGRESS RESIDENTIAL BORROWER 16 LLC	APK 11	2003 SHEELER OAKS DR	5400 000005280	00057.200
23-21-28-7981-00-140	JORDAN LA SHEKA	APK 11	2001 SHEELER OAKS DR	5400 000005280	00057.200
23-21-28-7981-00-150	BAF ASSETS 5 LLC	APK 11	1981 SHEELER OAKS DR	5400 000005280	00057.200
23-21-28-7981-00-160	AGUDELO LUIS F	APK 11	1975 SHEELER OAKS DR	5400 000006000	000006500
23-21-28-7981-00-170	GARY CONSTANCE	APK 11	1969 SHEELER OAKS DR	5400 000005280	00057.200
23-21-28-7981-00-180	YADEN JASON M	APK 11	1961 SHEELER OAKS DR	5400 000005280	00057.200

23-21-28-7981-00-190 MIKEL JAMES
 23-21-28-7981-00-200 MALDONADO CYNTHIA J BOWDEN LIFE ESTATE
 23-21-28-7981-00-210 SKINNER FRANKLYN JESSE III
 23-21-28-7981-00-220 VALLAND JENNIFER J
 23-21-28-7981-00-230 LALLOO PATRICK
 23-21-28-7981-00-240 ANDERSON DEBORAH J
 23-21-28-7981-00-250 WALKER ROBERTA K
 23-21-28-7981-00-260 FRAZIER HERTISTEEN
 23-21-28-7981-00-270 ANDERSON MARK R
 23-21-28-7981-00-280 JENNINGS KATHRYN N
 23-21-28-7981-00-290 SILVA CYNTHIA
 23-21-28-7981-00-300 LOPEZ RAMIRO
 23-21-28-7981-00-310 RODRIGUEZ LISVANY
 23-21-28-7981-00-320 MARTINEZ JORGE LUIS
 23-21-28-7981-00-330 REILLY REBECCA
 23-21-28-7981-00-340 RIRS LLC
 23-21-28-7981-00-350 CENTENO KATERIN JESSENIA
 23-21-28-7981-00-360 BOYTER GABRIELA
 23-21-28-7981-00-370 I & G SFR II BORROWER LLC
 23-21-28-7981-00-380 HACKETT BARRY J
 23-21-28-7981-00-390 ENGLEHARDT BOBBY J
 23-21-28-7981-00-400 TOMPKINS JOHN M
 23-21-28-7981-00-410 MEGA GNG LLLP
 23-21-28-7981-00-420 SUPERIOR STEPHEN T
 23-21-28-7981-00-430 HESTER JASPER MELTON JR
 23-21-28-7981-00-440 RUDD ROBERT DAVID
 23-21-28-7981-00-450 SANDERS ALICE L
 23-21-28-7981-00-460 HARRIS LUCIANO MELO
 23-21-28-7981-00-470 2019-1 IH BORROWER L P
 23-21-28-7981-00-480 ALLEN JESSE JAMES LIFE ESTATE
 23-21-28-7981-00-490 WADE PATTI A SHIPLEY
 23-21-28-7990-00-010 PRECIADO MANUEL
 23-21-28-7990-00-020 FRANCO SARA
 23-21-28-7990-00-030 LOZA CLARA VICTORIA
 23-21-28-7990-00-040 TROISI CHELSEA
 23-21-28-7990-00-050 GOETZ BRYANNE
 23-21-28-8358-00-002 STONEWOOD RESERVE HOMEOWNERS ASSN INC
 23-21-28-8358-00-005 CITY OF APOPKA
 23-21-28-8358-00-010 PATERACKI ANNE MANCUSO
 23-21-28-8358-00-020 GARCIA EMMA YOLANDA
 23-21-28-8358-00-030 HAKIM AARON
 23-21-28-8358-00-040 COLLINS DWAYNE LEMOND
 23-21-28-8358-00-050 FLORES RENEE ADRIANNE LIFE ESTATE
 23-21-28-8358-00-060 RODRIGUEZ TORRES CRISTOBAL
 23-21-28-8358-00-070 DAVIS WILLIE JOE
 23-21-28-8358-00-080 SANTANA KIMBERLY A
 23-21-28-8358-00-100 DERISBRUN EMMANUELA
 23-21-28-8358-00-110 HENDERSON TOBIAS Q
 23-21-28-8358-00-120 DRIVER WILLIAM R
 23-21-28-8358-00-130 MONTFORT JEAN LUCANO
 23-21-28-8358-00-140 LEWIS ISABELLE P
 23-21-28-8358-00-150 CHAPMAN AARON SCOTT
 23-21-28-8358-00-160 RIVERA VANESSA
 23-21-28-8358-00-170 SPARROW BETTY BROWN
 23-21-28-9483-00-010 RM1 SFR PROPCO A L P
 23-21-28-9483-00-020 AMH 2014-1 BORROWER LLC
 23-21-28-9483-00-030 SILVER MAUREEN
 23-21-28-9483-00-040 DEMAREST WALTER S
 23-21-28-9483-00-050 CARD LEANN AMANDA
 23-21-28-9483-00-060 RAM OMARDAI
 23-21-28-9483-00-070 BEACH CLAUDE E JR
 23-21-28-9483-00-080 DE CARVALHO ROMERITO ATZORI
 23-21-28-9483-00-090 EGWUATU CHUKWUDALU O

APK 11	1955 SHEELER OAKS DR	5400 000005280	00057.200
APK 11	1951 SHEELER OAKS DR	5400 000005280	00057.200
APK 11	1947 SHEELER OAKS DR	5400 000005280	00057.200
APK 11	1941 SHEELER OAKS DR	5400 000005280	00057.200
APK 11	1950 SHEELER OAKS DR	5400 000005280	00057.200
APK 11	1956 SHEELER OAKS DR	5400 000005280	00057.200
APK 11	1962 SHEELER OAKS DR	5400 000005280	00057.200
APK 11	1970 SHEELER OAKS DR	5400 000005280	00057.200
APK 11	1976 SHEELER OAKS DR	5400 000005280	00057.200
APK 11	1982 SHEELER OAKS DR	5400 000005280	00057.200
APK 11	1998 SHEELER OAKS DR	5400 000005280	00057.200
APK 11	1987 FRENZEL DR	5400 000005280	00057.200
APK 11	1985 FRENZEL DR	5400 000005280	00057.200
APK 11	1981 FRENZEL DR	5400 000005280	00057.200
APK 11	1973 FRENZEL DR	5400 000005280	00057.200
APK 11	1969 FRENZEL DR	5400 000005280	00057.200
APK 11	1959 FRENZEL DR	5400 000005280	00057.200
APK 11	1986 FRENZEL DR	5400 000005280	00057.200
APK 11	1988 FRENZEL DR	5400 000006000	000006500
APK 11	1990 FRENZEL DR	5400 000005280	00057.200
APK 11	1992 FRENZEL DR	5400 000006000	000006500
APK 11	1994 FRENZEL DR	5400 000006000	000006500
APK 11	1996 FRENZEL DR	5400 000005280	00057.200
APK 11	1998 FRENZEL DR	5400 000005280	00057.200
APK 11	2000 FRENZEL DR	5400 000005280	00057.200
APK 11	2002 FRENZEL DR	5400 000005280	00057.200
APK 11	1359 CHERRYBARK RD	5400 000005280	00057.200
APK 11	1331 CHERRYBARK RD	5400 000005280	00057.200
APK 11	1321 CHERRYBARK RD	5400 000005280	00057.200
APK 11	1311 CHERRYBARK RD	5400 000005280	00057.200
APK 11	1301 CHERRYBARK RD	5400 000005280	00057.200
APK 11	1792 GRAND OAK DR	5400 000006000	000006500
APK 11	1786 GRAND OAK DR	5400 000006000	000006500
APK 11	1780 GRAND OAK DR	5400 000006000	000006500
APK 11	1774 GRAND OAK DR	5400 000006000	000006500
APK 11	1768 GRAND OAK DR	5400 000006000	000006500
APK 11	1046 FLAGSTONE CT	5400 000013200	000014300
APK 11	FLAGSTONE CT	5400 000003600	000003900
APK 11	1007 FLAGSTONE CT	5400 000006000	000006500
APK 11	1013 FLAGSTONE CT	5400 000006000	000006500
APK 11	1019 FLAGSTONE CT	5400 000007200	000007800
APK 11	1025 FLAGSTONE CT	5400 000006000	000006500
APK 11	1033 FLAGSTONE CT	5400 000006000	000006500
APK 11	1039 FLAGSTONE CT	5400 000006000	000006500
APK 11	1061 FLAGSTONE CT	5400 000006000	000006500
APK 11	1067 FLAGSTONE CT	5400 000006000	000006500
APK 11	1068 FLAGSTONE CT	5400 000006000	000006500
APK 11	1062 FLAGSTONE CT	5400 000006000	000006500
APK 11	1056 FLAGSTONE CT	5400 000006000	000006500
APK 11	1050 FLAGSTONE CT	5400 000006000	000006500
APK 11	1042 FLAGSTONE CT	5400 000006000	000006500
APK 11	1036 FLAGSTONE CT	5400 000006000	000006500
APK 11	1030 FLAGSTONE CT	5400 000006000	000006500
APK 11	1024 FLAGSTONE CT	5400 000006000	000006500
APK 11	1597 CRAWFORD DR	5400 000006000	000006500
APK 11	1591 CRAWFORD DR	5400 000006000	000006500
APK 11	1585 CRAWFORD DR	5400 000006000	000006500
APK 11	1579 CRAWFORD DR	5400 000006000	000006500
APK 11	1573 CRAWFORD DR	5400 000006000	000006500
APK 11	1565 CRAWFORD DR	5400 000006000	000006500
APK 11	1557 CRAWFORD DR	5400 000006000	000006500
APK 11	1549 CRAWFORD DR	5400 000005280	00057.200
APK 11	1541 CRAWFORD DR	5400 000006000	000006500

23-21-28-9483-00-100	ADGAR LORICE	APK 11	1533 CRAWFORD DR	5400 000006000	000006500
23-21-28-9483-00-110	WOOLRIDGE VERNON B JR	APK 11	1525 CRAWFORD DR	5400 000006000	000006500
23-21-28-9483-00-120	BAF ASSETS 4 LLC	APK 11	1517 CRAWFORD DR	5400 000005280	00057.200
23-21-28-9483-00-130	LARSEN THOMAS E	APK 11	1509 CRAWFORD DR	5400 000006000	000006500
23-21-28-9483-00-140	JACOBY MICHAEL D	APK 11	1501 CRAWFORD DR	5400 000005280	00057.200
23-21-28-9483-00-150	THOMAS ANTWAUN J	APK 11	1473 CRAWFORD DR	5400 000006000	000006500
23-21-28-9483-00-160	SMITH DAVID G	APK 11	1465 CRAWFORD DR	5400 000005280	00057.200
23-21-28-9483-00-170	KLINGER DANIELLE MARIE	APK 11	1457 CRAWFORD DR	5400 000005280	00057.200
23-21-28-9483-00-180	PROGRESS RESIDENTIAL BORROWER 9 LLC	APK 11	1449 CRAWFORD DR	5400 000006000	000006500
23-21-28-9483-00-190	CASTRO SONIA	APK 11	1441 CRAWFORD DR	5400 000005280	00057.200
23-21-28-9483-00-200	COELLO JAVIER	APK 11	1433 CRAWFORD DR	5400 000006000	000006500
23-21-28-9483-00-210	SOUZA WEDJA SANTIAGO	APK 11	1425 CRAWFORD DR	5400 000006000	000006500
23-21-28-9483-00-220	REVELLO SUSAN P	APK 11	1417 CRAWFORD DR	5400 000005280	00057.200
23-21-28-9483-00-230	CARTER OLIVETTE I	APK 11	1409 CRAWFORD DR	5400 000006000	000006500
23-21-28-9483-00-240	AMERICAN HOMES 4 RENT	APK 11	1401 CRAWFORD DR	5400 000005280	00057.200
23-21-28-9483-00-250	CONFIDENTIAL	APK 11	1373 CRAWFORD DR	5400 000005280	00057.200
23-21-28-9483-00-260	JOCELYN JOSEPH	APK 11	2082 ARBOR WAY ST	5400 000006000	000006500
23-21-28-9483-00-270	SAAVEDRA JULIAN	APK 11	2090 ARBOR WAY ST	5400 000006000	000006500
23-21-28-9483-00-280	SHIELDS KENNETH A JR	APK 11	2083 ARBOR WAY ST	5400 000006000	000006500
23-21-28-9483-00-290	CARTER GARRY A	APK 11	1400 CRAWFORD DR	5400 000006000	000006500
23-21-28-9483-00-300	SMITH LEO	APK 11	1408 CRAWFORD DR	5400 000006000	000006500
23-21-28-9483-00-310	GRAVES MARK A	APK 11	1416 CRAWFORD DR	5400 000006000	000006500
23-21-28-9483-00-320	ALVAREZ ROBERTHO	APK 11	1424 CRAWFORD DR	5400 000006000	000006500
23-21-28-9483-00-330	WILSON TINA MAE	APK 11	1432 CRAWFORD DR	5400 000006000	000006500
23-21-28-9483-00-340	RUFFENACH SALLY J	APK 11	1440 CRAWFORD DR	5400 000006000	000006500
23-21-28-9483-00-350	THR FLORIDA L P	APK 11	1448 CRAWFORD DR	5400 000006000	000006500
23-21-28-9483-00-360	DE GREGORIO LLC	APK 11	1456 CRAWFORD DR	5400 000005280	00057.200
23-21-28-9483-00-370	GEARY RICHARD	APK 11	1464 CRAWFORD DR	5400 000005280	00057.200
23-21-28-9483-00-380	A & D MCLOYD-JOHNSON TRUST	APK 11	2082 REGAL ST	5400 000006000	000006500
23-21-28-9483-00-390	TOOLSIE REBECCA ANN	APK 11	2090 REGAL ST	5400 000006000	000006500
23-21-28-9483-00-400	LANGLEY GEORGE AUBURN	APK 11	1465 WOODFIELD OAKS DR	5400 000006000	000006500
23-21-28-9483-00-410	PROGRESS RESIDENTIAL BORROWER 5 LLC	APK 11	1457 WOODFIELD OAKS DR	5400 000005280	00057.200
23-21-28-9483-00-420	CHOI ELIJAH CHUNG TIAN	APK 11	1449 WOODFIELD OAKS DR	5400 000006000	000006500
23-21-28-9483-00-430	PARRY CHARLES M	APK 11	1441 WOODFIELD OAKS DR	5400 000006000	000006500
23-21-28-9483-00-440	THOMAS ROXANNE	APK 11	1433 WOODFIELD OAKS DR	5400 000006000	000006500
23-21-28-9483-00-450	MONDESIR EUNIDE MARIE	APK 11	1425 WOODFIELD OAKS DR	5400 000006000	000006500
23-21-28-9483-00-460	ALLEN SUMMER LEIGH	APK 11	1417 WOODFIELD OAKS DR	5400 000006000	000006500
23-21-28-9483-00-470	SALMON IRIS	APK 11	1409 WOODFIELD OAKS DR	5400 000005280	00057.200
23-21-28-9483-00-480	TULLI CAROLINE	APK 11	1401 WOODFIELD OAKS DR	5400 000006000	000006500
23-21-28-9483-00-490	MORRISEAU CHARLAMAGNE	APK 11	2091 ARBOR WAY ST	5400 000006000	000006500
23-21-28-9483-00-500	CLARK KIMBERLIN VERNITA	APK 11	2081 REGAL ST	5400 000006000	000006500
23-21-28-9483-00-510	WRIGHT DOSHIE	APK 11	1500 CRAWFORD DR	5400 000006000	000006500
23-21-28-9483-00-520	WRIGHT SCHANAE J	APK 11	1508 CRAWFORD DR	5400 000005280	00057.200
23-21-28-9483-00-530	ELLIOTT BRENDA A	APK 11	1516 CRAWFORD DR	5400 000006000	000006500
23-21-28-9483-00-540	PASTOR JULIO A	APK 11	1524 CRAWFORD DR	5400 000006000	000006500
23-21-28-9483-00-550	MASSON LESLEY	APK 11	1532 CRAWFORD DR	5400 000006000	000006500
23-21-28-9483-00-560	FELSING SUZAN M LIFE ESTATE	APK 11	1540 CRAWFORD DR	5400 000006000	000006500
23-21-28-9483-00-570	SMITH SHARON M	APK 11	1548 CRAWFORD DR	5400 000006000	000006500
23-21-28-9483-00-580	HOWARD JEREMY	APK 11	1556 CRAWFORD DR	5400 000006000	000006500
23-21-28-9483-00-590	PHEBE SENOR	APK 11	1564 CRAWFORD DR	5400 000006000	000006500
23-21-28-9483-00-600	ARCAND MATTHEW S	APK 11	1594 CRAWFORD DR	5400 000006000	000006500
23-21-28-9483-00-610	LEON LUIS ALEJANDRO	APK 11	1596 CRAWFORD DR	5400 000006000	000006500
23-21-28-9483-00-620	YLONE SARAH ELIZABETH	APK 11	1565 WOODFIELD OAKS DR	5400 000006000	000006500
23-21-28-9483-00-630	GOLLER PETER S	APK 11	1557 WOODFIELD OAKS DR	5400 000006000	000006500
23-21-28-9483-00-640	NEWMAN HELEN LIFE ESTATE	APK 11	1549 WOODFIELD OAKS DR	5400 000006000	000006500
23-21-28-9483-00-650	AMAYA MILDRED RIVERA	APK 11	1541 WOODFIELD OAKS DR	5400 000006000	000006500
23-21-28-9483-00-660	MEALO MARK P	APK 11	1533 WOODFIELD OAKS DR	5400 000006000	000006500
23-21-28-9483-00-670	MUNERA RODRIGO	APK 11	1525 WOODFIELD OAKS DR	5400 000006000	000006500
23-21-28-9483-00-680	HOPKINS LINDA F	APK 11	1517 WOODFIELD OAKS DR	5400 000005280	00057.200
23-21-28-9483-00-690	KNAPKE MICHAEL W	APK 11	1509 WOODFIELD OAKS DR	5400 000006000	000006500
23-21-28-9483-00-700	PROGRESS RESIDENTIAL BORROWER 7 LLC	APK 11	1501 WOODFIELD OAKS DR	5400 000006000	000006500
23-21-28-9483-00-710	SEVERINO DANIEL	APK 11	2089 REGAL ST	5400 000005280	00057.200
23-21-28-9483-00-720	MYRIE LEONIE PRATT	APK 11	1580 WOODFIELD OAKS DR	5400 000006000	000006500

23-21-28-9483-00-730 MIRANDA MIRANDA ROSALBA CAROLINA
 23-21-28-9483-00-740 PROGRESS RESIDENTIAL BORROWER 9 LLC
 23-21-28-9483-00-750 APOPKA REGIONAL PROPERTIES LLP
 23-21-28-9483-00-760 HAN MAI THANH THI
 23-21-28-9483-00-770 RESICAP FLORIDA OWNER II LLC
 23-21-28-9483-00-780 VALENZUELA FERNANDO V
 23-21-28-9483-00-790 ALVAREZ HAYDEE V
 23-21-28-9483-00-800 BANJO MODUPE F
 23-21-28-9483-00-810 HUANG MING SHENG
 23-21-28-9483-00-820 DIEDERICH JAMES A
 23-21-28-9483-00-830 MILAVEC DENNIS
 23-21-28-9483-00-840 GIMONDO FREDERICK L
 23-21-28-9483-00-850 DUSSETZINA NICOLE LYNN
 23-21-28-9483-00-860 ELIE JEAN RONALD
 23-21-28-9483-00-870 PIERRE KEMBERNY
 23-21-28-9483-00-880 BROCK NELSON R
 23-21-28-9483-00-890 MCGUIRE SHARON
 23-21-28-9483-00-900 VARGAS ROSA M
 23-21-28-9483-00-910 CAMACHO BERNAL LEONARDO
 23-21-28-9483-00-920 ROBINSON BEVERLY JEAN
 23-21-28-9483-00-930 BOLIN-RIVERA STEPHANIE ANN
 23-21-28-9483-00-940 MARRERO KEVIN A
 23-21-28-9483-00-950 APOPKA REGIONAL PROPERTIES LLP
 23-21-28-9483-00-960 EVELYN A PILCHICK REVOCABLE LIVING FAMILY TRUST
 23-21-28-9483-00-970 ACOSTA CARLOS ALBERTO
 23-21-28-9483-00-980 GARCIA-ARIAS JAVIER
 23-21-28-9483-00-990 ECP RENTAL LLC
 23-21-28-9483-01-000 JONES JACQUELINE FAYE
 23-21-28-9483-01-010 WASSERMAN BRIAN H
 23-21-28-9483-01-020 COOPER KAREN B
 23-21-28-9483-01-030 CAO HONG THANH
 23-21-28-9483-01-040 HALL ELIZABETH M
 23-21-28-9483-01-050 BLAZEJEWSKI BRIAN J
 23-21-28-9483-01-060 WILLIAMS KIMBERLY S
 23-21-28-9483-01-070 WHITE BARBARA J
 23-21-28-9483-01-080 BOYKIN PAMELA Y
 23-21-28-9483-01-090 MEDINA HECTOR L
 23-21-28-9483-01-100 NESMITH CAROLYN
 23-21-28-9483-01-110 2018-2 IH BORROWER LP
 23-21-28-9483-01-120 OLSON NORENE B
 23-21-28-9483-01-130 RIVERA JOSE A ROSARIO
 23-21-28-9483-01-140 WILLIAM E WHITE REVOCABLE LIVING TRUST
 23-21-28-9483-01-150 KORTAS DUANE K
 23-21-28-9483-01-160 LPF BLVD ORLANDO LLC
 23-21-28-9483-01-170 STECHLY STEPHEN
 23-21-28-9483-01-180 DUONG SHAWNA
 23-21-28-9483-01-190 PIERRE LINDA
 23-21-28-9483-01-200 COFFIE LAQUANNA
 23-21-28-9483-01-210 MENGHISTAUB MEKONEN B
 23-21-28-9483-01-220 BLOOM TROY
 23-21-28-9483-01-230 REID OWEN SCHAEFFER
 23-21-28-9483-01-240 ALERS JOHN
 23-21-28-9483-01-250 LAYER RAMON
 23-21-28-9483-01-260 AZOR BEATRICE
 23-21-28-9483-01-270 DAVIDSON SHANNON PATRICK LIFE ESTATE
 23-21-28-9483-01-280 NIPPER-SHEPARD MARSHA L
 23-21-28-9483-01-290 HEATH JANINE
 23-21-28-9483-01-300 TURNER LINDA
 23-21-28-9483-01-310 DIEUJUSTE JOSE BILDAD
 23-21-28-9483-01-320 NADLER JOHN J
 23-21-28-9483-01-330 SWH 2017-1 BORROWER LP
 23-21-28-9483-01-340 WASHBURN JEAN M
 23-21-28-9483-01-350 MONTGOMERY MICHAEL T

APK 11	1572 WOODFIELD OAKS DR	5400 000006000	000006500
APK 11	1564 WOODFIELD OAKS DR	5400 000006000	000006500
APK 11	1556 WOODFIELD OAKS DR	5400 000005280	00057.200
APK 11	1548 WOODFIELD OAKS DR	5400 000006000	000006500
APK 11	1540 WOODFIELD OAKS DR	5400 000006000	000006500
APK 11	1532 WOODFIELD OAKS DR	5400 000006000	000006500
APK 11	1524 WOODFIELD OAKS DR	5400 000006000	000006500
APK 11	1516 WOODFIELD OAKS DR	5400 000005280	00057.200
APK 11	1508 WOODFIELD OAKS DR	5400 000005280	00057.200
APK 11	1500 WOODFIELD OAKS DR	5400 000005280	00057.200
APK 11	1472 WOODFIELD OAKS DR	5400 000006000	000006500
APK 11	1464 WOODFIELD OAKS DR	5400 000005280	00057.200
APK 11	1456 WOODFIELD OAKS DR	5400 000005280	00057.200
APK 11	1448 WOODFIELD OAKS DR	5400 000006000	000006500
APK 11	1440 WOODFIELD OAKS DR	5400 000006000	000006500
APK 11	1432 WOODFIELD OAKS DR	5400 000006000	000006500
APK 11	1424 WOODFIELD OAKS DR	5400 000006000	000006500
APK 11	1416 WOODFIELD OAKS DR	5400 000006000	000006500
APK 11	1408 WOODFIELD OAKS DR	5400 000005280	00057.200
APK 11	1400 WOODFIELD OAKS DR	5400 000005280	00057.200
APK 11	1384 WOODFIELD OAKS DR	5400 000005280	00057.200
APK 11	1376 WOODFIELD OAKS DR	5400 000005280	00057.200
APK 11	1368 WOODFIELD OAKS DR	5400 000006000	000006500
APK 11	1360 WOODFIELD OAKS DR	5400 000005280	00057.200
APK 11	1352 WOODFIELD OAKS DR	5400 000006000	000006500
APK 11	1344 WOODFIELD OAKS DR	5400 000005280	00057.200
APK 11	1336 WOODFIELD OAKS DR	5400 000005280	00057.200
APK 11	1328 WOODFIELD OAKS DR	5400 000005280	00057.200
APK 11	1320 WOODFIELD OAKS DR	5400 000006000	000006500
APK 11	1312 WOODFIELD OAKS DR	5400 000005280	00057.200
APK 11	1304 WOODFIELD OAKS DR	5400 000005280	00057.200
APK 11	1296 WOODFIELD OAKS DR	5400 000006000	000006500
APK 11	1288 WOODFIELD OAKS DR	5400 000006000	000006500
APK 11	1280 WOODFIELD OAKS DR	5400 000005280	00057.200
APK 11	1272 WOODFIELD OAKS DR	5400 000006000	000006500
APK 11	1264 WOODFIELD OAKS DR	5400 000006000	000006500
APK 11	1256 WOODFIELD OAKS DR	5400 000005280	00057.200
APK 11	1248 WOODFIELD OAKS DR	5400 000006000	000006500
APK 11	1240 WOODFIELD OAKS DR	5400 000005280	00057.200
APK 11	1232 WOODFIELD OAKS DR	5400 000006000	000006500
APK 11	1224 WOODFIELD OAKS DR	5400 000006000	000006500
APK 11	1216 WOODFIELD OAKS DR	5400 000006000	000006500
APK 11	1208 WOODFIELD OAKS DR	5400 000005280	00057.200
APK 11	1200 WOODFIELD OAKS DR	5400 000005280	00057.200
APK 11	1201 WOODFIELD OAKS DR	5400 000005280	00057.200
APK 11	1209 WOODFIELD OAKS DR	5400 000006000	000006500
APK 11	1217 WOODFIELD OAKS DR	5400 000006000	000006500
APK 11	1225 WOODFIELD OAKS DR	5400 000005280	00057.200
APK 11	1233 WOODFIELD OAKS DR	5400 000006000	000006500
APK 11	1241 WOODFIELD OAKS DR	5400 000006000	000006500
APK 11	1249 WOODFIELD OAKS DR	5400 000006000	000006500
APK 11	2090 WENTHWORTH CIR	5400 000006000	000006500
APK 11	2082 WENTHWORTH CIR	5400 000006000	000006500
APK 11	2074 WENTHWORTH CIR	5400 000006000	000006500
APK 11	2066 WENTHWORTH CIR	5400 000006000	000006500
APK 11	2067 WENTHWORTH CIR	5400 000005280	00057.200
APK 11	2075 WENTHWORTH CIR	5400 000006000	000006500
APK 11	2083 WENTHWORTH CIR	5400 000006000	000006500
APK 11	2091 WENTHWORTH CIR	5400 000006000	000006500
APK 11	1265 WOODFIELD OAKS DR	5400 000006000	000006500
APK 11	1273 WOODFIELD OAKS DR	5400 000006000	000006500
APK 11	1281 WOODFIELD OAKS DR	5400 000005280	00057.200
APK 11	1289 WOODFIELD OAKS DR	5400 000006000	000006500

23-21-28-9483-01-360 PROGRESS RESIDENTIAL BORROWER 1 LLC
 23-21-28-9483-01-370 MAYBERRY ELSIE WRIGHT
 23-21-28-9483-01-380 DIAZ RAMON
 23-21-28-9483-01-390 CHIMENTO HENRY T
 23-21-28-9483-01-400 PINYAN LESYA
 23-21-28-9483-01-410 JEAN BAPTISTE MONA FLEURIDOR
 23-21-28-9483-01-420 ROLLE MELVIN CHESLEY
 23-21-28-9483-01-430 FLANKEY KERRY A
 23-21-28-9483-01-440 MOISE IFFONEL
 23-21-28-9483-01-450 LOUIS JOCELYN JEAN
 23-21-28-9483-01-460 CHERY EUNICE MICHELLE
 23-21-28-9483-01-470 JOHNSON JOSE R
 23-21-28-9483-01-480 BAF ASSETS 3 LLC
 23-21-28-9483-01-490 SAINTVIL WISLER
 23-21-28-9483-01-500 ROBINSON WILLIAM T
 23-21-28-9483-01-510 MCH SFR PROPERTY OWNER 3 LLC
 23-21-28-9483-01-520 LOVE BRANDON LAMAR
 23-21-28-9483-01-530 WALSH ROBERTA
 23-21-28-9483-01-540 GOLDEN HILL PROPERTIES LLC
 23-21-28-9483-01-550 TAH MS BORROWER LLC
 23-21-28-9483-01-560 BOONE MARCUS
 23-21-28-9483-01-570 PROSPERE CHANEL
 23-21-28-9483-01-580 SIMMONS REBECCA L
 23-21-28-9483-01-590 RASSEL JOSEPH P
 23-21-28-9483-01-600 FRASER THERESA
 23-21-28-9483-01-610 JIMENEZ ANA
 23-21-28-9483-01-620 WALKER LIMA
 23-21-28-9483-01-630 JAMES ANDREA M
 23-21-28-9483-01-640 ANTOINE ESMIDER
 23-21-28-9483-01-650 BORTON JAMES T
 23-21-28-9483-01-660 MCAULIFFE RICHARD N
 23-21-28-9483-01-670 GOODMAN ROGER DALE
 23-21-28-9483-01-680 JOSEPH WILSON
 23-21-28-9483-01-690 BYER SEAN C 58.5%
 23-21-28-9483-01-700 RESICAP FLORIDA OWNER LLC
 23-21-28-9483-01-710 WOODS ROSANITA
 24-21-28-0000-00-001 SWEETWATER CAR WASH & EXPRESS OIL CHANGE LLC
 24-21-28-0000-00-003 ATLANTIC CIVIL HOLDINGS II LLC
 24-21-28-0000-00-005 APOPKA 3 LLC
 24-21-28-0000-00-007 FAIRWINDS CREDIT UNION
 24-21-28-0000-00-019 HANLEX GROUP LLC
 24-21-28-0000-00-029 AMAT HOLDINGS LLC
 24-21-28-0000-00-032 GRUMBLES ROBERT K TR
 24-21-28-0000-00-033 POTOPAS DAVID L
 24-21-28-0000-00-044 SEBASTIAN STORAGE LLC
 24-21-28-0000-00-052 1928 S OBT LAND TRUST
 24-21-28-0000-00-054 PARKE 441 PROPERTIES LLC
 24-21-28-0000-00-055 QORVO US INC
 24-21-28-0000-00-058 WISE OAK PROPERTY FLORIDA LLC
 24-21-28-0000-00-060 WELLER POOL CONSTRUCTION INC
 24-21-28-0000-00-062 STARFISH REAL ESTATE LLC
 24-21-28-0000-00-064 NADINA INVESTMENTS LLC
 24-21-28-0000-00-065 WISE OAK PROPERTY FLORIDA LLC
 24-21-28-0000-00-068 SOUTH APOPKA PROPERTIES INC
 24-21-28-0000-00-069 CITY OF APOPKA
 24-21-28-0000-00-087 CITY OF APOPKA
 24-21-28-0000-00-088 1615 SOUTH ORANGE BLOSSOM TRAIL LLC 68% INT
 24-21-28-0000-00-089 PASHA KHAN LLC
 24-21-28-0222-01-000 SAMS EAST INC
 24-21-28-1857-00-010 LUCIANO LUIS M
 24-21-28-1857-00-020 BANKSON VIRGINIA P
 24-21-28-1857-00-030 HERNANDEZ DENNIS A
 24-21-28-1857-00-040 FOSTER JEANIE M

APK 11	2084 LACEY OAK DR	5400 000006000	000006500
APK 11	2076 LACEY OAK DR	5400 000006000	000006500
APK 11	2068 LACEY OAK DR	5400 000006000	000006500
APK 11	2060 LACEY OAK DR	5400 000006000	000006500
APK 11	2052 LACEY OAK DR	5400 000006000	000006500
APK 11	2044 LACEY OAK DR	5400 000006000	000006500
APK 11	2036 LACEY OAK DR	5400 000005280	00057.200
APK 11	1301 CRAWFORD DR	5400 000006000	000006500
APK 11	1309 CRAWFORD DR	5400 000006000	000006500
APK 11	1317 CRAWFORD DR	5400 000006000	000006500
APK 11	1325 CRAWFORD DR	5400 000006000	000006500
APK 11	1333 CRAWFORD DR	5400 000006000	000006500
APK 11	1341 CRAWFORD DR	5400 000006000	000006500
APK 11	1349 CRAWFORD DR	5400 000006000	000006500
APK 11	1357 CRAWFORD DR	5400 000006000	000006500
APK 11	1365 CRAWFORD DR	5400 000006000	000006500
APK 11	1364 CRAWFORD DR	5400 000006000	000006500
APK 11	1356 CRAWFORD DR	5400 000006000	000006500
APK 11	1348 CRAWFORD DR	5400 000006000	000006500
APK 11	1340 CRAWFORD DR	5400 000006000	000006500
APK 11	1332 CRAWFORD DR	5400 000006000	000006500
APK 11	1324 CRAWFORD DR	5400 000006000	000006500
APK 11	1316 CRAWFORD DR	5400 000006000	000006500
APK 11	1308 CRAWFORD DR	5400 000005280	00057.200
APK 11	1300 CRAWFORD DR	5400 000006000	000006500
APK 11	2075 LACEY OAK DR	5400 000006000	000006500
APK 11	2083 LACEY OAK DR	5400 000006000	000006500
APK 11	1303 WOODFIELD OAKS DR	5400 000005280	00057.200
APK 11	1311 WOODFIELD OAKS DR	5400 000006000	000006500
APK 11	1319 WOODFIELD OAKS DR	5400 000006000	000006500
APK 11	1327 WOODFIELD OAKS DR	5400 000006000	000006500
APK 11	1335 WOODFIELD OAKS DR	5400 000006000	000006500
APK 11	1343 WOODFIELD OAKS DR	5400 000006000	000006500
APK 11	1351 WOODFIELD OAKS DR	5400 000006000	000006500
APK 11	1359 WOODFIELD OAKS DR	5400 000006000	000006500
APK 11	1367 WOODFIELD OAKS DR	5400 000006000	000006500
APK 11	1609 S ORANGE BLOSSOM TRL	5400 000058800	000063700
APK 11	1975 APOPKA BLVD	5400 000020400	000022100
APK 11	1819 ARMANDO BORJAS JR WAY	5400 000003600	000003900
APK 11	1621 S ORANGE BLOSSOM TRL	5400 000032400	000035100
APK 11	1000 COLOR PL	5400 000063600	000076700
APK 11	1846 S ORANGE BLOSSOM TRL	5400 000054000	000058500
APK 11	1845 S ORANGE BLOSSOM TRL	5400 000070800	000079300
APK 11	APOPKA BLVD	5400 000003600	000003900
APK 11	1955 APOPKA BLVD	5400 000003600	000079300
APK 11	1928 S ORANGE BLOSSOM TRL	5400 000022800	000042900
APK 11	1914 S ORANGE BLOSSOM TRL	5400 000068400	000079300
APK 11	1818 S ORANGE BLOSSOM TRL	5400 000291600	000313300
APK 11	1675 S ORANGE BLOSSOM TRL	5400 000037200	000040300
APK 11	1821 S ORANGE BLOSSOM TRL	5400 000068400	000074100
APK 11	1632 S ORANGE BLOSSOM TRL	5400 000032400	000035100
APK 11	2312 GREENACRE RD	5400 000015600	000016900
APK 11	1661 S ORANGE BLOSSOM TRL	5400 000003600	000003900
APK 11	1991 APOPKA BLVD	5400 000039600	000042900
APK 11	S ORANGE BLOSSOM TRL	5400 000003600	000003900
APK 11	N HIAWASSEE RD	5400 000013200	000014300
APK 11	1615 S ORANGE BLOSSOM TRL	5400 000056400	000061100
APK 11	1956 APOPKA BLVD	5400 000015600	000016900
APK 11	1500 S ORANGE BLOSSOM TRL	5400 000342000	000370500
APK 11	1948 OLIVIA CIR	5400 000006000	000006500
APK 11	1944 OLIVIA CIR	5400 000005280	00057.200
APK 11	1940 OLIVIA CIR	5400 000006000	000006500
APK 11	1936 OLIVIA CIR	5400 000006000	000006500

24-21-28-1857-00-050	SALINAS MYRNA A	APK 11	1932 OLIVIA CIR	5400 000006000	000006500
24-21-28-1857-00-060	KLINGER JENNIFER	APK 11	1928 OLIVIA CIR	5400 000005280	00057.200
24-21-28-1857-00-070	JUSINO CARMEN ESTHER	APK 11	1924 OLIVIA CIR	5400 000005280	00057.200
24-21-28-1857-00-080	EDMOND MARIE SCHELDA	APK 11	1920 OLIVIA CIR	5400 000006000	000006500
24-21-28-1857-00-090	PENA ANNY SOLANYI GUTIERREZ	APK 11	1916 OLIVIA CIR	5400 000006000	000006500
24-21-28-1857-00-100	OBRIEN MARGARET A	APK 11	1912 OLIVIA CIR	5400 000005280	00057.200
24-21-28-1857-00-110	CAMINITI VIVIAN	APK 11	1908 OLIVIA CIR	5400 000005280	00057.200
24-21-28-1857-00-120	SUPER LINDA	APK 11	1904 OLIVIA CIR	5400 000005280	00057.200
24-21-28-1857-00-130	SAMUEL TINA M	APK 11	1900 OLIVIA CIR	5400 000006000	000006500
24-21-28-1857-00-140	AGW PROPERTIES LLC	APK 11	1896 OLIVIA CIR	5400 000005280	00057.200
24-21-28-1857-00-150	PORRECA LISA A	APK 11	1892 OLIVIA CIR	5400 000006000	000006500
24-21-28-1857-00-160	MCKENZIE SOON YONG	APK 11	1888 OLIVIA CIR	5400 000006000	000006500
24-21-28-1857-00-170	OSA PIERRE	APK 11	1884 OLIVIA CIR	5400 000006000	000006500
24-21-28-1857-00-180	ZHAO HONGZHEN	APK 11	1880 OLIVIA CIR	5400 000006000	000006500
24-21-28-1857-00-190	PROGRESS RESIDENTIAL BORROWER 18 LLC	APK 11	1876 OLIVIA CIR	5400 000006000	000006500
24-21-28-1857-00-200	LAMOREAUX BENJAMIN	APK 11	1872 OLIVIA CIR	5400 000006000	000006500
24-21-28-1857-00-210	APOPKA REGIONAL PROPERTIES LLP	APK 11	1868 OLIVIA CIR	5400 000006000	000006500
24-21-28-1857-00-220	CERNIGLIA CHRISTINE MARIE	APK 11	1864 OLIVIA CIR	5400 000006000	000006500
24-21-28-1857-00-230	CONFIDENTIAL	APK 11	1860 OLIVIA CIR	5400 000006000	000006500
24-21-28-1857-00-240	WILLIAMS COEL D	APK 11	1856 OLIVIA CIR	5400 000006000	000006500
24-21-28-1857-00-250	PROGRESS RESIDENTIAL BORROWER 7 LLC	APK 11	1852 OLIVIA CIR	5400 000006000	000006500
24-21-28-1857-00-260	WALSH MICHAEL E	APK 11	1848 OLIVIA CIR	5400 000006000	000006500
24-21-28-1857-00-270	STEPHENS JOHNNIE JR	APK 11	1844 OLIVIA CIR	5400 000006000	000006500
24-21-28-1857-00-280	CHISOLM ROBERT L	APK 11	1840 OLIVIA CIR	5400 000005280	00057.200
24-21-28-1857-00-290	RODRIGUEZ ALBA L	APK 11	1836 OLIVIA CIR	5400 000006000	000006500
24-21-28-1857-00-300	OLEARY MARGARET R	APK 11	1832 OLIVIA CIR	5400 000006000	000006500
24-21-28-1857-00-310	PROGRESS RESIDENTIAL BORROWER 7 LLC	APK 11	1828 OLIVIA CIR	5400 000006000	000006500
24-21-28-1857-00-320	DATILMA TERARD	APK 11	1824 OLIVIA CIR	5400 000006000	000006500
24-21-28-1857-00-330	ALTO ASSET COMPANY 5 LLC	APK 11	1820 OLIVIA CIR	5400 000006000	000006500
24-21-28-1857-00-340	HERNANDEZ MARISEL	APK 11	1816 OLIVIA CIR	5400 000005280	00057.200
24-21-28-1857-00-350	KOEPPEN DEBORAH L	APK 11	1812 OLIVIA CIR	5400 000006000	000006500
24-21-28-1857-00-360	JAMES OMAR	APK 11	1808 OLIVIA CIR	5400 000006000	000006500
24-21-28-1857-00-370	DE JESUS ANGEL F	APK 11	1804 OLIVIA CIR	5400 000006000	000006500
24-21-28-1857-00-380	GUTSULYAK IVAN	APK 11	1800 OLIVIA CIR	5400 000006000	000006500
24-21-28-1857-00-390	MUNOZ MEDARDO	APK 11	1945 OLIVIA CIR	5400 000006000	000006500
24-21-28-1857-00-400	LUNA VERGILIO L	APK 11	1941 OLIVIA CIR	5400 000006000	000006500
24-21-28-1857-00-410	JOSEPH PATRICK	APK 11	1937 OLIVIA CIR	5400 000005280	00057.200
24-21-28-1857-00-420	KOWAL ANNA LIFE ESTATE	APK 11	1933 OLIVIA CIR	5400 000005280	00057.200
24-21-28-1857-00-430	LINH T PHUNG	APK 11	1899 OLIVIA CIR	5400 000006000	000006500
24-21-28-1857-00-440	ADAMS PAUL III	APK 11	1895 OLIVIA CIR	5400 000005280	00057.200
24-21-28-1857-00-450	IRIZARRY BRITTNEY A	APK 11	1891 OLIVIA CIR	5400 000006000	000006500
24-21-28-1857-00-460	SAINT PIERRE MYBERTA	APK 11	1887 OLIVIA CIR	5400 000006000	000006500
24-21-28-1857-00-470	CLOUTIER ROBERT M	APK 11	1883 OLIVIA CIR	5400 000005280	00057.200
24-21-28-1857-00-480	DIAZ ABRAHAM	APK 11	1879 OLIVIA CIR	5400 000005280	00057.200
24-21-28-1857-00-490	TORRES CHRISTIAN	APK 11	1875 OLIVIA CIR	5400 000005280	00057.200
24-21-28-1857-00-500	GIBBS DANIEL	APK 11	1839 OLIVIA CIR	5400 000005280	00057.200
24-21-28-1857-00-510	BUTLER CURLEY A	APK 11	1835 OLIVIA CIR	5400 000006000	000006500
24-21-28-1857-00-520	GUERRERO RAFAEL	APK 11	1831 OLIVIA CIR	5400 000005280	00057.200
24-21-28-1857-00-530	HO TRUNG C	APK 11	1827 OLIVIA CIR	5400 000006000	000006500
24-21-28-1857-00-540	PARKER PETER T	APK 11	1823 OLIVIA CIR	5400 000006000	000006500
24-21-28-1857-00-550	ADAMS PAUL LEE III	APK 11	1819 OLIVIA CIR	5400 000006000	000006500
24-21-28-5986-00-030	FIFTH THIRD BANK	APK 11	1789 S ORANGE BLOSSOM TRL	5400 000042000	000045500
24-21-28-5986-00-031	SUNBELT NATURAL FOODS DISTRIBUTORS INC	APK 11	1767 BENBOW CT	5400 000046800	000063700
24-21-28-5986-00-034	BRIAN INVESTMENT CORP	APK 11	1779 S ORANGE BLOSSOM TRL	5400 000032400	000035100
24-21-28-5986-00-035	1789 BENBOW CT LLC	APK 11	1789 BENBOW CT	5400 000032400	000035100
24-21-28-6488-08-001	2000 APOPKA BLVD LLC	APK 11	2000 APOPKA BLVD	5400 000003600	000003900
24-21-28-6488-08-002	CHAPMAN DARRELL JR	APK 11	2060 APOPKA BLVD	5400 000032400	000035100
24-21-28-6902-00-120	MUNSCH JOHN W	APK 11	2013 PIEDMONT PARK BLVD	5400 000006000	000006500
24-21-28-6902-00-130	KARL ERIC W	APK 11	2007 PIEDMONT PARK BLVD	5400 000006000	000006500
24-21-28-6902-00-140	PROGRESS RESIDENTIAL BORROWER 6 LLC	APK 11	2001 PIEDMONT PARK BLVD	5400 000005280	00057.200
24-21-28-6902-00-150	HAVRILESKO FRANK B	APK 11	1997 PIEDMONT PARK BLVD	5400 000006000	000006500
24-21-28-6902-00-160	SFR JV-2 2023-1 BORROWER LLC	APK 11	1989 PIEDMONT PARK BLVD	5400 000005280	00057.200
24-21-28-6902-00-170	PROGRESS RESIDENTIAL BORROWER 12 LLC	APK 11	1975 PIEDMONT PARK BLVD	5400 000005280	00057.200

24-21-28-6903-00-010 GIMENEZ COLMENAREZ CARLOS EDUARDO
 24-21-28-6903-00-020 VELASQUEZ LUZ E
 24-21-28-6907-00-010 CLARK VIOLA A
 24-21-28-6907-00-020 REVOCABLE TRUST OF CYNTHIA S PRICE
 24-21-28-6907-00-030 AMATUCCIO BILLIE JO
 24-21-28-6907-00-040 HALL AMANDA
 24-21-28-6907-00-050 MILICIC RYAN
 24-21-28-6907-00-060 WOODSON WILLIAM B
 24-21-28-6907-00-070 SAMUELS JOSETT V
 24-21-28-6907-00-080 RH PARTNERS OWNERCO LLC
 24-21-28-6907-00-090 KUNTZ TABIA M
 24-21-28-6907-00-100 BOLT GARY RENARD
 24-21-28-6907-00-110 DILLON KIMBERLY
 24-21-28-6907-00-180 ANDREWS LORETTA
 24-21-28-6907-00-190 2018-2 IH BORROWER LP
 24-21-28-6907-00-200 FKH SFR C1 L P
 24-21-28-6907-00-210 PATRICIA B REDGRAVE LIMITED FAMILY PARTNERSHIP
 24-21-28-6907-00-220 THOMAS ELMA L
 24-21-28-6907-00-230 CAMPOVERDE RAUL ANGEL
 24-21-28-6907-00-240 VO TIEN VAN
 24-21-28-6907-00-250 CORDTS CAITLIN
 24-21-28-6907-00-260 STELLY JULIEN DALE LIFE ESTATE
 24-21-28-6907-00-270 SAKOWICZ BRIAN R
 24-21-28-6907-00-280 BROWN KRISTEN
 24-21-28-6907-00-290 GRABEK STEPHEN
 24-21-28-6907-00-300 PABON REBECA
 24-21-28-6907-00-310 YAMASA CO LTD
 24-21-28-6907-00-320 GUERRERO ANA MARIA
 24-21-28-6907-00-330 NELSON ROSELINE
 24-21-28-6907-00-340 BOTTON MARIA PENNA
 24-21-28-6907-00-350 TOBIAS WILLIAM D
 24-21-28-6907-00-360 GASCOINE CATHERINE E
 24-21-28-6907-00-370 BAJRACHARYA KATHERINE LEQUIN
 24-21-28-6907-00-380 AMARAL EDILSON D
 24-21-28-6907-00-390 CHANDERDAT RADHA
 24-21-28-6907-00-400 CLARKE KAREEN
 24-21-28-6907-00-410 MIELE LISA L DOVER
 24-21-28-6907-00-420 BADILLO ELSIE
 24-21-28-6907-00-430 VILLALONA RAMON
 24-21-28-6907-00-440 ABBOTT KEVIN C
 24-21-28-6907-00-450 STODDARD JOHN M III
 24-21-28-6907-00-460 SOTO MIRIAN NANCY
 24-21-28-6907-00-470 HINDS ANNETTE RENAE
 24-21-28-6907-00-480 LOUISSAINT RODRIGUE
 24-21-28-6907-00-490 GALLEGO-NIEVES LIVING TRUST
 24-21-28-6907-00-500 HOME SFR BORROWER LLC
 24-21-28-6907-00-510 ALMENDAREZ MARTIN A
 24-21-28-6907-00-520 OBREGON AMY VALERIA
 24-21-28-6907-00-530 CAPO JOSE A ESTATE
 24-21-28-6907-00-540 DOSSOUS MARJOLAINE
 24-21-28-6907-00-550 MIKE TERENCE M
 24-21-28-6907-00-560 SFR ACQUISITIONS 3 LLC
 24-21-28-6907-00-570 JOHNSON ERIC M
 24-21-28-6907-00-580 RESIDENTIAL HOME BUYER ORLANDO LLC
 24-21-28-6907-00-590 WEINBERG DARLENE P
 24-21-28-6907-00-600 AUSINA MERCEDES
 24-21-28-6907-00-610 THOMAS ULYN MAGDALEN LIFE ESTATE
 24-21-28-6907-00-620 MAXWELL DELANZA VONCHE
 24-21-28-6907-00-630 ALEXANDRE FALENE
 24-21-28-6907-00-640 CROSS RACHEL
 24-21-28-6907-00-650 SUE ROLEX
 24-21-28-6907-00-660 ESPINOZA JESUS NOELL
 24-21-28-6907-00-670 LOTRINGER OREN

APK 11	2178 MEADOW CT	5400 000005280	00057.200
APK 11	2188 MEADOW CT	5400 000007200	000007800
APK 11	2068 GRASMER DR	5400 000005280	00057.200
APK 11	2078 GRASMER DR	5400 000005280	00057.200
APK 11	2071 PIEDMONT PARK BLVD	5400 000006000	000006500
APK 11	2067 PIEDMONT PARK BLVD	5400 000005280	00057.200
APK 11	2061 PIEDMONT PARK BLVD	5400 000006000	000006500
APK 11	2053 PIEDMONT PARK BLVD	5400 000005280	00057.200
APK 11	2045 PIEDMONT PARK BLVD	5400 000005280	00057.200
APK 11	2035 PIEDMONT PARK BLVD	5400 000005280	00057.200
APK 11	2027 PIEDMONT PARK BLVD	5400 000005280	00057.200
APK 11	2025 PIEDMONT PARK BLVD	5400 000005280	00057.200
APK 11	2019 PIEDMONT PARK BLVD	5400 000005280	00057.200
APK 11	1959 PIEDMONT PARK BLVD	5400 000005280	00057.200
APK 11	1945 PIEDMONT PARK BLVD	5400 000005280	00057.200
APK 11	1929 PIEDMONT PARK BLVD	5400 000005280	00057.200
APK 11	1917 PIEDMONT PARK BLVD	5400 000005280	00057.200
APK 11	1901 PIEDMONT PARK BLVD	5400 000006000	000006500
APK 11	1891 PIEDMONT PARK BLVD	5400 000006000	000006500
APK 11	1881 PIEDMONT PARK BLVD	5400 000005280	00057.200
APK 11	1867 PIEDMONT PARK BLVD	5400 000006000	000006500
APK 11	1841 GRASMER DR	5400 000006000	000006500
APK 11	1821 GRASMER DR	5400 000006000	000006500
APK 11	1809 GRASMER DR	5400 000005280	00057.200
APK 11	1805 GRASMER DR	5400 000006000	000006500
APK 11	1801 GRASMER DR	5400 000005280	00057.200
APK 11	1800 GRASMER DR	5400 000006000	000006500
APK 11	1806 GRASMER DR	5400 000005280	00057.200
APK 11	1814 GRASMER DR	5400 000005280	00057.200
APK 11	1822 GRASMER DR	5400 000005280	00057.200
APK 11	1830 GRASMER DR	5400 000005280	00057.200
APK 11	1838 GRASMER DR	5400 000005280	00057.200
APK 11	1846 GRASMER DR	5400 000005280	00057.200
APK 11	1854 GRASMER DR	5400 000006000	000006500
APK 11	1862 GRASMER DR	5400 000005280	00057.200
APK 11	1868 GRASMER DR	5400 000005280	00057.200
APK 11	1874 GRASMER DR	5400 000005280	00057.200
APK 11	1882 GRASMER DR	5400 000005280	00057.200
APK 11	1894 GRASMER DR	5400 000005280	00057.200
APK 11	1896 GRASMER DR	5400 000005280	00057.200
APK 11	1898 GRASMER DR	5400 000006000	000006500
APK 11	1902 GRASMER DR	5400 000005280	000006500
APK 11	1912 GRASMER DR	5400 000005280	00057.200
APK 11	1922 GRASMER DR	5400 000005280	00057.200
APK 11	1932 GRASMER DR	5400 000005280	00057.200
APK 11	1942 GRASMER DR	5400 000005280	00057.200
APK 11	1952 GRASMER DR	5400 000006000	000006500
APK 11	1962 GRASMER DR	5400 000005280	00057.200
APK 11	1972 GRASMER DR	5400 000005280	00057.200
APK 11	1982 GRASMER DR	5400 000005280	00057.200
APK 11	1992 GRASMER DR	5400 000006000	000006500
APK 11	1998 GRASMER DR	5400 000005280	00057.200
APK 11	2008 GRASMER DR	5400 000006000	000006500
APK 11	2012 GRASMER DR	5400 000006000	000006500
APK 11	2022 GRASMER DR	5400 000005280	00057.200
APK 11	2032 GRASMER DR	5400 000006000	000006500
APK 11	2042 GRASMER DR	5400 000006000	000006500
APK 11	2052 GRASMER DR	5400 000005280	00057.200
APK 11	2059 GRASMER DR	5400 000006000	000006500
APK 11	2047 GRASMER DR	5400 000005280	00057.200
APK 11	2039 GRASMER DR	5400 000006000	000006500
APK 11	2023 GRASMER DR	5400 000006000	000006500
APK 11	1997 GRASMER DR	5400 000006000	000006500

24-21-28-6907-00-680 RODRIGUEZ CASTILLO EPIFANIO
 24-21-28-6907-00-690 JONES KATRINA
 24-21-28-6907-00-700 RAMJEE VAISHALI BIPIN
 24-21-28-6907-00-710 CURLEY CHRISTINA
 24-21-28-6907-00-720 STOUT LUCILLE M
 24-21-28-6907-00-730 HEIN STEVEN
 24-21-28-6907-00-740 RODRIGUEZ AHISHA
 24-21-28-6907-00-750 CHAU VONG VAN
 24-21-28-6907-00-760 DIAZ FRANCIS EMMANUEL
 24-21-28-6907-00-770 BUTLER CEPHUS M
 24-21-28-6907-00-780 PHAM MINH
 24-21-28-6907-00-790 WELLS CARLA J
 24-21-28-6907-00-800 HOLLAND ONDREA C
 24-21-28-6907-00-810 MCH SFR PROPERTY OWNER 1 LLC
 24-21-28-6907-00-820 LAFLEUR EUGENIA A
 24-21-28-6907-00-830 ALACUCUK HUSEYIN
 24-21-28-6907-00-840 PINTO EDEGAR A
 24-21-28-6907-00-850 CROSSBUR PROPERTIES LLC
 24-21-28-6907-00-860 SMITH KENNETH N
 24-21-28-6907-00-870 VAZQUEZ ELIER L
 24-21-28-6907-00-880 MILLER ANGELA
 24-21-28-6907-00-890 BAF ASSETS 3 LLC
 24-21-28-6907-00-900 ABAGNALE THERESA
 24-21-28-6907-00-910 LINDSAY KENNETH R TR
 24-21-28-6907-00-920 PROGRESS RESIDENTIAL BORROWER 2 LLC
 24-21-28-6907-00-930 CHAVEZ CRISTIAN
 24-21-28-6907-00-940 DILLMAN NATALIE
 24-21-28-6907-00-950 2019-1 IH BORROWER L P
 24-21-28-6907-00-960 HETTENBACH DONALD ALLEN JR
 24-21-28-6907-00-970 TIDWELL MATTHEW S
 24-21-28-6907-00-980 SIEFERT WILLIAM H LIFE ESTATE
 24-21-28-6907-00-990 BOYLE WILLIAM
 24-21-28-6907-01-000 SFR INVESTMENTS V BORROWER 1 LLC
 24-21-28-6907-01-010 PEREZ LIANIA
 24-21-28-6907-01-020 HAWK BERNARD T II
 24-21-28-6907-01-030 PROGRESS RESIDENTIAL BORROWER 1 LLC
 24-21-28-6907-01-040 GONZALEZ ARLEEN L
 24-21-28-6907-01-050 OBRIEN MARK HUGH
 24-21-28-6907-01-060 MCCARTNEY CHRISTOPHER STEIN
 24-21-28-6907-01-070 MITIDIERI MARIANA GONZALEZ
 24-21-28-6907-01-080 KAVAKLIAN-DANNECY MICHEL LIFE ESTATE
 24-21-28-6907-01-090 CARROLL BRITTANY M
 24-21-28-6907-01-100 DARBY JANICE A
 24-21-28-6907-01-110 2018-4 IH BORROWER LP
 24-21-28-6907-01-120 STAFFORD RAYMOND D
 24-21-28-6907-01-130 TOOLEY MICHAEL J
 24-21-28-6907-01-140 ALEXIS WADNER
 24-21-28-6907-01-150 WHITE MARCUS S
 24-21-28-6907-01-160 GUERRIER CLAUDETTE L
 24-21-28-6907-01-170 CESAR MARIE EDWIGE LIFE ESTATE
 24-21-28-6907-01-180 THR FLORIDA L P
 24-21-28-6907-01-190 FLORES ORLANDO
 24-21-28-6907-01-200 TWO WORLDS INVESTMENT CORP
 24-21-28-6907-01-240 GURKSNIS THOMAS R
 24-21-28-6907-01-250 BAF ASSETS 3 LLC
 24-21-28-6907-01-260 SHEEHY ALAINA
 24-21-28-6907-01-270 ABRAMS LEMUEL
 24-21-28-6907-01-280 SETTLE KARIN E
 24-21-28-6907-01-290 TURNBEAUGH SUSAN M
 24-21-28-6907-01-300 WHALEN ALYSON NICOLE
 24-21-28-6907-01-310 MISCENICH MADELINE
 24-21-28-6907-01-320 ARISTIDE JEAN F
 24-21-28-6907-01-330 GONZALEZ JOHN S

APK 11	1979 GRASMER DR	5400 000006000	000006500
APK 11	1961 GRASMER DR	5400 000005280	00057.200
APK 11	1951 GRASMER DR	5400 000005280	00057.200
APK 11	1941 GRASMER DR	5400 000005280	00057.200
APK 11	1931 GRASMER DR	5400 000005280	00057.200
APK 11	1923 GRASMER DR	5400 000005280	00057.200
APK 11	1813 WEXHAM BLVD	5400 000005280	00057.200
APK 11	1811 WEXHAM BLVD	5400 000005280	00057.200
APK 11	1809 WEXHAM BLVD	5400 000005280	00057.200
APK 11	1807 WEXHAM BLVD	5400 000006000	000006500
APK 11	1805 WEXHAM BLVD	5400 000006000	000006500
APK 11	1803 WEXHAM BLVD	5400 000006000	000006500
APK 11	1801 WEXHAM BLVD	5400 000005280	00057.200
APK 11	1800 WEXHAM BLVD	5400 000006000	000006500
APK 11	1806 WEXHAM BLVD	5400 000005280	00057.200
APK 11	1812 WEXHAM BLVD	5400 000005280	00057.200
APK 11	1818 WEXHAM BLVD	5400 000006000	000006500
APK 11	1870 PIEDMONT PARK BLVD	5400 000005280	00057.200
APK 11	1880 PIEDMONT PARK BLVD	5400 000005280	00057.200
APK 11	1892 PIEDMONT PARK BLVD	5400 000005280	00057.200
APK 11	1900 PIEDMONT PARK BLVD	5400 000006000	000006500
APK 11	1916 PIEDMONT PARK BLVD	5400 000006000	000006500
APK 11	1930 PIEDMONT PARK BLVD	5400 000005280	00057.200
APK 11	1946 PIEDMONT PARK BLVD	5400 000005280	00057.200
APK 11	1960 PIEDMONT PARK BLVD	5400 000005280	00057.200
APK 11	1976 PIEDMONT PARK BLVD	5400 000005280	00057.200
APK 11	1990 PIEDMONT PARK BLVD	5400 000006000	000006500
APK 11	1996 PIEDMONT PARK BLVD	5400 000006000	000006500
APK 11	2014 PIEDMONT PARK BLVD	5400 000005280	00057.200
APK 11	2024 JENNY CT	5400 000005280	00057.200
APK 11	2010 JENNY CT	5400 000005280	00057.200
APK 11	1994 JENNY CT	5400 000006000	000006500
APK 11	1990 JENNY CT	5400 000005280	00057.200
APK 11	1991 JENNY CT	5400 000006000	000006500
APK 11	1993 JENNY CT	5400 000005280	00057.200
APK 11	1995 JENNY CT	5400 000005280	00057.200
APK 11	1997 JENNY CT	5400 000006000	000006500
APK 11	2011 JENNY CT	5400 000006000	000006500
APK 11	2021 JENNY CT	5400 000005280	00057.200
APK 11	2037 JENNY CT	5400 000006000	000006500
APK 11	2054 PIEDMONT PARK BLVD	5400 000005280	00057.200
APK 11	2062 PIEDMONT PARK BLVD	5400 000005280	00057.200
APK 11	2088 GRASMER DR	5400 000005280	00057.200
APK 11	2098 GRASMER DR	5400 000006000	000006500
APK 11	2102 GRASMER DR	5400 000006000	000006500
APK 11	2110 GRASMER DR	5400 000005280	00057.200
APK 11	2118 GRASMER DR	5400 000005280	00057.200
APK 11	2126 GRASMER DR	5400 000006000	000006500
APK 11	2134 GRASMER DR	5400 000006000	000006500
APK 11	2142 GRASMER DR	5400 000005280	00057.200
APK 11	2150 GRASMER DR	5400 000006000	000006500
APK 11	2158 GRASMER DR	5400 000006000	000006500
APK 11	2168 MEADOW CT	5400 000005280	00057.200
APK 11	2196 MEADOW CT	5400 000005280	00057.200
APK 11	2198 MEADOW CT	5400 000006000	000006500
APK 11	2214 GRASMER DR	5400 000005280	00057.200
APK 11	2220 GRASMER DR	5400 000005280	00057.200
APK 11	2226 GRASMER DR	5400 000006000	000006500
APK 11	2232 GRASMER DR	5400 000005280	00057.200
APK 11	2238 GRASMER DR	5400 000005280	00057.200
APK 11	2244 GRASMER DR	5400 000005280	00057.200
APK 11	2250 GRASMER DR	5400 000005280	00057.200
APK 11	2225 GRASMER DR	5400 000005280	00057.200

24-21-28-6907-01-340	SIMMONS KEVIN M LIFE ESTATE	APK 11	2219 GRASMERE DR	5400 000005280	00057.200
24-21-28-6907-01-350	GUERRERO RAUL	APK 11	2213 GRASMERE DR	5400 000006000	000006500
24-21-28-6907-01-360	SANTIAGO JAVIER	APK 11	2207 GRASMERE DR	5400 000006000	000006500
24-21-28-6907-01-370	CENTANNI MASSIMILIANO	APK 11	2201 GRASMERE DR	5400 000005280	00057.200
24-21-28-6907-01-380	PROGRESS RESIDENTIAL BORROWER 5 LLC	APK 11	2197 GRASMERE DR	5400 000005280	00057.200
24-21-28-6907-01-390	SAINT-LOT CHRISTINE A	APK 11	2125 GRASMERE DR	5400 000005280	00057.200
24-21-28-6907-01-400	WILLIAMS ERICA D	APK 11	1819 WATERBEACH CT	5400 000006000	000006500
24-21-28-6907-01-410	2016 MANNO FAMILY TRUST	APK 11	1815 WATERBEACH CT	5400 000005280	00057.200
24-21-28-6907-01-420	BROWN LANCE A	APK 11	1813 WATERBEACH CT	5400 000005280	00057.200
24-21-28-6907-01-430	2018-4 IH BORROWER LP	APK 11	1805 WATERBEACH CT	5400 000005280	00057.200
24-21-28-6907-01-440	PAUL CLARKE REVOCABLE LIVING TRUST	APK 11	1799 WATERBEACH CT	5400 000006000	000006500
24-21-28-6907-01-450	SMITH PAMELA A	APK 11	1789 WATERBEACH CT	5400 000005280	00057.200
24-21-28-6907-01-460	FKH SFR C1 L P	APK 11	1781 WATERBEACH CT	5400 000005280	00057.200
24-21-28-6907-01-470	CARTER GAIL M	APK 11	1773 WATERBEACH CT	5400 000005280	00057.200
24-21-28-6907-01-480	ADAM LALAOUI AND ANGELA M LALAOUI REVOCABLE TRUST	APK 11	1765 WATERBEACH CT	5400 000005280	00057.200
24-21-28-6907-01-490	SCOTT ROBERT D LIFE ESTATE	APK 11	1757 WATERBEACH CT	5400 000005280	00057.200
24-21-28-6907-01-500	CHRISTIANSSEN JACOBI	APK 11	1749 WATERBEACH CT	5400 000005280	00057.200
24-21-28-6907-01-510	MALONE MORRIS SR LIFE ESTATE	APK 11	1741 WATERBEACH CT	5400 000005280	00057.200
24-21-28-6907-01-520	ONG FAMILY TRUST	APK 11	1733 WATERBEACH CT	5400 000005280	00057.200
24-21-28-6907-01-530	COX APRILE	APK 11	1725 WATERBEACH CT	5400 000005280	00057.200
24-21-28-6907-01-540	OSGOOD WILLIS JAY	APK 11	1717 WATERBEACH CT	5400 000006000	000006500
24-21-28-6907-01-550	CHALAS CRISTIAN	APK 11	1709 WATERBEACH CT	5400 000005280	00057.200
24-21-28-6907-01-560	GAYLE DELISA A	APK 11	1701 WATERBEACH CT	5400 000005280	00057.200
24-21-28-6907-01-570	HENDRICKSON MICKELA	APK 11	1700 WATERBEACH CT	5400 000006000	000006500
24-21-28-6907-01-580	PROGRESS RESIDENTIAL BORROWER 13 LLC	APK 11	1710 WATERBEACH CT	5400 000006000	000006500
24-21-28-6907-01-590	EYMAN JUDITH A	APK 11	1720 WATERBEACH CT	5400 000005280	00057.200
24-21-28-6907-01-600	WENGER DENISE M	APK 11	1730 WATERBEACH CT	5400 000005280	00057.200
24-21-28-6907-01-610	RIVERA RAFAEL E	APK 11	1740 WATERBEACH CT	5400 000005280	00057.200
24-21-28-6907-01-620	HERCULES VEDA MCKENZIE	APK 11	1748 WATERBEACH CT	5400 000005280	00057.200
24-21-28-6907-01-630	KERN THOMAS G	APK 11	1756 WATERBEACH CT	5400 000005280	00057.200
24-21-28-6907-01-640	PROGRESS RESIDENTIAL BORROWER 14 LLC	APK 11	1764 WATERBEACH CT	5400 000005280	00057.200
24-21-28-6907-01-650	BTR SCATTERED SITE OWNER LLC	APK 11	1770 WATERBEACH CT	5400 000005280	00057.200
24-21-28-6907-01-660	WOOD LARRY A	APK 11	1780 WATERBEACH CT	5400 000005280	00057.200
24-21-28-6907-01-670	NUNEZ FELICIANO	APK 11	1796 WATERBEACH CT	5400 000005280	00057.200
24-21-28-6907-01-680	BAF ASSETS 4 LLC	APK 11	1802 WATERBEACH CT	5400 000005280	00057.200
24-21-28-6907-01-690	AMERICAN HOMES 4 RENT	APK 11	1806 WATERBEACH CT	5400 000006000	000006500
24-21-28-6907-01-700	LOPEZ KELLY A	APK 11	1814 WATERBEACH CT	5400 000005280	00057.200
24-21-28-6907-01-710	OSA PIERRE	APK 11	1816 WATERBEACH CT	5400 000005280	00057.200
24-21-28-6907-01-720	RANGEL MAYRA DOLORES	APK 11	1820 WATERBEACH CT	5400 000005280	00057.200
24-21-28-8481-00-010	ROBERT JEAN PIERRE	APK 11	1903 SHANNON LN	5400 000006000	000006500
24-21-28-8481-00-020	MOTZ JURGEN	APK 11	1907 SHANNON LN	5400 000005280	000006500
24-21-28-8481-00-030	AH4R-FL 11 LLC	APK 11	1911 SHANNON LN	5400 000006000	000006500
24-21-28-8481-00-040	LIN YAN YUN	APK 11	1915 SHANNON LN	5400 000005280	00057.200
24-21-28-8481-00-050	SCALLY ANDREW J	APK 11	1919 SHANNON LN	5400 000005280	00057.200
24-21-28-8481-00-060	CADET TOUSSAINT	APK 11	1923 SHANNON LN	5400 000005280	00057.200
24-21-28-8481-00-070	AMH 2014-1 BORROWER LLC	APK 11	1927 SHANNON LN	5400 000005280	00057.200
24-21-28-8481-00-080	MCLAIN STACY M	APK 11	1931 SHANNON LN	5400 000006000	000006500
24-21-28-8481-00-090	CORTES ROSA	APK 11	1935 SHANNON LN	5400 000006000	000006500
24-21-28-8481-00-100	BROWN PAULINE L	APK 11	1939 SHANNON LN	5400 000006000	000006500
24-21-28-8481-00-110	BRIGMAN DENNIS C	APK 11	1943 SHANNON LN	5400 000006000	000006500
24-21-28-8481-00-120	SANTIAGO RAFAEL	APK 11	1947 SHANNON LN	5400 000005280	00057.200
24-21-28-8481-00-130	HARRIS SUDONNA FRANCLAR	APK 11	1951 SHANNON LN	5400 000006000	000006500
24-21-28-8481-00-140	GRACIA JULES MARC	APK 11	1955 SHANNON LN	5400 000006000	000006500
24-21-28-8481-00-150	SIMS KAREN ROSLYN	APK 11	1959 SHANNON LN	5400 000006000	000006500
24-21-28-8481-00-160	GUZMAN WILLIAM	APK 11	1963 SHANNON LN	5400 000006000	000006500
24-21-28-8481-00-170	DUKE CLARICE MANZATTO	APK 11	1925 BRITTANY LN	5400 000005280	00057.200
24-21-28-8481-00-180	MERCOGLIANO JUNE LIFE ESTATE	APK 11	1929 BRITTANY LN	5400 000006000	000006500
24-21-28-8481-00-190	SILVA GERMANIA M	APK 11	1933 BRITTANY LN	5400 000006000	000006500
24-21-28-8481-00-200	MANGRUM DAVID	APK 11	1937 BRITTANY LN	5400 000006000	000006500
24-21-28-8481-00-210	AMH 2015-1 BORROWER LP	APK 11	1846 WINDSOR OAK DR	5400 000006000	000006500
24-21-28-8481-00-220	HOWARD ALISIA N	APK 11	1842 WINDSOR OAK DR	5400 000006000	000006500
24-21-28-8481-00-230	MUSCATO PHILLIP G	APK 11	1838 WINDSOR OAK DR	5400 000006000	000006500
24-21-28-8481-00-240	MORALES MARISOL	APK 11	1834 WINDSOR OAK DR	5400 000006000	000006500

24-21-28-8481-00-250	GEORGESCU ALIS	APK 11	1830 WINDSOR OAK DR	5400 000006000	000006500
24-21-28-8481-00-260	KRAPP DENNIS G	APK 11	1826 WINDSOR OAK DR	5400 000006000	000006500
24-21-28-8481-00-270	JACOBSEN ROBERT J	APK 11	1822 WINDSOR OAK DR	5400 000006000	000006500
24-21-28-8481-00-280	ROGERS CARLENE M TR	APK 11	1818 WINDSOR OAK DR	5400 000006000	000006500
24-21-28-8481-00-290	PLESIC DAVID K	APK 11	1814 WINDSOR OAK DR	5400 000005280	00057.200
24-21-28-8481-00-300	HANCOCK DANYEL	APK 11	1810 WINDSOR OAK DR	5400 000006000	000006500
24-21-28-8481-00-310	STODDART JULIET A	APK 11	1806 WINDSOR OAK DR	5400 000006000	000006500
24-21-28-8481-00-320	JONES JIMMIE LEWIS	APK 11	1802 WINDSOR OAK DR	5400 000006000	000006500
24-21-28-8481-00-330	BAKER MARLENE CARSON	APK 11	1803 WINDSOR OAK DR	5400 000006000	000006500
24-21-28-8481-00-340	ROSARIO CARMEN M	APK 11	1807 WINDSOR OAK DR	5400 000006000	000006500
24-21-28-8481-00-350	GARCIA RODRIGUEZ LEANDRO	APK 11	1811 WINDSOR OAK DR	5400 000006000	000006500
24-21-28-8481-00-360	TRAN LINH C	APK 11	1815 WINDSOR OAK DR	5400 000006000	000006500
24-21-28-8481-00-370	SRP SUB LLC	APK 11	1819 WINDSOR OAK DR	5400 000006000	000006500
24-21-28-8481-00-380	PROCHET HARRY	APK 11	1823 WINDSOR OAK DR	5400 000006000	000006500
24-21-28-8481-00-390	FKH SFR C1 L P	APK 11	1827 WINDSOR OAK DR	5400 000006000	000006500
24-21-28-8481-00-400	KAMINSKY CRAIG	APK 11	1836 WINDSOR OAK DR	5400 000006000	000006500
24-21-28-8481-00-410	CHAMORRO FREDDY	APK 11	1909 WINDSOR OAK DR	5400 000006000	000006500
24-21-28-8481-00-420	LEWIS JENNIFER N	APK 11	1913 WINDSOR OAK DR	5400 000005280	00057.200
24-21-28-8481-00-430	LOPEZ IRMA	APK 11	1917 WINDSOR OAK DR	5400 000006000	000006500
24-21-28-8481-00-440	ANDERSON DANNY L	APK 11	1840 CONCORD DR	5400 000006000	000006500
24-21-28-8481-00-450	SICHORI SHIRLEY	APK 11	1836 CONCORD DR	5400 000006000	000006500
24-21-28-8481-00-460	SABINO CECILIA EVANGELINE S	APK 11	1832 CONCORD DR	5400 000006000	000006500
24-21-28-8481-00-470	BROWN ANITA C	APK 11	1828 CONCORD DR	5400 000005280	00057.200
24-21-28-8481-00-480	ATKINSON SYLVIA F	APK 11	1824 CONCORD DR	5400 000006000	000006500
24-21-28-8481-00-490	SAYSANA ACKHALA B	APK 11	1820 CONCORD DR	5400 000006000	000006500
24-21-28-8481-00-500	MILE HIGH BORROWER 1 (VALUE) LLC	APK 11	1816 CONCORD DR	5400 000005280	00057.200
24-21-28-8481-00-510	SAWYER J VIVIAN LIFE ESTATE	APK 11	1812 CONCORD DR	5400 000006000	000006500
24-21-28-8481-00-520	ORRACA CHERYL LYNN	APK 11	1808 CONCORD DR	5400 000006000	000006500
24-21-28-8481-00-530	2017-1 IH BORROWER L P	APK 11	1804 CONCORD DR	5400 000006000	000006500
24-21-28-8481-00-540	BTR SCATTERED SITE OWNER 2 LLC	APK 11	1800 CONCORD DR	5400 000006000	000006500
24-21-28-8481-00-550	PETRUZZELLI ROBERT	APK 11	1801 CONCORD DR	5400 000006000	000006500
24-21-28-8481-00-560	LOPEZ JANET E	APK 11	1805 CONCORD DR	5400 000006000	000006500
24-21-28-8481-00-570	PROGRESS RESIDENTIAL BORROWER 11 LLC	APK 11	1809 CONCORD DR	5400 000006000	000006500
24-21-28-8481-00-580	ZHENG LIYU	APK 11	1813 CONCORD DR	5400 000005280	00057.200
24-21-28-8481-00-590	JASMIN FRANTZ	APK 11	1817 CONCORD DR	5400 000005280	00057.200
24-21-28-8481-00-600	RESICAP FLORIDA OWNER LLC	APK 11	1821 CONCORD DR	5400 000006000	000006500
24-21-28-8481-00-610	PROGRESS RESIDENTIAL BORROWER 4 LLC	APK 11	1825 CONCORD DR	5400 000006000	000006500
24-21-28-8481-00-620	LOPEZ AMARIS N	APK 11	1829 CONCORD DR	5400 000005280	00057.200
24-21-28-8481-00-630	LOPEZ HUMBERTO	APK 11	1833 CONCORD DR	5400 000005280	00057.200
24-21-28-8481-00-640	KMOMANE INVESTMENT LLC	APK 11	1837 CONCORD DR	5400 000006000	000006500
24-21-28-8481-00-650	WHALEY JAMES E	APK 11	1841 CONCORD DR	5400 000006000	000006500
24-21-28-8481-00-660	RIVA NORMA ROSA LIFE ESTATE	APK 11	1845 CONCORD DR	5400 000006000	000006500
24-21-28-8481-00-670	PROGRESS RESIDENTIAL BORROWER 5 LLC	APK 11	1849 CONCORD DR	5400 000005280	000006500
24-21-28-8481-00-680	CAILLOUET MARK	APK 11	1853 CONCORD DR	5400 000006000	000006500
24-21-28-8481-00-690	CATRON KENNETH D	APK 11	1902 SHANNON LN	5400 000006000	000006500
24-21-28-8481-00-700	COLE FREDERICK W	APK 11	1906 SHANNON LN	5400 000006000	000006500
24-21-28-8481-00-710	MCLEOD COLIN EDWARD	APK 11	1910 SHANNON LN	5400 000006000	000006500
24-21-28-8481-00-720	PULIDO MARCO T	APK 11	1914 SHANNON LN	5400 000006000	000006500
24-21-28-8481-00-730	BROWNE COLEEN	APK 11	1918 SHANNON LN	5400 000006000	000006500
24-21-28-8481-00-740	PROGRESS RESIDENTIAL BORROWER 4 LLC	APK 11	1922 SHANNON LN	5400 000006000	000006500
24-21-28-8481-00-750	SFR INVESTMENTS V BORROWER 1 LLC	APK 11	1926 SHANNON LN	5400 000006000	000006500
24-21-28-8481-00-760	PROGRESS ORLANDO LLC	APK 11	1962 SHANNON LN	5400 000006000	000006500
24-21-28-8481-00-770	CALLE KENNY	APK 11	1966 SHANNON LN	5400 000006000	000006500
24-21-28-8481-00-780	SHELLBILL INC	APK 11	1970 SHANNON LN	5400 000006000	000006500
24-21-28-8481-00-790	ONEIL SHELLEY ANN	APK 11	1974 SHANNON LN	5400 000005280	00057.200
24-21-28-8481-00-800	ENGELHARDT TERESITA D	APK 11	1978 SHANNON LN	5400 000006000	000006500
24-21-28-8481-00-810	AMERICAN HOMES 4 RENT PROPERTIES SEVEN LLC	APK 11	1982 SHANNON LN	5400 000006000	000006500
24-21-28-8481-00-820	CRISTINA CHAN REVOCABLE TRUST	APK 11	1986 SHANNON LN	5400 000006000	000006500
24-21-28-8481-00-830	HILL DONALD	APK 11	1924 WINDSOR OAK DR	5400 000006000	000006500
24-21-28-8481-00-840	PROGRESS RESIDENTIAL BORROWER 1 LLC	APK 11	1920 WINDSOR OAK DR	5400 000006000	000006500
24-21-28-8481-00-850	KARAKUS ERTUG	APK 11	1916 WINDSOR OAK DR	5400 000005280	00057.200
24-21-28-8481-00-860	PROGRESS RESIDENTIAL BORROWER 2 LLC	APK 11	1912 WINDSOR OAK DR	5400 000006000	000006500
24-21-28-8481-00-870	LI HANWU	APK 11	1908 WINDSOR OAK DR	5400 000006000	000006500

24-21-28-8481-00-880 LOWE DENNELL
 24-21-28-8481-00-890 PLANTIYN EDMOLY L
 24-21-28-8481-00-900 CARTAGENA CAROLLA
 24-21-28-8481-00-910 ORTA JERRY
 24-21-28-8481-00-920 CARD MARILYN P
 24-21-28-8481-00-930 HAY NATALIE A
 24-21-28-8481-00-940 DOGGETT MOLLY
 24-21-28-8481-00-950 SPAULDING NICHOLE GUESS
 24-21-28-8481-00-960 2018-2 IH BORROWER LP
 24-21-28-8481-00-970 RAMOS QUIRINO SHIRLEIA LIFE ESTATE
 24-21-28-8953-00-010 WAL-MART STORES EAST LP
 24-21-28-8953-00-020 CAPRISE LLC
 24-21-28-8953-00-030 GORBY FOUNTAINS PROPERTIES LLC
 24-21-28-8953-00-040 EMILIA REALTY CORP
 26-21-28-0000-00-049 HERRERA JOSE L
 27-21-28-0000-00-002 BUTTREY DEVELOPMENT LLC
 27-21-28-0000-00-030 PAVILO LAND HOLDINGS LLC
 27-21-28-0000-00-033 APOPKA NURSERY PROPERTY OWNERS ASSN INC
 27-21-28-0000-00-038 3307 CLARCONA PARTNERS LLC
 27-21-28-0000-00-045 3255 CLARCONA PARTNERS LLC
 27-21-28-0000-00-047 3307 CLARCONA PARTNERS LLC
 27-21-28-0000-00-054 3307 CLARCONA PARTNERS LLC
 27-21-28-0000-00-055 3307 CLARCONA PARTNERS LLC
 27-21-28-0000-00-056 MACHUGA MARK
 27-21-28-0000-00-058 DUNCAN KELVIN KEITH
 27-21-28-0000-00-063 3307 CLARCONA PARTNERS LLC
 27-21-28-0000-00-065 3307 CLARCONA PARTNERS LLC
 27-21-28-0000-00-066 APOPKA NURSERY PROPERTY OWNERS ASSN INC
 27-21-28-0000-00-078 3307 CLARCONA PARTNERS LLC
 27-21-28-1348-02-010 20 MILL LLC
 27-21-28-1348-02-020 20 MILL LLC
 27-21-28-1348-02-030 20 MILL LLC
 27-21-28-1348-02-040 KEEANE INVESTMENTS LLC
 27-21-28-1348-02-050 KEEANE INVESTMENTS LLC
 27-21-28-1348-02-060 KEEANE INVESTMENTS LLC
 27-21-28-1348-02-070 KEEANE INVESTMENTS LLC
 27-21-28-1348-02-080 MINEOLA HOLDINGS LLC
 27-21-28-1348-02-090 MINEOLA HOLDINGS LLC
 27-21-28-1348-02-100 AE CLARCONA LLC
 27-21-28-1348-02-110 CCK REALTY INVESTMENTS LLC
 27-21-28-1348-02-120 20 MILL LLC
 27-21-28-1348-02-130 20 MILL LLC
 27-21-28-1348-02-140 20 MILL LLC
 27-21-28-1348-02-150 20 MILL LLC
 27-21-28-1348-02-160 20 MILL LLC
 27-21-28-1349-00-001 CLARCONA LANDSITES PROPERTY OWNERS ASSOCIATION INC
 27-21-28-1349-01-000 20 MILL LLC
 28-21-28-0000-00-002 DEWAR KEENE 40 LLC
 28-21-28-0000-00-006 DEWAR KEENE 40 LLC
 28-21-28-0000-00-009 VISTA LANDFILL LLC
 28-21-28-0000-00-014 VISTA LANDFILL LLC
 28-21-28-0000-00-019 VISTA LANDFILL LLC
 28-21-28-0000-00-024 DEWAR KEENE 40 LLC
 28-21-28-0000-00-029 DEWAR KEENE 40 LLC
 29-21-28-0000-00-002 SPRING NURSERY PROPERTIES LLC
 29-21-28-0000-00-003 LCE 13 LLC
 29-21-28-0000-00-007 SPRING NURSERY PROPERTIES LLC
 29-21-28-0000-00-009 RUBRIGHT DAVID LIFE ESTATE
 29-21-28-0000-00-020 DUKE ENERGY FLORIDA LLC
 29-21-28-0000-00-023 LIT INDUSTRIAL LIMITED PARTNERSHIP
 29-21-28-0000-00-027 SPRING NURSERY PROPERTIES LLC
 29-21-28-0000-00-030 RUDNICK KATHERINE ROSE
 29-21-28-0000-00-050 SBA TOWERS IX LLC

APK 11	1904 WINDSOR OAK DR	5400 000006000	000006500
APK 11	1900 WINDSOR OAK DR	5400 000006000	000006500
APK 11	1934 BRITTANY LN	5400 000006000	000006500
APK 11	1930 BRITTANY LN	5400 000006000	000006500
APK 11	1926 BRITTANY LN	5400 000006000	000006500
APK 11	1910 BRITTANY LN	5400 000006000	000006500
APK 11	1906 BRITTANY LN	5400 000006000	000006500
APK 11	1967 SHANNON LN	5400 000006000	000006500
APK 11	1971 SHANNON LN	5400 000006000	000006500
APK 11	1975 SHANNON LN	5400 000006000	000006500
APK 11	1700 S ORANGE BLOSSOM TRL	5400 000486000	000526500
APK 11	1710 ORANGE BLOSSOM TRL	5400 000037200	000040300
APK 11	1680 ORANGE BLOSSOM TRL	5400 000032400	000037700
APK 11	1660 ORANGE BLOSSOM TRL	5400 000032400	000037700
APK 65	8061 STONE RD	5400 000007200	000007800
APK 65	512 E KEENE RD	5400 000003600	000003900
APK 65	550 E KEENE RD	5400 001062000	001150500
APK 65	STONE RD	5400 000025200	000042900
APK 65	3255 CLARCONA RD	5400 000070800	000193700
APK 65	3255 CLARCONA RD	5400 000080400	000118300
APK 65	3207 CLARCONA RD	5400 000078000	000157300
APK 65	3207 CLARCONA RD	5400 000078000	000092300
APK 65	3125 CLARCONA RD	5400 000020400	000037700
APK 65	8077 STONE RD	5400 000007200	000007800
APK 65	8081 STONE RD	5400 000007200	000007800
APK 65	3307 CLARCONA RD	5400 000138000	000188500
APK 65	3149 CLARCONA RD	5400 000075600	000100100
APK 65	CLARCONA RD	5400 000058800	000071500
APK 65	CLARCONA RD	5400 000003600	000003900
APK 65	2870 CLARCONA RD UNIT 1	5400 000000000	000014300
APK 65	2870 CLARCONA RD UNIT 2	5400 000000000	000014300
APK 65	2870 CLARCONA RD UNIT 3	5400 000000000	000014300
APK 65	2870 CLARCONA RD UNIT 4	5400 000000000	000014300
APK 65	2870 CLARCONA RD UNIT 5	5400 000000000	000014300
APK 65	2870 CLARCONA RD UNIT 6	5400 000000000	000014300
APK 65	2870 CLARCONA RD UNIT 7	5400 000000000	000014300
APK 65	2870 CLARCONA RD UNIT 8	5400 000000000	000014300
APK 65	2870 CLARCONA RD UNIT 9	5400 000000000	000014300
APK 65	2870 CLARCONA RD UNIT 10	5400 000000000	000014300
APK 65	2870 CLARCONA RD UNIT 11	5400 000000000	000014300
APK 65	2870 CLARCONA RD UNIT 12	5400 000000000	000014300
APK 65	2870 CLARCONA RD UNIT 13	5400 000000000	000014300
APK 65	2870 CLARCONA RD UNIT 14	5400 000000000	000014300
APK 65	2870 CLARCONA RD UNIT 15	5400 000000000	000014300
APK 65	2870 CLARCONA RD UNIT 16	5400 000000000	000014300
APK 65	CLARCONA RD	5400 000000000	000016900
APK 65	2860 CLARCONA RD UNIT 1	5400 000000000	000048100
APK 65	724 W KEENE RD	5400 000046800	000053300
APK 65	608 W KEENE RD	5400 000066000	000105300
APK 65	242 W KEENE RD	5400 000073200	000092300
APK 65	3029 MCQUEEN RD	5400 000075600	000074100
APK 65	2613 MCQUEEN RD	5400 000051600	000133900
APK 11	632 W KEENE RD	5400 000090000	000131300
APK 65	2751 MARDEN RD	5400 000056400	000276900
APK 65	1921 HILL DR	5400 000015600	000022100
APK 65	1700 W KEENE RD	5400 000003600	000003900
APK 65	3298 OCOEE APOPKA RD	5400 000013200	000014300
APK 65	3465 OCOEE APOPKA RD	5400 000007200	000007800
APK 65	2616 MARDEN RD	5400 000003600	000003900
APK 65	2550 OCOEE APOPKA RD	5400 000003600	000347100
APK 65	2053 HILL DR	5400 000030000	000032500
APK 65	2604 MARDEN RD	5400 000007200	000007800
APK 65	3355 MAJOR OAK BLVD	5400 000003600	000003900

29-21-28-6066-00-001 DHIC-OAKPOINT LLC
 29-21-28-6066-00-002 DHIC-OAKPOINT LLC
 29-21-28-6066-00-003 DHIC-OAKPOINT LLC
 29-21-28-6067-00-001 D R HORTON INC
 29-21-28-6067-00-002 D R HORTON INC
 29-21-28-6067-01-001 D R HORTON INC
 29-21-28-6067-01-002 D R HORTON INC
 29-21-28-6067-01-003 D R HORTON INC
 29-21-28-6067-01-004 D R HORTON INC
 29-21-28-6067-01-005 D R HORTON INC
 29-21-28-6067-01-006 D R HORTON INC
 29-21-28-6067-01-007 D R HORTON INC
 29-21-28-6067-01-008 D R HORTON INC
 29-21-28-6067-01-009 D R HORTON INC
 29-21-28-6067-01-010 D R HORTON INC
 29-21-28-6067-01-011 D R HORTON INC
 29-21-28-6067-01-012 D R HORTON INC
 29-21-28-6067-01-013 D R HORTON INC
 29-21-28-6067-01-014 D R HORTON INC
 29-21-28-6067-01-015 D R HORTON INC
 29-21-28-6067-01-016 D R HORTON INC
 29-21-28-6067-01-017 D R HORTON INC
 29-21-28-6067-01-018 D R HORTON INC
 29-21-28-6067-01-019 D R HORTON INC
 29-21-28-6067-01-020 D R HORTON INC
 29-21-28-6067-01-021 D R HORTON INC
 29-21-28-6067-01-022 D R HORTON INC
 29-21-28-6067-01-023 D R HORTON INC
 29-21-28-6067-01-024 D R HORTON INC
 29-21-28-6067-01-025 D R HORTON INC
 29-21-28-6067-01-026 D R HORTON INC
 29-21-28-6067-01-027 D R HORTON INC
 29-21-28-6067-02-028 D R HORTON INC
 29-21-28-6067-02-029 D R HORTON INC
 29-21-28-6067-02-030 D R HORTON INC
 29-21-28-6067-02-031 D R HORTON INC
 29-21-28-6067-02-032 D R HORTON INC
 29-21-28-6067-02-033 D R HORTON INC
 29-21-28-6067-02-034 D R HORTON INC
 29-21-28-6067-03-035 D R HORTON INC
 29-21-28-6067-03-036 D R HORTON INC
 29-21-28-6067-03-037 D R HORTON INC
 29-21-28-6067-03-038 D R HORTON INC
 29-21-28-6067-03-039 D R HORTON INC
 29-21-28-6067-03-040 D R HORTON INC
 29-21-28-6067-03-041 D R HORTON INC
 29-21-28-6067-03-042 D R HORTON INC
 29-21-28-6067-04-043 D R HORTON INC
 29-21-28-6067-04-044 D R HORTON INC
 29-21-28-6067-04-045 D R HORTON INC
 29-21-28-6067-04-046 D R HORTON INC
 29-21-28-6067-04-047 D R HORTON INC
 29-21-28-6067-04-048 D R HORTON INC
 29-21-28-6067-04-115 D R HORTON INC
 29-21-28-6067-04-116 D R HORTON INC
 29-21-28-6067-05-049 BEAUDOIN KIM ARTHUR
 29-21-28-6067-05-050 DIPTÉE SHIVANAN
 29-21-28-6067-05-051 DIPTÉE SHIVANAN
 29-21-28-6067-05-052 ASHWORTH RYAN ALAN
 29-21-28-6067-05-053 ROBINSON JACQUELYN LANESE
 29-21-28-6067-05-054 GUABA LUIS ANTHONY
 29-21-28-6067-05-055 CARRERAS SIERRA MACEDA
 29-21-28-6067-05-056 D R HORTON INC

APK 65	3030 ASCEND OAK ST	5400	000000000	000102700
APK 65	2700 PASTOR PAGE DR	5400	000000000	000003900
APK 65	2600 PASTOR PAGE DR	5400	000000000	000003900
APK 65	1527 W MCCORMICK RD	5400	000003600	000003900
APK 65	1621 W MCCORMICK RD	5400	000003600	000003900
APK 65	3861 RORY OAK CIR	5400	000003600	000003900
APK 65	3867 RORY OAK CIR	5400	000003600	000003900
APK 65	3873 RORY OAK CIR	5400	000003600	000003900
APK 65	3879 RORY OAK CIR	5400	000003600	000003900
APK 65	3885 RORY OAK CIR	5400	000003600	000003900
APK 65	3891 RORY OAK CIR	5400	000003600	000003900
APK 65	3897 RORY OAK CIR	5400	000003600	000003900
APK 65	3903 RORY OAK CIR	5400	000003600	000003900
APK 65	3909 RORY OAK CIR	5400	000003600	000003900
APK 65	3915 RORY OAK CIR	5400	000003600	000003900
APK 65	3921 RORY OAK CIR	5400	000003600	000003900
APK 65	3927 RORY OAK CIR	5400	000003600	000003900
APK 65	3933 RORY OAK CIR	5400	000003600	000003900
APK 65	3939 RORY OAK CIR	5400	000003600	000003900
APK 65	3945 RORY OAK CIR	5400	000003600	000003900
APK 65	3951 RORY OAK CIR	5400	000003600	000003900
APK 65	3957 RORY OAK CIR	5400	000003600	000003900
APK 65	3963 RORY OAK CIR	5400	000003600	000003900
APK 65	3969 RORY OAK CIR	5400	000003600	000003900
APK 65	3975 RORY OAK CIR	5400	000003600	000003900
APK 65	3981 RORY OAK CIR	5400	000003600	000003900
APK 65	3987 RORY OAK CIR	5400	000003600	000003900
APK 65	3993 RORY OAK CIR	5400	000003600	000006500
APK 65	3999 RORY OAK CIR	5400	000003600	000006500
APK 65	4005 RORY OAK CIR	5400	000003600	000006500
APK 65	4011 RORY OAK CIR	5400	000003600	000006500
APK 65	4017 RORY OAK CIR	5400	000003600	000006500
APK 65	4016 RORY OAK CIR	5400	000003600	000003900
APK 65	4010 RORY OAK CIR	5400	000003600	000003900
APK 65	4004 RORY OAK CIR	5400	000003600	000003900
APK 65	3525 CHINKAPIN OAK LN	5400	000003600	000003900
APK 65	3531 CHINKAPIN OAK LN	5400	000003600	000003900
APK 65	3537 CHINKAPIN OAK LN	5400	000003600	000003900
APK 65	3543 CHINKAPIN OAK LN	5400	000003600	000003900
APK 65	3542 CHINKAPIN OAK LN	5400	000003600	000003900
APK 65	3536 CHINKAPIN OAK LN	5400	000003600	000003900
APK 65	3530 CHINKAPIN OAK LN	5400	000003600	000003900
APK 65	3524 CHINKAPIN OAK LN	5400	000003600	000003900
APK 65	3424 BOWTHORPE LN	5400	000003600	000003900
APK 65	3430 BOWTHORPE LN	5400	000003600	000003900
APK 65	3436 BOWTHORPE LN	5400	000003600	000003900
APK 65	3442 BOWTHORPE LN	5400	000003600	000003900
APK 65	3431 BOWTHORPE LN	5400	000003600	000003900
APK 65	3425 BOWTHORPE LN	5400	000003600	000003900
APK 65	3419 BOWTHORPE LN	5400	000003600	000003900
APK 65	3884 RORY OAK CIR	5400	000003600	000003900
APK 65	3878 RORY OAK CIR	5400	000003600	000003900
APK 65	3872 RORY OAK CIR	5400	000003600	000003900
APK 65	3437 BOWTHORPE LN	5400	000003600	000003900
APK 65	3866 RORY OAK CIR	5400	000003600	000003900
APK 65	3843 RORY OAK CIR	5400	000003600	000006500
APK 65	3837 RORY OAK CIR	5400	000003600	000006500
APK 65	3831 RORY OAK CIR	5400	000003600	000006500
APK 65	3825 RORY OAK CIR	5400	000003600	000006500
APK 65	3819 RORY OAK CIR	5400	000003600	000006500
APK 65	3813 RORY OAK CIR	5400	000003600	000006500
APK 65	3807 RORY OAK CIR	5400	000003600	000006500
APK 65	3801 RORY OAK CIR	5400	000003600	000003900

29-21-28-6067-05-057	D R HORTON INC	APK 65	3795 RORY OAK CIR	5400	000003600	000006500
29-21-28-6067-06-058	LAI HOANG NGOC HAI	APK 65	3777 RORY OAK CIR	5400	000006000	000006500
29-21-28-6067-06-059	TORRES CRYSTAL	APK 65	3771 RORY OAK CIR	5400	000006000	000006500
29-21-28-6067-06-060	LE THI CAM ANH	APK 65	3765 RORY OAK CIR	5400	000006000	000006500
29-21-28-6067-06-061	SANTIAGO IRENE	APK 65	3759 RORY OAK CIR	5400	000006000	000006500
29-21-28-6067-06-062	ALPHONSE CHRISTELLE	APK 65	3753 RORY OAK CIR	5400	000006000	000006500
29-21-28-6067-06-063	JAGLALL BAJANEE	APK 65	3747 RORY OAK CIR	5400	000006000	000006500
29-21-28-6067-06-064	AVRIL THERESA BROWNE	APK 65	3741 RORY OAK CIR	5400	000006000	000006500
29-21-28-6067-06-065	TIMA JUNIOR RONYN	APK 65	3735 RORY OAK CIR	5400	000006000	000006500
29-21-28-6067-06-066	LIU FERNANDO LION HO	APK 65	3729 RORY OAK CIR	5400	000006000	000006500
29-21-28-6067-06-067	FERSOLA MEJIA JOSE SALVADOR	APK 65	3723 RORY OAK CIR	5400	000003600	000006500
29-21-28-6067-06-068	CHAU THI THANH NHI	APK 65	3717 RORY OAK CIR	5400	000003600	000006500
29-21-28-6067-06-069	TRAN THIEU VAN	APK 65	3711 RORY OAK CIR	5400	000003600	000006500
29-21-28-6067-06-070	LOGES DONNA LOUISE	APK 65	3705 RORY OAK CIR	5400	000003600	000006500
29-21-28-6067-06-071	D R HORTON INC	APK 65	3699 RORY OAK CIR	5400	000003600	000006500
29-21-28-6067-06-072	D R HORTON INC	APK 65	3693 RORY OAK CIR	5400	000003600	000006500
29-21-28-6067-06-073	D R HORTON INC	APK 65	3687 RORY OAK CIR	5400	000003600	000003900
29-21-28-6067-06-074	D R HORTON INC	APK 65	3681 RORY OAK CIR	5400	000003600	000003900
29-21-28-6067-06-075	D R HORTON INC	APK 65	3675 RORY OAK CIR	5400	000003600	000003900
29-21-28-6067-06-076	D R HORTON INC	APK 65	3669 RORY OAK CIR	5400	000003600	000003900
29-21-28-6067-06-077	D R HORTON INC	APK 65	3663 RORY OAK CIR	5400	000003600	000003900
29-21-28-6067-06-078	D R HORTON INC	APK 65	3657 RORY OAK CIR	5400	000003600	000003900
29-21-28-6067-07-079	D R HORTON INC	APK 65	3656 RORY OAK CIR	5400	000003600	000003900
29-21-28-6067-07-080	D R HORTON INC	APK 65	3662 RORY OAK CIR	5400	000006000	000006500
29-21-28-6067-07-081	D R HORTON INC	APK 65	3668 RORY OAK CIR	5400	000006000	000006500
29-21-28-6067-07-082	D R HORTON INC	APK 65	3674 RORY OAK CIR	5400	000003600	000003900
29-21-28-6067-07-083	D R HORTON INC	APK 65	3680 RORY OAK CIR	5400	000003600	000006500
29-21-28-6067-07-084	PEABODY TRACY LEE	APK 65	3686 RORY OAK CIR	5400	000003600	000006500
29-21-28-6067-07-085	FONTIL GEDEON PIERRE	APK 65	3585 CHINKAPIN OAK LN	5400	000003600	000006500
29-21-28-6067-07-086	D R HORTON INC	APK 65	3579 CHINKAPIN OAK LN	5400	000003600	000006500
29-21-28-6067-07-087	D R HORTON INC	APK 65	3573 CHINKAPIN OAK LN	5400	000003600	000003900
29-21-28-6067-07-088	D R HORTON INC	APK 65	3567 CHINKAPIN OAK LN	5400	000003600	000003900
29-21-28-6067-07-089	D R HORTON INC	APK 65	3561 CHINKAPIN OAK LN	5400	000003600	000003900
29-21-28-6067-07-090	D R HORTON INC	APK 65	3555 CHINKAPIN OAK LN	5400	000003600	000003900
29-21-28-6067-08-091	VO THI HUE	APK 65	3554 CHINKAPIN OAK LN	5400	000003600	000006500
29-21-28-6067-08-092	D R HORTON INC	APK 65	3560 CHINKAPIN OAK LN	5400	000003600	000006500
29-21-28-6067-08-093	D R HORTON INC	APK 65	3566 CHINKAPIN OAK LN	5400	000003600	000006500
29-21-28-6067-08-094	D R HORTON INC	APK 65	3572 CHINKAPIN OAK LN	5400	000003600	000006500
29-21-28-6067-08-095	D R HORTON INC	APK 65	3578 CHINKAPIN OAK LN	5400	000003600	000006500
29-21-28-6067-08-096	D R HORTON INC	APK 65	3584 CHINKAPIN OAK LN	5400	000003600	000006500
29-21-28-6067-08-097	ADEOGUN OYINKANSOLA MARY DR	APK 65	3484 BOWTHORPE LN	5400	000003600	000006500
29-21-28-6067-08-098	D R HORTON INC	APK 65	3478 BOWTHORPE LN	5400	000003600	000006500
29-21-28-6067-08-099	HECK BRITTANY SHERRON	APK 65	3472 BOWTHORPE LN	5400	000003600	000006500
29-21-28-6067-08-100	UMRAU KARAMCHAND	APK 65	3466 BOWTHORPE LN	5400	000003600	000006500
29-21-28-6067-08-101	D R HORTON INC	APK 65	3460 BOWTHORPE LN	5400	000003600	000006500
29-21-28-6067-08-102	D R HORTON INC	APK 65	3454 BOWTHORPE LN	5400	000003600	000006500
29-21-28-6067-09-103	D R HORTON INC	APK 65	3455 BOWTHORPE LN	5400	000003600	000006500
29-21-28-6067-09-104	D R HORTON INC	APK 65	3461 BOWTHORPE LN	5400	000003600	000006500
29-21-28-6067-09-105	D R HORTON INC	APK 65	3467 BOWTHORPE LN	5400	000003600	000006500
29-21-28-6067-09-106	D R HORTON INC	APK 65	3473 BOWTHORPE LN	5400	000003600	000006500
29-21-28-6067-09-107	ROSARIO JEVIER GERARDO FRANCESCHINI	APK 65	3479 BOWTHORPE LN	5400	000003600	000006500
29-21-28-6067-09-108	D R HORTON INC	APK 65	3485 BOWTHORPE LN	5400	000003600	000006500
29-21-28-6067-09-109	D R HORTON INC	APK 65	3812 RORY OAK CIR	5400	000003600	000006500
29-21-28-6067-09-110	D R HORTON INC	APK 65	3818 RORY OAK CIR	5400	000003600	000006500
29-21-28-6067-09-111	D R HORTON INC	APK 65	3824 RORY OAK CIR	5400	000003600	000006500
29-21-28-6067-09-112	D R HORTON INC	APK 65	3830 RORY OAK CIR	5400	000003600	000006500
29-21-28-6067-09-113	D R HORTON INC	APK 65	3836 RORY OAK CIR	5400	000003600	00057.200
29-21-28-6067-09-114	D R HORTON INC	APK 65	3842 RORY OAK CIR	5400	000003600	000006500
29-21-28-6067-10-001	D R HORTON INC	APK 65	3409 PRIVATE OAK DR	5400	000003600	000003900
29-21-28-6067-10-002	D R HORTON INC	APK 65	3403 PRIVATE OAK DR	5400	000003600	000003900
29-21-28-6067-10-003	D R HORTON INC	APK 65	3397 PRIVATE OAK DR	5400	000003600	000003900
29-21-28-6067-10-004	D R HORTON INC	APK 65	3391 PRIVATE OAK DR	5400	000003600	000003900
29-21-28-6067-10-005	D R HORTON INC	APK 65	3385 PRIVATE OAK DR	5400	000003600	000003900

[illegible]

APK 65	3379 PRIVATE OAK DR
APK 65	3373 PRIVATE OAK DR
APK 65	3367 PRIVATE OAK DR
APK 65	3361 PRIVATE OAK DR
APK 65	3355 PRIVATE OAK DR
APK 65	3349 PRIVATE OAK DR
APK 65	3343 PRIVATE OAK DR
APK 65	3337 PRIVATE OAK DR
APK 65	3331 PRIVATE OAK DR
APK 65	3325 PRIVATE OAK DR
APK 65	3319 PRIVATE OAK DR
APK 65	3313 PRIVATE OAK DR
APK 65	3307 PRIVATE OAK DR
APK 65	3301 PRIVATE OAK DR
APK 65	3295 PRIVATE OAK DR
APK 65	3289 PRIVATE OAK DR
APK 65	3283 PRIVATE OAK DR
APK 65	3277 PRIVATE OAK DR
APK 65	3271 PRIVATE OAK DR
APK 65	3263 WYE OAK DR
APK 65	3269 WYE OAK DR
APK 65	3275 WYE OAK DR
APK 65	3281 WYE OAK DR
APK 65	3287 WYE OAK DR
APK 65	3293 WYE OAK DR
APK 65	3299 WYE OAK DR
APK 65	3305 WYE OAK DR
APK 65	3311 WYE OAK DR
APK 65	3317 WYE OAK DR
APK 65	3323 WYE OAK DR
APK 65	3329 WYE OAK DR
APK 65	3335 WYE OAK DR
APK 65	3341 WYE OAK DR
APK 65	3367 WYE OAK DR
APK 65	3373 WYE OAK DR
APK 65	3379 WYE OAK DR
APK 65	3385 WYE OAK DR
APK 65	3391 WYE OAK DR
APK 65	3397 WYE OAK DR
APK 65	3403 WYE OAK DR
APK 65	3409 WYE OAK DR
APK 65	3415 WYE OAK DR
APK 65	3421 WYE OAK DR
APK 65	3427 WYE OAK DR
APK 65	3433 WYE OAK DR
APK 65	3439 WYE OAK DR
APK 65	3445 WYE OAK DR
APK 65	3469 WYE OAK DR
APK 65	3475 WYE OAK DR
APK 65	3481 WYE OAK DR
APK 65	3487 WYE OAK DR
APK 65	3493 WYE OAK DR
APK 65	3499 WYE OAK DR
APK 65	3505 WYE OAK DR
APK 65	3511 WYE OAK DR
APK 65	3517 WYE OAK DR
APK 65	3523 WYE OAK DR
APK 65	3529 WYE OAK DR
APK 65	3535 WYE OAK DR
APK 65	3541 WYE OAK DR
APK 65	3547 WYE OAK DR
APK 65	3553 WYE OAK DR
APK 65	3559 WYE OAK DR

[illegible]

29-21-28-6067-13-069	D R HORTON INC	APK 65	3565 WYE OAK DR	5400	000003600	000003900
29-21-28-6067-13-070	D R HORTON INC	APK 65	3571 WYE OAK DR	5400	000003600	000003900
29-21-28-6067-13-071	D R HORTON INC	APK 65	3577 WYE OAK DR	5400	000003600	000003900
29-21-28-6067-13-072	D R HORTON INC	APK 65	3583 WYE OAK DR	5400	000003600	000003900
29-21-28-6067-14-073	D R HORTON INC	APK 65	3438 WYE OAK DR	5400	000003600	000003900
29-21-28-6067-14-074	D R HORTON INC	APK 65	3432 WYE OAK DR	5400	000003600	000003900
29-21-28-6067-14-075	D R HORTON INC	APK 65	3426 WYE OAK DR	5400	000003600	000003900
29-21-28-6067-14-076	D R HORTON INC	APK 65	3420 WYE OAK DR	5400	000003600	000003900
29-21-28-6067-14-077	D R HORTON INC	APK 65	3414 WYE OAK DR	5400	000003600	000003900
29-21-28-6067-14-078	D R HORTON INC	APK 65	3408 WYE OAK DR	5400	000003600	000003900
29-21-28-6067-14-079	D R HORTON INC	APK 65	3402 WYE OAK DR	5400	000003600	000003900
29-21-28-6067-14-080	D R HORTON INC	APK 65	3396 WYE OAK DR	5400	000003600	000003900
29-21-28-6067-14-081	D R HORTON INC	APK 65	3390 WYE OAK DR	5400	000003600	000003900
29-21-28-6067-14-082	D R HORTON INC	APK 65	3384 WYE OAK DR	5400	000003600	000003900
29-21-28-6067-14-083	D R HORTON INC	APK 65	3378 WYE OAK DR	5400	000003600	000003900
29-21-28-6067-14-084	D R HORTON INC	APK 65	3372 WYE OAK DR	5400	000003600	000003900
29-21-28-6067-14-085	D R HORTON INC	APK 65	3366 WYE OAK DR	5400	000003600	000003900
29-21-28-6067-14-086	D R HORTON INC	APK 65	3360 WYE OAK DR	5400	000003600	000003900
29-21-28-6067-14-087	D R HORTON INC	APK 65	3354 WYE OAK DR	5400	000003600	000003900
29-21-28-6067-14-088	D R HORTON INC	APK 65	3348 WYE OAK DR	5400	000003600	000003900
29-21-28-6067-15-089	D R HORTON INC	APK 65	3322 WYE OAK DR	5400	000003600	000003900
29-21-28-6067-15-090	D R HORTON INC	APK 65	3316 WYE OAK DR	5400	000003600	000003900
29-21-28-6067-15-091	D R HORTON INC	APK 65	3310 WYE OAK DR	5400	000003600	000003900
29-21-28-6067-15-092	D R HORTON INC	APK 65	3304 WYE OAK DR	5400	000003600	000003900
29-21-28-6067-15-093	D R HORTON INC	APK 65	3298 WYE OAK DR	5400	000003600	000003900
29-21-28-6067-15-094	D R HORTON INC	APK 65	3292 WYE OAK DR	5400	000003600	000003900
29-21-28-6067-16-095	D R HORTON INC	APK 65	3326 PRIVATE OAK DR	5400	000003600	000003900
29-21-28-6067-16-096	D R HORTON INC	APK 65	3332 PRIVATE OAK DR	5400	000003600	000003900
29-21-28-6067-16-097	D R HORTON INC	APK 65	3338 PRIVATE OAK DR	5400	000003600	000003900
29-21-28-6067-16-098	D R HORTON INC	APK 65	3344 PRIVATE OAK DR	5400	000003600	000003900
29-21-28-6067-16-099	D R HORTON INC	APK 65	3350 PRIVATE OAK DR	5400	000003600	000003900
29-21-28-6067-16-100	D R HORTON INC	APK 65	3356 PRIVATE OAK DR	5400	000003600	000003900
29-21-28-6067-17-101	D R HORTON INC	APK 65	3362 PRIVATE OAK DR	5400	000003600	000003900
29-21-28-6067-17-102	D R HORTON INC	APK 65	3368 PRIVATE OAK DR	5400	000003600	000003900
29-21-28-6067-17-103	D R HORTON INC	APK 65	3374 PRIVATE OAK DR	5400	000003600	000003900
29-21-28-6067-17-104	D R HORTON INC	APK 65	3380 PRIVATE OAK DR	5400	000003600	000003900
29-21-28-6067-18-105	D R HORTON INC	APK 65	3422 MAJOR OAK BLVD	5400	000003600	000003900
29-21-28-6067-18-106	D R HORTON INC	APK 65	3428 MAJOR OAK BLVD	5400	000003600	000003900
29-21-28-6067-18-107	D R HORTON INC	APK 65	3434 MAJOR OAK BLVD	5400	000003600	000003900
29-21-28-6067-18-108	D R HORTON INC	APK 65	3440 MAJOR OAK BLVD	5400	000003600	000003900
29-21-28-6067-18-109	D R HORTON INC	APK 65	3446 MAJOR OAK BLVD	5400	000003600	000003900
29-21-28-6067-18-110	D R HORTON INC	APK 65	3452 MAJOR OAK BLVD	5400	000003600	000003900
29-21-28-6067-18-111	D R HORTON INC	APK 65	3458 MAJOR OAK BLVD	5400	000003600	000003900
29-21-28-6067-18-112	D R HORTON INC	APK 65	3464 MAJOR OAK BLVD	5400	000003600	000003900
29-21-28-6067-18-113	D R HORTON INC	APK 65	3470 MAJOR OAK BLVD	5400	000003600	000003900
29-21-28-6067-18-114	D R HORTON INC	APK 65	3476 MAJOR OAK BLVD	5400	000003600	000003900
29-21-28-6067-18-115	D R HORTON INC	APK 65	3482 MAJOR OAK BLVD	5400	000003600	000003900
29-21-28-6067-18-116	D R HORTON INC	APK 65	3488 MAJOR OAK BLVD	5400	000003600	000003900
29-21-28-6067-18-117	D R HORTON INC	APK 65	3494 MAJOR OAK BLVD	5400	000003600	000003900
29-21-28-6067-18-118	D R HORTON INC	APK 65	3500 MAJOR OAK BLVD	5400	000003600	000003900
30-21-28-0000-00-009	CSGBSH APOPKAFL I LLC 90% INT	APK 65	2302 STILLWATER AVE	5400	000003600	000003900
30-21-28-0000-00-011	RUBRIGHT RODNEY RICHARD	APK 65	3345 OCOEE APOPKA RD	5400	000003600	000003900
30-21-28-0000-00-014	COSTA FARMS LAND FL LLC	APK 65	3100 S BINION RD	5400	000183600	000198900
30-21-28-0152-00-122	CHOWDHURY CYNTHIA	APK 65	3002 S BINION RD	5400	000007200	000007800
30-21-28-0152-00-150	COSTA FARMS LAND FL LLC	APK 65	3050 S BINION RD	5400	000279500	000279500
30-21-28-0152-00-160	ENGELMANN HOLDING CO	APK 65	3198 SHEAF RD	5400	000003600	000003900
30-21-28-0152-00-172	ENGELMANN HOLDING CO	APK 65	3280 SHEAF RD	5400	000003600	000003900
31-20-28-2600-00-017	DALLEY SANDRA	APK 11	1041 OLD MAGNOLIA CV UNIT 17-F	5400	000005280	00057.200
30-21-28-5463-00-001	MAGNOLIA PARK ESTATES HOMEOWNERS ASSN INC	APK 65	3050 PARK MEADOW DR	5400		000016900
31-20-28-2600-00-018	CABRALES MYRON	APK 11	1039 OLD MAGNOLIA CV UNIT 18-E-1	5400	000005280	00057.200
30-21-28-5463-00-006	CITY OF APOPKA	APK 65	3012 PARK MEADOW DR	5400	000003600	000003900
31-20-28-2600-00-019	ROBBINS RICHARD J LIFE ESTATE	APK 11	1037 OLD MAGNOLIA CV UNIT 19-E-1	5400	000005280	00057.200
30-21-28-5463-00-010	GODWIN JAMES R	APK 65	2971 PARK MEADOW DR	5400	000007200	000007800

30-21-28-5463-00-020	BOYER ORLANDO	APK 65	2965 PARK MEADOW DR	5400	000006000	000006500
30-21-28-5463-00-030	KAMER JAMES	APK 65	2959 PARK MEADOW DR	5400	000007200	000007800
30-21-28-5463-00-040	COOPER NATHAN	APK 65	2953 PARK MEADOW DR	5400	000006000	000006500
30-21-28-5463-00-050	UDDIN GIAS	APK 65	2947 PARK MEADOW DR	5400	000007200	000007800
30-21-28-5463-00-060	SMITH MARY H	APK 65	2941 PARK MEADOW DR	5400	000006000	000006500
30-21-28-5463-00-070	PROCASKY MAEGAN ALEXANDER	APK 65	2935 PARK MEADOW DR	5400	000006000	000006500
30-21-28-5463-00-080	MILLER GEORGE JR	APK 65	2929 PARK MEADOW DR	5400	000007200	000007800
30-21-28-5463-00-090	ORTIZ CARABALLO ARIEL	APK 65	2923 PARK MEADOW DR	5400	000006000	000006500
30-21-28-5463-00-100	CALLISTE ERLINE Y	APK 65	2917 PARK MEADOW DR	5400	000007200	000007800
30-21-28-5463-00-110	EVANS GLENN	APK 65	2911 PARK MEADOW DR	5400	000007200	000007800
30-21-28-5463-00-120	HUTCHINSON DOROTHY E	APK 65	2905 PARK MEADOW DR	5400	000007200	000007800
30-21-28-5463-00-130	LAMAR CARMEN HUNT	APK 65	2899 PARK MEADOW DR	5400	000007200	000007800
30-21-28-5463-00-140	HIGGINSON MICHELLE	APK 65	2893 PARK MEADOW DR	5400	000007200	000007800
30-21-28-5463-00-150	MANGROO LALITA	APK 65	2887 PARK MEADOW DR	5400	000006000	000006500
30-21-28-5463-00-160	FRANCIS MARVIN KELLEY JR LIFE ESTATE	APK 65	2881 PARK MEADOW DR	5400	000007200	000007800
30-21-28-5463-00-170	RAMSAWMY TRACY	APK 65	2875 PARK MEADOW DR	5400	000006000	000006500
30-21-28-5463-00-180	BECKLES WARREN	APK 65	2869 PARK MEADOW DR	5400	000007200	000007800
30-21-28-5463-00-190	KIMBRELL IAN	APK 65	2863 PARK MEADOW DR	5400	000006000	000006500
30-21-28-5463-00-200	CORNILEUS TYRONE D	APK 65	2857 PARK MEADOW DR	5400	000006000	000006500
30-21-28-5463-00-210	DAVE GOPALI	APK 65	2851 PARK MEADOW DR	5400	000007200	000007800
30-21-28-5463-00-220	CONFIDENTIAL	APK 65	2845 PARK MEADOW DR	5400	000006000	000006500
30-21-28-5463-00-230	ARDIS FAMILY TRUST	APK 65	2839 PARK MEADOW DR	5400	000007200	000007800
30-21-28-5463-00-240	CAINE CAMERON PIERCE	APK 65	2833 PARK MEADOW DR	5400	000006000	000006500
30-21-28-5463-00-250	CAVILLA DENNIS M	APK 65	2827 PARK MEADOW DR	5400	000007200	000007800
30-21-28-5463-00-260	ULRICH DAVID C	APK 65	2821 PARK MEADOW DR	5400	000007200	000007800
30-21-28-5463-00-270	RIVERA HILARIO	APK 65	2815 PARK MEADOW DR	5400	000007200	000007800
30-21-28-5463-00-280	PARKLAND 70S TRUST	APK 65	2809 PARK MEADOW DR	5400	000007200	000007800
30-21-28-5463-00-290	WILHITE BRENT J	APK 65	2834 PARK MEADOW DR	5400	000007200	000007800
30-21-28-5463-00-300	CONFIDENTIAL	APK 65	2840 PARK MEADOW DR	5400	000007200	000007800
30-21-28-5463-00-310	DAVE SURESH B	APK 65	2846 PARK MEADOW DR	5400	000007200	000007800
30-21-28-5463-00-320	HORN RANDALL	APK 65	2852 PARK MEADOW DR	5400	000007200	000007800
30-21-28-5463-00-330	OSTERBERG ALISON	APK 65	2856 PARK MEADOW DR	5400	000006000	000006500
30-21-28-5463-00-340	PAPP INVESTMENTS LLC	APK 65	2888 PARK MEADOW DR	5400	000007200	000007800
30-21-28-5463-00-350	ARRINGTON KHALILA	APK 65	2894 PARK MEADOW DR	5400	000007200	000007800
30-21-28-5463-00-360	ZAPATA JAVIER E	APK 65	2900 PARK MEADOW DR	5400	000007200	000007800
30-21-28-5463-00-370	2017-2 IH BORROWER LP	APK 65	2906 PARK MEADOW DR	5400	000007200	000007800
30-21-28-5463-00-380	JOYNER VALARIE S	APK 65	2928 PARK MEADOW DR	5400	000007200	000007800
30-21-28-5463-00-390	SRP SUB LLC	APK 65	2934 PARK MEADOW DR	5400	000007200	000007800
30-21-28-5463-00-400	THOMPSON THOMAS B LIFE ESTATE	APK 65	2940 PARK MEADOW DR	5400	000007200	000007800
30-21-28-5463-00-410	DESCALSO REY	APK 65	2946 PARK MEADOW DR	5400	000007200	000007800
30-21-28-5463-00-420	MATTHEWS GAVIN R	APK 65	2952 PARK MEADOW DR	5400	000007200	000007800
31-20-28-2600-00-020	CORR CHRISTOPHER FRANCIS	APK 11	1035 OLD MAGNOLIA CV UNIT 20-C	5400	000005280	00057.200
30-21-28-5463-00-003	MAGNOLIA PARK ESTATES HOMEOWNERS ASSN INC	APK 65	2808 PARK MEADOW DR	5400		000014300
30-21-28-5464-00-500	BRENNEMAN WILLIAM C	APK 65	3101 PARK MEADOW DR	5400	000007200	000007800
30-21-28-5464-00-510	RODRIGUEZ EMILIO C	APK 65	3107 PARK MEADOW DR	5400	000006000	000006500
30-21-28-5464-00-520	KALALA ROSE H	APK 65	3113 PARK MEADOW DR	5400	000007200	000007800
30-21-28-5464-00-530	MOORE VALERIA RENE	APK 65	3119 PARK MEADOW DR	5400	000007200	000007800
30-21-28-5464-00-540	CROSBY MATTHEW AARON	APK 65	3125 PARK MEADOW DR	5400	000007200	000007800
30-21-28-5464-00-550	LEAKES SHAVONDA	APK 65	3131 PARK MEADOW DR	5400	000007200	000007800
30-21-28-5464-00-560	MCFARLANE CORNEL	APK 65	3137 PARK MEADOW DR	5400	000007200	000007800
30-21-28-5464-00-570	ARCHER ERLE NICHOLAS	APK 65	3143 PARK MEADOW DR	5400	000007200	000007800
30-21-28-5464-00-580	RICE GEORGE JOSEPH JR	APK 65	3149 PARK MEADOW DR	5400	000007200	000007800
30-21-28-5464-00-590	DEEMS PHILLIP	APK 65	3155 PARK MEADOW DR	5400	000007200	000007800
30-21-28-5464-00-600	RASCON MANUEL JR	APK 65	3161 PARK MEADOW DR	5400	000007200	000007800
30-21-28-5464-00-610	CONOLLY JASON M LIFE ESTATE	APK 65	3167 PARK MEADOW DR	5400	000007200	000007800
30-21-28-5464-00-620	COOTE LINFORD JR	APK 65	3173 PARK MEADOW DR	5400	000007200	000007800
30-21-28-5464-00-630	MILLHOUSE JASON M	APK 65	3179 PARK MEADOW DR	5400	000007200	000007800
30-21-28-5464-00-640	SANDERS FRANCES M	APK 65	3185 PARK MEADOW DR	5400	000007200	000007800
30-21-28-5464-00-650	WHITEHEAD ALVIN L SR	APK 65	3191 PARK MEADOW DR	5400	000007200	000007800
30-21-28-5464-00-660	OBRIEN MICHAEL S	APK 65	3184 PARK MEADOW DR	5400	000007200	000007800
30-21-28-5464-00-670	SU JOY XIAOMIN	APK 65	3156 PARK MEADOW DR	5400	000007200	000007800
30-21-28-5464-00-680	MCKNIGHT HAROLD L	APK 65	3150 PARK MEADOW DR	5400	000007200	000007800
30-21-28-5464-00-690	BAYLES RICHARD LAYTON	APK 65	3144 PARK MEADOW DR	5400	000006000	000006500

30-21-28-5464-00-700	JONES AARON DELMAS JR	APK 65	3138 PARK MEADOW DR	5400	000007200	000007800
30-21-28-5464-00-710	STATON CHRISTOPHER BRIAN	APK 65	3132 PARK MEADOW DR	5400	000007200	000007800
30-21-28-5464-00-720	RIVERO SALAGUBANG JASON LAMONT	APK 65	3126 PARK MEADOW DR	5400	000006000	000006500
30-21-28-5464-00-730	MARCISZ WILLIAM S	APK 65	3120 PARK MEADOW DR	5400	000006000	000006500
30-21-28-5464-00-740	PICASSO GERMAN	APK 65	3114 PARK MEADOW DR	5400	000007200	000007800
30-21-28-5465-00-430	BACOLOD RALPH AQUIRRE	APK 65	2977 PARK MEADOW DR	5400	000006000	000006500
30-21-28-5465-00-440	HARPER THOMAS	APK 65	2983 PARK MEADOW DR	5400	000006000	000006500
30-21-28-5465-00-450	THOMAS DAVID VERNARD	APK 65	2989 PARK MEADOW DR	5400	000006000	000006500
30-21-28-5465-00-460	WILLIAMS GEORGE	APK 65	2995 PARK MEADOW DR	5400	000007200	000007800
30-21-28-5465-00-470	GARDNER JACQUELYN REEVES	APK 65	3001 PARK MEADOW DR	5400	000006000	000007800
30-21-28-5465-00-480	BADAL ANN-MARIE	APK 65	3007 PARK MEADOW DR	5400	000007200	000007800
30-21-28-5465-00-490	BITTERMAN JACOB	APK 65	3013 PARK MEADOW DR	5400	000006000	000006500
32-21-28-0235-00-003	APOPKA WOODS HOMEOWNERS ASSN INC	APK 65	3501 PELOCK DR	5400		000014300
32-21-28-0235-00-005	ORANGE COUNTY BCC	APK 65	3505 PELOCK DR	5400	000013200	000003900
32-21-28-0235-00-010	MURRAY CARL F	APK 65	3793 APOPKA RIDGE CIR	5400	000007200	000007800
32-21-28-0235-00-020	CONFIDENTIAL	APK 65	3785 APOPKA RIDGE CIR	5400	000006000	000006500
32-21-28-0235-00-030	WINSLEY JOHNNY ALBERT III	APK 65	3777 APOPKA RIDGE CIR	5400	000007200	000007800
32-21-28-0235-00-040	PERRONI RICHARD	APK 65	3769 APOPKA RIDGE CIR	5400	000006000	000006500
32-21-28-0235-00-050	BRYANT KEYVYN MICHAEL JR	APK 65	3761 APOPKA RIDGE CIR	5400	000006000	000006500
32-21-28-0235-00-060	SINGH AJUDHIA DHARAM PAUL	APK 65	3753 APOPKA RIDGE CIR	5400	000006000	000006500
32-21-28-0235-00-070	SYMONDS KENNETH LOWELL	APK 65	3745 APOPKA RIDGE CIR	5400	000007200	000007800
32-21-28-0235-00-080	STEVENSON SHARON RENEE	APK 65	3737 APOPKA RIDGE CIR	5400	000006000	000006500
32-21-28-0235-00-090	RAPURU SANJEEVINI	APK 65	3729 APOPKA RIDGE CIR	5400	000006000	000006500
32-21-28-0235-00-100	PHAM ANTHONY N	APK 65	3721 APOPKA RIDGE CIR	5400	000006000	000006500
32-21-28-0235-00-110	OAKES PHILIP J	APK 65	3713 APOPKA RIDGE CIR	5400	000007200	000007800
32-21-28-0235-00-120	LEE HO Y	APK 65	3705 APOPKA RIDGE CIR	5400	000006000	000006500
32-21-28-0235-00-130	KISER KIMBERLY M	APK 65	3697 APOPKA RIDGE CIR	5400	000006000	000006500
32-21-28-0235-00-140	STOKES DEMARCUS L	APK 65	3689 APOPKA RIDGE CIR	5400	000007200	000007800
32-21-28-0235-00-150	FASCI DAVID	APK 65	3681 APOPKA RIDGE CIR	5400	000006000	000006500
32-21-28-0235-00-160	RIVERA HECTOR JONATHAN	APK 65	3673 APOPKA RIDGE CIR	5400	000007200	000007800
32-21-28-0235-00-170	ORGERON LORI L	APK 65	3665 APOPKA RIDGE CIR	5400	000006000	000006500
32-21-28-0235-00-180	NAUTH YASH R	APK 65	3657 APOPKA RIDGE CIR	5400	000006000	000006500
32-21-28-0235-00-190	DAVIS MARK A	APK 65	3649 APOPKA RIDGE CIR	5400	000006000	000006500
32-21-28-0235-00-200	HOLLINGSWORTH ROBERT J	APK 65	3641 APOPKA RIDGE CIR	5400	000007200	000007800
32-21-28-0235-00-210	PLETCHER DANIEL A	APK 65	3633 APOPKA RIDGE CIR	5400	000007200	000007800
32-21-28-0235-00-220	THOMAS JORDAN C	APK 65	3625 APOPKA RIDGE CIR	5400	000007200	000007800
32-21-28-0235-00-230	SEEGOLAM OHMELA A	APK 65	3617 APOPKA RIDGE CIR	5400	000007200	000007800
32-21-28-0235-00-240	DEL AGUILA CARLOS R	APK 65	3609 APOPKA RIDGE CIR	5400	000006000	000006500
32-21-28-0235-00-250	TON MINH HOANG THAT	APK 65	3557 PELOCK DR	5400	000007200	000007800
32-21-28-0235-00-260	HIGHTOWER CHRISTOPHER J	APK 65	3549 PELOCK DR	5400	000007200	000007800
32-21-28-0235-00-270	SEGARRA YIRA A	APK 65	3541 PELOCK DR	5400	000006000	000006500
32-21-28-0235-00-280	FLOWERS TENEAI	APK 65	3533 PELOCK DR	5400	000006000	000006500
32-21-28-0235-00-290	ROMAN ADRIANA	APK 65	3525 PELOCK DR	5400	000006000	000006500
32-21-28-0235-00-300	MOHABIR AUGUSTUS PATRICK	APK 65	3517 PELOCK DR	5400	000007200	000007800
32-21-28-0235-00-310	KELLY SHENEITA B	APK 65	3669 PELOCK DR	5400	000006000	000006500
32-21-28-0235-00-320	SIMKINS WILLIAM GUERARD	APK 65	3661 PELOCK DR	5400	000006000	000006500
32-21-28-0235-00-330	THURBER ARIC CHRISTIAN	APK 65	3653 PELOCK DR	5400	000006000	000006500
32-21-28-0235-00-340	SMITH WENDELL LAMAR JR	APK 65	3645 PELOCK DR	5400	000006000	000006500
32-21-28-0235-00-350	GRUBBS CHANTEL R	APK 65	3637 PELOCK DR	5400	000006000	000006500
32-21-28-0235-00-360	CRAVEY KURTIS ROBERT	APK 65	3629 PELOCK DR	5400	000006000	000006500
32-21-28-0235-00-370	GREATHOUSE JASON P	APK 65	3621 PELOCK DR	5400	000006000	000006500
32-21-28-0235-00-380	ATKINSON DAVID D	APK 65	3613 PELOCK DR	5400	000006000	000006500
32-21-28-0235-00-390	RAMJIT PUSHPAWATTEE	APK 65	3605 PELOCK DR	5400	000006000	000006500
32-21-28-0235-00-400	LALL GAVIN D	APK 65	3597 PELOCK DR	5400	000007200	000007800
32-21-28-0235-00-410	BETANCOURT GONZALEZ IRVING JOEL	APK 65	3589 PELOCK DR	5400	000006000	000006500
32-21-28-0235-00-420	HOLMAN AVORICE J	APK 65	3581 PELOCK DR	5400	000007200	000007800
32-21-28-0235-00-430	FONTANEZ FAMILY LIVING TRUST	APK 65	3573 PELOCK DR	5400	000006000	000006500
32-21-28-0235-00-440	BLUM SETH A	APK 65	3640 APOPKA RIDGE CIR	5400	000006000	000006500
32-21-28-0235-00-450	HUYNH THINH ANH	APK 65	3648 APOPKA RIDGE CIR	5400	000006000	000006500
32-21-28-0235-00-460	MANOHAR ANN B LIFE ESTATE	APK 65	3656 APOPKA RIDGE CIR	5400	000006000	000006500
32-21-28-0235-00-470	VOSS RUTH K	APK 65	3664 APOPKA RIDGE CIR	5400	000006000	000006500
32-21-28-0235-00-480	JULIEN GILLIAN K CHARLES	APK 65	3672 APOPKA RIDGE CIR	5400	000007200	000007800
32-21-28-0235-00-490	RUE YHONSHA A	APK 65	3680 APOPKA RIDGE CIR	5400	000006000	000006500

32-21-28-0235-00-500	SEHOVAC LJUBISA
32-21-28-0235-00-510	TERRY CORNEILUS RAKEITH VADELL
32-21-28-0235-00-520	WASHINGTON HENRY III
32-21-28-0235-00-530	NEWTON SHANNON FIELDS
32-21-28-0235-00-540	BRIGHT DEMETRIAS S
32-21-28-0235-00-550	RANSOME THERESA BOSTICK
32-21-28-0235-00-560	WALTERS JEFFREY JAMES
32-21-28-0235-00-570	RIVERA SANTIAGO HECTOR LUIS
32-21-28-0235-00-580	MCCLOVER KENNETH LEE
32-21-28-0235-00-590	WASEEM A G
32-21-28-0235-00-600	AUSTIN JAMES ALBERT
32-21-28-0235-00-610	ESAU CHITRA
32-21-28-0235-00-620	DAIOWRAJ MOHAN R
32-21-28-0235-00-630	BARRIOS HENRY A
32-21-28-0235-00-640	CHAVEZ ALDO DUENAS
32-21-28-0235-00-650	HALL RHONDA C
32-21-28-0235-00-660	WRIGHT EDITH MARLO
32-21-28-0235-00-670	RAMNARAYAN KHUMCHAND
32-21-28-0235-00-680	HA BAO TRONG THUC
32-21-28-0235-00-690	DAILEY DONNA R
32-21-28-0235-00-700	MELLS ANTWOYN M
32-21-28-0235-00-710	GALES RENARD
32-21-28-0235-00-720	DESMOND ANDREW ROBERT
32-21-28-0235-00-730	DOOKRAM IAN H
32-21-28-0235-00-740	PERSAD TRISHANA
32-21-28-0235-00-750	STEVENS CHRISTINE E
32-21-28-0235-00-760	IRVIN DESIREA M

APK 65	3688 APOPKA RIDGE CIR	5400 000006000	000006500
APK 65	3696 APOPKA RIDGE CIR	5400 000006000	000006500
APK 65	3704 APOPKA RIDGE CIR	5400 000006000	000006500
APK 65	3712 APOPKA RIDGE CIR	5400 000006000	000006500
APK 65	3720 APOPKA RIDGE CIR	5400 000006000	000006500
APK 65	3728 APOPKA RIDGE CIR	5400 000007200	000007800
APK 65	3736 APOPKA RIDGE CIR	5400 000007200	000007800
APK 65	3686 PELOCK DR	5400 000006000	000006500
APK 65	3678 PELOCK DR	5400 000007200	000007800
APK 65	3670 PELOCK DR	5400 000007200	000007800
APK 65	3662 PELOCK DR	5400 000006000	000006500
APK 65	3654 PELOCK DR	5400 000007200	000007800
APK 65	3646 PELOCK DR	5400 000007200	000007800
APK 65	3638 PELOCK DR	5400 000007200	000007800
APK 65	3630 PELOCK DR	5400 000007200	000007800
APK 65	3622 PELOCK DR	5400 000007200	000007800
APK 65	3614 PELOCK DR	5400 000007200	000007800
APK 65	3606 PELOCK DR	5400 000006000	000006500
APK 65	3598 PELOCK DR	5400 000007200	000007800
APK 65	3590 PELOCK DR	5400 000007200	000007800
APK 65	3582 PELOCK DR	5400 000007200	000007800
APK 65	3574 PELOCK DR	5400 000007200	000007800
APK 65	3566 PELOCK DR	5400 000007200	000007800
APK 65	3558 PELOCK DR	5400 000007200	000007800
APK 65	3550 PELOCK DR	5400 000007200	000007800
APK 65	3542 PELOCK DR	5400 000007200	000007800
APK 65	3534 PELOCK DR	5400 000007200	000007800

RESOLUTION NO. 2024-18

A RESOLUTION OF THE CITY COUNCIL OF THE CITY OF APOPKA ESTABLISHING A SCHEDULE OF FEES TO PROVIDE FUNDING FOR A STORMWATER UTILITY PROGRAM; ADOPTING THE NON-AD VALOREM ASSESSMENT ROLL; AND PROVIDING AN EFFECTIVE DATE.

WHEREAS, the City of Apopka, Florida (the “City”) adopted Ordinance No. 722 to create a Stormwater Utility for the purpose of establishing a Stormwater Management Program; and

WHEREAS, the City is authorized pursuant to Section 197.3632, F.S., and 403.0893(3), Florida Statutes, to utilize a uniform method to assess fees to fund the operational and capital requirements of the City’s Stormwater Management Program; and

WHEREAS, the City has, in conjunction with a consulting firm, reviewed the City’s Stormwater Management Program activities and determined the amount of funds necessary to support the program; and

WHEREAS, Ordinance 722 authorizes the City to establish a schedule of fees to be charged by the Stormwater Utility by resolution; and

WHEREAS, notice of the proposed rate schedule and assessment has been published and noticed on the property owners Truth in Millage (TRIM) Notice, pursuant to Section 197.3632(4), Florida Statutes.

NOW, THEREFORE, BE IT RESOLVED BY THE CITY COUNIL OF THE CITY OF APOPKA, FLORIDA, THAT:

SECTION 1. Finding by the City Council.

Pursuant to the Rate Study referenced in Section 1, above, the City Council of the City of Apopka finds the following:

- a. Certain generalized Stormwater Management Program services are provided by the City and available to all parcels within the City. Each parcel receives a similar benefit from the City’s expenditures related to those services.
- b. Use of a Base Fee (per parcel) plus EDU Rate (impervious area) is an equitable apportionment of the costs of these generalized services among the benefitted parcels.
- c. The costs related to these generalized services should be apportioned to all parcels within the City, except for ineligible parcels as defined by Ordinance No. 722 and Ordinance No. 1438.
- d. The City maintains a specific stormwater drainage system that transports stormwater away from properties to receiving water bodies.

- e. There are certain properties within the City that discharge stormwater to drainage systems maintained by others, rather than the specific stormwater drainage system maintained by the City.
- f. Parcels that have a building and/or other improvements (impervious area) greatly increase the amount of stormwater runoff.
- g. Those parcels within the City that have buildings or other impervious areas and discharge to the City's specific stormwater drainage system should be assessed an additional stormwater runoff fee based on an equivalent drainage unit (EDU).
- h. Parcels within the City that do not have buildings and/or other improvements (impervious area) are considered "vacant" and should only be charged a base fee.

SECTION 2. Establishment of a Stormwater Rate Schedule.

Based on the Findings enumerated in Section 1 of this Resolution and the information and recommendations included in the Rate Study referenced in Section 1 of this Resolution, Parcels within the City of Apopka shall be assessed a base fee and an EDU fee depending on the drainage characteristics shown in the following table:

Class of Service	Building Footprint (Square Feet)	FY 2024/25 Stormwater Assessment
Base Rate		
Single Family Residential		\$39.00
Non-Residential/Commercial		\$117.00
Vacant		\$39.00
Agriculture (W/Building)		\$117.00
EDU Rate		
Residential Tier 1	< 2,800 sq. ft.	\$18.20
Residential Tier 2	2,800 to 4,700 sq. ft.	\$26.00
Residential Tier 3	> 4,700 sq. ft.	\$39.00
Nonresidential Classes		\$26.00

SECTION 5. The non-ad valorem stormwater assessment roll as set forth in Exhibit "B" is hereby adopted.

[REMAINDER OF PAGE INTENTIONALL LEFT BLANK]

SECTION 6. Effective Date.

This Resolution shall take effect immediately upon adoption.

ADOPTED by the City Council of Apopka, Florida, at a regular meeting on this 18th day of September, 2024 A.D.

BRYAN NELSON, MAYOR

ATTEST:

Susan M. Bone, City Clerk

APPROVED as to form

Clifford B. Shepard, City Attorney



City of Apopka CITY COUNCIL STAFF REPORT

Section: PUBLIC HEARINGS/ORDINANCES/RESOLUTION (Action Item)

Item #: 9.

Meeting Date: September 4, 2024

Department: Public Services

SUBJECT:

Resolution No. 2024-21 Sanitation Rate Increase

REQUEST:

Increase the residential and commercial sanitation rates for collection and disposal of solid waste and recycling effective October 1, 2025.

SUMMARY:

The Sanitation Enterprise fund is funded by user fees for the curbside collection and disposal of residential waste and recycling and commercial dumpsters. Based on a rate study by consultant Raftelis, a rate increase is needed to cover operating expenses due to increase in the population served, and the rising costs of labor, fuel, disposal and other operating expenses. The rates in the attached resolution reflect a 10% increase over FY 2024.

FUNDING SOURCE:

Sanitation Enterprise Fund

RECOMMENDED MOTION:

Approve Resolution No. 2024-21 effective October 1, 2025.

ATTACHMENTS:

1. Resolution 2024-21 -Sanitation Rates 2025-combined

RESOLUTION NO. 2024-21

A RESOLUTION OF THE CITY COUNCIL OF THE CITY OF APOPKA, FLORIDA ESTABLISHING RATE SCHEDULES PERTAINING TO CITY OF APOPKA MUNICIPAL REFUSE COLLECTION SERVICES; AND PROVIDING AN EFFECTIVE DATE.

WHEREAS, Section 58-67, Code of Ordinances of the City of Apopka, establishes rate schedules to be adopted by resolution of the city council for residential municipal refuse collection services;

WHEREAS, Section 58-103, Code of Ordinances of the City of Apopka, establishes rate schedules to be adopted by resolution of the city council for non-residential municipal refuse collection services; and

WHEREAS, the City Council has determined that adopting a Rate Schedules for the above listed city utilities serves a municipal and public purpose.

NOW, THEREFORE, BE IT RESOLVED BY THE CITY COUNCIL OF THE CITY OF APOPKA, FLORIDA THAT:

SECTION I. The City Council hereby adopts the City's Residential Municipal Refuse Collection Services, Schedule A, attached hereto and by this reference incorporated herein.

SECTION II. The City Council hereby adopts the City's Non-Residential Municipal Refuse Collection Services, Schedule B, attached hereto and by this reference incorporated herein.

SECTION III. Resolution 2023-27 is hereby repealed in its entirety.

SECTION IV. This Resolution shall become effective upon final adoption by the City Council.

ATTEST

CITY COUNCIL OF THE CITY OF
APOPKA, FLORIDA

Susan M. Bone
City Clerk

Bryan Nelson
Mayor

APPROVED as to form and legal sufficiency

City Attorney

**City of Apopka, FL
Sanitation Utility**

Existing and Proposed Sanitation Rates

Line		Existing Rates	Proposed Rates
No	Description	FY 2024 [1]	FY 2025 [2]

SCHEDULE A - RESIDENTIAL MUNICIPAL REFUSE COLLECTION SERVICES

Single-Family Units:

1	1 Household Trash Container	\$21.03	\$23.13
2	2 Household Trash Containers	31.55	34.71

Multifamily Dwellings and Mobile Home Parks:

3	Apartment House per Apartment	\$21.03	\$23.13
4	Condominium, Townhouse, etc. per Condominium, Townhouse, etc..	21.03	23.13
5	Mobile Home Park (Per Residential Unit for Each Water Bill Charged)	21.03	23.13

6	<u>Additional Container (Curbside Service - Refuse and/or Recycling) Per Containe</u>	\$74.22	\$81.64
---	---	---------	---------

7	<u>Senior Citizen Discount and/or Permanently Disabled</u>	\$5.30	\$5.30
---	--	--------	--------

8	<u>Backyard Services</u>	\$35.35	\$38.89
---	--------------------------	---------	---------

Bulky Waste / Yard Waste:

9	Up to 4 Cubic Yards	\$0.00	\$0.00
10	Each Additional Cubic Yard	12.74	14.01

Non-Bundled Yard Waste:

11	Up to 4 Cubic Yards	\$12.74	\$14.01
12	Each Additional Cubic Yard	12.74	14.01

White Goods:

13	Extraordinary Handling (Includes Freon-Containing Items)	\$12.74	\$14.01
----	--	---------	---------

14	<u>Customer Deposit</u>	\$52.00	\$57.20
----	-------------------------	---------	---------

15	<u>Container Return (Due to Non-Payment)</u>	\$37.08	\$40.79
----	--	---------	---------

16	<u>Roll-back (For Containers Not Removed by 7pm on Day of Collection)</u>	\$24.73	\$27.20
----	---	---------	---------

SCHEDULE B - NONRESIDENTIAL MUNICIPAL REFUSE COLLECTION SERVICES

Fees - Curbside Pickups (Two Weekly Pickups):

17	1 Container	\$33.10	\$36.41
18	2 Containers	67.47	74.22
19	Greater Than Two	33.10	36.41

20	<u>Additional Container (Curbside Service - Refuse and/or Recycling) Per Containe</u>	\$74.22	\$81.64
----	---	---------	---------

Exhibit 5
City of Apopka, FL
Sanitation Utility

Existing and Proposed Sanitation Rates

Line No	Description	Existing Rates FY 2024 [1]	Proposed Rates FY 2025 [2]
<u>Extra Pickups (Containers Two Cubic Yards or Larger):</u>			
21	Two Cubic Yard Container	\$38.19	\$42.01
22	Four Cubic Yard Container	50.92	56.01
23	Six Cubic Yard Container	63.66	70.03
24	Eight Cubic Yard Container	76.38	84.02
<u>Eight Cubic Yard Containers:</u>			
25	1 Pickup Per Week	\$167.53	\$184.28
26	2 Pickups Per Week	335.08	368.59
27	3 Pickups Per Week	502.61	552.87
28	4 Pickups Per Week	670.15	737.17
29	5 Pickups Per Week	837.68	921.45
30	6 Pickups Per Week	1,005.21	1,105.73
31	7 Pickups Per Week	1,172.76	1,290.04
<u>Six Cubic Yard Containers:</u>			
32	1 Pickup Per Week	\$145.59	\$160.15
33	2 Pickups Per Week	291.18	320.30
34	3 Pickups Per Week	436.77	480.45
35	4 Pickups Per Week	582.35	640.59
36	5 Pickups Per Week	727.94	800.73
37	6 Pickups Per Week	873.53	960.88
38	7 Pickups Per Week	1,019.12	1,121.03
<u>Four Cubic Yard Containers:</u>			
39	1 Pickup Per Week	\$100.08	\$110.09
40	2 Pickups Per Week	200.14	220.15
41	3 Pickups Per Week	300.22	330.24
42	4 Pickups Per Week	400.29	440.32
43	5 Pickups Per Week	500.37	550.41
44	6 Pickups Per Week	600.45	660.50
45	7 Pickups Per Week	700.51	770.56
<u>Two Cubic Yard Containers:</u>			
46	1 Pickup Per Week	\$67.72	\$74.49
47	2 Pickups Per Week	135.42	148.96
48	3 Pickups Per Week	198.04	217.84
49	4 Pickups Per Week	270.85	297.94
50	5 Pickups Per Week	338.57	372.43
51	6 Pickups Per Week	406.27	446.90
52	7 Pickups Per Week	473.99	521.39
53	<u>Compacted Refuse (Commercial Customers)</u> - 3 Times Normal Rate for Same Size Container		

Exhibit 5
City of Apopka, FL
Sanitation Utility

Existing and Proposed Sanitation Rates

Line No	Description	Existing Rates FY 2024 [1]	Proposed Rates FY 2025 [2]
54	<u>Sharing of Containers (Minimum Charge Per Involved Party)</u>	\$21.03	\$23.13
	<u>Additional Container Services:</u>		
55	Install Lock	\$61.80	\$67.98
56	Replace Lock	12.74	14.01
57	Steam Clean Container	192.50	211.75
58	Container Rental for Special Events (One Pickup)	160.68	176.75
	<u>Bulky Waste / Yard Waste:</u>		
59	Minimum Up to 4 Cubic Yards	\$37.08	\$40.79
60	Each Additional Cubic Yard	18.55	20.41
	<u>White Goods:</u>		
61	Minimum for First Two (2) Items	\$37.08	\$40.79
62	Each Additional Item	12.74	14.01
63	Extraordinary Handling (Includes Freon-Containing Items)	12.74	14.01
64	<u>Container Return (Due to Non-Payment)</u>	\$37.08	\$40.79

Footnotes:

-
- [1] Per Schedules A and B of Resolution 2023-27.
- [2] Assumes an overall rate increase applied uniformly to all fees and classes of service of 10%.



City of Apopka CITY COUNCIL STAFF REPORT

Section: PUBLIC HEARINGS/ORDINANCES/RESOLUTION (Action Item)

Item #: 10.

Meeting Date: September 4, 2024

Department: Finance Department

SUBJECT:

Resolution No. 2024-22: Amending the budget for the fiscal year beginning October 1, 2023, and ending September 30, 2024.

REQUEST:

Council adoption of Resolution Number 2024-22

Budget Amendment #: 9

Fiscal Year (FY) 2024

Total Amendment: **\$1,574,362** Dollar amounts may be rounded up.

SUMMARY:

On September 20, 2023, and December 6, 2023, by Resolution Number 2023-31 and 2023-39, the City Council adopted the final budgets for fiscal year (FY) 2023-2024. The City is committed to expenditures and has experienced unanticipated revenues/expenditures throughout the current fiscal year that need to be reflected in the budget. Florida Statutes, Section 166.241 (4) requires the governing body to amend the budget in the same manner as the original budget was adopted. Below are the following proposed amendments:

1. Amendment: Fire and Police Retirement Plan Contribution

Funding Source: Fire and Police Retirement Plans

Description: This amendment includes changes in revenues and appropriations for the general fund related to the fire and police retirement plans to be in compliance with the provisions of chapters 175/185 in which we received 2023 state premium tax monies for our fire and police pension plans in fiscal year 2024. Once the funds are received, we are required to submit them to the retirement plan as employer contributions. This transaction recognizes the revenue received and the associated appropriation for the contribution.

Account Number	Description	Debit	Credit
001-312-5100	Casualty Insurance Premium Tax (Fire)		\$462,627
001-2110-522-2200	City Retirement Contribution - Fire	\$462,627	
001-312-5200	Casualty Insurance Premium Tax (Police)		\$811,735
001-2210-521-2200	City Retirement Contribution - Police	\$811,735	
	Total Amendment	\$1,274,362	\$1,274,362

2. Amendment: Northwest Recreation Complex Inclusive Playground Project

Funding Source: Recreation Impact Fee Fund Reserves

Description: On January 17, 2024, City Council adopted Resolution Number 2024-04 and accepted \$110,000 in donations from Unlimited Capabilities for the construction of the Northwest Recreation Complex Inclusive Playground Project. The City's portion of funding for the construction of the inclusive playground totals \$840,000. This amendment is to cover the funding shortage for the construction of the Northwest Recreation Complex Inclusive Playground by authorizing the transfer of \$150,000 from the Recreation Impact Fund Fees Fund Reserves to the General Fund. This will result in an increase of \$150,000 in project funding.

Account Number	Description	Debit	Credit
104-389-0009	Funding from Reserves		\$150,000
104-3614-581-9101	Transfer to General Fund	\$150,000	
001-381-1040	Transfer from Recreation Impact Fees Fund		\$150,000
001-3612-572-6300	NWRC Inclusive Playground	\$150,000	
	Total Amendment	\$300,000	\$300,000

FUNDING SOURCE:

FY2023-2024 Budget

RECOMMENDED MOTION:

Adopt Resolution Number 2024-22

ATTACHMENTS:

1. Resolution Number 2024-22_Budget Amendment #9

RESOLUTION NO. 2024-22

A RESOLUTION OF THE CITY COUNCIL OF THE CITY OF APOPKA, FLORIDA, AMENDING THE BUDGET FOR THE FISCAL YEAR BEGINNING OCTOBER 1, 2023 AND ENDING SEPTEMBER 30, 2024, PROVIDING FOR A BUDGET AMENDMENT

WHEREAS, the City Council of the City of Apopka, Florida, has determined that the Budget for Fiscal Year 2023/2024 should be amended; and

WHEREAS, Florida Statutes, Section 166.241(4) requires the governing body amend the budgets in the same manner as the original budget is adopted; and

WHEREAS, the City Council adopted the final budgets for fiscal year 2023/2024 through resolution on September 20, 2023 and re-adopted December 6, 2023.

NOW, THEREFORE, BE IT RESOLVED BY THE CITY COUNCIL OF THE CITY OF APOPKA, FLORIDA, AS FOLLOWS:

SECTION 1: That the Budget for the City of Apopka, Florida, and Fiscal Year 2023/2024 is hereby amended for an amount totaling **\$1,574,362** as indicated in the staff report which is attached hereto and made part of this Resolution by reference.

SECTION 2: Effective Date. This Resolution shall take effect upon final passage and adoption.

ADOPTED THIS 4th DAY OF SEPTEMBER, 2024

CITY OF APOPKA, FLORIDA

BRYAN NELSON, MAYOR

ATTEST:

SUSAN BONE, CITY CLERK



City of Apopka CITY COUNCIL STAFF REPORT

Section: PUBLIC HEARINGS/ORDINANCES/RESOLUTION (Action Item)

Item #: 11.

Meeting Date: September 4, 2024

Department: Finance Department

SUBJECT:

Resolution Number 2024-23 establishing the rate increases for services provided by the Water, Wastewater and Reclaimed Water.

REQUEST:

Adopt Resolution Number 2024-23 establishing the rates for service provided by the Water, Wastewater, and Reclaimed Water for Utility Billing.

SUMMARY:

The City Council established rates for Water, Wastewater and Reclaimed Water Services by City Ordinance 2475. After passage, at the current Council meeting, these proposed rates will be adopted by resolution. The proposed rates reflect a 23.75% increase to support the Proposed FY2024-2025 Utility Operating Fund Services as follows:

Fund 401
FY2024/2025 Proposed Operating & Capital Budget

FY2025
Proposed @23.75%
FY2024/2025 Proposed Budget

Revenue

Water Service Fees	\$ 11,149,568
Reclaimed Water Service Fees	6,596,809
Sewer Service Fees	12,363,076

Subtotal - Fees	\$ 30,109,453
------------------------	----------------------

Effluent Penalty	25,044
Backflow Fee	92,775
Industrial Pretreatment Program	3,744
Backflow Conversions and Inspections	275,995
Interest/Dividend on Investments	1,487,185
Rental Revenue	5,350
Scrap Sales	132,124
Miscellaneous Revenue	46,459
Service and Late Charges	619,081
Distributed Wastewater	17,181
Transfer From GF & Sanitation	

Subtotal - Other Revenue	\$ 2,704,938
---------------------------------	---------------------

\$ 32,814,391

Funding From Reserves

-

Carry-Over Appropriation (Budget)

-

Subtotal	\$ 32,814,391
-----------------	----------------------

Total Revenue	\$ 32,814,391
----------------------	----------------------

Expenses

SW&F	\$ 8,484,624
Other Operating Expenses	13,715,235
Transfers	6,241,453
	<u>\$ 28,441,312</u>

Debt	\$ 128,079
Capital	4,245,000
	<u>\$ 4,373,079</u>

Subtotal	\$ 32,814,391
-----------------	----------------------

Total Expenses	\$ 32,814,391
-----------------------	----------------------

-

Attached is Resolution 2024-23 with the proposed rates submitted for adoption by the City Council. In accordance with the 180.136 Florida Statute, the City's Finance staff noticed all customers through the Utility Billing Process.

FUNDING SOURCE:

FY2024-2025 Proposed Budget

RECOMMENDED MOTION:

Adopt Resolution Number 2024-23 establishing the current rates for service provided by the Water, Wastewater, and Reclaimed Water, effective October 1, 2024.

ATTACHMENTS:

1. Resolution 2024-23_Establishing 2025 Rate Schedules_bws

RESOLUTION NO. 2024-23

A RESOLUTION OF THE CITY COUNCIL OF THE CITY OF APOPKA, FLORIDA ESTABLISHING FY2025 RATE SCHEDULES PERTAINING TO CITY OF APOPKA WATER USE CHARGES AND DEPOSITS, WASTEWATER USE CHARGES AND DEPOSITS, DISTRIBUTED WASTEWATER TREATMENT SYSTEM USE CHARGES AND DEPOSITS, AND RECLAIMED WATER RATES; AND PROVIDING AN EFFECTIVE DATE.

WHEREAS, Section 78-54, Code of Ordinances of the City of Apopka, establishes rate schedules to be adopted by resolution of the city council for Water Use Charges and Deposits, Wastewater Use Charges and Deposits, Distributed Wastewater Treatment System Use Charges and Deposits, and Reclaimed Water Rates; and

WHEREAS, the City Council has determined that adopting a Rate Schedules for the above listed city utilities serves a municipal and public purpose.

NOW, THEREFORE, BE IT RESOLVED BY THE CITY COUNCIL OF THE CITY OF APOPKA, FLORIDA THAT:

SECTION I. The City Council hereby adopts the City's Water Use Charges and Deposits, Schedule A, attached hereto and by this reference incorporated herein.

SECTION II. The City Council hereby adopts the City's Wastewater Use Charges and Deposits, Schedule B, attached hereto and by this reference incorporated herein.

SECTION III. The City Council hereby adopts the City's Distributed Wastewater Treatment Use System Charges and Deposits, Schedule C, attached hereto and by this reference incorporated herein.

SECTION IV. The City Council hereby adopts the City's Reclaimed Water Rates, Schedule D, attached hereto and by this reference incorporated herein.

SECTION V. Resolution 2023-29 is hereby repealed in its entirety.

SECTION VI. This Resolution shall become effective October 1, 2024.

ATTEST

CITY COUNCIL OF THE CITY OF
APOPKA, FLORIDA

Susan M. Bone
City Clerk

Bryan Nelson
Mayor

APPROVED as to form and legal sufficiency

Clifford B. Shepard
City Attorney

SCHEDULE A
CITY OF APOPKA
WATER USE CHARGES AND DEPOSITS

The connection charge for water service includes the tap fee. A meter set fee shall be required for metered connections.

(a) *Tap fee.*

- (1) The water tap fee does not include the cost of the meter and shall be as follows:

Water Service Size	Short Service	Long Service
¾"	\$300.00	\$912.00
1"	\$300.00	\$912.00
1½"	\$389.00	\$1,001.00
2"	\$389.00	\$1,001.00
Over 2"	Actual cost plus 10%	

- (2) The term "short service" is defined as service located on the same side of a road or driveway of an existing reclaimed water line where the connections is to be made. The term "long service" is defined as service located on the opposite side of a road or driveway of an existing reclaimed water line where the connection is to be made. There will be an additional charge of \$10.00 for every linear foot for service over 50 linear feet.
- (3) An additional charge will be added equal to the county right-of-way permit fee whenever it is required.

(b) *Meter set fee.*

- (1) The meter set fee shall be as follows:

Size of Meter	Single Service	Dual Service
¾"	\$410.00	\$321.00
1"	\$483.00	n/a
1½"	\$1,044.00	n/a
2"	\$1,632.00	n/a
Over 2"	Actual cost plus 10%	

- (2) All reclaimed water connections larger than two inches or involving potable water service larger than two inches will be performed by the contractor; however, in circumstances where the city elects to perform the work, the fee charged shall be the actual cost. The connection charge shall be waived for development activities that will furnish and install taps and backflow prevention devices in accordance with this chapter.
 - (3) Wireless service meters shall be installed for all development.
- (b) *Service charges.* The following shall be the schedule of monthly rates and charges for water service provided by the city:
- (1) *Residential service.* The charges for residential service shall be based upon the monthly amount of water used per dwelling unit as follows: a monthly service fee of \$11.24 per dwelling unit, plus:
 - a. A charge of \$2.07 per thousand gallons for the first 6,000 gallons used per dwelling unit per month.
 - b. A charge of \$2.55 per thousand gallons for each thousand gallons of water used greater than 6,000 gallons per dwelling unit per month, up to and including 15,000 gallons.
 - c. A charge of \$3.80 per thousand gallons for each thousand gallons of water used greater than 15,000 gallons per dwelling unit per month, up to and including 30,000 gallons.
 - d. A charge of \$7.70 per thousand gallons for any water used over and above 30,000 gallons per dwelling unit per month.
 - (2) *Commercial water service.* The monthly charge for commercial service shall be determined per each separate commercial or business unit, for office buildings (per commercial or business unit), service stations, department stores, service businesses, churches, clubs, hospitals, professional office units, etc. A separate business would usually, but not always, be identified as any operation requiring an occupational license from the city, where applicable. Irrigation of common areas in both residential and nonresidential developments shall fall within the commercial rate structure. The usage shall be as measured by the water consumption at the water meter, and the monthly charges shall be as follows: a monthly service fee of \$13.46 per unit, plus:
 - a. A charge of \$2.48 per thousand gallons for the first 6,000 gallons used per unit per month.
 - b. A charge of \$3.09 per thousand gallons for each thousand gallons of water used greater than 6,000 gallons per unit per month, up to and including 15,000 gallons.
 - c. A charge of \$4.59 per thousand gallons for each thousand gallons of water used over and above 15,000 gallons per unit month.
 - (3) *City recreation and parks service.* City-maintained grounds, rights-of-way, parks, and recreational facilities shall be charged for service at \$1.12 per thousand gallons.

- (4) *Wholesale service.* Rates for wholesale users shall be negotiated on a case-by-case basis with final approval of the rate by the city council.
- (b) *Initiation of service.* A service charge of \$35.00 shall be imposed for each initiation of water service.
- (c) *Meter reading re-check.* Manual meter re-check in excess of one per calendar year shall incur a fee of \$35.00.
- (d) *Proration of charges.* There shall be no proration of fees.
- (e) *Deposit.* For each residential customer requesting water service, a utility deposit of \$60.00 per dwelling unit shall be paid by each customer, unless otherwise provided in this chapter. For each commercial customer requesting water service, a utility deposit of \$120.00 per unit shall be paid by each customer, unless otherwise provided in this chapter. A utility deposit of \$2,000.00 per meter for a temporary construction site hydrant meter shall be paid by each customer, unless otherwise provided in Chapter 78, Code of Ordinances, City of Apopka.
- (f) *Deposit for newly annexed property.* The city will waive the deposit requirement for any county customer who connects to the city water system within twelve (12) months of annexing into the city, provided the customer maintains a good payment history.
- (g) *Miscellaneous Charges.*

Late Charge (for payments not received by due date)	Ten (10%) of total bill amount
Non-sufficient Funds charge / Returned Check Fee	• \$25.00, for checks less than \$49.99 • \$30.00, for checks between \$50.00 and \$300.00 • \$40.00, for checks more than \$300.01
Delinquent Reconnection Charge	\$70.00
Meter Tampering Charge (minimum additional reconnect fee)	Actual cost plus ten (10%) percent
Miscellaneous Site Visit	\$35.00
After Hours Site Visit Fee	\$50.00

SCHEDULE B
CITY OF APOPKA
WASTEWATER USE CHARGES AND DEPOSITS

(a) *Service charges.* The following shall be the schedule of monthly rates and charges for wastewater treatment provided by the city:

(1) *Residential service.* The charges for residential service shall be based upon the monthly amount of water used per dwelling unit as follows:

- a. A monthly service fee of \$23.90 per dwelling unit, plus a charge of \$3.97 for each 1,000 gallons of water used per dwelling unit per month, up to and including 12,000 gallons, excluding separately metered irrigation usage.
- b. The maximum service fee for residential service shall be \$71.54 per dwelling unit per month.

(2) *Commercial wastewater service.* The monthly charge for city commercial service shall be determined per each separate commercial or business unit, for office buildings (per commercial or business unit), service stations, department stores, service businesses, churches, clubs, hospitals, professional office units, etc. A separate business would usually, but not always, be identified as any operation requiring an occupational license from the city, where applicable. The usage shall be as measured by the water consumption at the water meter, and the monthly charges shall be as follows:

Water Meter Size	Monthly Base Charge
3/4"	\$26.45
1"	\$44.08
1-1/2"	\$88.16
2"	\$141.06
3"	\$264.48
4"	\$440.80
6"	\$881.61
8"	\$1,410.56
10"	\$2,027.67
12"	\$3,790.87

Additionally, a charge of \$4.60 for each 1,000 gallons of potable water used per unit per month, excluding separately metered irrigation usage, shall be included.

(3) *Wholesale service.* Rates for wholesale users shall be negotiated on a case-by-case basis with final approval of the rate by the city council.

- (b) *Sewer tap fee.* The costs of extending or installing six-inch sewer lateral shall be \$860.00 up to 25 feet and including clean out. For additional footage beyond 25 feet, the charge shall be \$12.00 per linear foot. The costs of any applicable county or state permits will also be an additional charge.
- (c) *Meter reading re-check.* Manual meter re-check in excess of one per calendar year shall incur a fee of \$35.00.
- (d) *Proration of charges.* There shall be no proration of fees.
- (e) *Deposit.* For each residential customer requesting wastewater service, a utility deposit of \$95.00 per unit shall be paid by each customer, unless otherwise provided in Chapter 78, Code of Ordinances, City of Apopka. For each commercial customer requesting wastewater service, a utility deposit of \$190.00 per unit shall be paid by each customer, unless otherwise provided in this chapter.
- (f) *Deposit for newly annexed property.* The city will waive the deposit requirement for any county customer who connects to the city water system within twelve (12) months of annexing into the city, provided the customer maintains a good payment history.

SCHEDULE C
CITY OF APOPKA

DISTRIBUTED WASTEWATER TREATMENT SYSTEM USE CHARGES AND DEPOSITS

- (a) *Residential Service charges.* The charges for residential service shall be based upon the monthly operations and maintenance of the unit per dwelling unit as follows, a monthly service fee of \$7.81 per dwelling unit, plus a charge of \$36.60 for the maintenance and operation of the unit.
- (b) *Rate adjustments.* All distributed wastewater treatment system charges established in subsection (a) of this Schedule C shall be adjusted on October 1 of each year through the adoption of the city's annual budget, in accordance with the monthly rate set by the distributed wastewater treatment system service provider.
- (c) *Proration of charges.* There shall be no proration of fees.
- (d) *Deposit.* There is no deposit required at this time.

SCHEDULE D
CITY OF APOPKA
RECLAIMED WATER RATES

The connection charge for reclaimed water service will consist of the tap fee and the fee for installing a backflow prevention device on each potable water service. A meter set fee shall be required for metered connections.

(a) *Tap fee.*

- (1) The reclaimed water tap fee does not include the cost of the meter and shall be as follows:

Reclaimed Water Service Size	Short Service	Long Service
¾"	\$305.00	\$927.00
1"	\$305.00	\$927.00
1½"	\$396.00	\$1,018.00
2"	\$396.00	\$1,018.00
Over 2"	Actual cost plus 10%	

- (2) The term "short service" is defined as service located on the same side of a road or driveway of an existing reclaimed water line where the connections is to be made. The term "long service" is defined as service located on the opposite side of a road or driveway of an existing reclaimed water line where the connection is to be made. There will be an additional charge of \$10.00 for every linear foot for service over 50 linear feet.

- (3) An additional charge will be added equal to the county right-of-way permit fee whenever it is required.

(b) *Backflow prevention fee**. The backflow prevention fee shall be as follows:

Water Service Size	Fee (inside city limits)	Fee (outside city limits)
¾"	\$245.00	\$245.00
1"	\$290.00	\$290.00
1½"	\$445.00	\$445.00
2"	\$512.00	\$512.00
Over 2"	Actual cost plus 10%	Actual cost plus 10%

Fee applies to dual service accounts with a potable water meter.

(c) *Meter set fee.*

- (1) The meter set fee shall be as follows:

Size of Meter	Single Service	Dual Service
¾"	\$410.00	\$321.00
1"	\$483.00	n/a
1½"	\$1,044.00	n/a
2"	\$1,632.00	n/a
Over 2"	Actual cost plus 10%	

- (2) All reclaimed water connections larger than two inches or involving potable water service larger than two inches will be performed by the contractor; however, in circumstances where the city elects to perform the work, the fee charged shall be the actual cost. The connection charge shall be waived for development activities that will furnish and install taps and backflow prevention devices in accordance with this chapter.
- (3) Wireless service meters shall be installed for all development.
- (d) *Service charges.* The following shall be the schedule of monthly rates and charges for reclaimed water provided by the city:
- (1) *Residential service.* The charges for residential service shall be based upon the monthly amount of reclaimed water consumed per dwelling unit as follows: a monthly service fee of \$11.25, which will include 6,000 gallons of reclaimed water per dwelling unit, plus:
- A charge of \$1.94 for each 1,000 gallons over 6,000 gallons per dwelling unit per month, up to and including 15,000 gallons of reclaimed water.
 - A charge of \$2.90 or each 1,000 gallons over 15,000 gallons per dwelling unit per month of reclaimed water.
 - A charge of \$5.78 for each 1,000 gallons over 30,000 gallons per dwelling unit per month of reclaimed water.
- (2) *Commercial reclaimed water service.* The monthly charge for commercial service shall be determined per each separate commercial or business unit, for office buildings (per commercial or business unit), service stations, department stores, service businesses, churches, clubs, hospitals, professional office units, etc. A separate business would usually, but not always, be identified as any operation requiring an occupational license from the city, where applicable. Irrigation of common areas in both residential and nonresidential developments shall fall within the commercial rate structure. The usage shall be as measured by the reclaimed water consumption at the meter, and the monthly

charges shall be as follows: a monthly service fee of \$13.53, which will include 6,000 gallons of reclaimed water per unit, plus:

- a. A charge of \$2.33 for each 1,000 gallons over 6,000 gallons per unit per month, up to and including 15,000 gallons of reclaimed water.
 - b. A charge of \$3.45 for each 1,000 gallons over 15,000 gallons per unit per month of reclaimed water.
- (3) Consumptive use rate for contract and bulk users will be \$0.83 per 1,000 gallons with on-site storage and \$1.26 per 1,000 gallons without on-site storage. Required storage shall accommodate a minimum 14-day demand. At no time should a bulk user be charged less than \$678.83 per month.
- (4) Contracts for bulk users who use less than 100,000 gallons per day may be negotiated with the approval of council.
- (5) *Wholesale service.* Rates for wholesale users shall be negotiated on a case-by-case basis with final approval of the rate by the city council.
- (e) *Waiver of fees.* The mayor or his designee may adjust or waive reclaimed charges to bulk users willing to take reclaimed water for storage at the request of the city.
- (f) *Proration of charges.* There shall be no proration of fees.
- (g) *Deposit.* For each residential customer requesting reclaimed water service, a utility deposit of \$60.00 per dwelling unit shall be paid by each customer, unless otherwise provided in this chapter. For each commercial customer requesting reclaimed water service, a utility deposit of \$120.00 per unit shall be paid by each customer, unless otherwise provided in Chapter 78, Code of Ordinances, City of Apopka.
- (h) *Deposit for newly annexed property.* The city will waive the deposit requirement for any county customer who connects to the city water system within twelve (12) months of annexing into the city, provided the customer maintains a good payment history.